



Centerline Cross Sections
I-94 Reconstruction
Bismarck to E of Menoken Interchange - EB

	STATE	PROJECT NO.	SECTION NO.	SHEET NO.
	ND	IM-X-1-094(214)162	200	1


Sta 2106+00.00

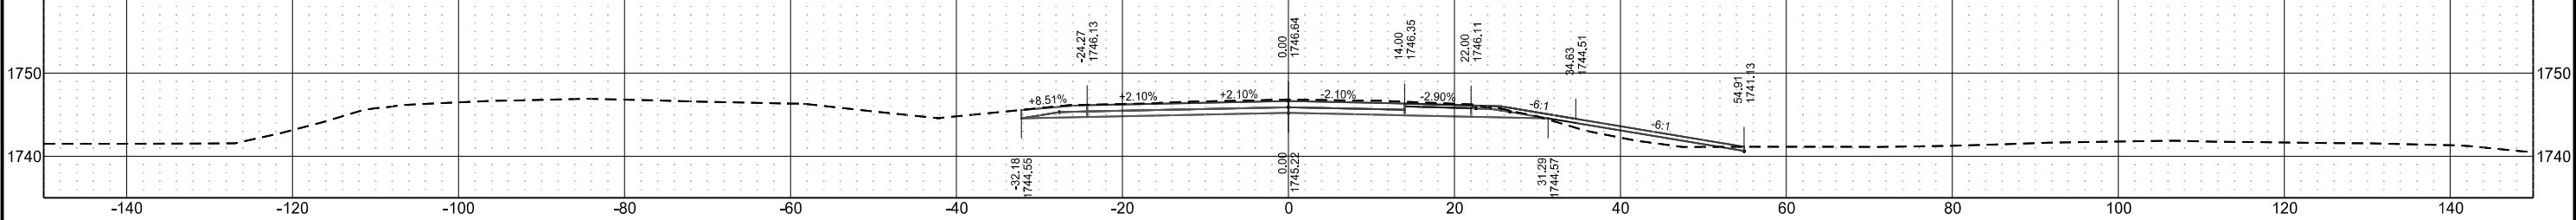


Sta 2105+00.00

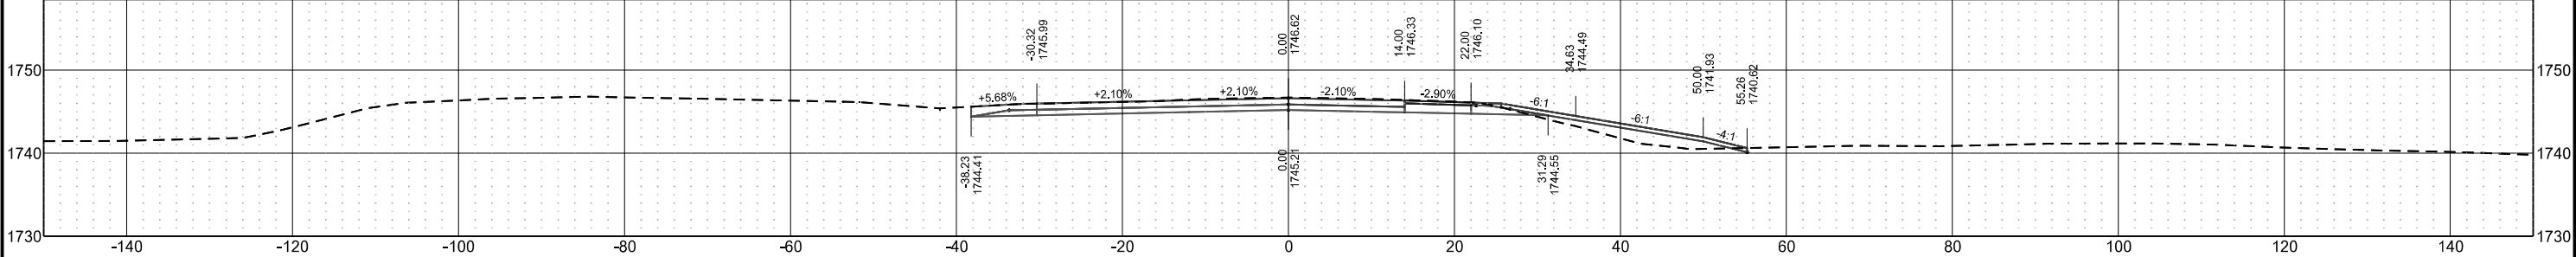

Sta 2104+00.00

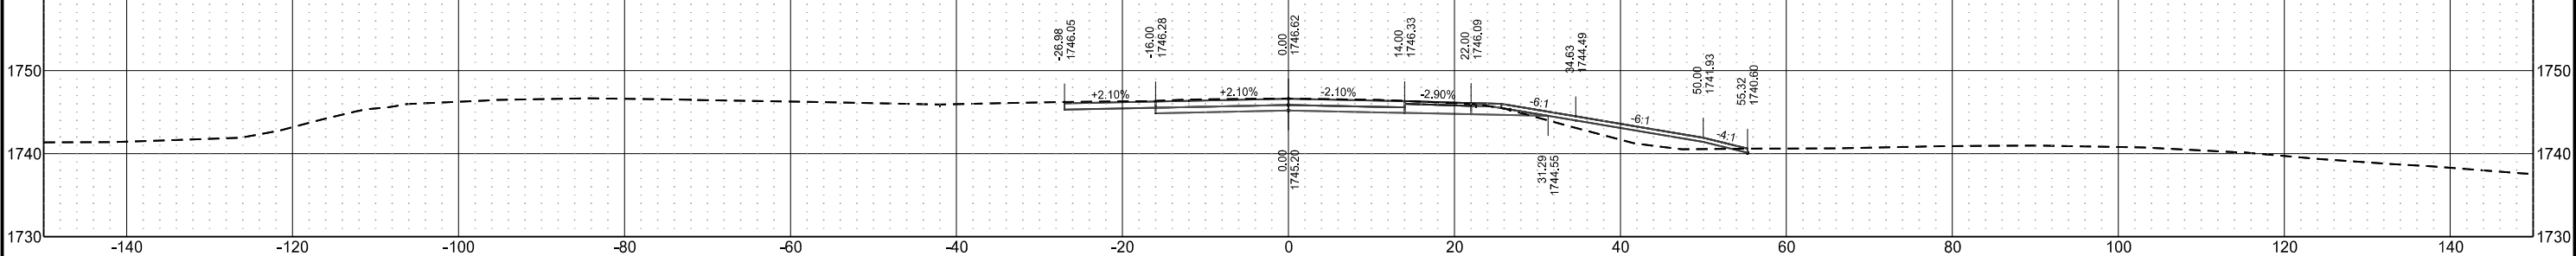


Sta 2103+61.00

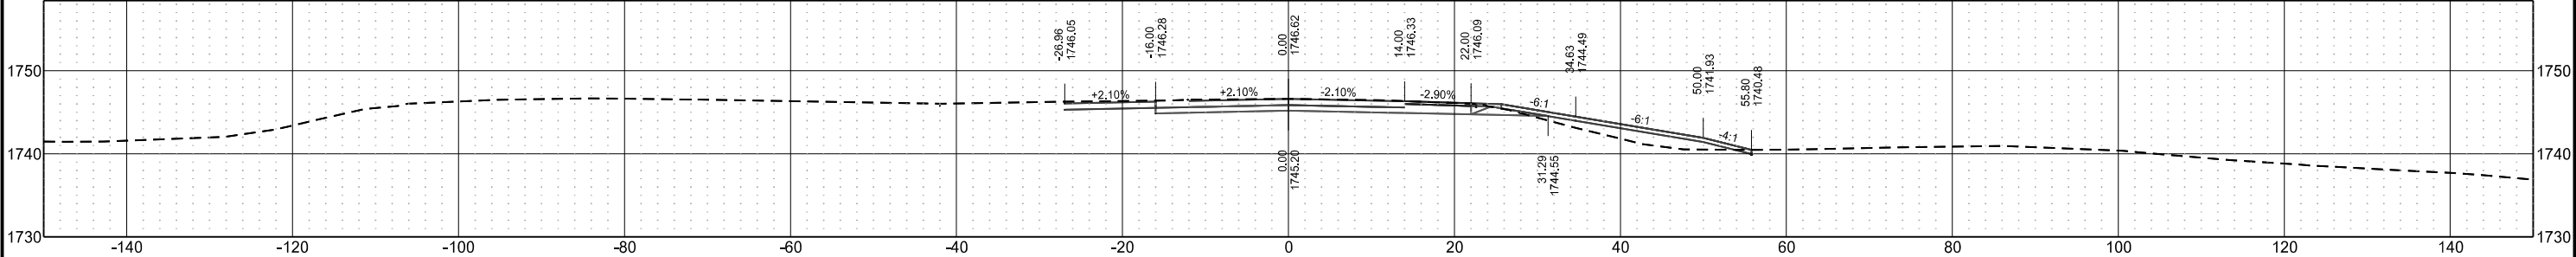


Centerline Cross Sections
I-94 Reconstruction
Bismarck to E of Menoken Interchange - EB

	STATE	PROJECT NO.	SECTION NO.	SHEET NO.
	ND	IM-X-1-094(214)162	200	2


Sta 2109+00.00

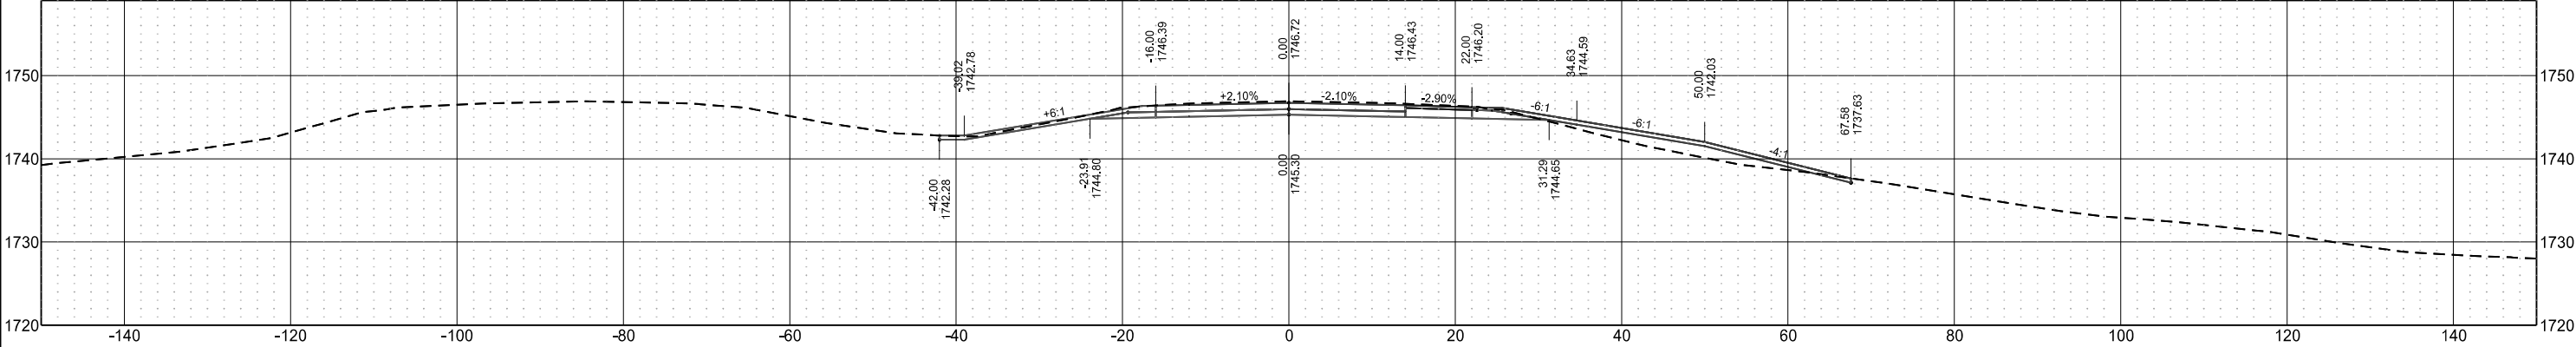

Sta 2108+00.00

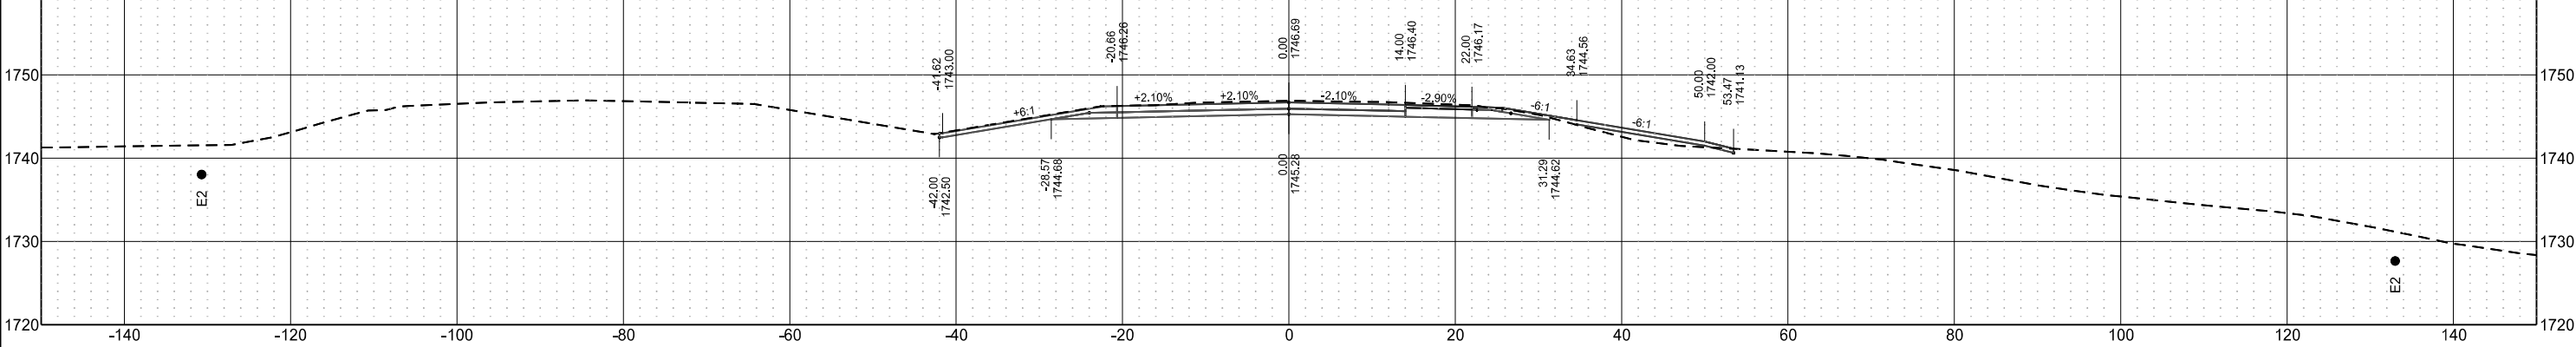


Sta 2107+00.00

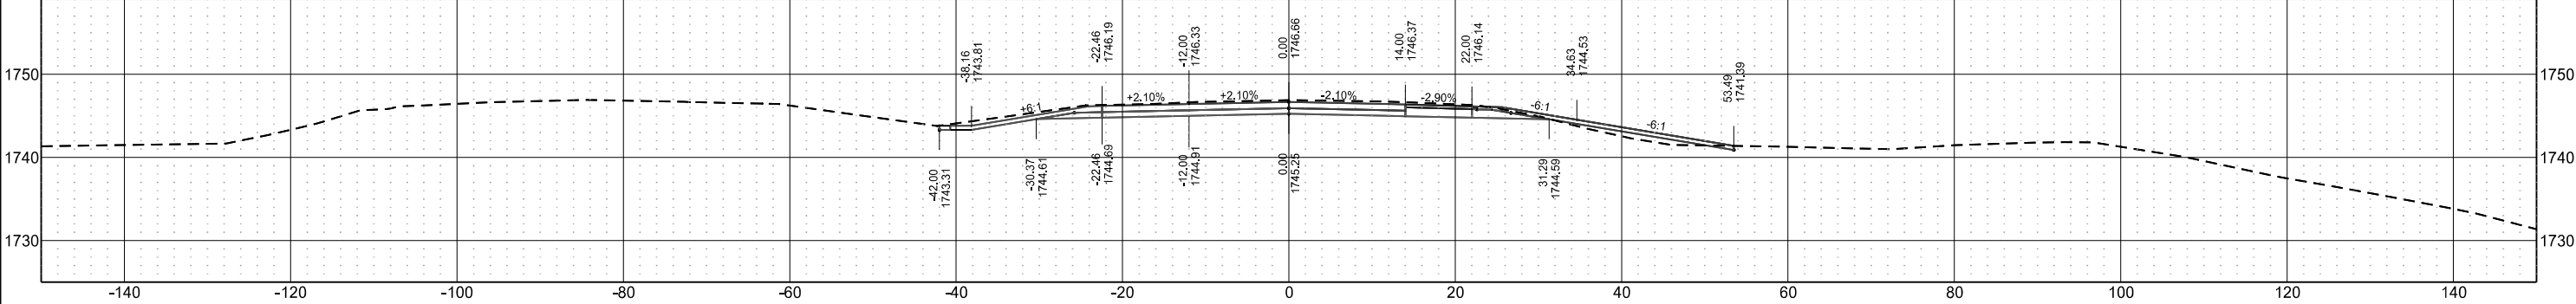


Centerline Cross Sections
I-94 Reconstruction
Bismarck to E of Menoken Interchange - EB

	STATE	PROJECT NO.	SECTION NO.	SHEET NO.
	ND	IM-X-1-094(214)162	200	3


Sta 2112+00.00

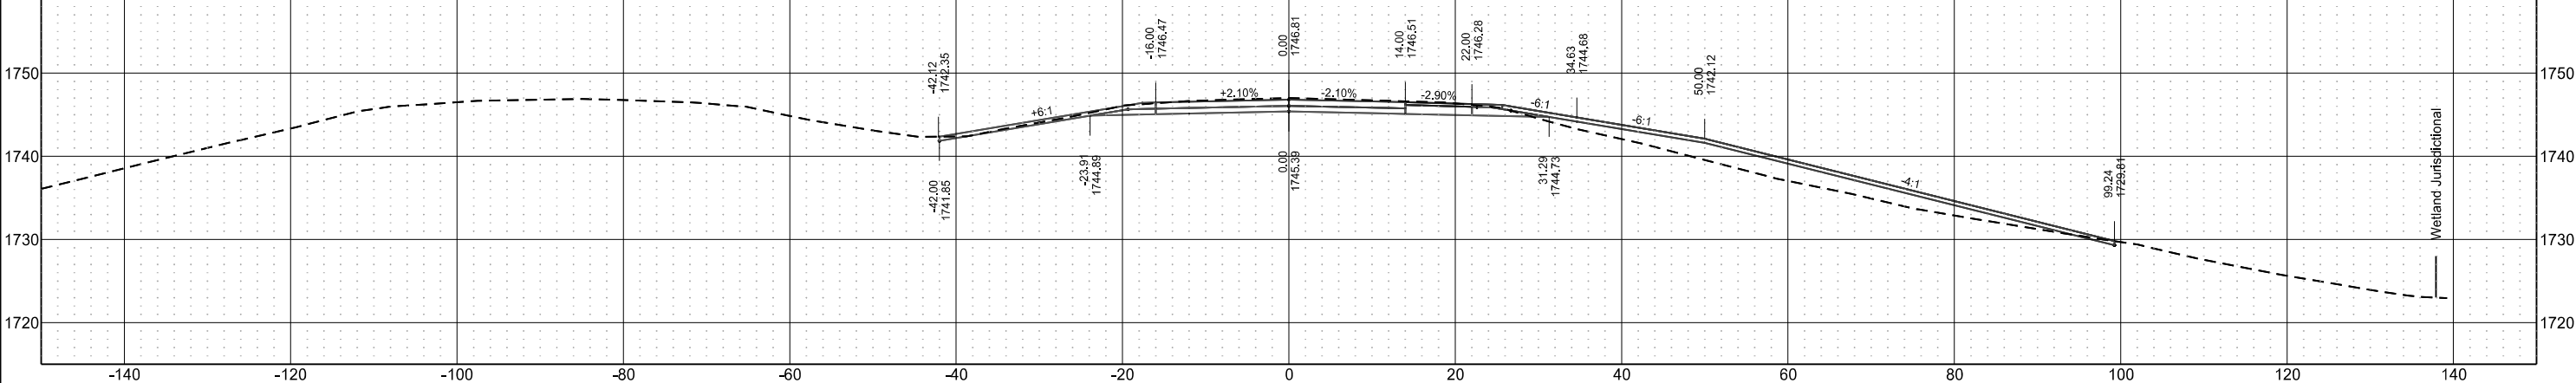

Sta 2111+00.00

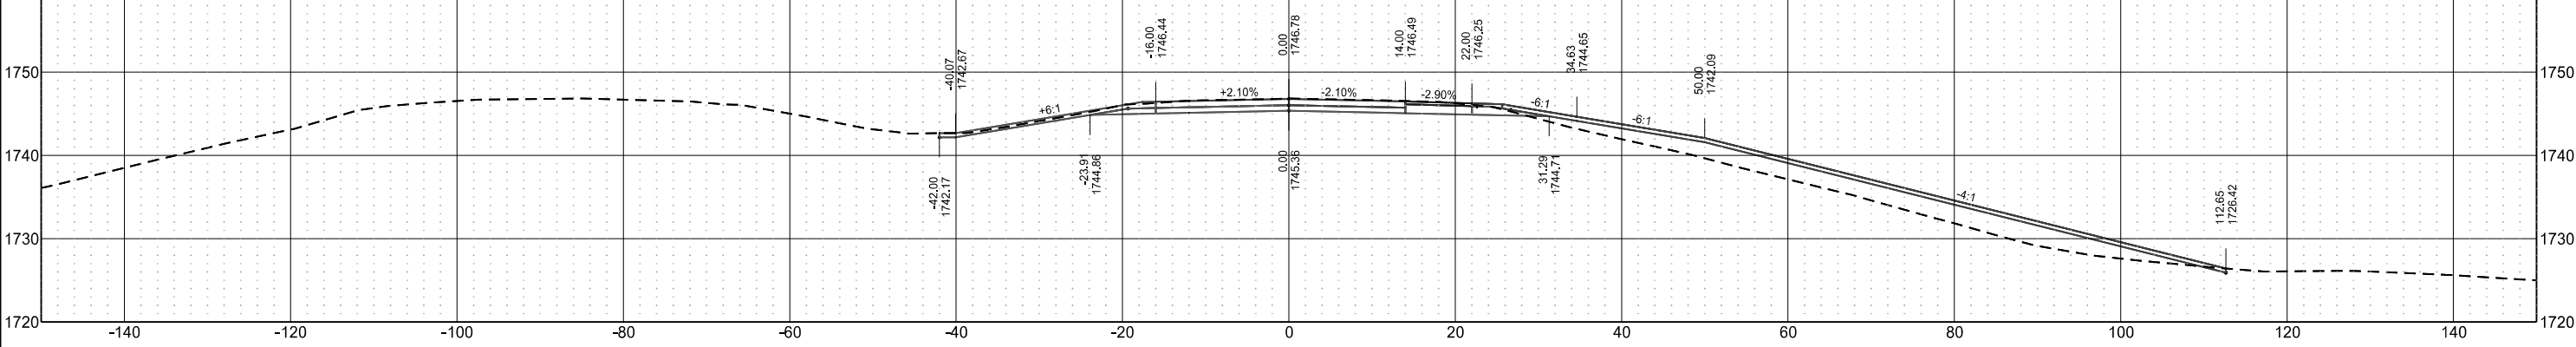


Sta 2110+00.00

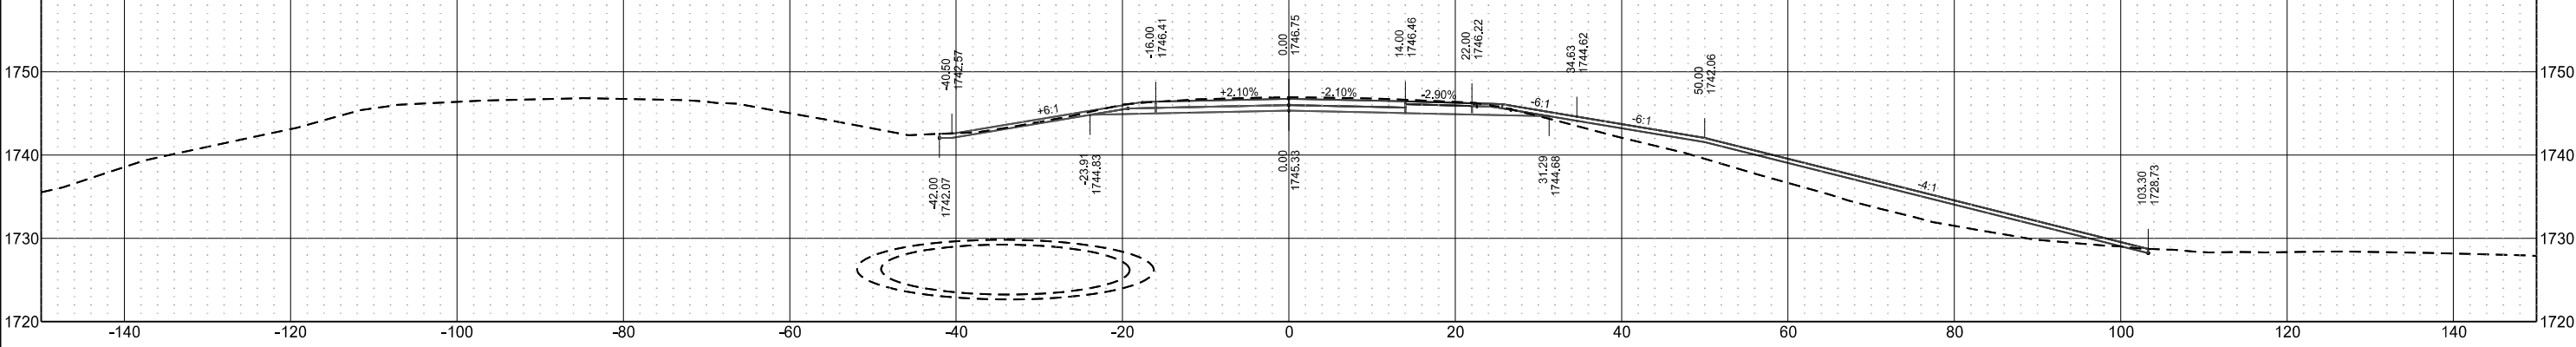


Centerline Cross Sections
I-94 Reconstruction
Bismarck to E of Menoken Interchange - EB

	STATE	PROJECT NO.	SECTION NO.	SHEET NO.
	ND	IM-X-1-094(214)162	200	4


Sta 2116+00.00

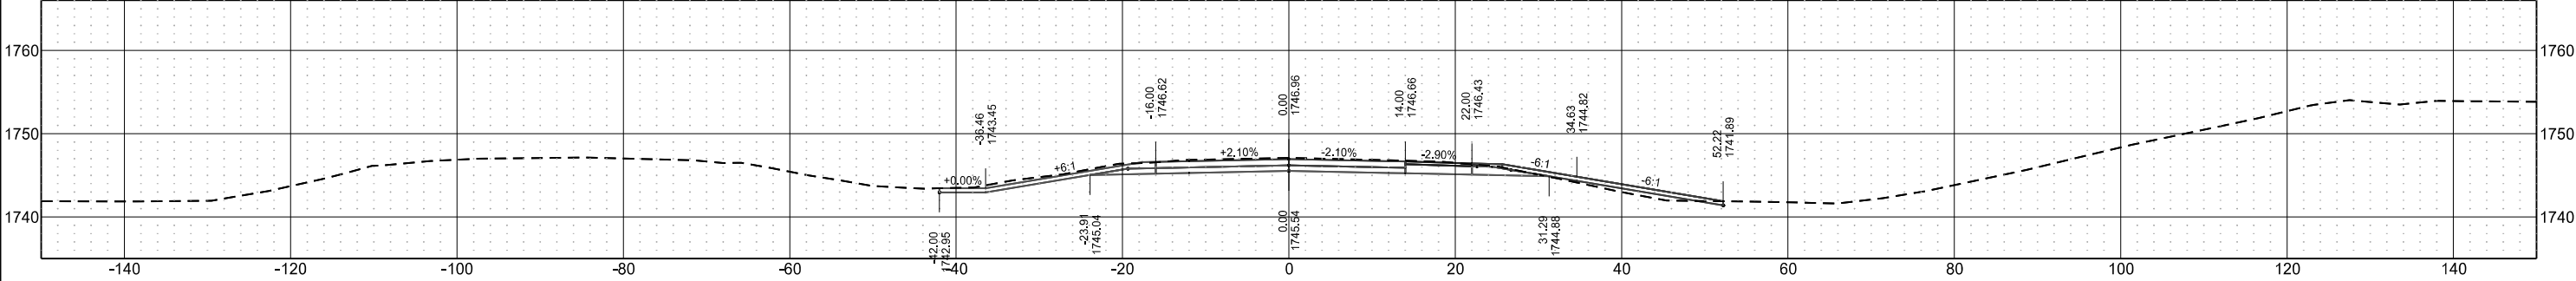


Sta 2115+00.00

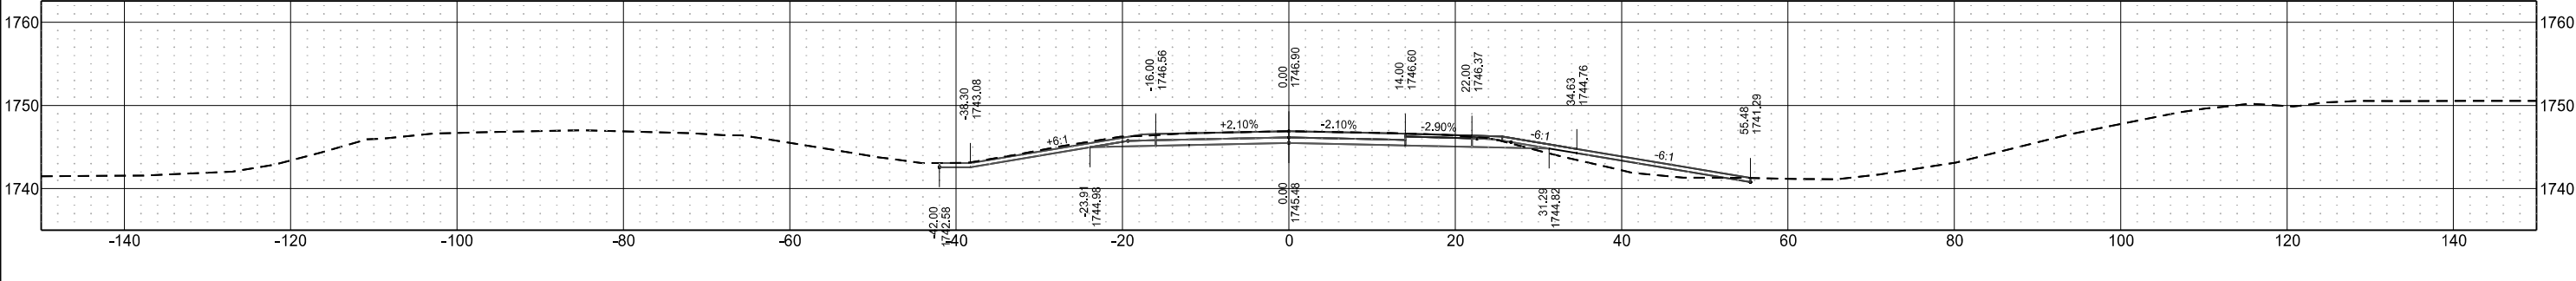

Sta 2114+00.00

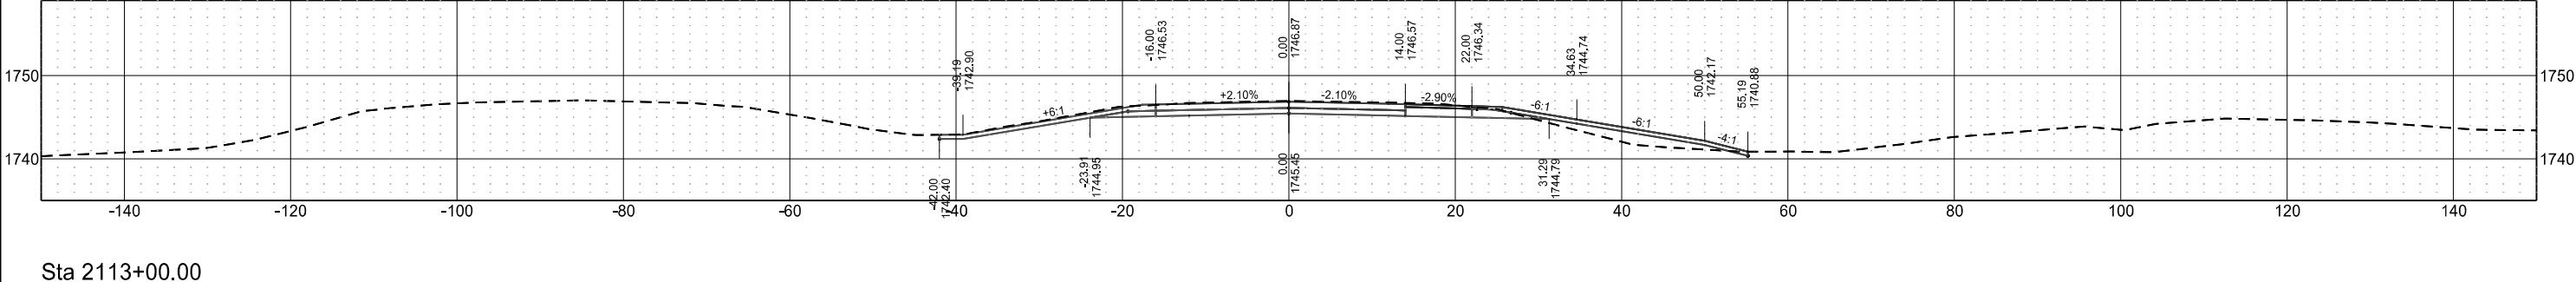


Sta 2113+00.00

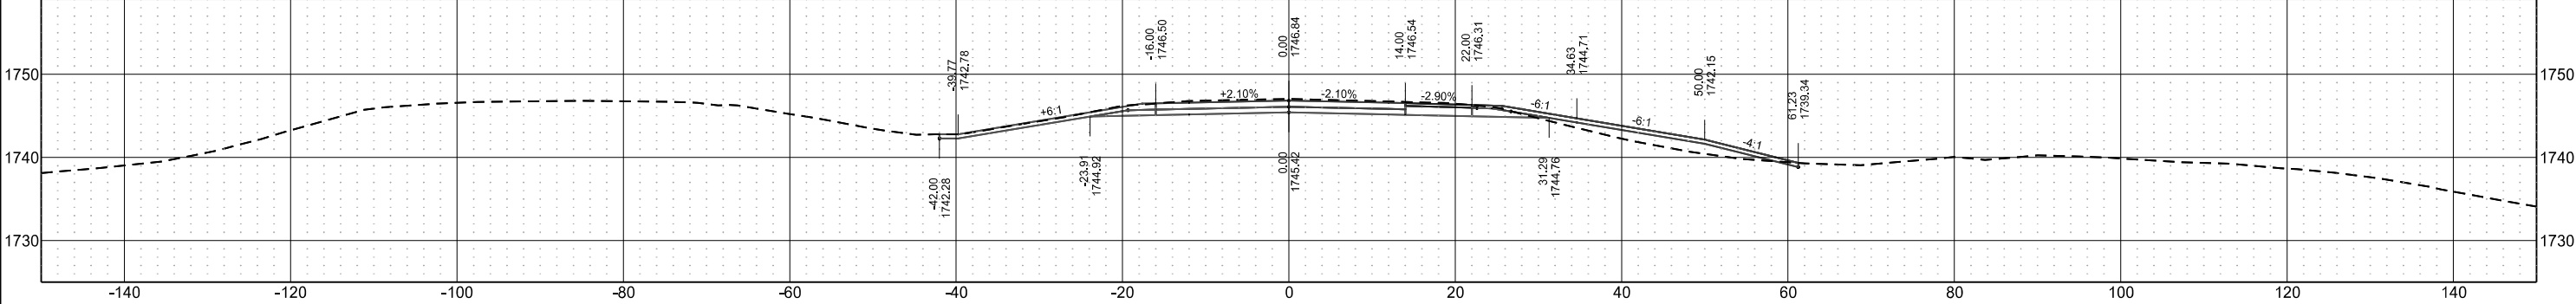


Centerline Cross Sections
I-94 Reconstruction
Bismarck to E of Menoken Interchange - EB

	STATE	PROJECT NO.	SECTION NO.	SHEET NO.
	ND	IM-X-1-094(214)162	200	5


Sta 2120+00.00

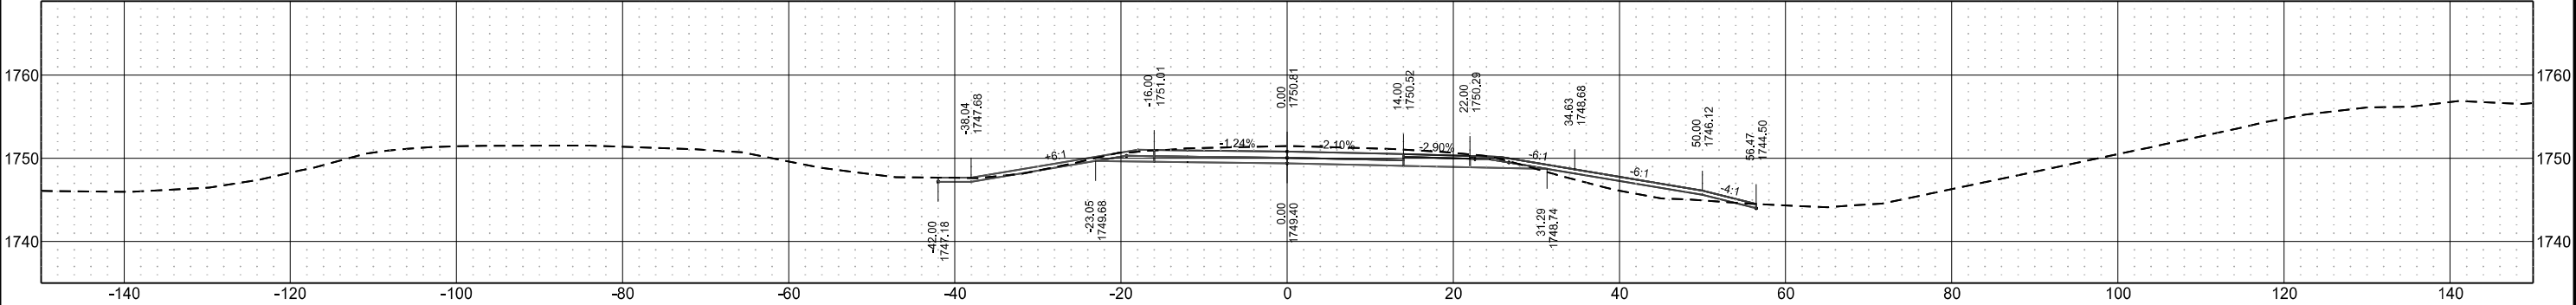


Sta 2119+00.00

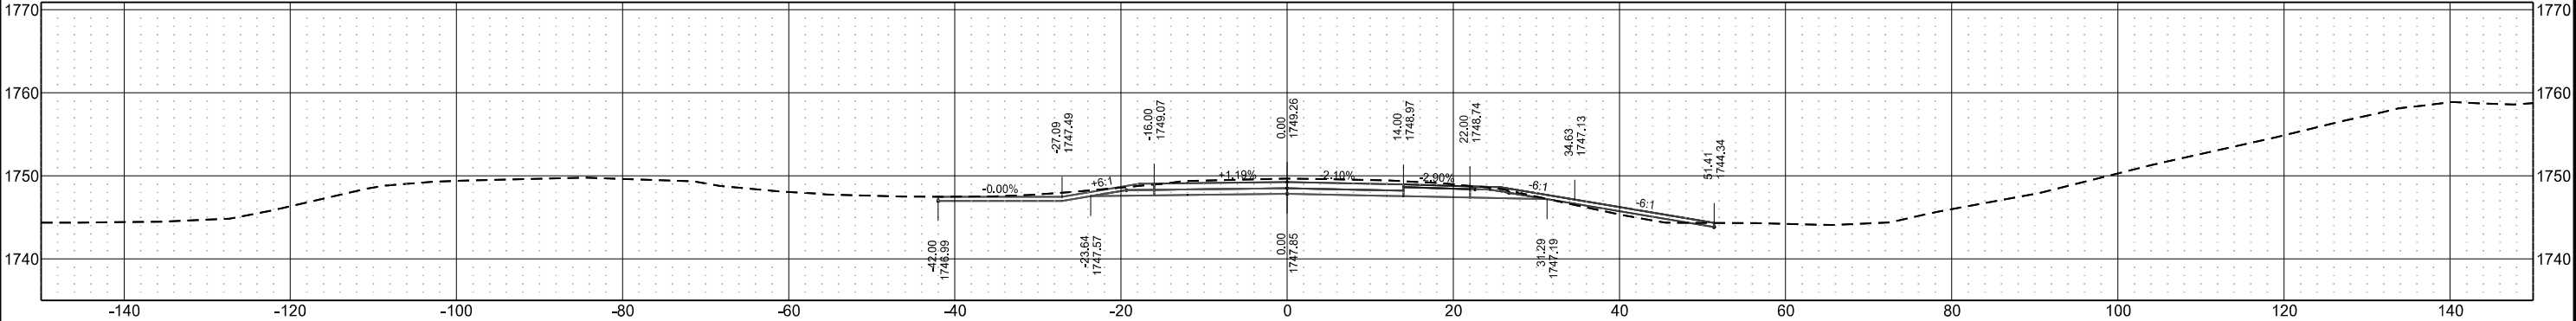

Sta 2118+00.00

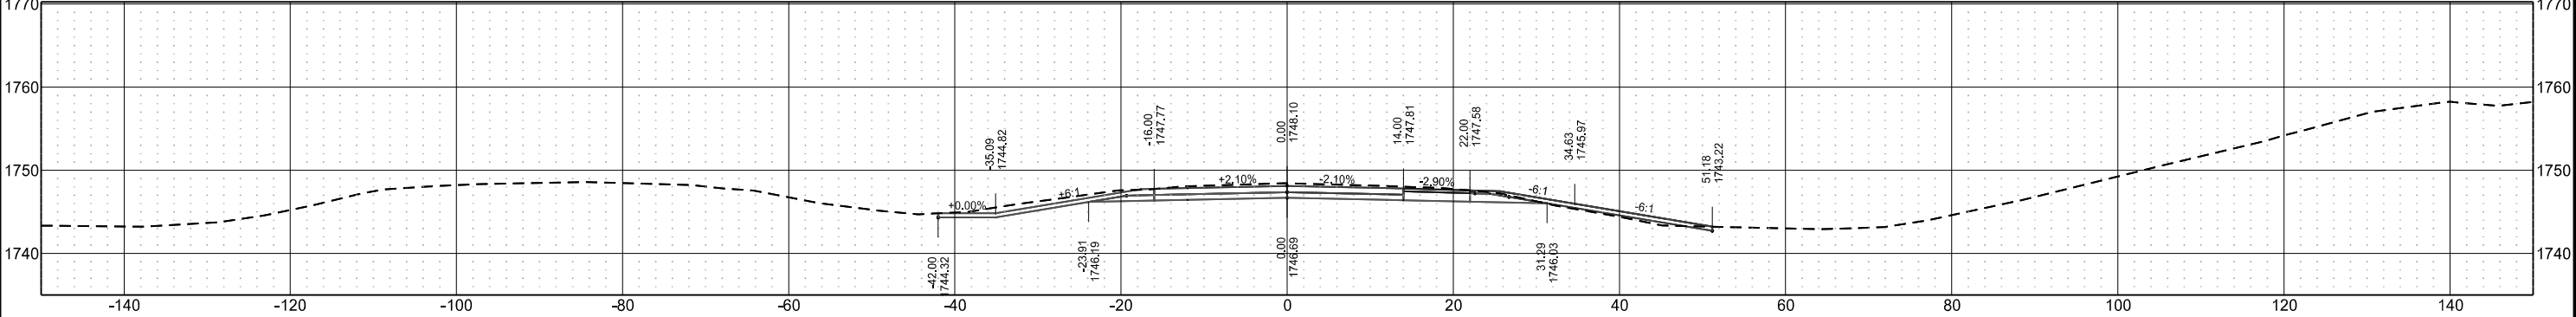


Sta 2117+00.00

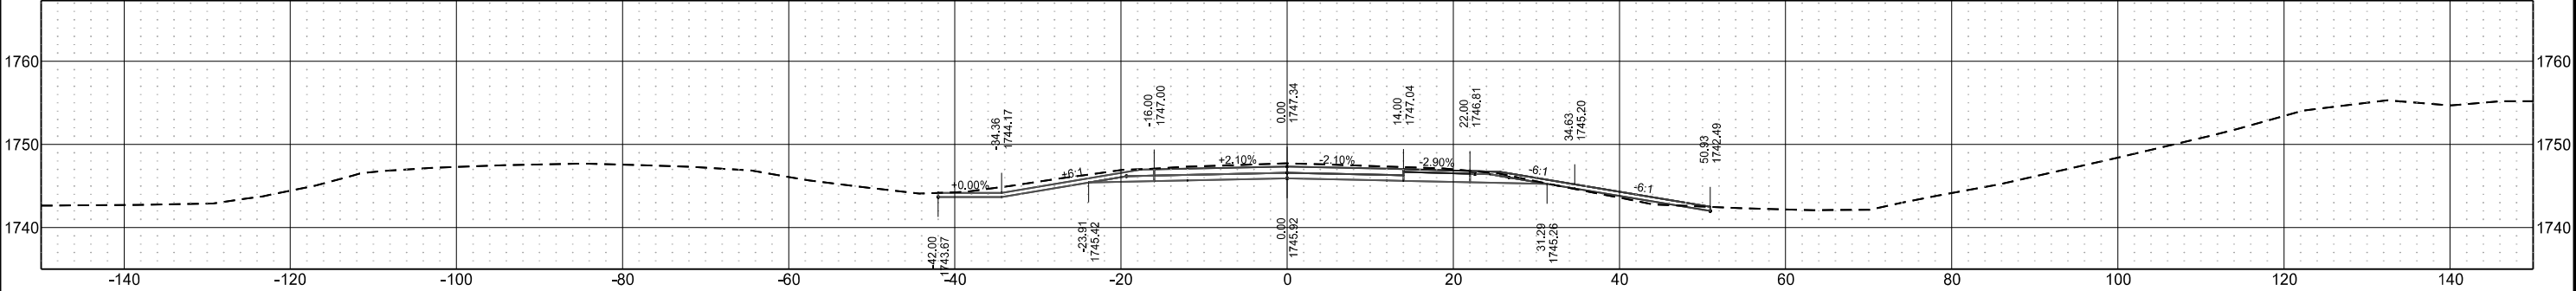


Centerline Cross Sections
I-94 Reconstruction
Bismarck to E of Menoken Interchange - EB

	STATE	PROJECT NO.	SECTION NO.	SHEET NO.
	ND	IM-X-1-094(214)162	200	6


Sta 2122+00.00

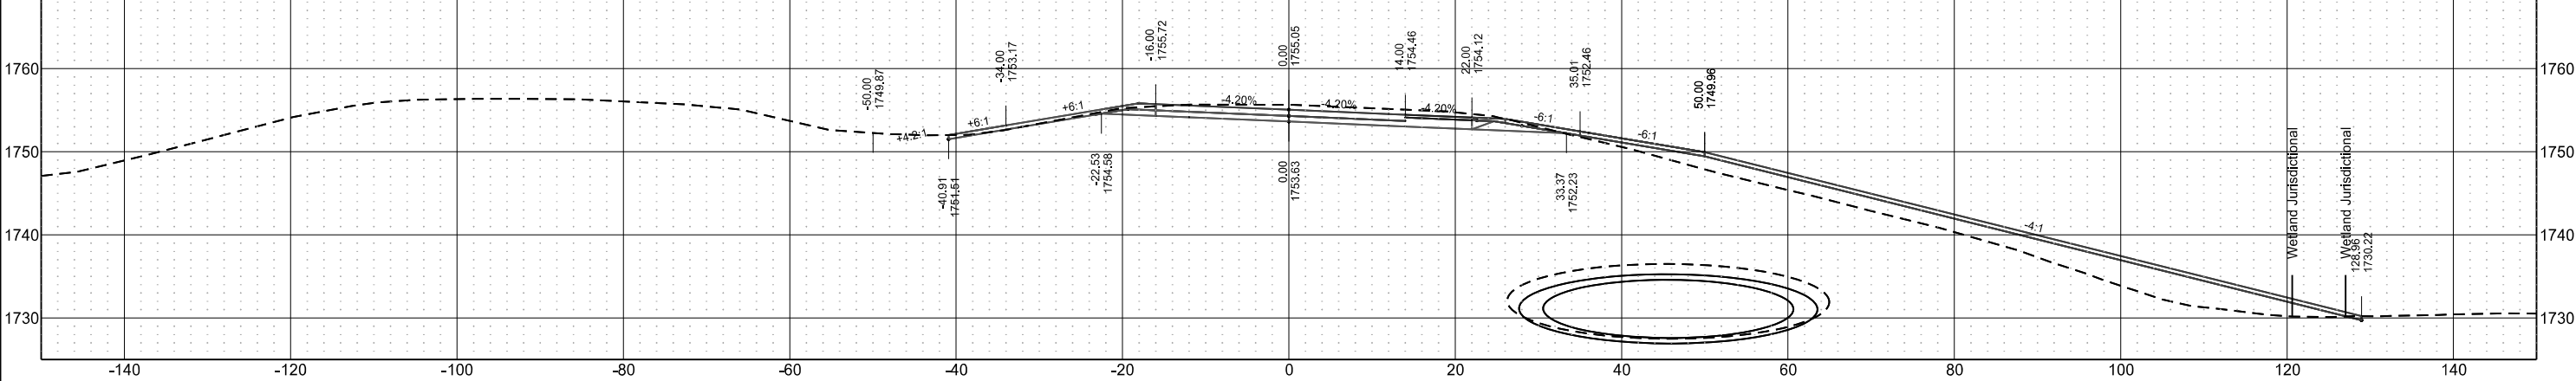

Sta 2121+00.00

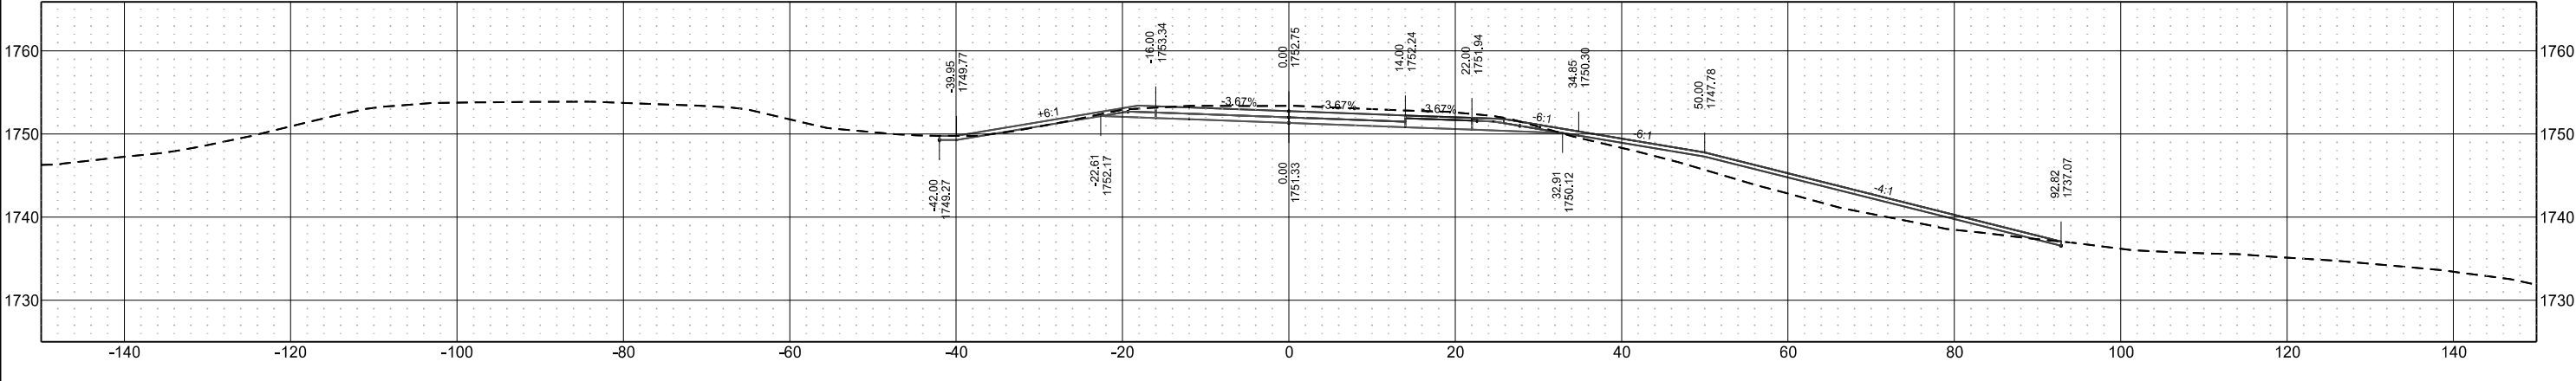


Sta 2120+64.06

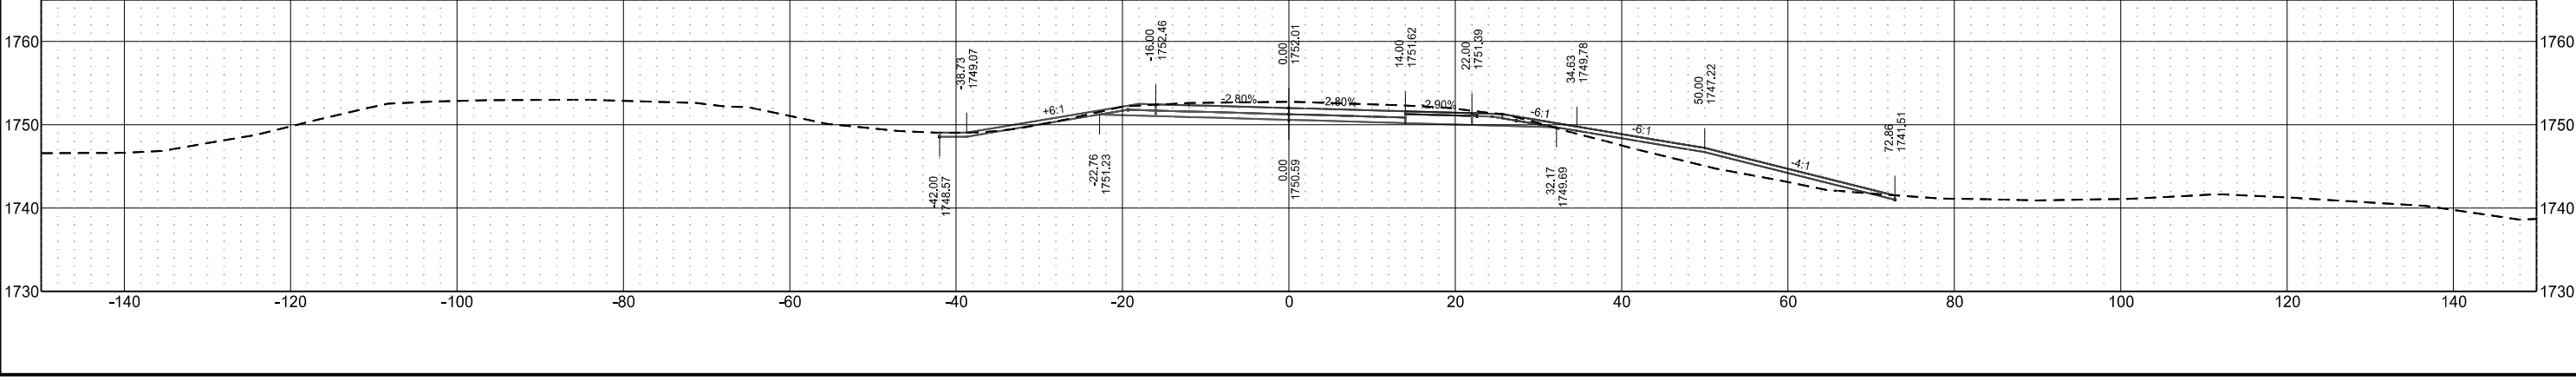


Centerline Cross Sections
I-94 Reconstruction
Bismarck to E of Menoken Interchange - EB

	STATE	PROJECT NO.	SECTION NO.	SHEET NO.
	ND	IM-X-1-094(214)162	200	7


Sta 2125+00.00

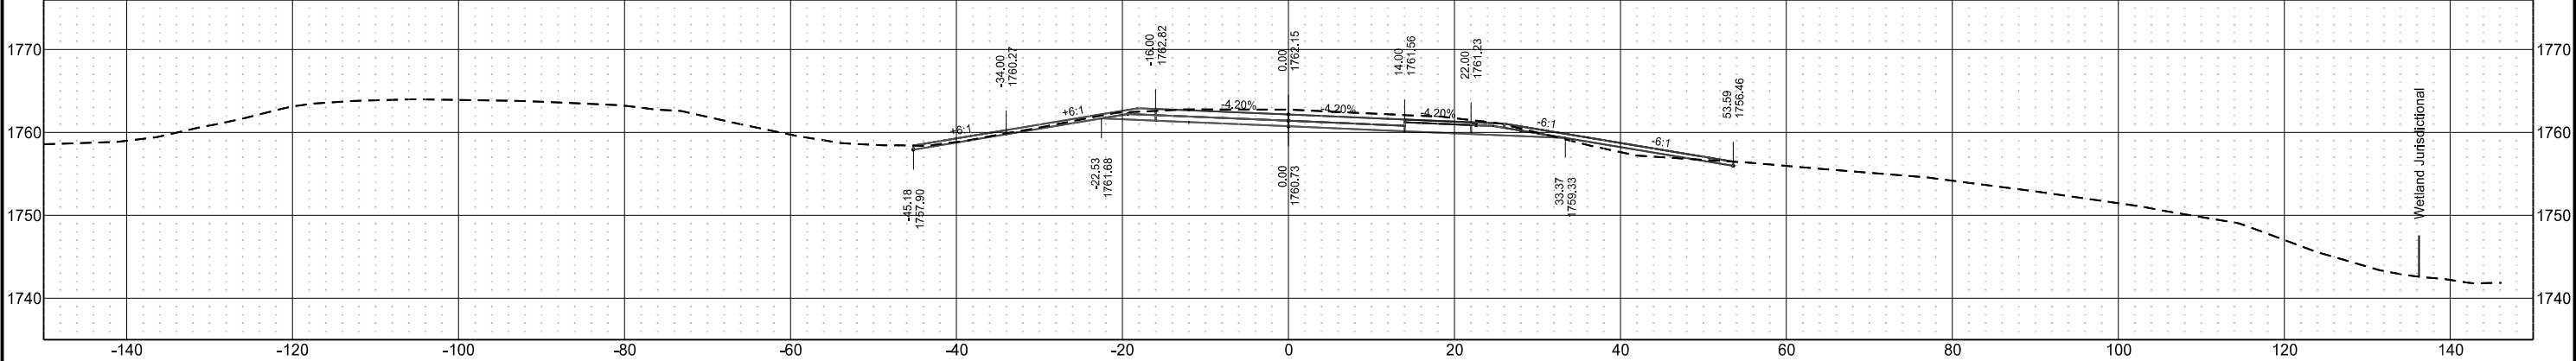

Sta 2124+00.00

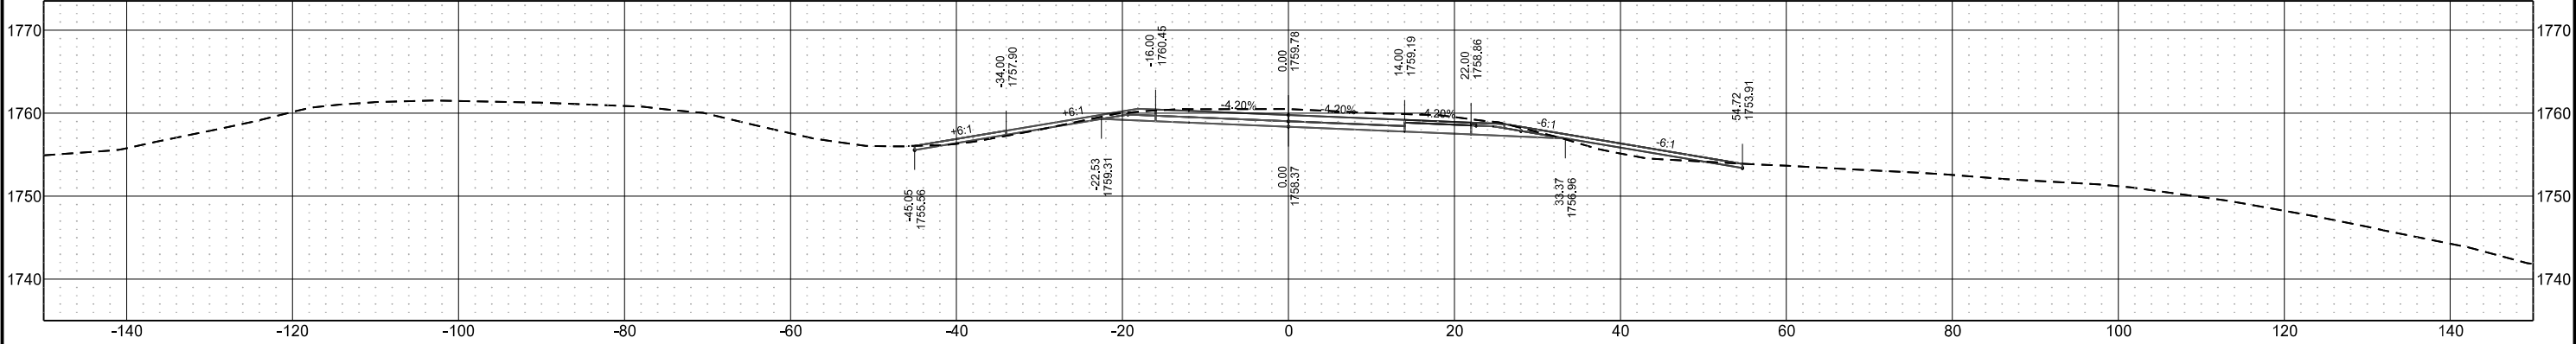


Sta 2123+00.00

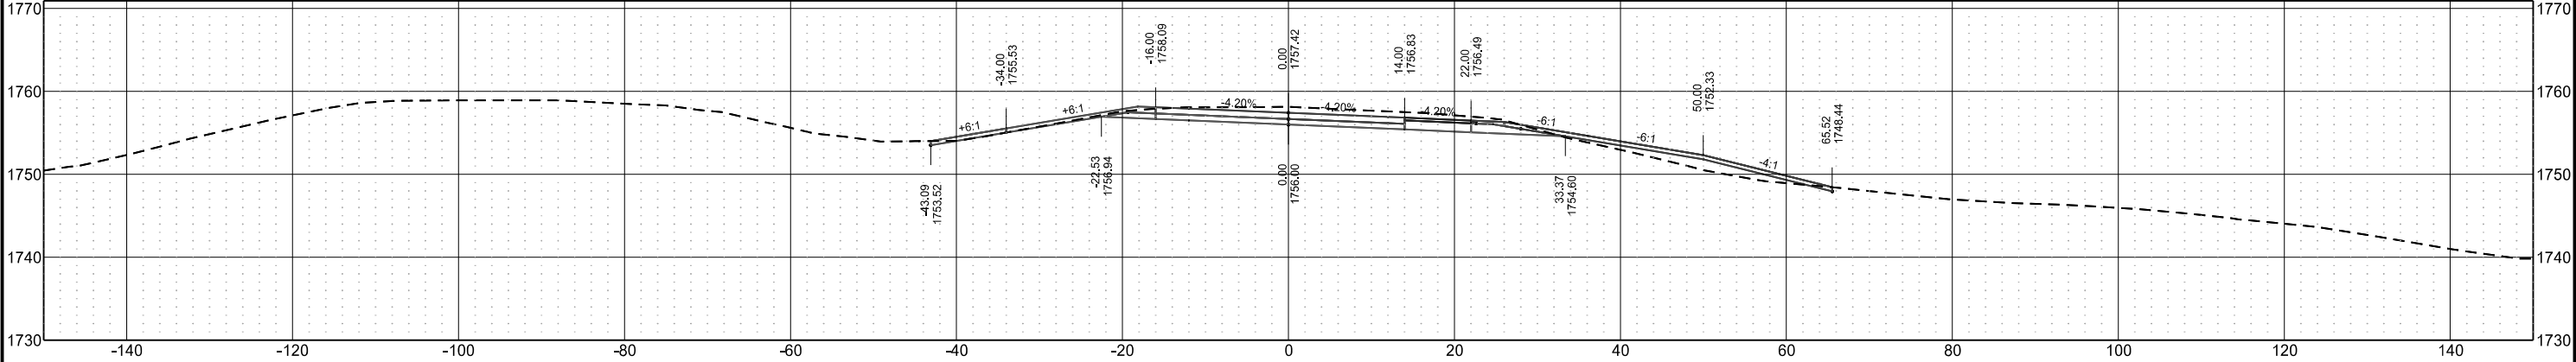


Centerline Cross Sections
I-94 Reconstruction
Bismarck to E of Menoken Interchange - EB

	STATE	PROJECT NO.	SECTION NO.	SHEET NO.
	ND	IM-X-1-094(214)162	200	8


Sta 2128+00.00

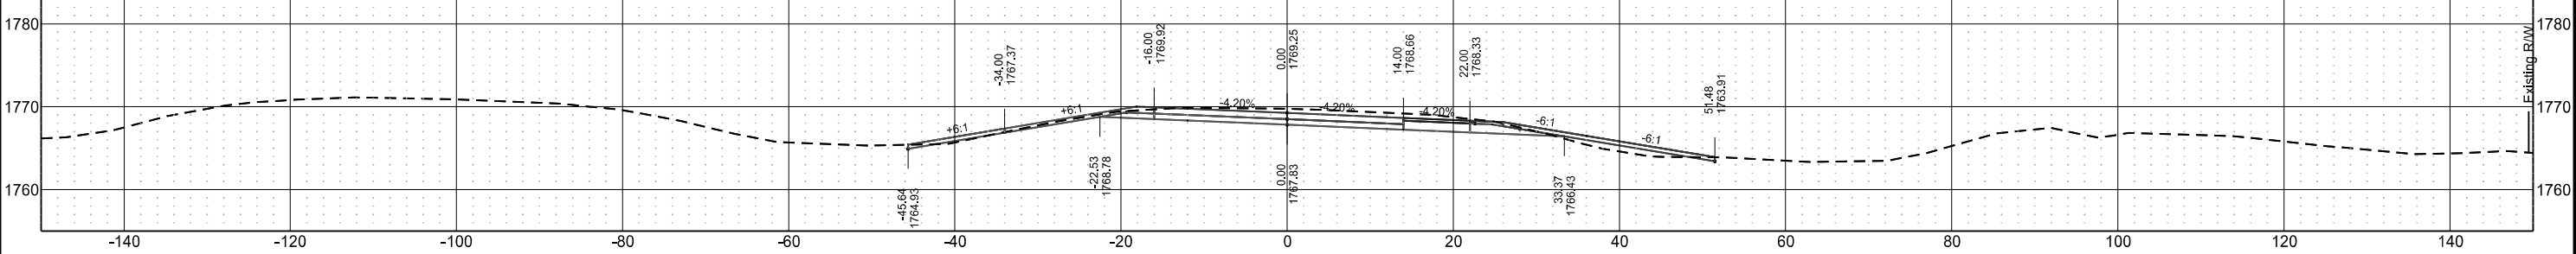


Sta 2127+00.00

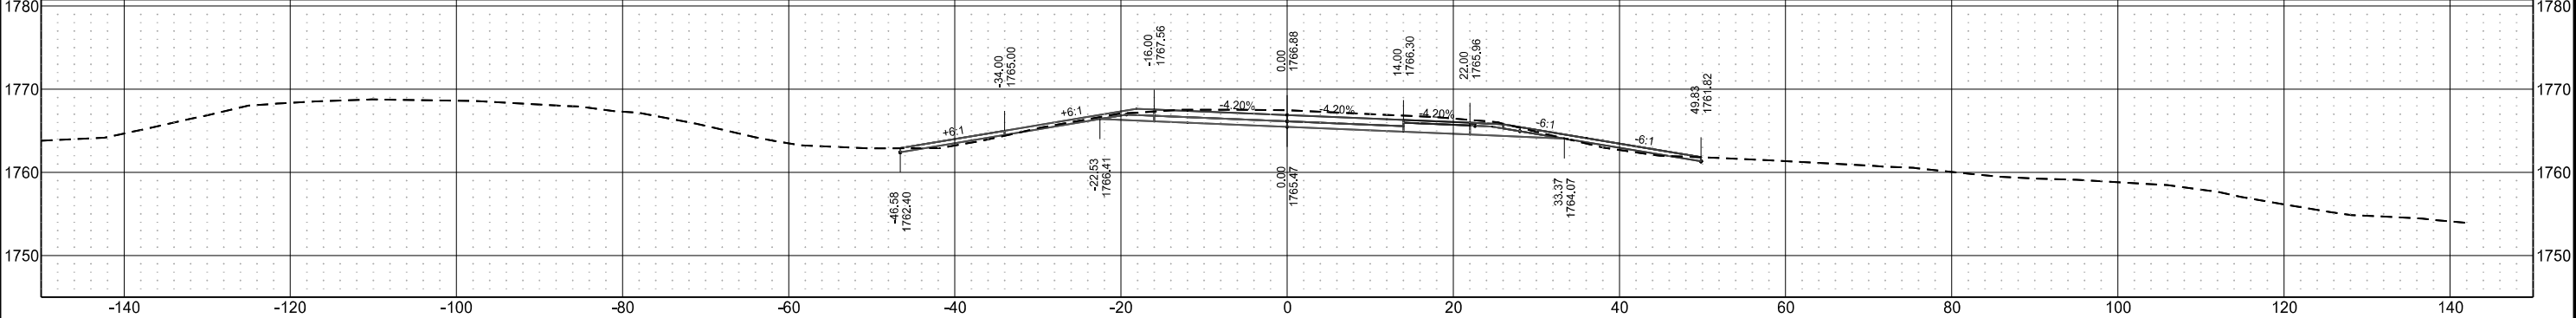

Sta 2126+75.00

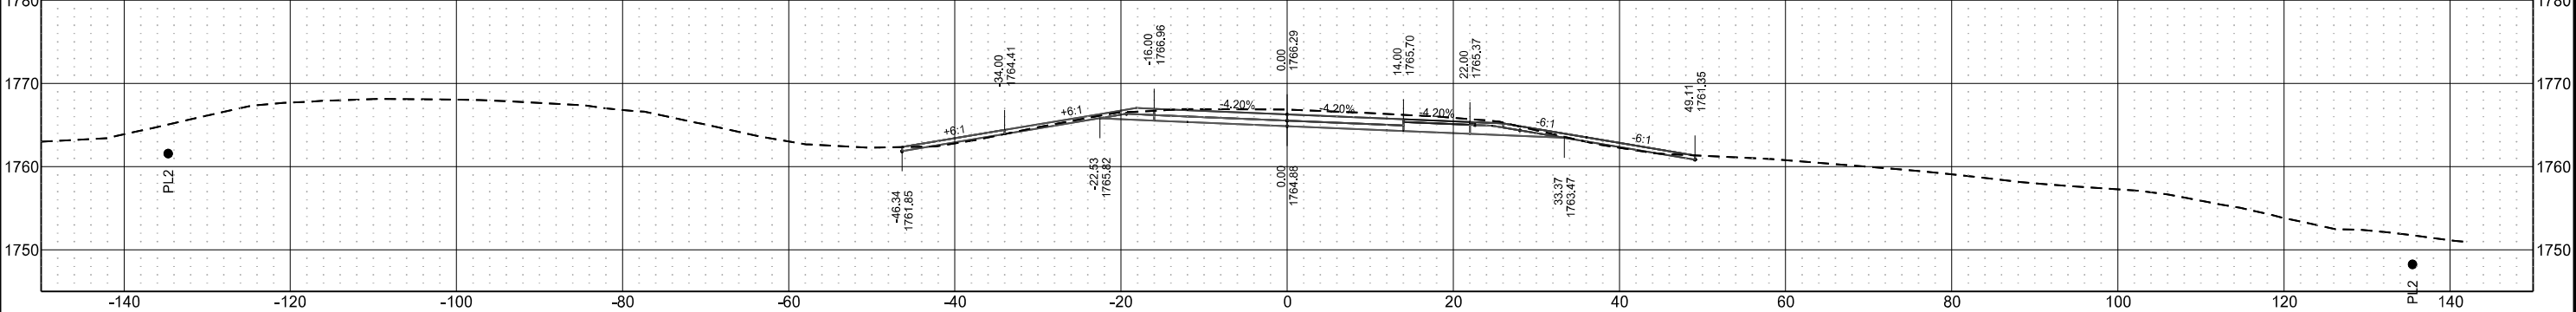


Sta 2126+00.00

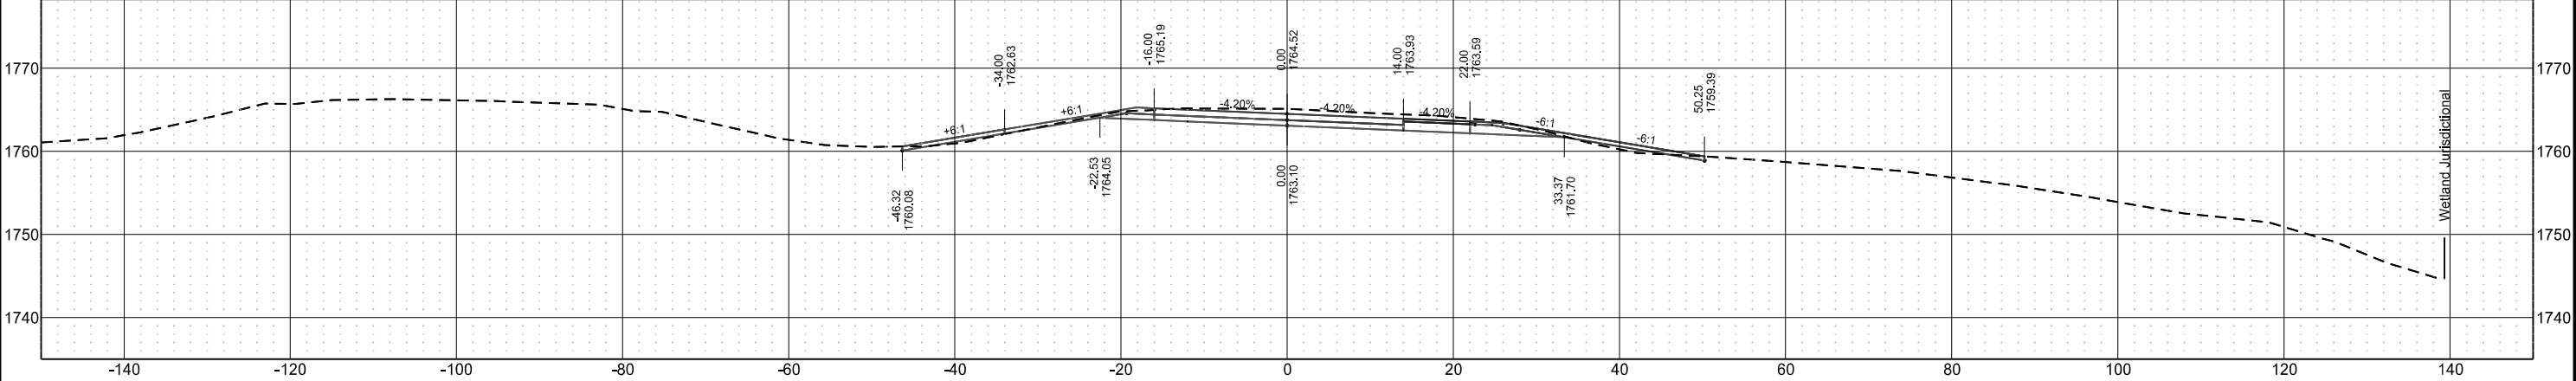


Centerline Cross Sections
I-94 Reconstruction
Bismarck to E of Menoken Interchange - EB

	STATE	PROJECT NO.	SECTION NO.	SHEET NO.
	ND	IM-X-1-094(214)162	200	9


Sta 2132+00.00

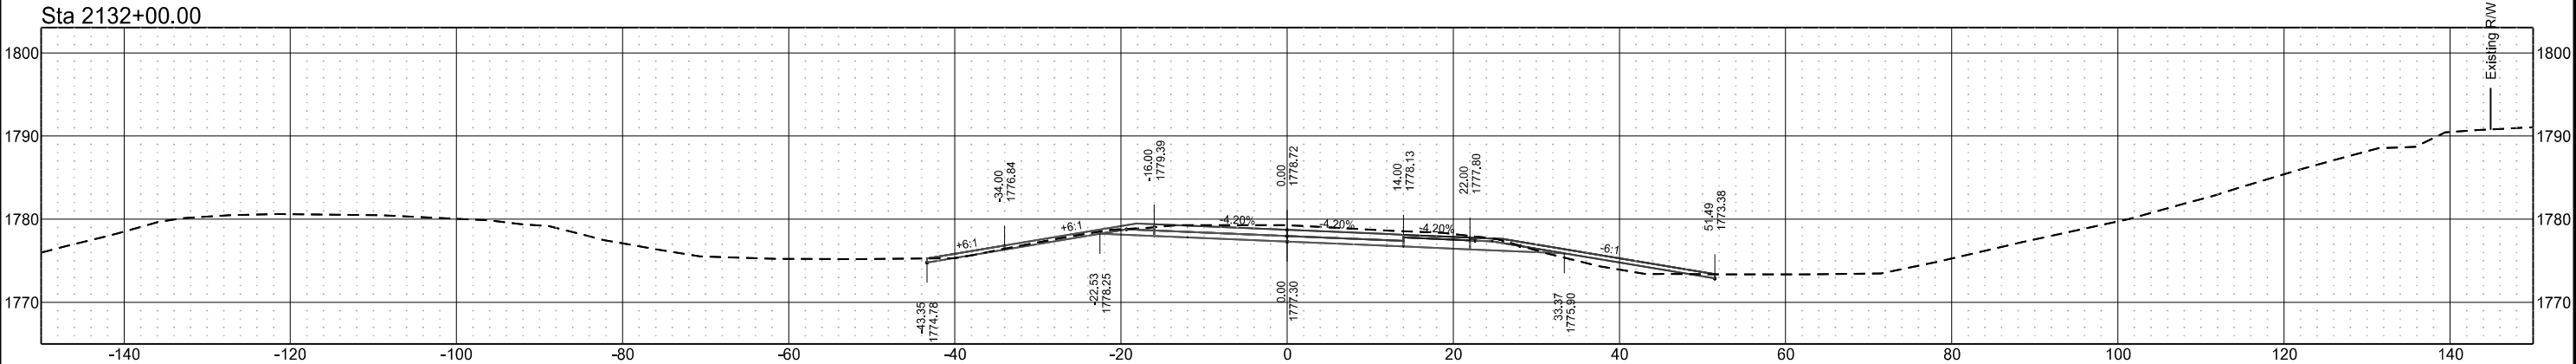


Sta 2131+00.00

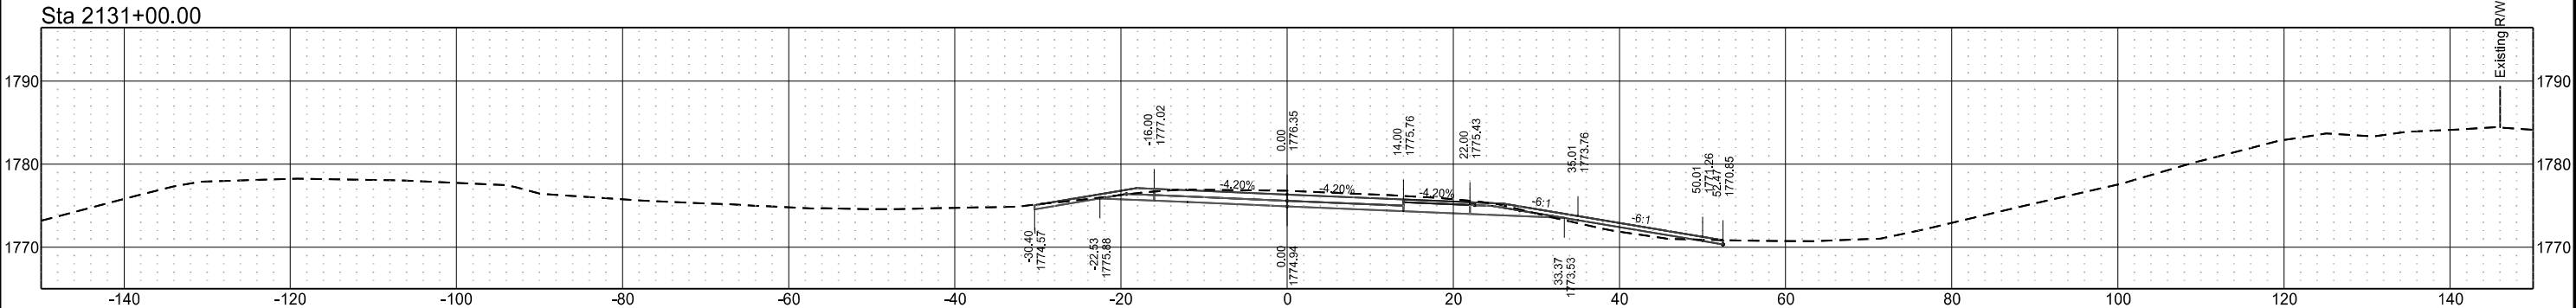

Sta 2130+00.00

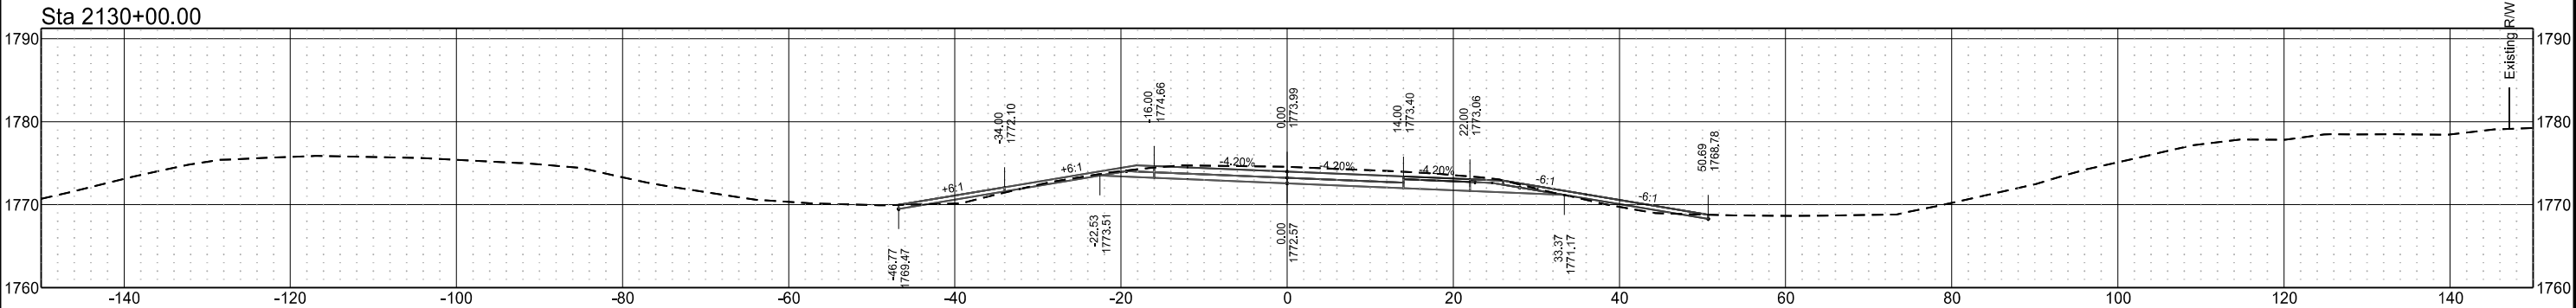


Sta 2129+00.00

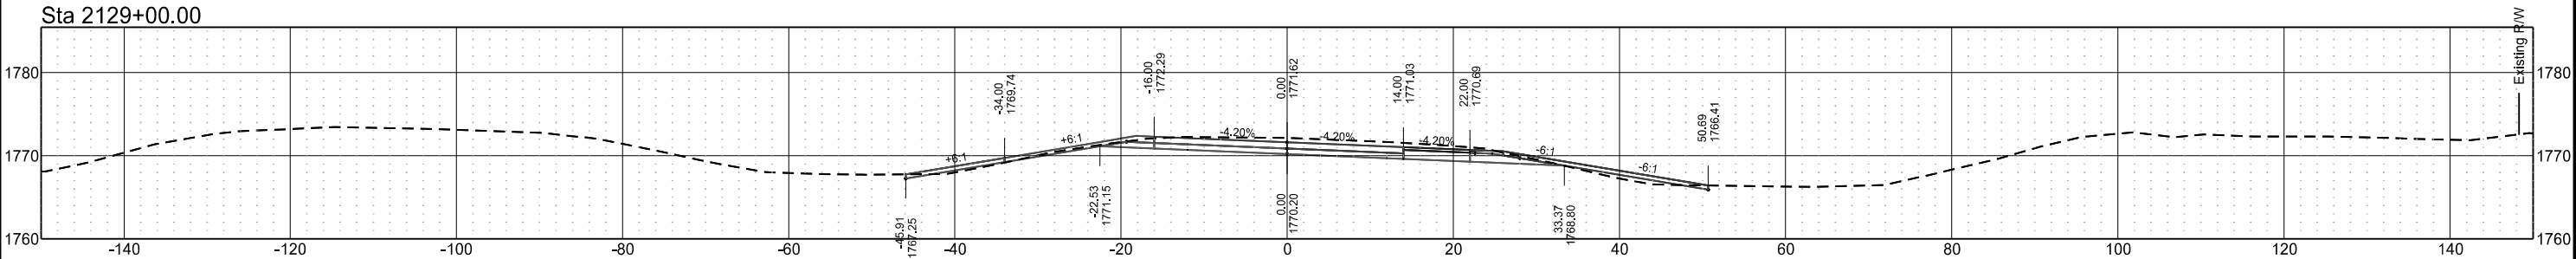


Centerline Cross Sections
I-94 Reconstruction
Bismarck to E of Menoken Interchange - EB

	STATE	PROJECT NO.	SECTION NO.	SHEET NO.
	ND	IM-X-1-094(214)162	200	10


Sta 2136+00.00

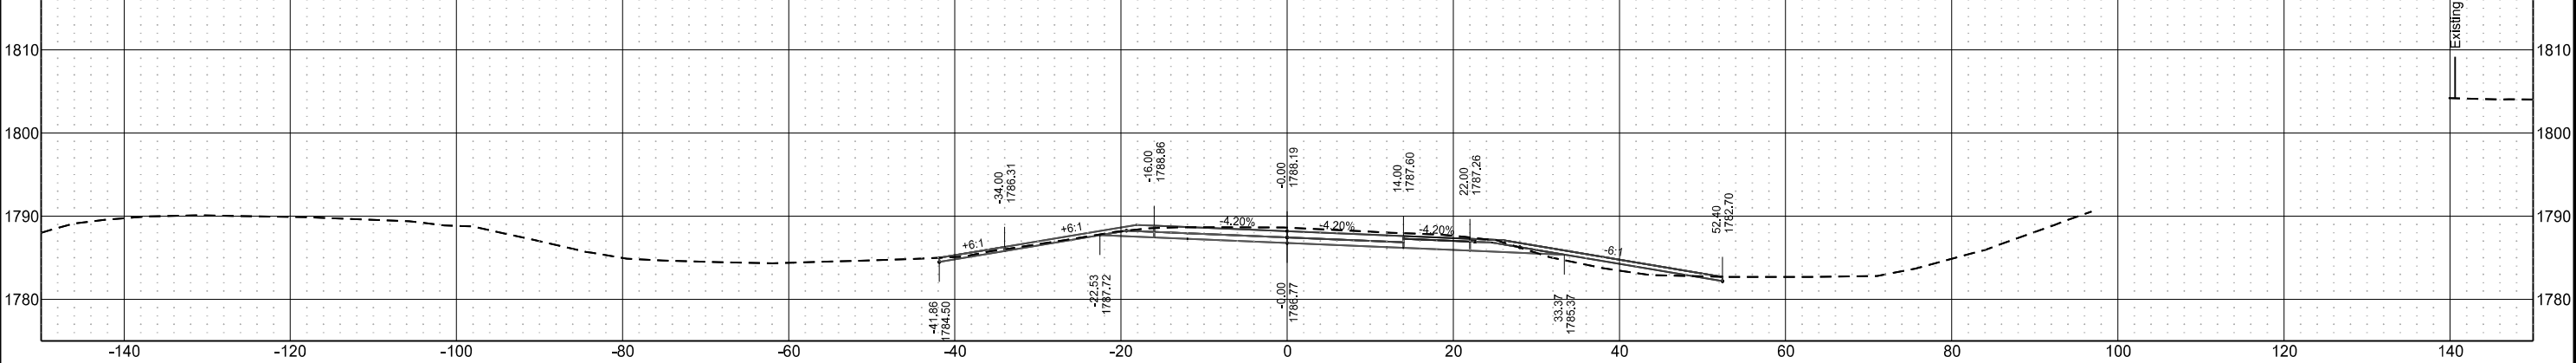


Sta 2135+00.00

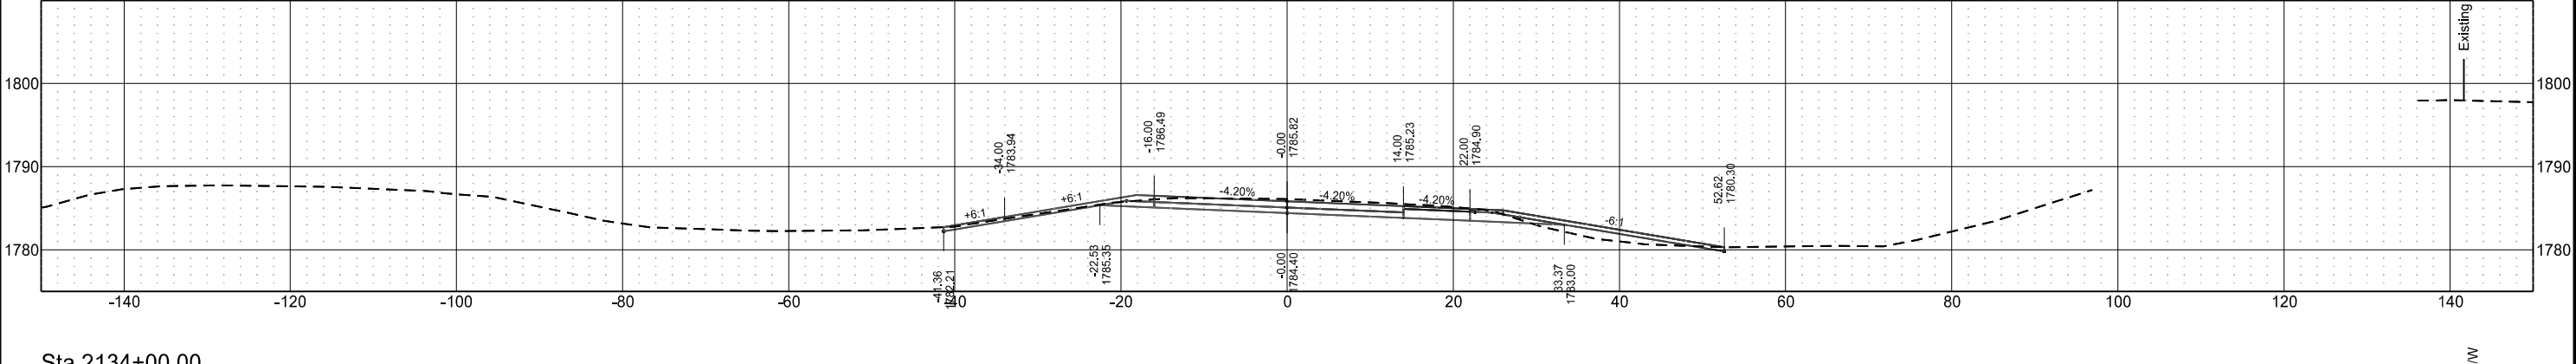

Sta 2134+00.00

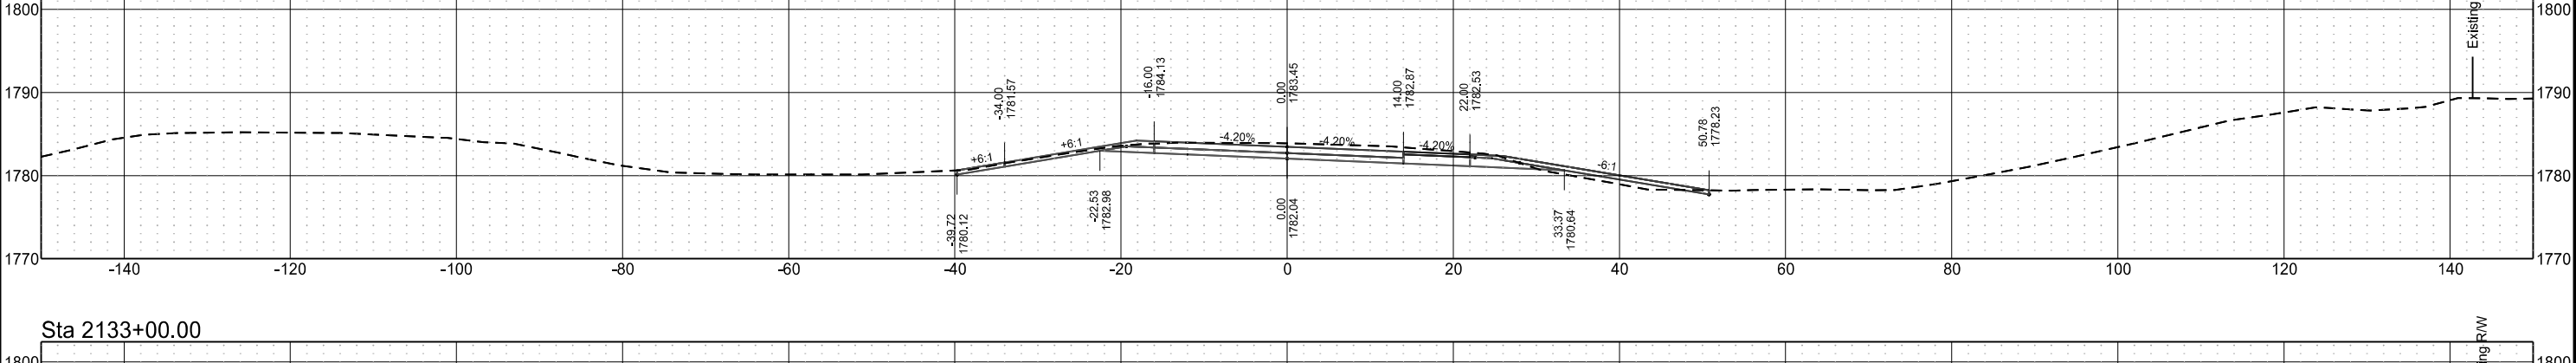


Sta 2133+00.00

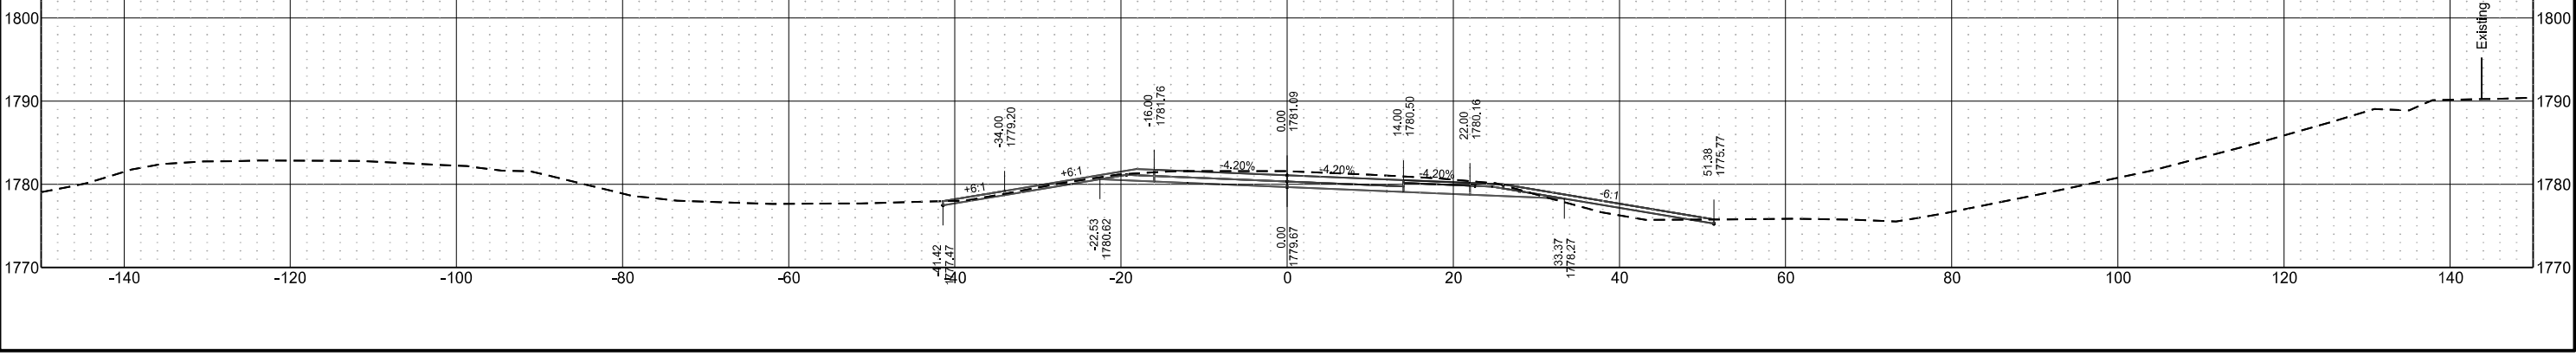


Centerline Cross Sections
I-94 Reconstruction
Bismarck to E of Menoken Interchange - EB

	STATE	PROJECT NO.	SECTION NO.	SHEET NO.
	ND	IM-X-1-094(214)162	200	11

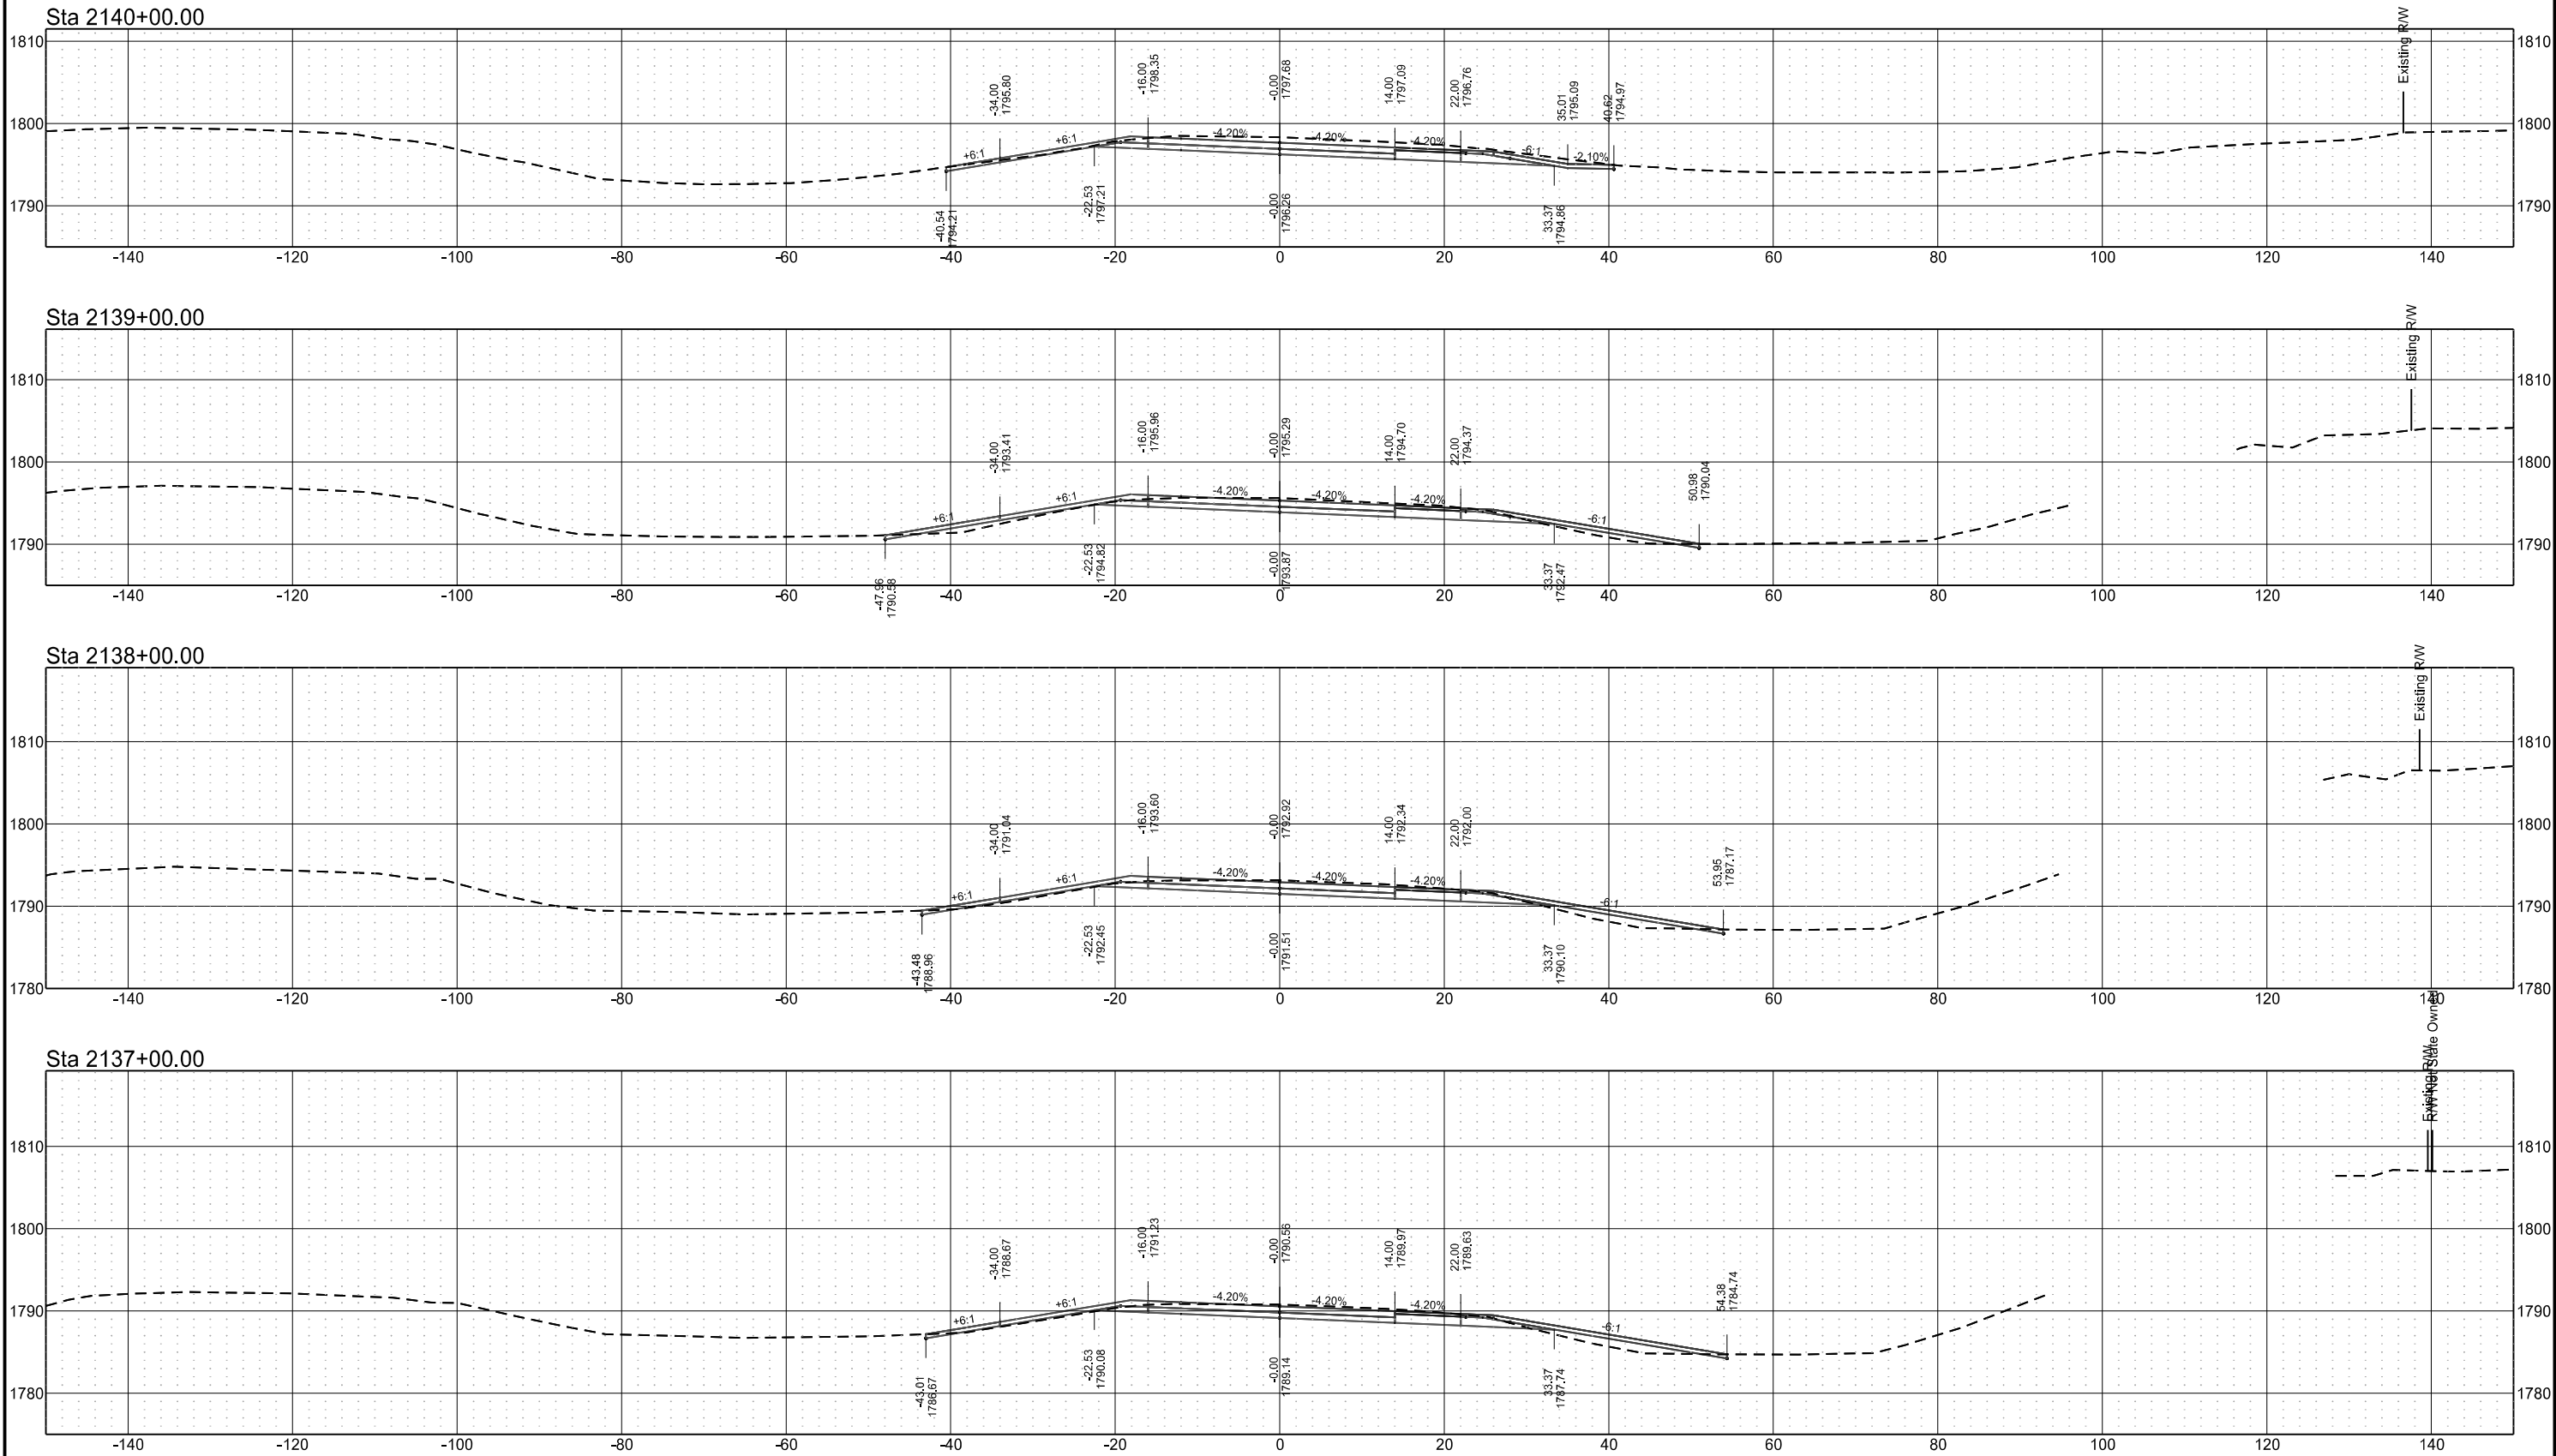

Centerline Cross Sections
I-94 Reconstruction
Bismarck to E of Menoken Interchange - EB


	STATE	PROJECT NO.	SECTION NO.	SHEET NO.
	ND	IM-X-1-094(214)162	200	12

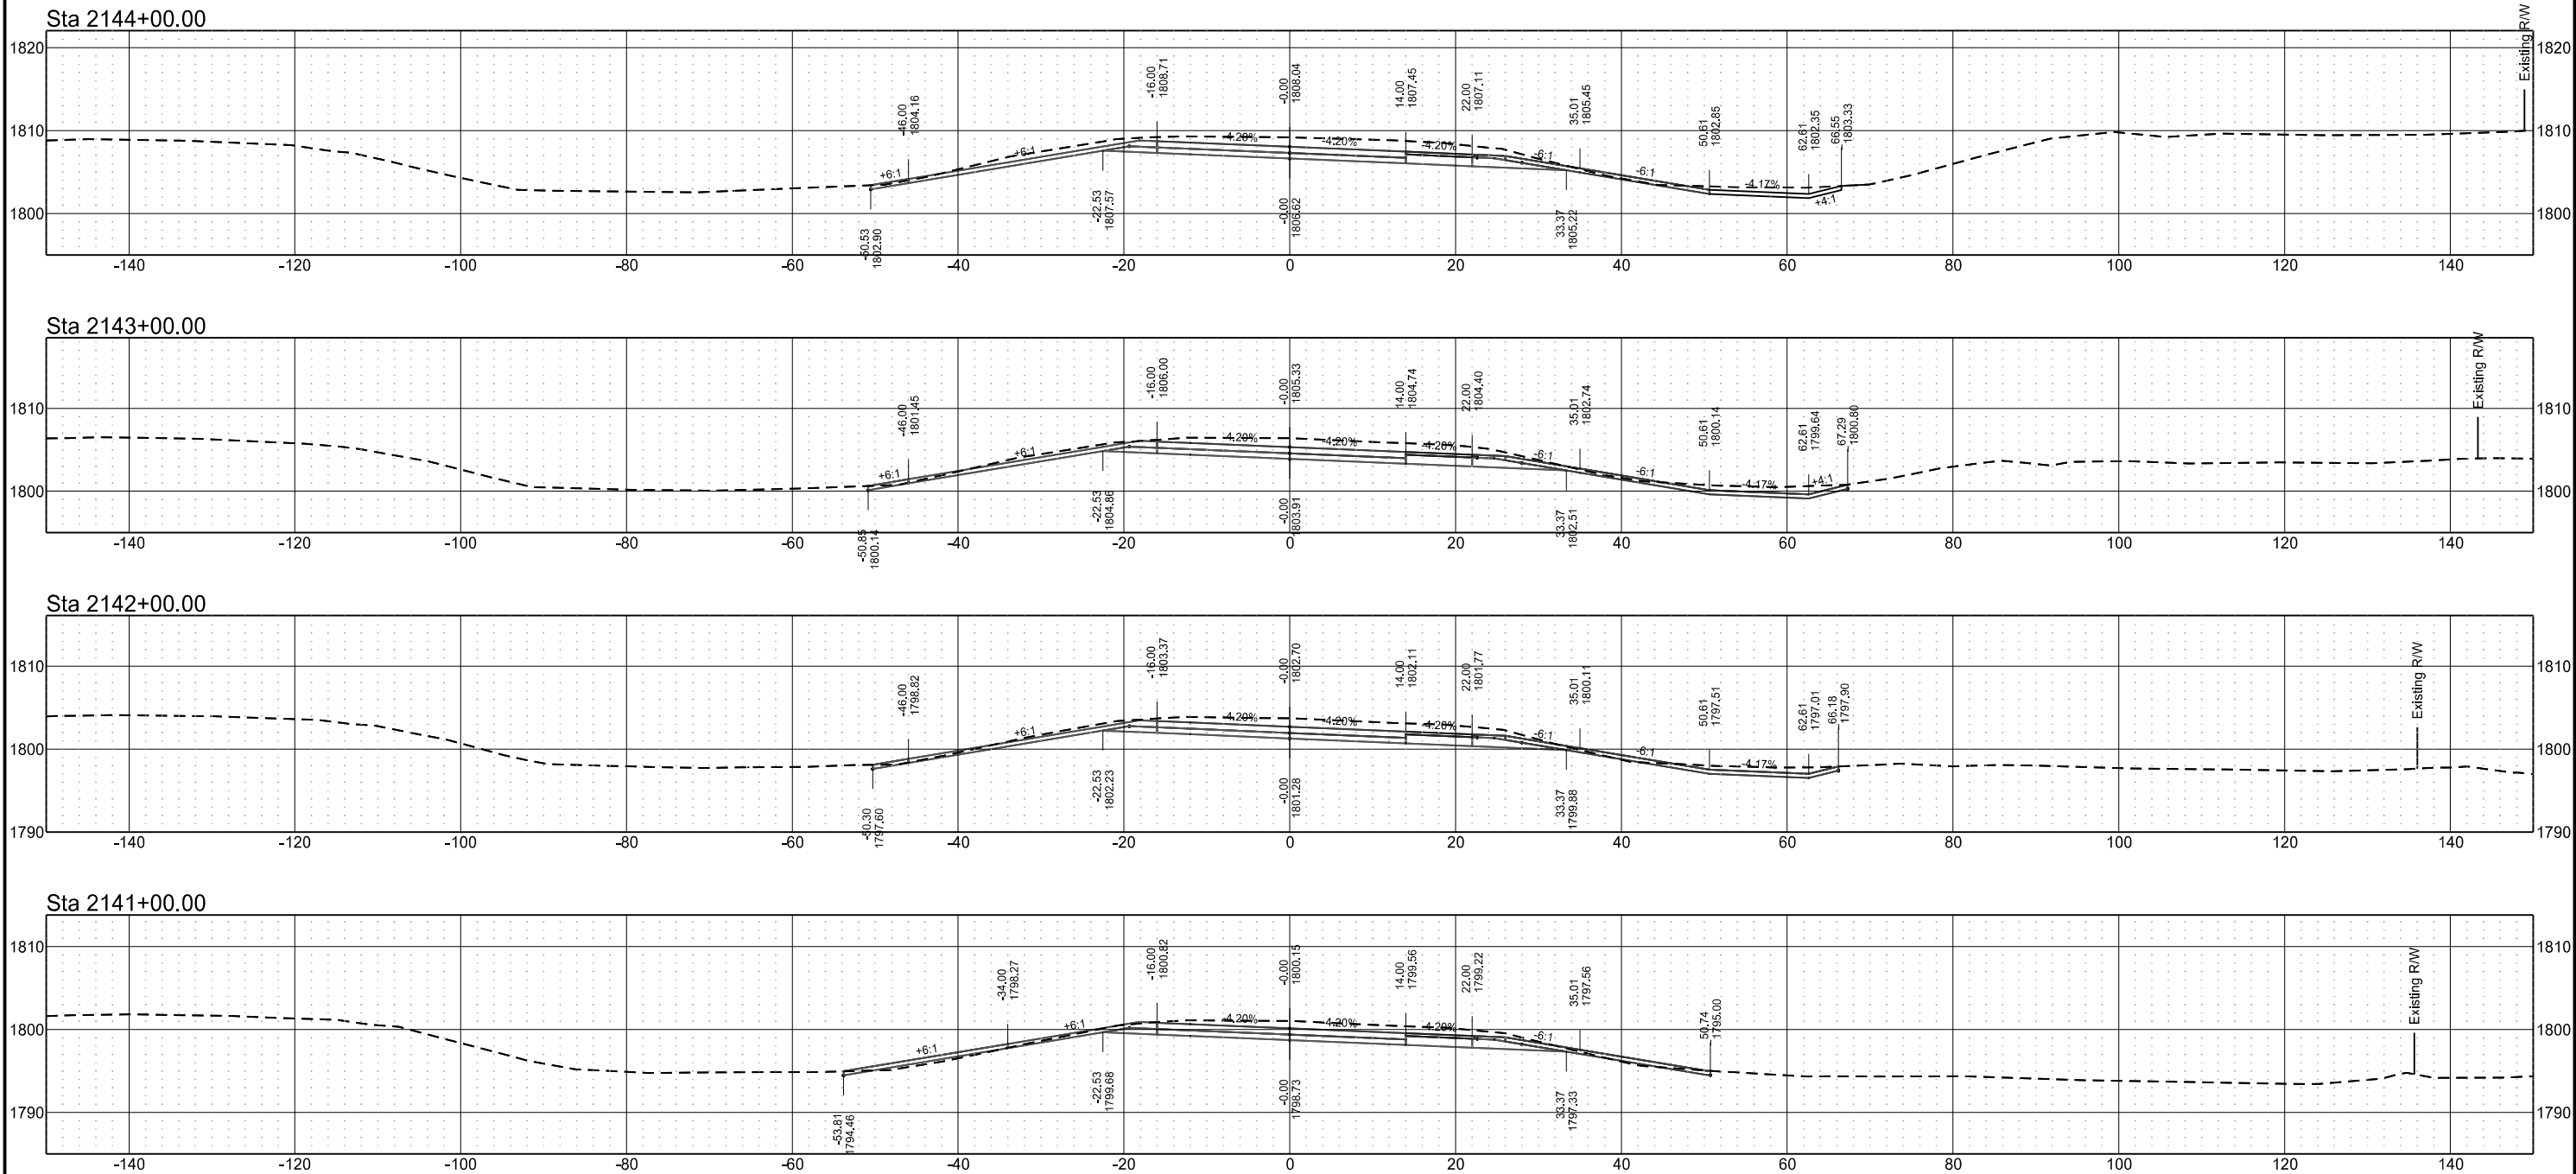


Centerline Cross Sections
I-94 Reconstruction
Bismarck to E of Menoken Interchange - EB

	STATE	PROJECT NO.	SECTION NO.	SHEET NO.
	ND	IM-X-1-094(214)162	200	13


Sta 2147+00.00

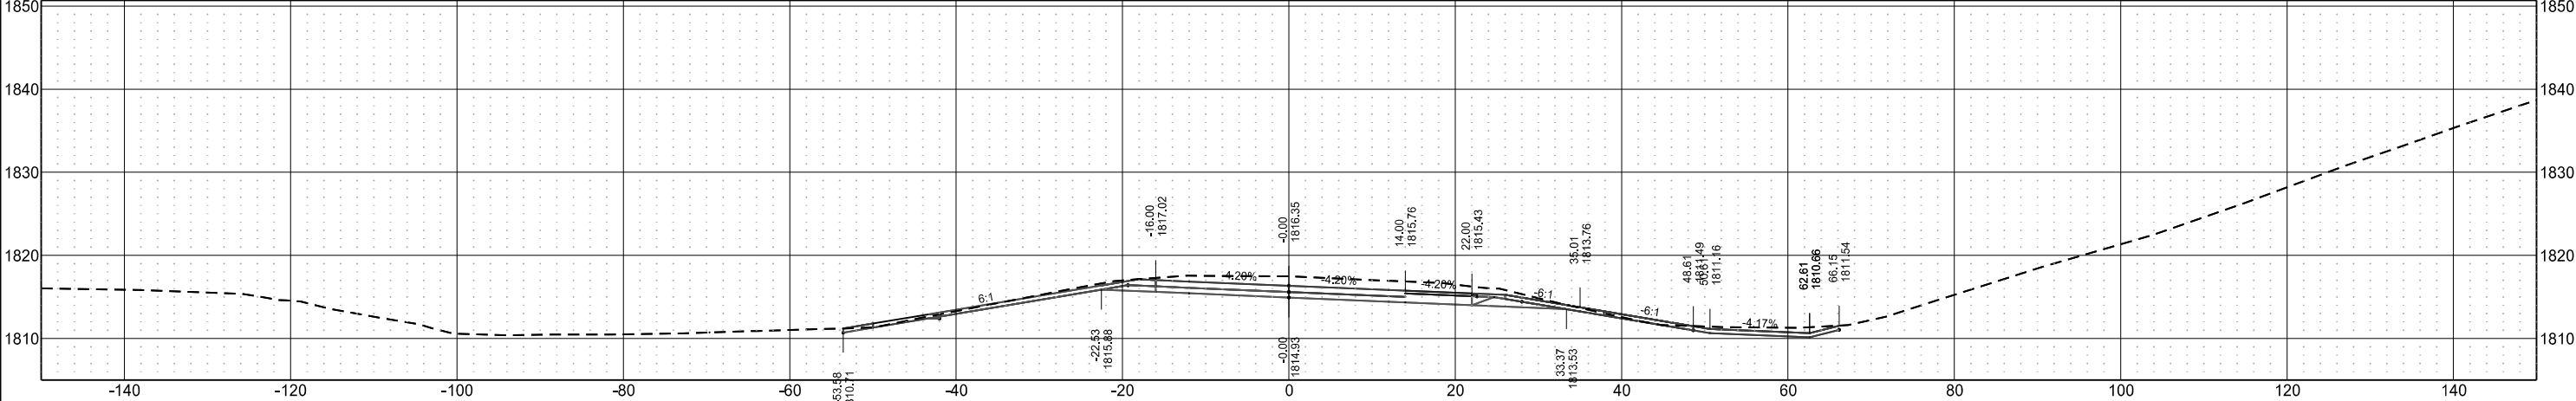

Sta 2146+00.00

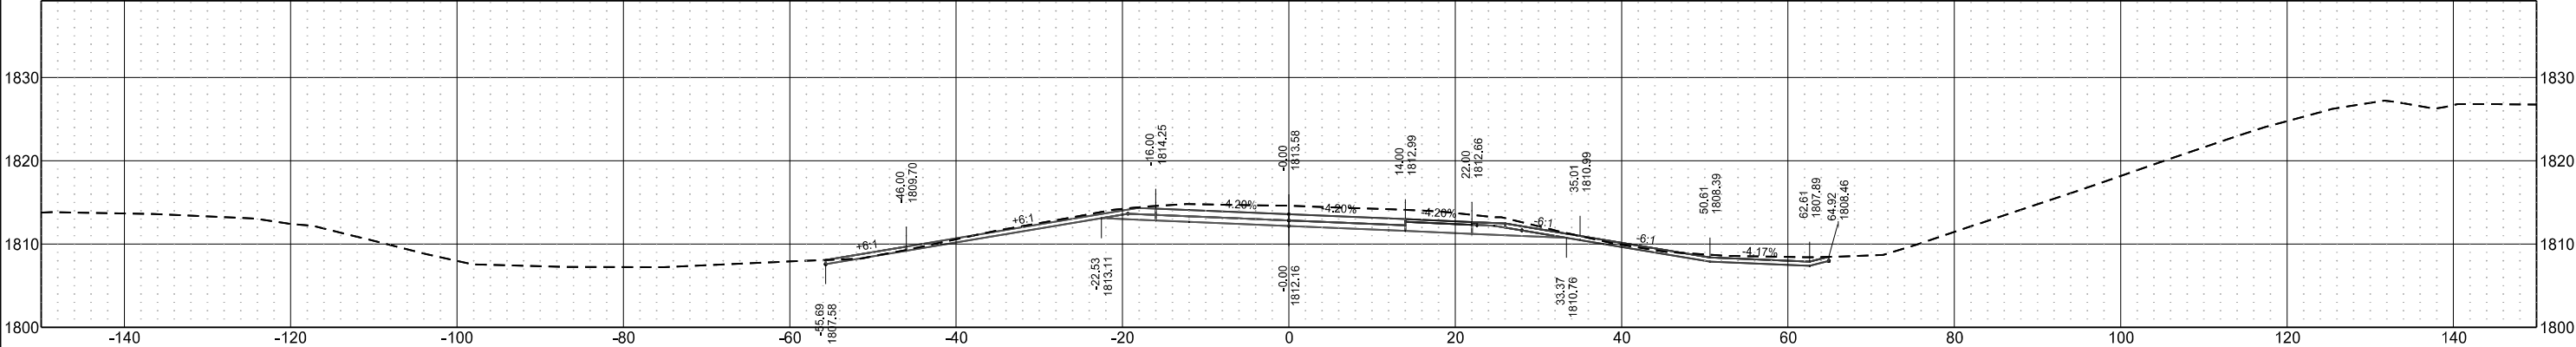


Sta 2145+00.00

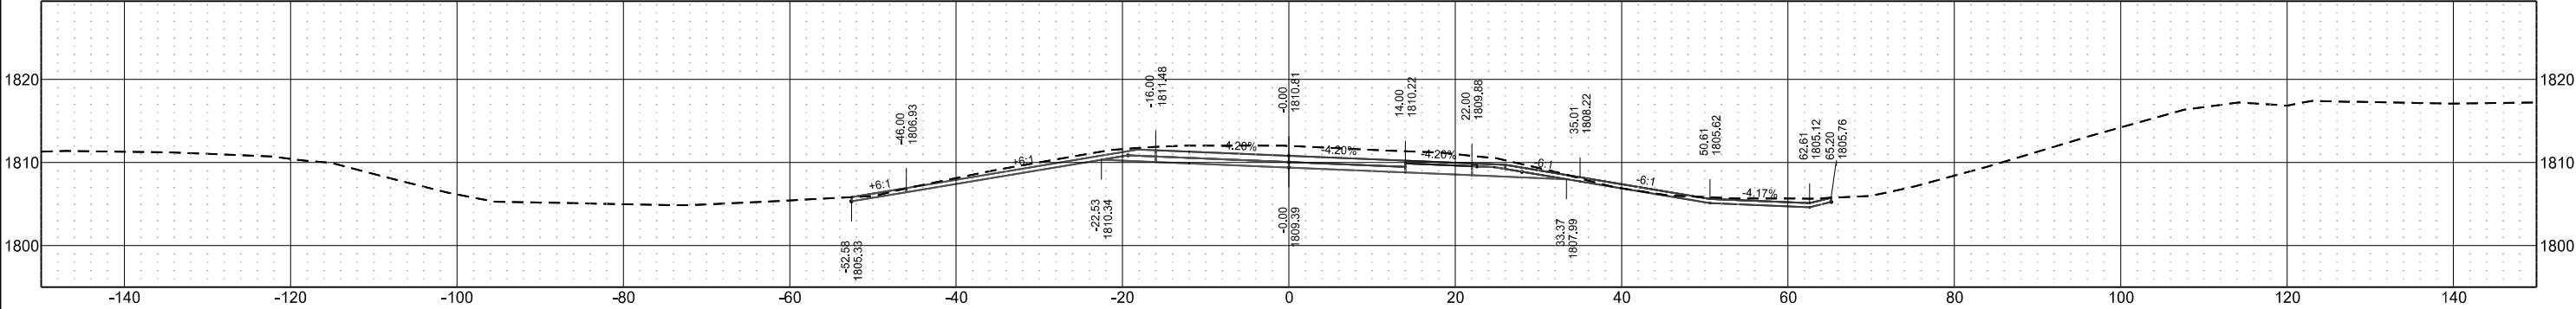


Centerline Cross Sections
I-94 Reconstruction
Bismarck to E of Menoken Interchange - EB

	STATE	PROJECT NO.	SECTION NO.	SHEET NO.
	ND	IM-X-1-094(214)162	200	14


Sta 2149+00.00

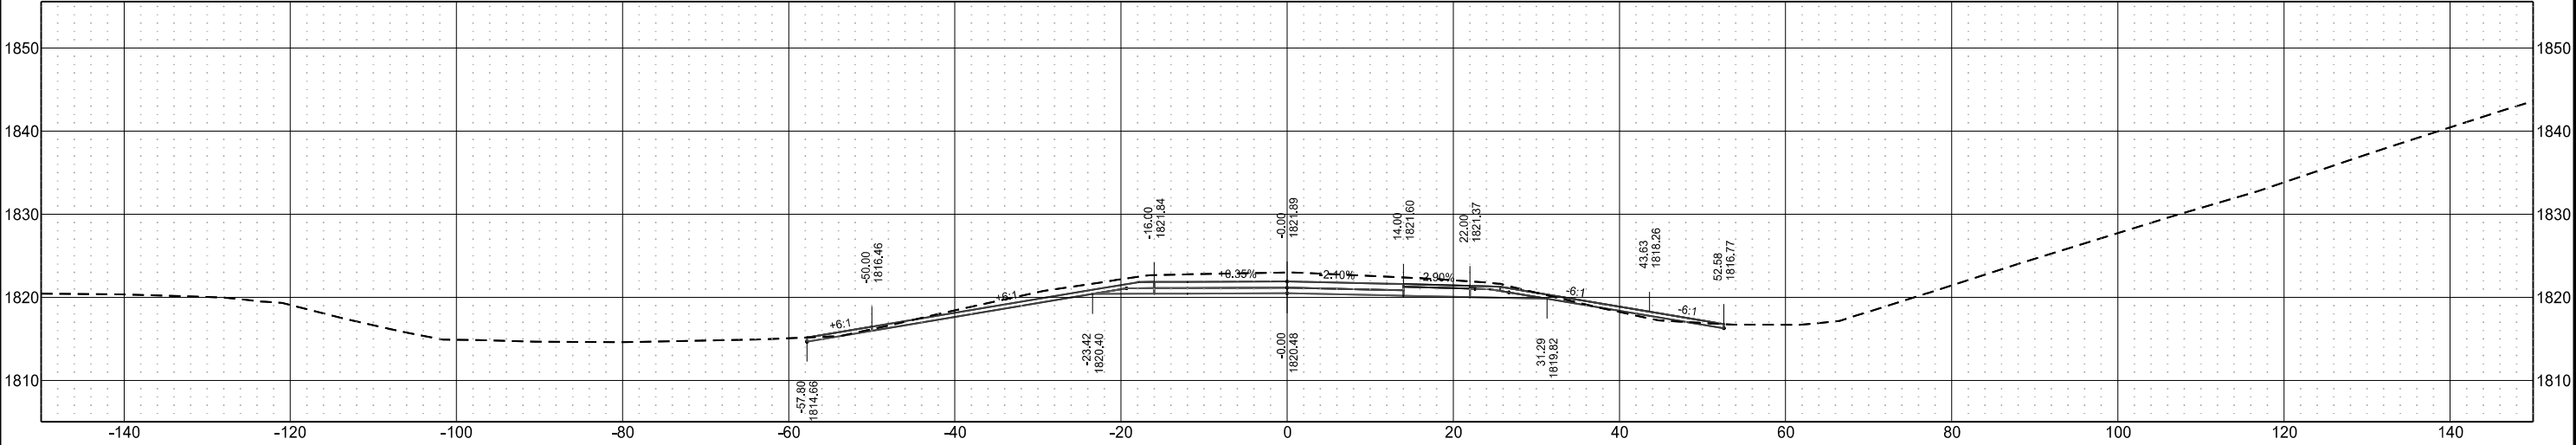

Sta 2148+00.00

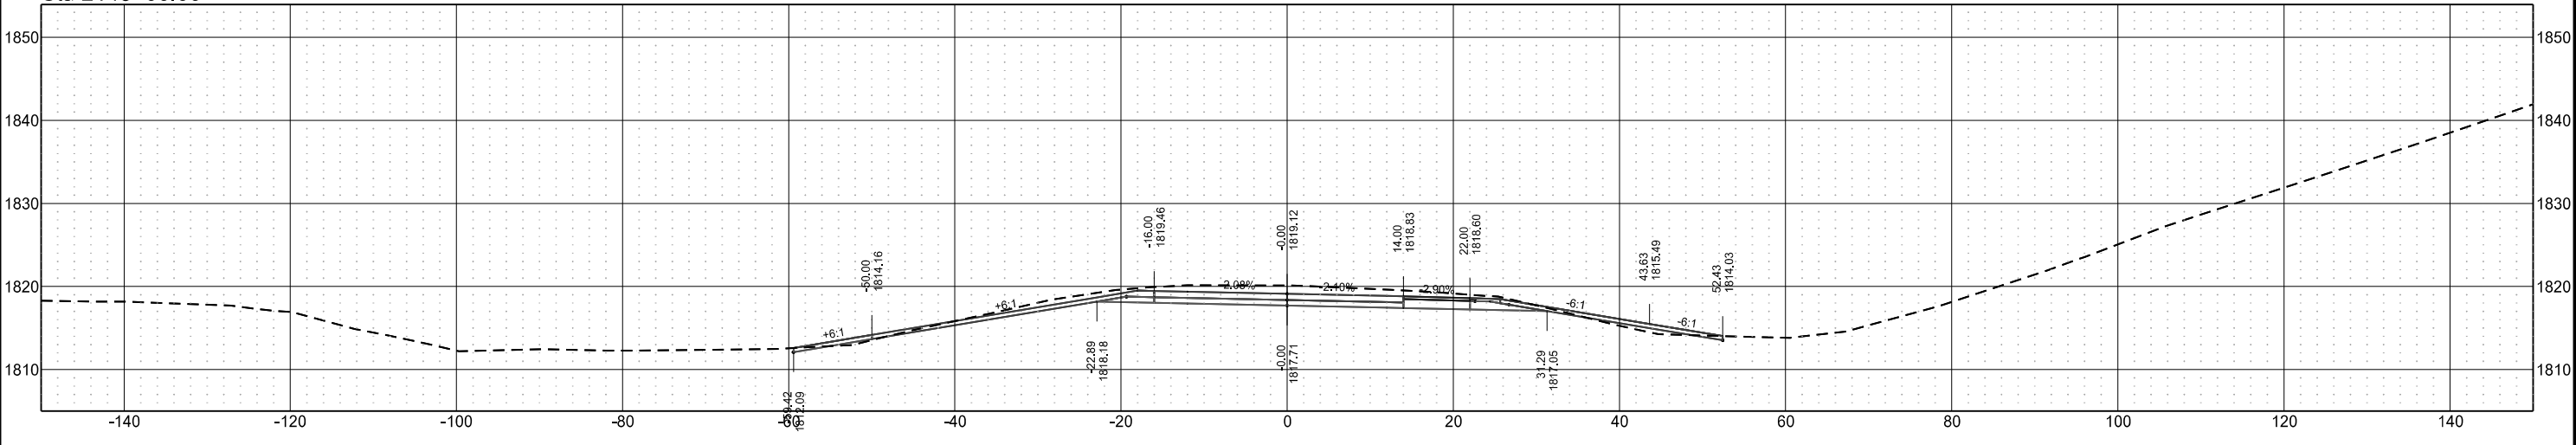

Sta 2147+70.40

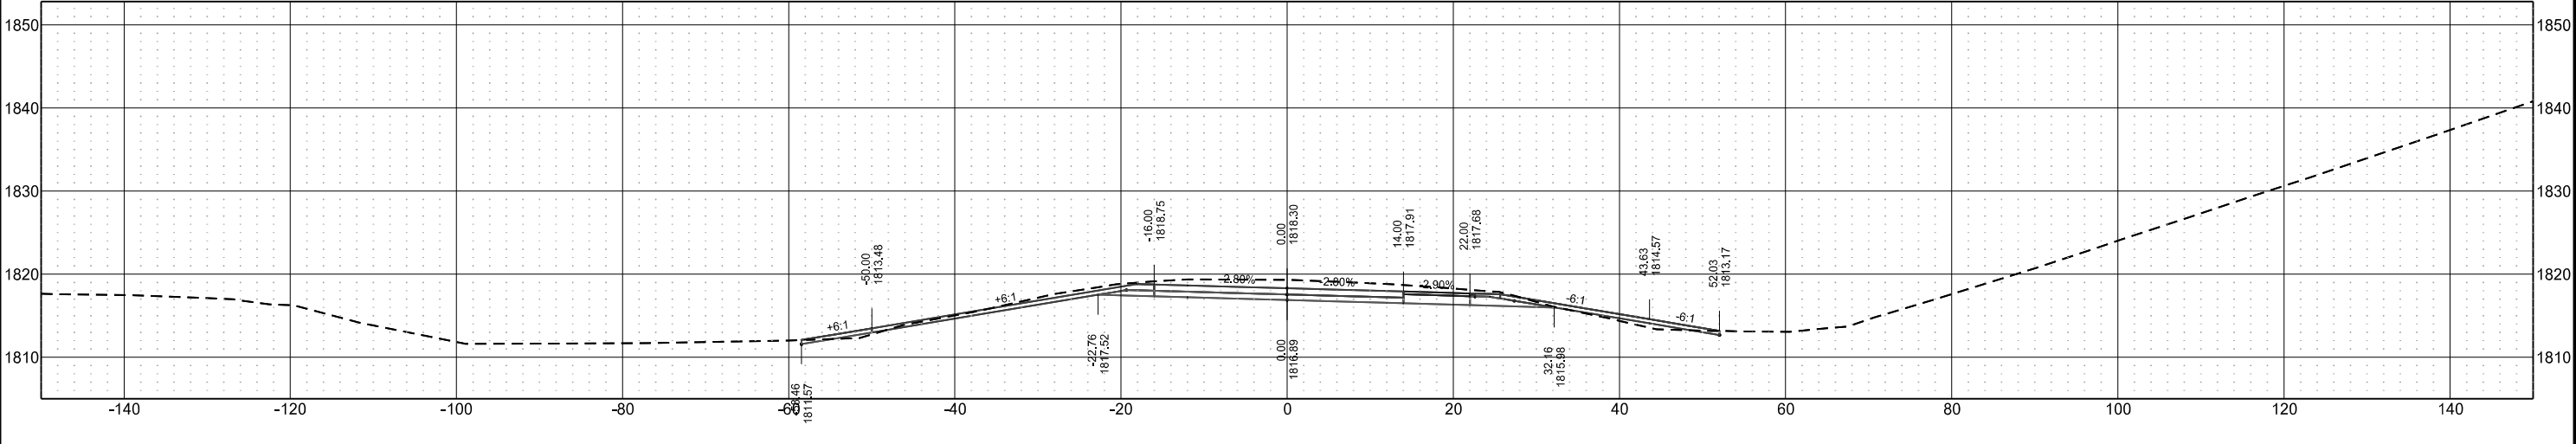

Centerline Cross Sections
I-94 Reconstruction
Bismarck to E of Menoken Interchange - EB

STATE

PROJECT NO.

SECTION NO.

SHEET NO.


ND

IM-X-1-094(214)162


200

15


Sta 2153+00.00

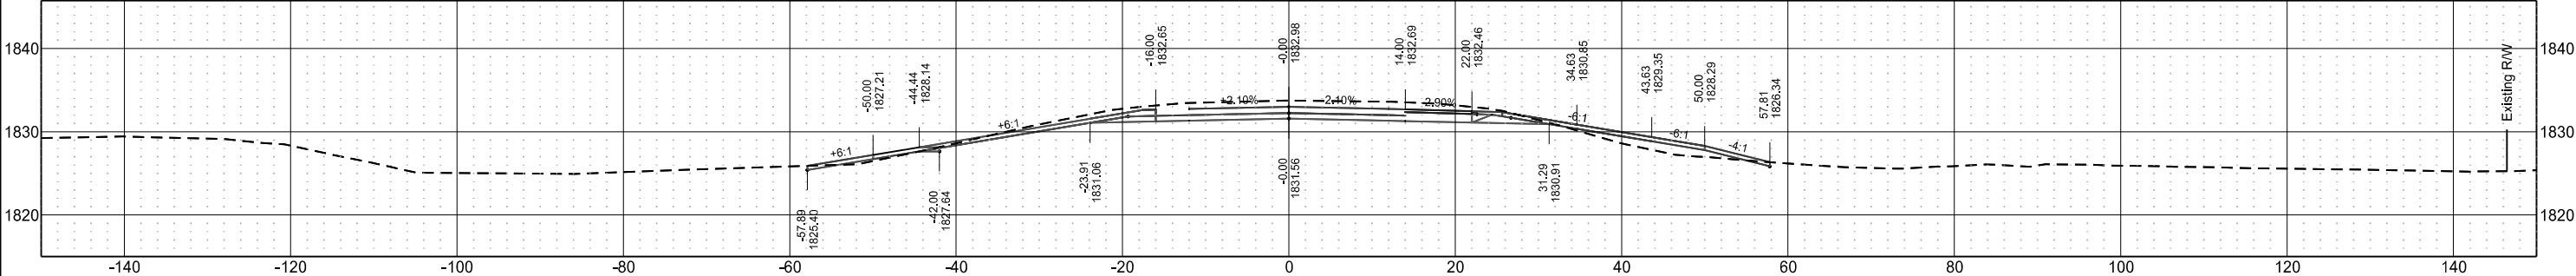


Sta 2152+00.00

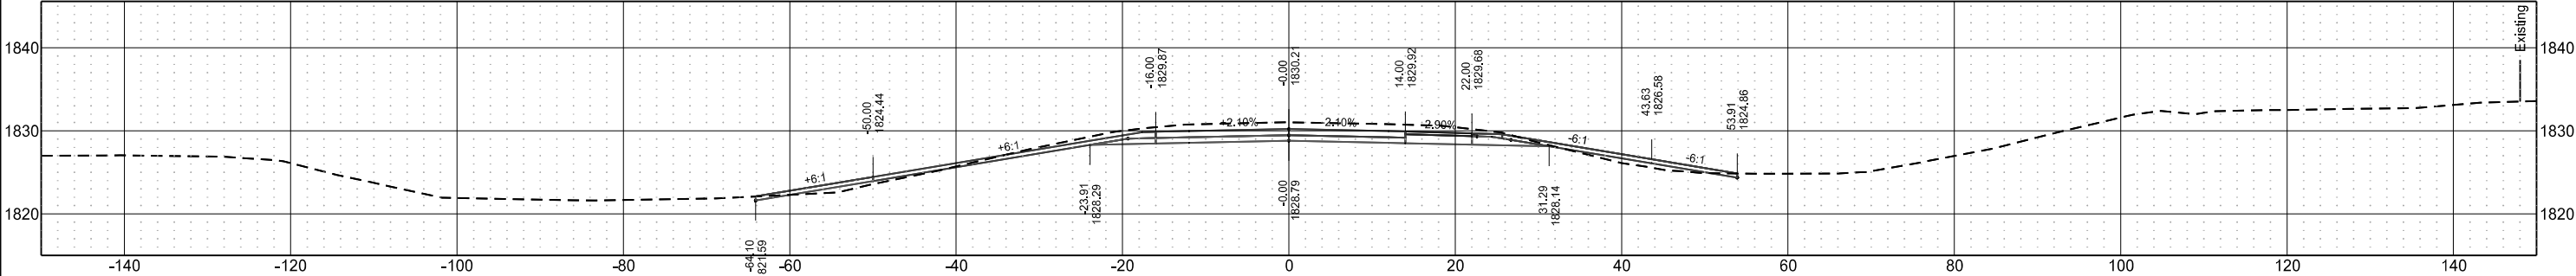

Sta 2151+00.00

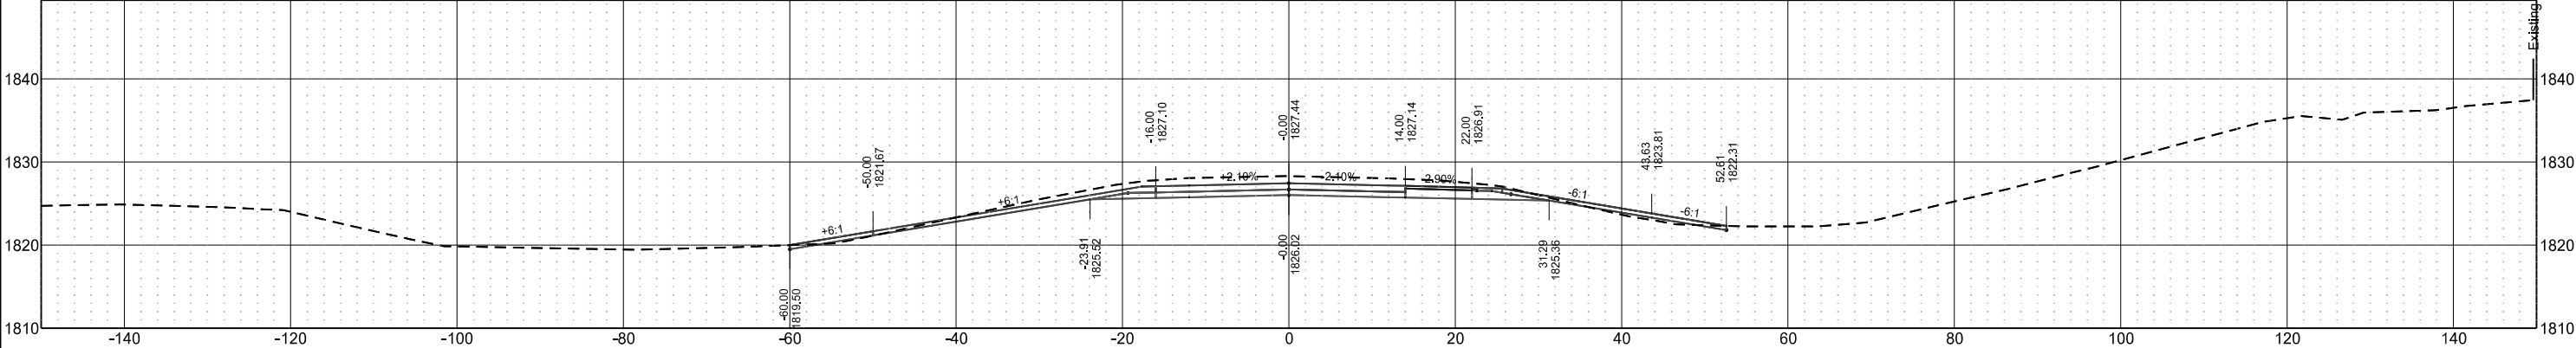


Sta 2150+00.00

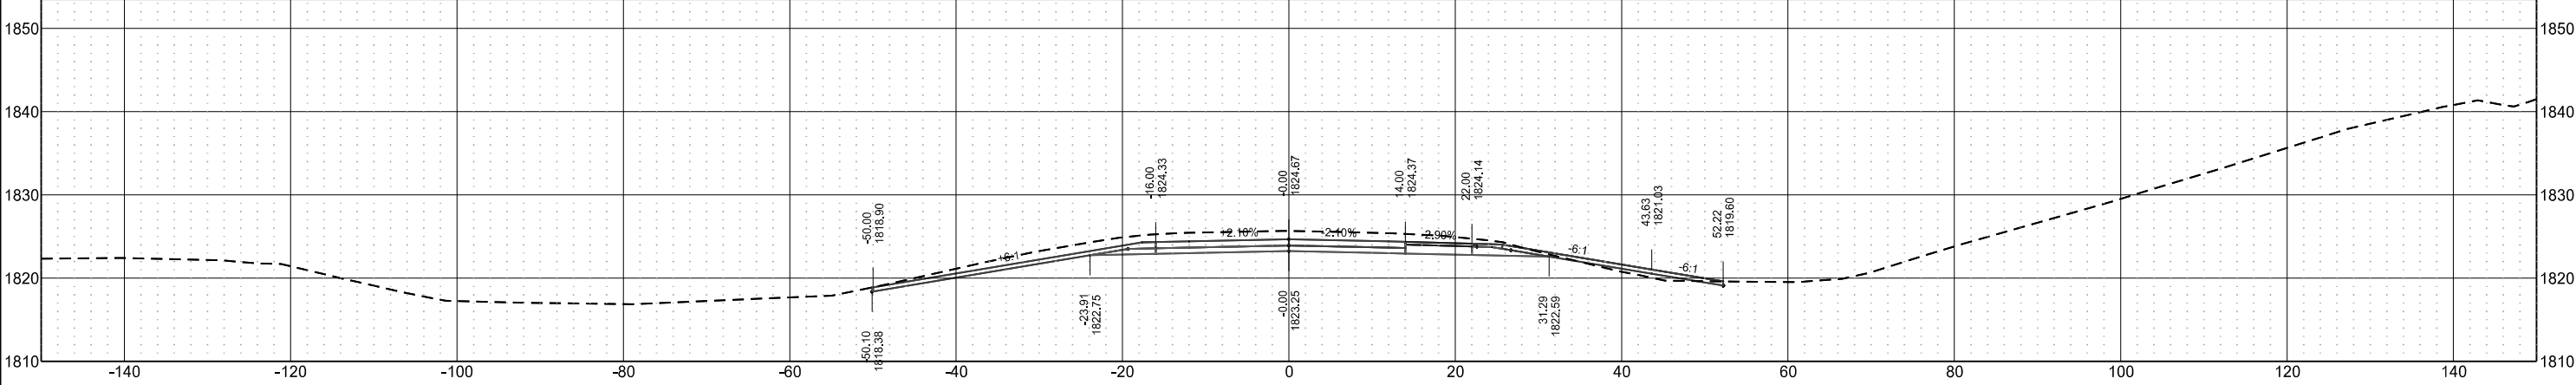


Centerline Cross Sections
I-94 Reconstruction
Bismarck to E of Menoken Interchange - EB

	STATE	PROJECT NO.	SECTION NO.	SHEET NO.
	ND	IM-X-1-094(214)162	200	16


Sta 2157+00.00

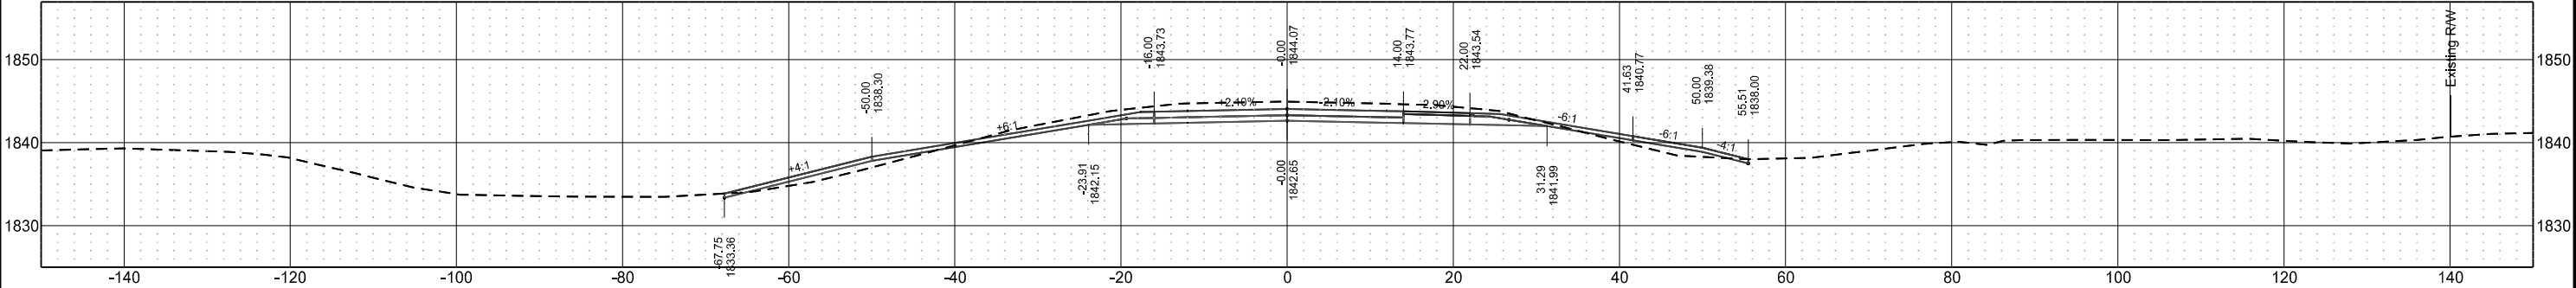


Sta 2156+00.00

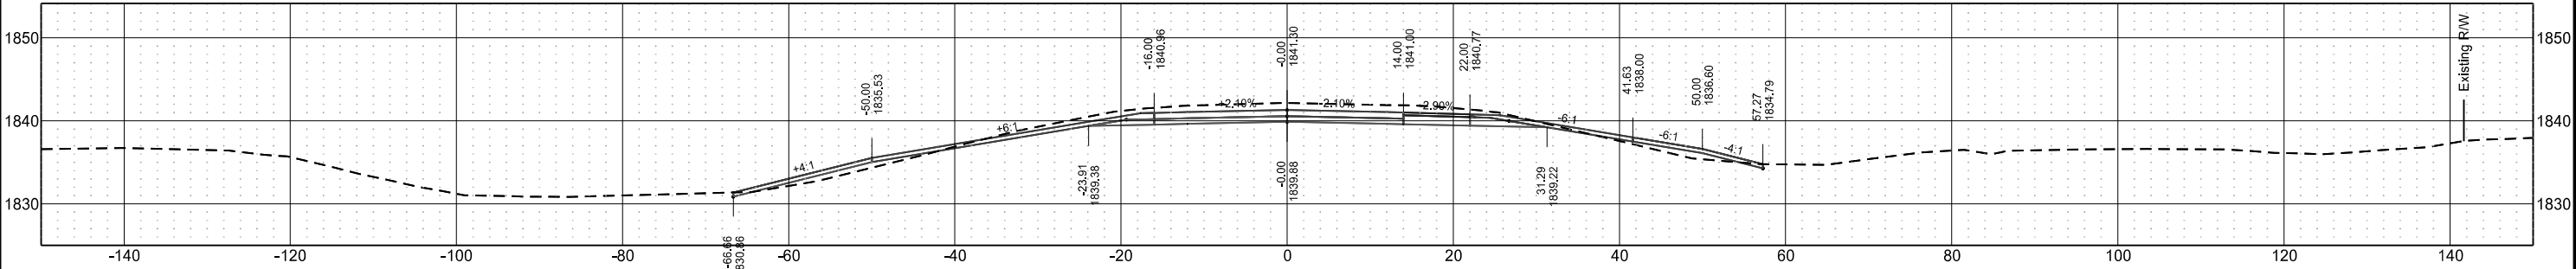

Sta 2155+00.00

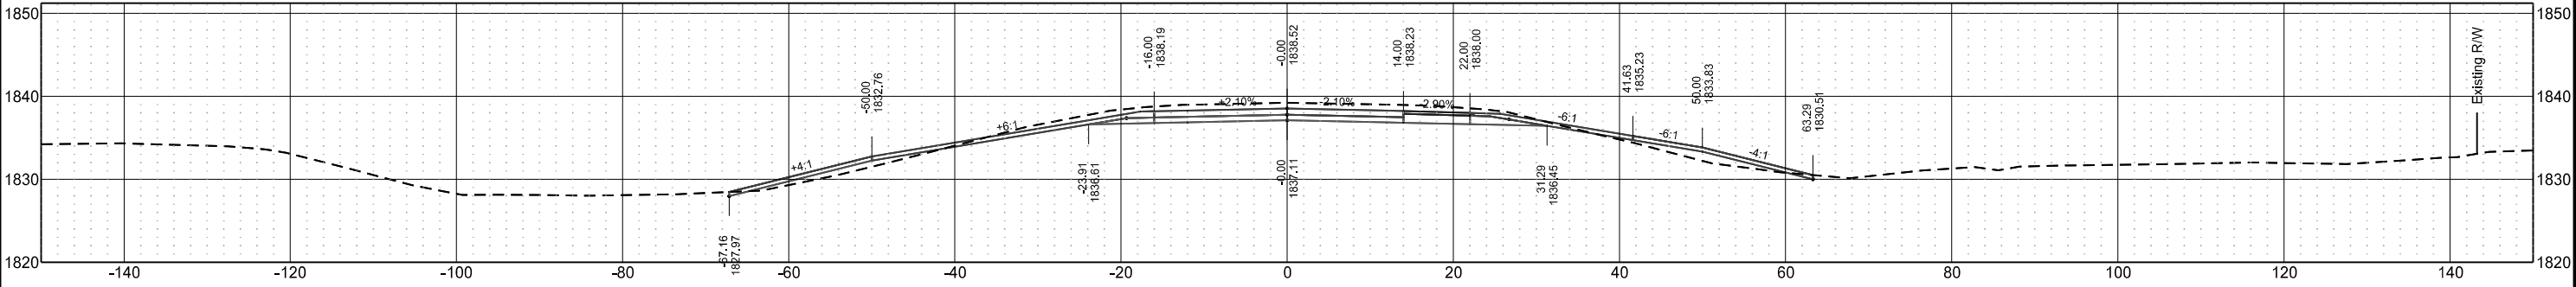


Sta 2154+00.00

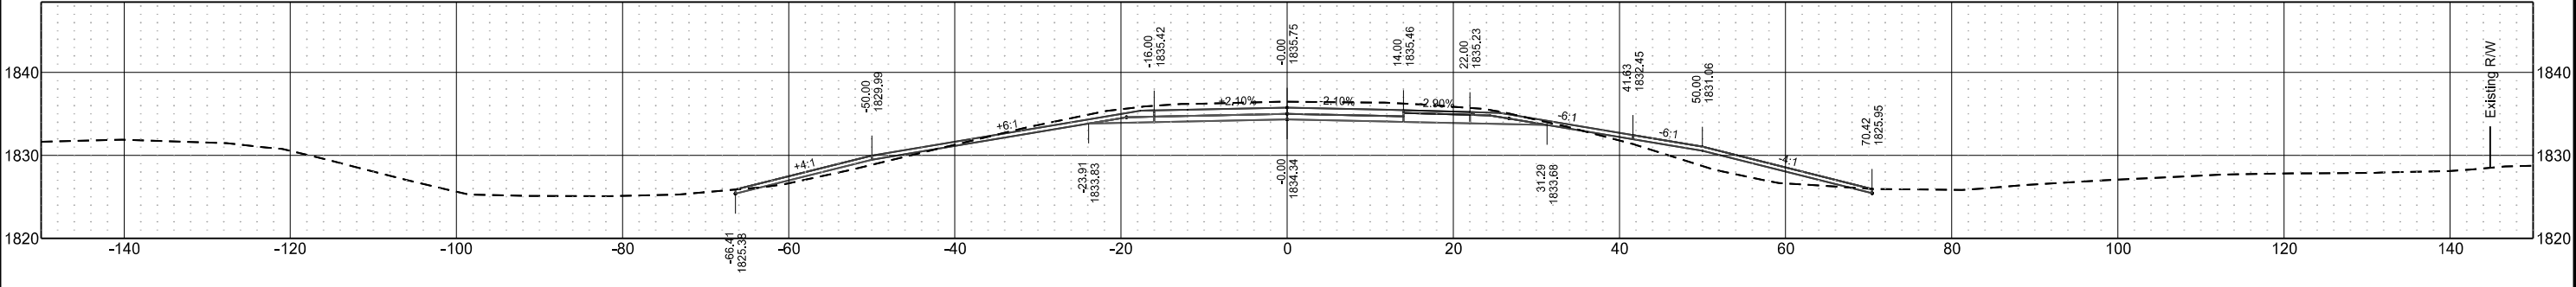

Centerline Cross Sections
I-94 Reconstruction
Bismarck to E of Menoken Interchange - EB


	STATE	PROJECT NO.	SECTION NO.	SHEET NO.
	ND	IM-X-1-094(214)162	200	17

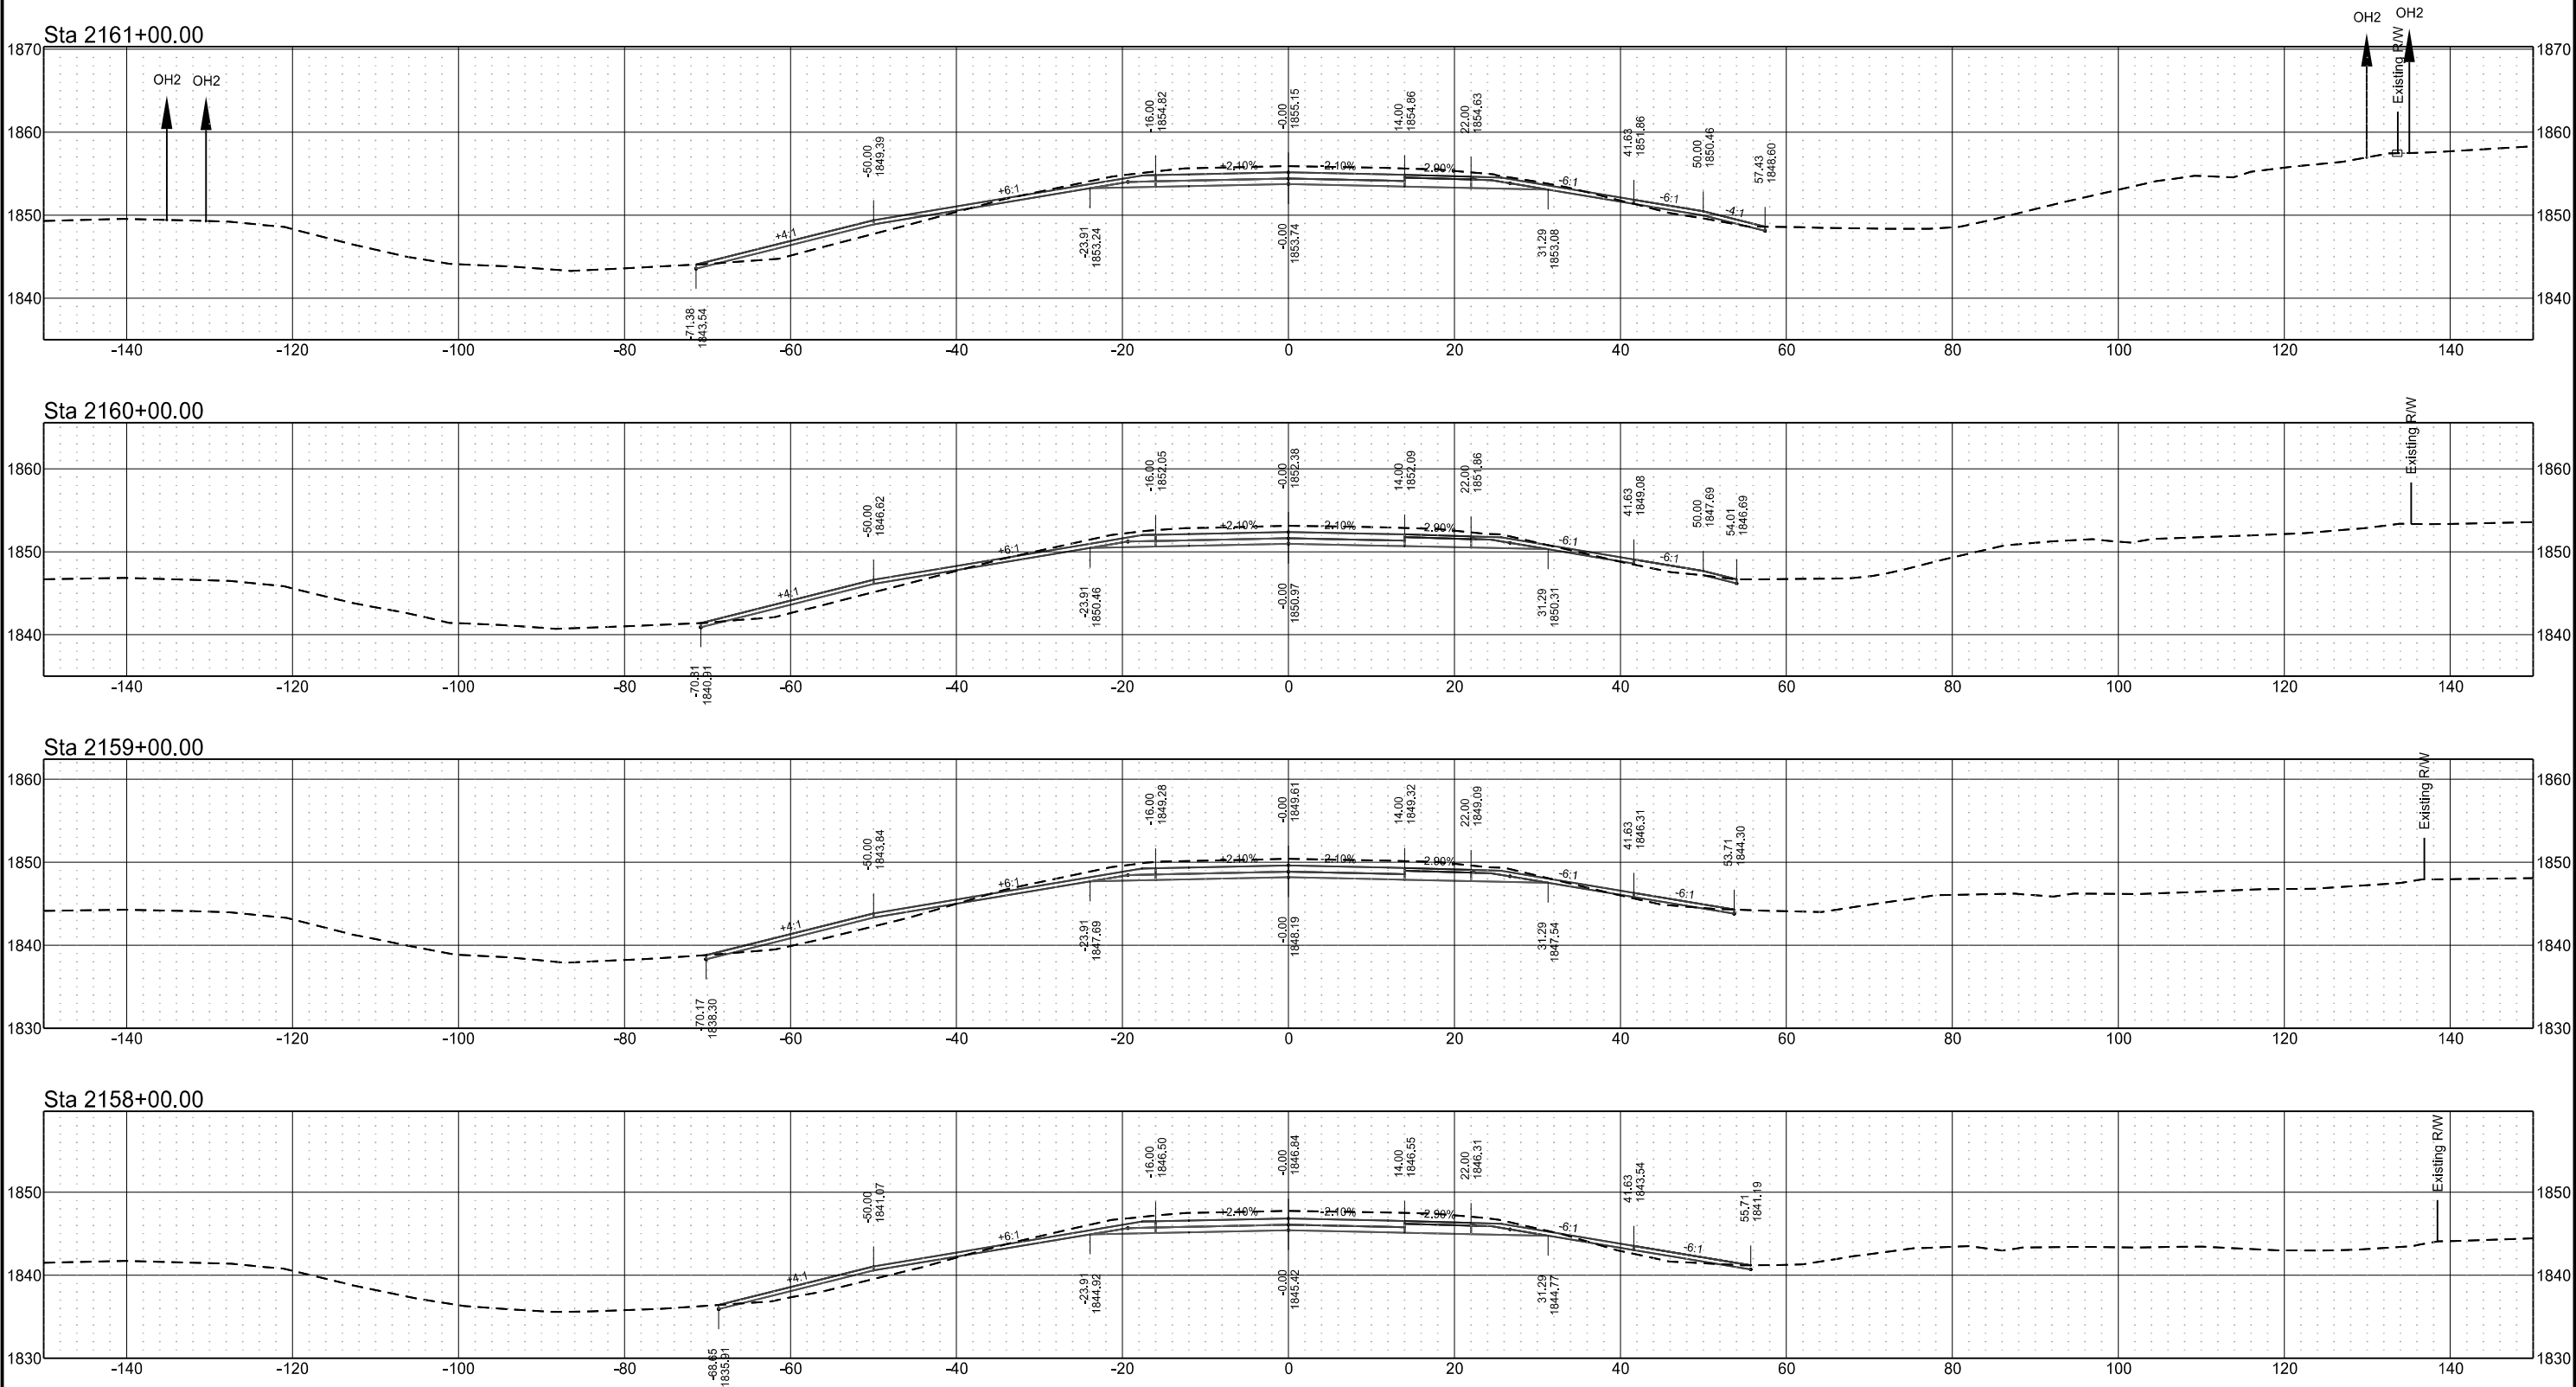


Centerline Cross Sections
I-94 Reconstruction
Bismarck to E of Menoken Interchange - EB

	STATE	PROJECT NO.	SECTION NO.	SHEET NO.
	ND	IM-X-1-094(214)162	200	18


Sta 2164+00.00

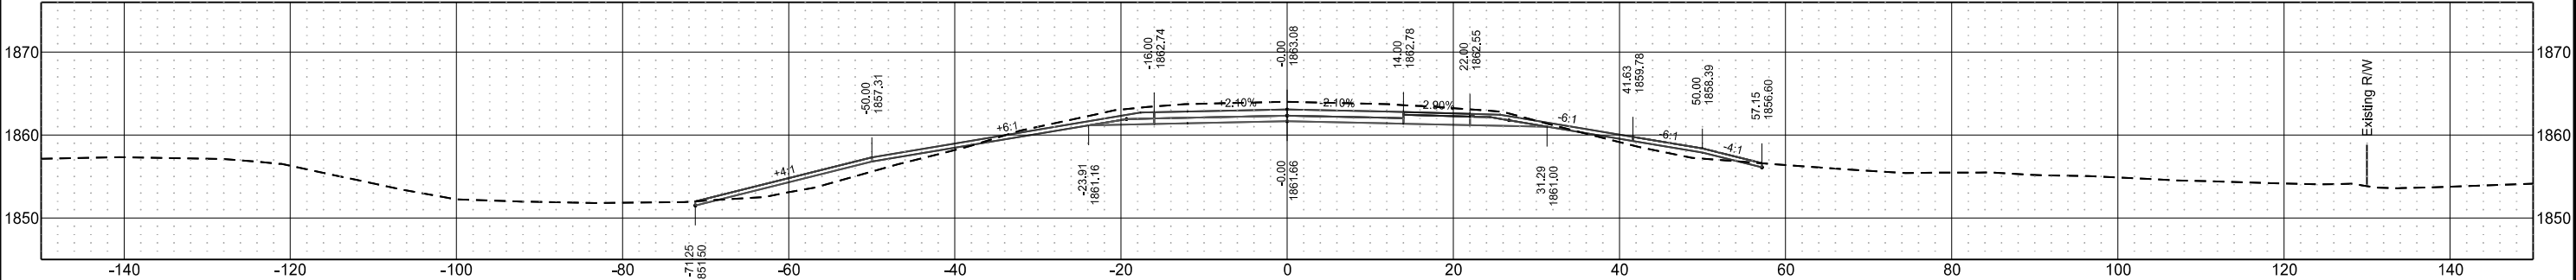


Sta 2163+38.00

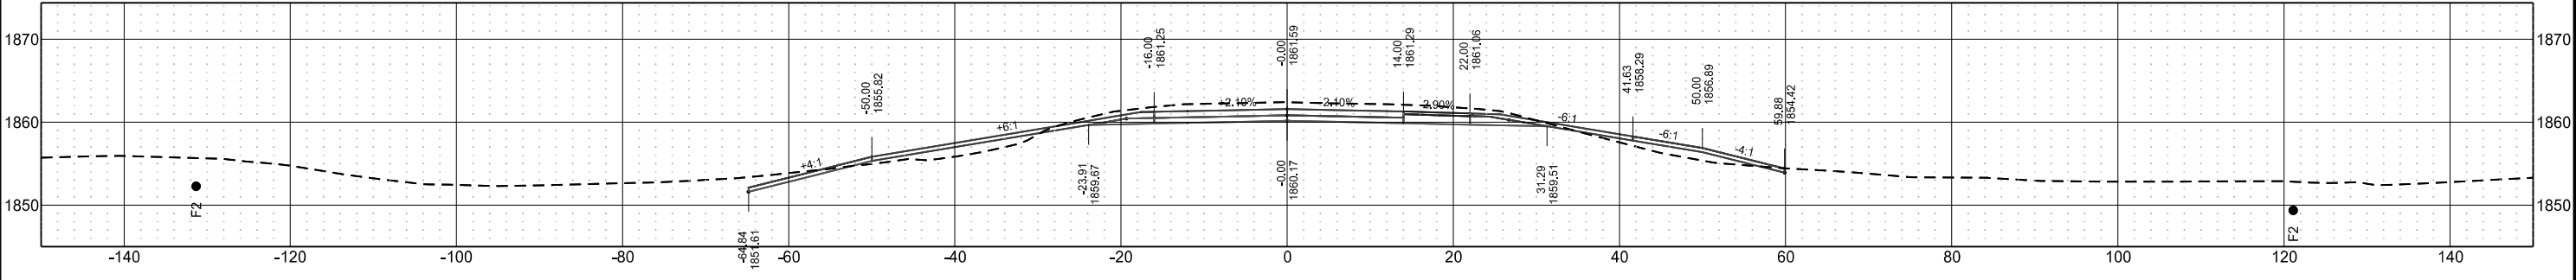

Sta 2163+00.00

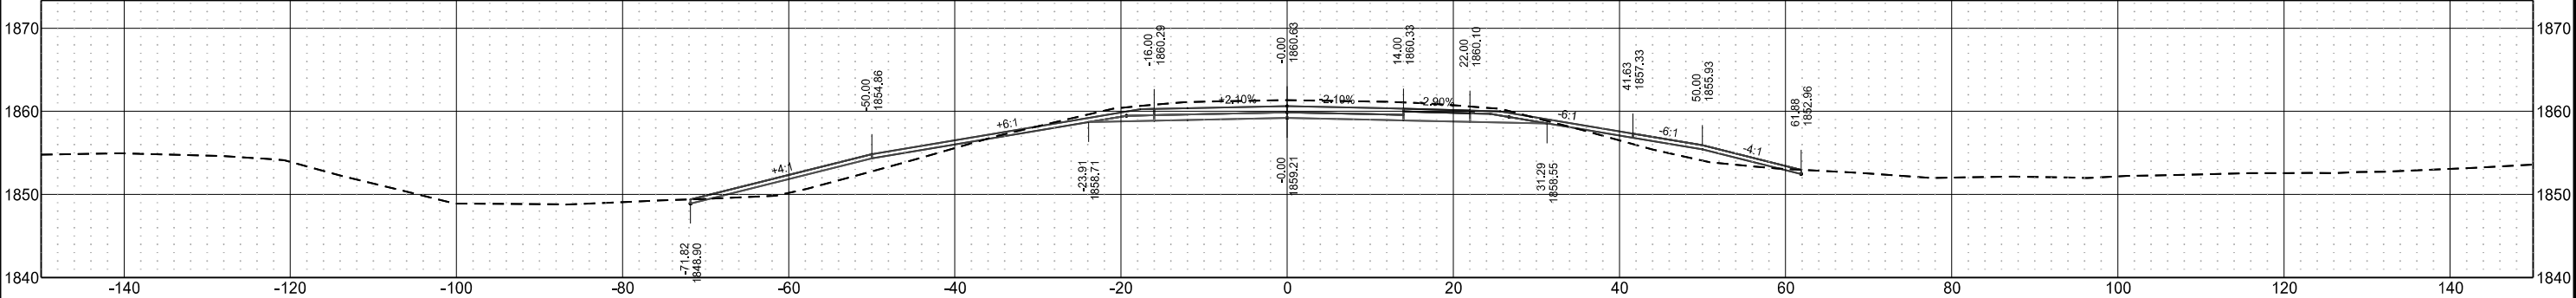


Sta 2162+00.00

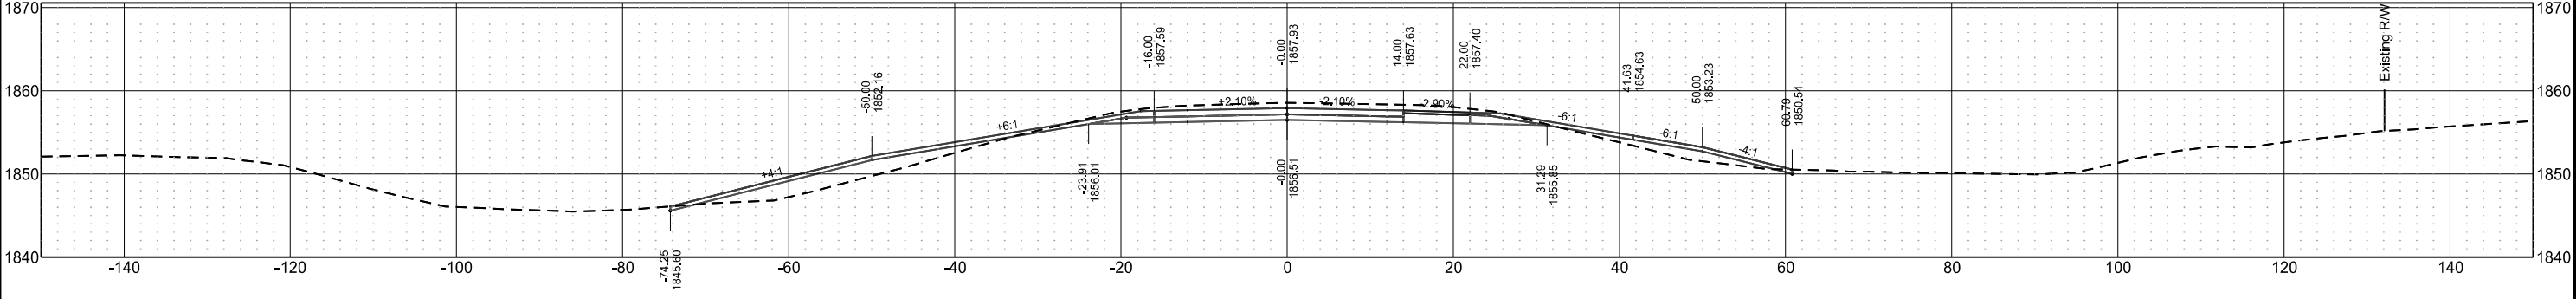


Centerline Cross Sections
I-94 Reconstruction
Bismarck to E of Menoken Interchange - EB

	STATE	PROJECT NO.	SECTION NO.	SHEET NO.
	ND	IM-X-1-094(214)162	200	19


Sta 2168+00.00

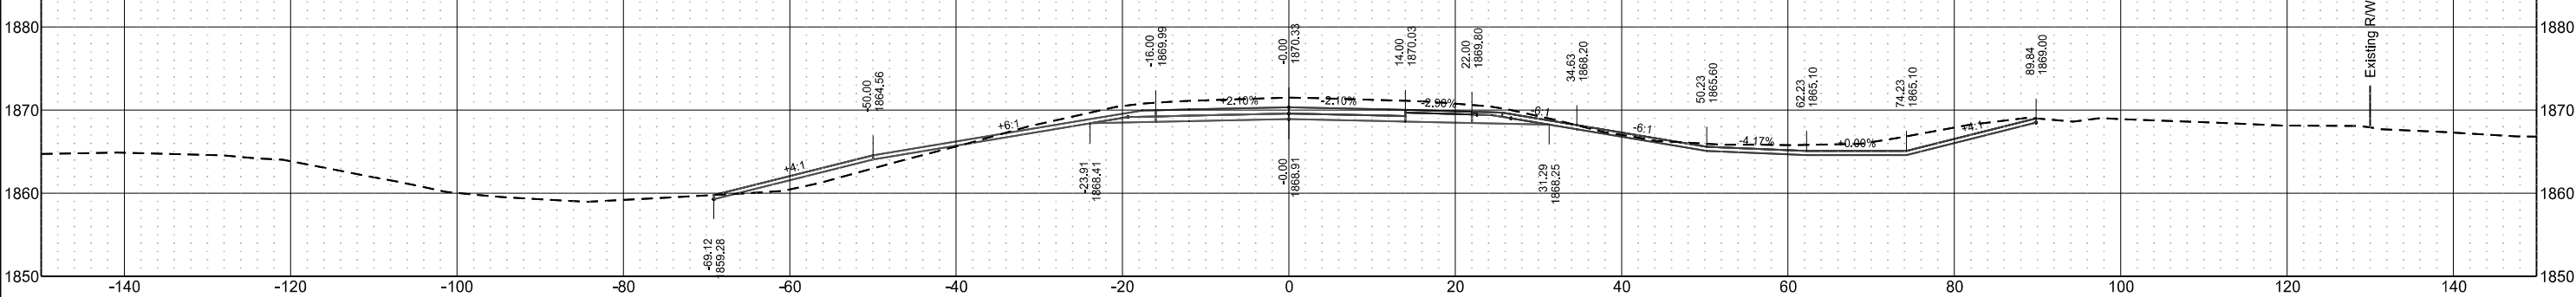


Sta 2167+00.00

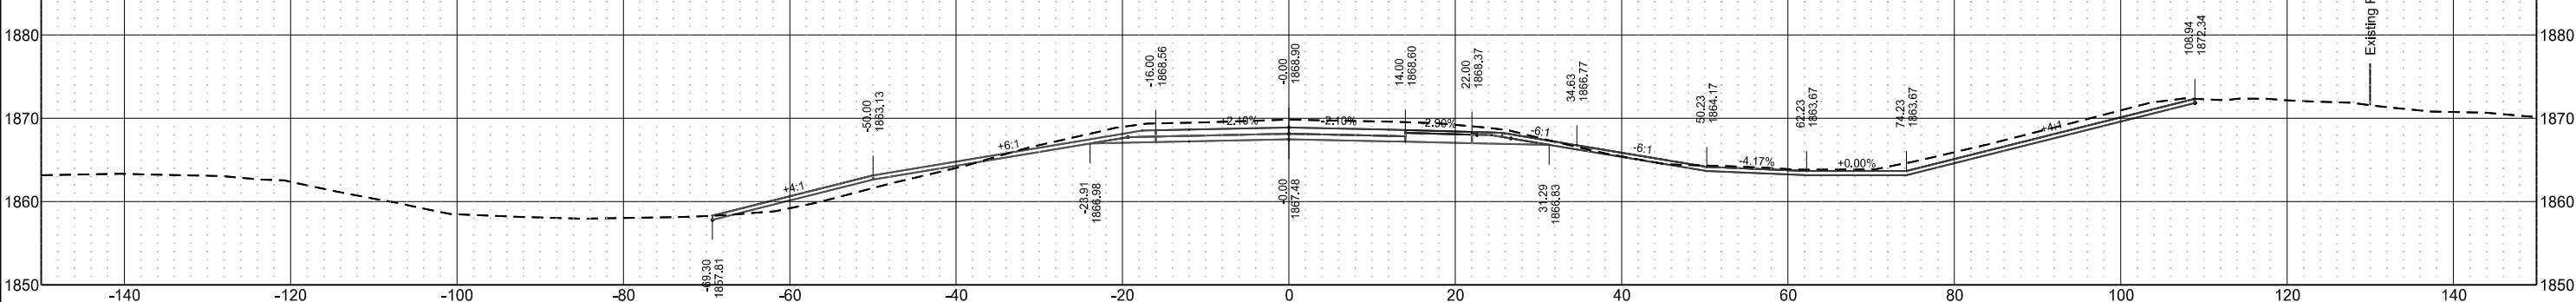

Sta 2166+00.00

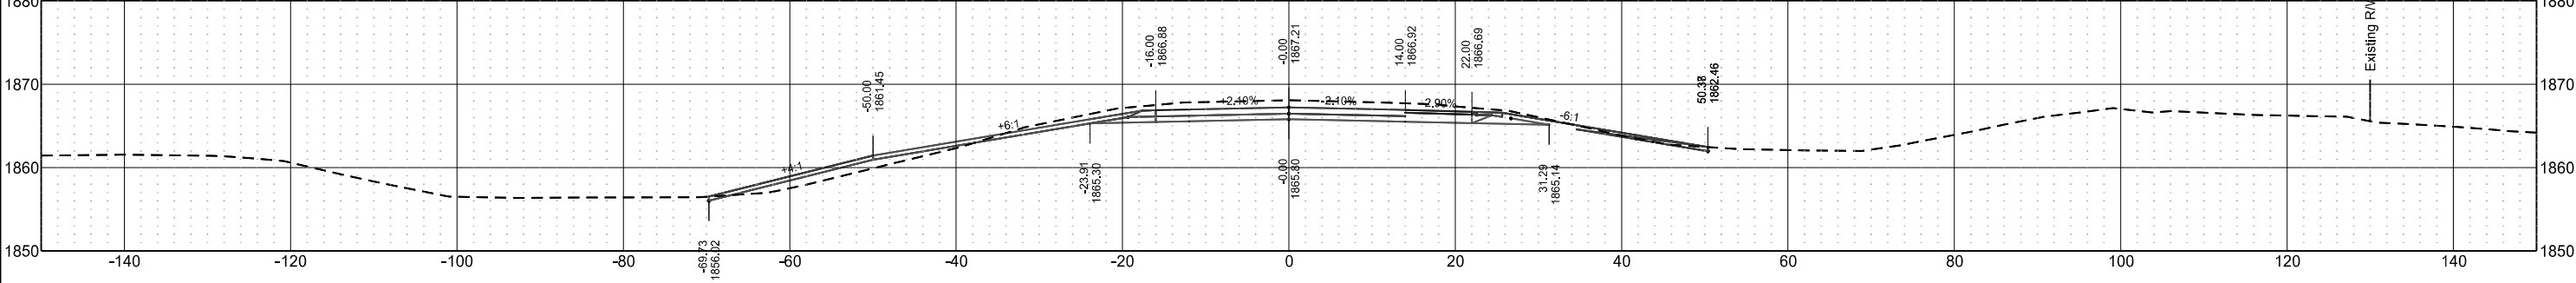


Sta 2165+00.00

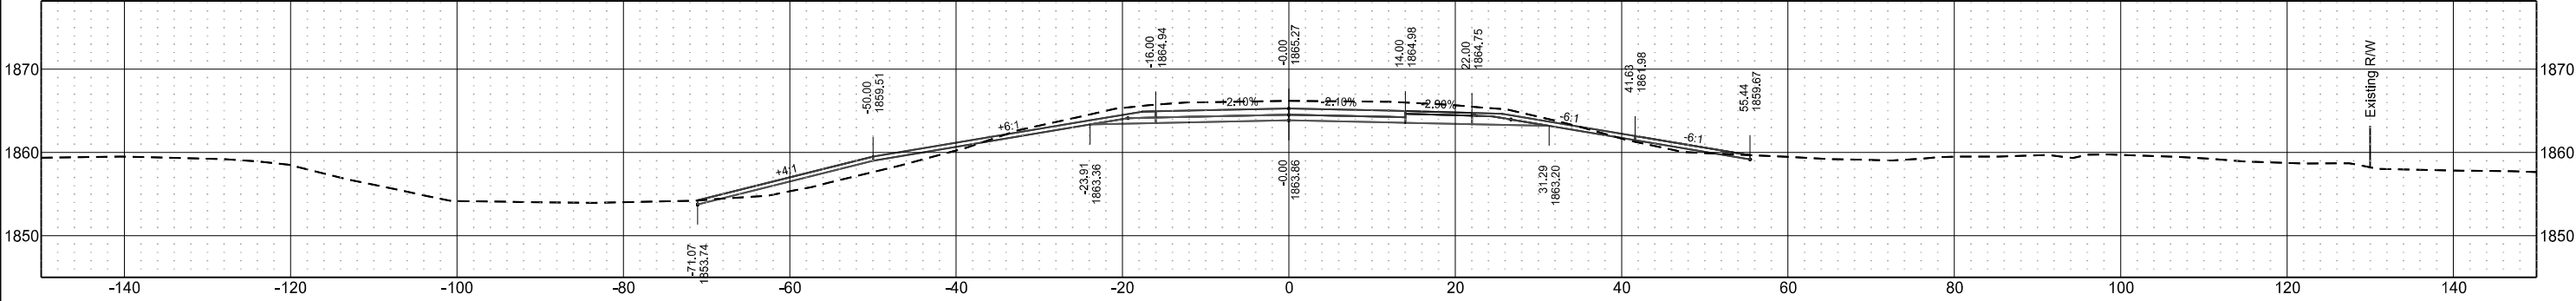


Centerline Cross Sections
I-94 Reconstruction
Bismarck to E of Menoken Interchange - EB

	STATE	PROJECT NO.	SECTION NO.	SHEET NO.
	ND	IM-X-1-094(214)162	200	20


Sta 2172+00.00

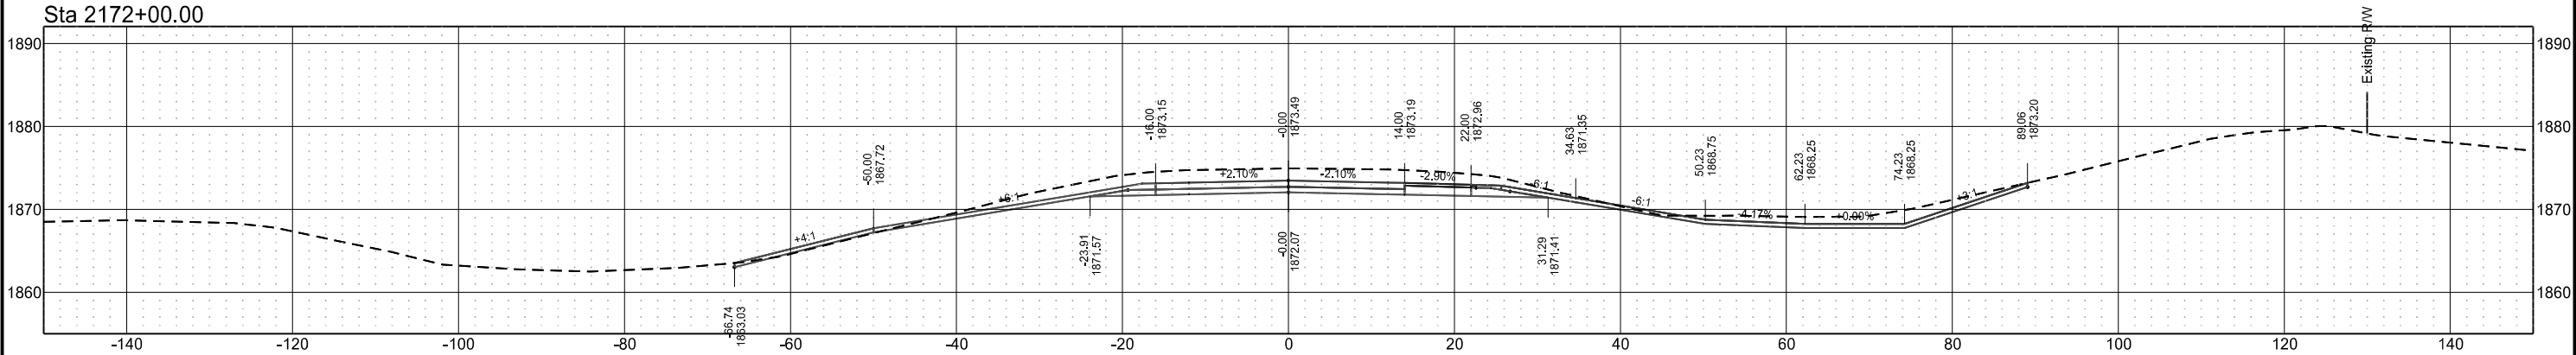


Sta 2171+00.00

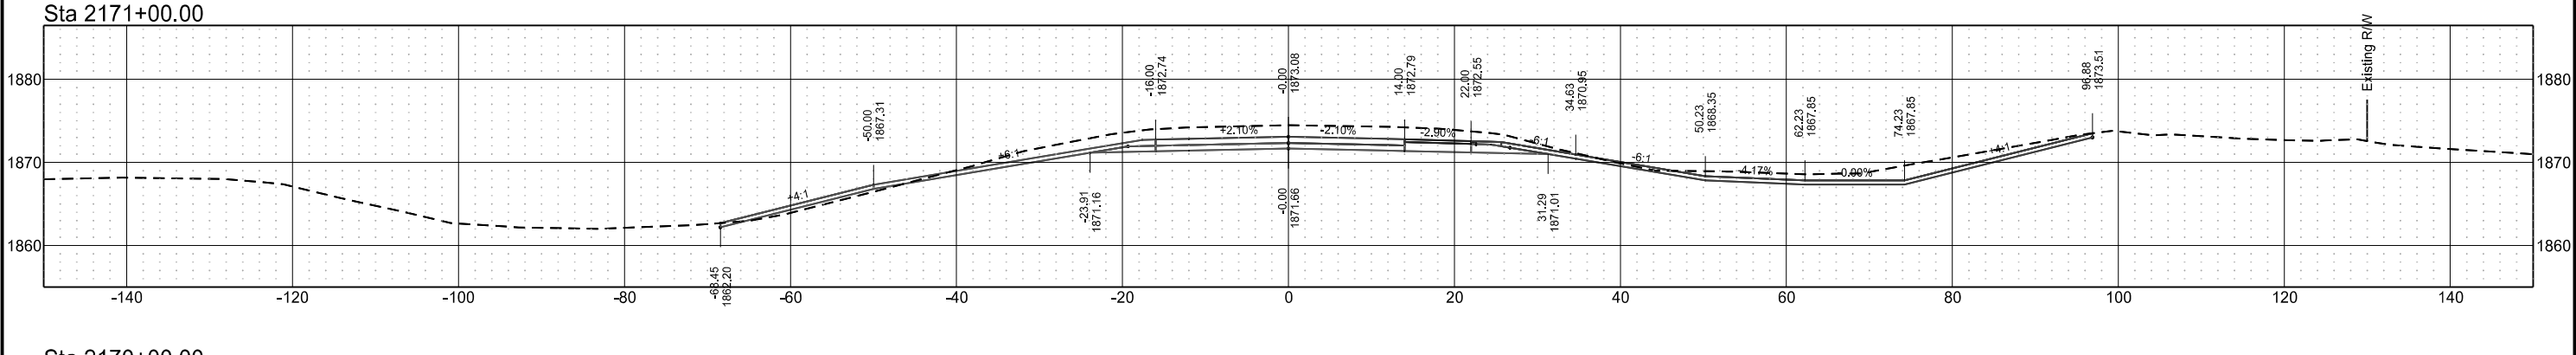

Sta 2170+00.00

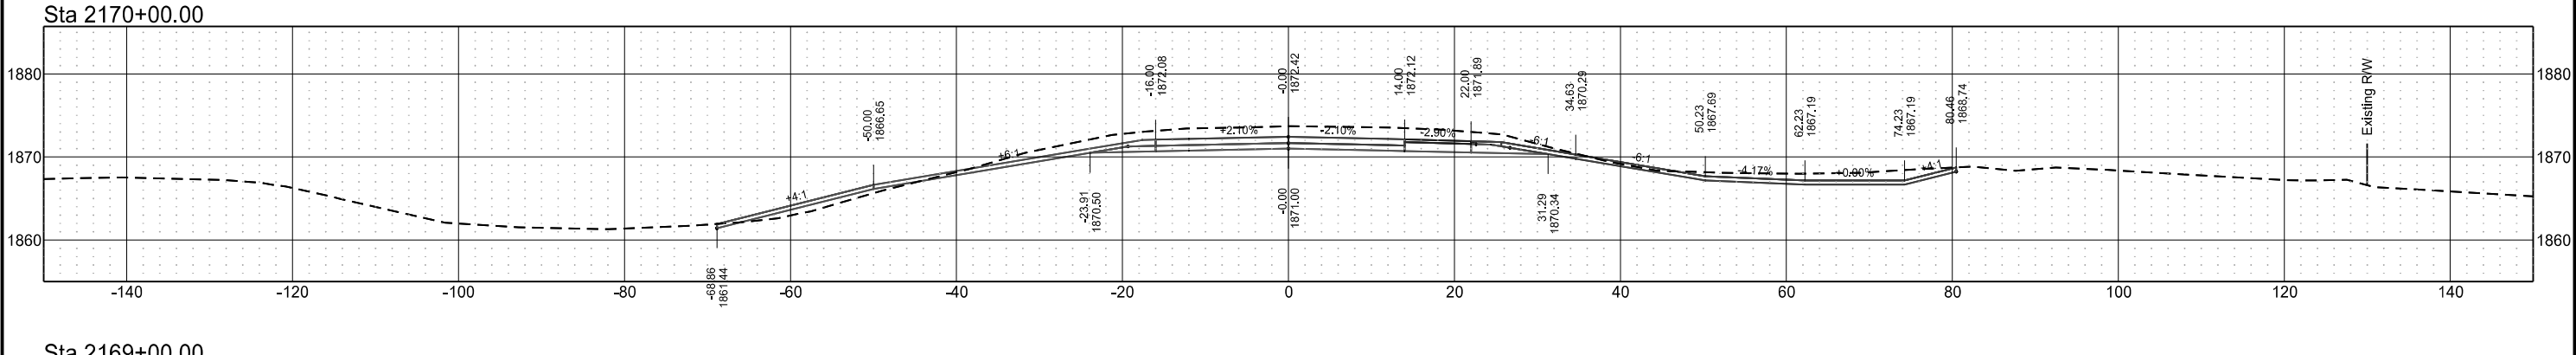


Sta 2169+00.00

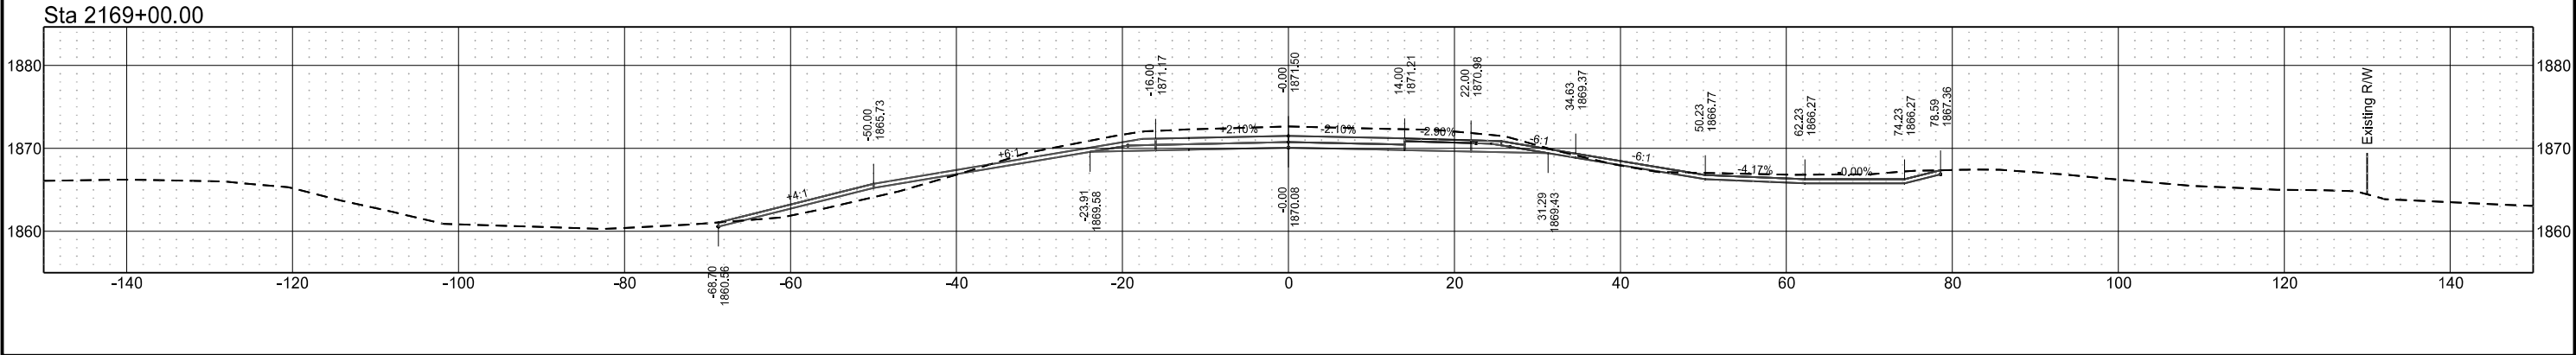


Centerline Cross Sections
I-94 Reconstruction
Bismarck to E of Menoken Interchange - EB

	STATE	PROJECT NO.	SECTION NO.	SHEET NO.
	ND	IM-X-1-094(214)162	200	21


Sta 2176+00.00

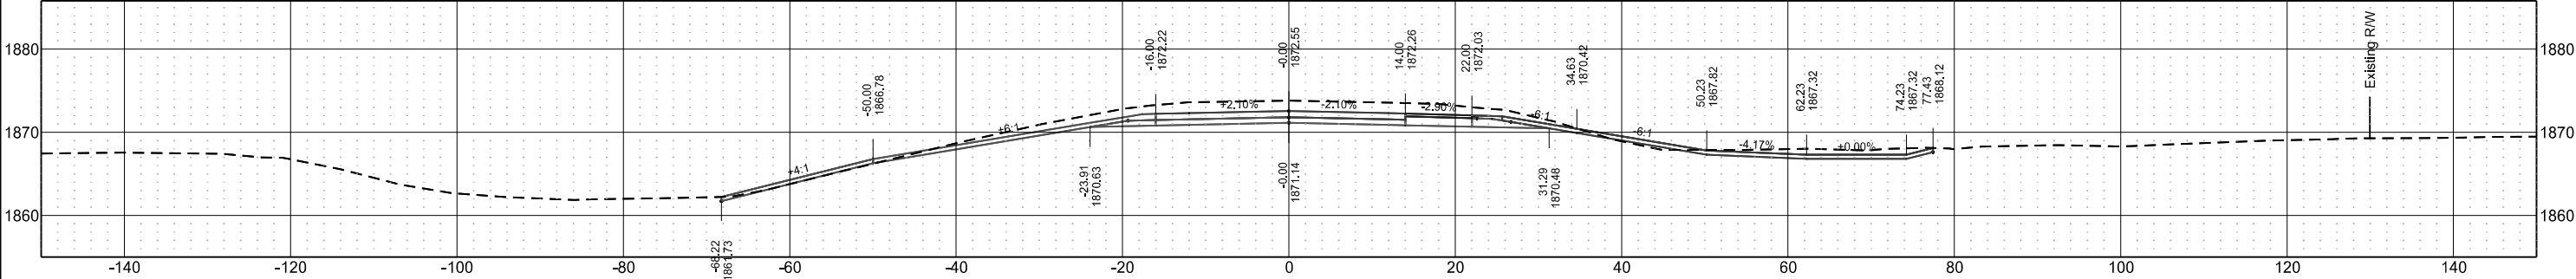


Sta 2175+00.00

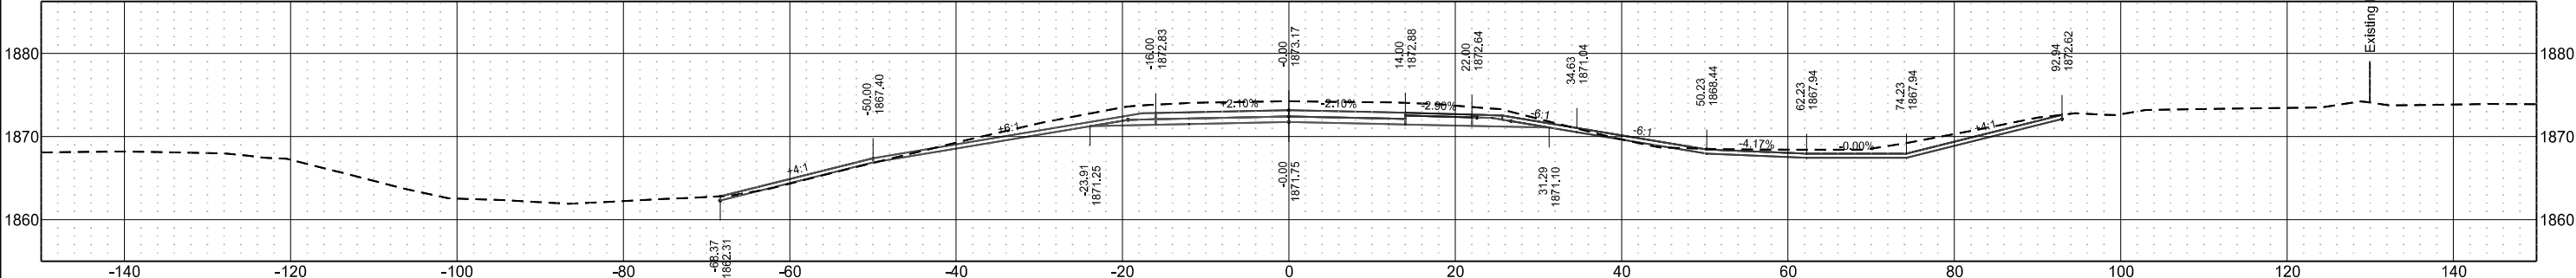

Sta 2174+00.00

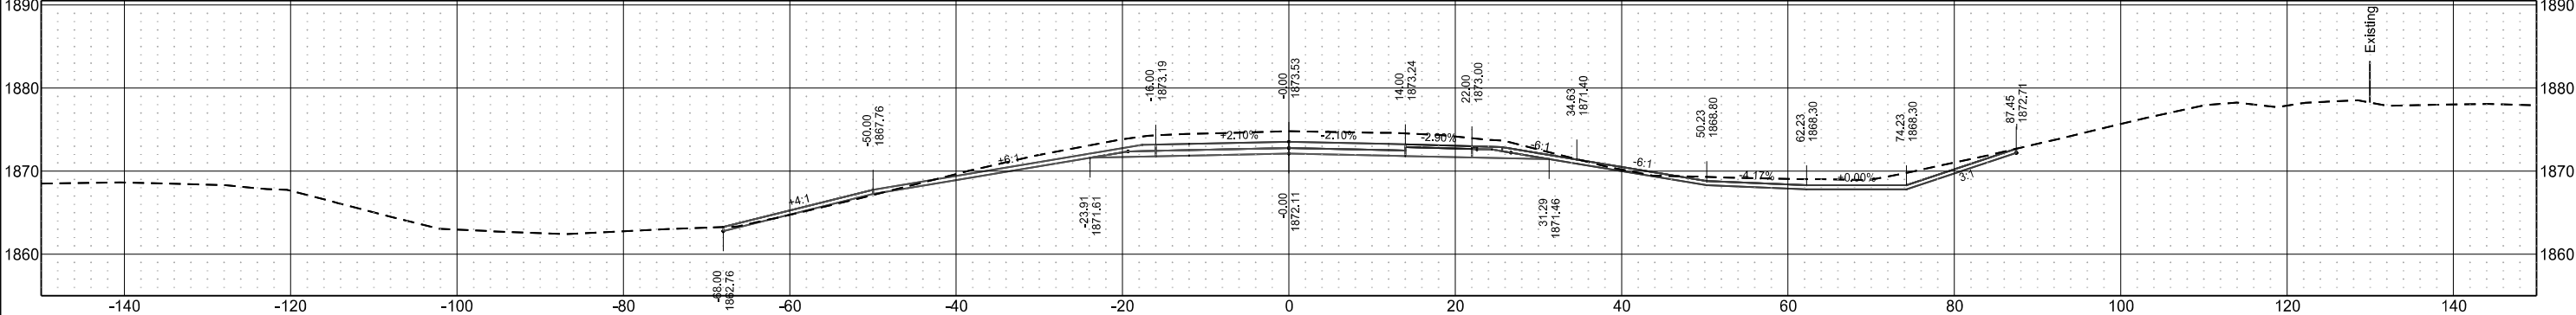


Sta 2173+00.00

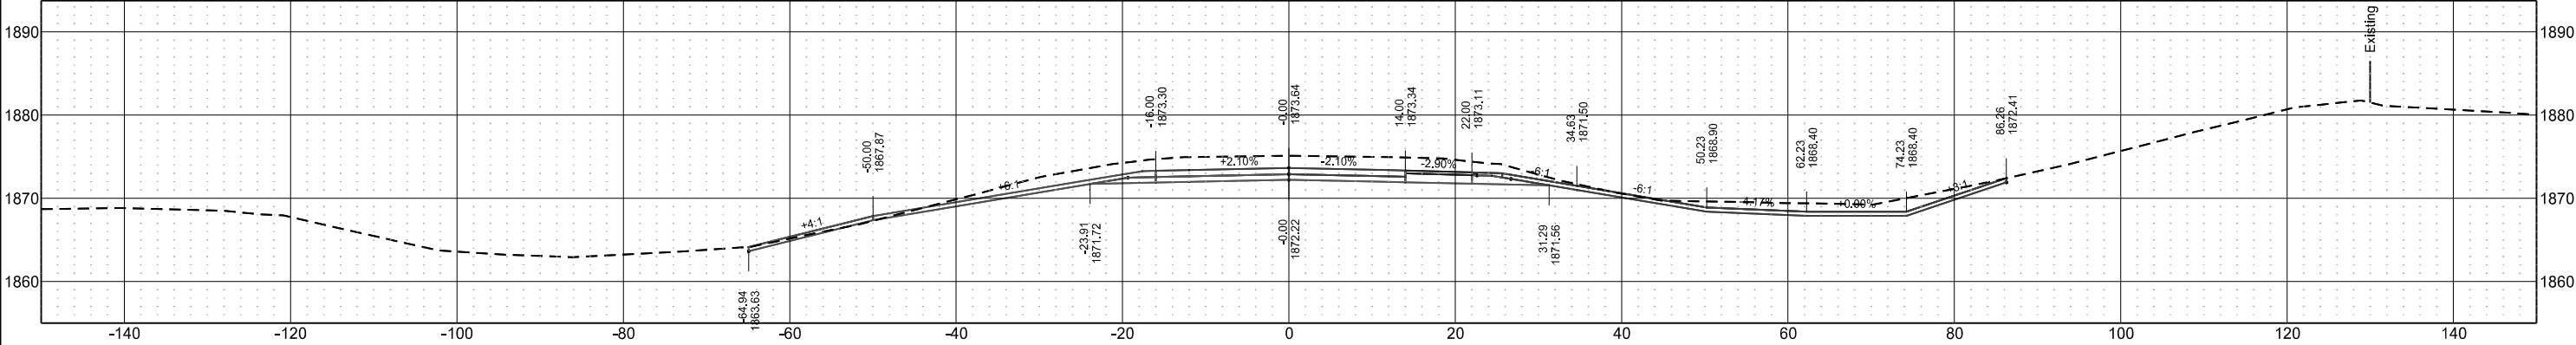


Centerline Cross Sections
I-94 Reconstruction
Bismarck to E of Menoken Interchange - EB

	STATE	PROJECT NO.	SECTION NO.	SHEET NO.
	ND	IM-X-1-094(214)162	200	22


Sta 2180+00.00

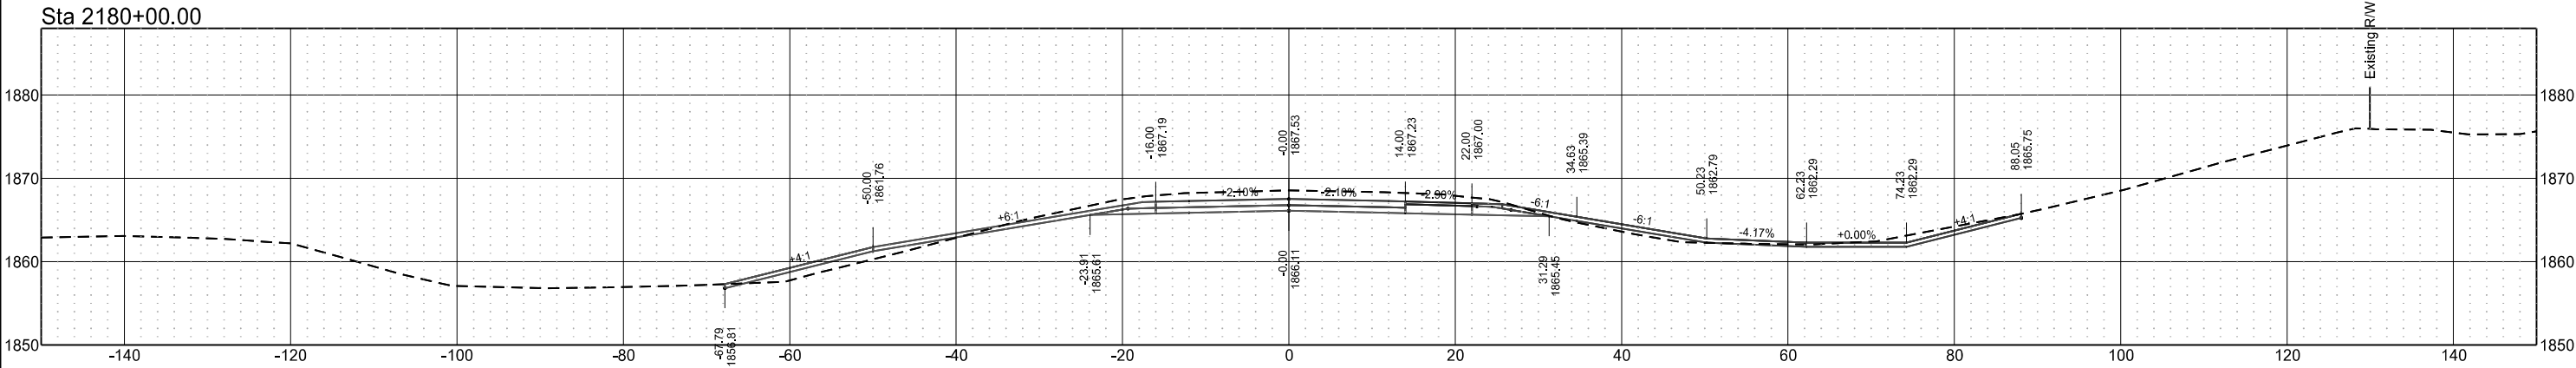


Sta 2179+00.00

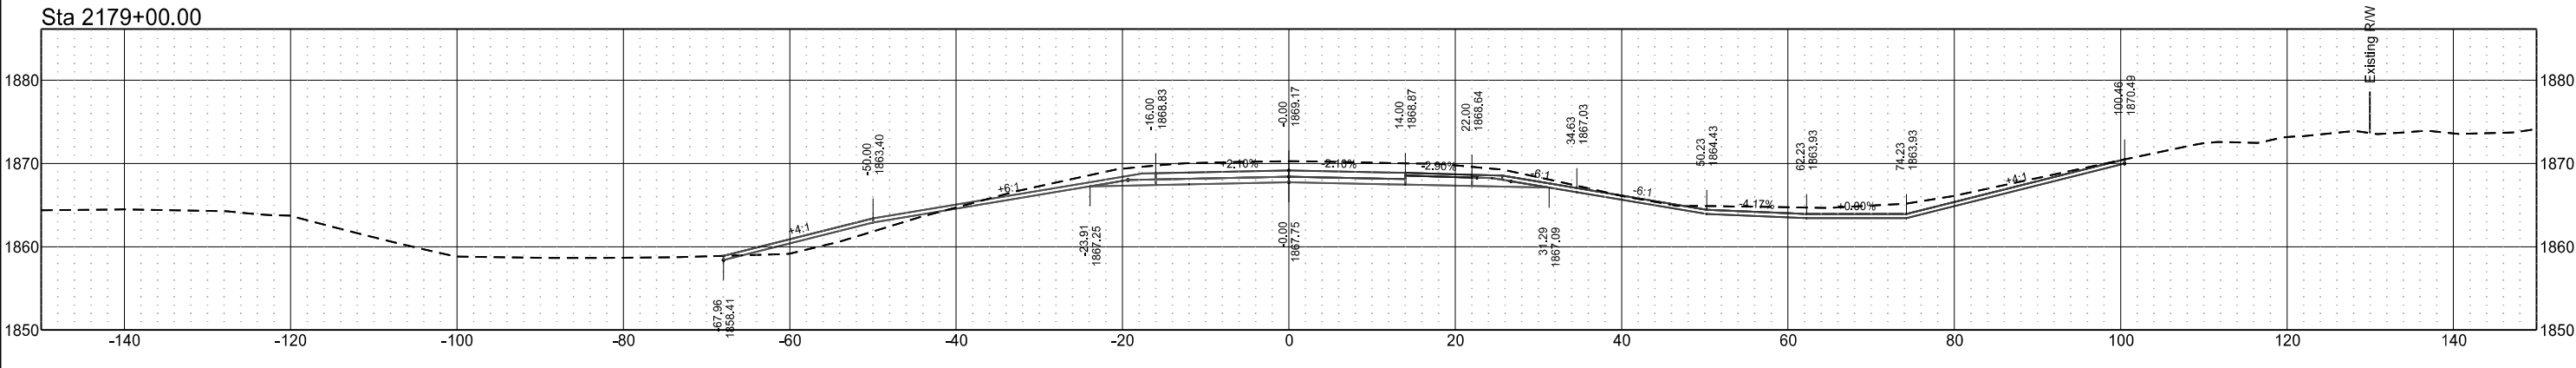

Sta 2178+00.00

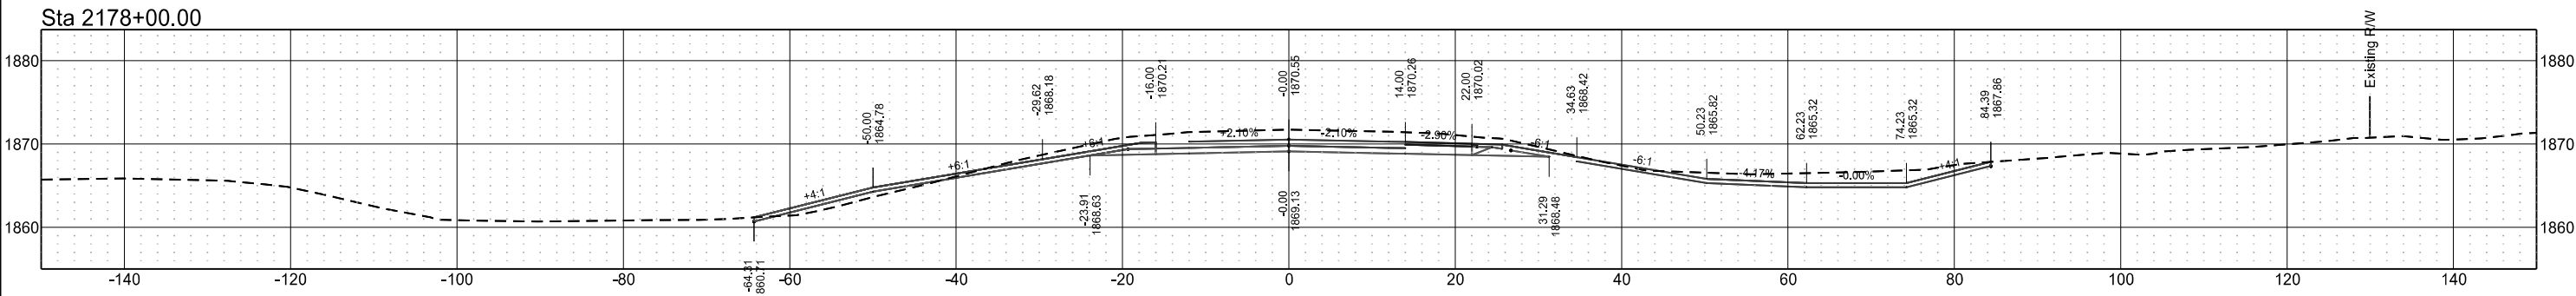


Sta 2177+00.00

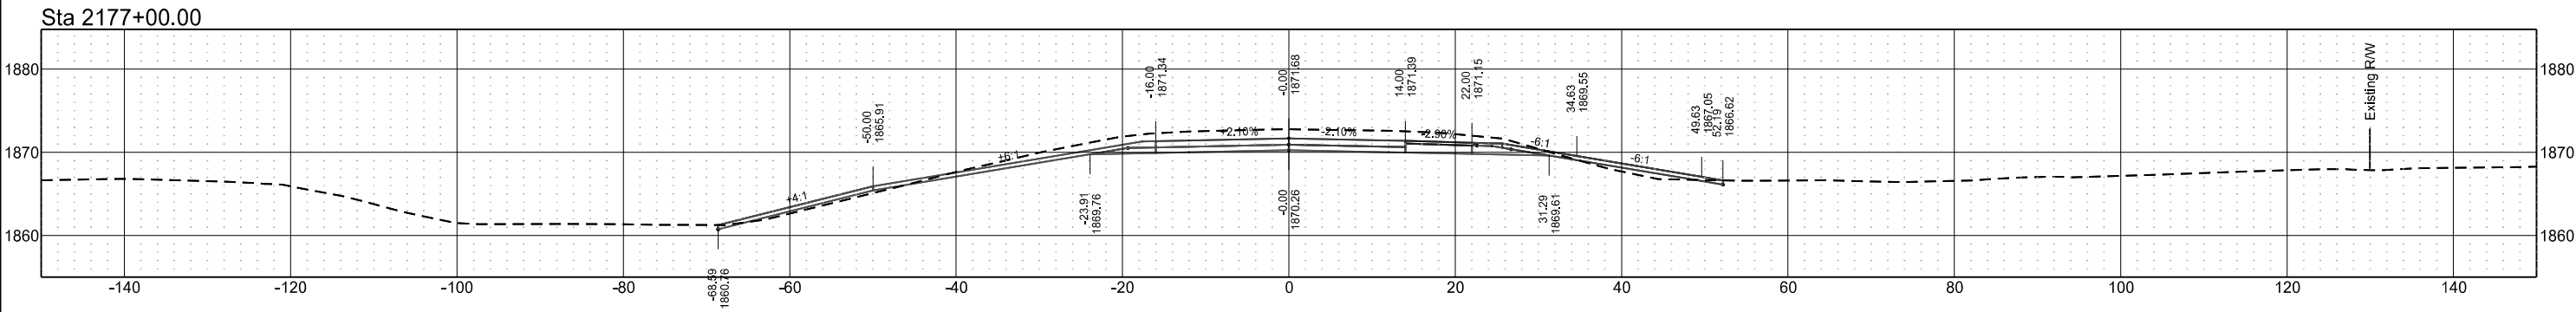


Centerline Cross Sections
I-94 Reconstruction
Bismarck to E of Menoken Interchange - EB

	STATE	PROJECT NO.	SECTION NO.	SHEET NO.
	ND	IM-X-1-094(214)162	200	23


Sta 2183+00.00

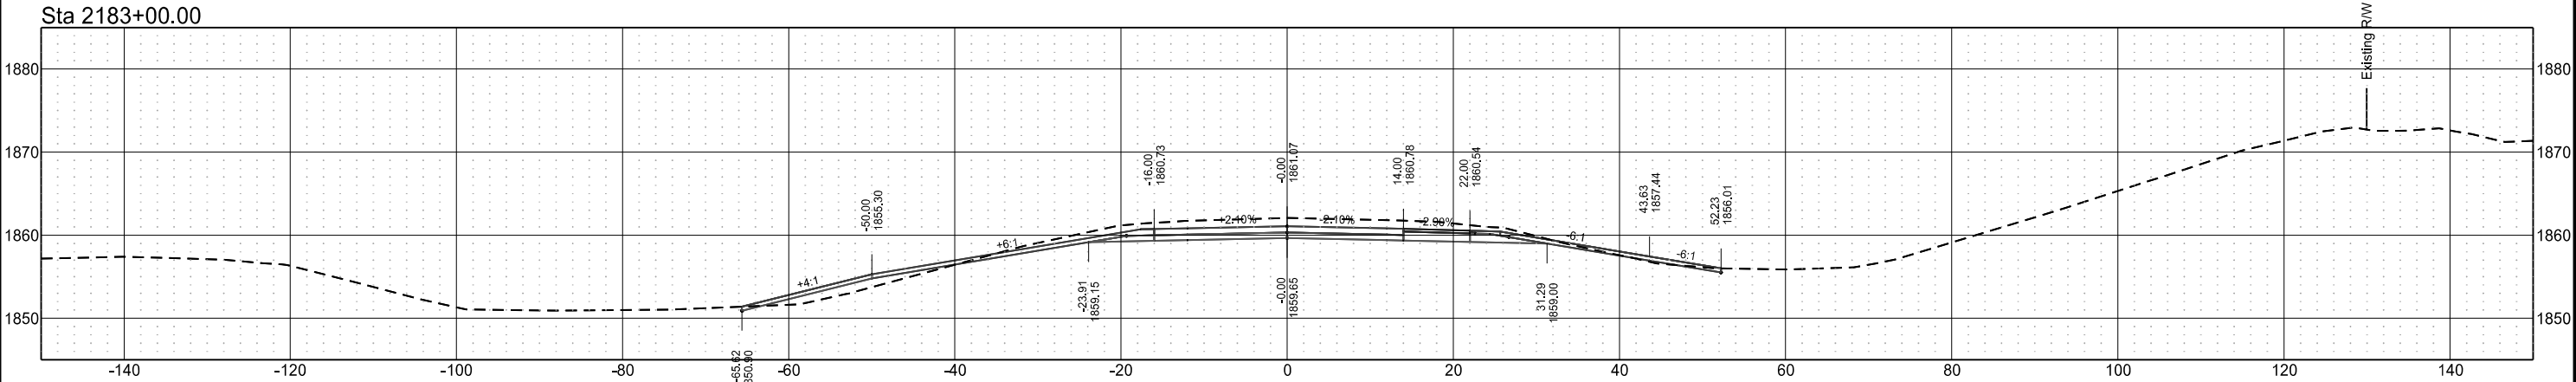

Sta 2182+00.00

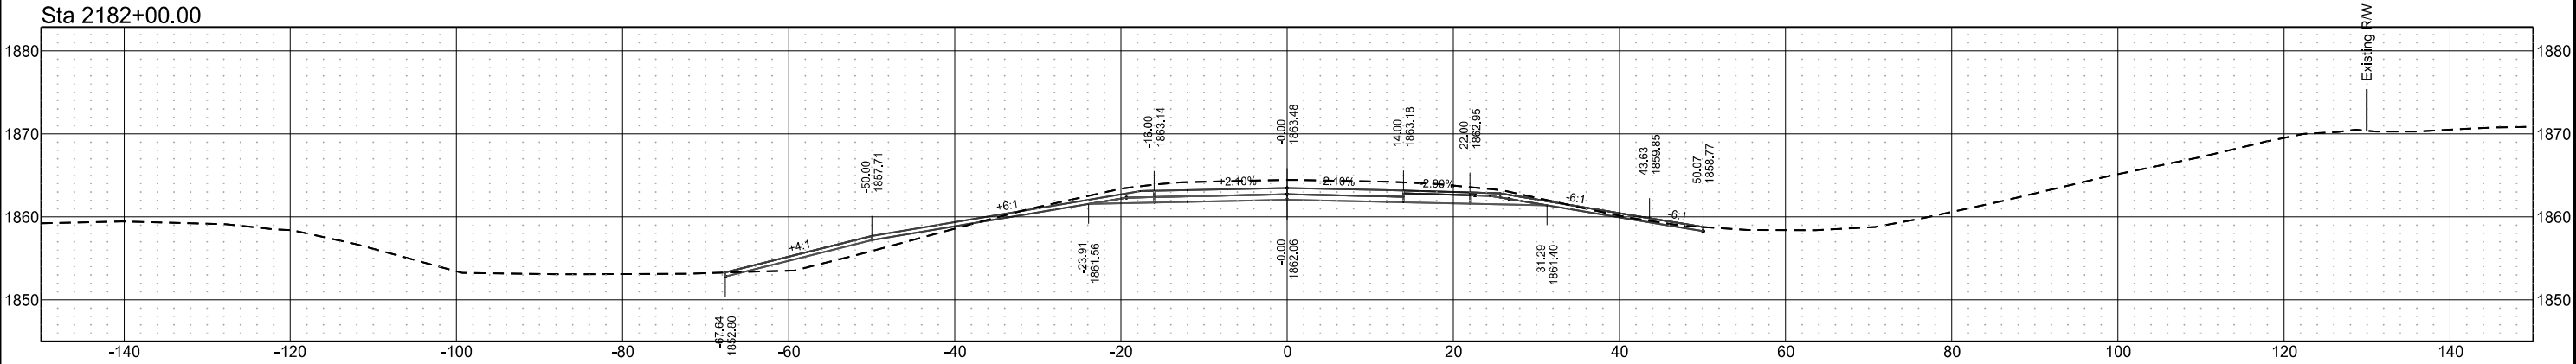


Sta 2181+00.00

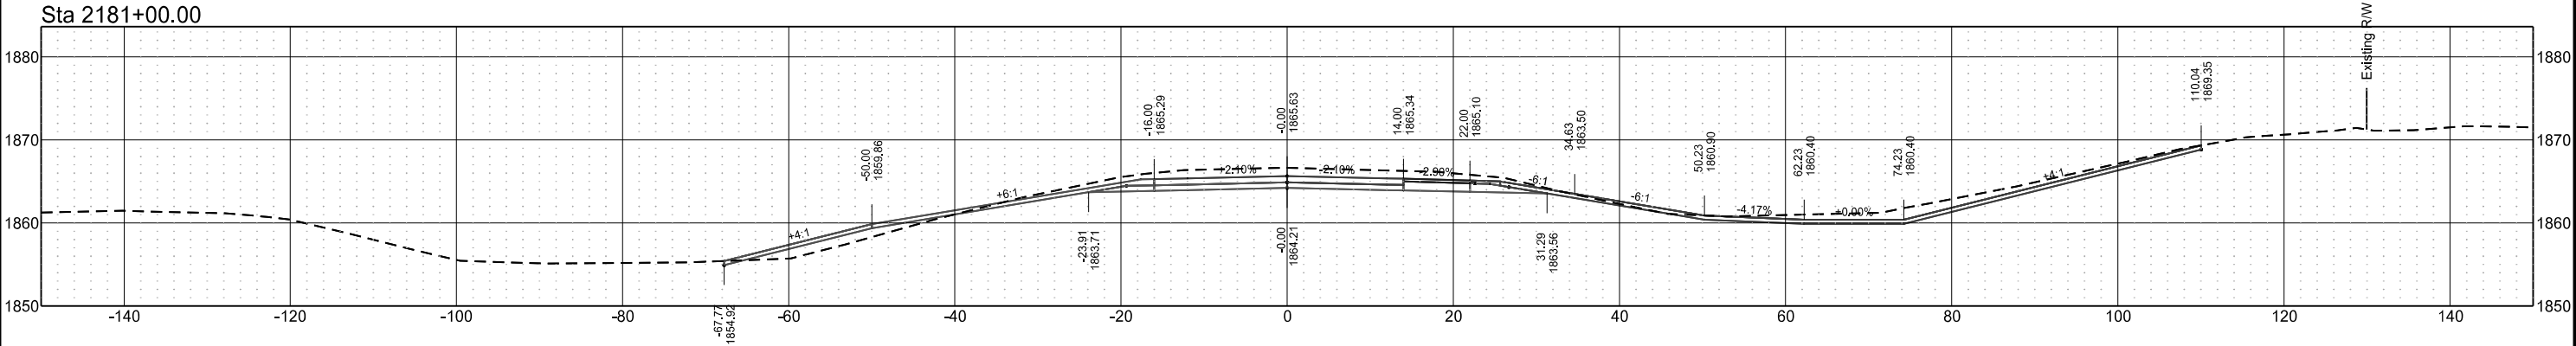


Centerline Cross Sections
I-94 Reconstruction
Bismarck to E of Menoken Interchange - EB

	STATE	PROJECT NO.	SECTION NO.	SHEET NO.
	ND	IM-X-1-094(214)162	200	24


Sta 2186+00.00

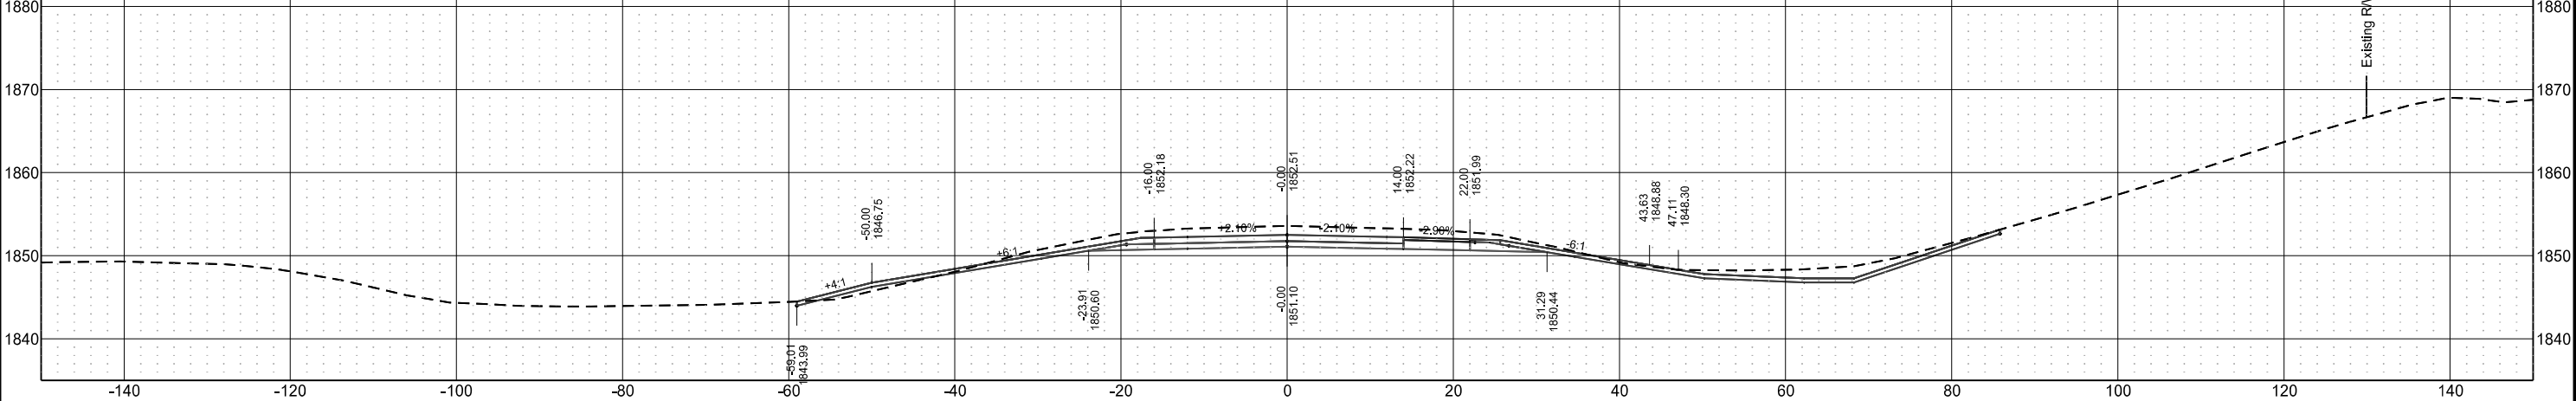

Sta 2185+00.00




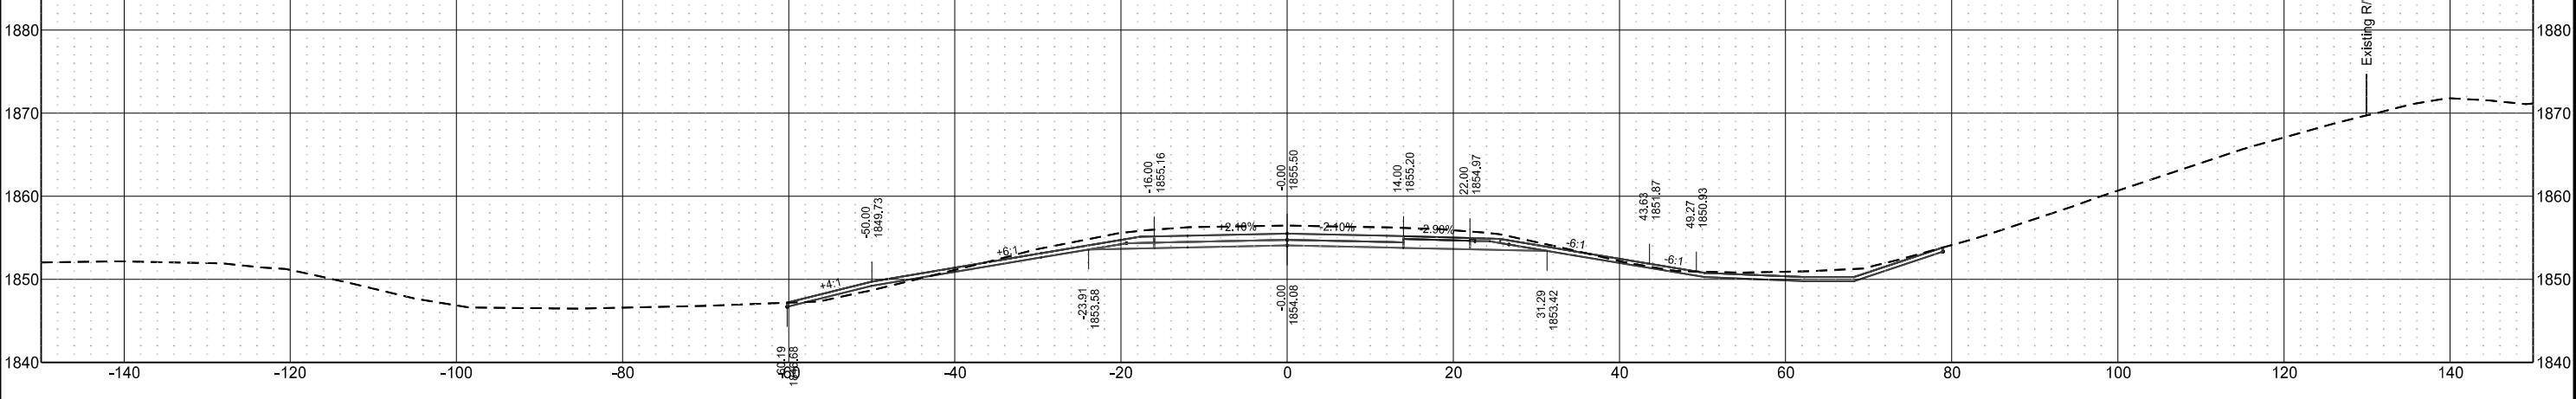


Sta 2184+00.00

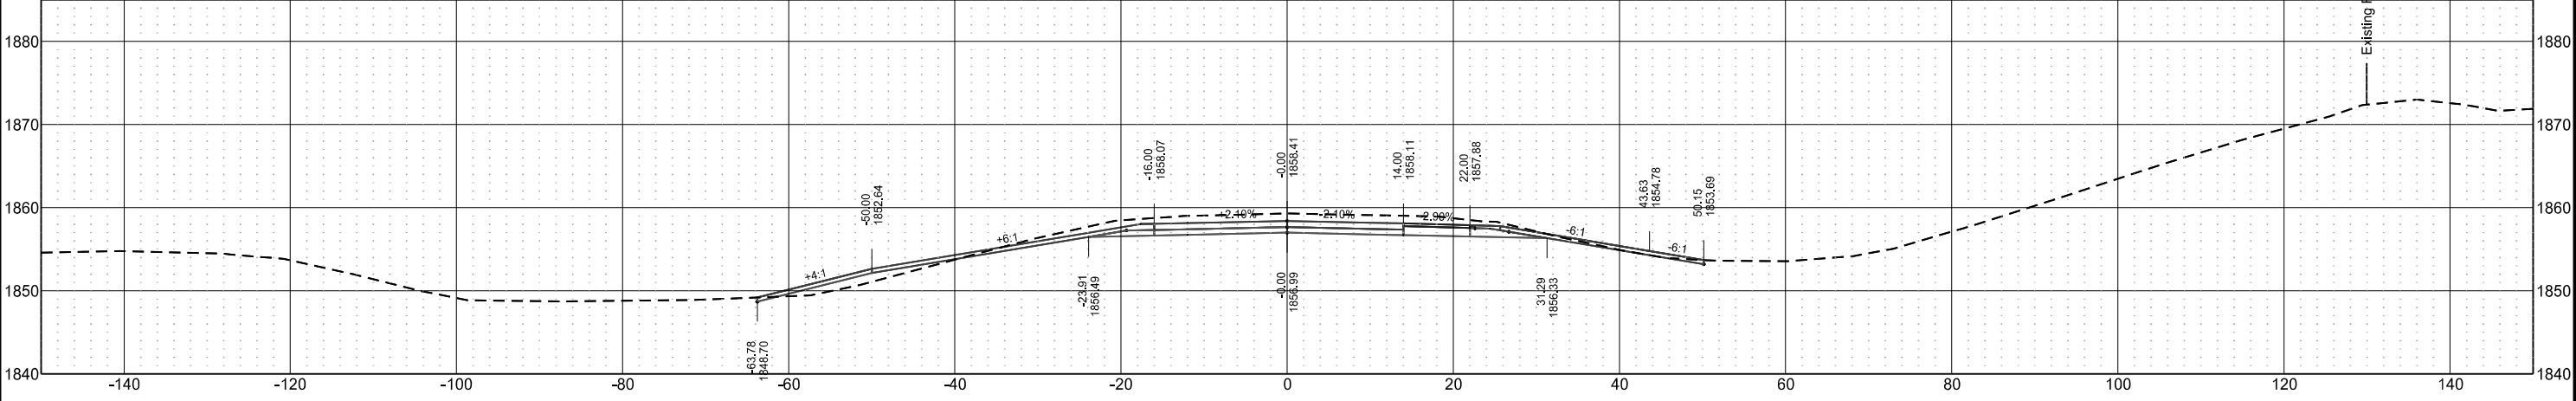

Centerline Cross Sections
I-94 Reconstruction
Bismarck to E of Menoken Interchange - EB


	STATE	PROJECT NO.	SECTION NO.	SHEET NO.
	ND	IM-X-1-094(214)162	200	25

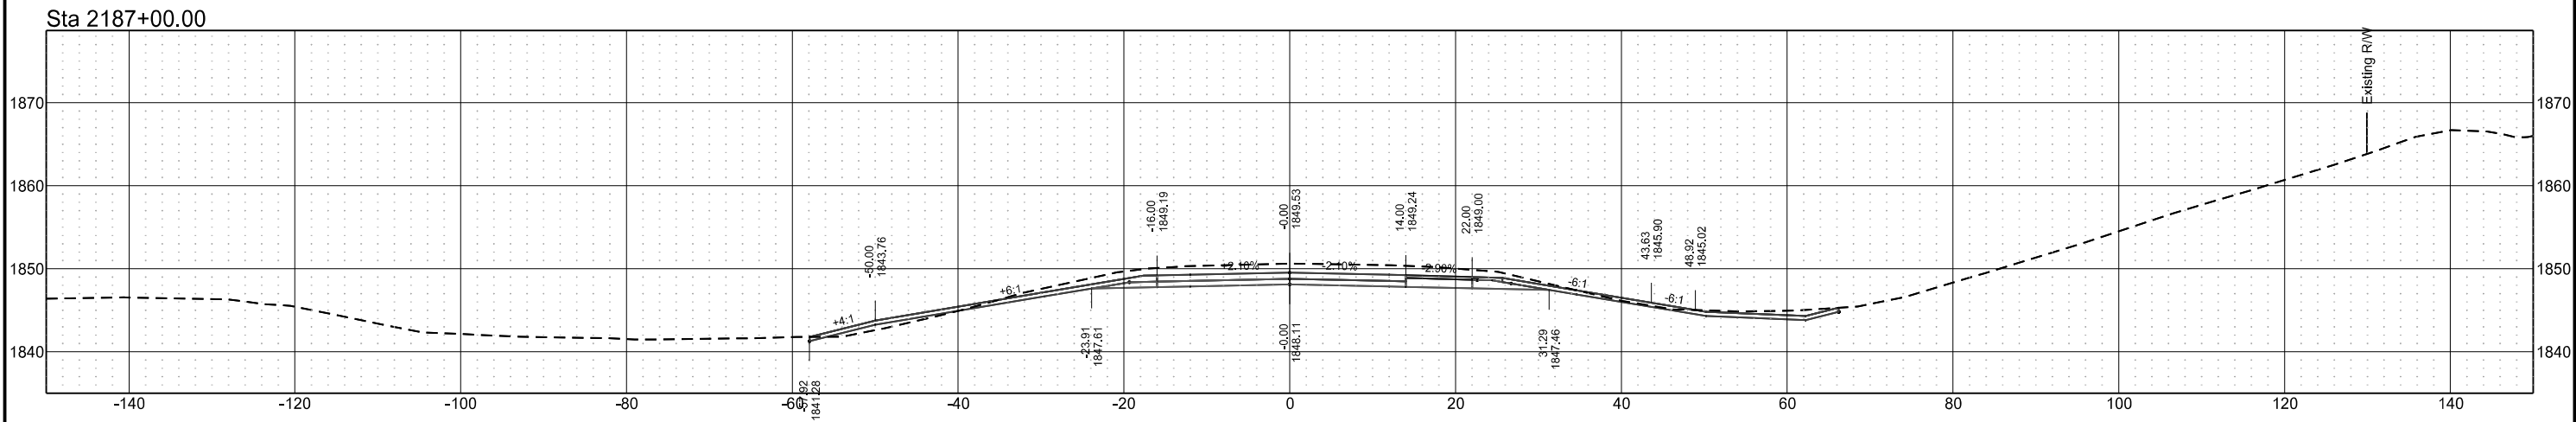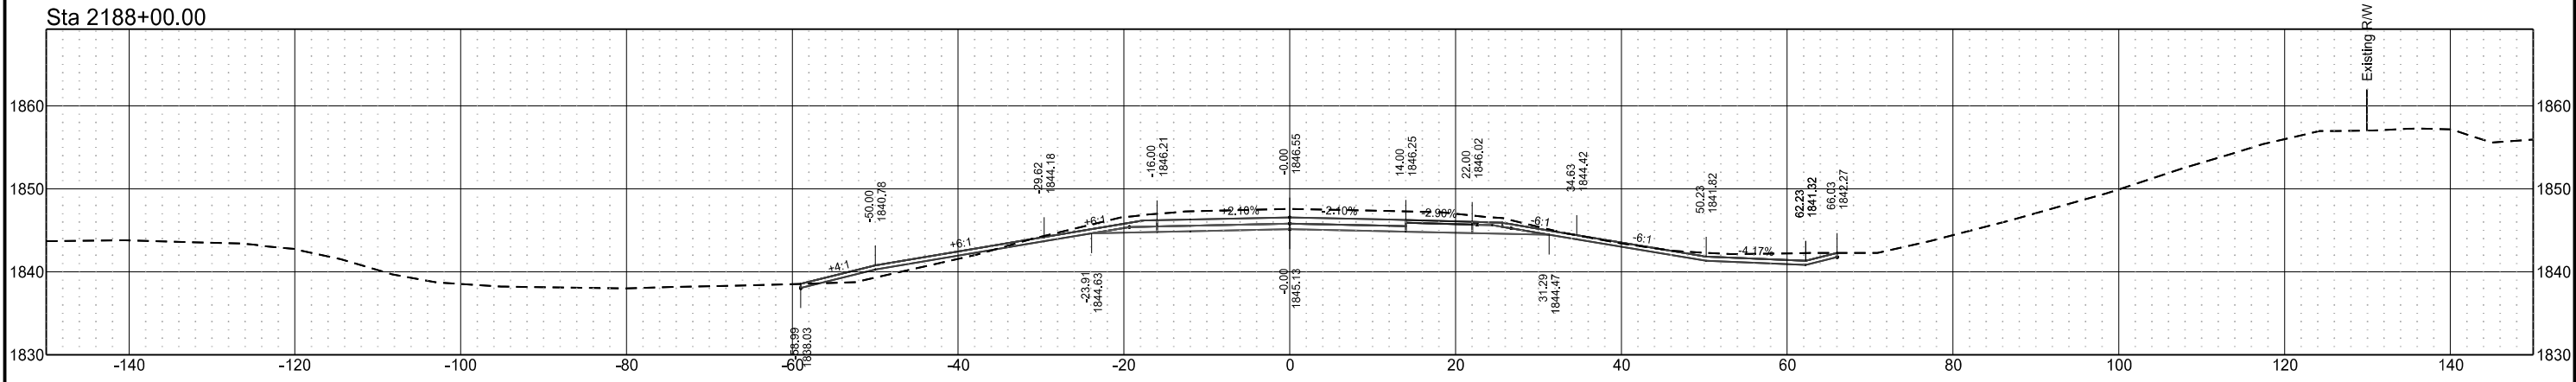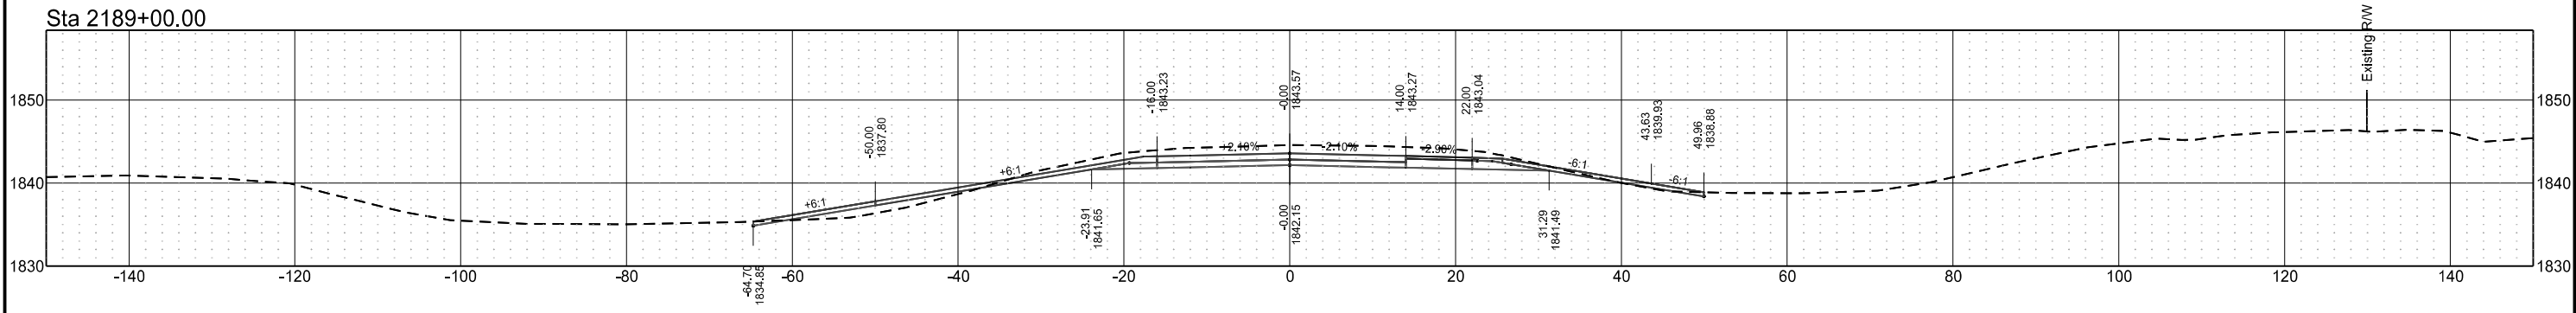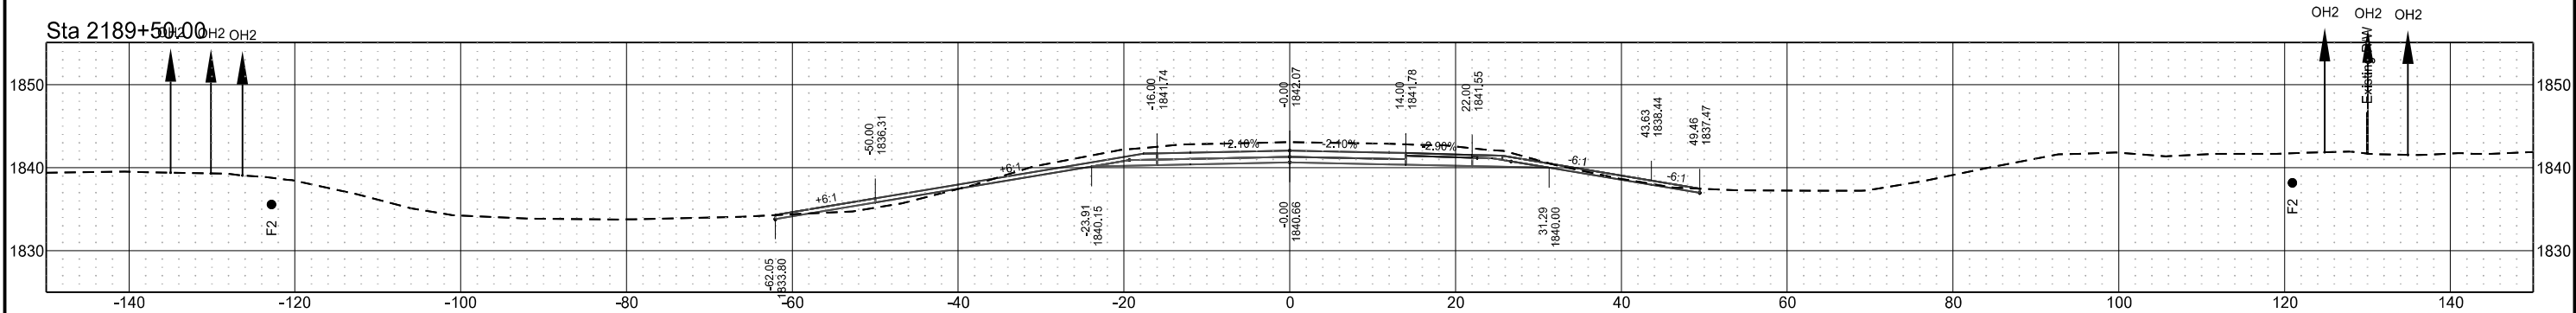


Centerline Cross Sections
I-94 Reconstruction
Bismarck to E of Menoken Interchange - EB

	STATE	PROJECT NO.	SECTION NO.	SHEET NO.
	ND	IM-X-1-094(214)162	200	26


Sta 2192+00.00

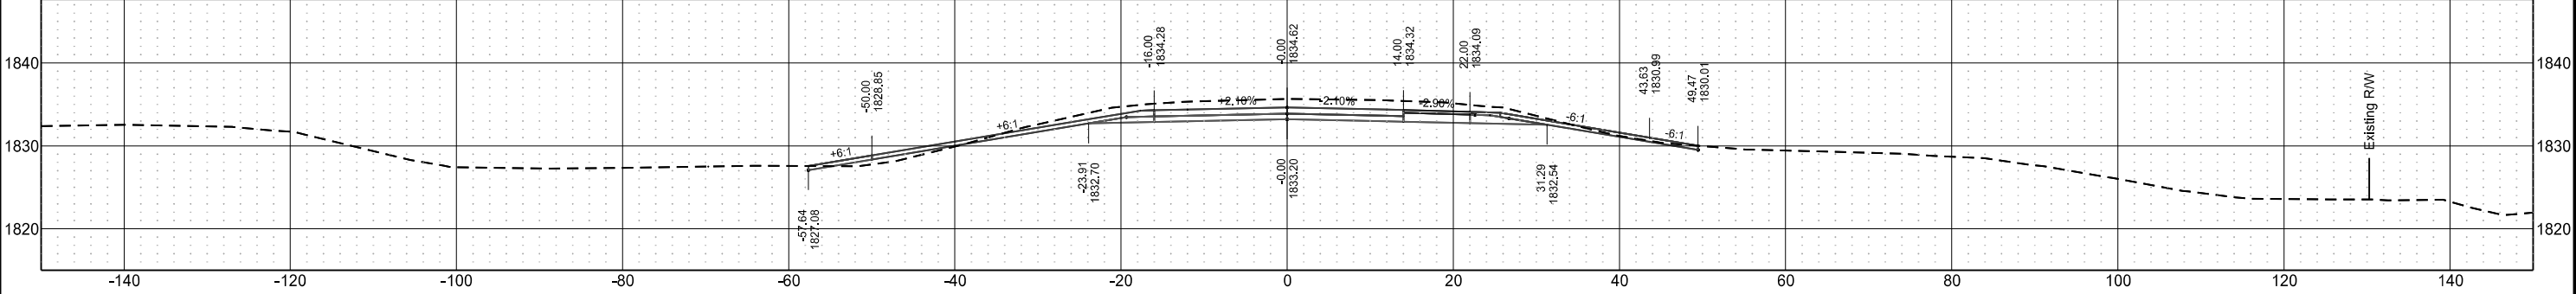


Sta 2191+00.00

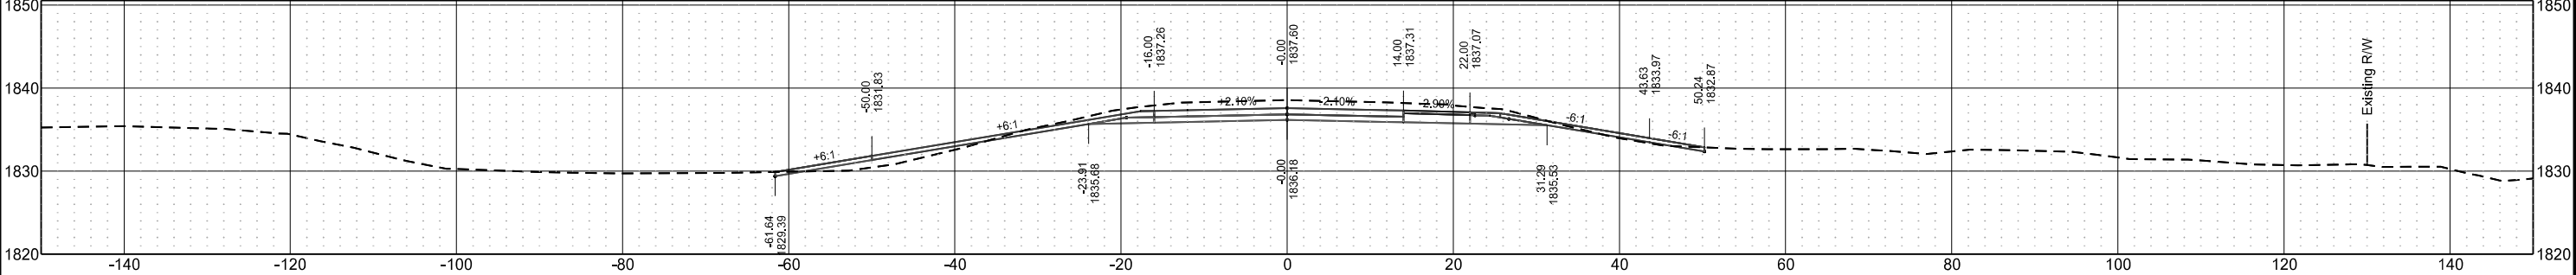

Sta 2190+08.60

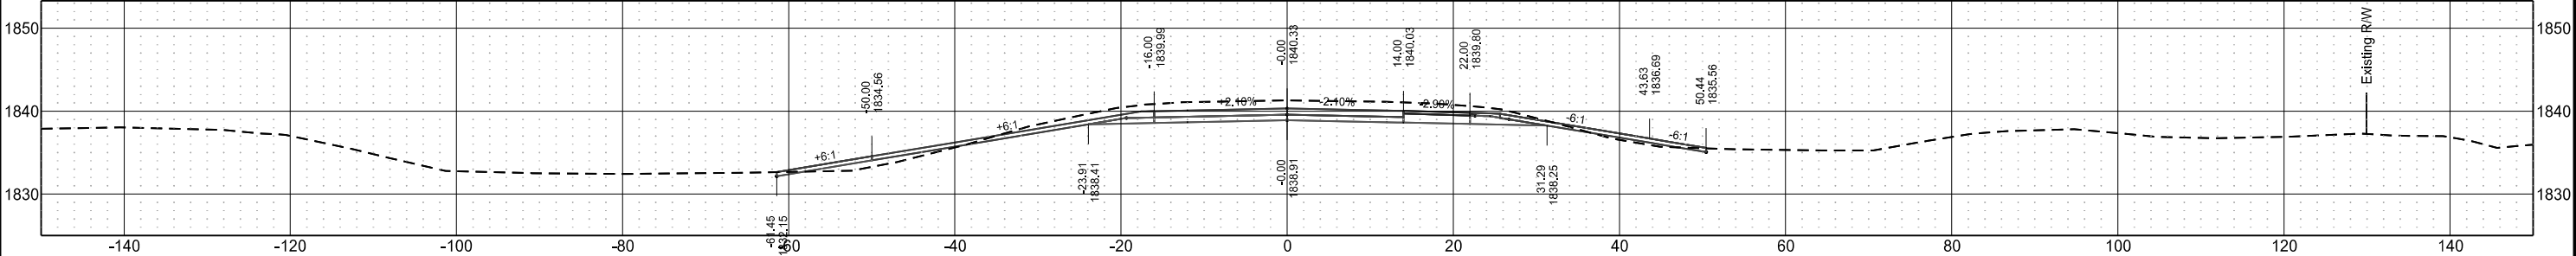


Sta 2190+00.00

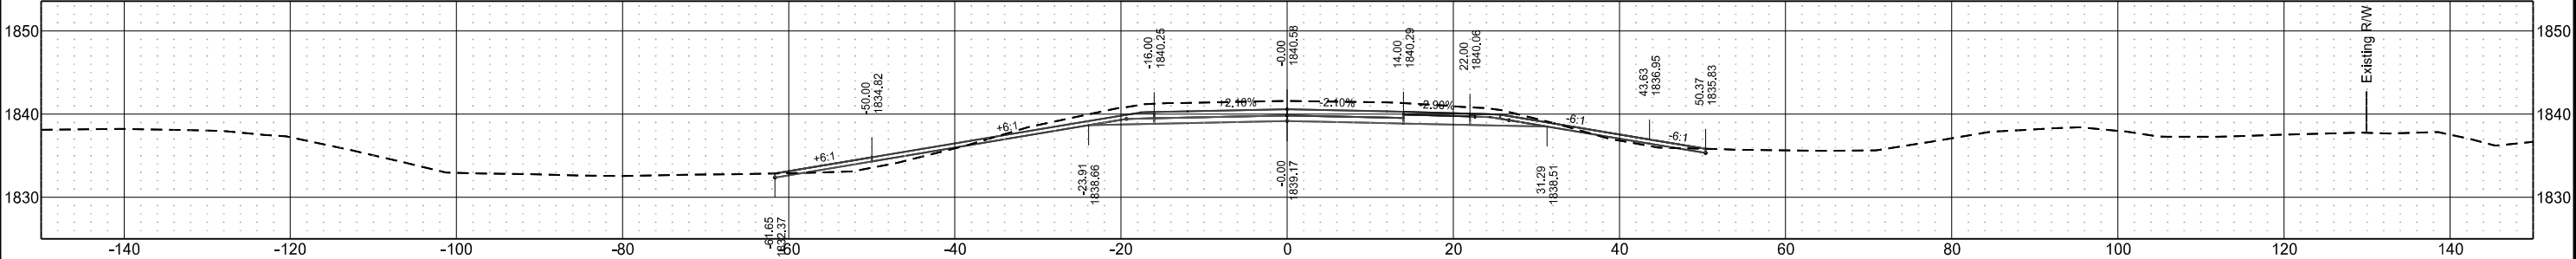


Centerline Cross Sections
I-94 Reconstruction
Bismarck to E of Menoken Interchange - EB

	STATE	PROJECT NO.	SECTION NO.	SHEET NO.
	ND	IM-X-1-094(214)162	200	27


Sta 2195+00.00

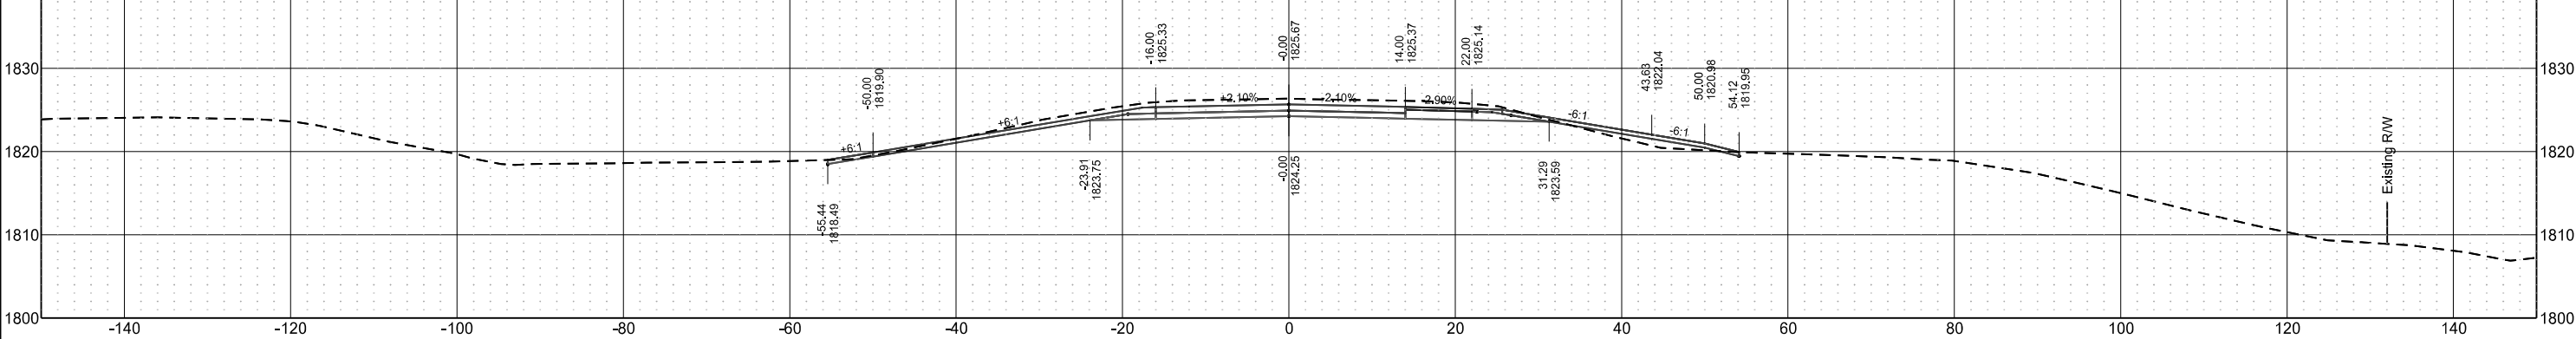

Sta 2194+00.00

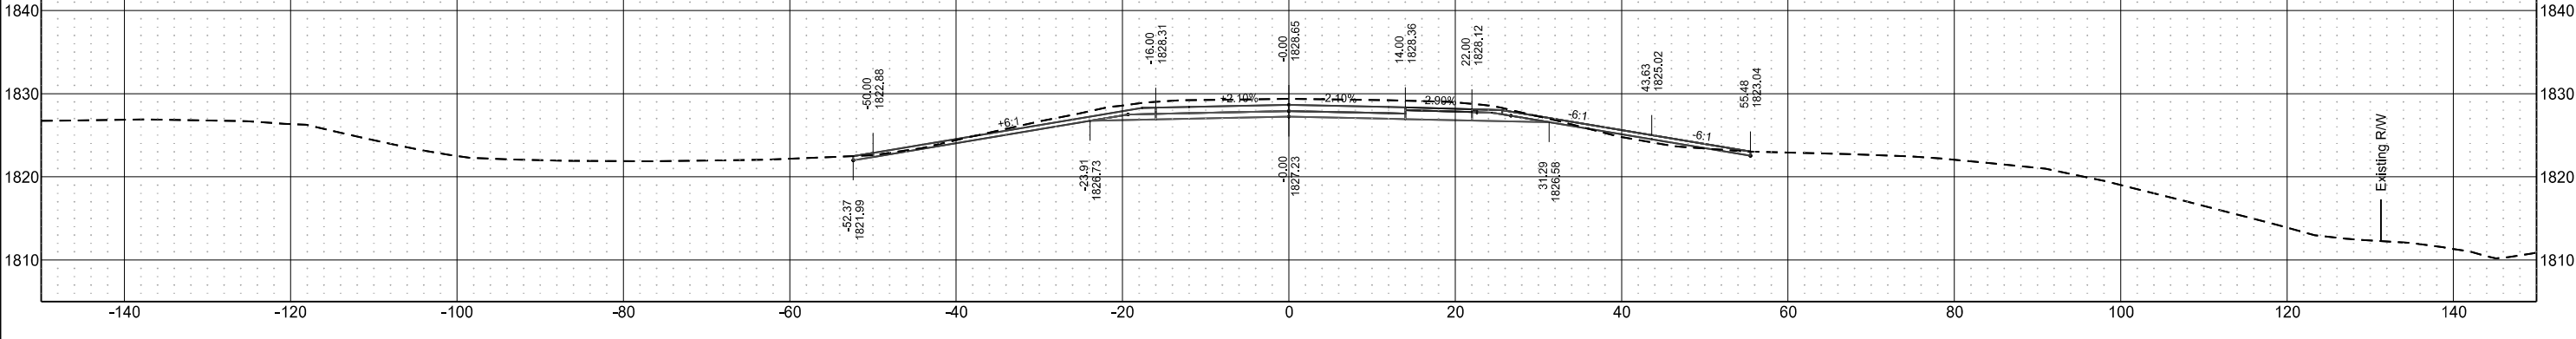


Sta 2193+00.00

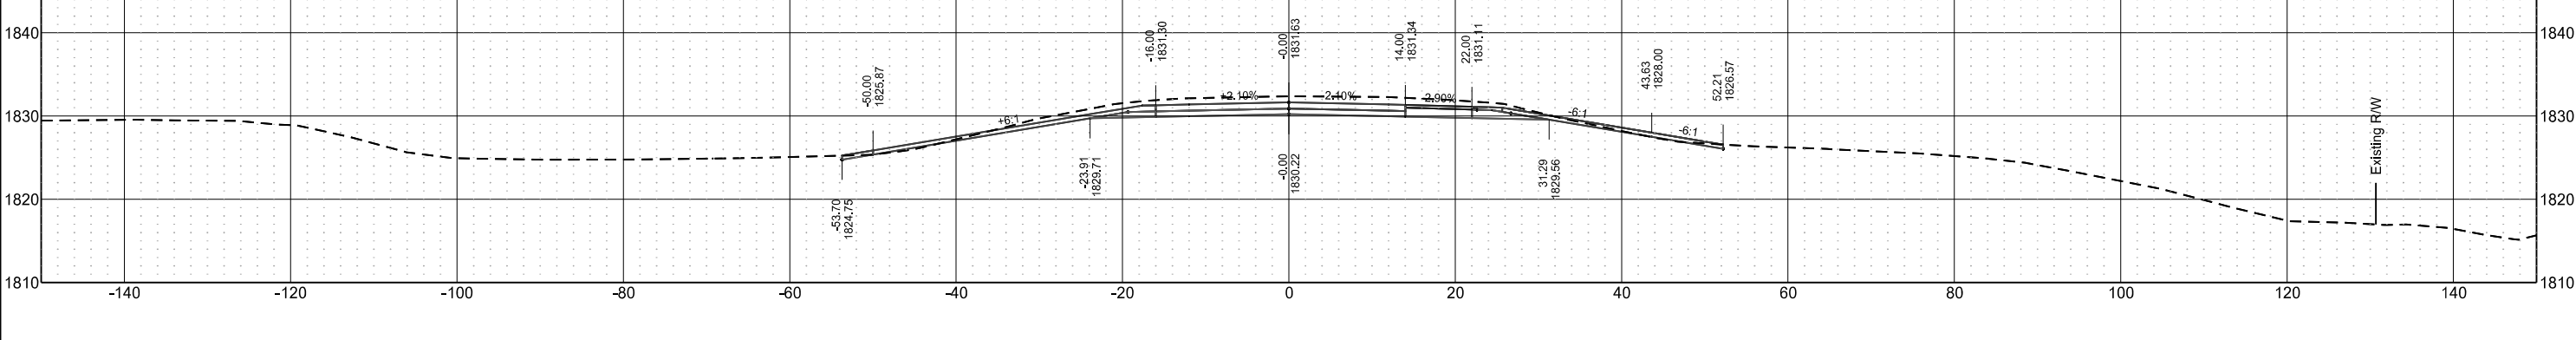


Centerline Cross Sections
I-94 Reconstruction
Bismarck to E of Menoken Interchange - EB

	STATE	PROJECT NO.	SECTION NO.	SHEET NO.
	ND	IM-X-1-094(214)162	200	28


Sta 2199+00.00

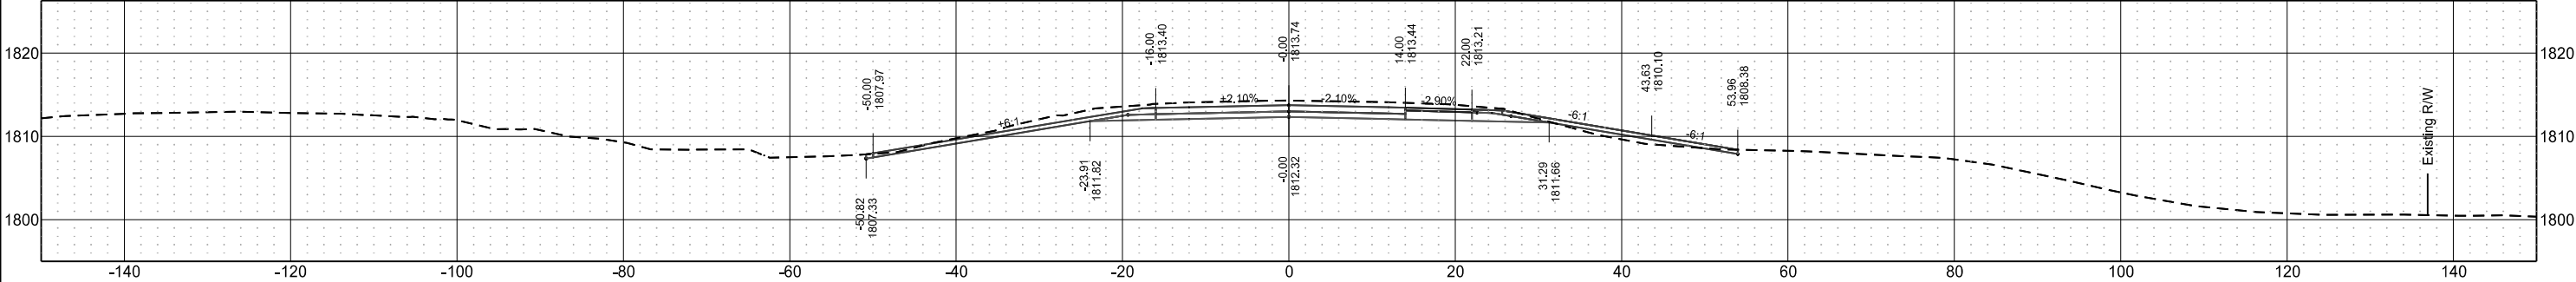


Sta 2198+00.00

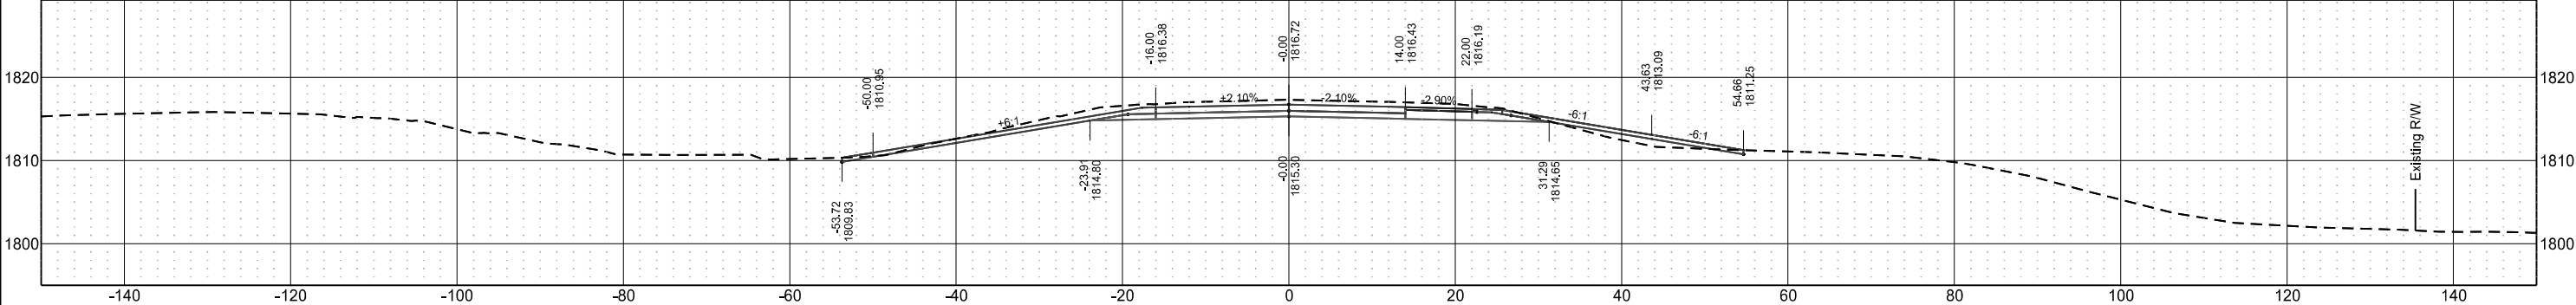

Sta 2197+00.00

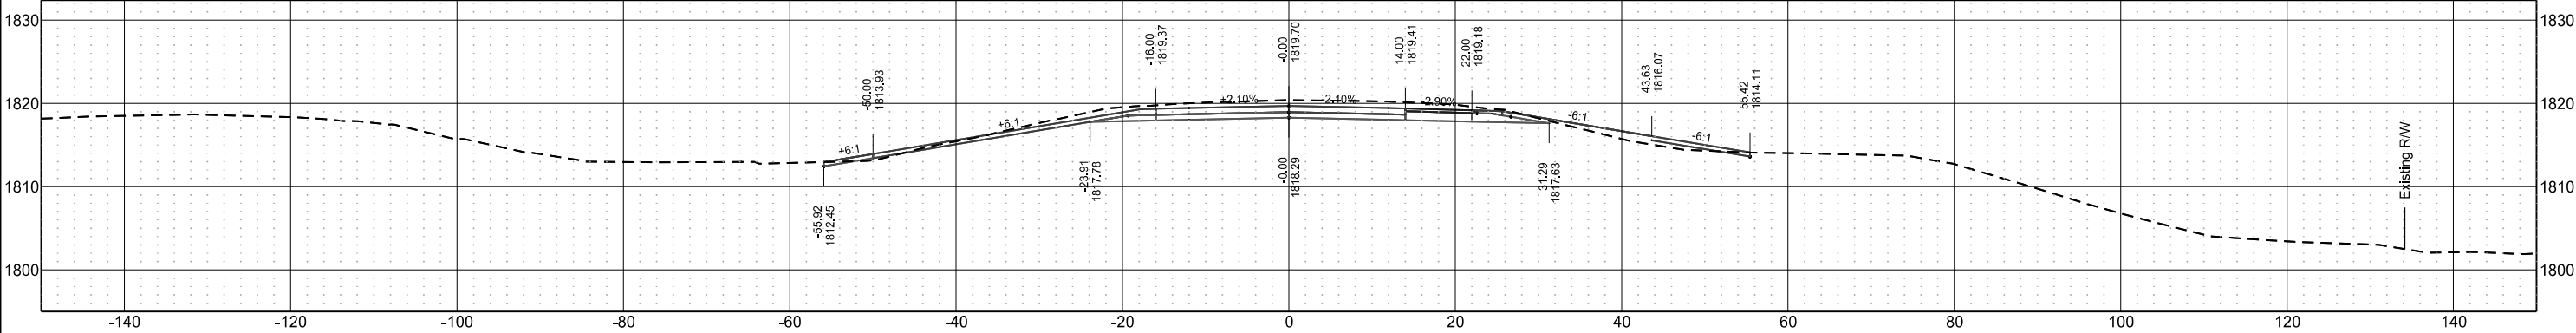


Sta 2196+00.00

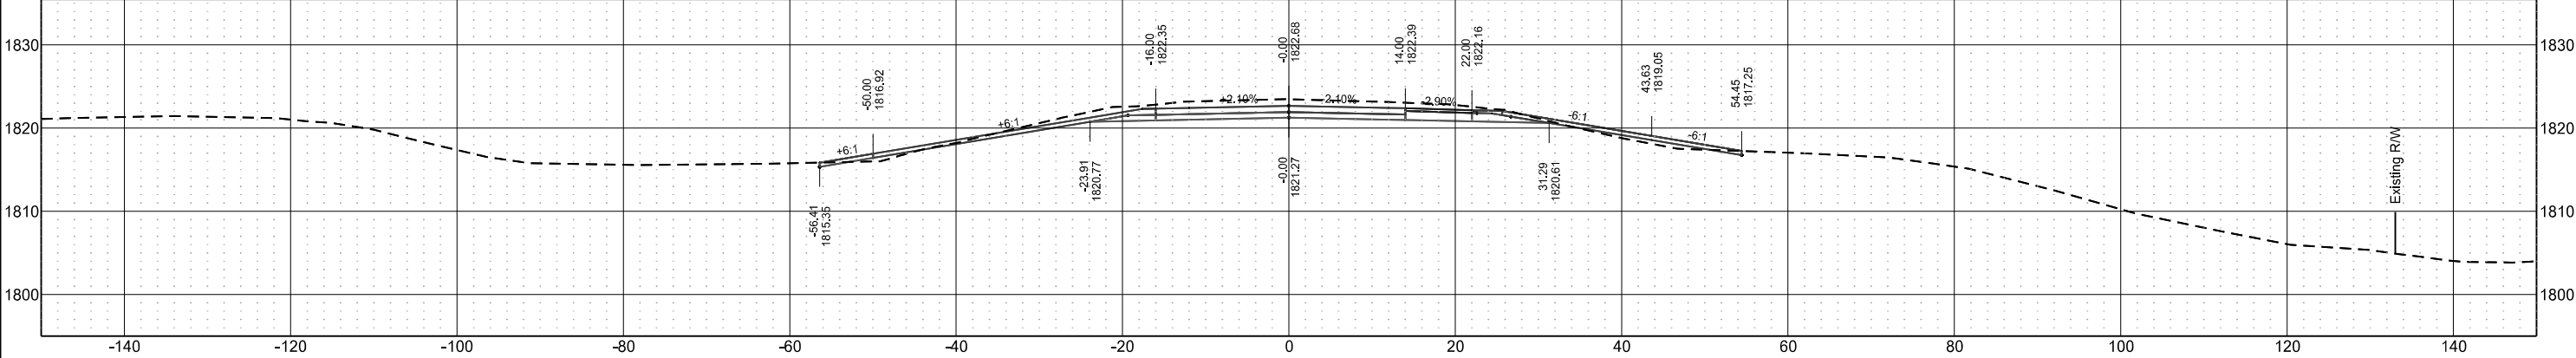


Centerline Cross Sections
I-94 Reconstruction
Bismarck to E of Menoken Interchange - EB

	STATE	PROJECT NO.	SECTION NO.	SHEET NO.
	ND	IM-X-1-094(214)162	200	29


Sta 2202+00.00

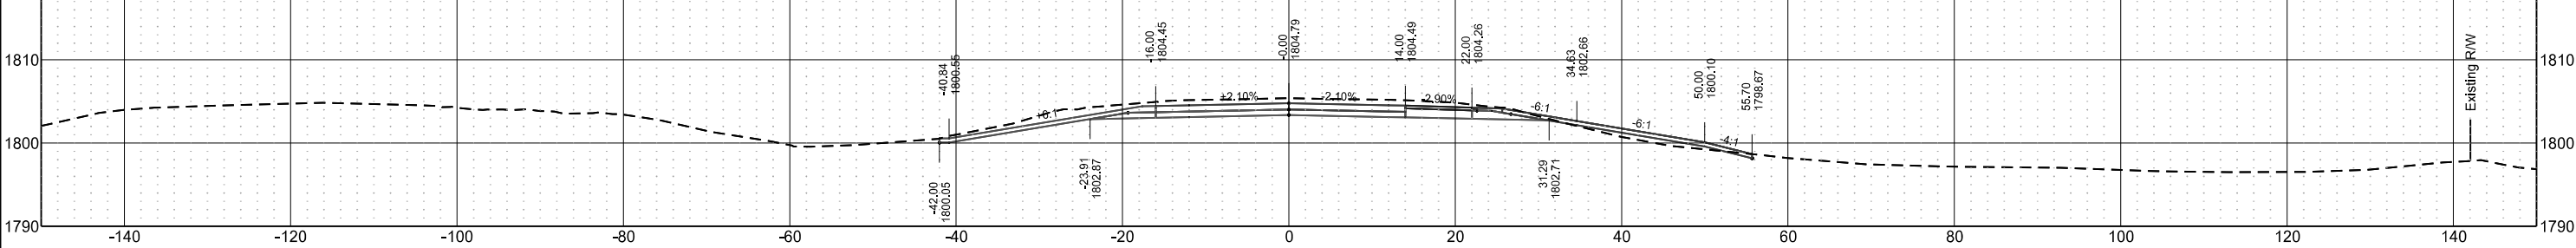


Sta 2201+00.00

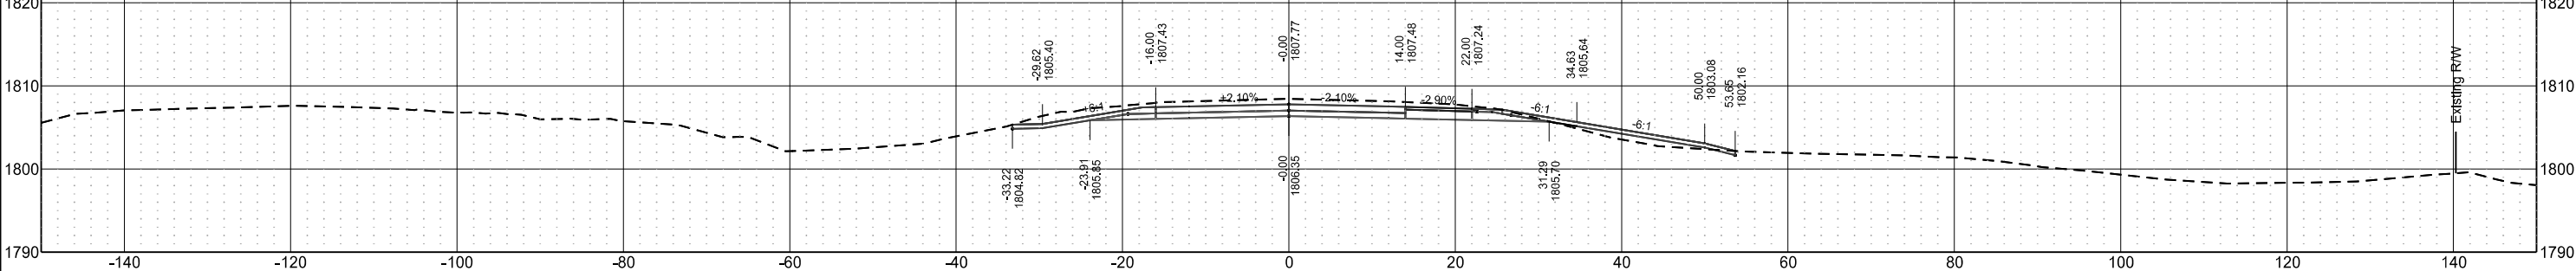

Sta 2200+08.87

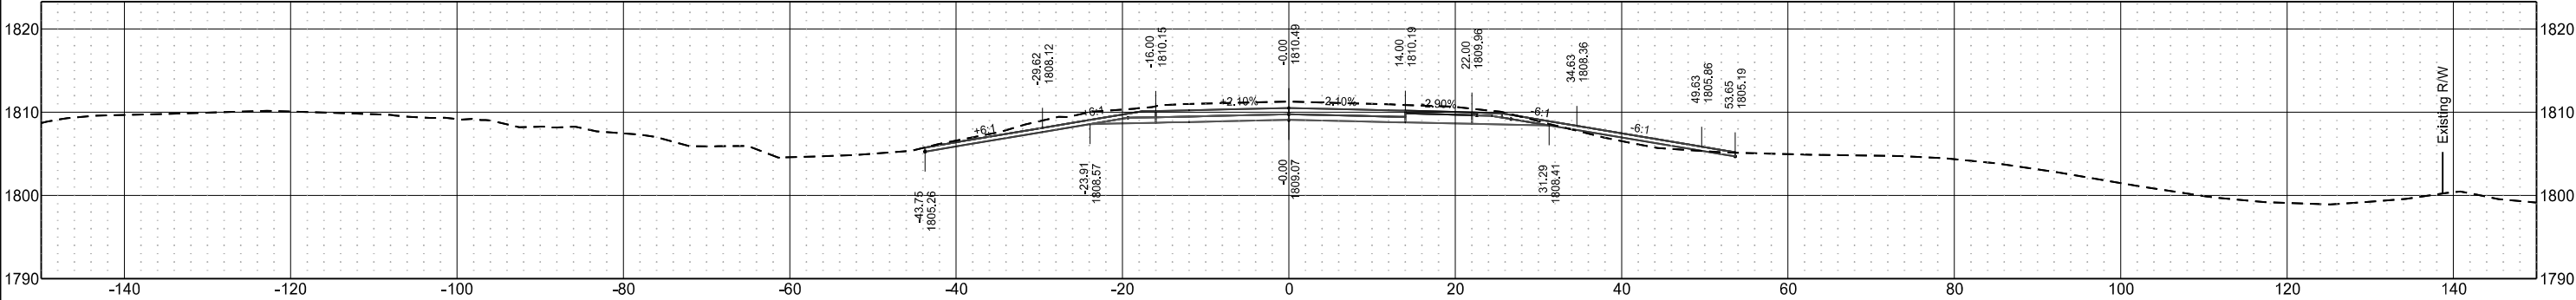


Sta 2200+00.00

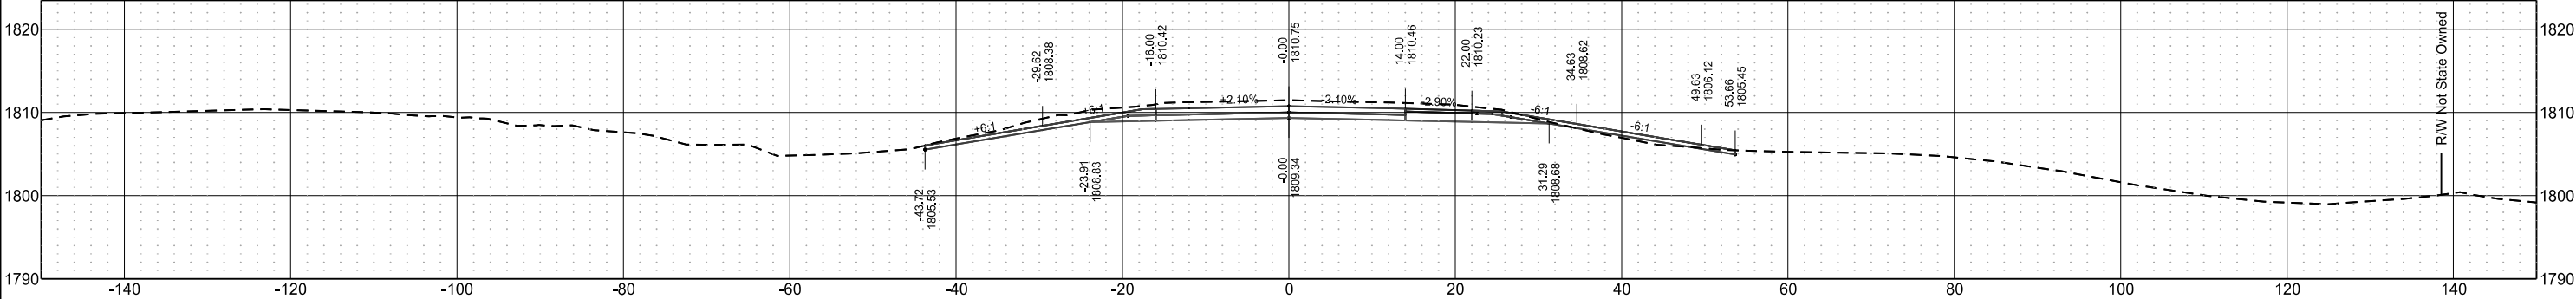


Centerline Cross Sections
I-94 Reconstruction
Bismarck to E of Menoken Interchange - EB

STATE	PROJECT NO.	SECTION NO.	SHEET NO.
ND	IM-X-1-094(214)162	200	30


Sta 2206+12.55

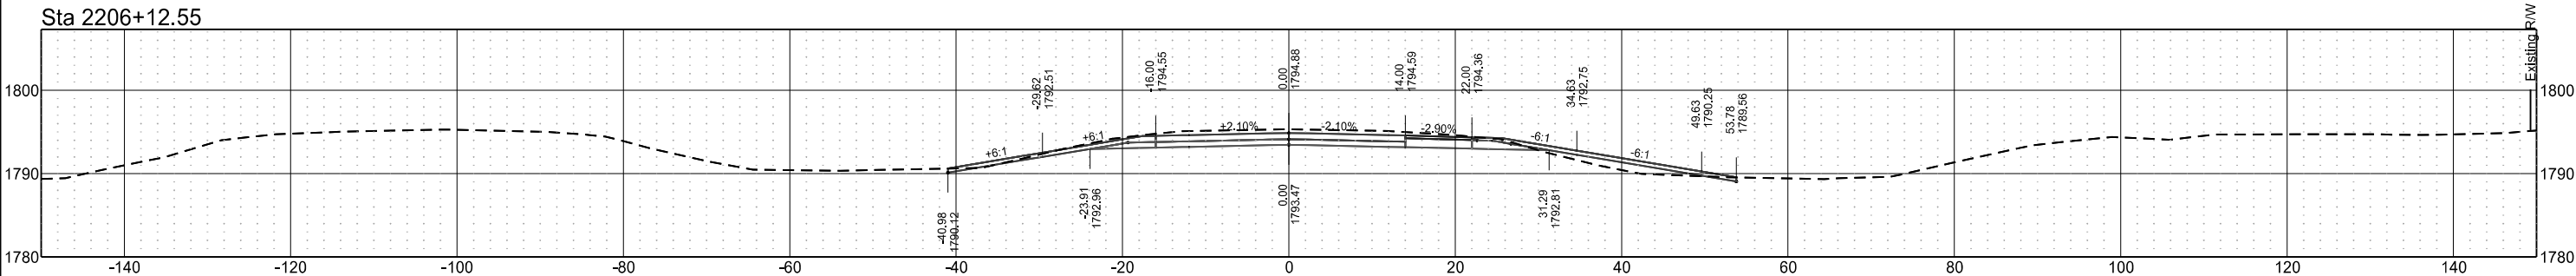


Sta 2206+00.00

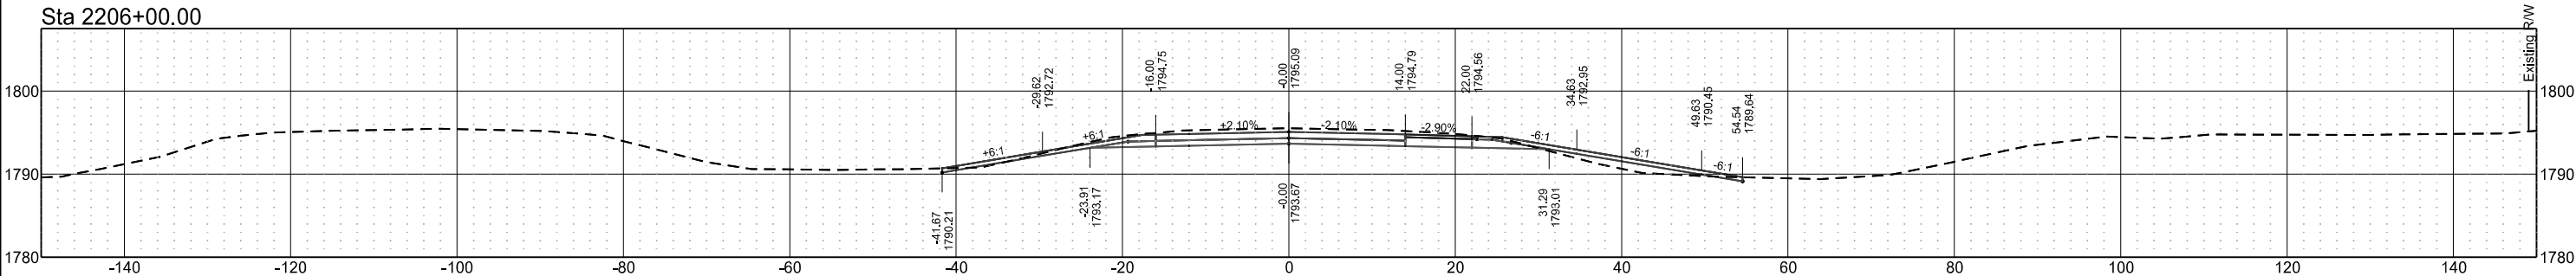


Sta 2205+00.00

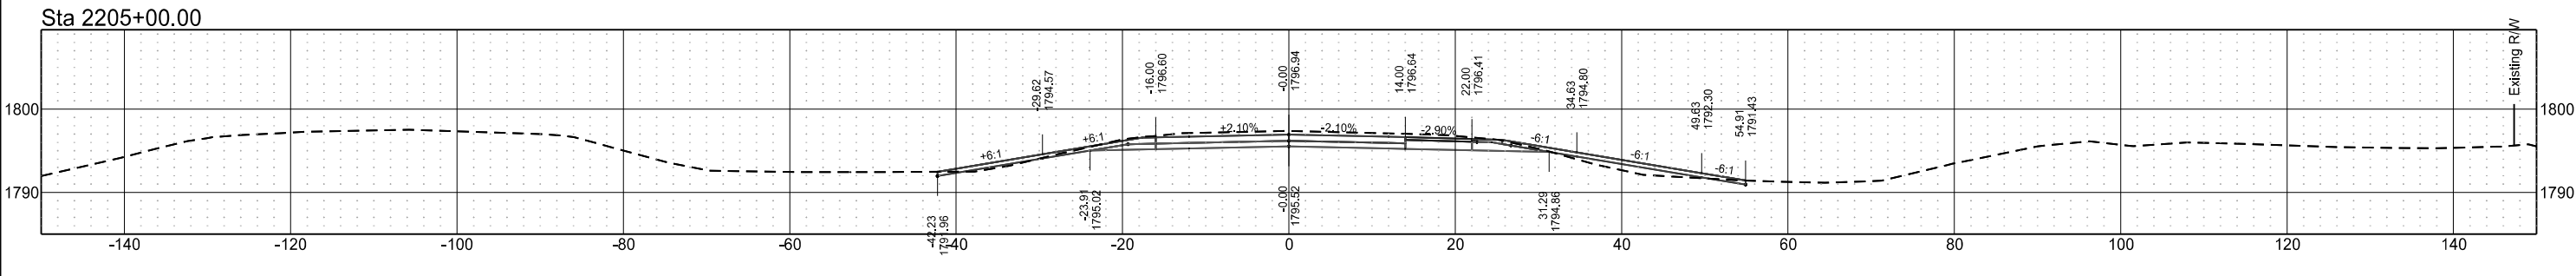

Sta 2204+00.00

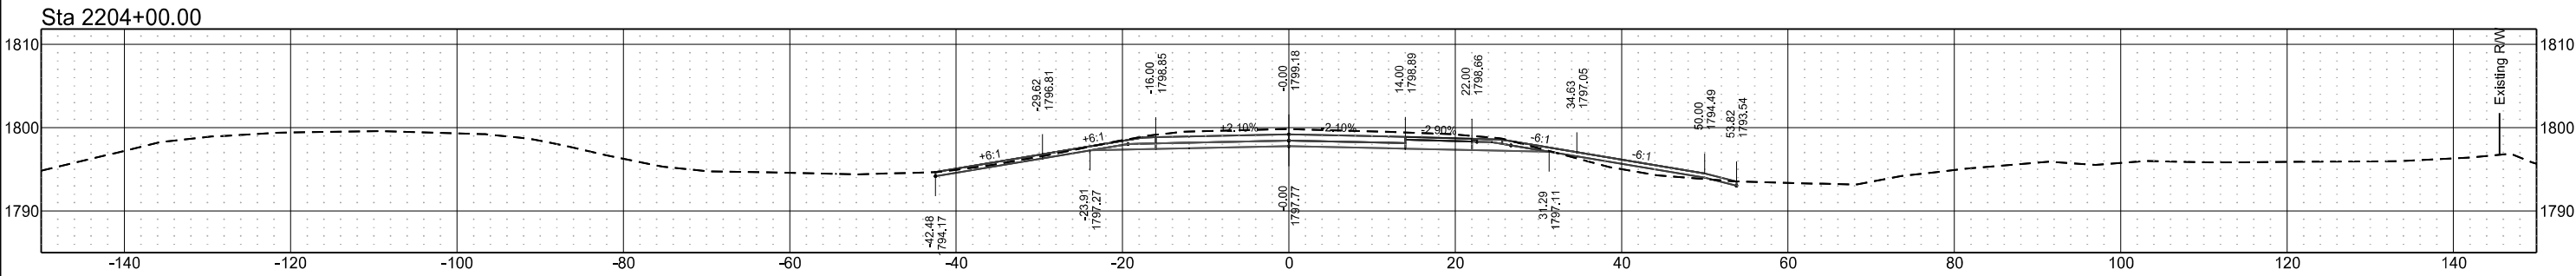


Sta 2203+00.00

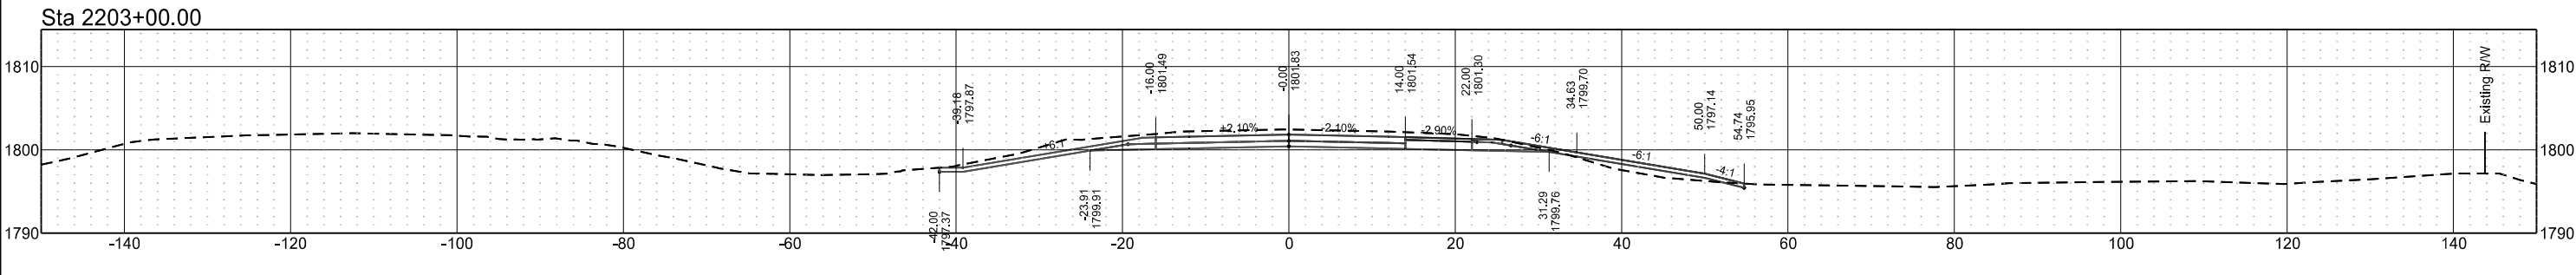


Centerline Cross Sections
I-94 Reconstruction
Bismarck to E of Menoken Interchange - EB

	STATE	PROJECT NO.	SECTION NO.	SHEET NO.
	ND	IM-X-1-094(214)162	200	31


Sta 2211+00.00

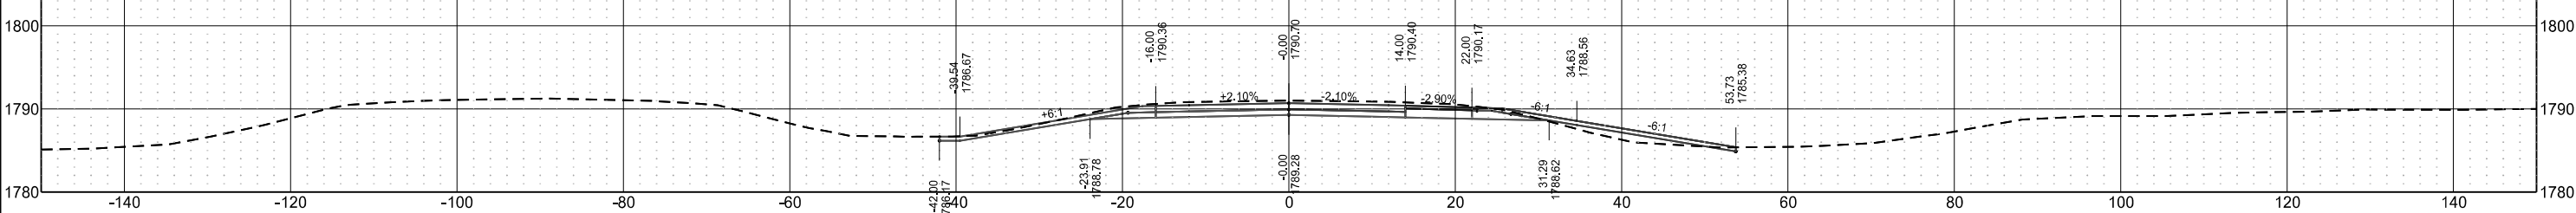


Sta 2210+00.00

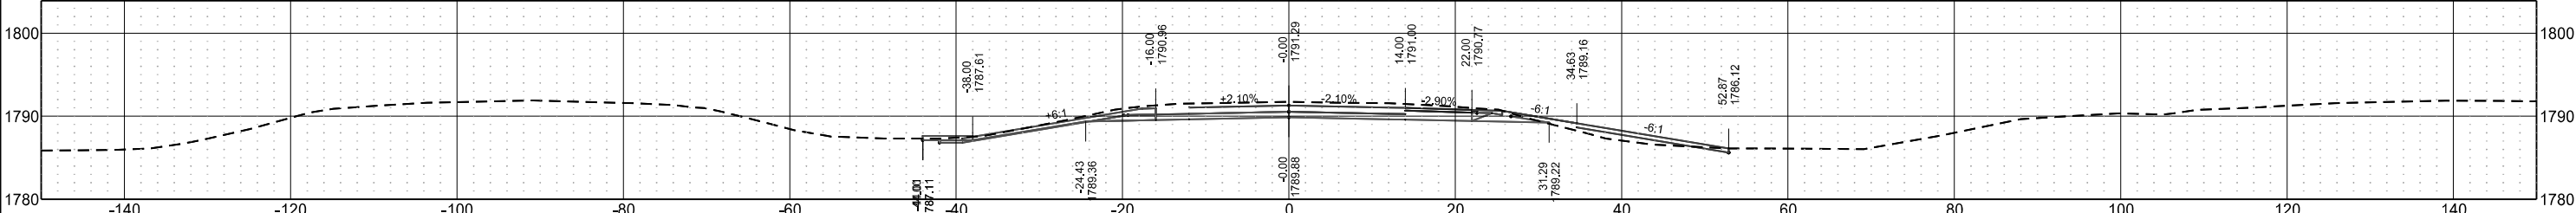


Sta 2209+00.00

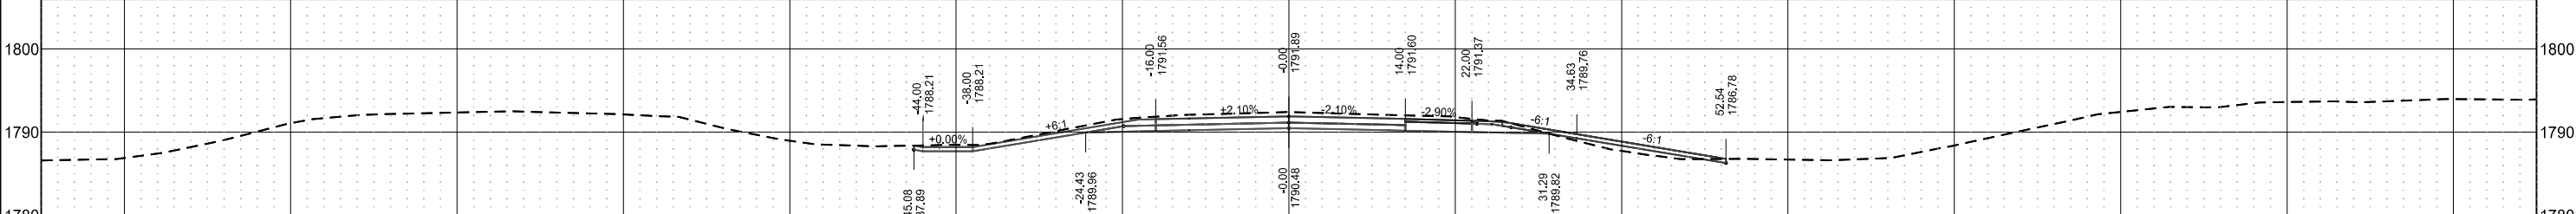

Sta 2208+00.00

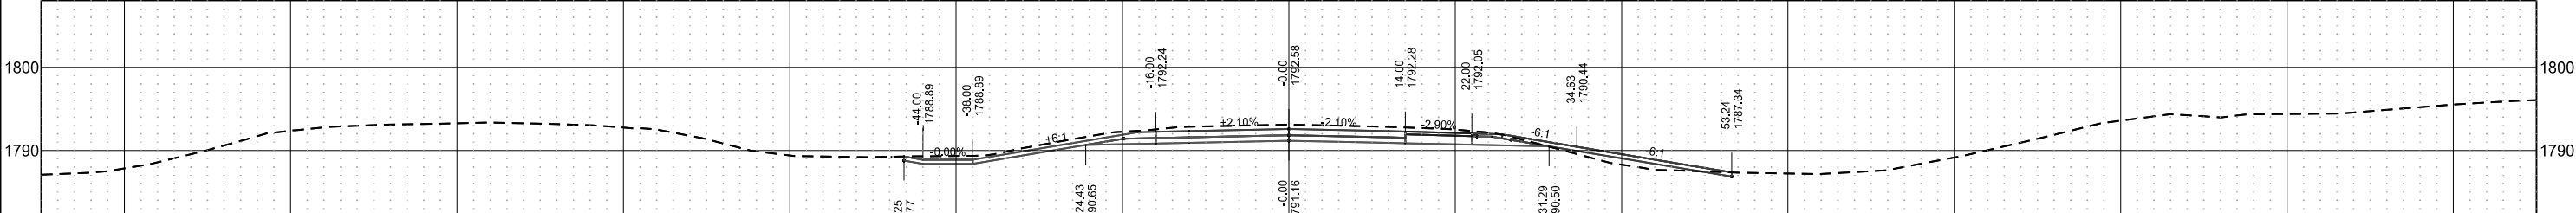


Sta 2207+00.00

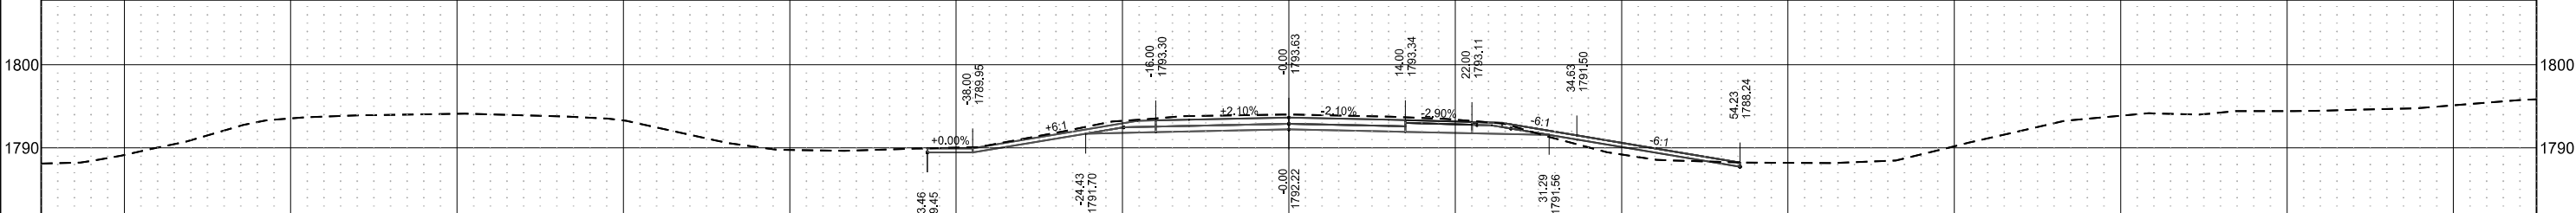


Centerline Cross Sections
I-94 Reconstruction
Bismarck to E of Menoken Interchange - EB

	STATE	PROJECT NO.	SECTION NO.	SHEET NO.
	ND	IM-X-1-094(214)162	200	32


Sta 2214+70.00

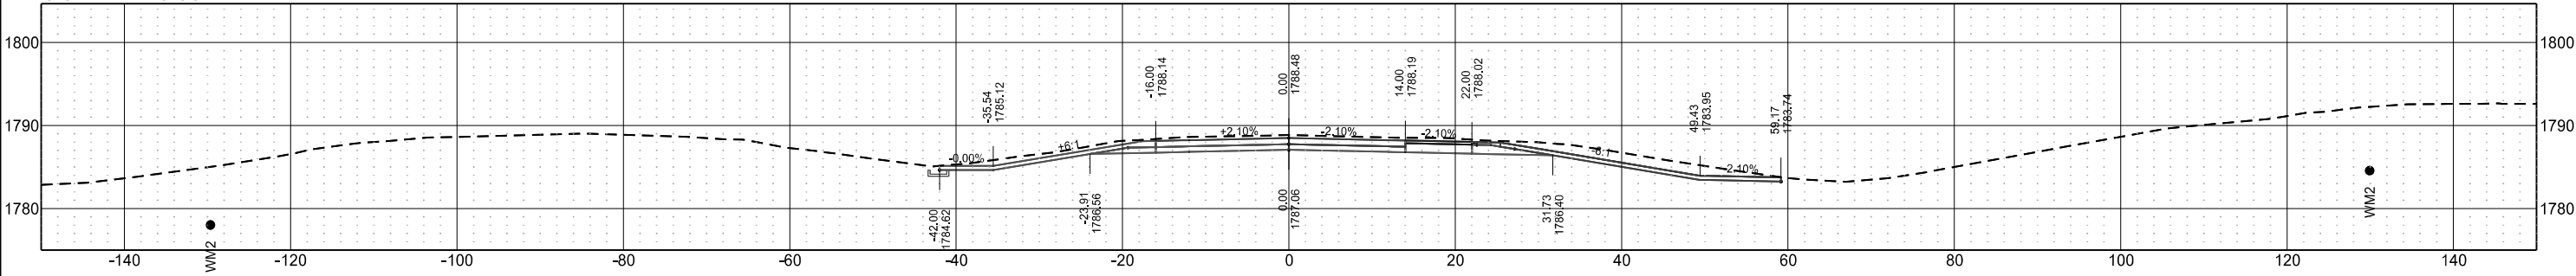


Sta 2214+00.00

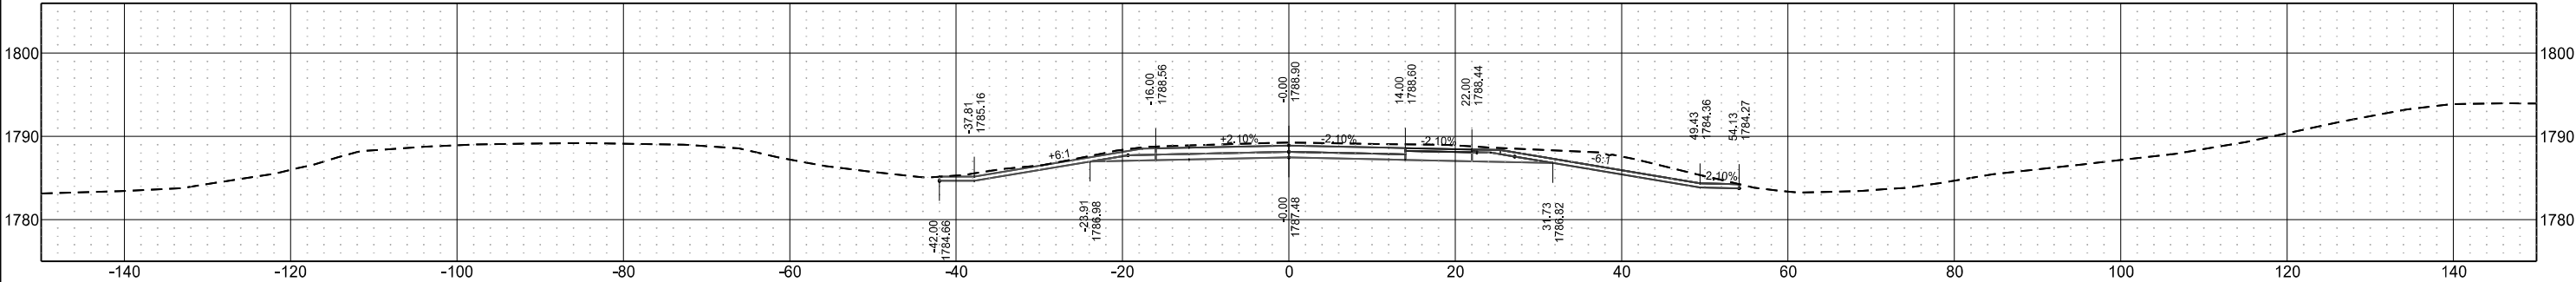

Sta 2213+00.00

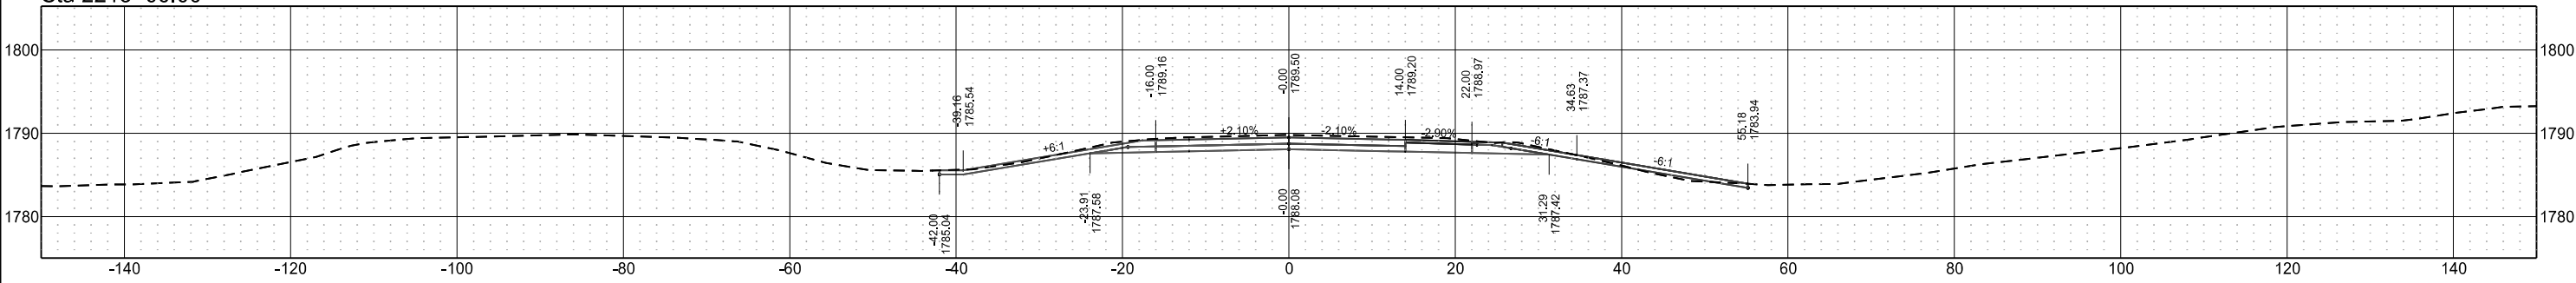


Sta 2212+00.00

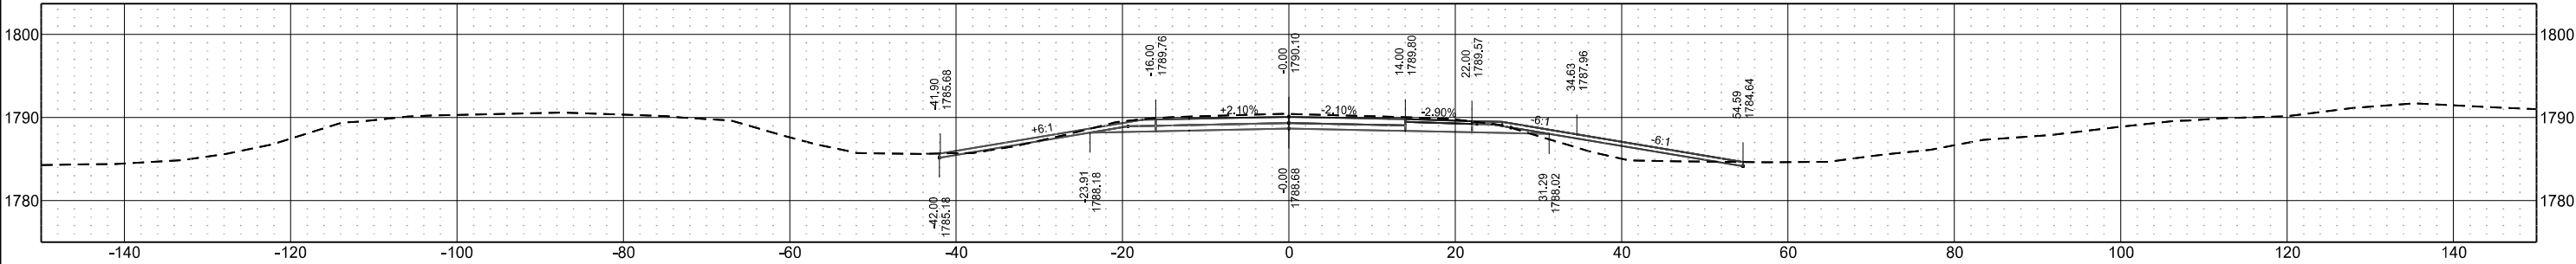


Centerline Cross Sections
I-94 Reconstruction
Bismarck to E of Menoken Interchange - EB

	STATE	PROJECT NO.	SECTION NO.	SHEET NO.
	ND	IM-X-1-094(214)162	200	33


Sta 2216+15.15

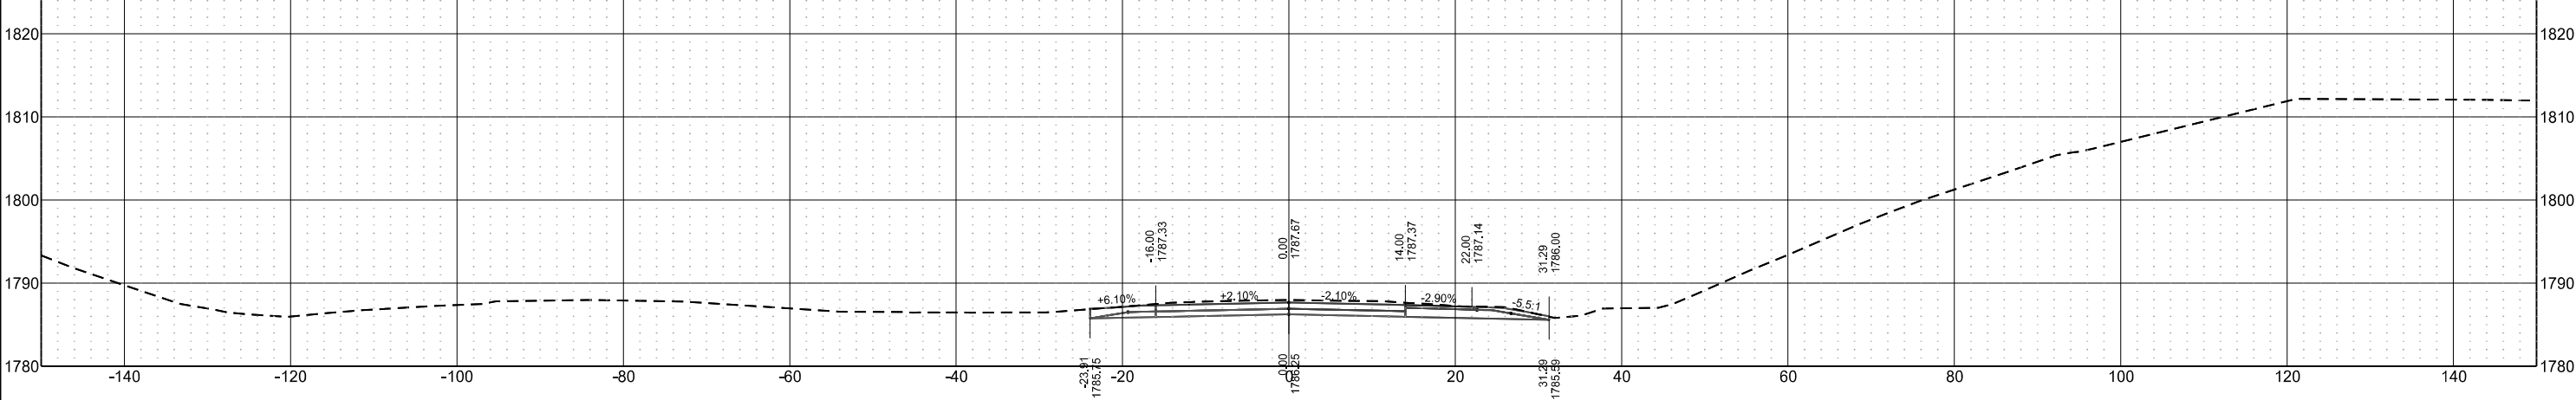

Sta 2216+00.00

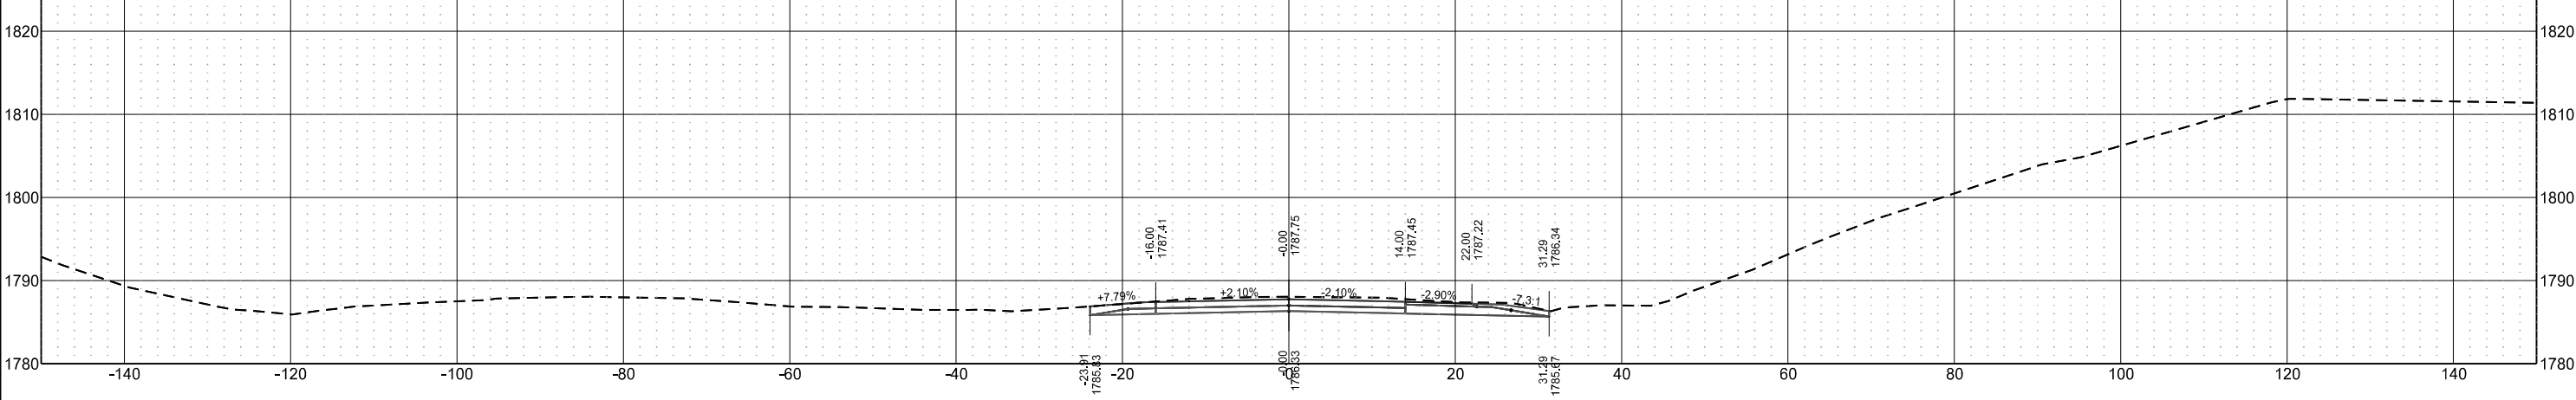

Sta 2215+00.00

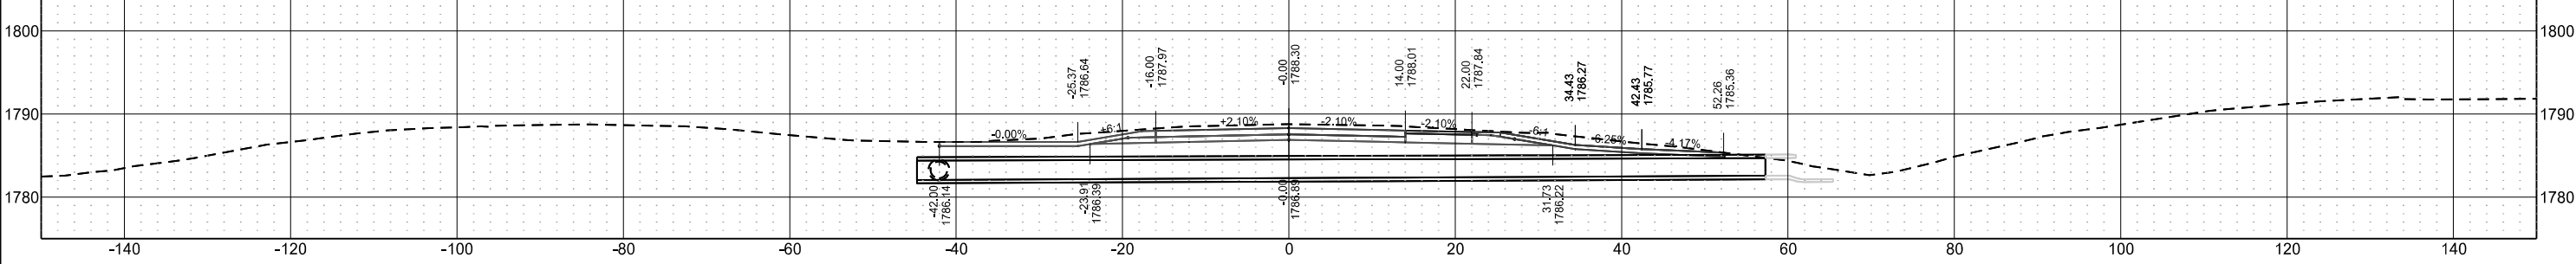

Centerline Cross Sections
I-94 Reconstruction
Bismarck to E of Menoken Interchange - EB

STATE

PROJECT NO.

SECTION NO.

SHEET NO.


ND

IM-X-1-094(214)162


200

34


Sta 2219+00.00

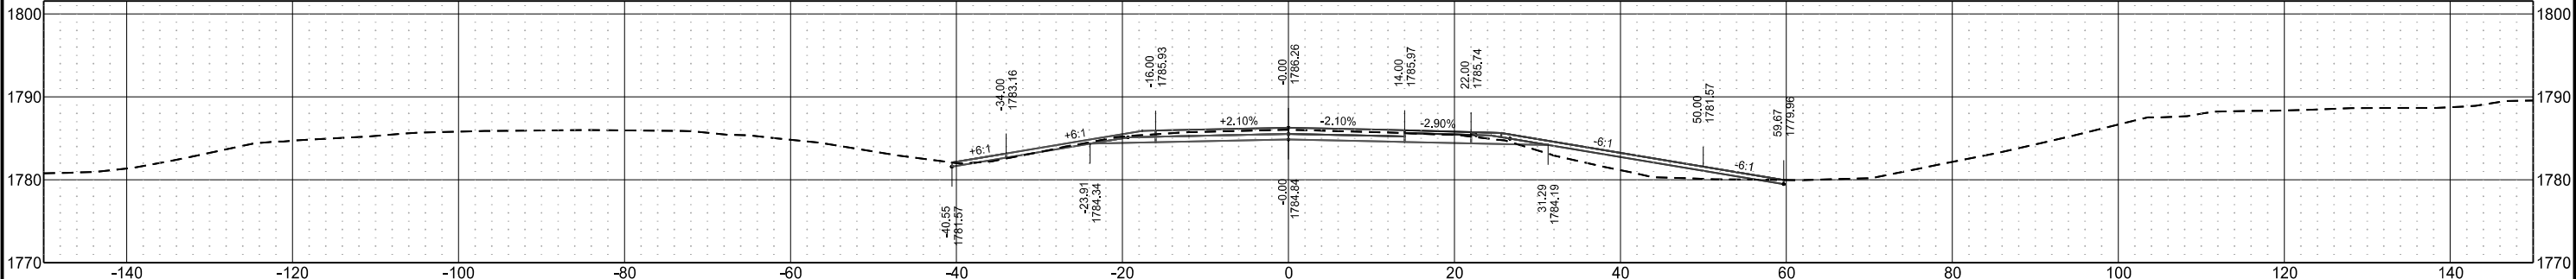


Sta 2218+00.00

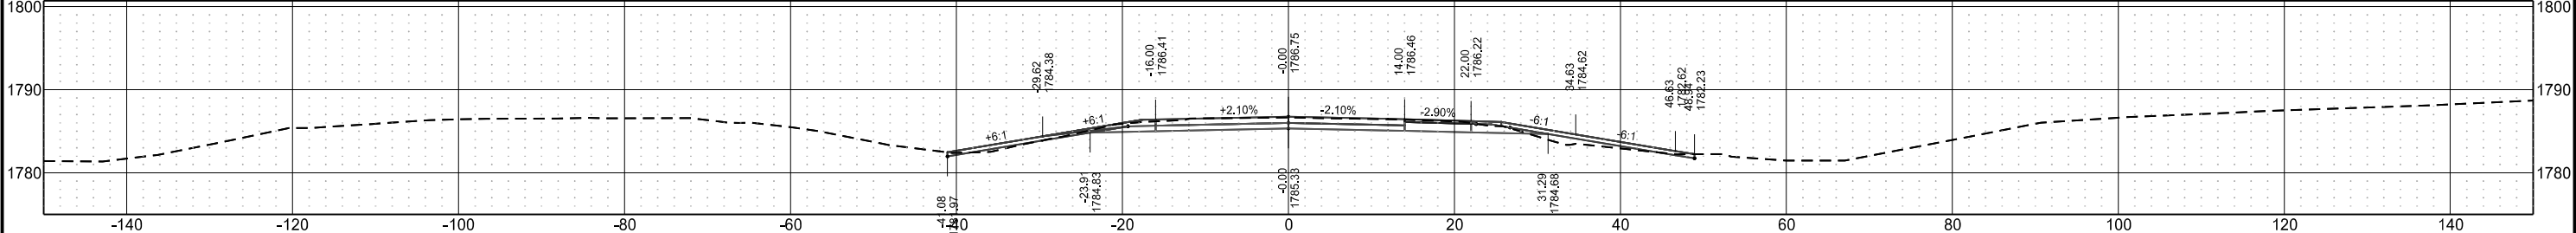

Sta 2217+00.00

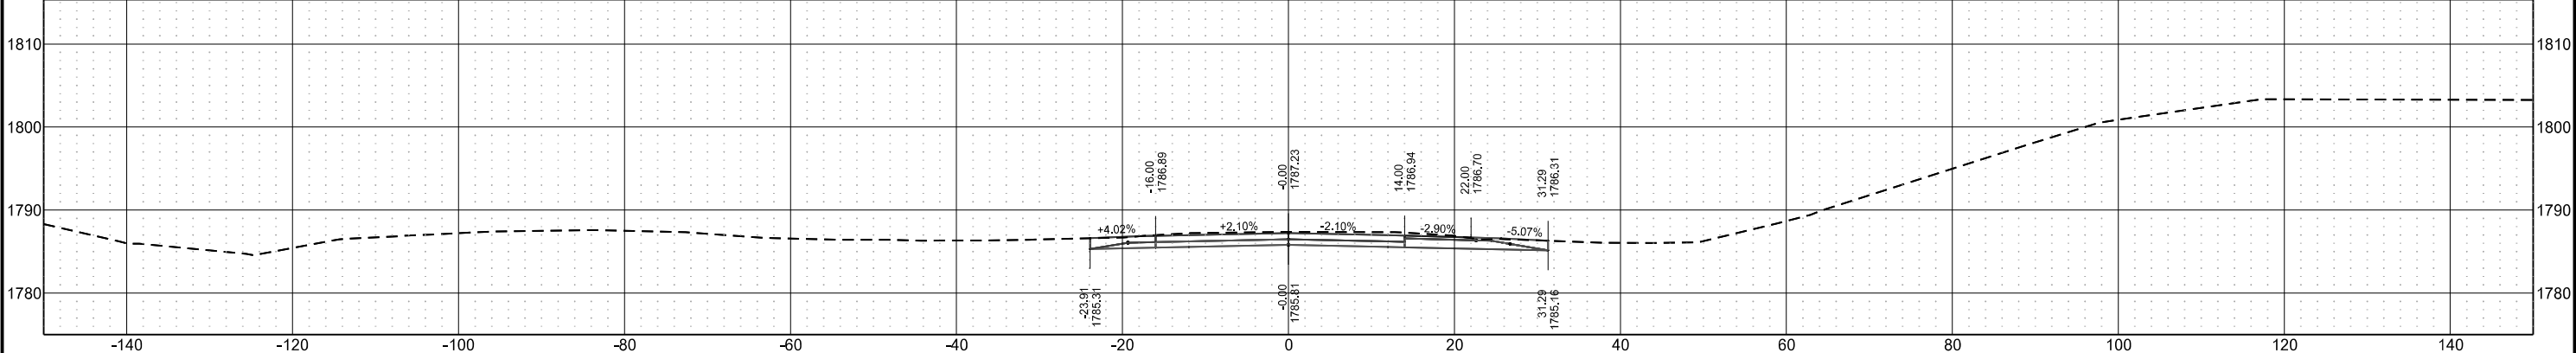

Sta 2216+36.00

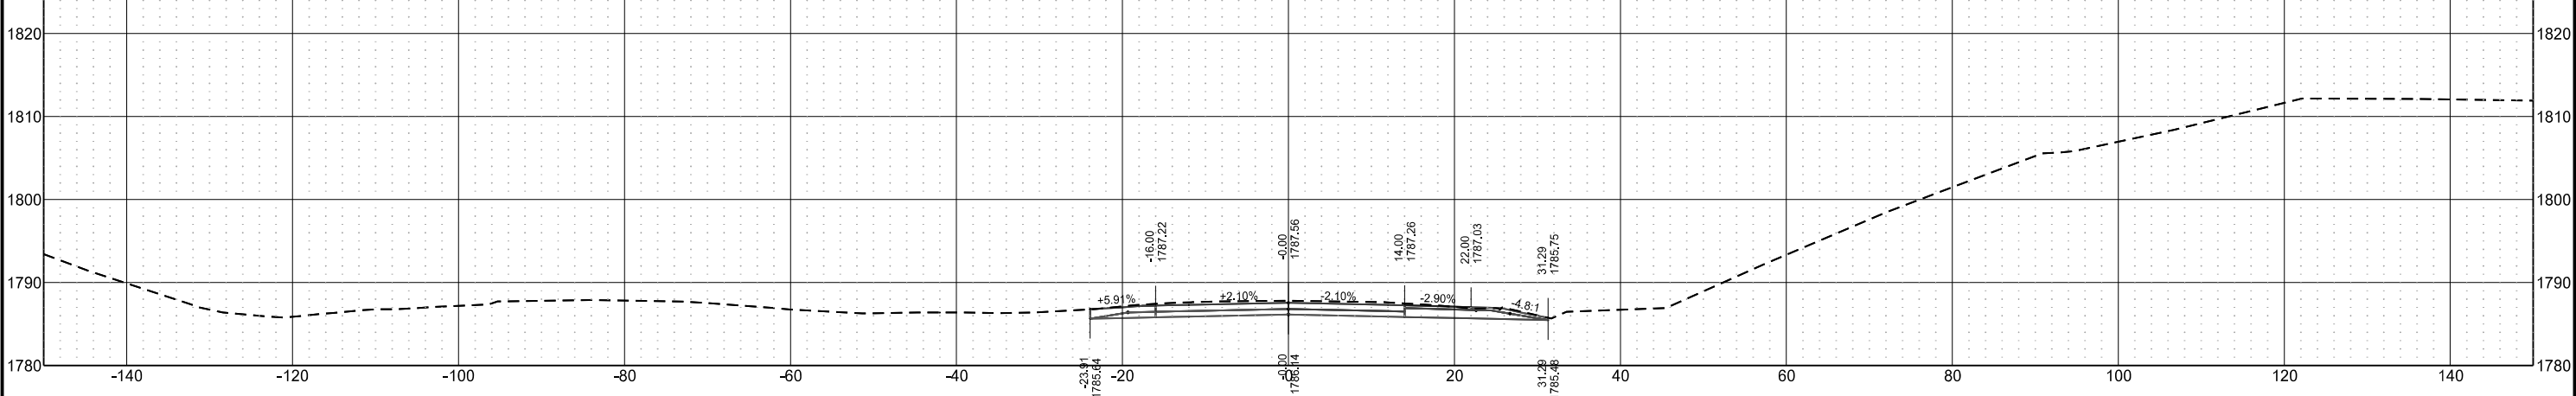

Centerline Cross Sections
I-94 Reconstruction
Bismarck to E of Menoken Interchange - EB

STATE

PROJECT NO.

SECTION NO.

SHEET NO.


ND

IM-X-1-094(214)162


200

35


Sta 2224+00.00

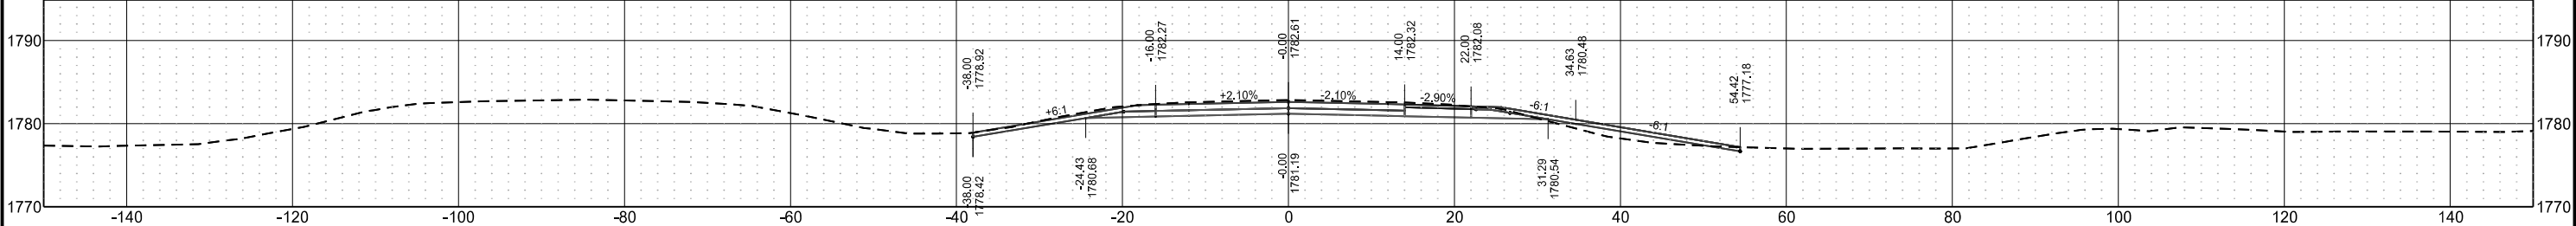


Sta 2223+00.00

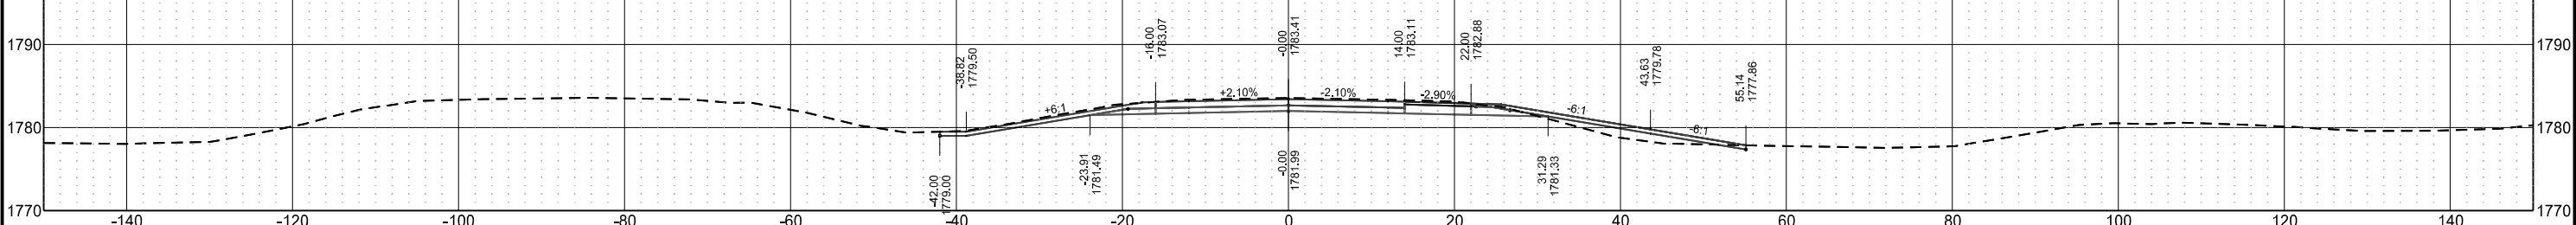


Sta 2222+00.00

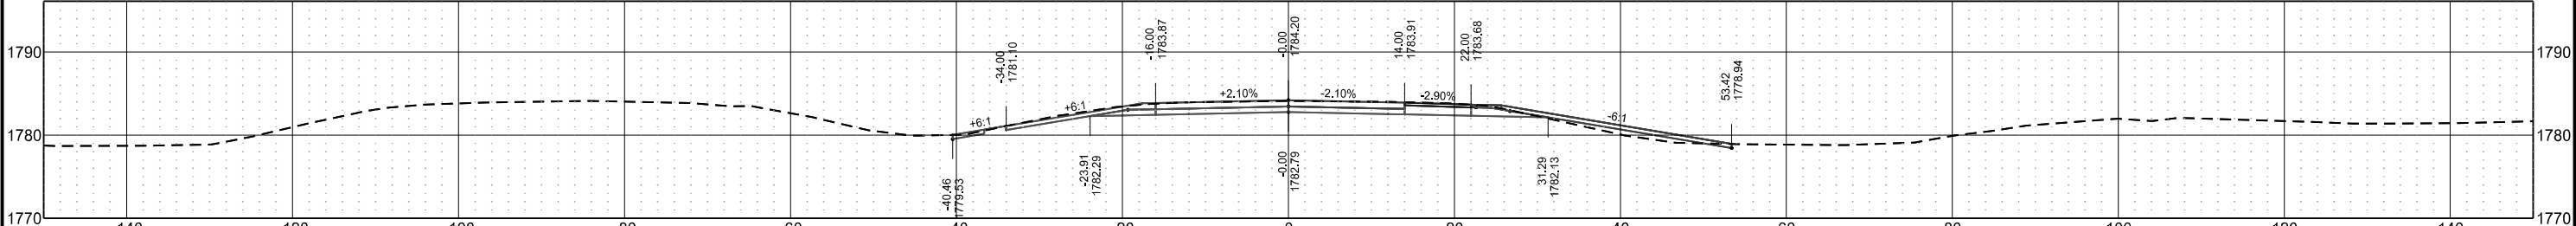

Sta 2221+00.00

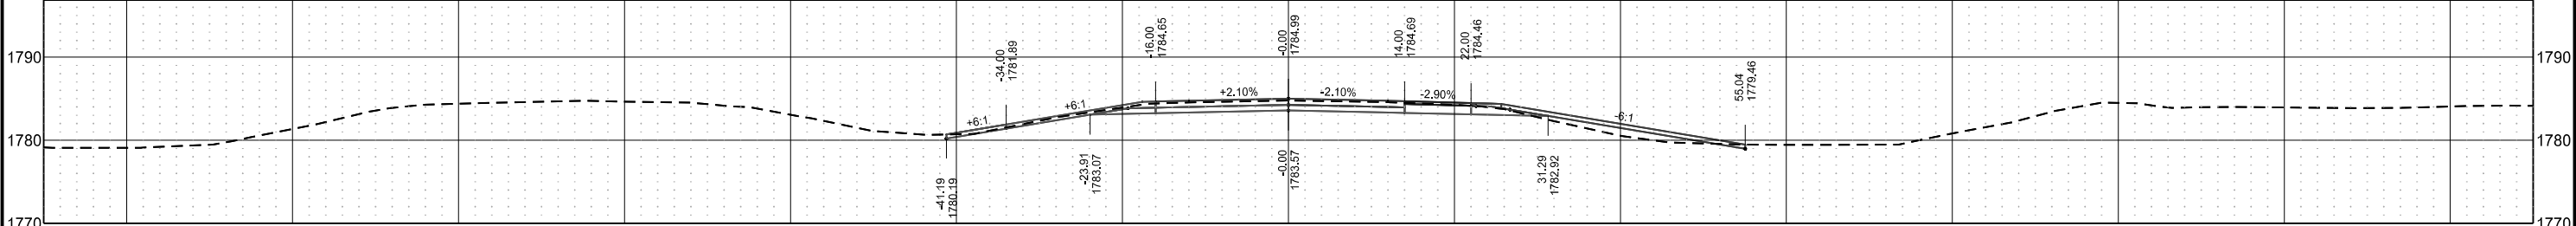


Sta 2220+00.00

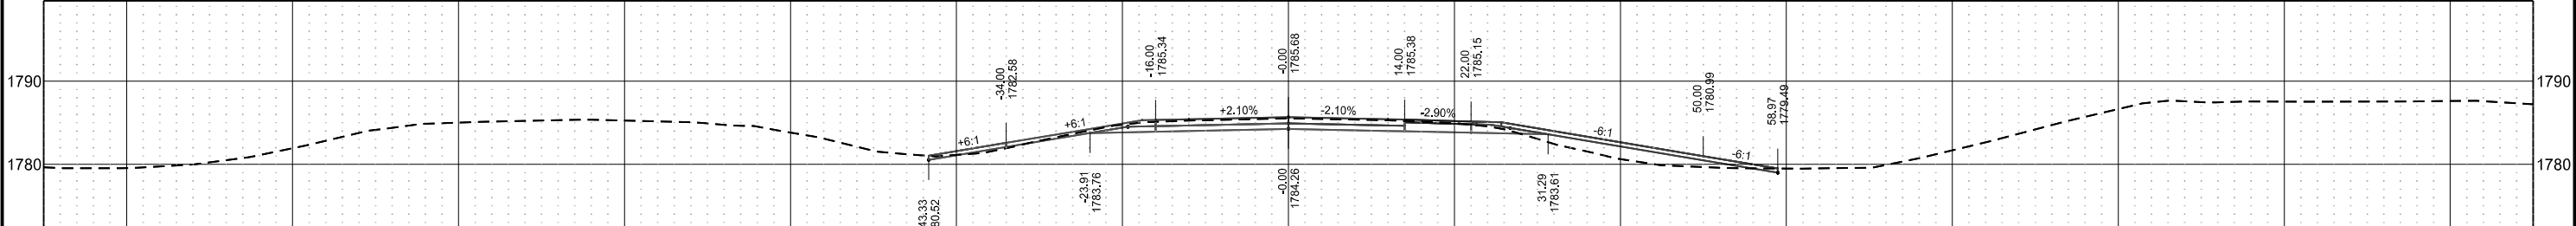


Centerline Cross Sections
I-94 Reconstruction
Bismarck to E of Menoken Interchange - EB

	STATE	PROJECT NO.	SECTION NO.	SHEET NO.
	ND	IM-X-1-094(214)162	200	36


Sta 2228+00.00

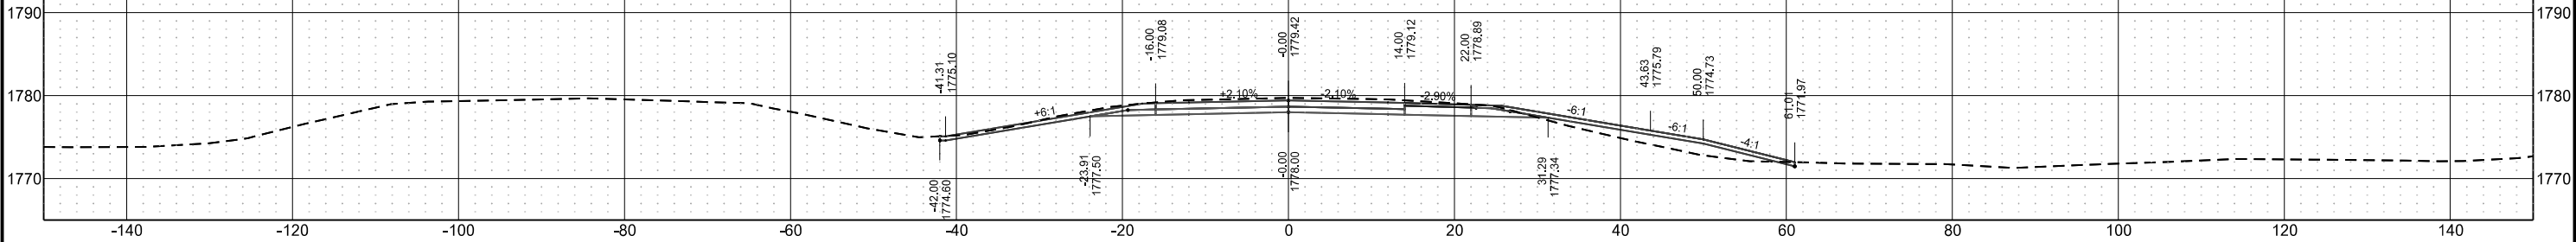


Sta 2227+00.00

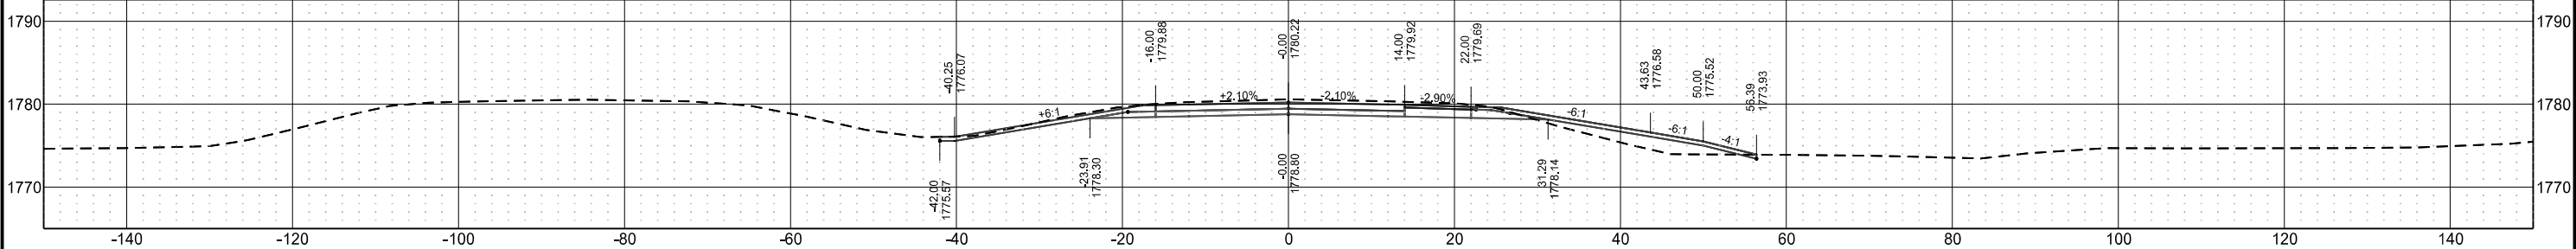

Sta 2226+00.00

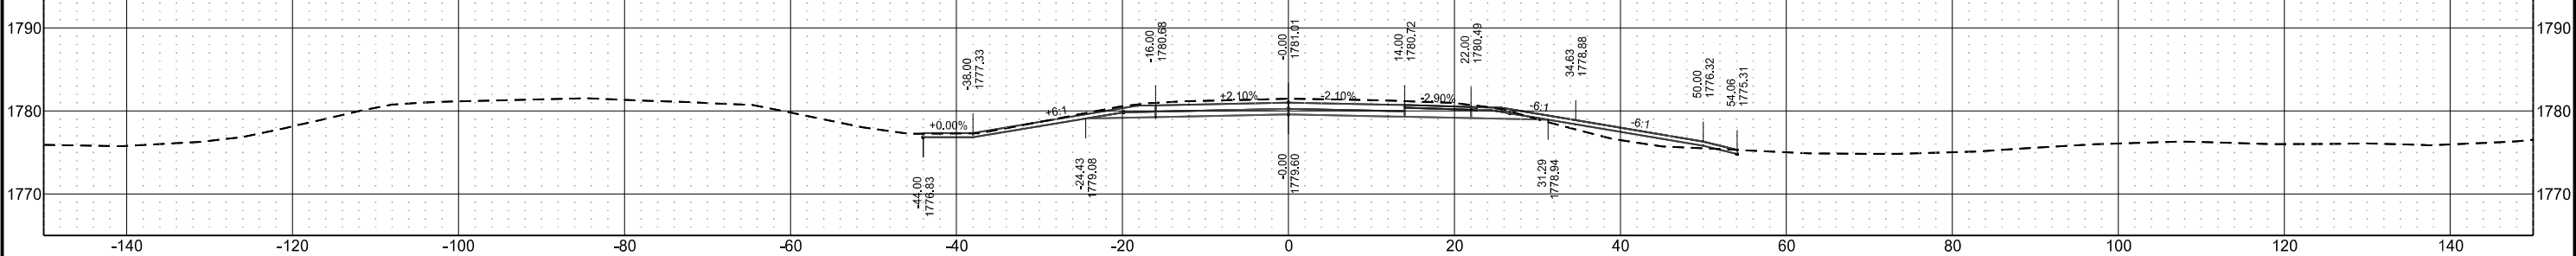


Sta 2225+00.00

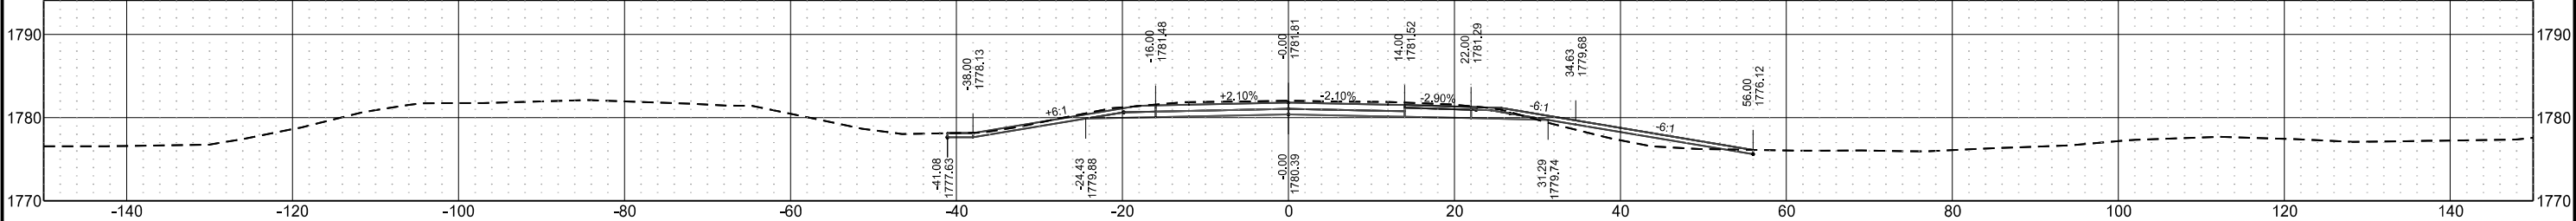


Centerline Cross Sections
I-94 Reconstruction
Bismarck to E of Menoken Interchange - EB

	STATE	PROJECT NO.	SECTION NO.	SHEET NO.
	ND	IM-X-1-094(214)162	200	37


Sta 2232+00.00

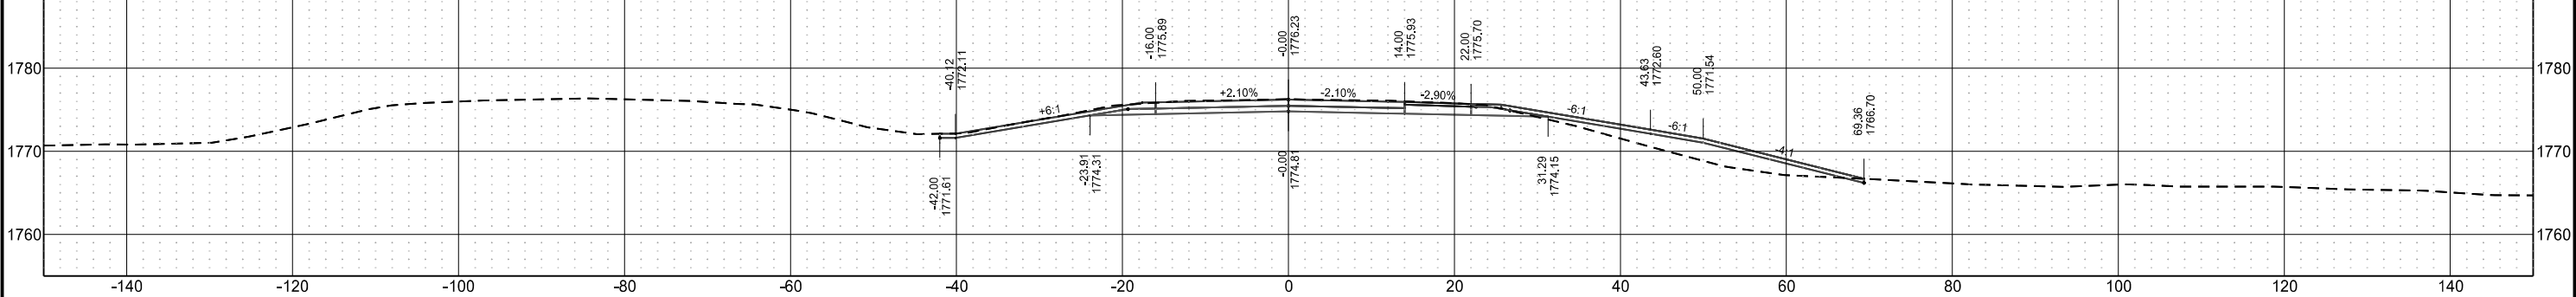


Sta 2231+00.00

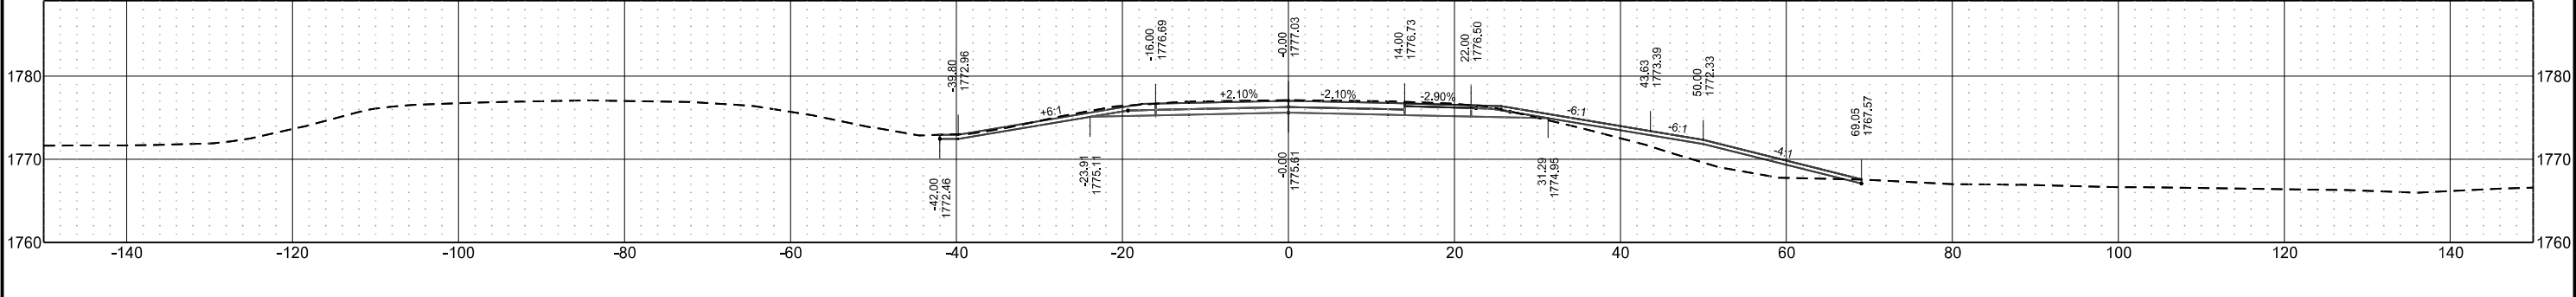

Sta 2230+00.00

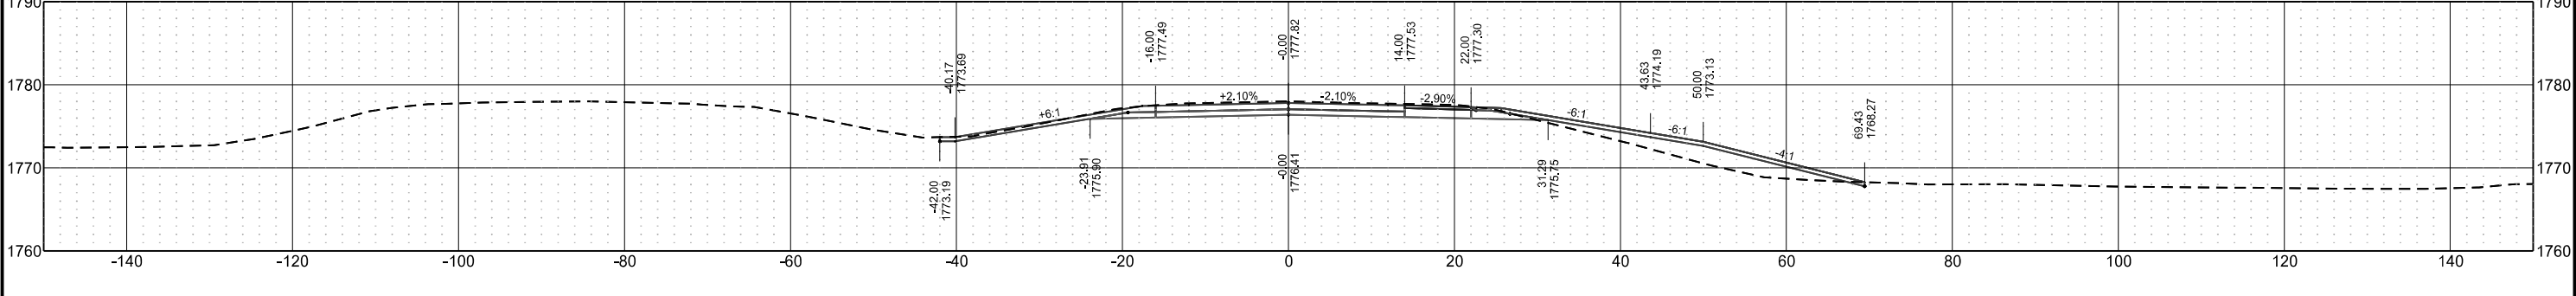


Sta 2229+00.00

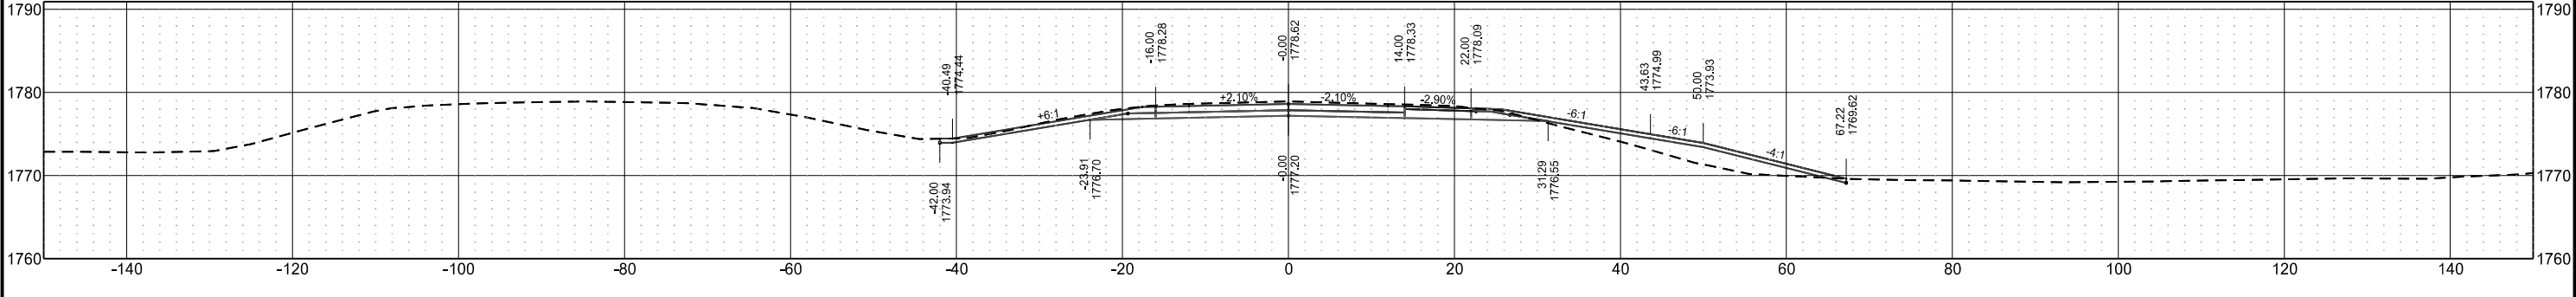


Centerline Cross Sections
I-94 Reconstruction
Bismarck to E of Menoken Interchange - EB

	STATE	PROJECT NO.	SECTION NO.	SHEET NO.
	ND	IM-X-1-094(214)162	200	38


Sta 2236+00.00

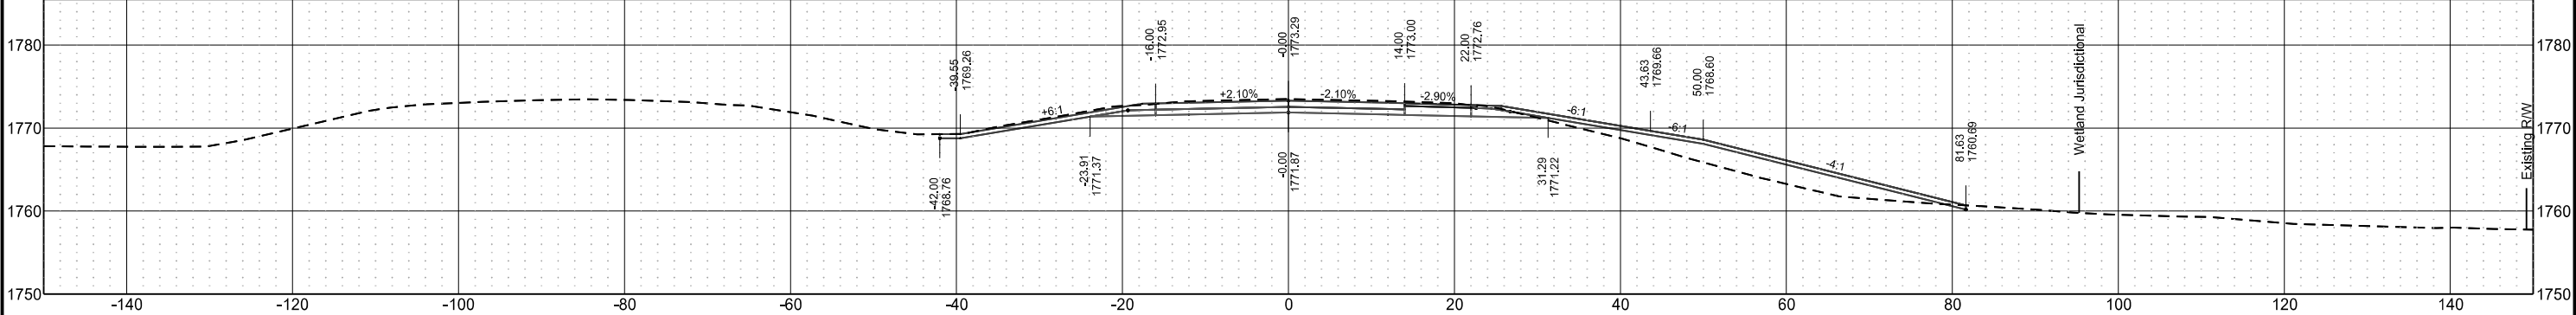


Sta 2235+00.00

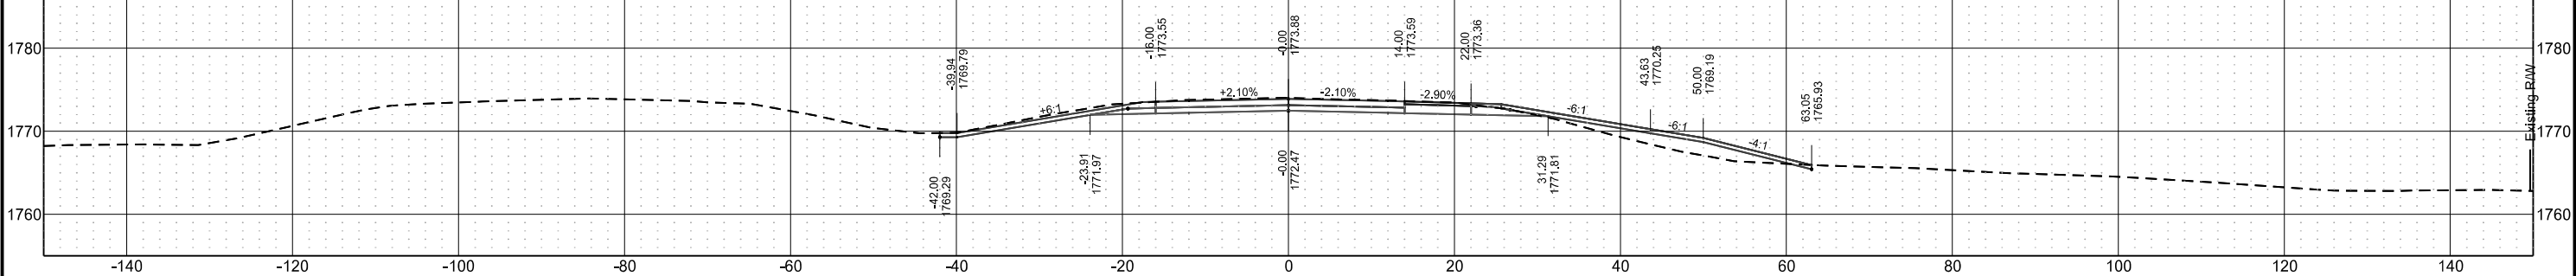

Sta 2234+00.00

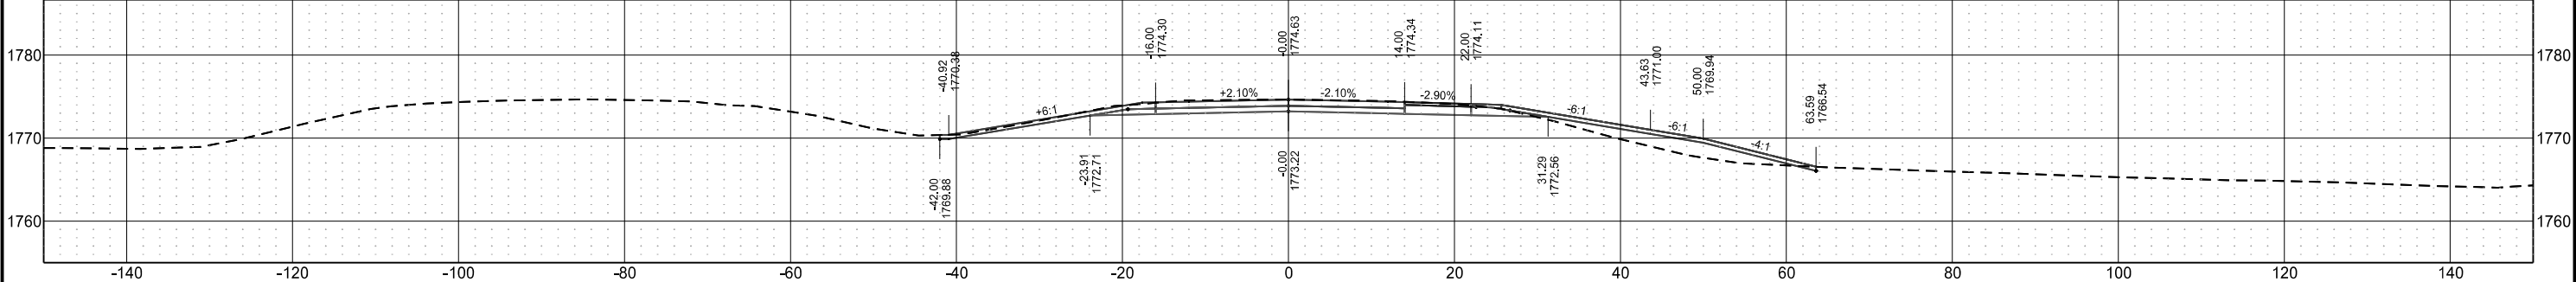


Sta 2233+00.00

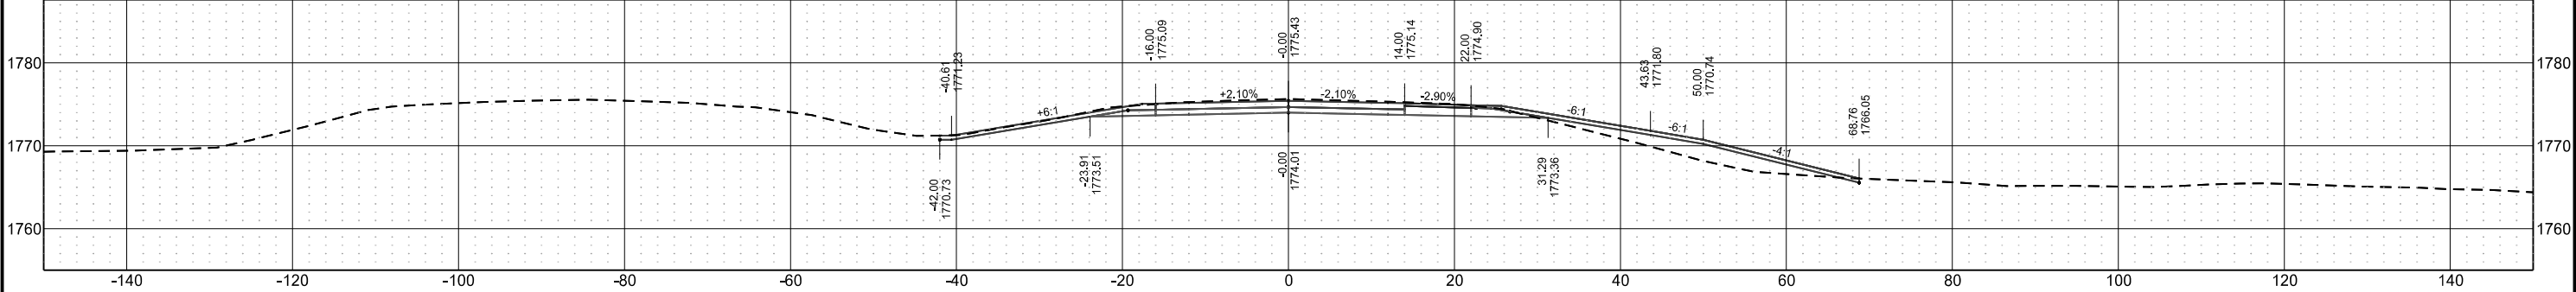


Centerline Cross Sections
I-94 Reconstruction
Bismarck to E of Menoken Interchange - EB

	STATE	PROJECT NO.	SECTION NO.	SHEET NO.
	ND	IM-X-1-094(214)162	200	39


Sta 2240+00.00

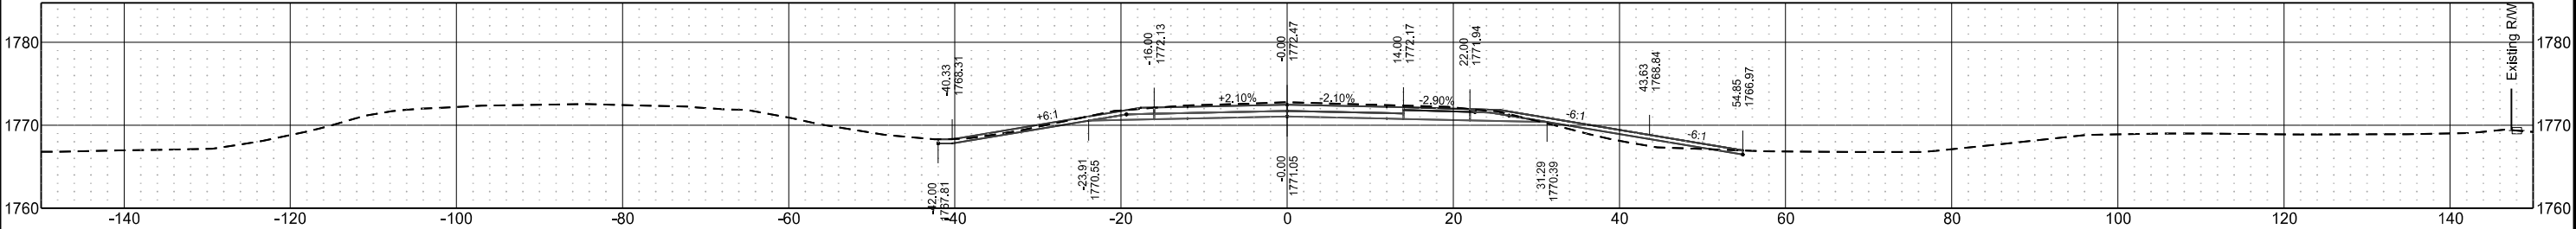


Sta 2239+00.00

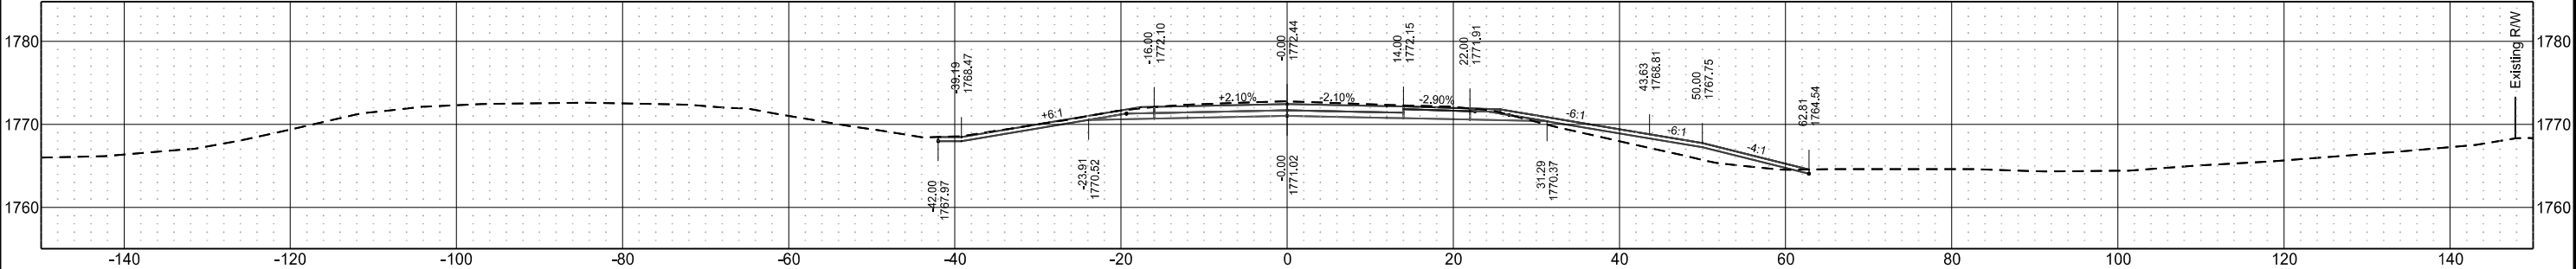

Sta 2238+00.00

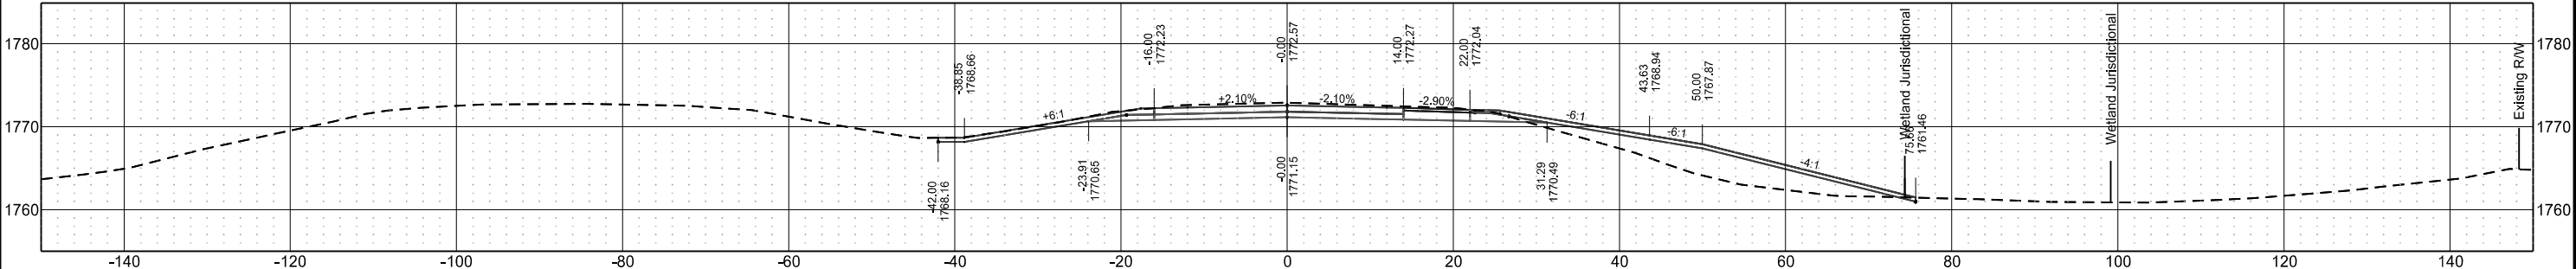


Sta 2237+00.00

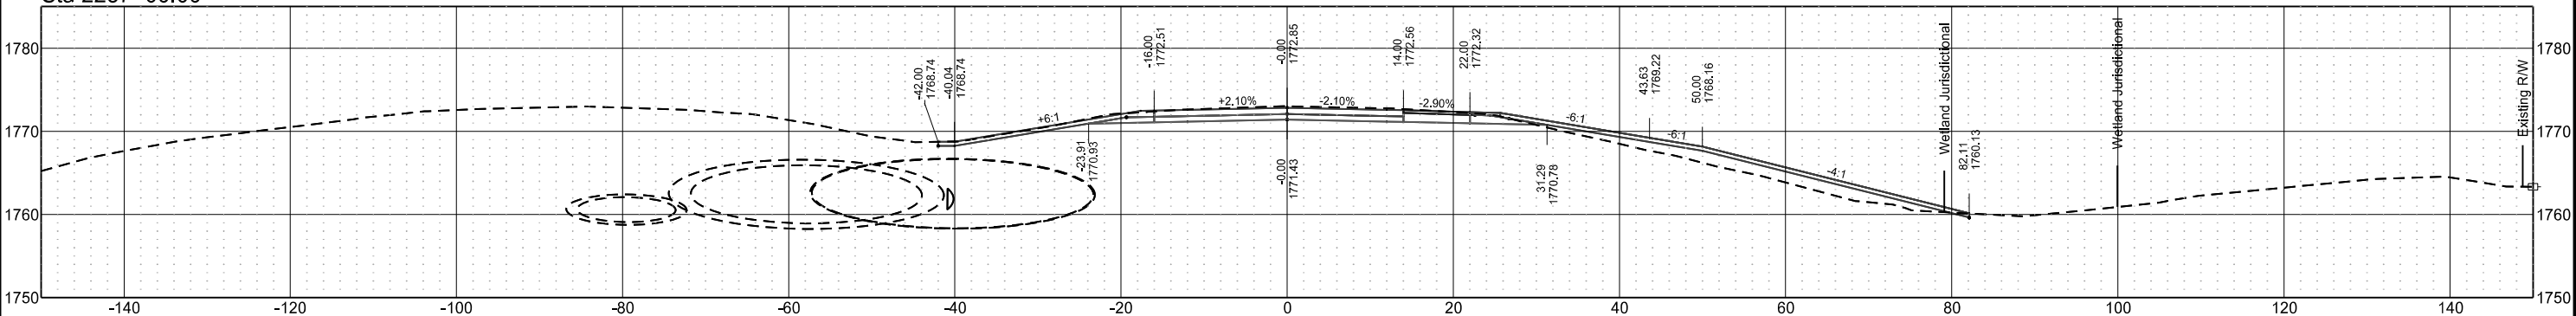


Centerline Cross Sections
I-94 Reconstruction
Bismarck to E of Menoken Interchange - EB

	STATE	PROJECT NO.	SECTION NO.	SHEET NO.
	ND	IM-X-1-094(214)162	200	40


Sta 2245+00.00

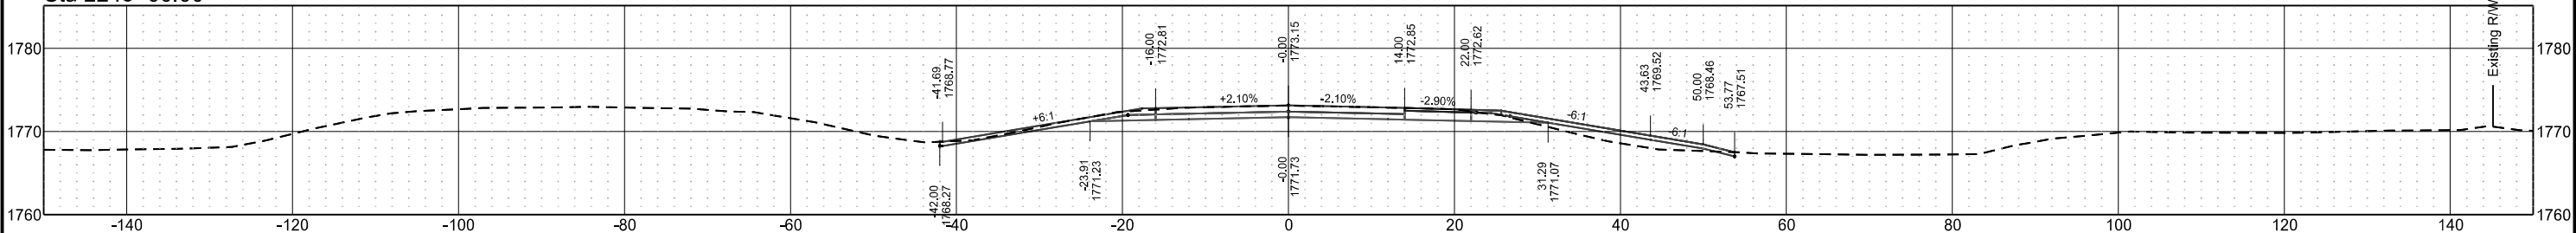


Sta 2244+00.00

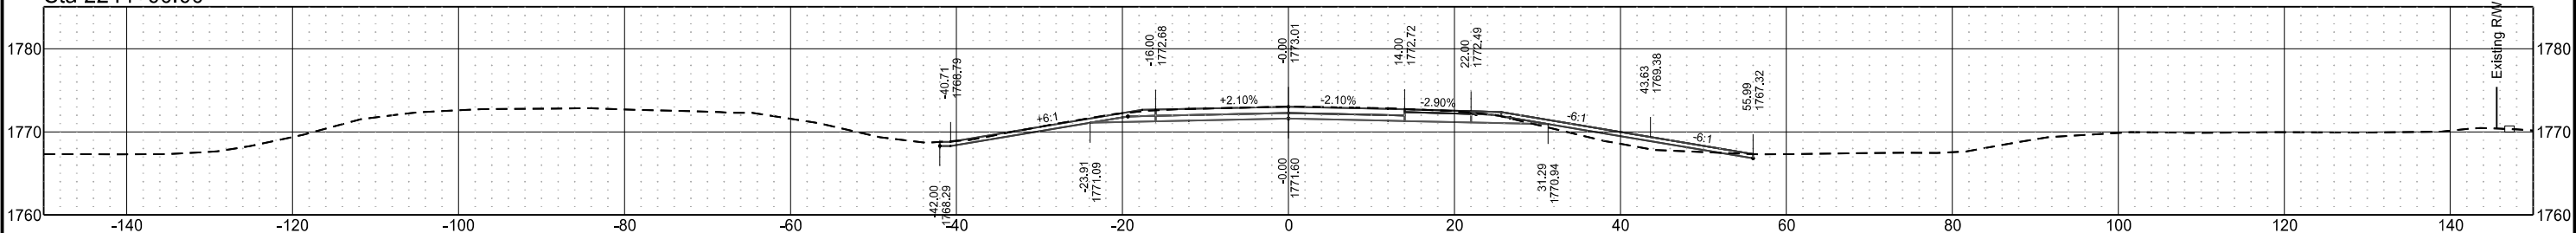


Sta 2243+00.00

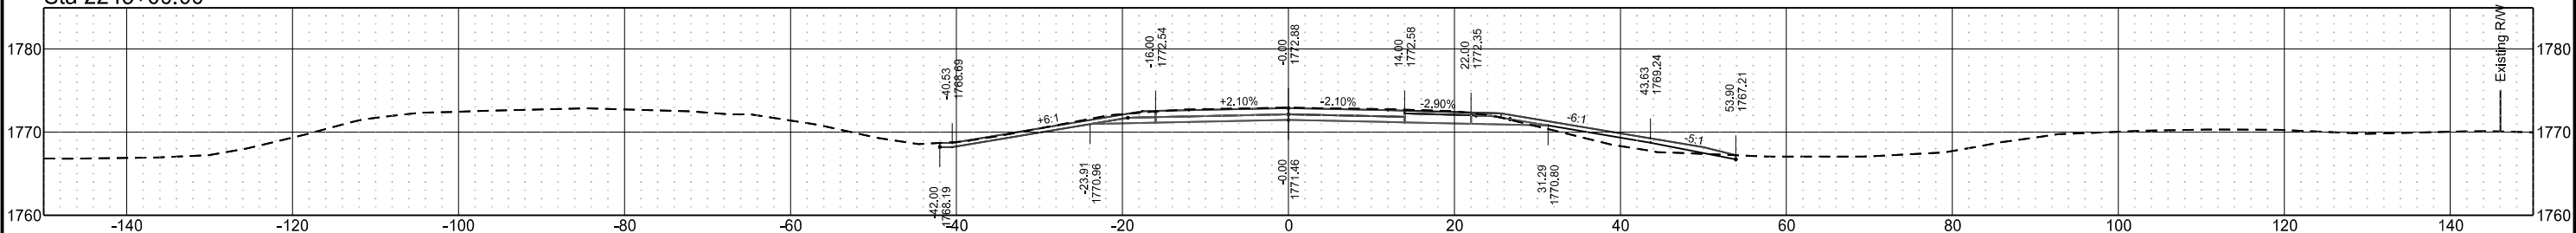

Sta 2242+00.00

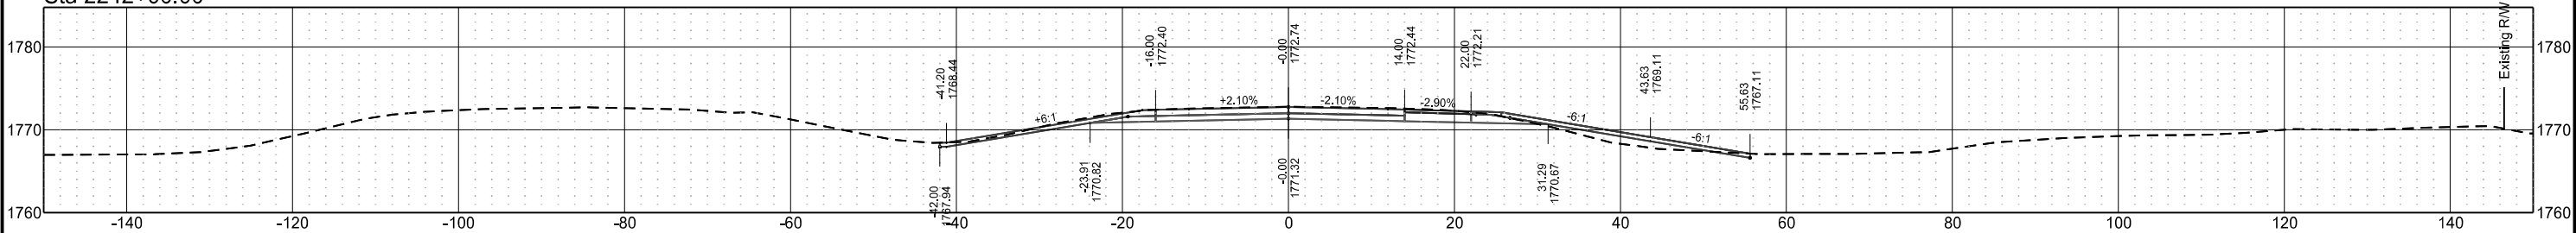


Sta 2241+00.00

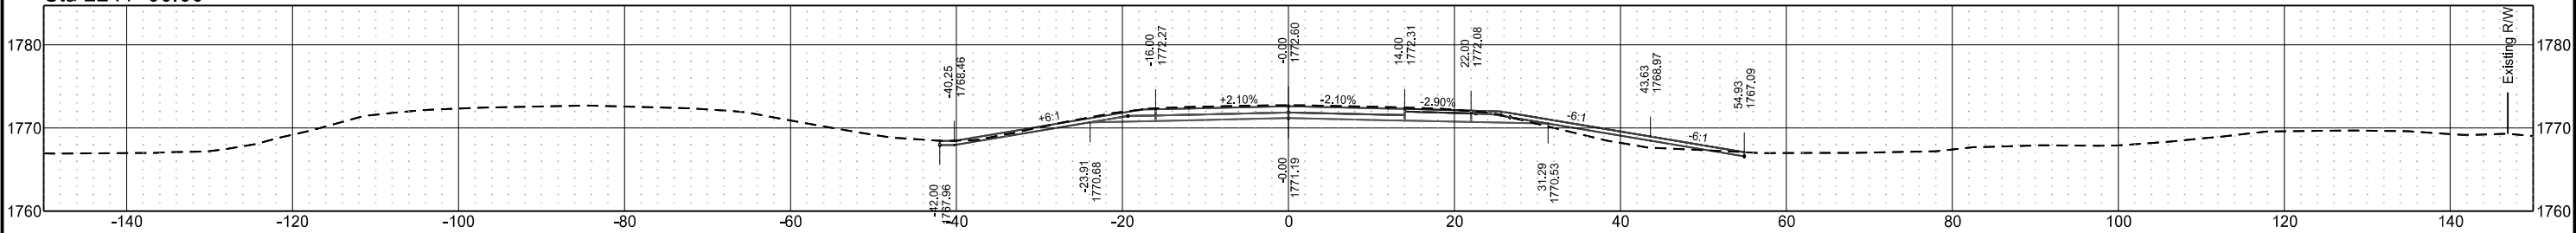


Centerline Cross Sections
I-94 Reconstruction
Bismarck to E of Menoken Interchange - EB

	STATE	PROJECT NO.	SECTION NO.	SHEET NO.
	ND	IM-X-1-094(214)162	200	41


Sta 2248+60.00

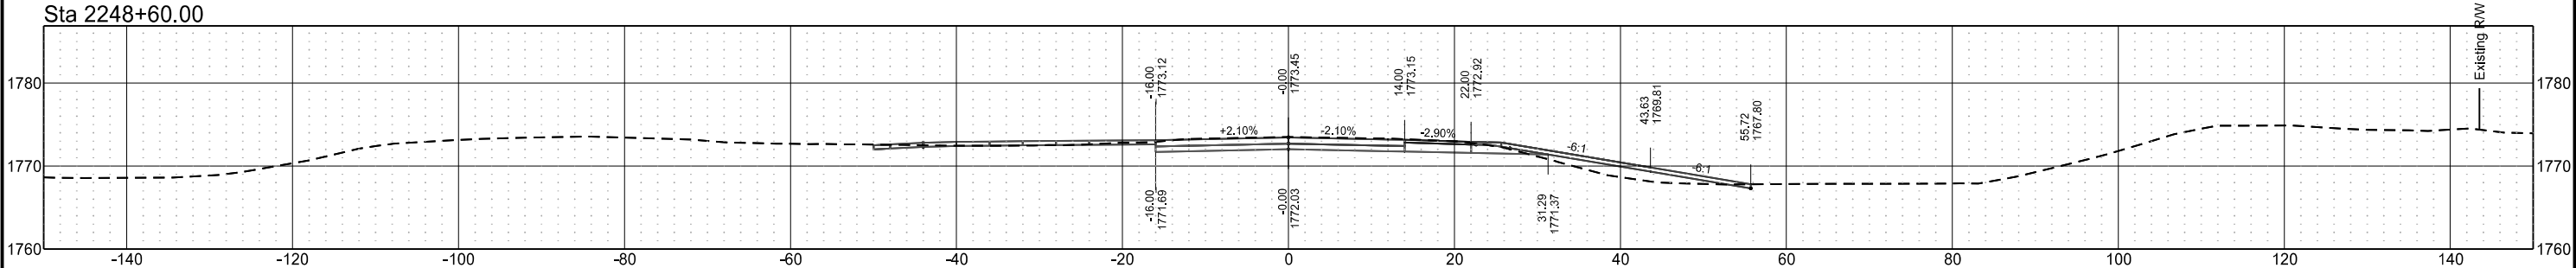


Sta 2248+22.00

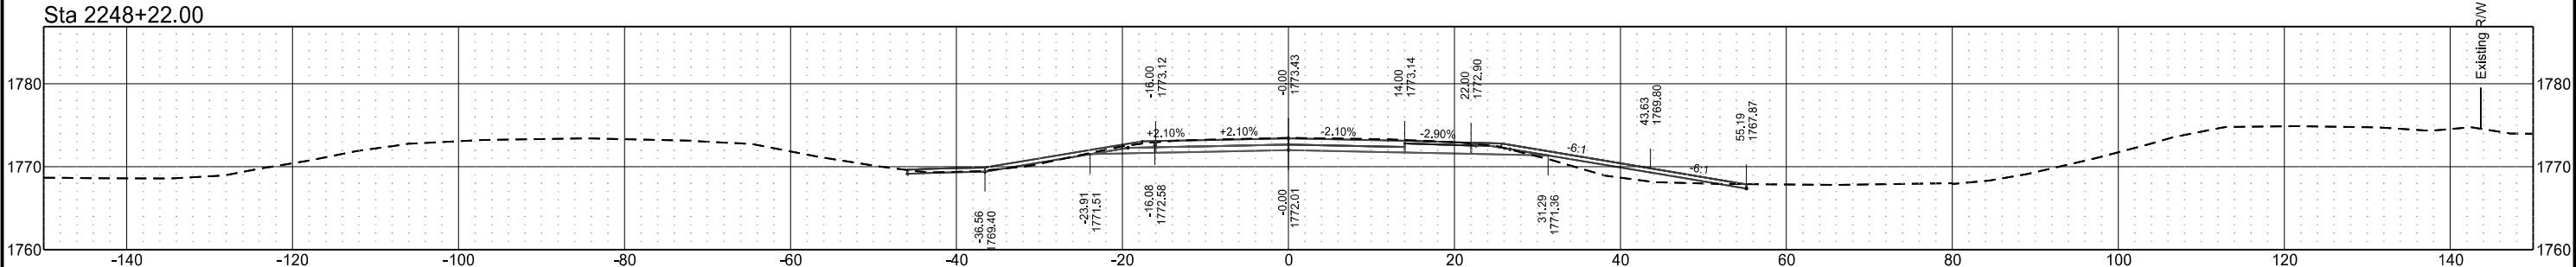


Sta 2248+00.00

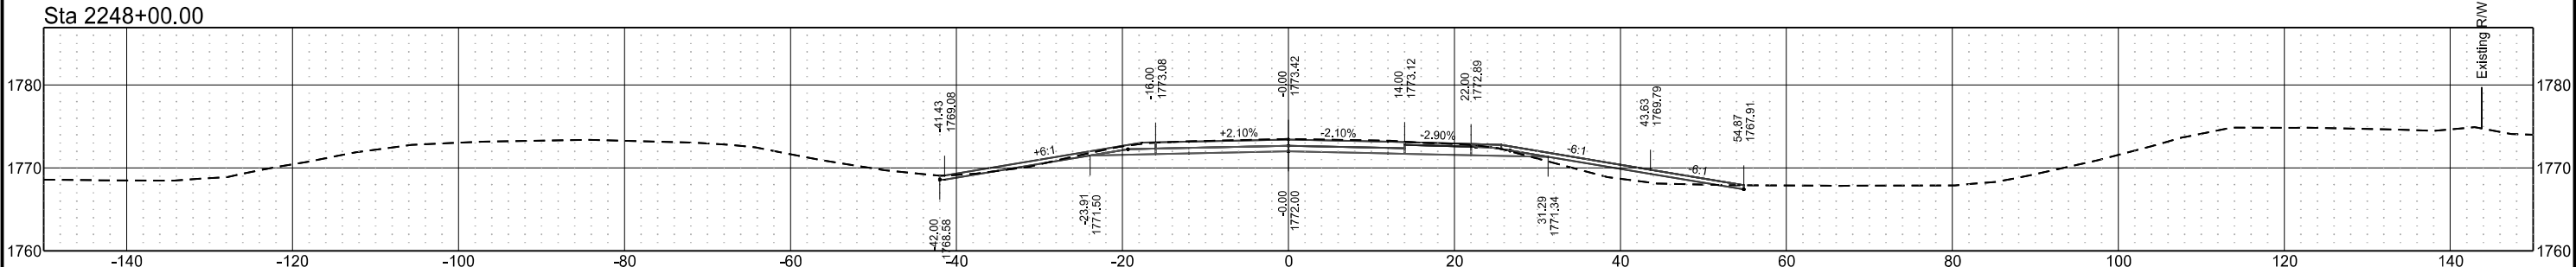

Sta 2247+00.00

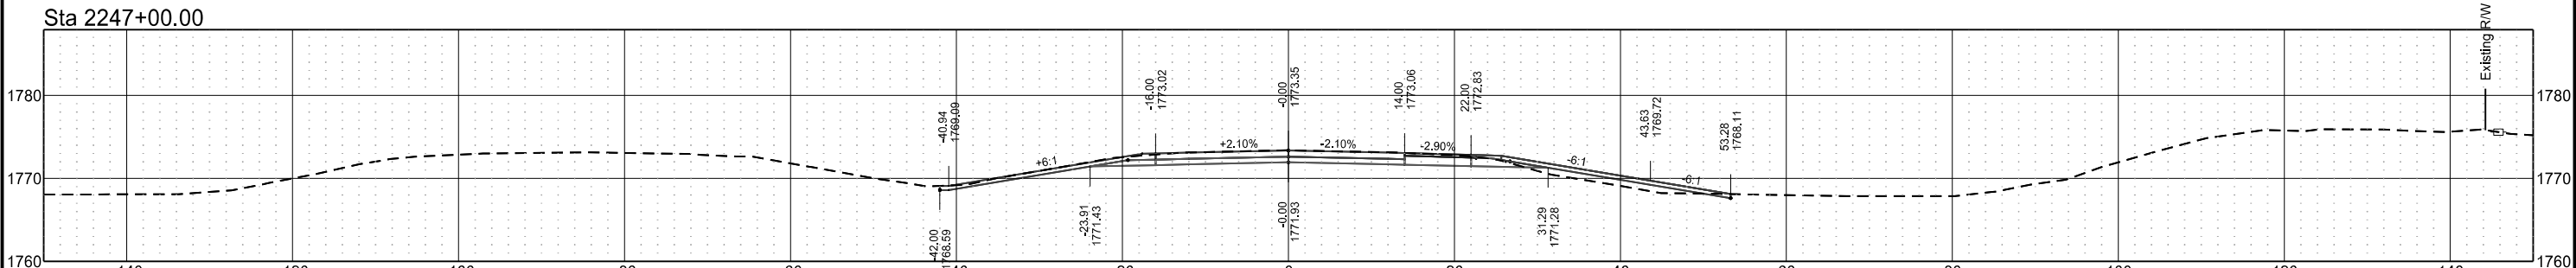


Sta 2246+00.00

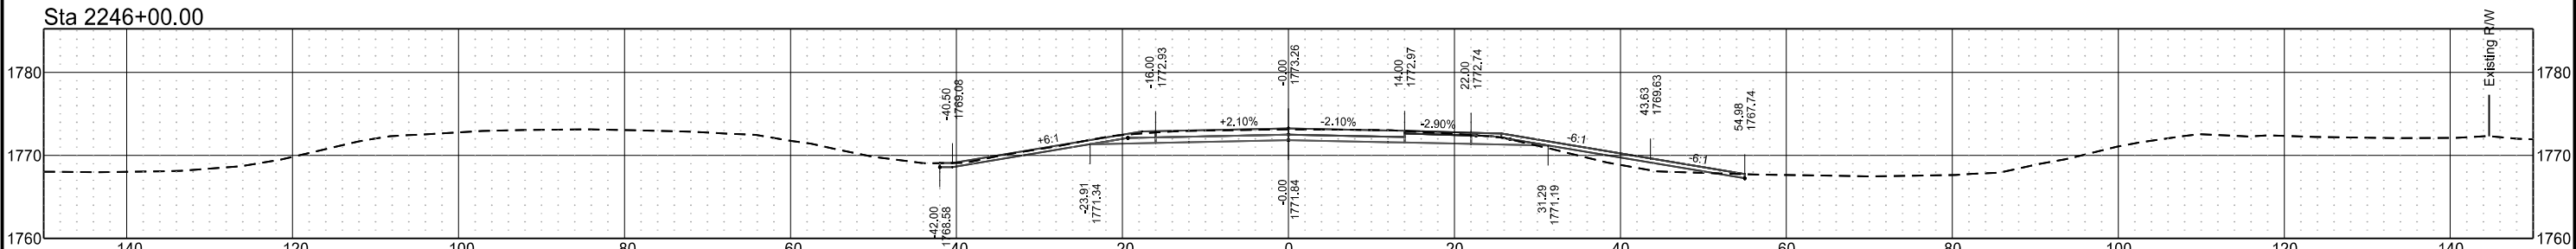


Centerline Cross Sections
I-94 Reconstruction
Bismarck to E of Menoken Interchange - EB

	STATE	PROJECT NO.	SECTION NO.	SHEET NO.
	ND	IM-X-1-094(214)162	200	42


Sta 2253+00.00

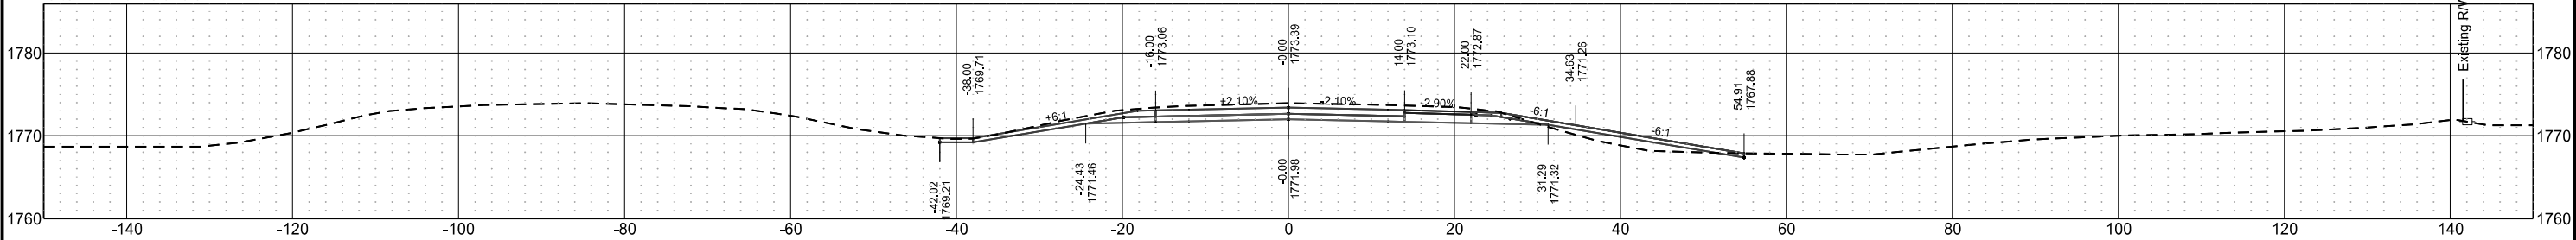


Sta 2252+00.00

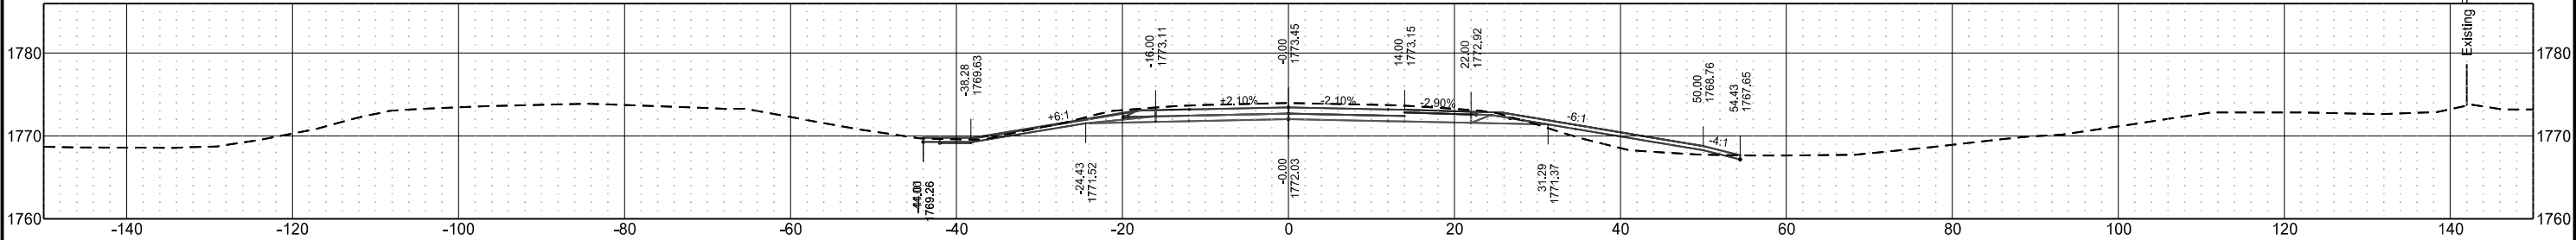


Sta 2251+00.00

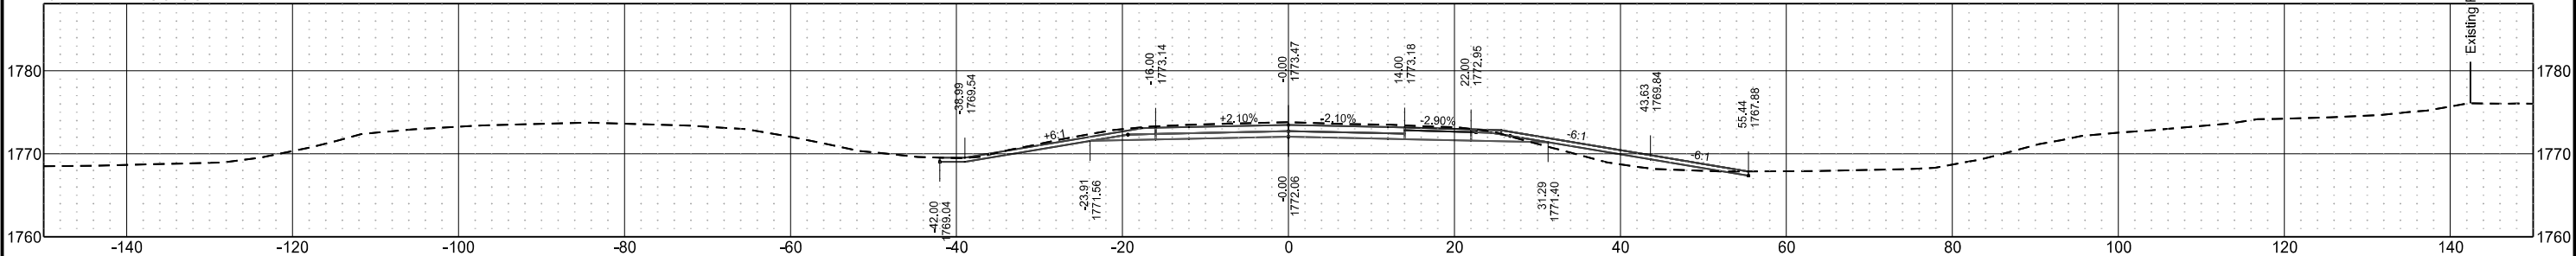

Sta 2250+00.00

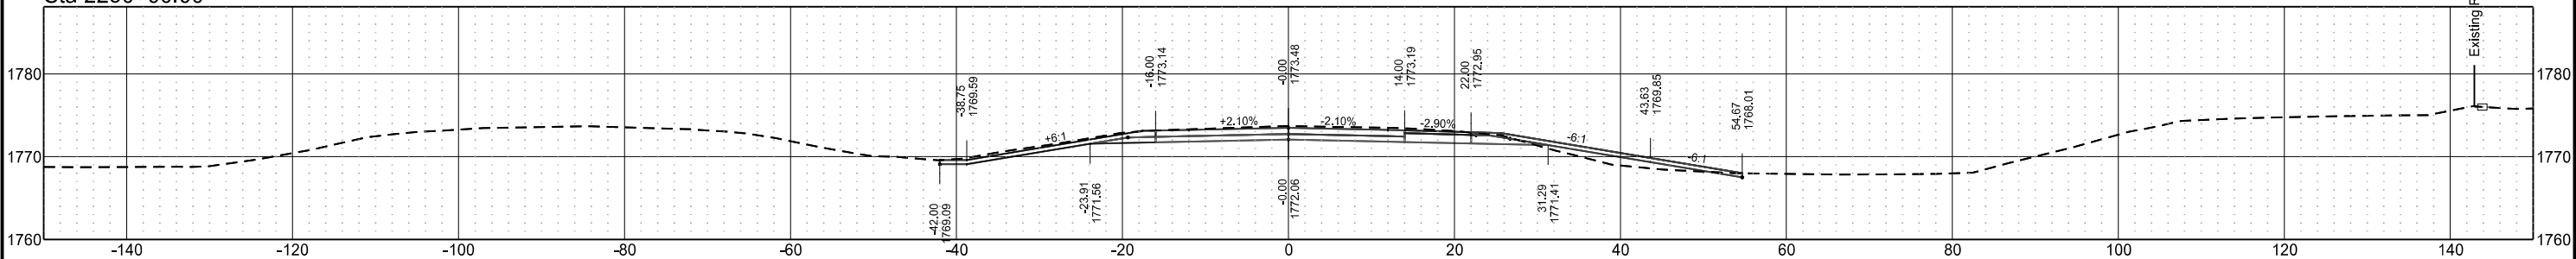


Sta 2248+98.00

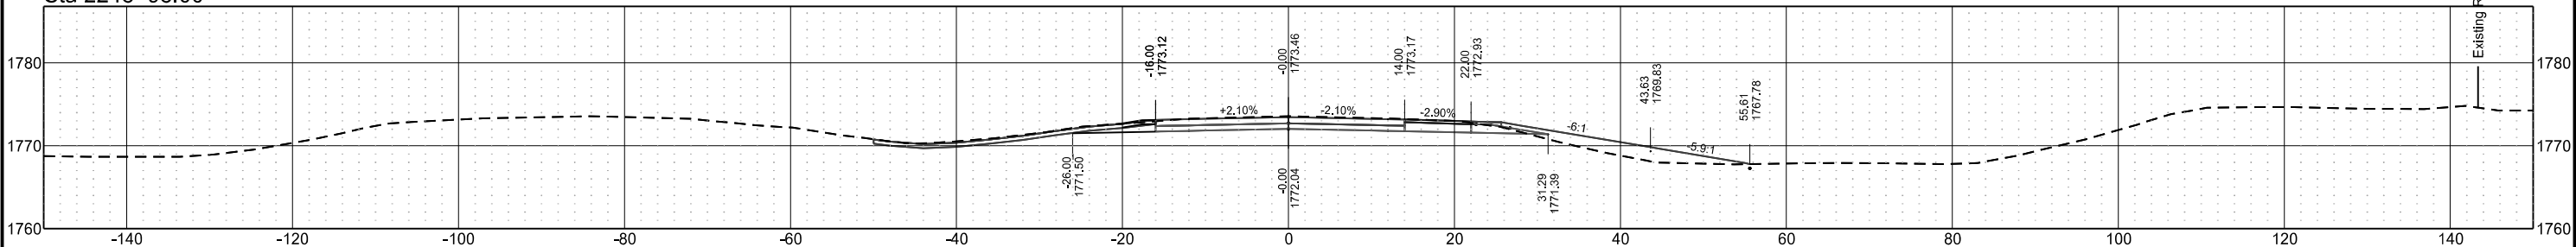


Centerline Cross Sections
I-94 Reconstruction
Bismarck to E of Menoken Interchange - EB

	STATE	PROJECT NO.	SECTION NO.	SHEET NO.
	ND	IM-X-1-094(214)162	200	43


Sta 2258+00.00

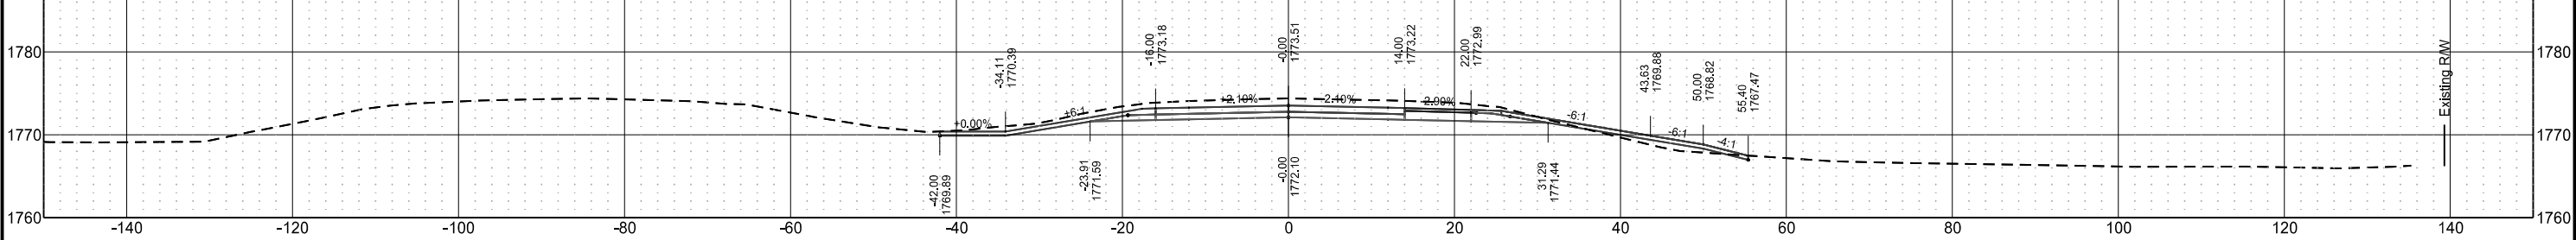


Sta 2257+00.00

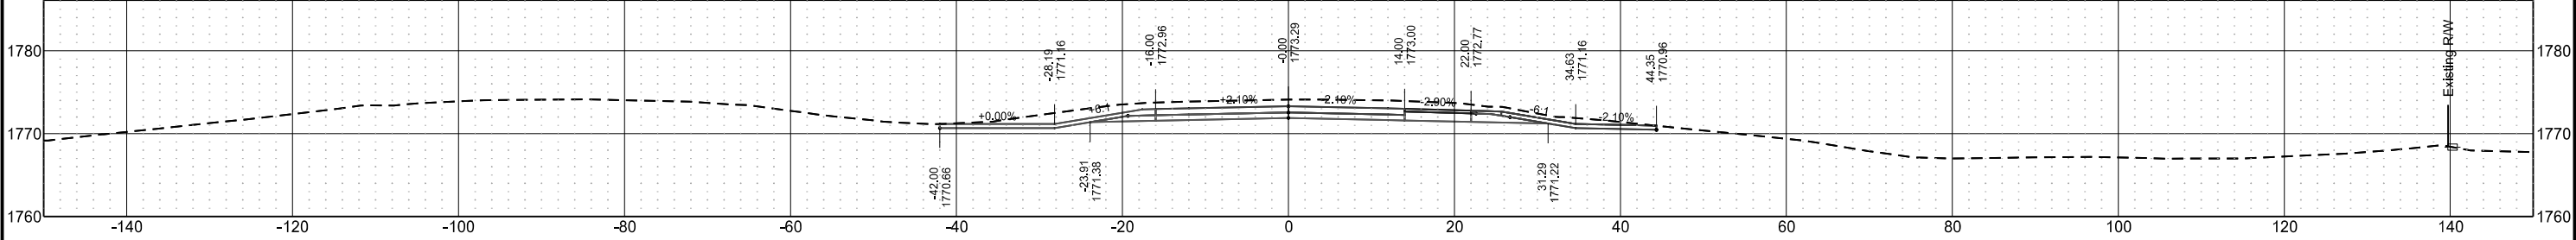


Sta 2256+00.00

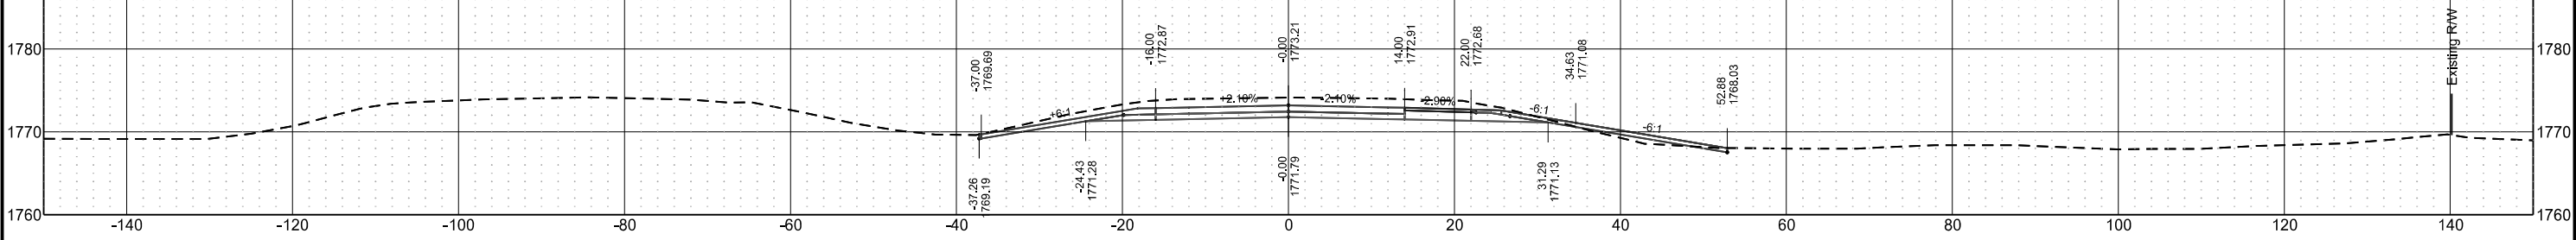

Sta 2255+00.00

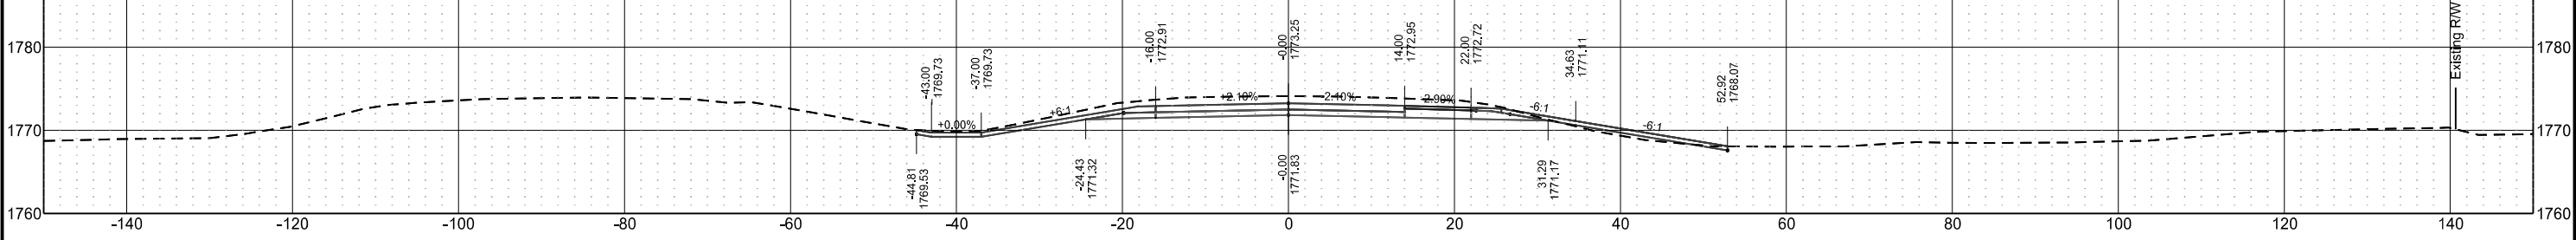


Sta 2254+00.00

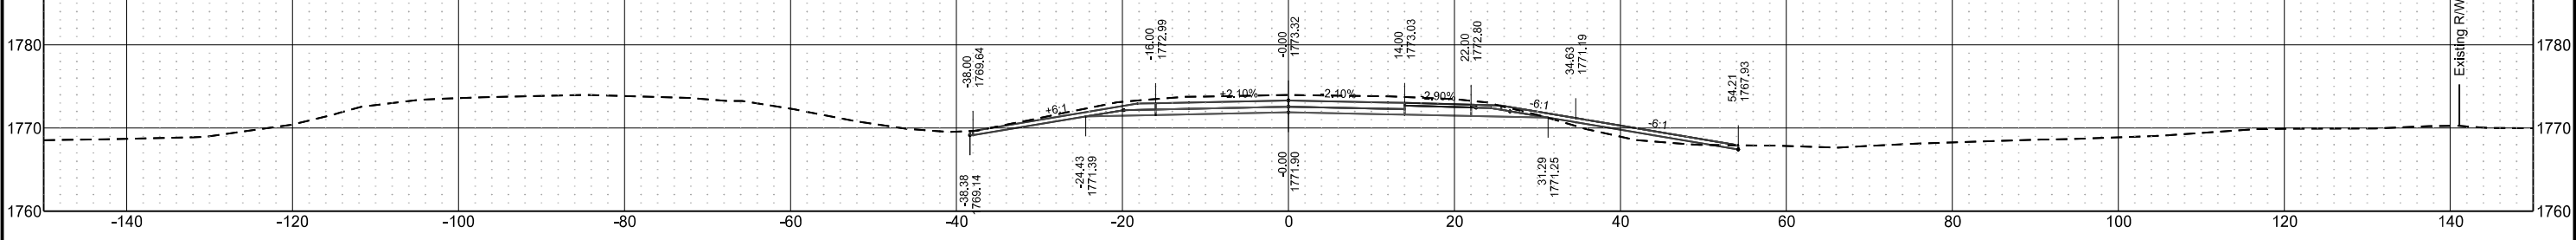


Centerline Cross Sections
I-94 Reconstruction
Bismarck to E of Menoken Interchange - EB

STATE	PROJECT NO.	SECTION NO.	SHEET NO.
ND	IM-X-1-094(214)162	200	44


Sta 2262+00.00

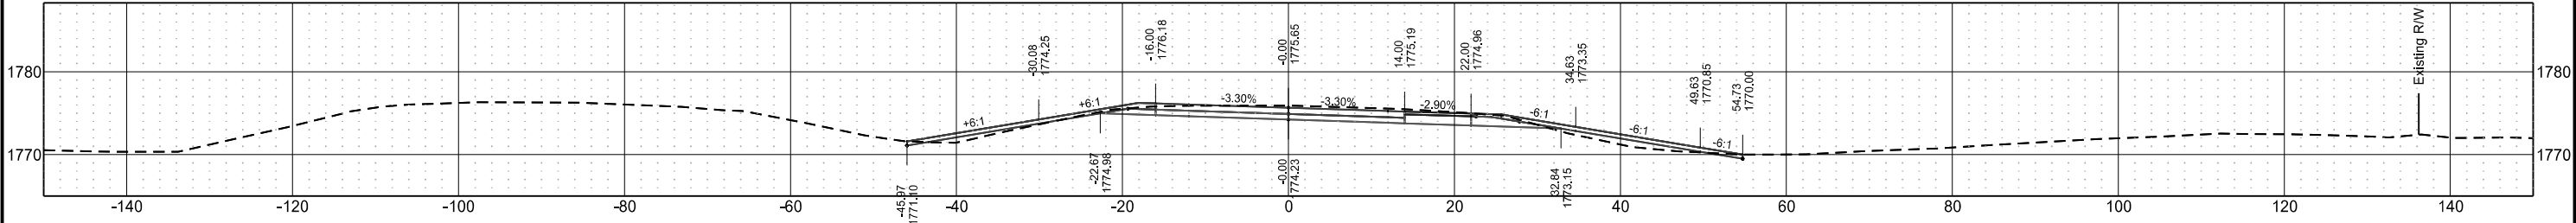


Sta 2261+00.00

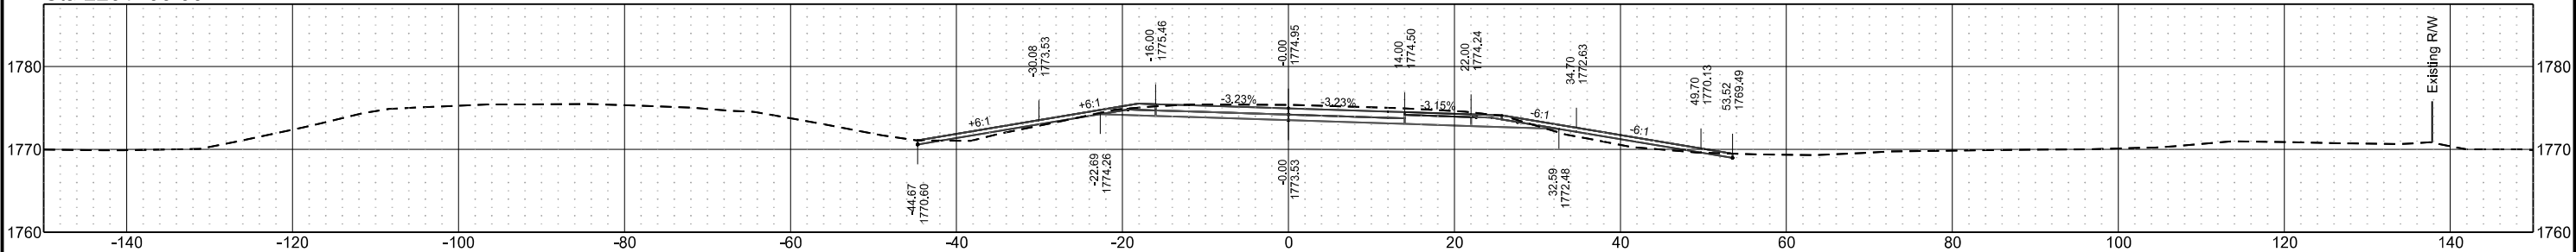


Sta 2260+57.71

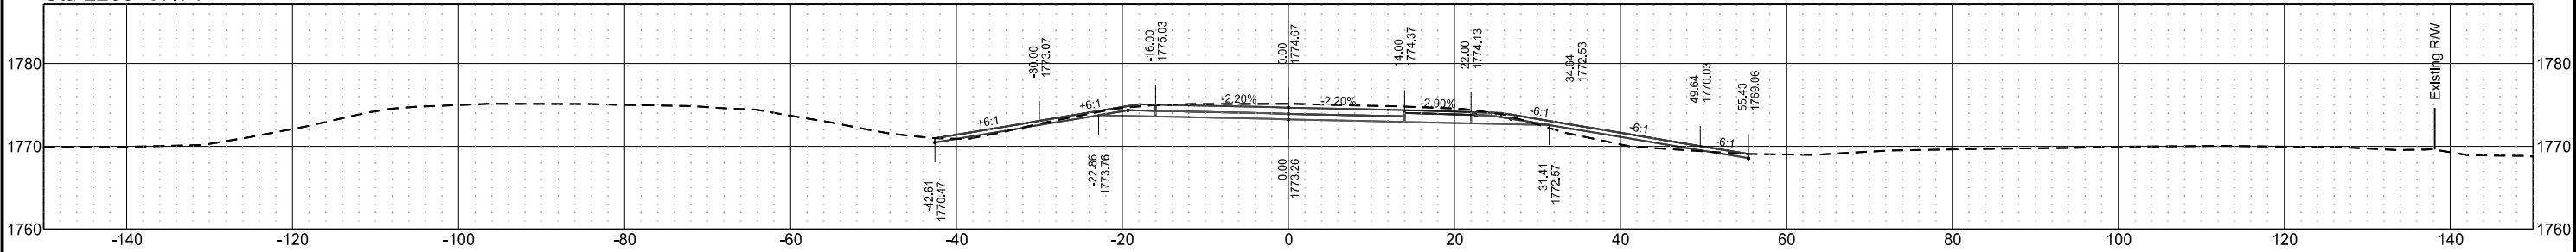

Sta 2260+00.00

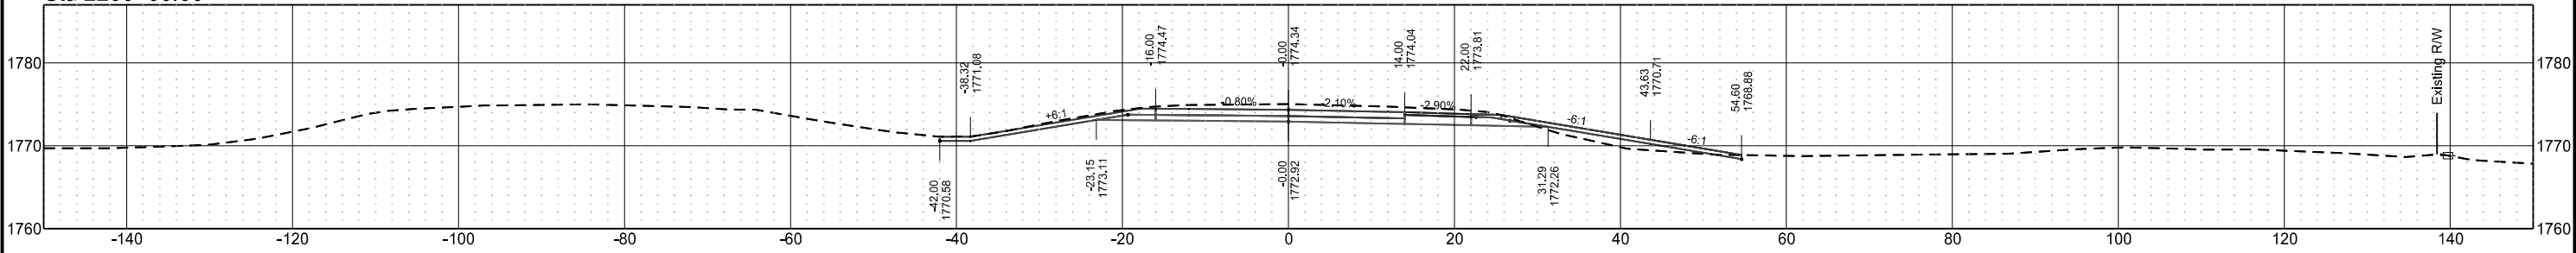


Sta 2259+00.00

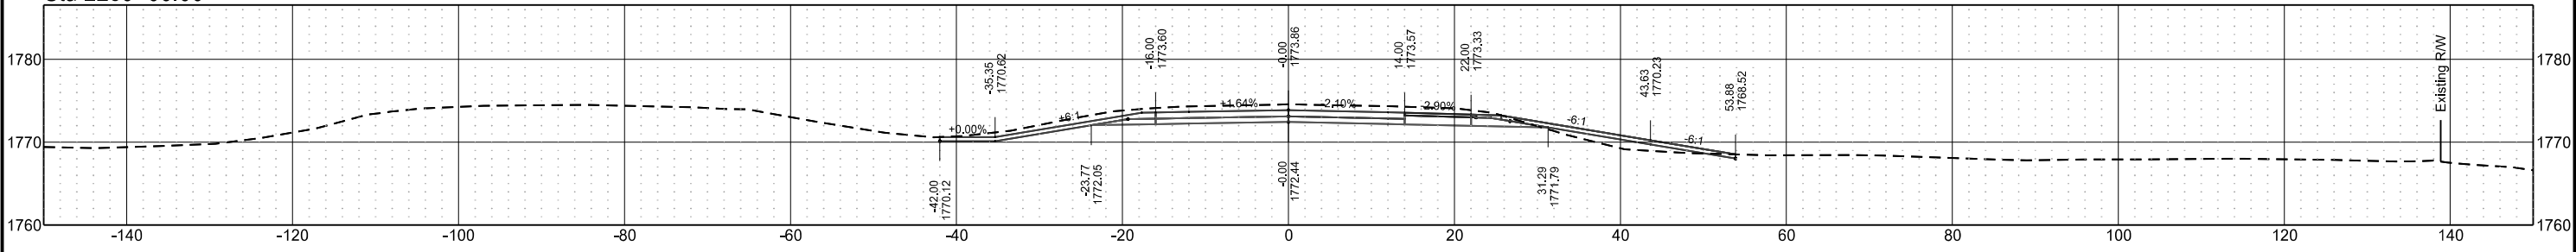


Centerline Cross Sections
I-94 Reconstruction
Bismarck to E of Menoken Interchange - EB

	STATE	PROJECT NO.	SECTION NO.	SHEET NO.
	ND	IM-X-1-094(214)162	200	45


Sta 2266+00.00

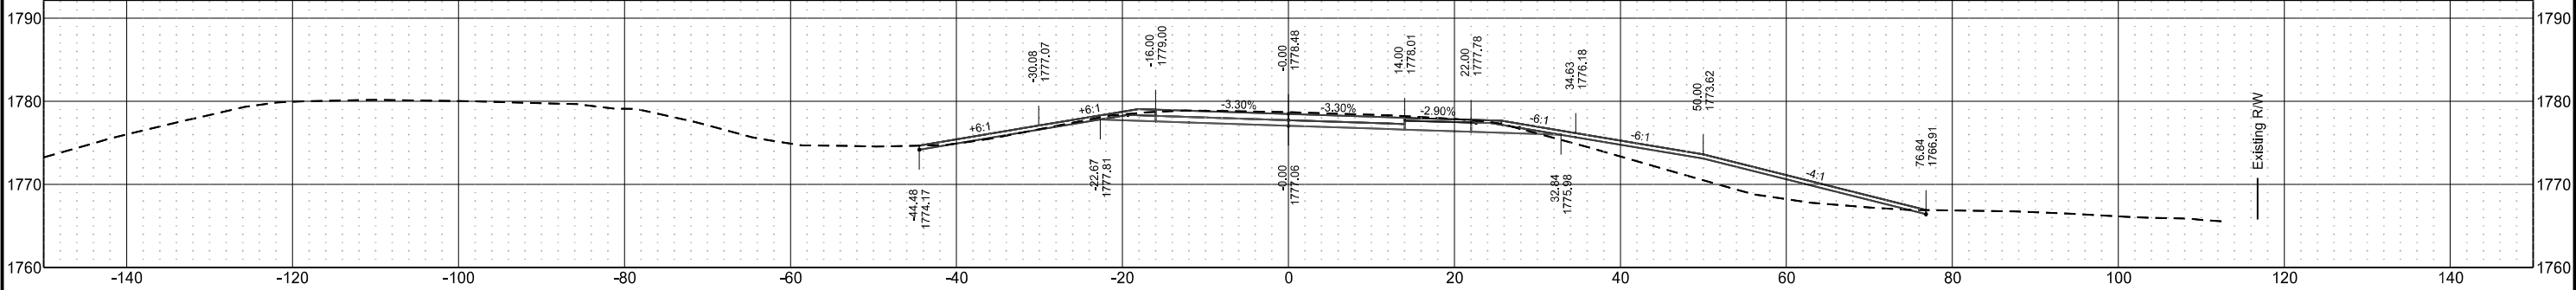


Sta 2265+00.00

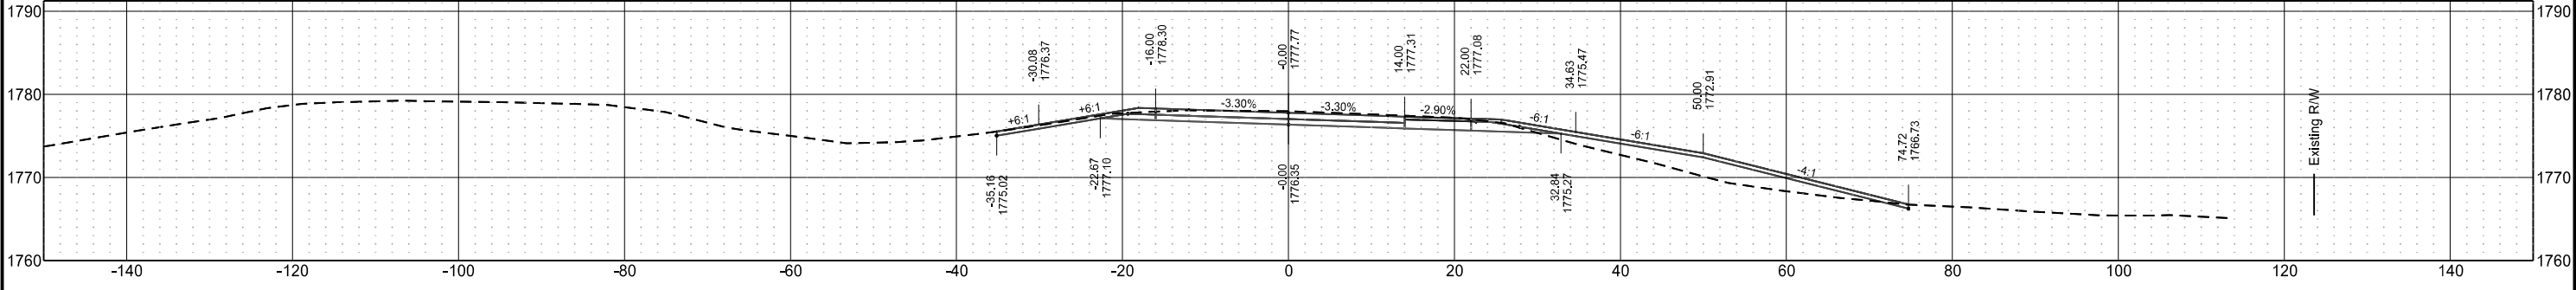

Sta 2264+00.00




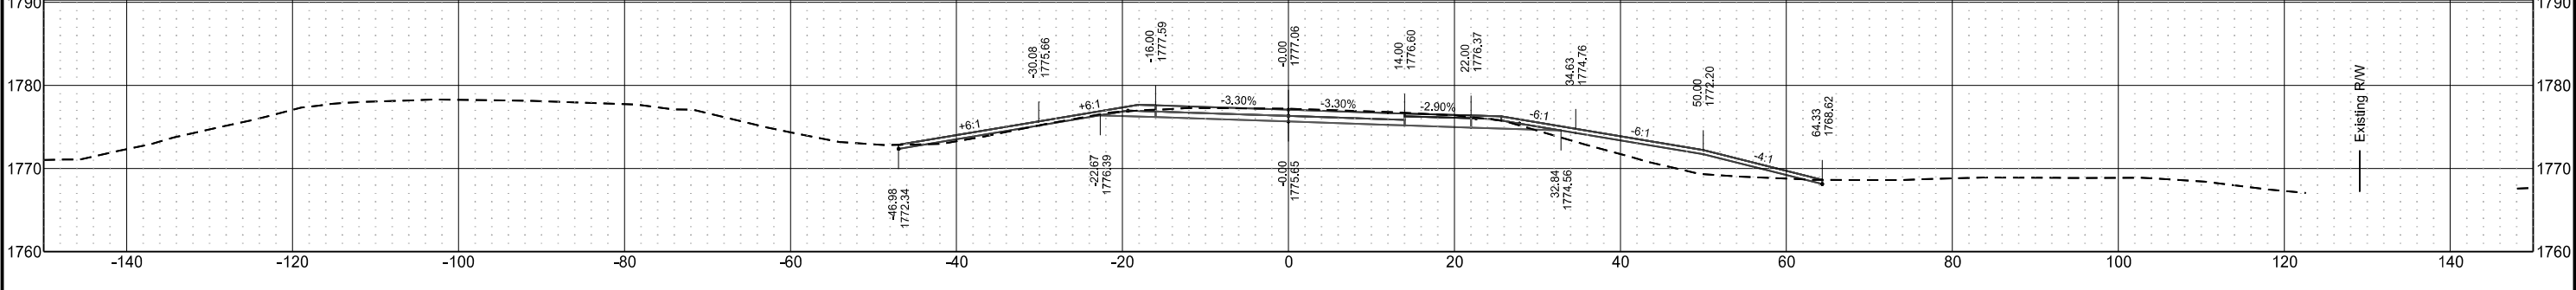


Sta 2263+00.00

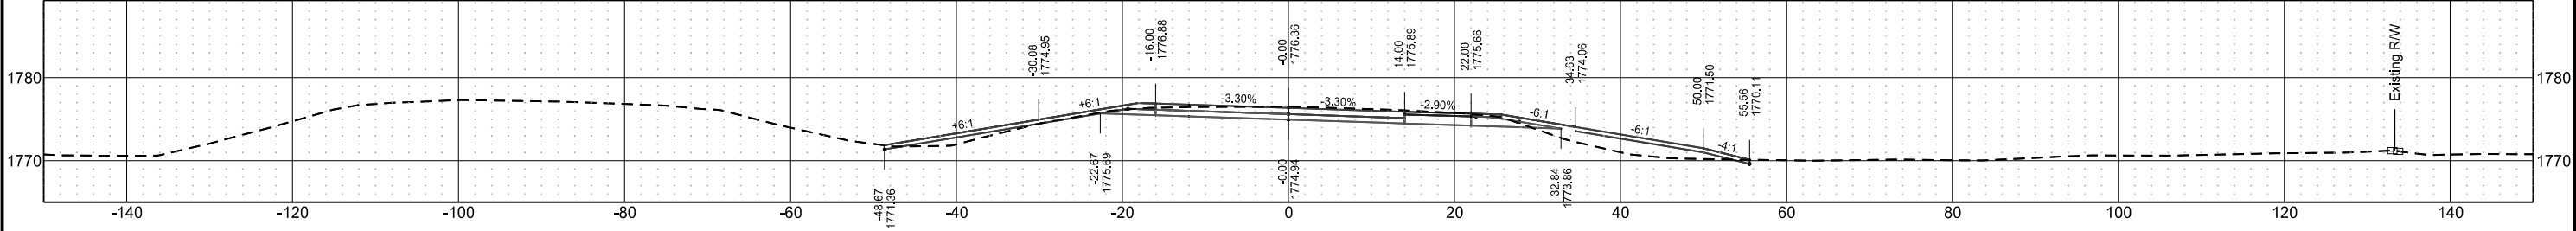


Centerline Cross Sections
I-94 Reconstruction
Bismarck to E of Menoken Interchange - EB

	STATE	PROJECT NO.	SECTION NO.	SHEET NO.
	ND	IM-X-1-094(214)162	200	46

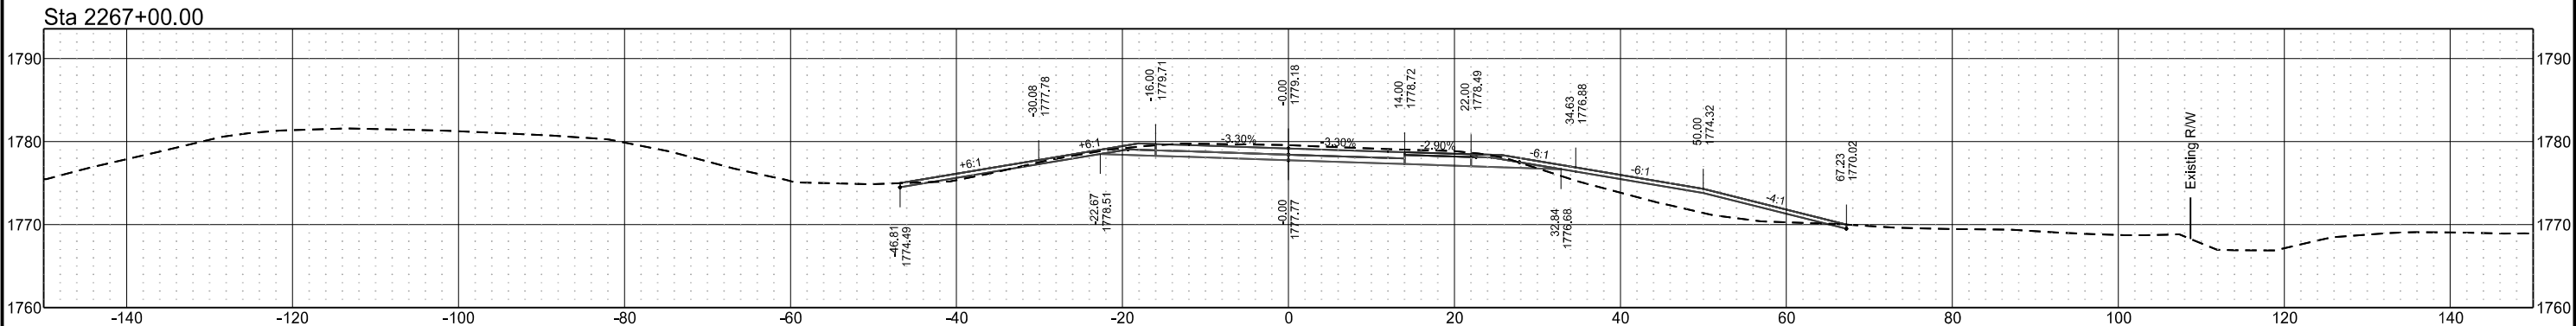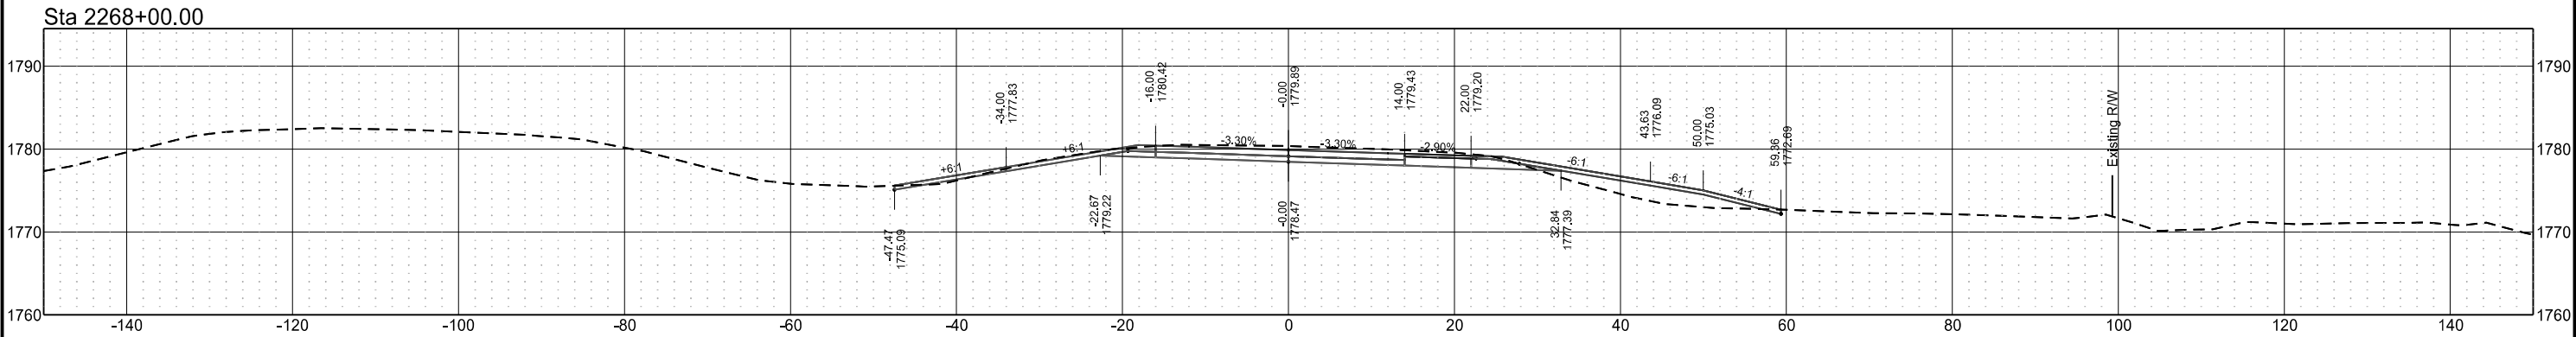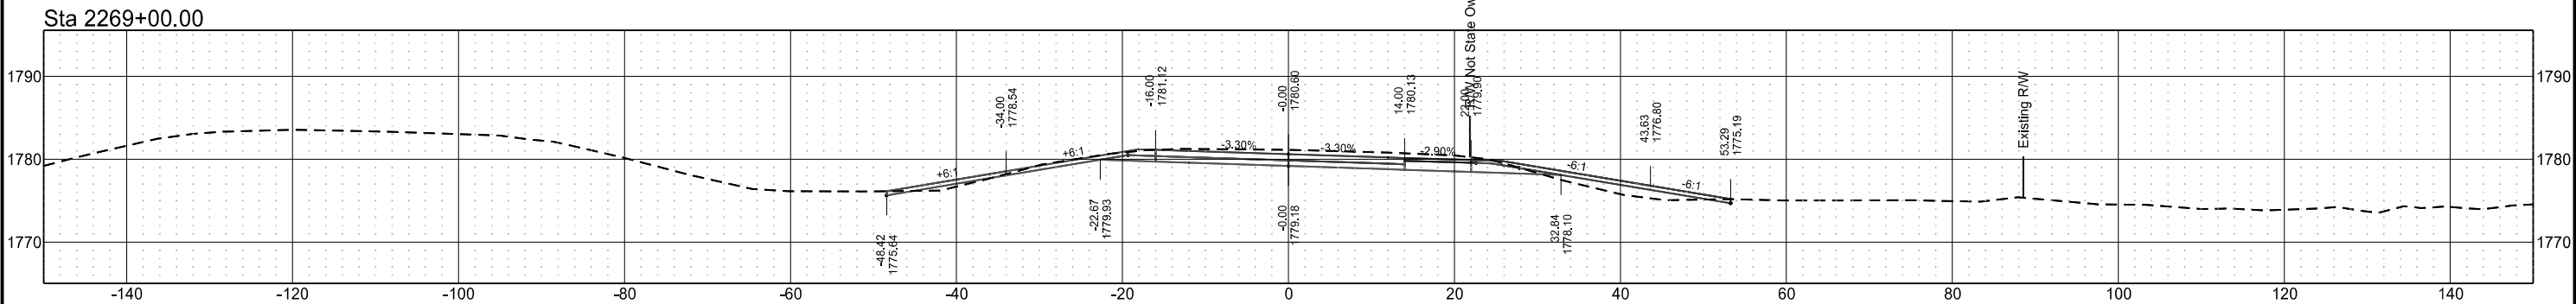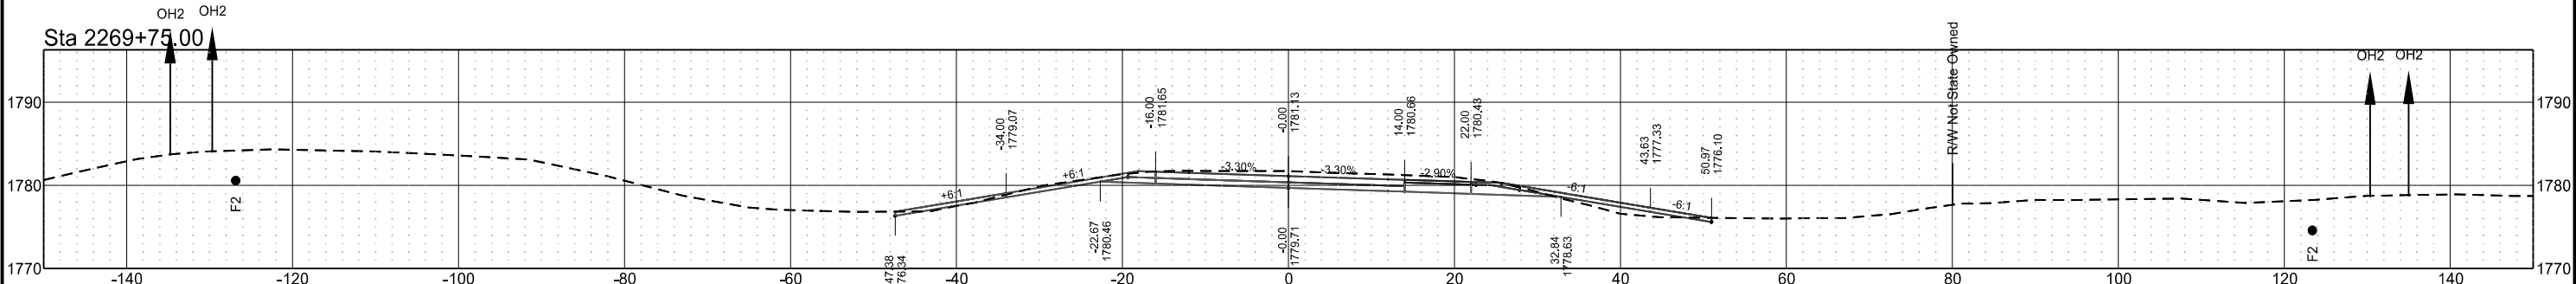


Centerline Cross Sections
I-94 Reconstruction
Bismarck to E of Menoken Interchange - EB

	STATE	PROJECT NO.	SECTION NO.	SHEET NO.
	ND	IM-X-1-094(214)162	200	47

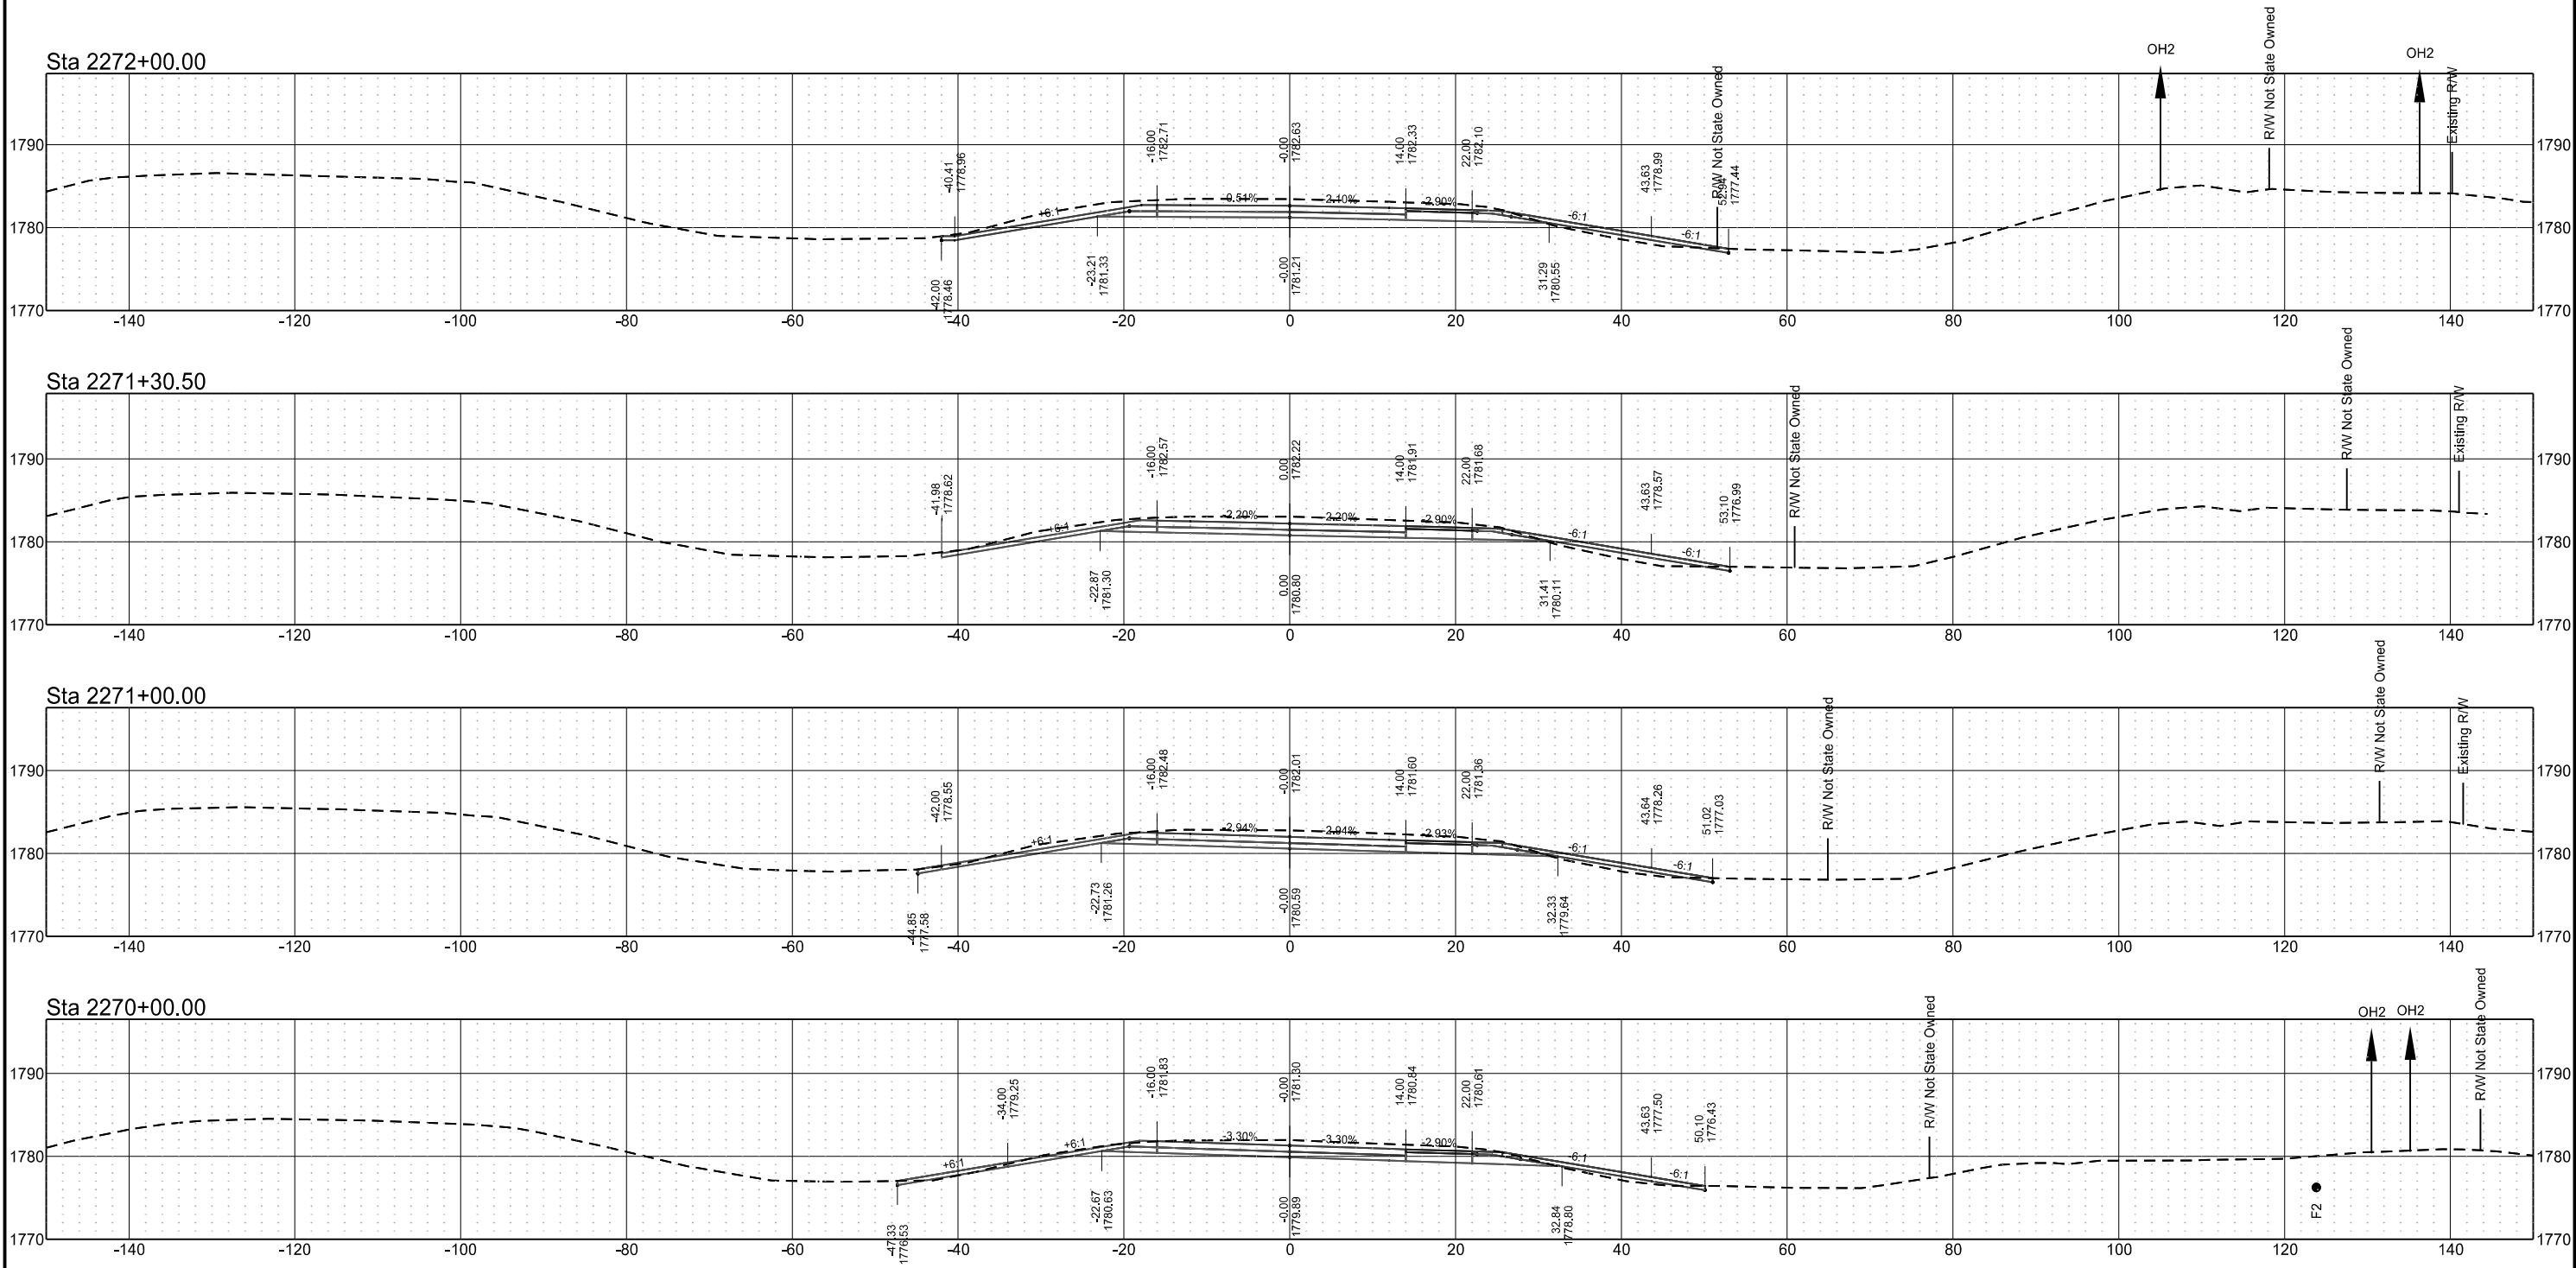


Centerline Cross Sections
I-94 Reconstruction
Bismarck to E of Menoken Interchange - EB

	STATE	PROJECT NO.	SECTION NO.	SHEET NO.
	ND	IM-X-1-094(214)162	200	48

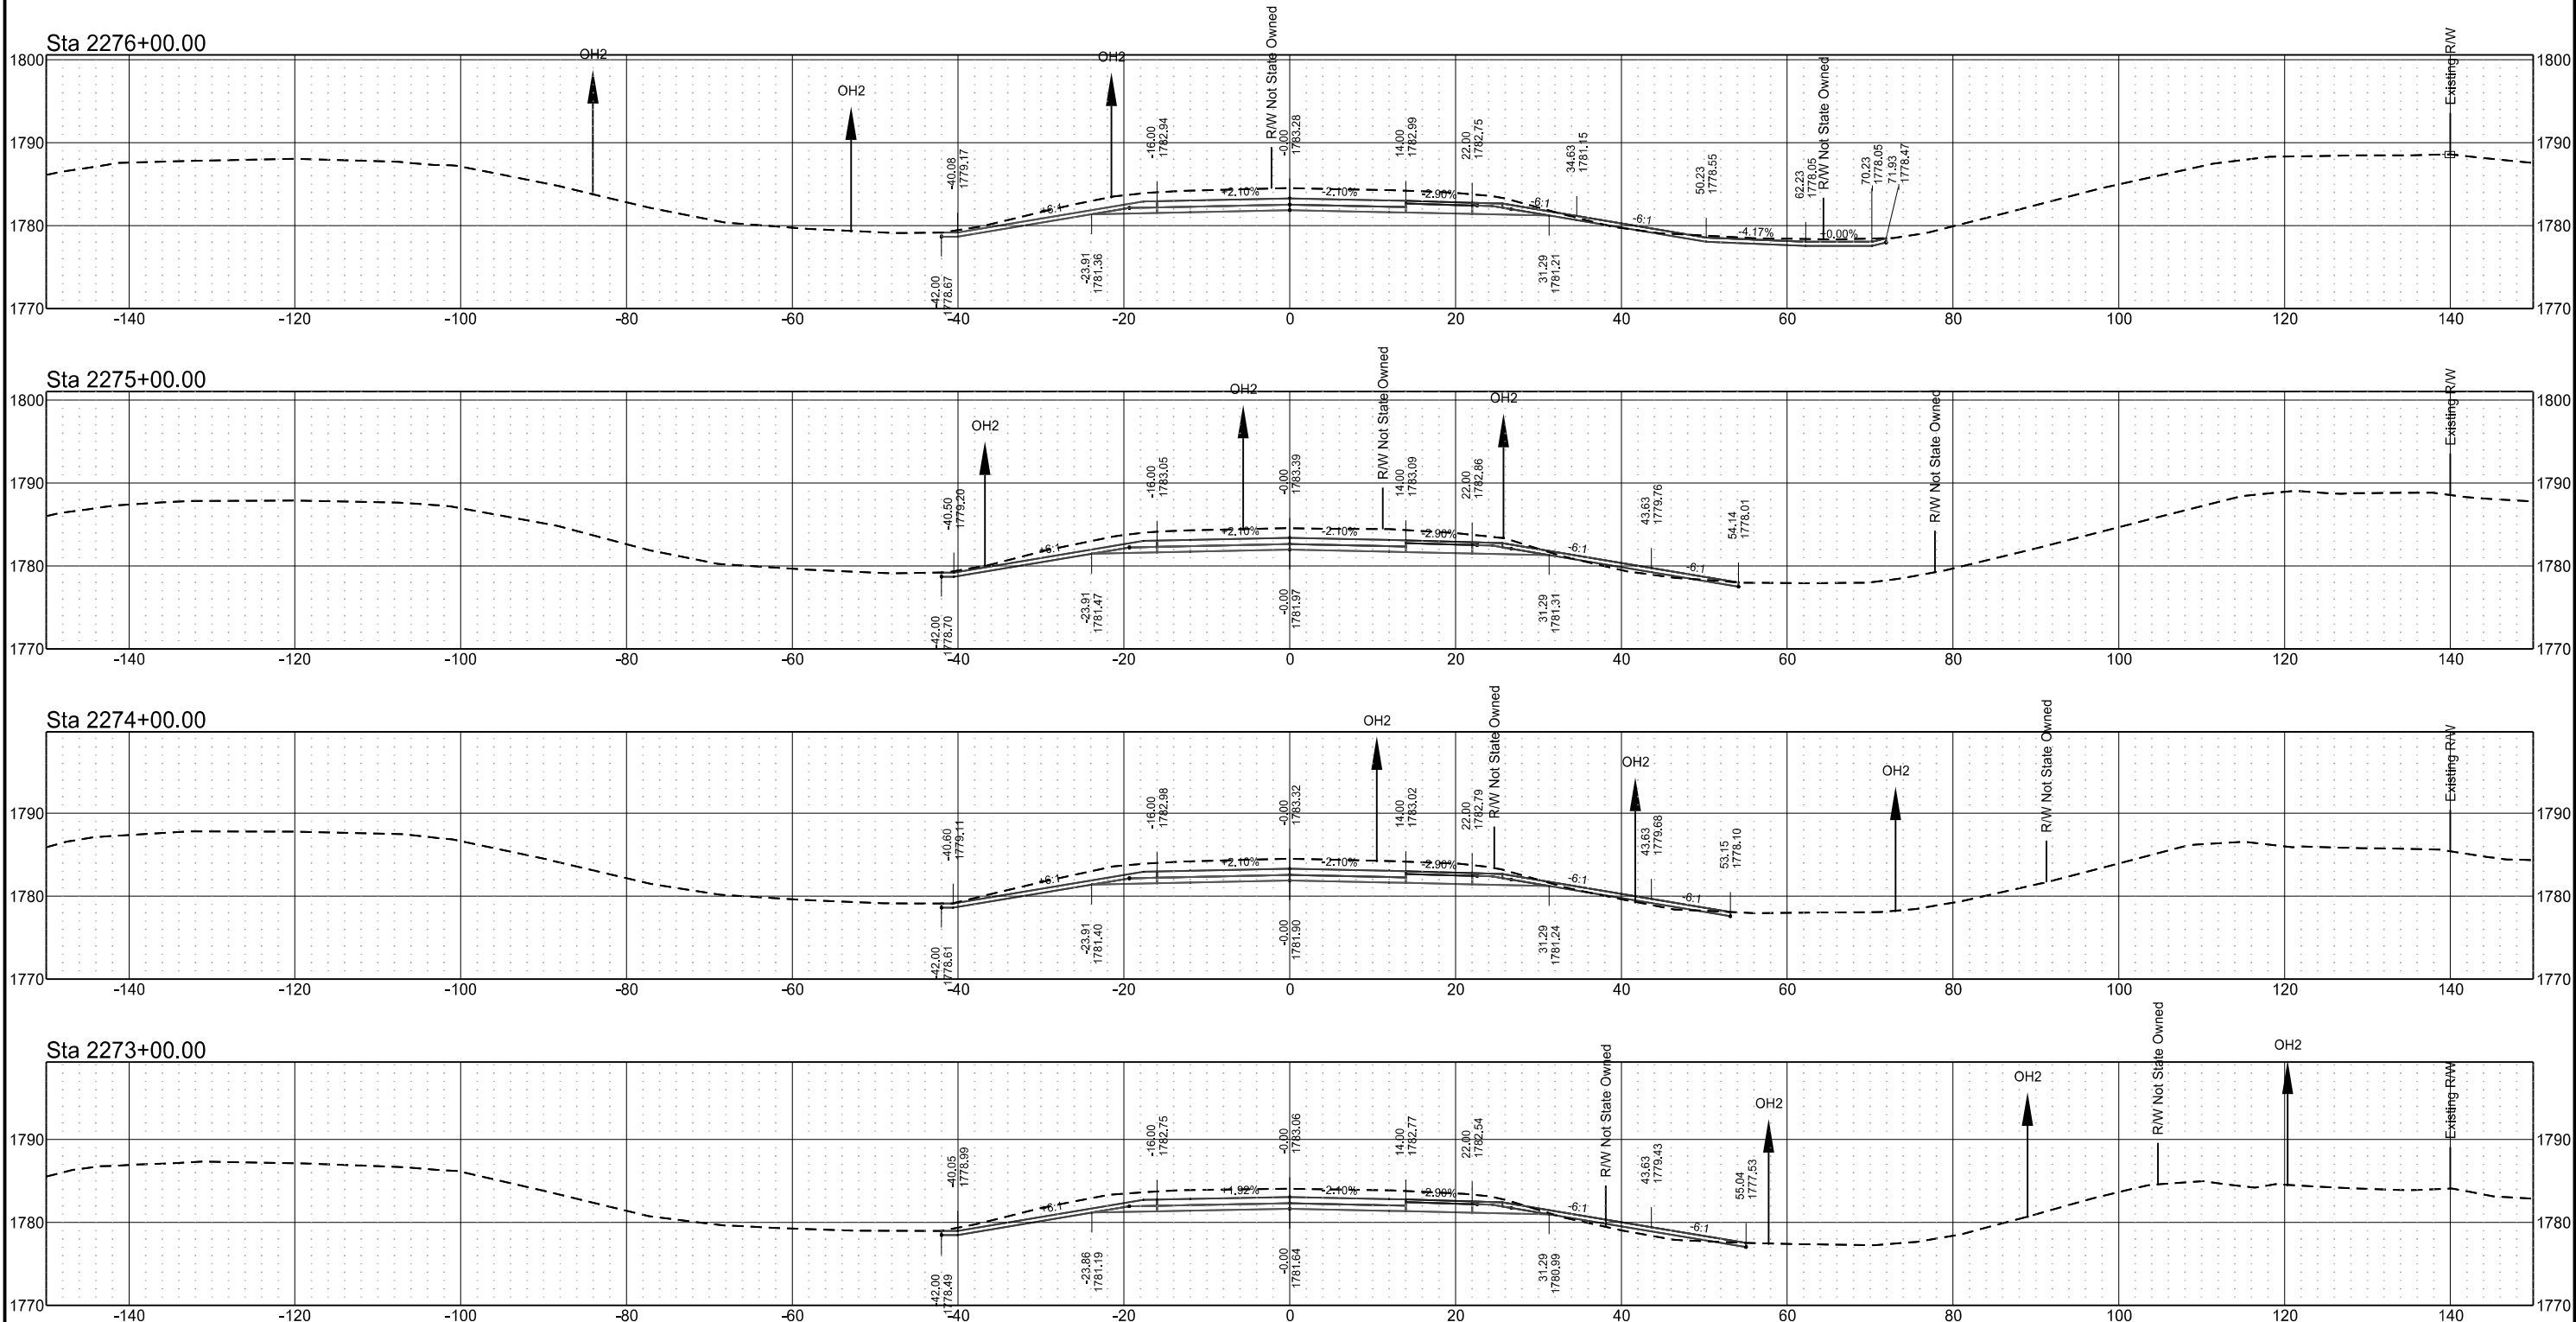


Centerline Cross Sections
I-94 Reconstruction
Bismarck to E of Menoken Interchange - EB

	STATE	PROJECT NO.	SECTION NO.	SHEET NO.
	ND	IM-X-1-094(214)162	200	49

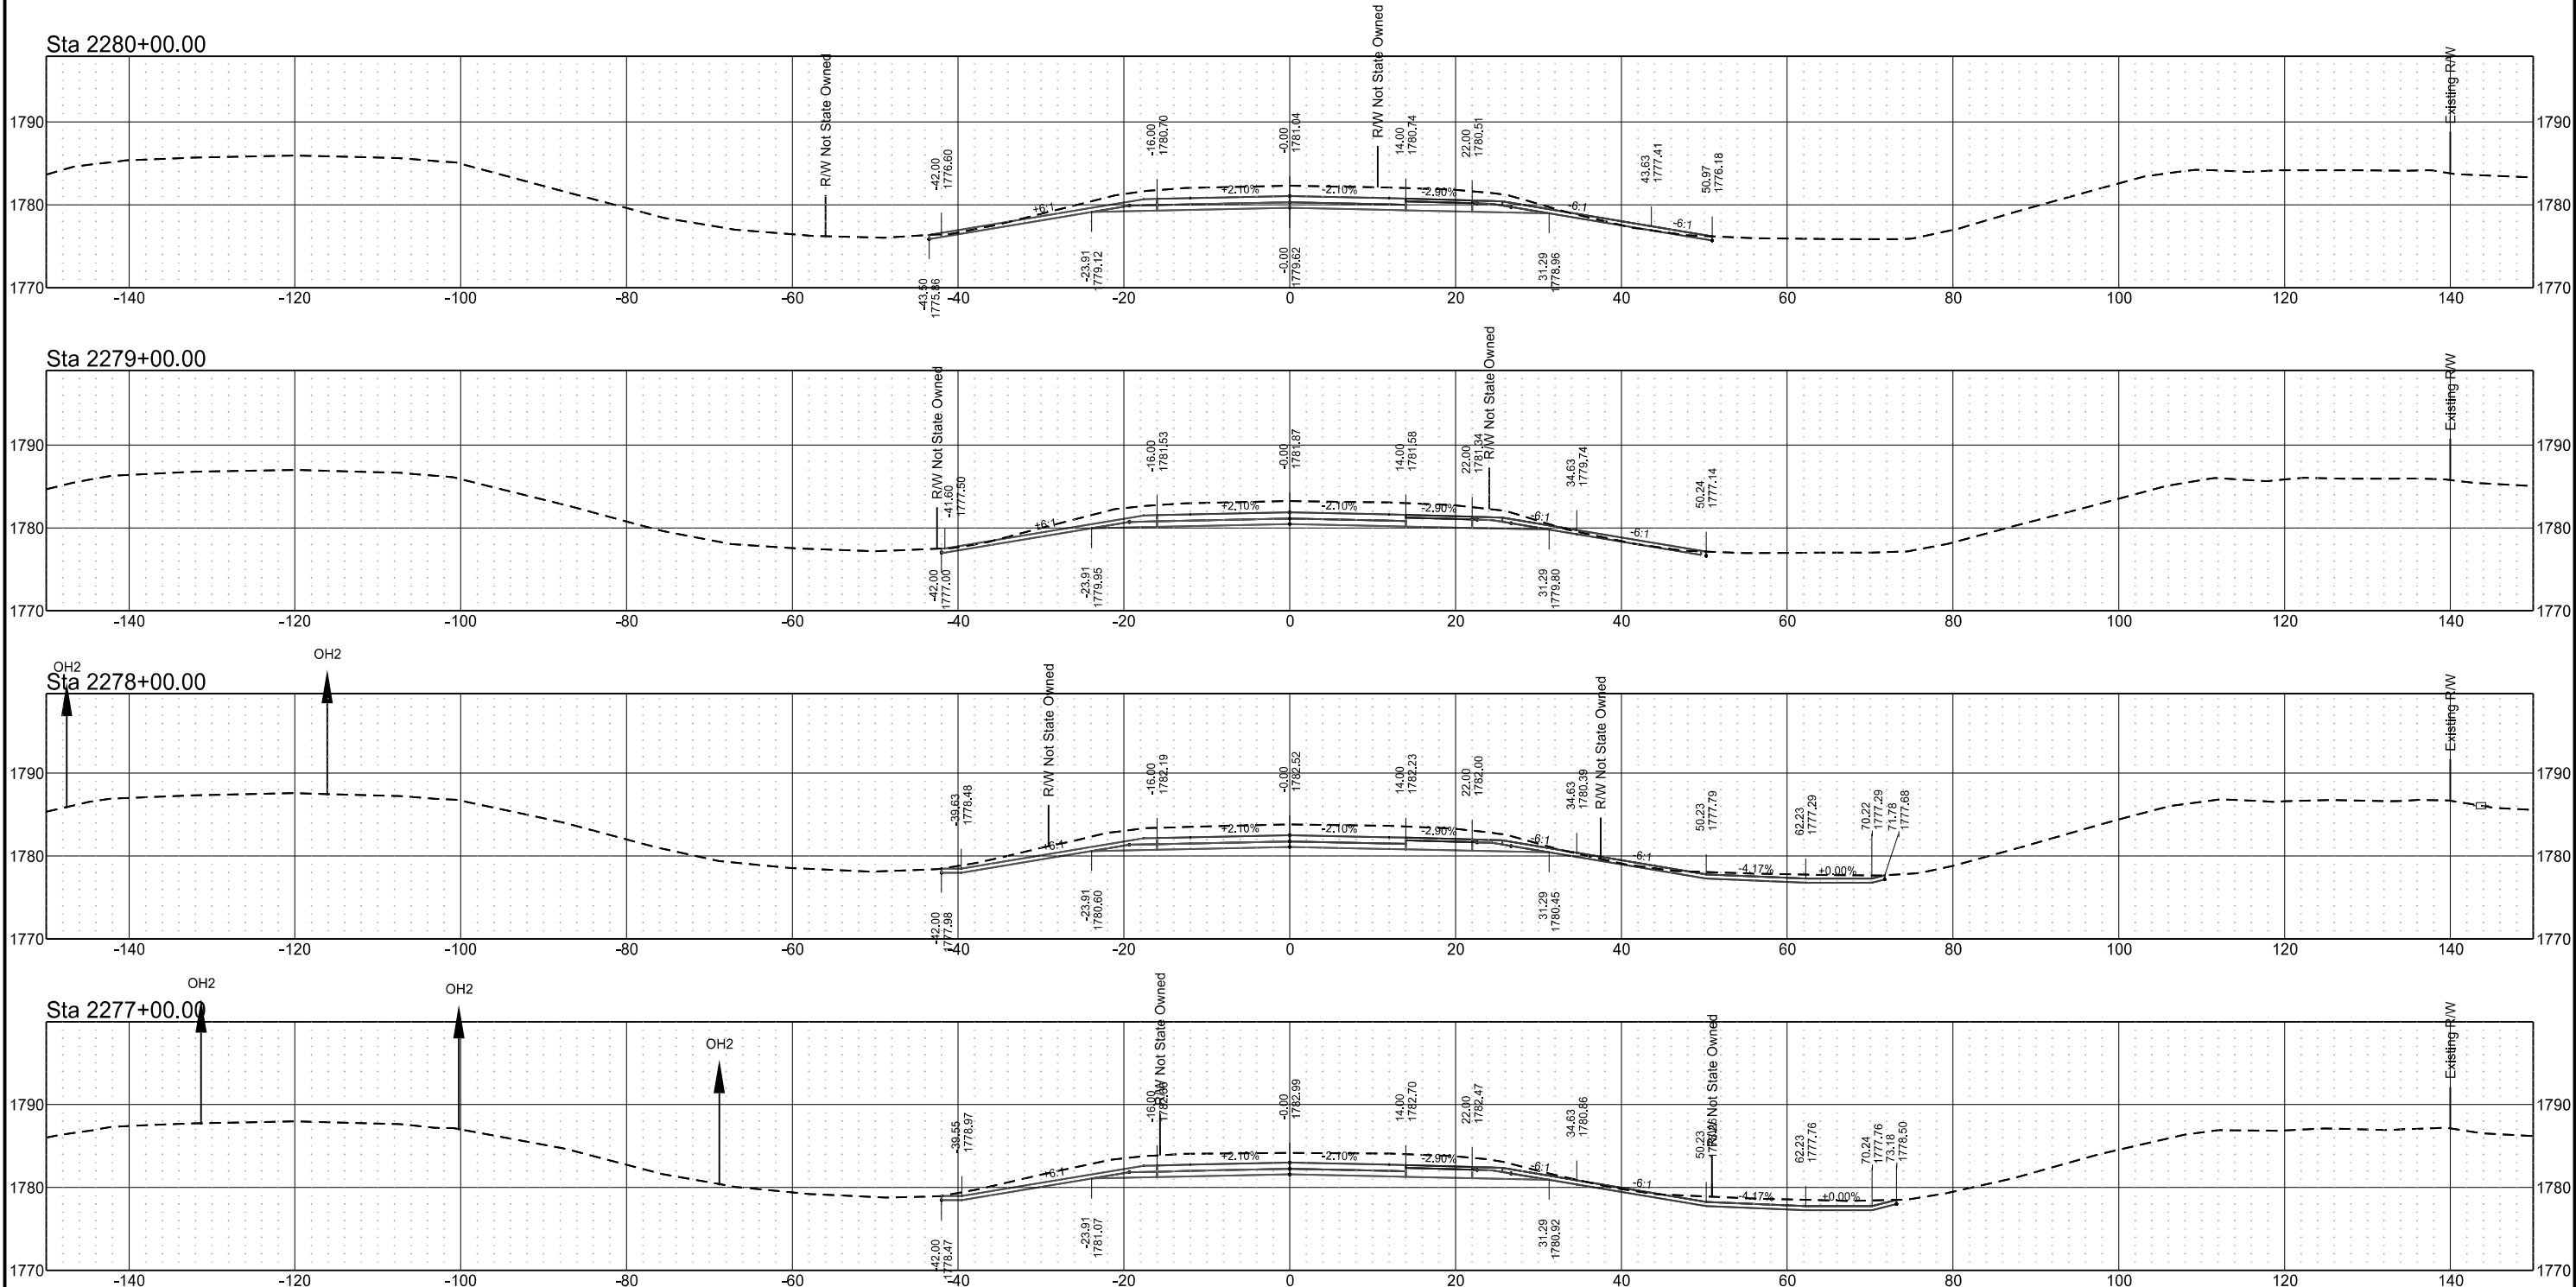

Centerline Cross Sections
I-94 Reconstruction
Bismarck to E of Menoken Interchange - EB


	STATE	PROJECT NO.	SECTION NO.	SHEET NO.
	ND	IM-X-1-094(214)162	200	50

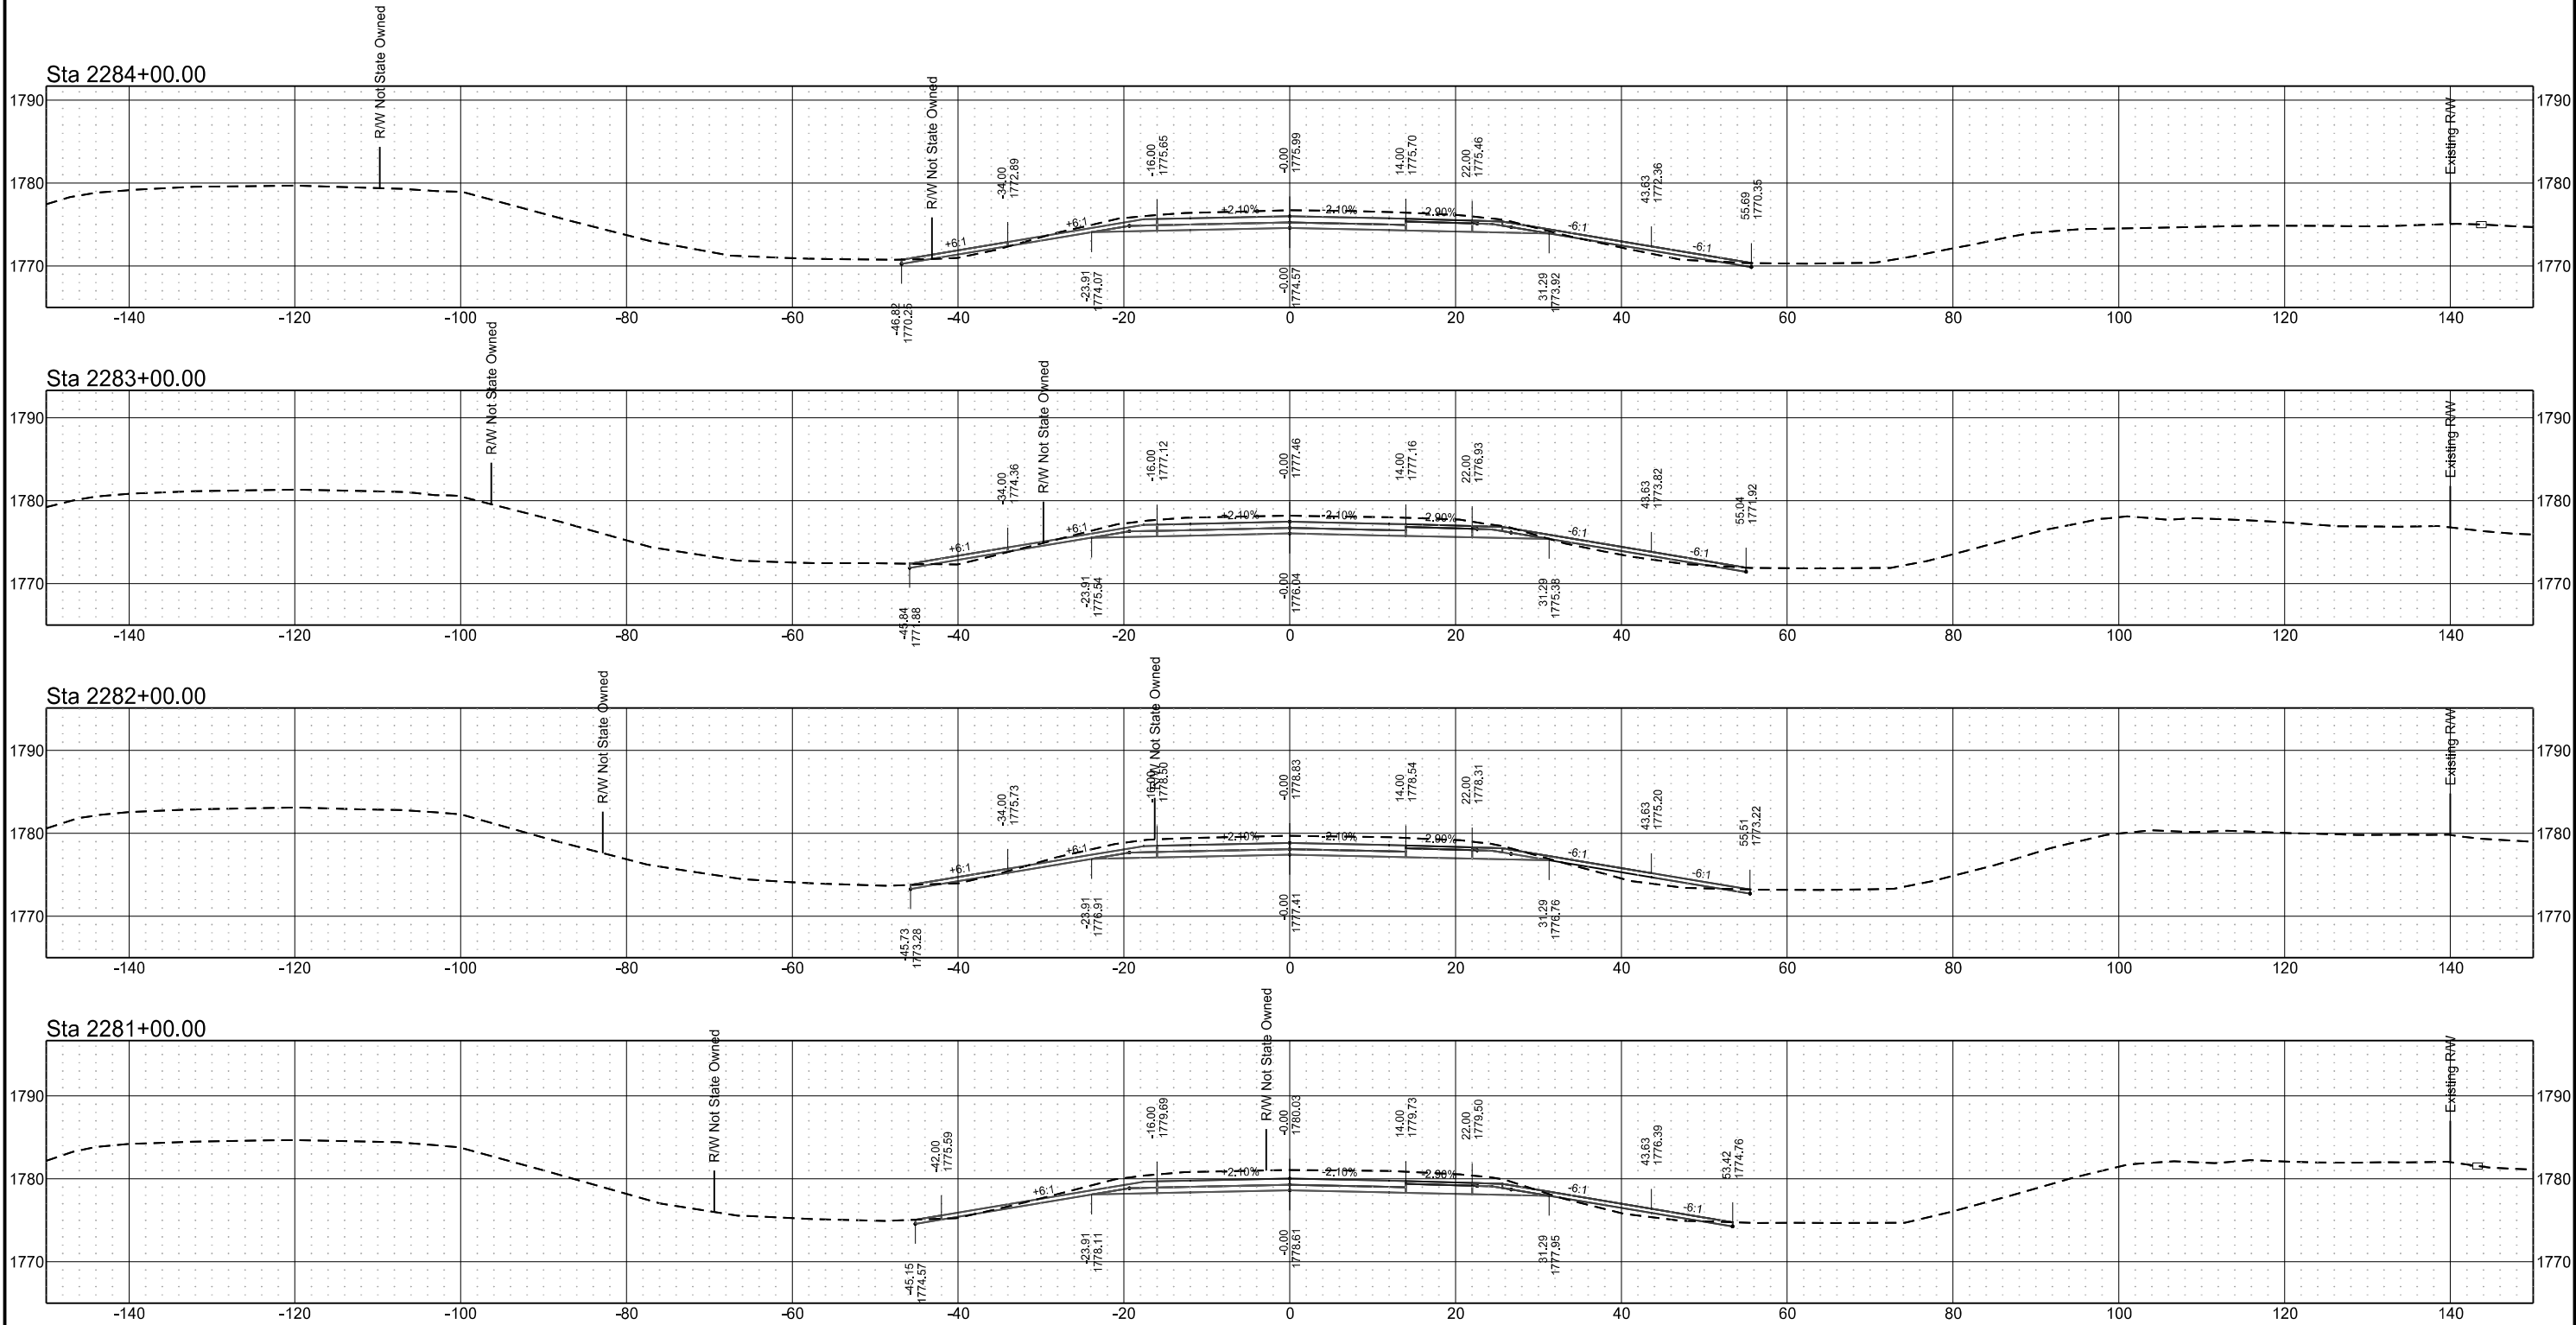


Centerline Cross Sections
I-94 Reconstruction
Bismarck to E of Menoken Interchange - EB

	STATE	PROJECT NO.	SECTION NO.	SHEET NO.
	ND	IM-X-1-094(214)162	200	51


Sta 2288+00.00

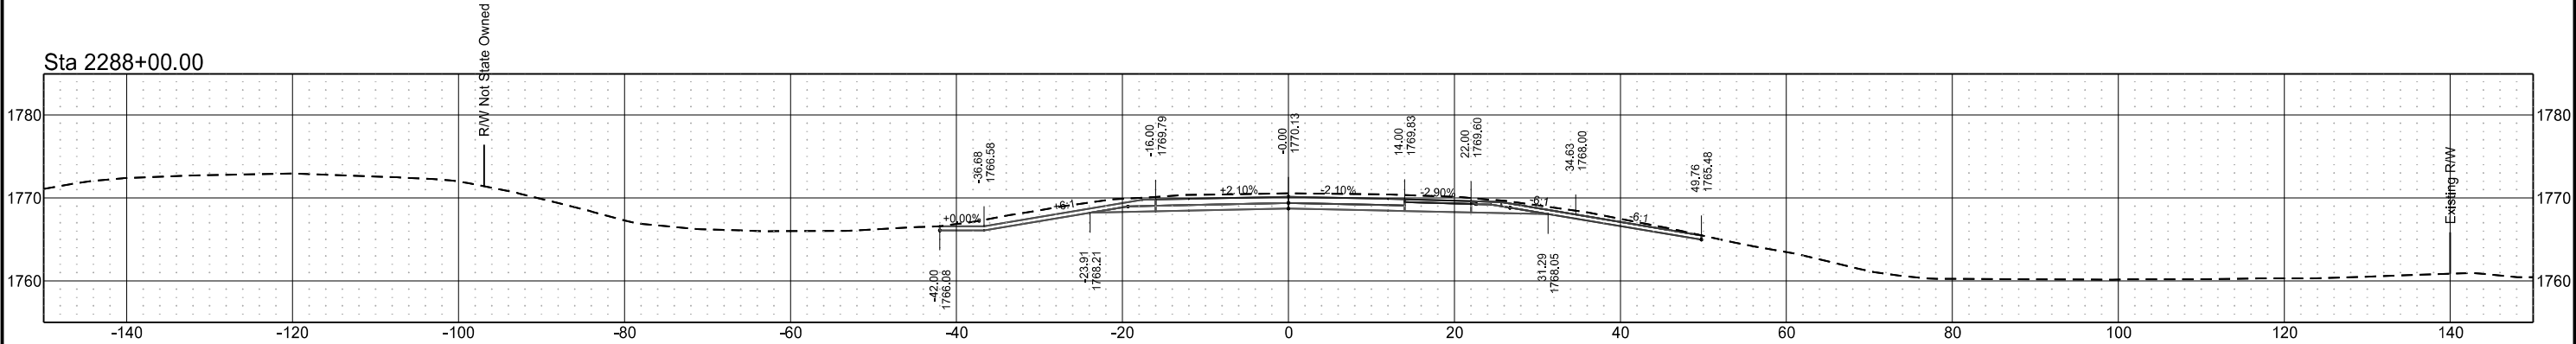


Sta 2287+00.00

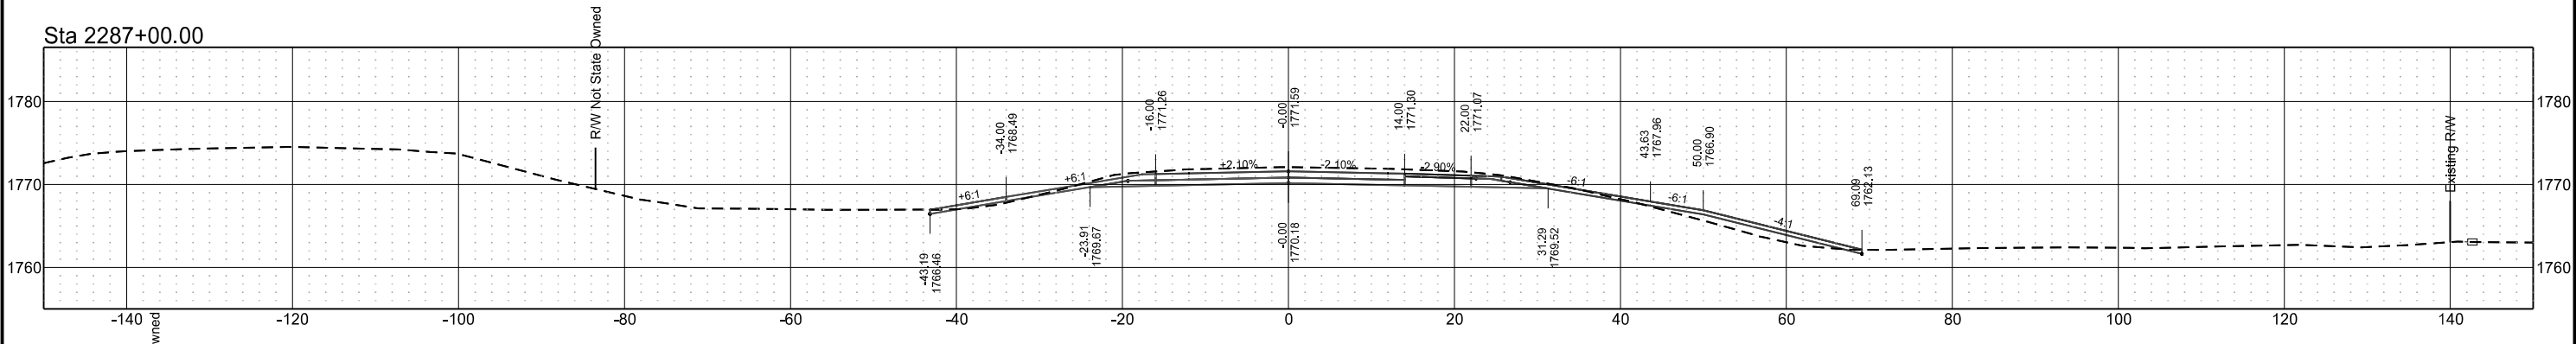

Sta 2286+00.00

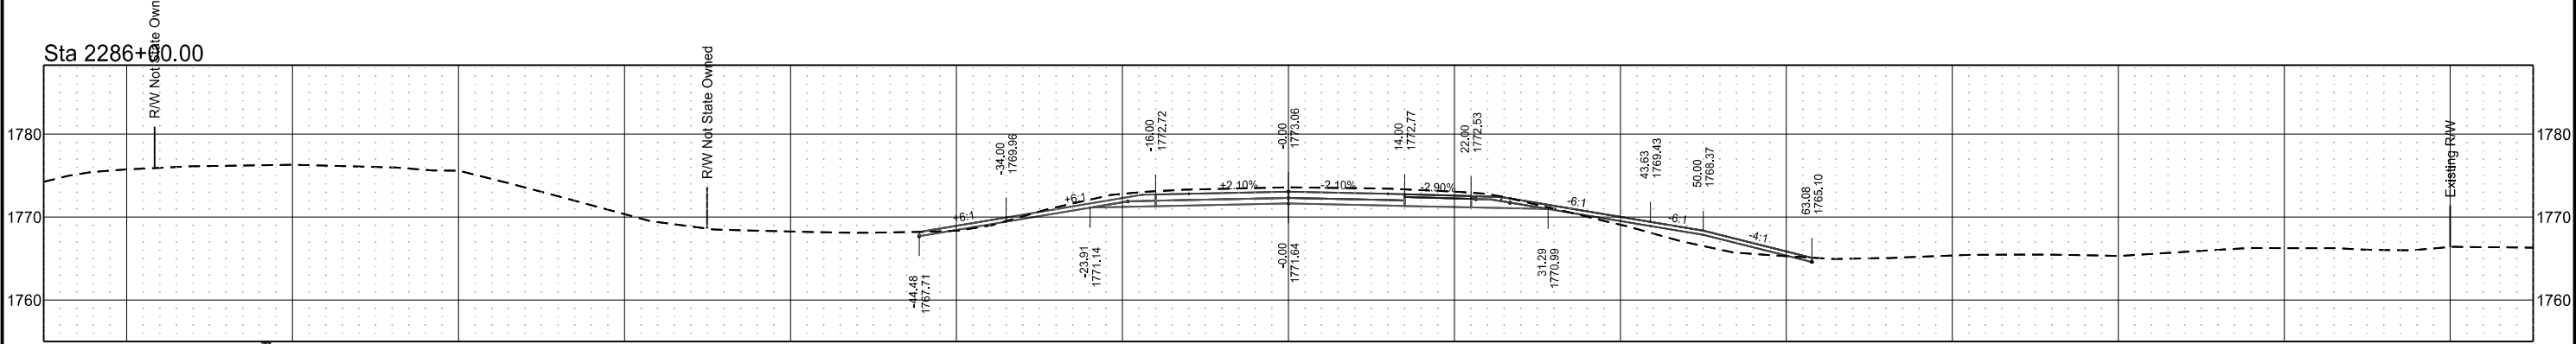


Sta 2285+00.00

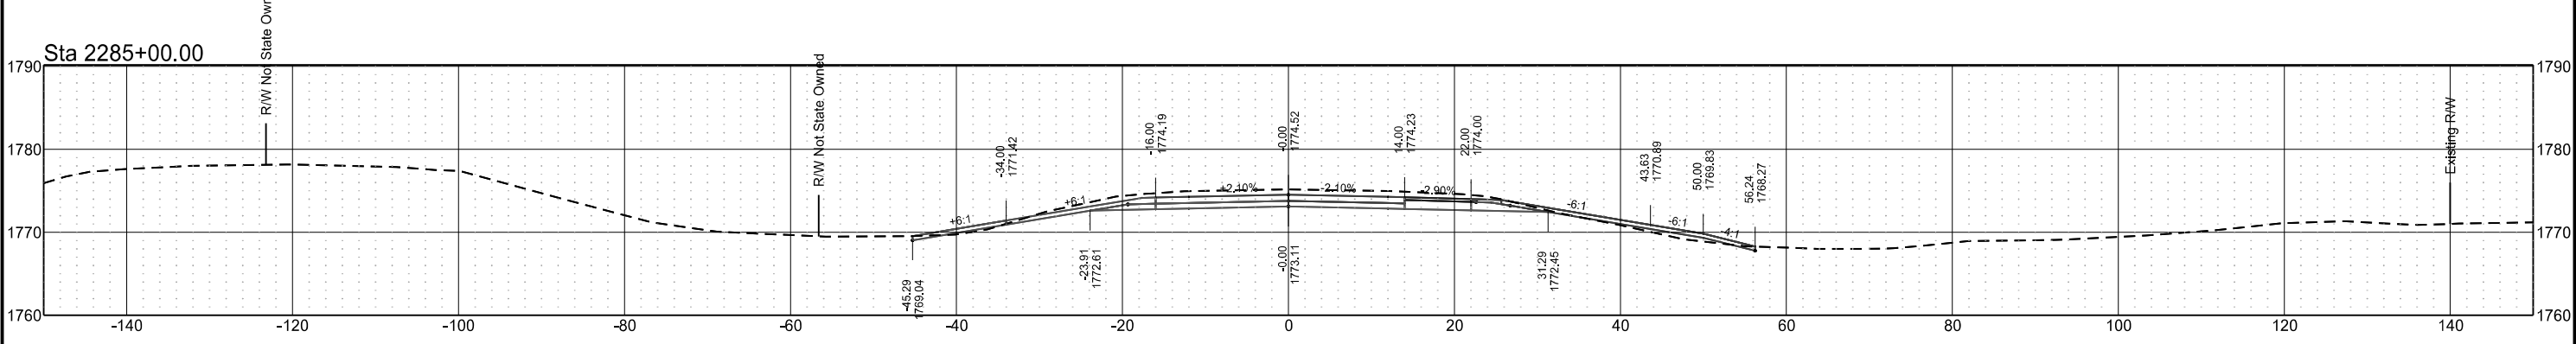


Centerline Cross Sections
I-94 Reconstruction
Bismarck to E of Menoken Interchange - EB

	STATE	PROJECT NO.	SECTION NO.	SHEET NO.
	ND	IM-X-1-094(214)162	200	52


Sta 2292+00.00

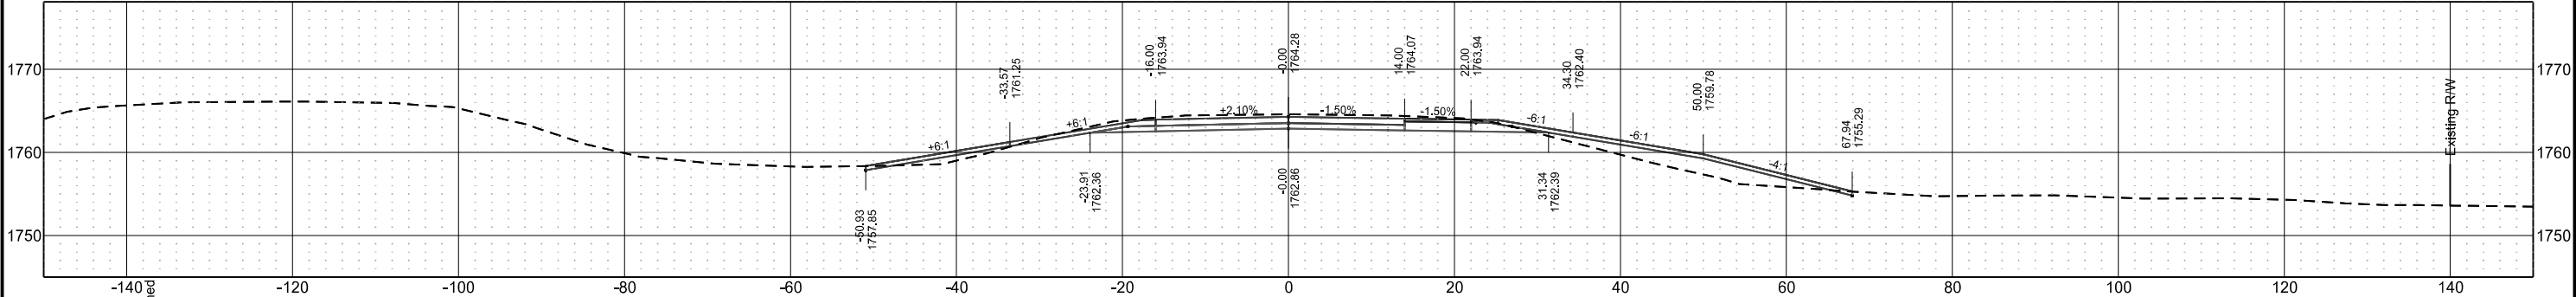


Sta 2291+00.00

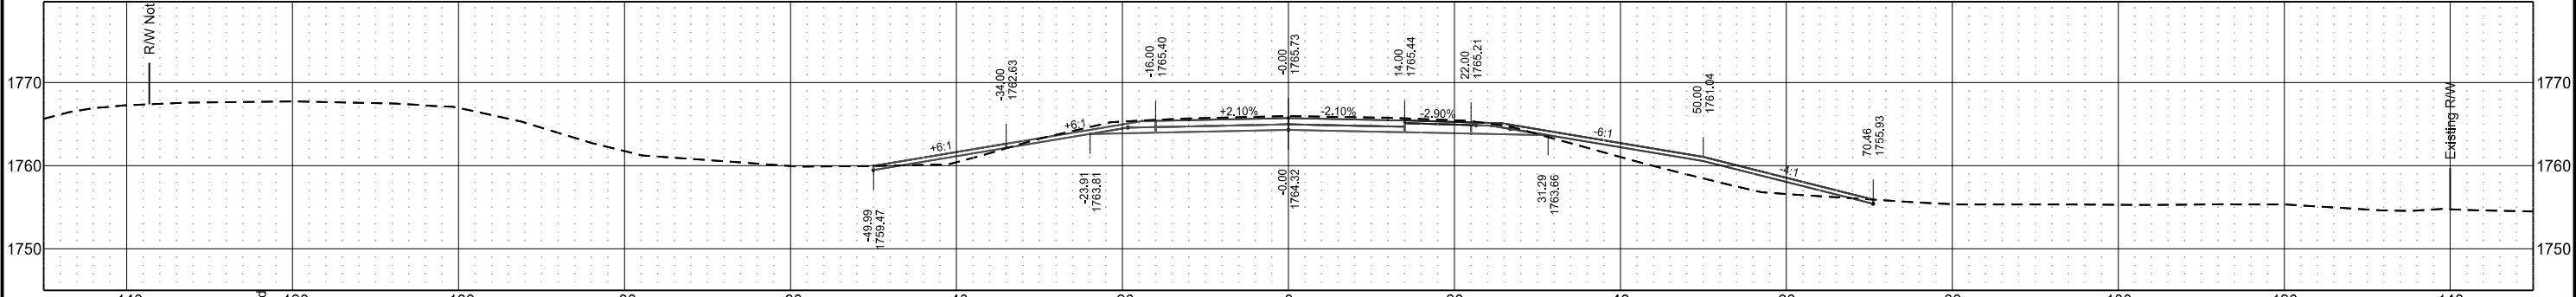

Sta 2290+00.00

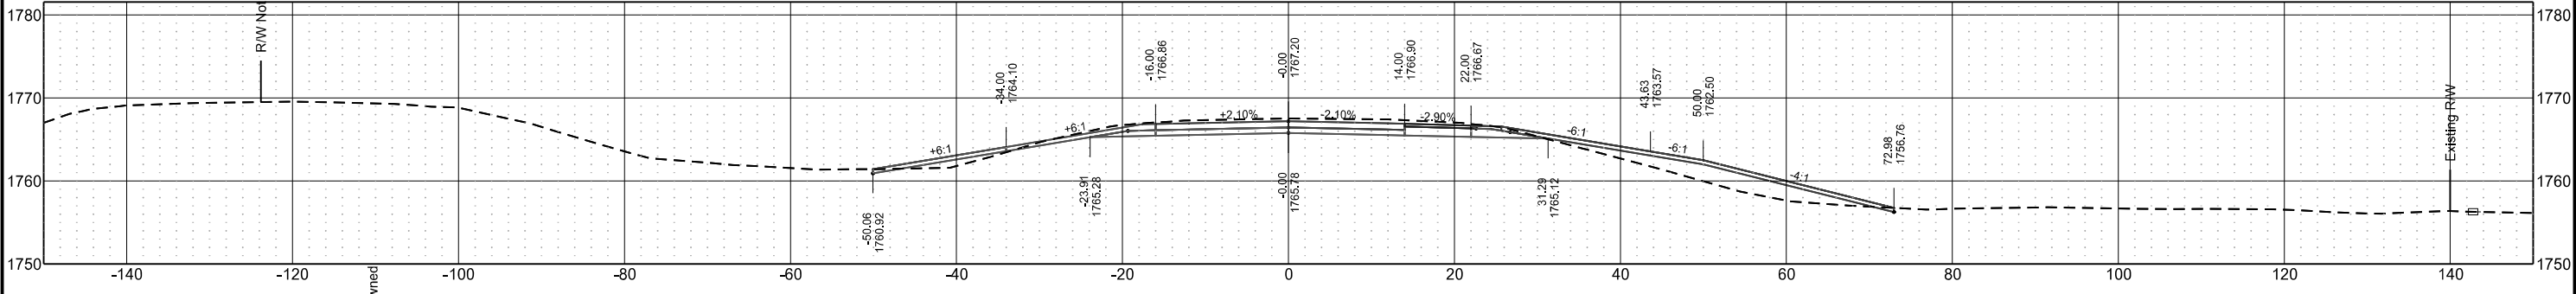


Sta 2289+00.00

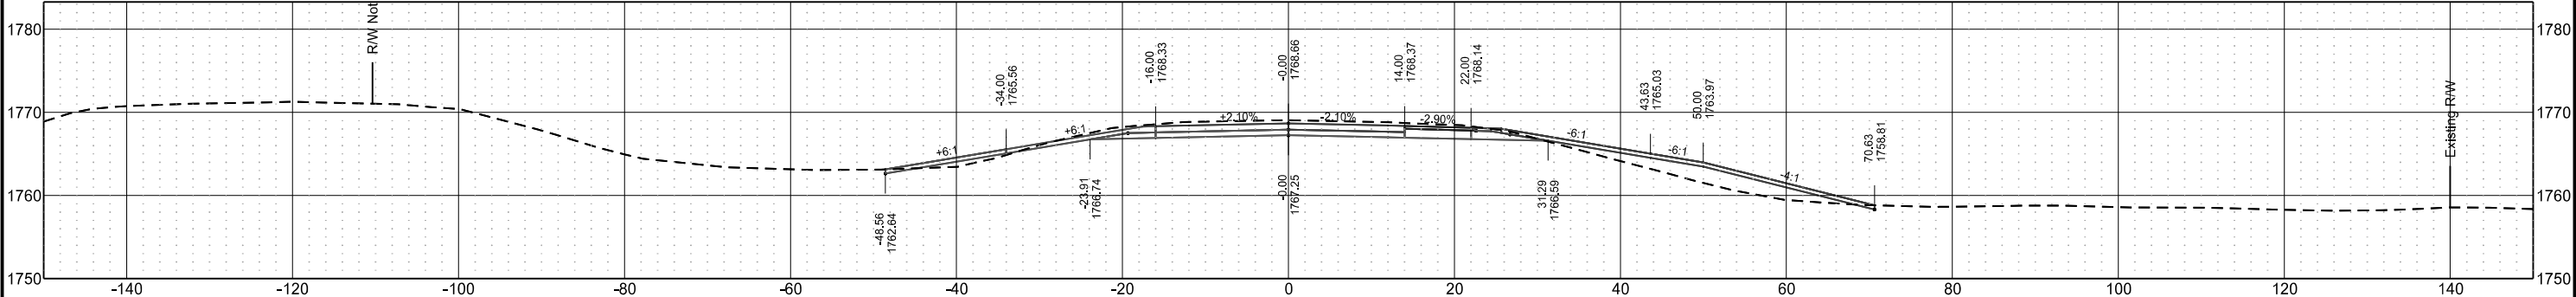


Centerline Cross Sections
I-94 Reconstruction
Bismarck to E of Menoken Interchange - EB

	STATE	PROJECT NO.	SECTION NO.	SHEET NO.
	ND	IM-X-1-094(214)162	200	53


Sta 2295+00.00

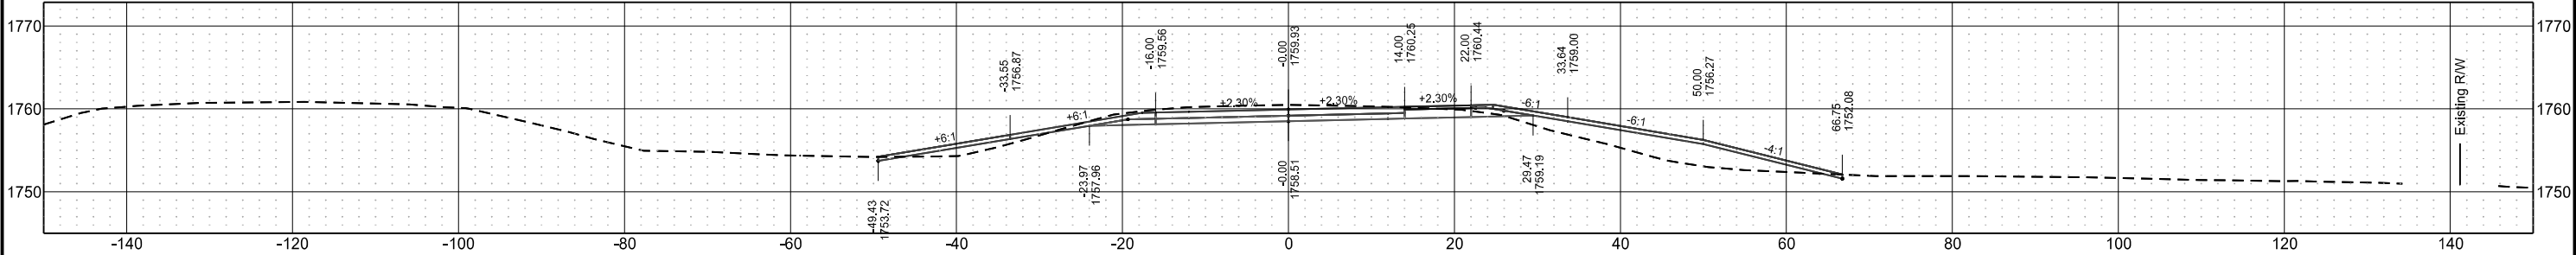


Sta 2294+00.00

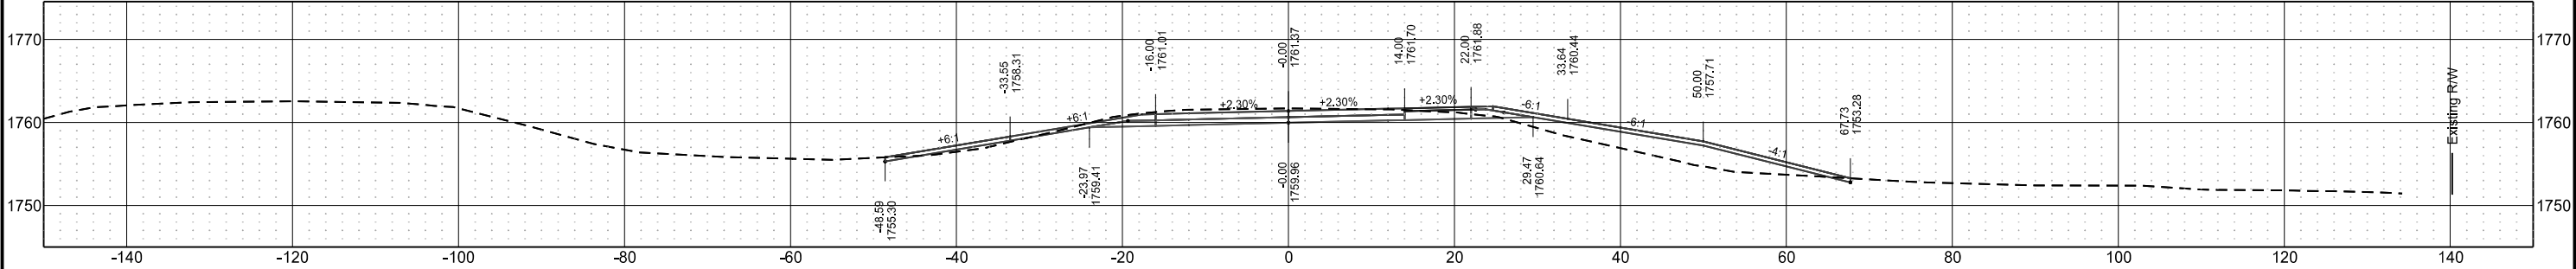

Sta 2293+24.82

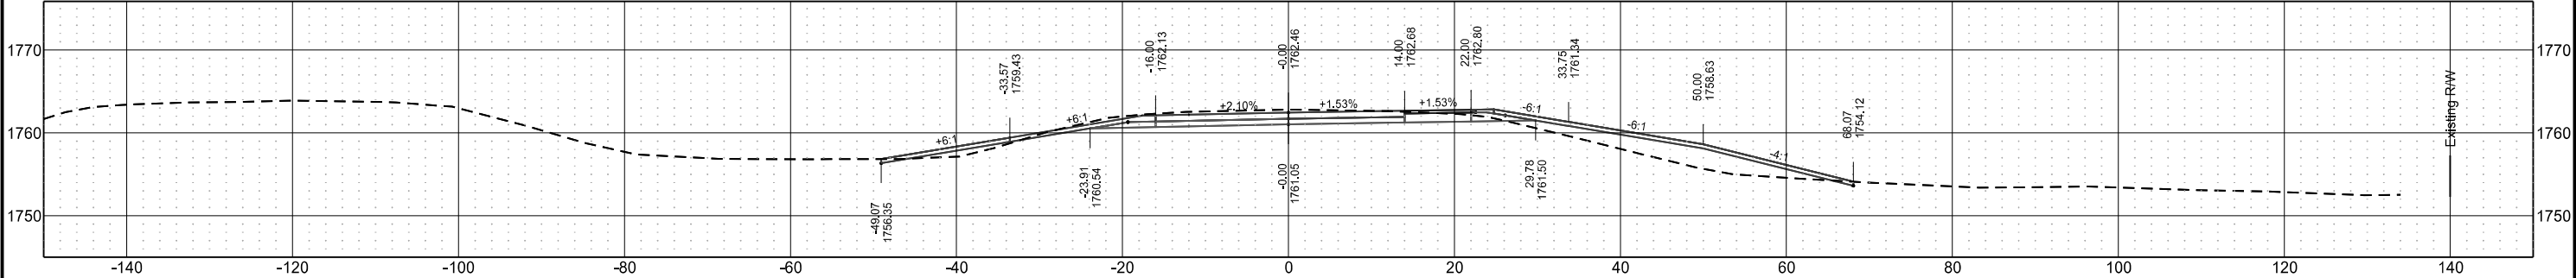


Sta 2293+00.00

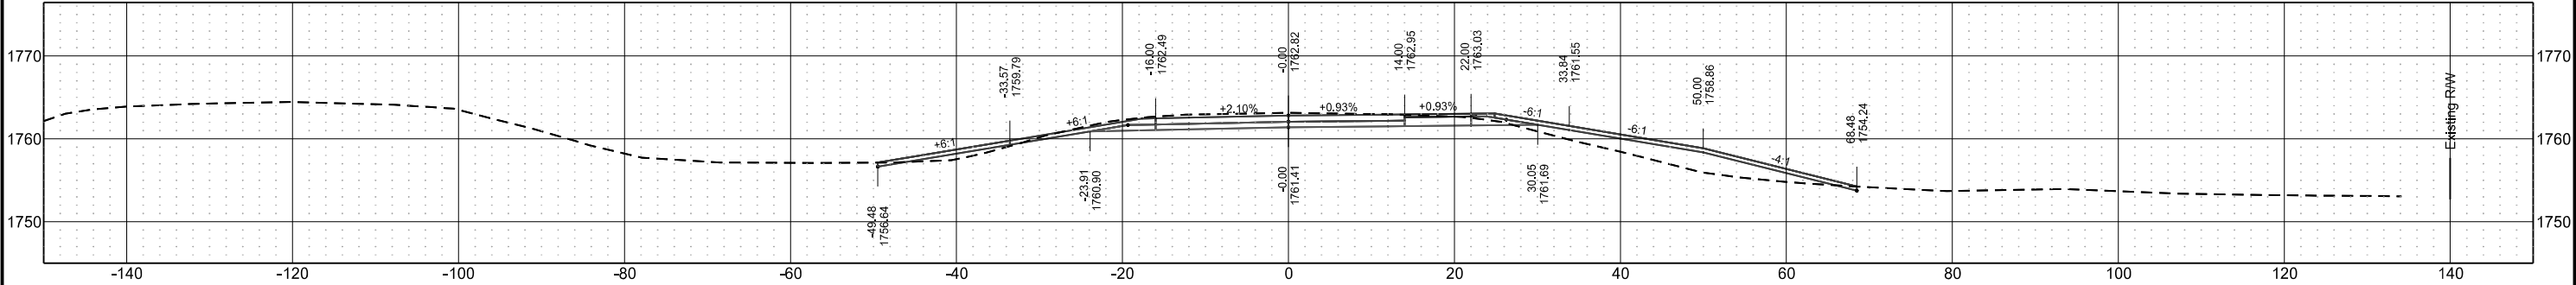


Centerline Cross Sections
I-94 Reconstruction
Bismarck to E of Menoken Interchange - EB

	STATE	PROJECT NO.	SECTION NO.	SHEET NO.
	ND	IM-X-1-094(214)162	200	54


Sta 2299+00.00

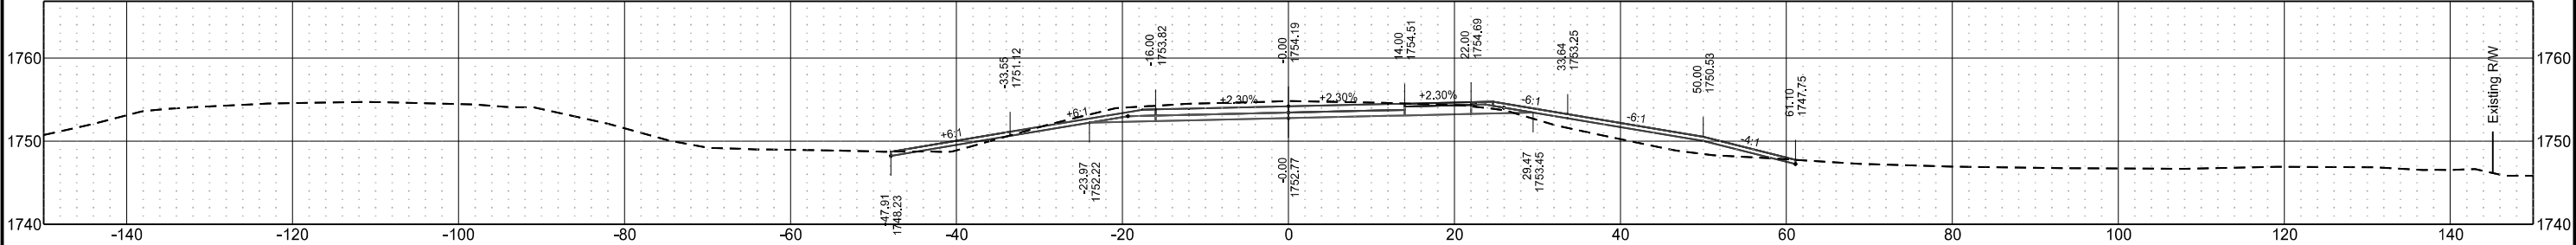


Sta 2298+00.00

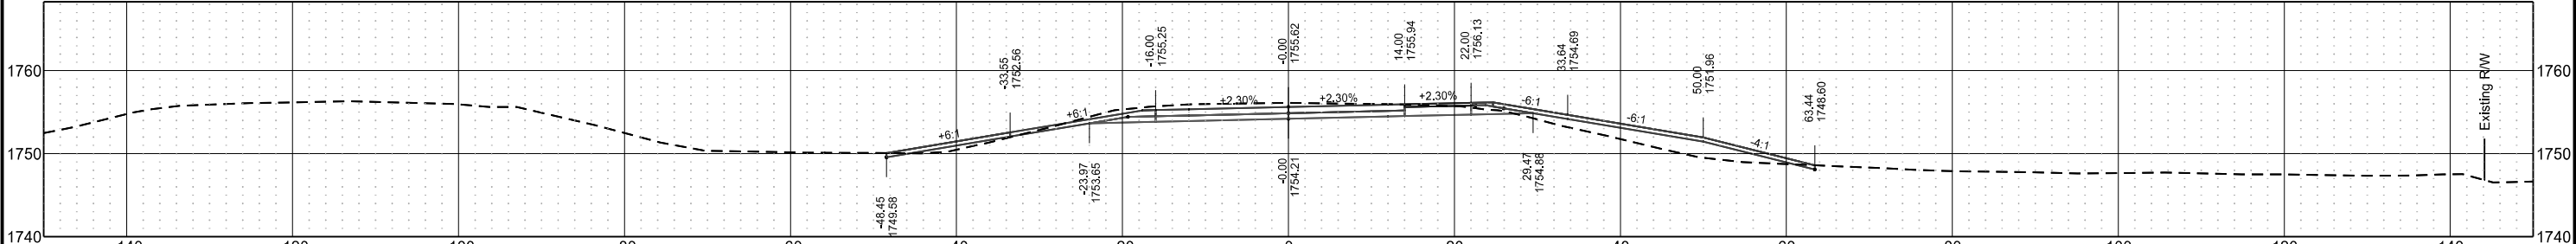

Sta 2297+00.00

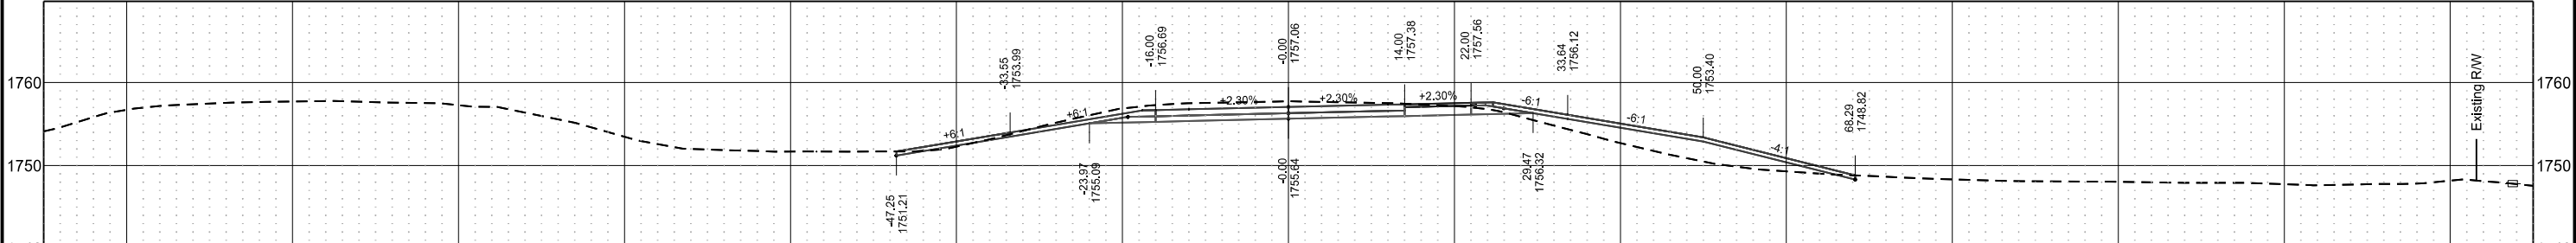


Sta 2296+00.00

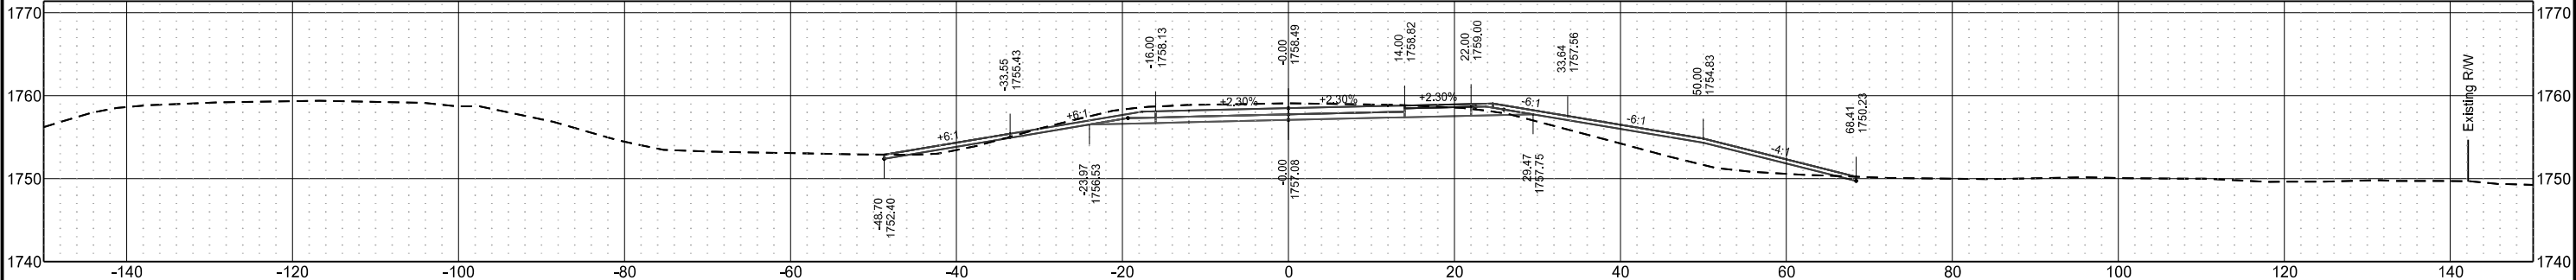

Centerline Cross Sections
I-94 Reconstruction
Bismarck to E of Menoken Interchange - EB


	STATE	PROJECT NO.	SECTION NO.	SHEET NO.
	ND	IM-X-1-094(214)162	200	55

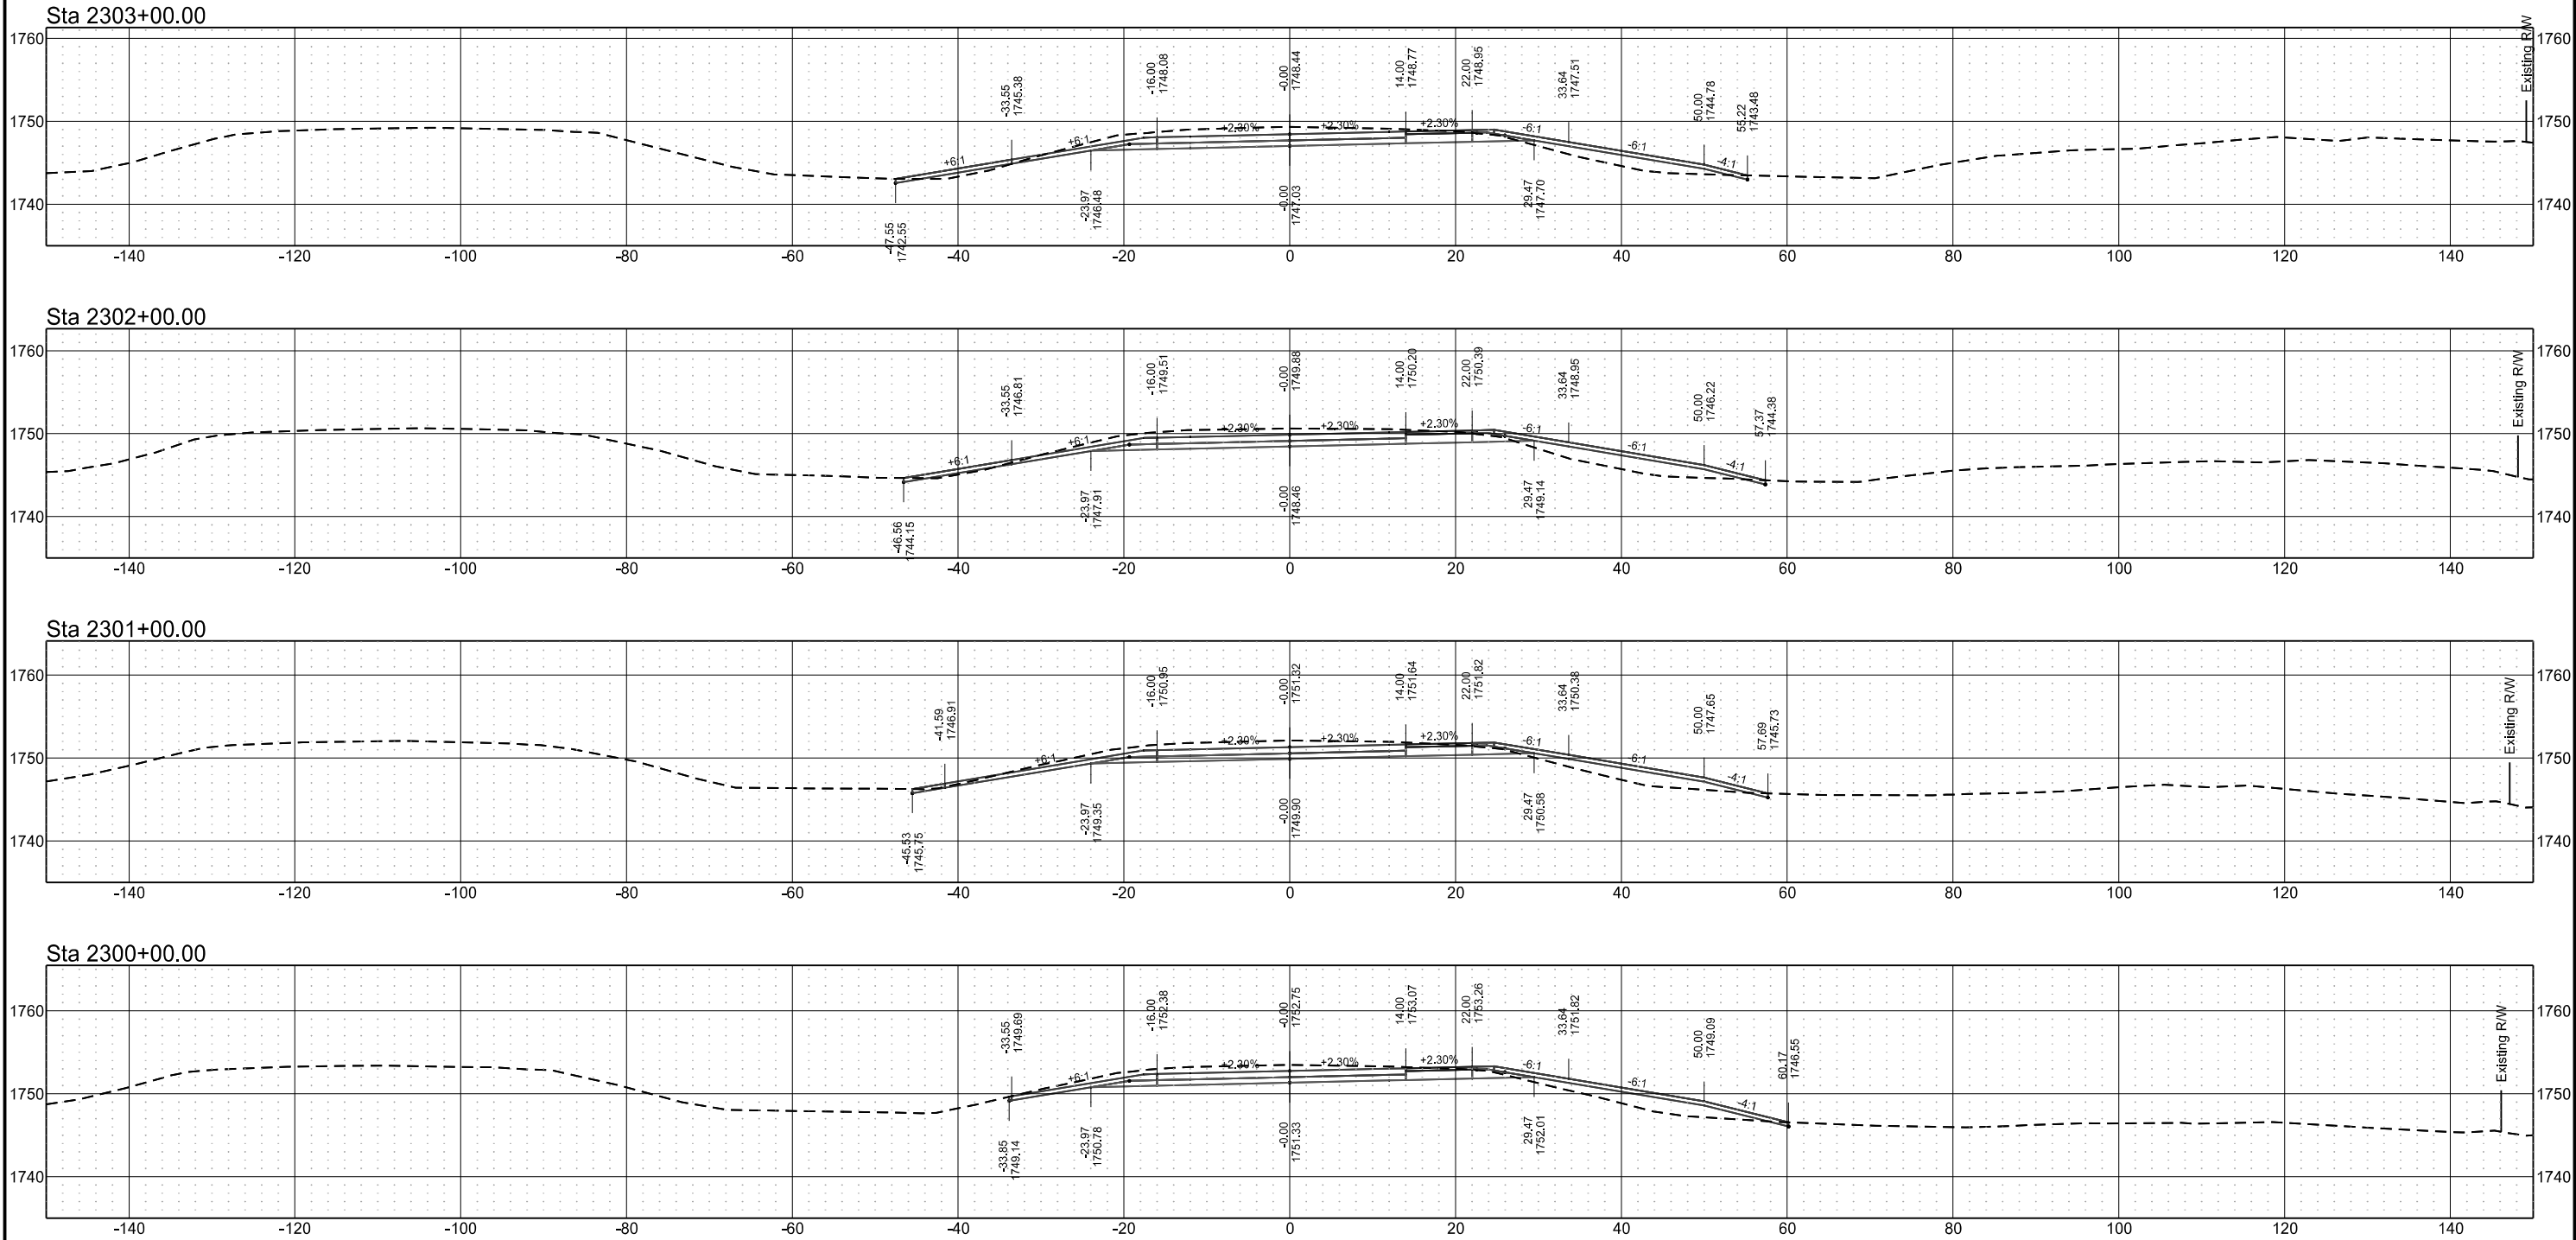


Centerline Cross Sections
I-94 Reconstruction
Bismarck to E of Menoken Interchange - EB

STATE	PROJECT NO.	SECTION NO.	SHEET NO.
ND	IM-X-1-094(214)162	200	56


Sta 2308+00.00

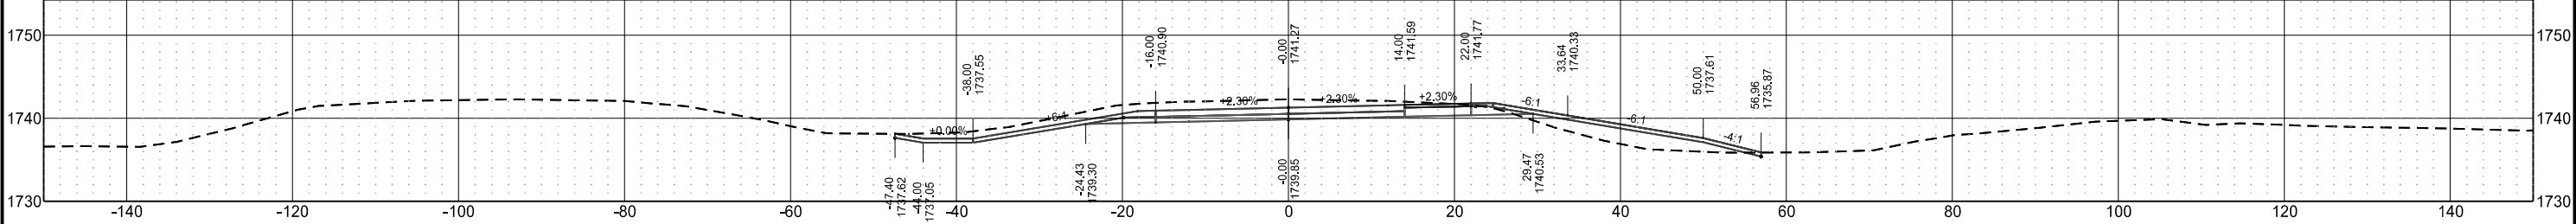


Sta 2307+00.00

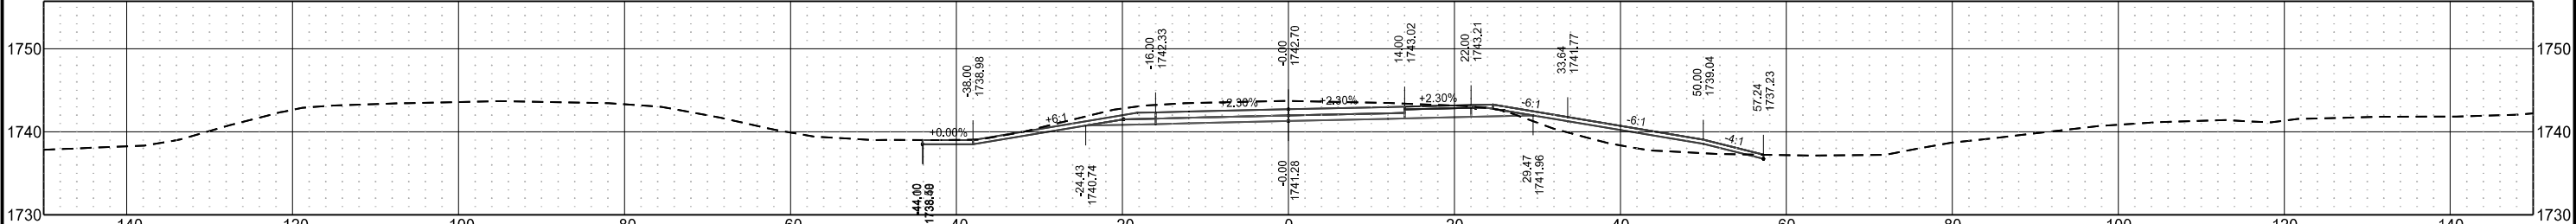


Sta 2306+00.00

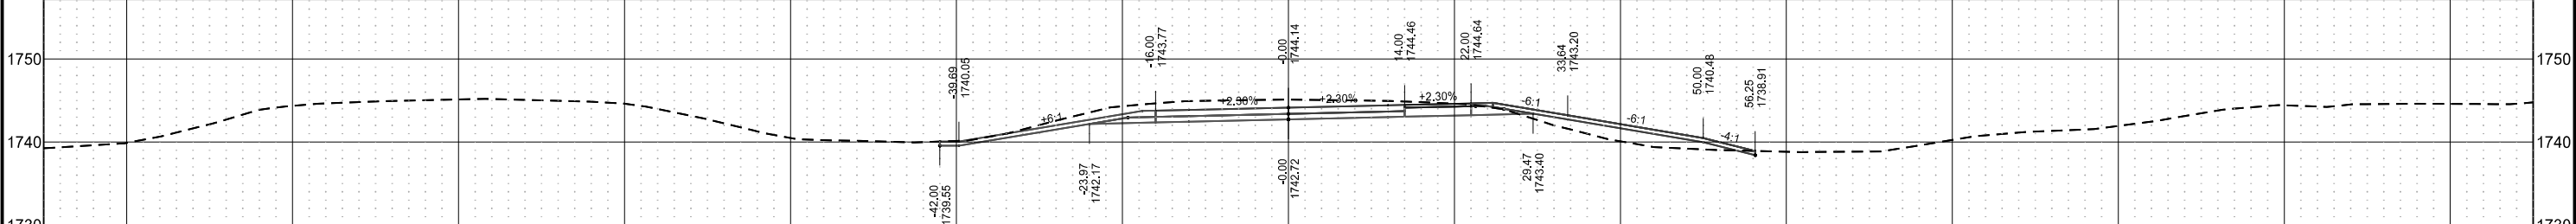

Sta 2305+00.00

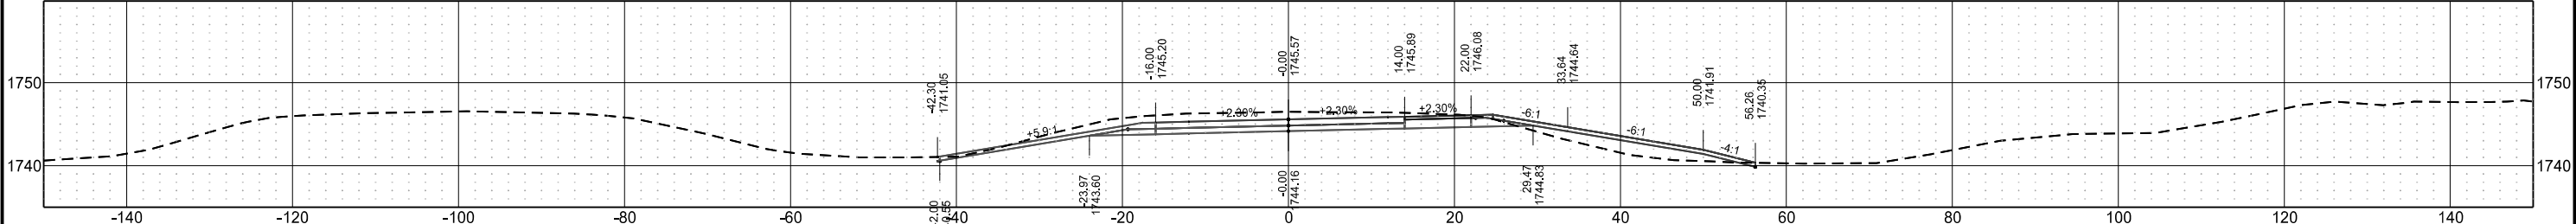

Sta 2304+00.00

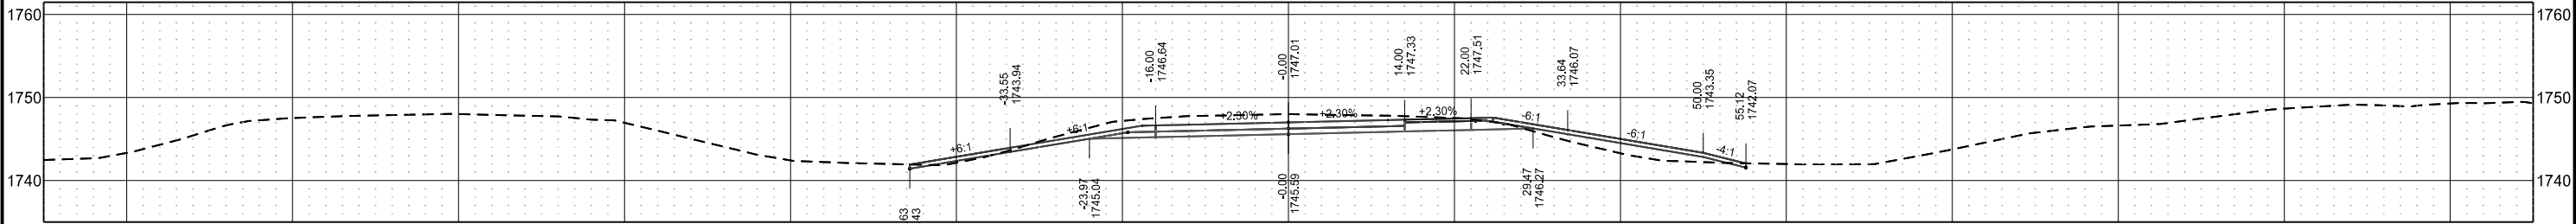

Centerline Cross Sections
I-94 Reconstruction
Bismarck to E of Menoken Interchange - EB

STATE

PROJECT NO.

SECTION NO.






SHEET NO.

ND

IM-X-1-094(214)162

200


57

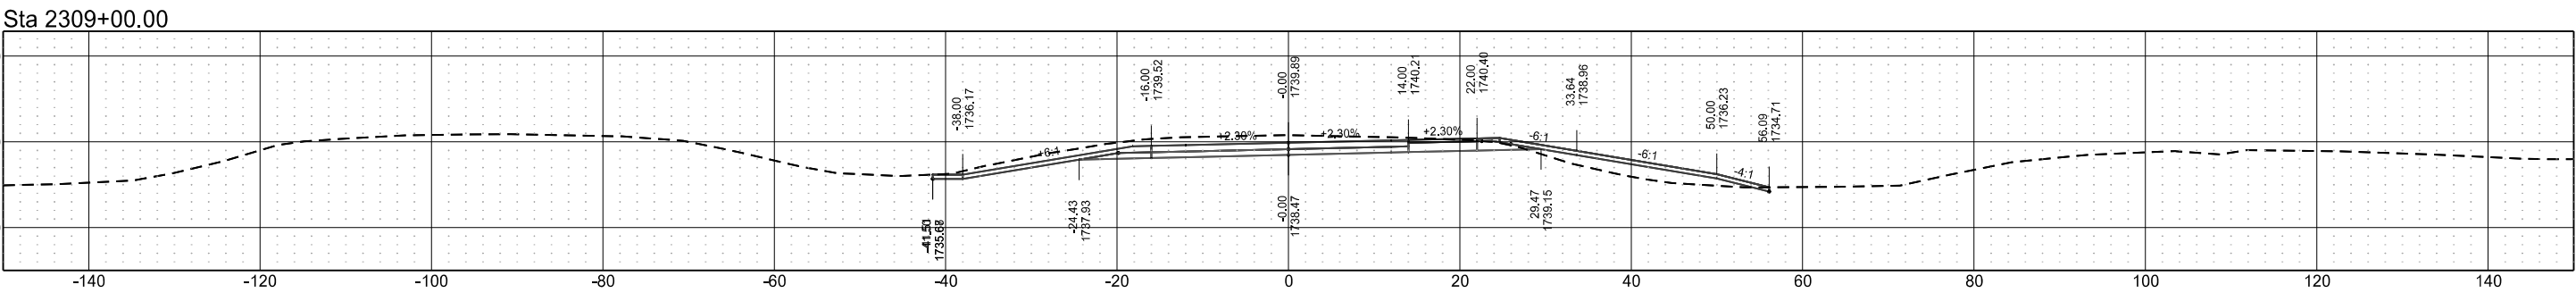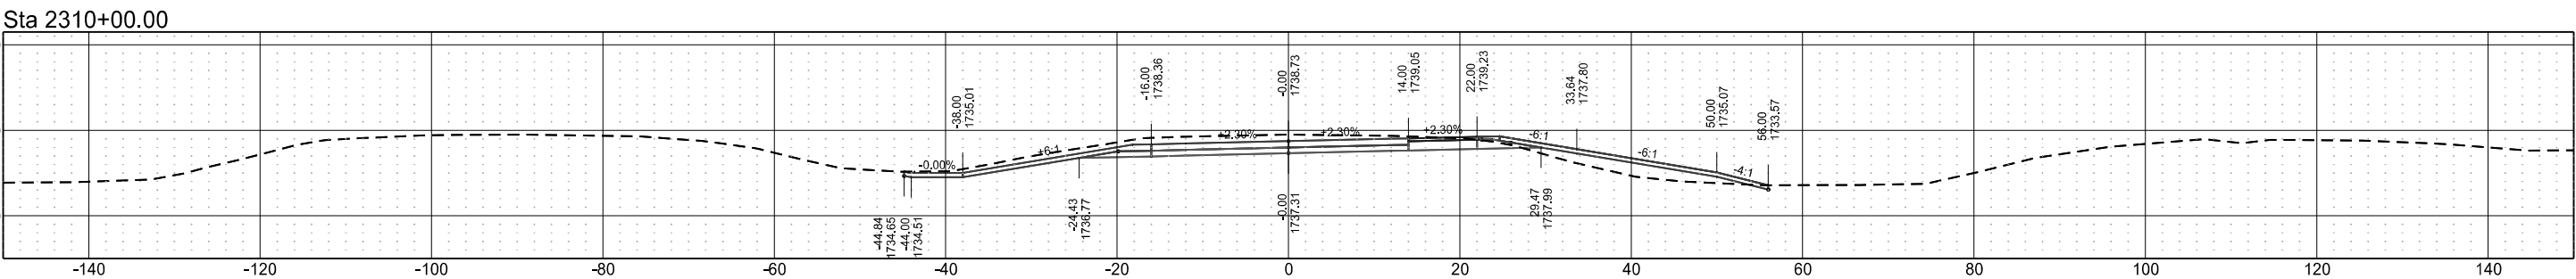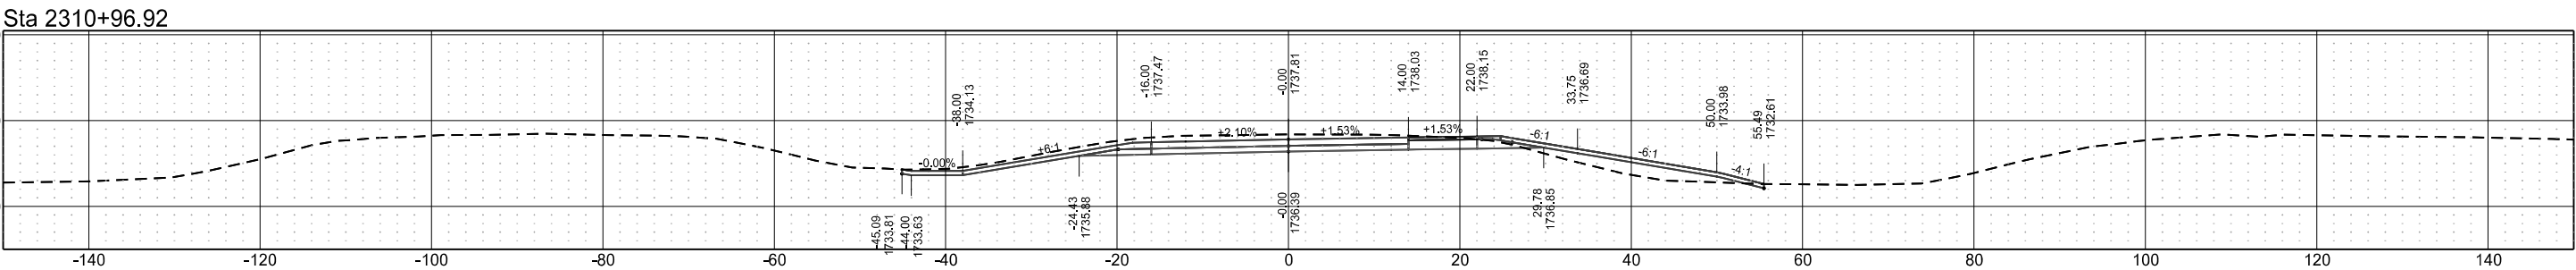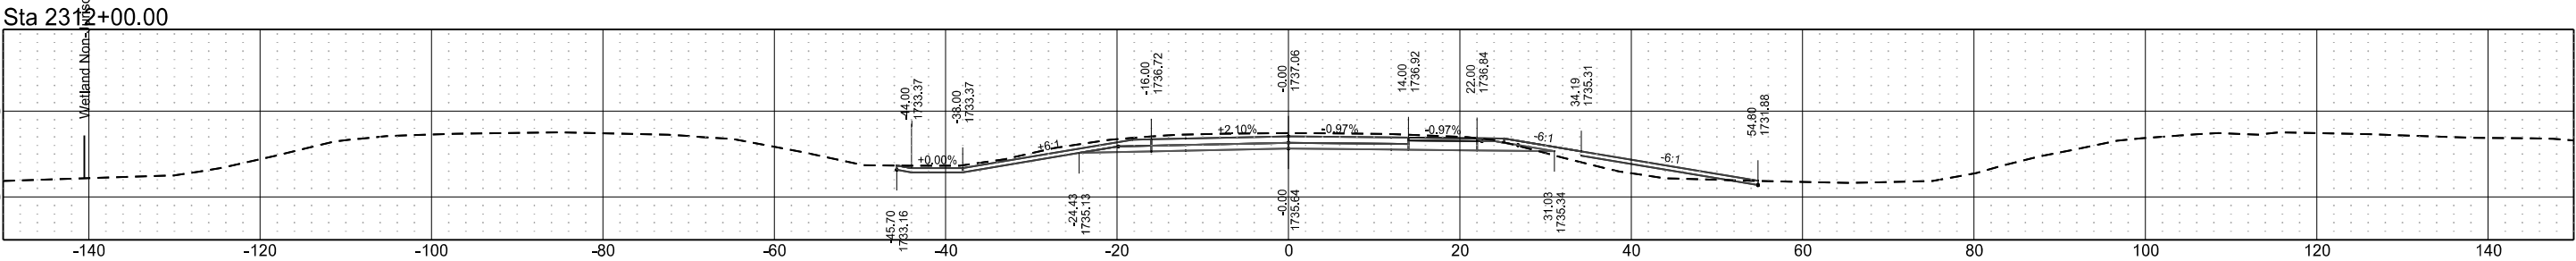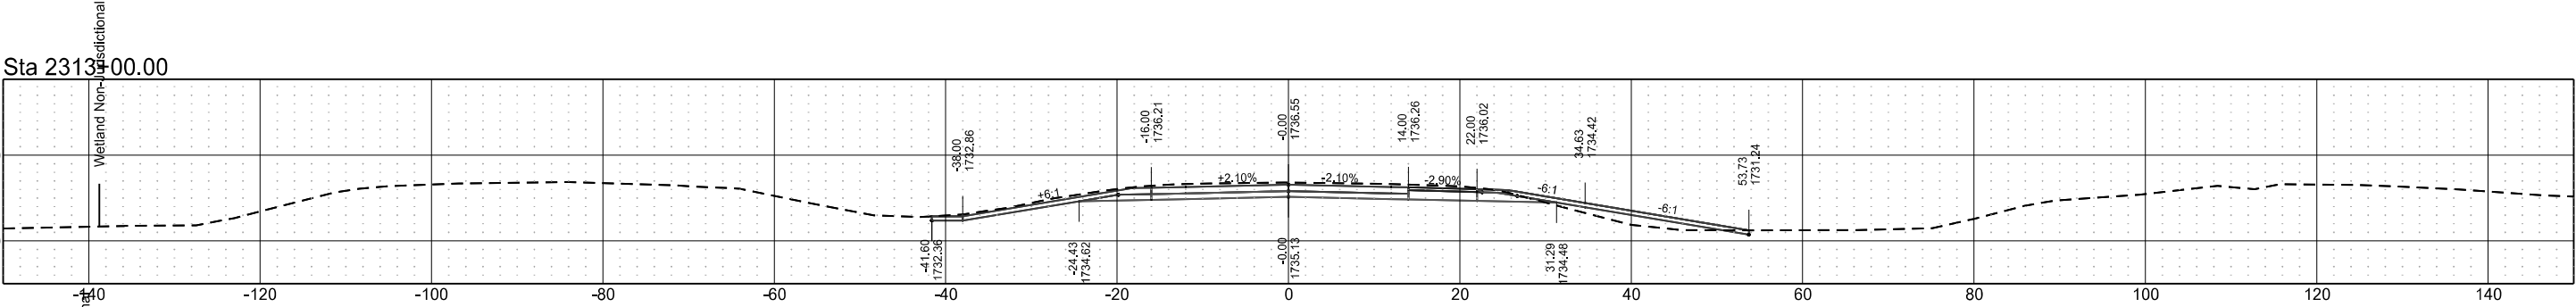


Centerline Cross Sections
I-94 Reconstruction
Bismarck to E of Menoken Interchange - EB

	STATE	PROJECT NO.	SECTION NO.	SHEET NO.
	ND	IM-X-1-094(214)162	200	58


Sta 2318+00.00

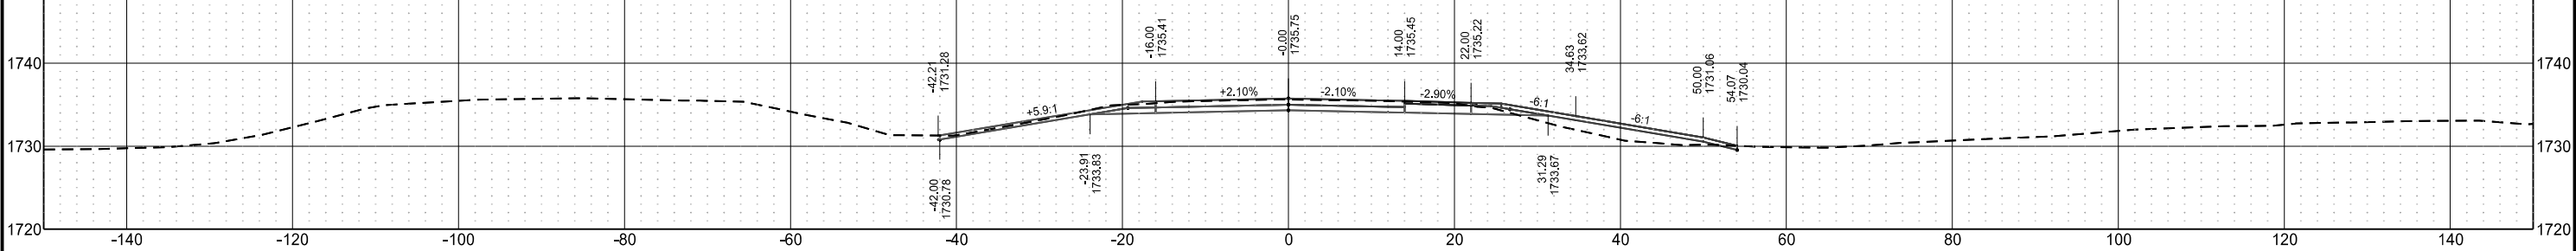


Sta 2317+00.00

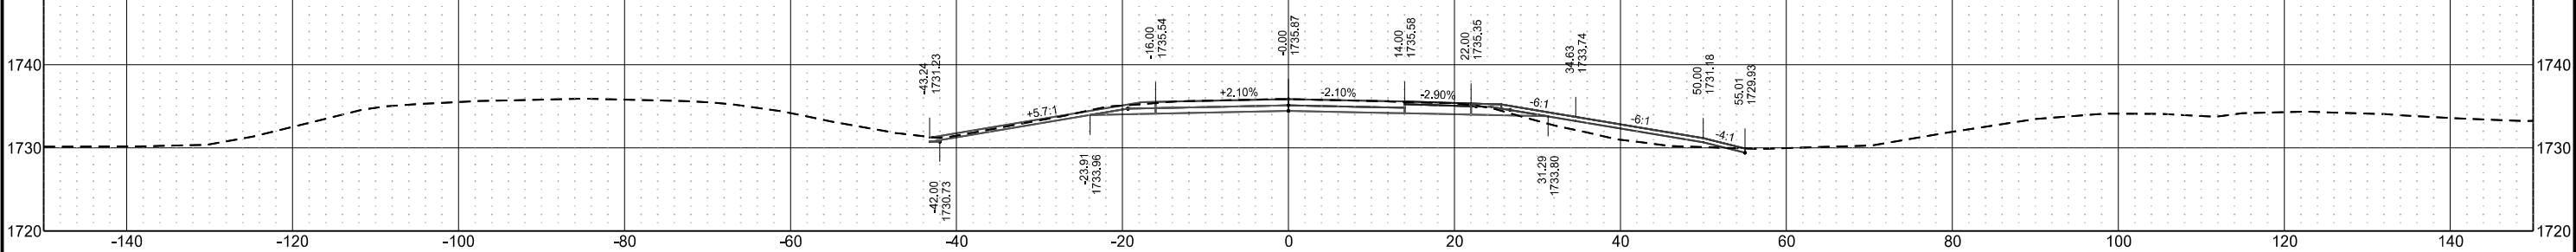


Sta 2316+00.00

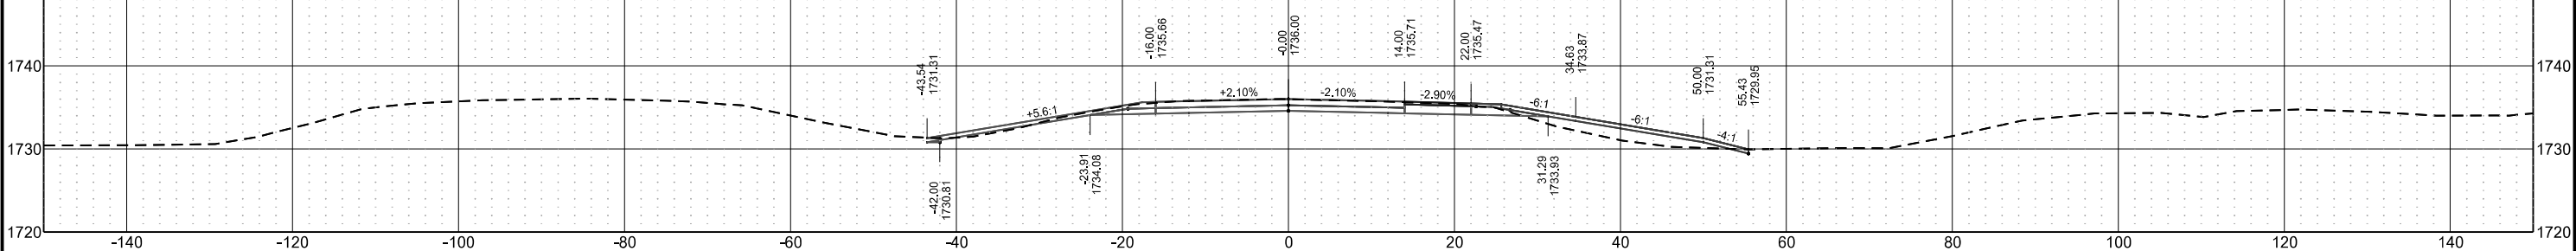

Sta 2315+00.00

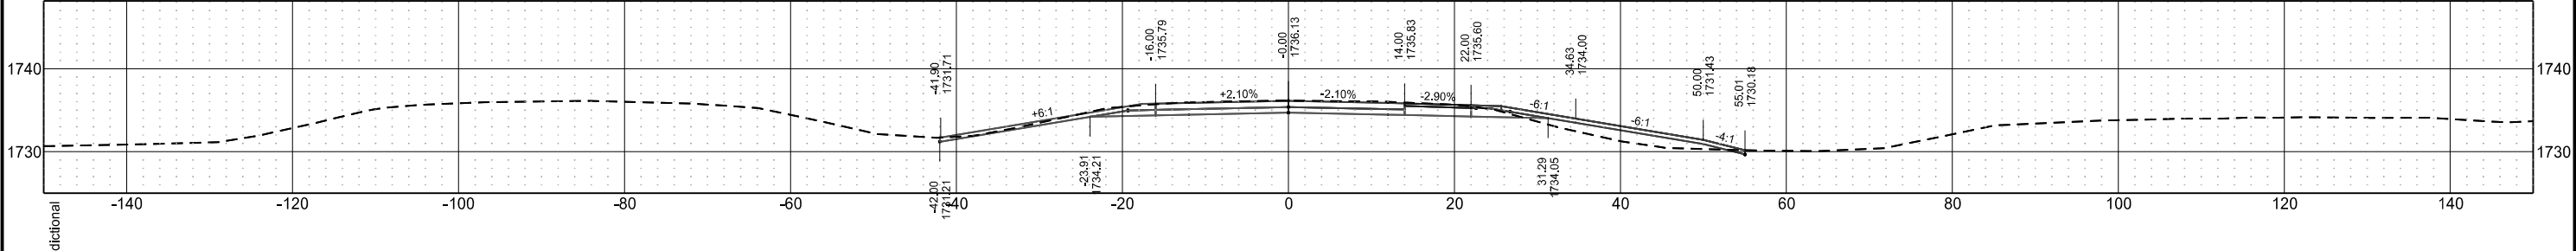


Sta 2314+00.00

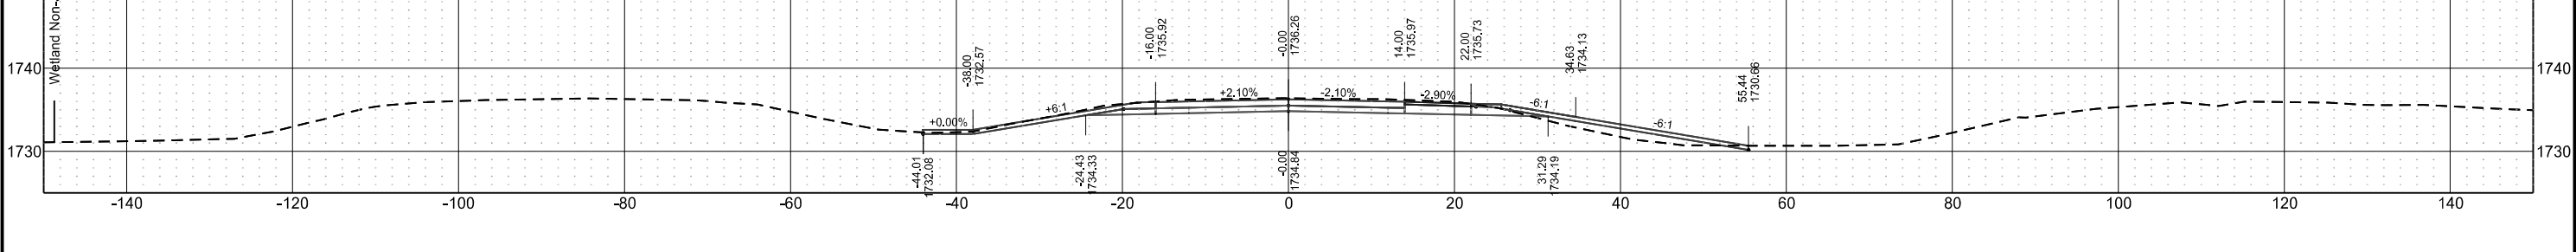


Centerline Cross Sections
I-94 Reconstruction
Bismarck to E of Menoken Interchange - EB

	STATE	PROJECT NO.	SECTION NO.	SHEET NO.
	ND	IM-X-1-094(214)162	200	59


Sta 2320+00.00

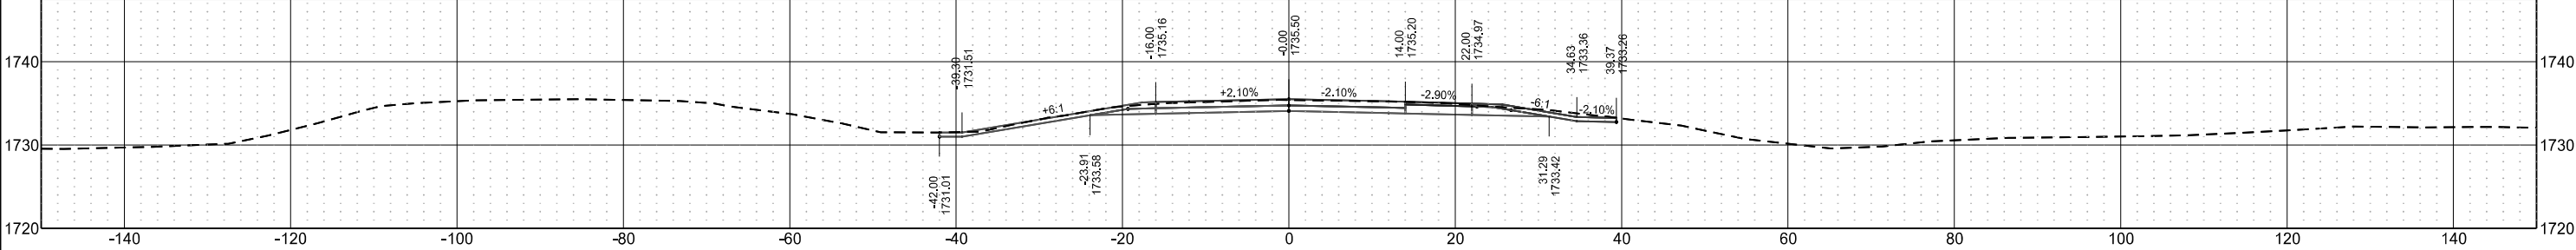


Sta 2319+50.00

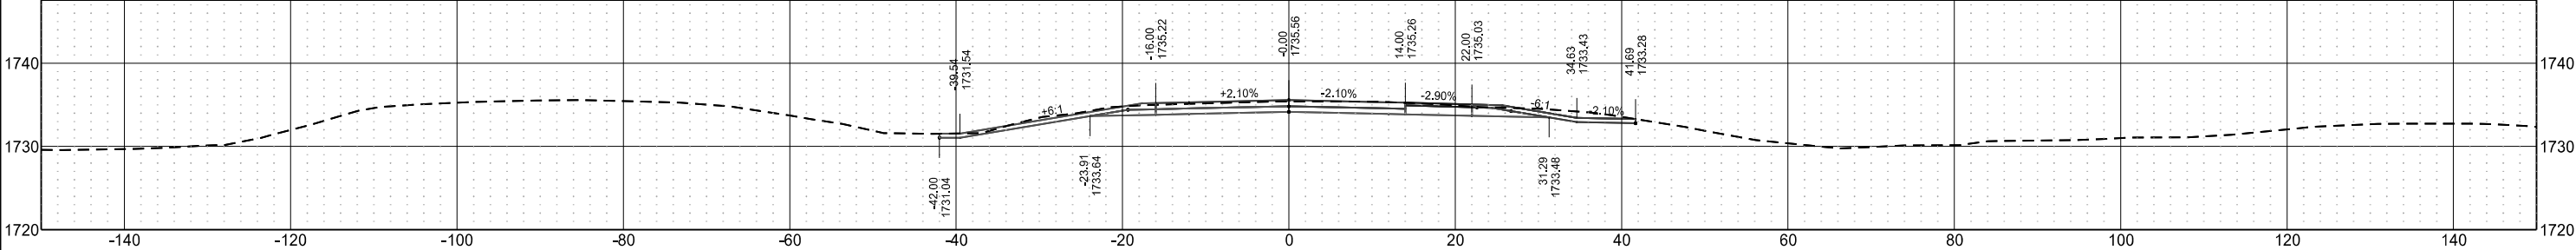

Sta 2319+00.00

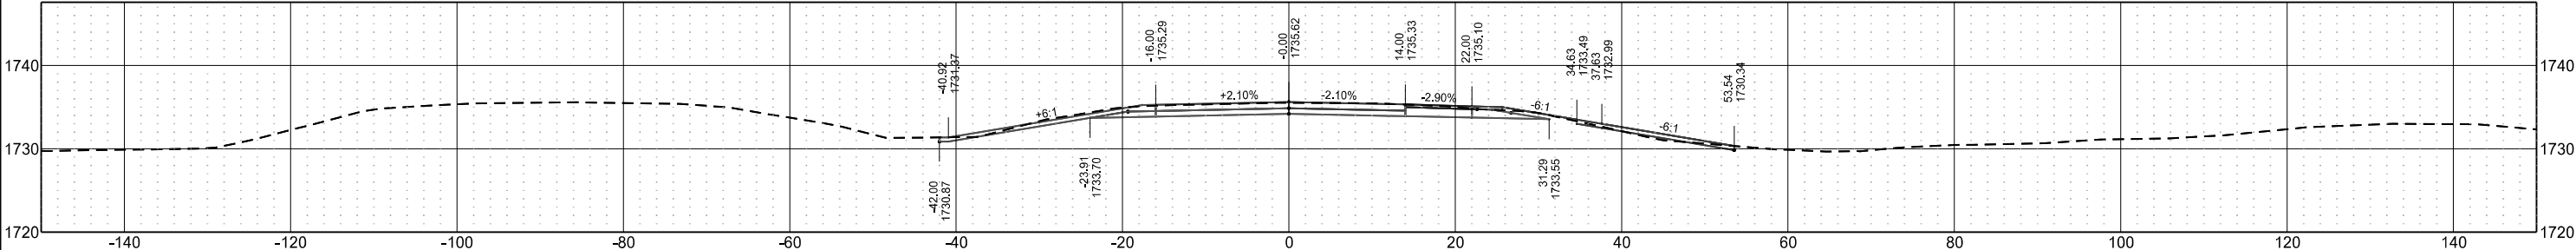


Sta 2318+50.00

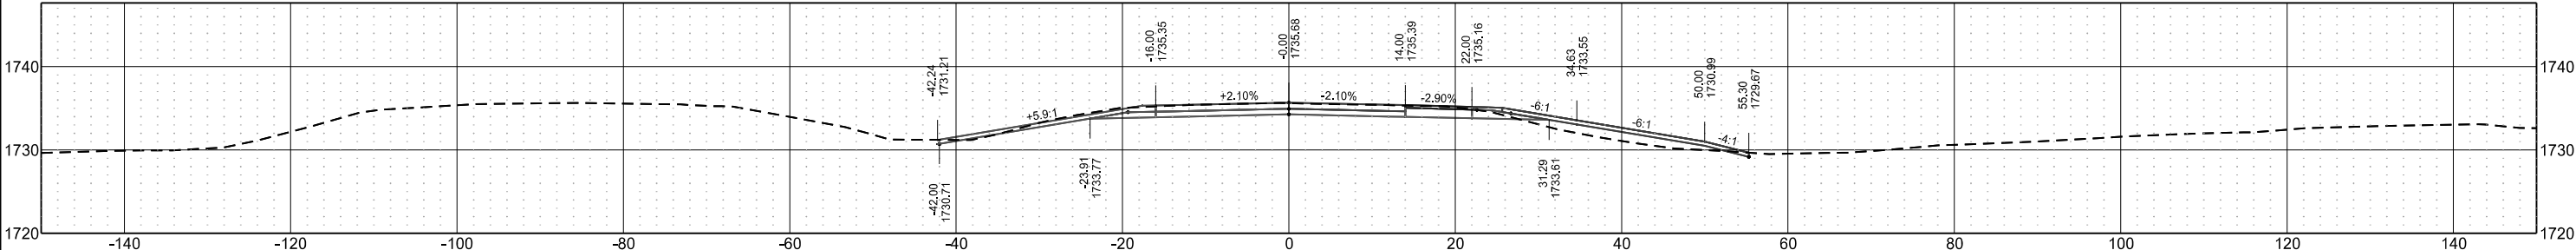


Centerline Cross Sections
I-94 Reconstruction
Bismarck to E of Menoken Interchange - EB

	STATE	PROJECT NO.	SECTION NO.	SHEET NO.
	ND	IM-X-1-094(214)162	200	60


Sta 2322+00.00

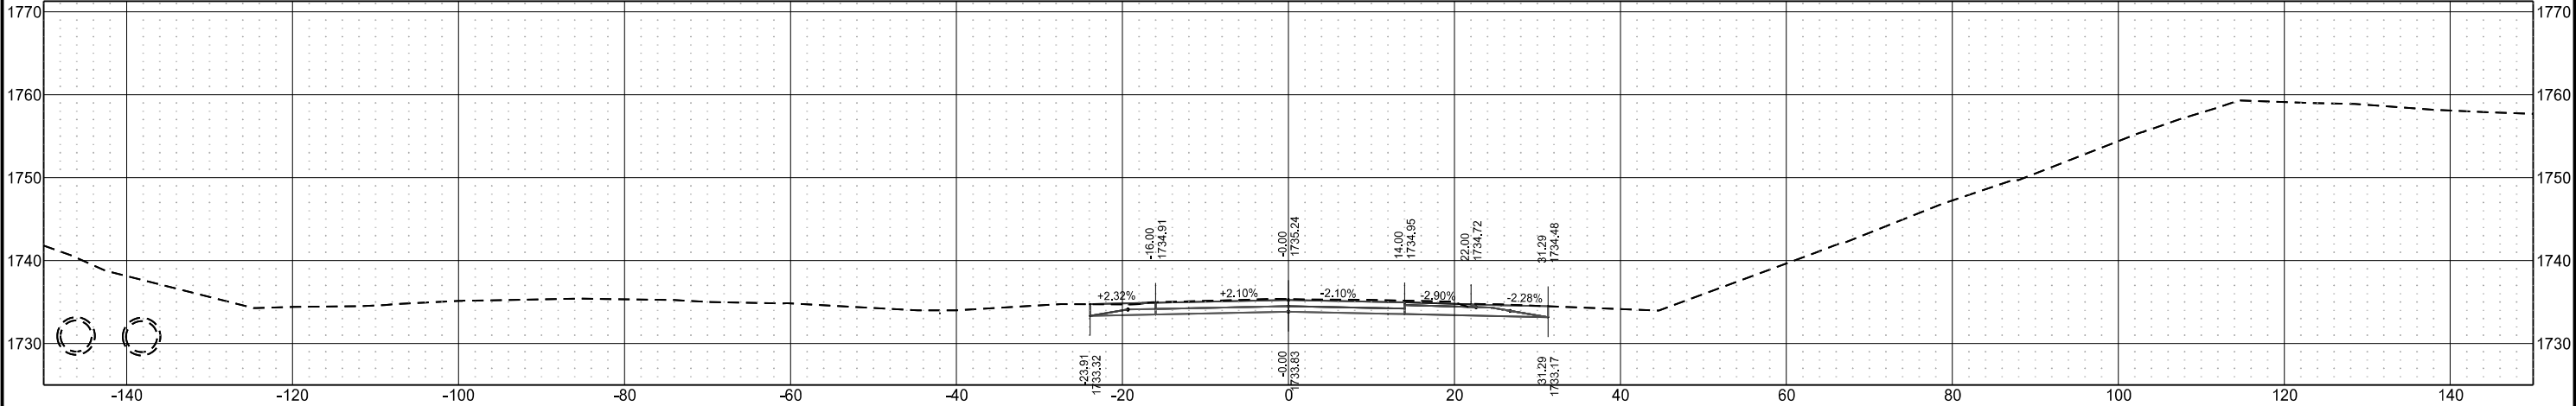


Sta 2321+33.00

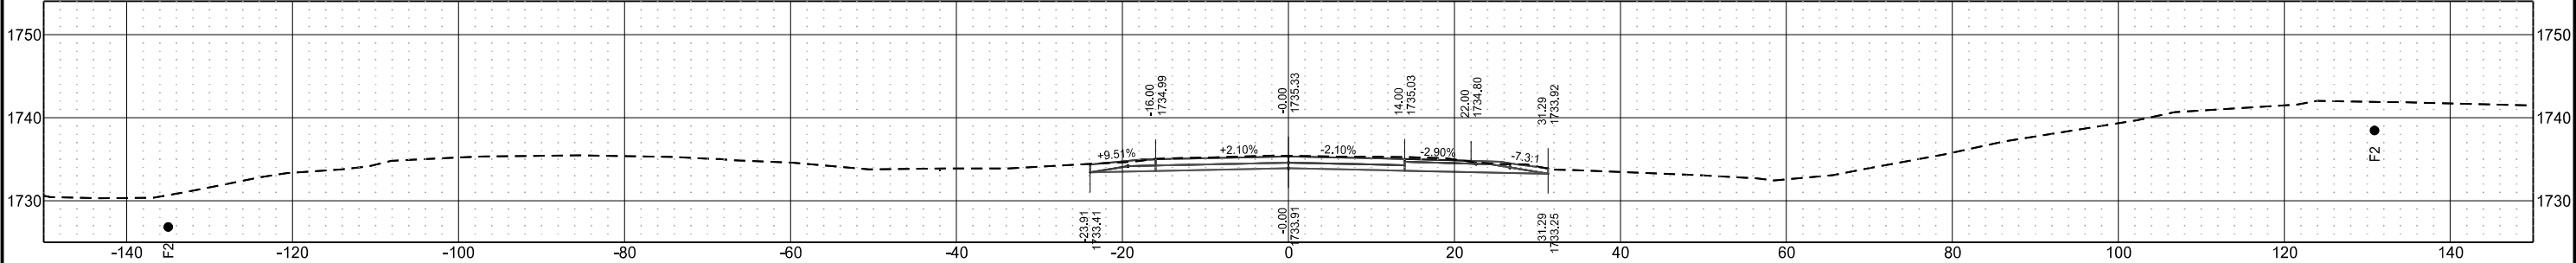

Sta 2321+00.00

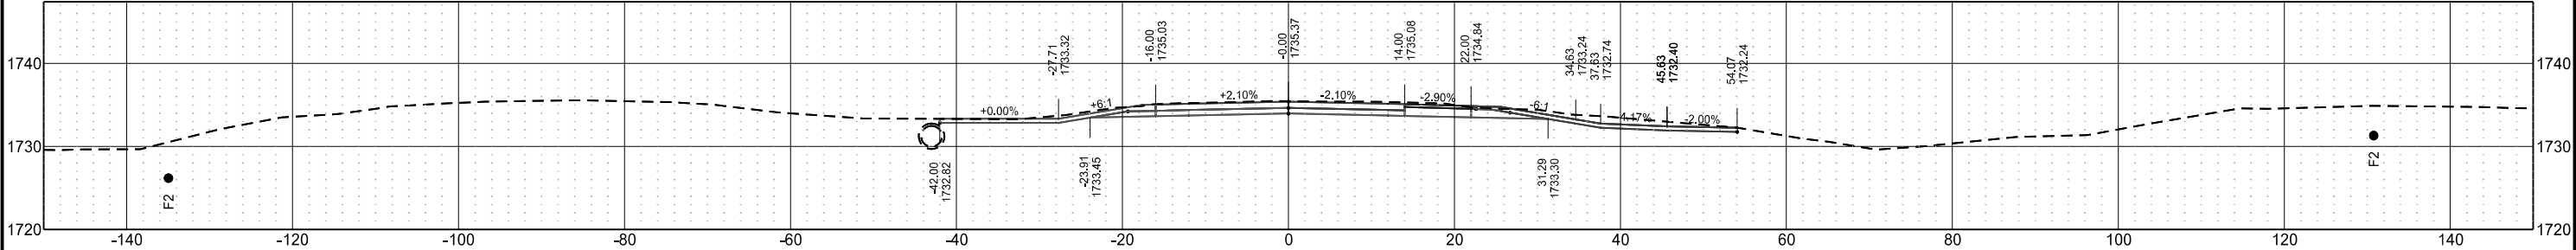


Sta 2320+50.00

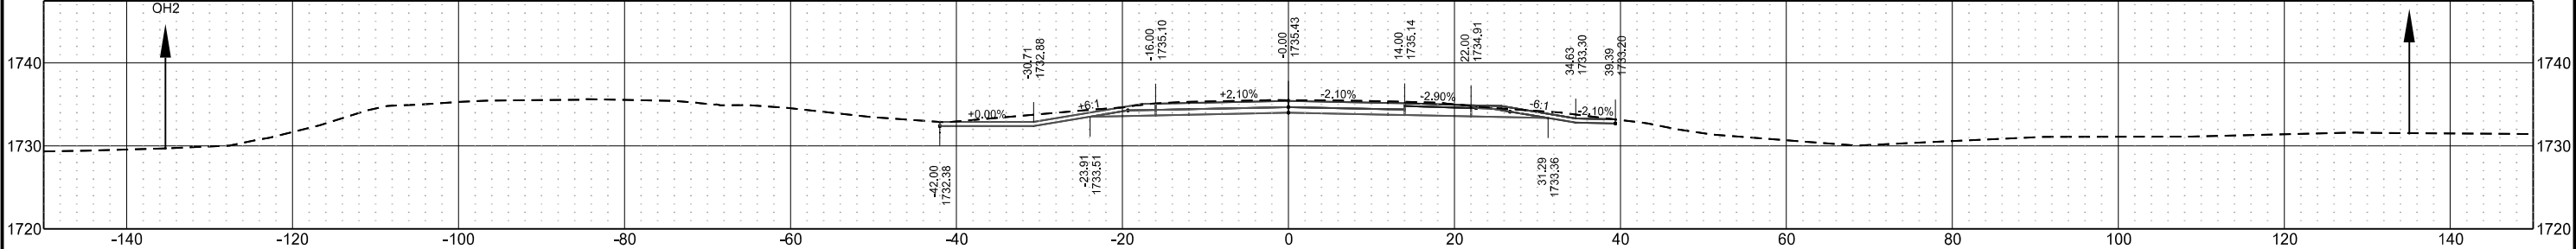


Centerline Cross Sections
I-94 Reconstruction
Bismarck to E of Menoken Interchange - EB

	STATE	PROJECT NO.	SECTION NO.	SHEET NO.
	ND	IM-X-1-094(214)162	200	61


Sta 2325+00.00

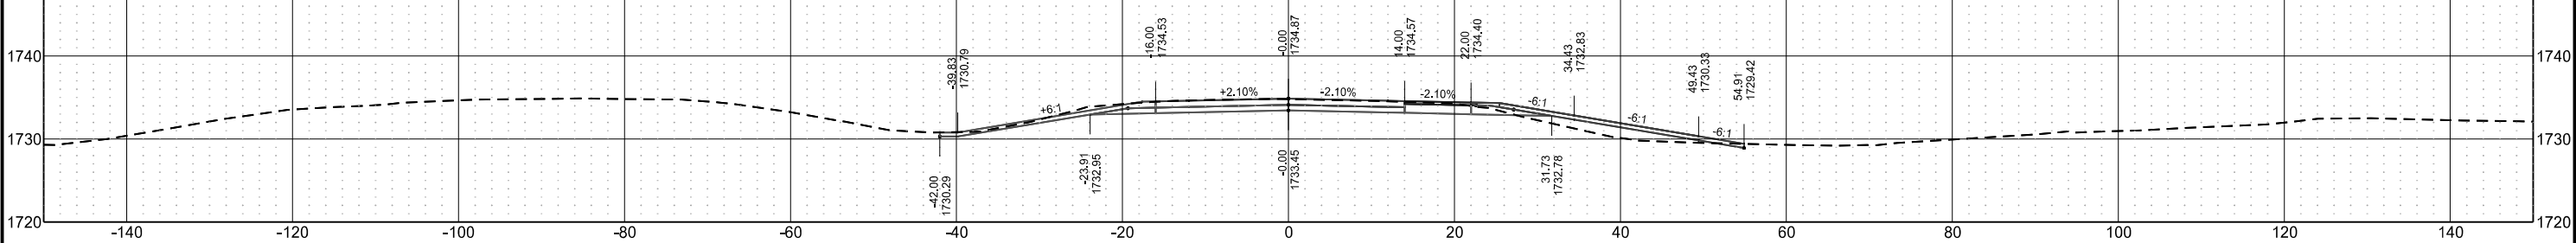


Sta 2324+00.00

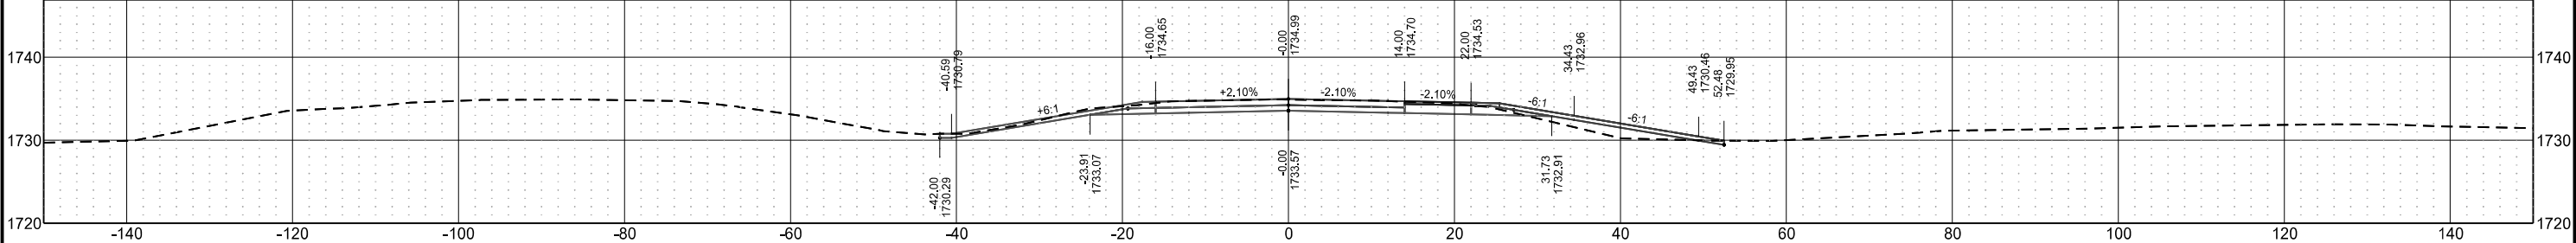

Sta 2323+00.00

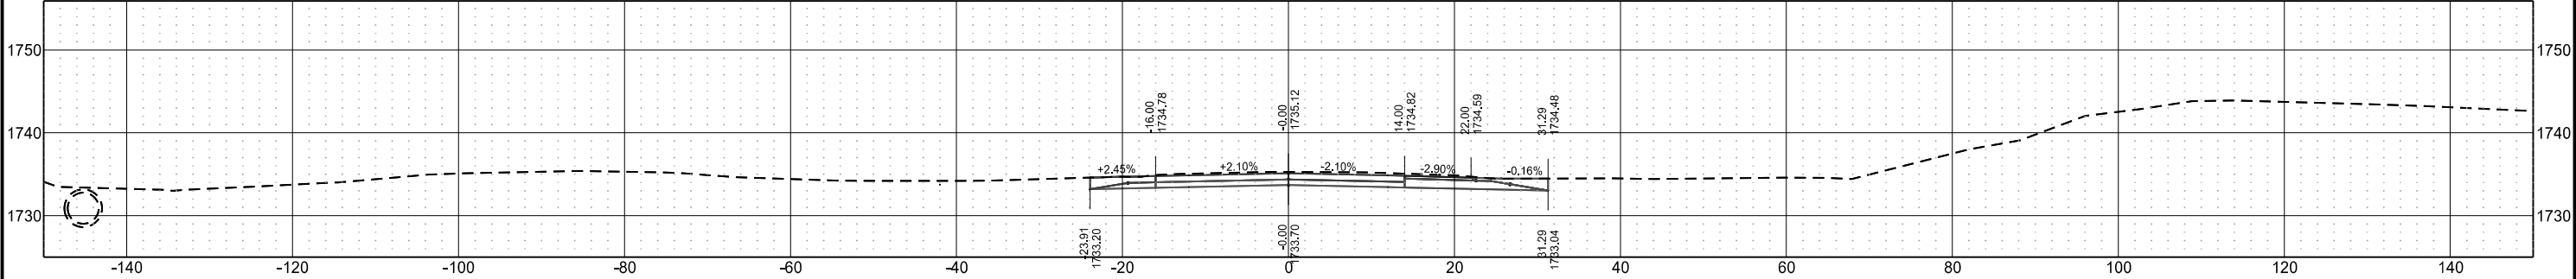

Sta 2322+20.60

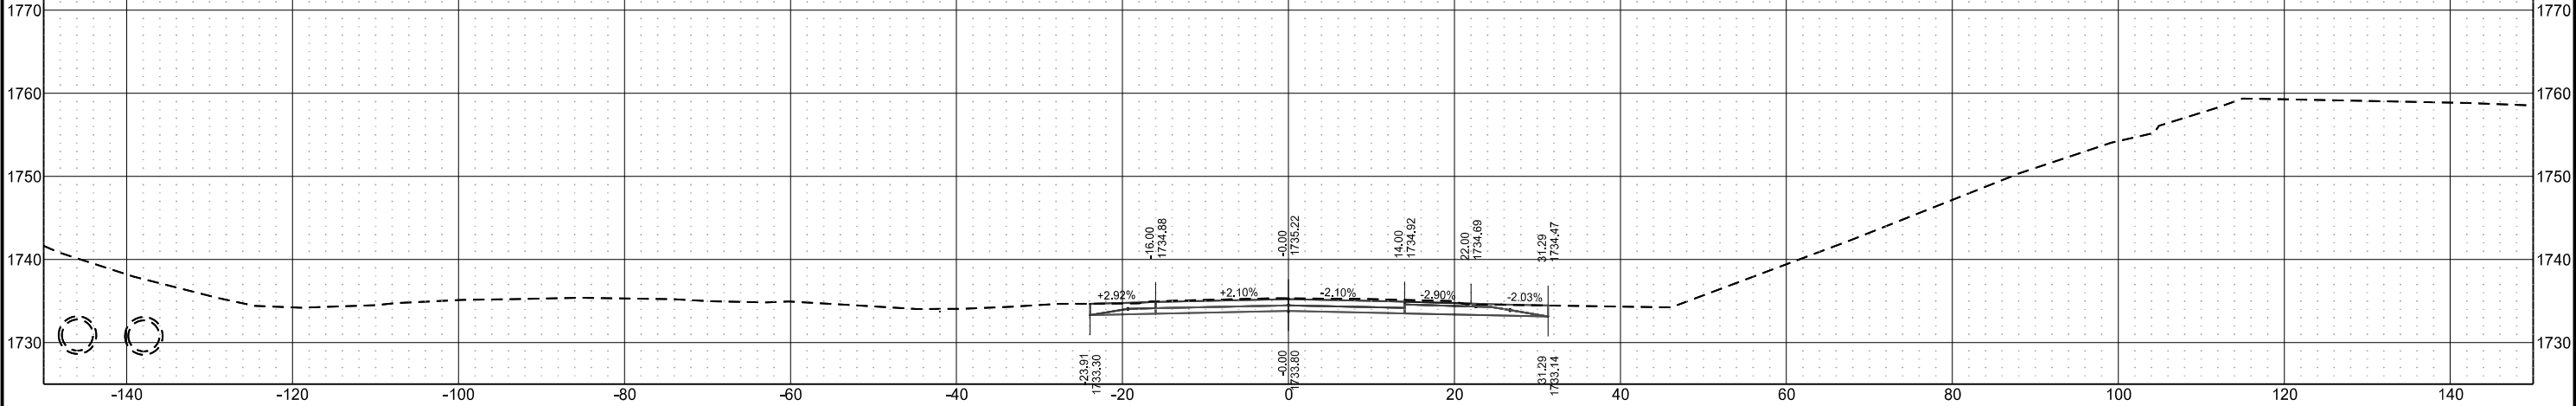

Centerline Cross Sections
I-94 Reconstruction
Bismarck to E of Menoken Interchange - EB

STATE

PROJECT NO.

SECTION NO.

SHEET NO.


ND

IM-X-1-094(214)162


200

62


Sta 2330+00.00

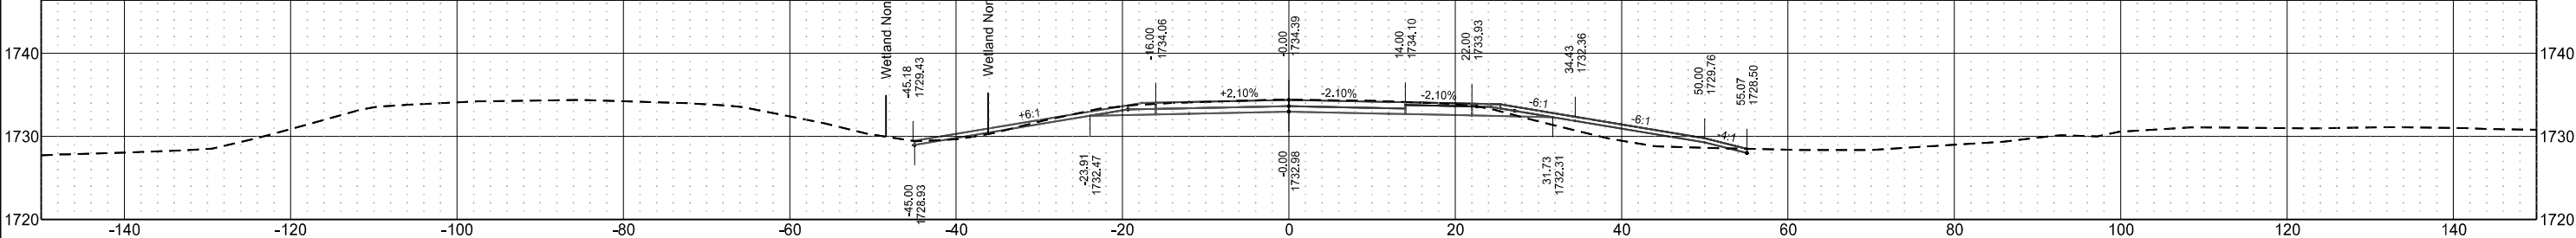


Sta 2329+00.00

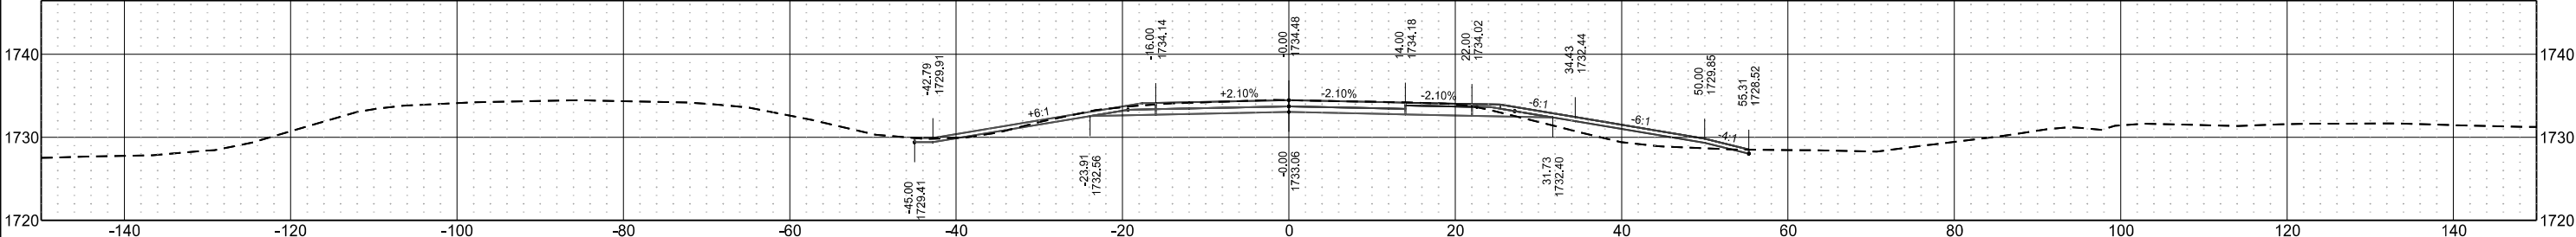


Sta 2328+00.00

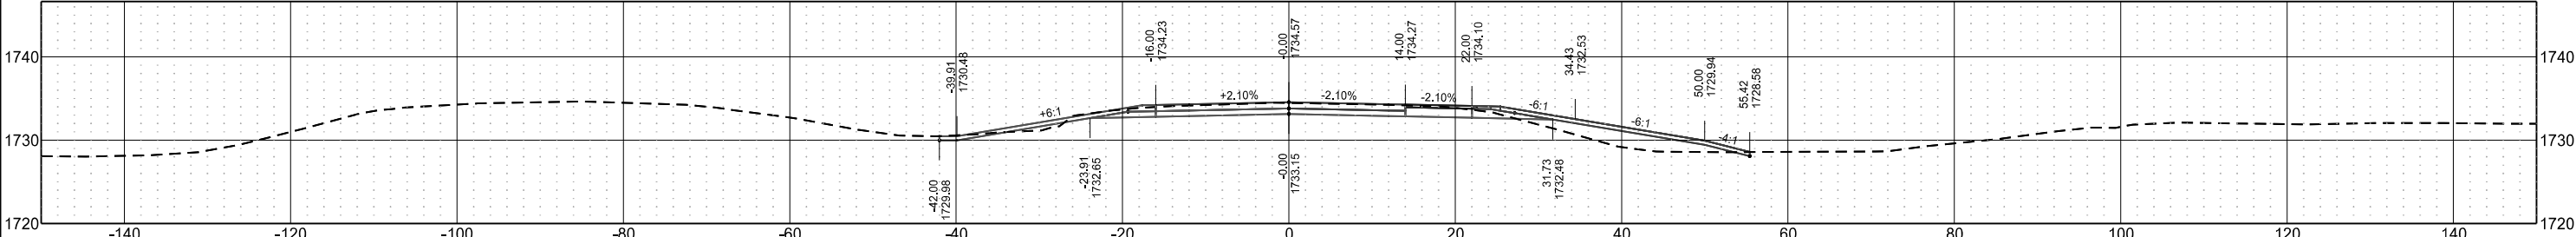

Sta 2327+00.00

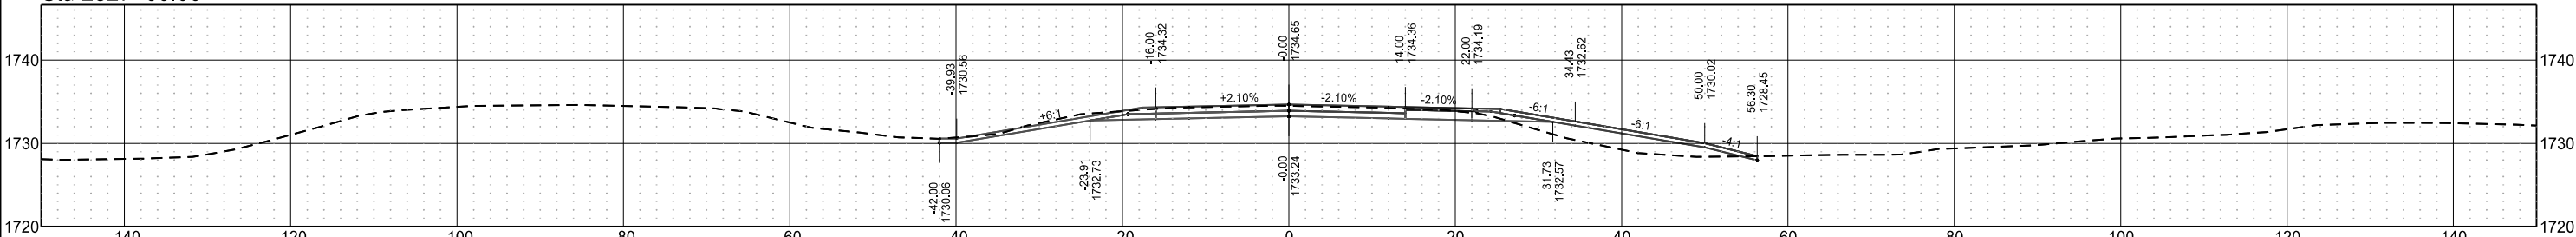


Sta 2326+00.00

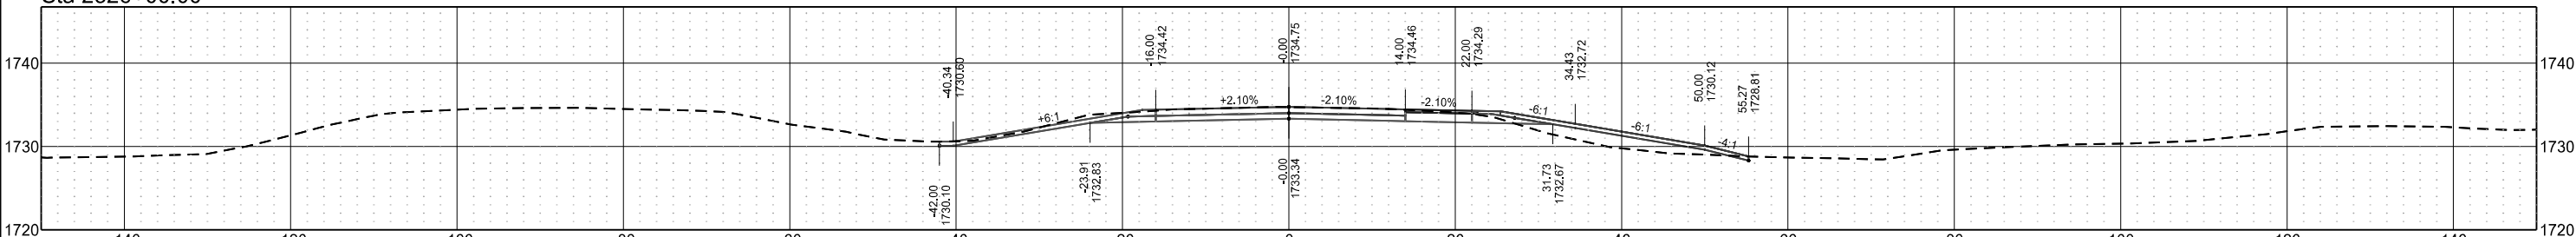


Centerline Cross Sections
I-94 Reconstruction
Bismarck to E of Menoken Interchange - EB

	STATE	PROJECT NO.	SECTION NO.	SHEET NO.
	ND	IM-X-1-094(214)162	200	63


Sta 2334+00.00

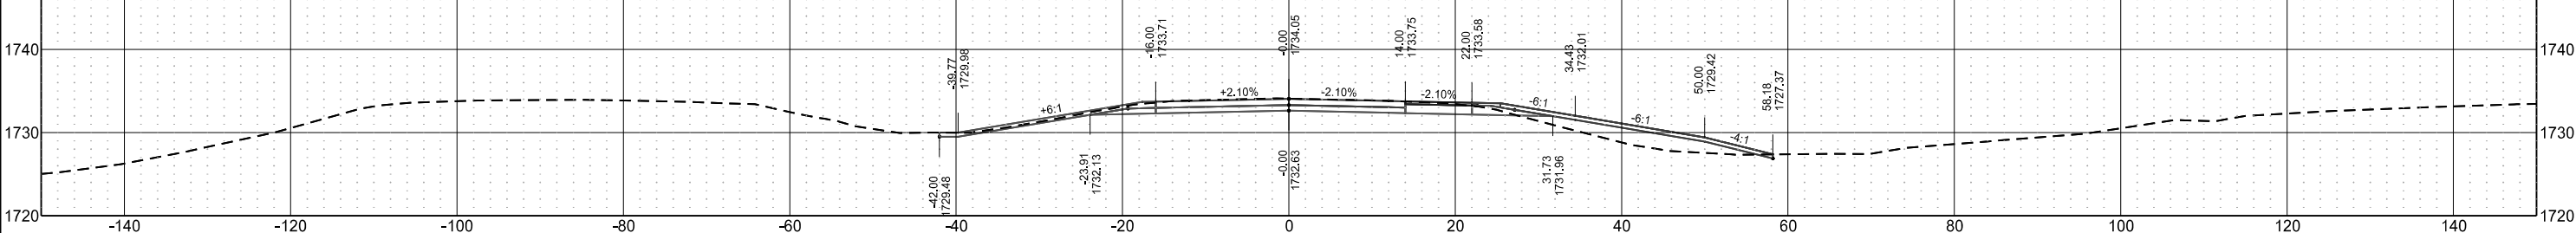


Sta 2333+00.00

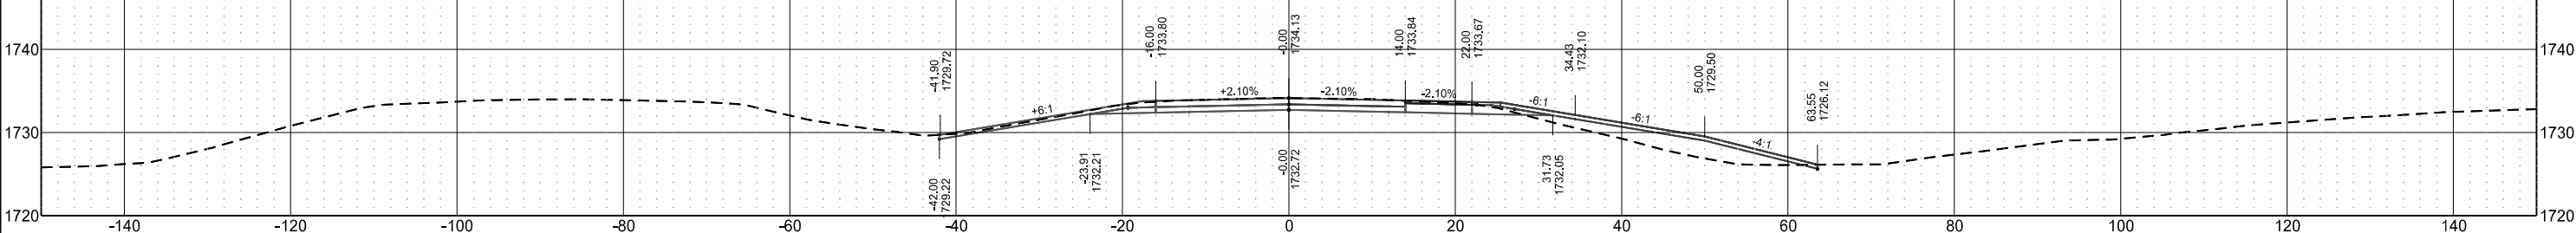

Sta 2332+00.00

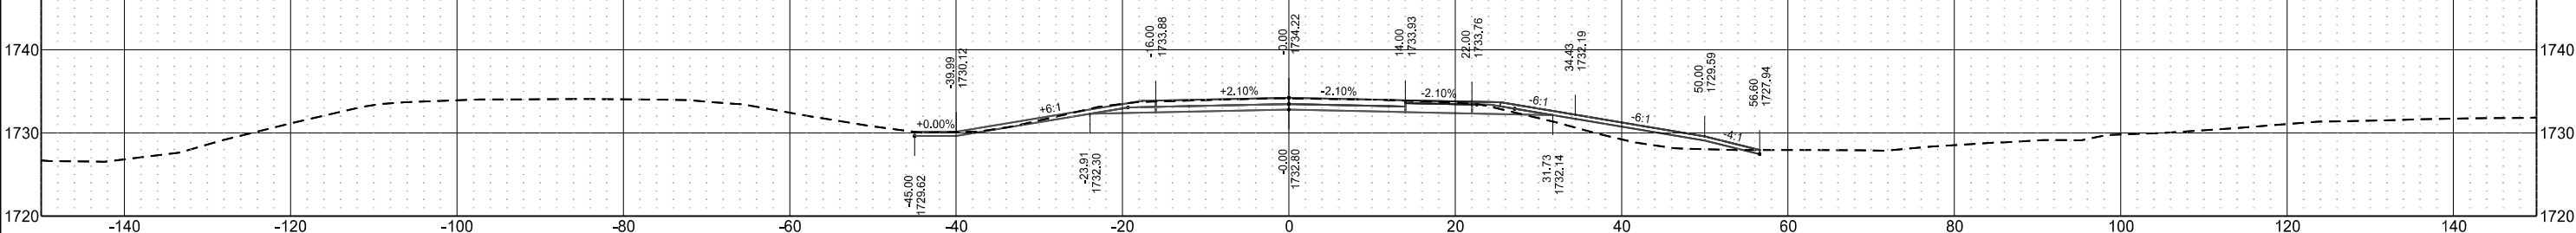


Sta 2331+00.00

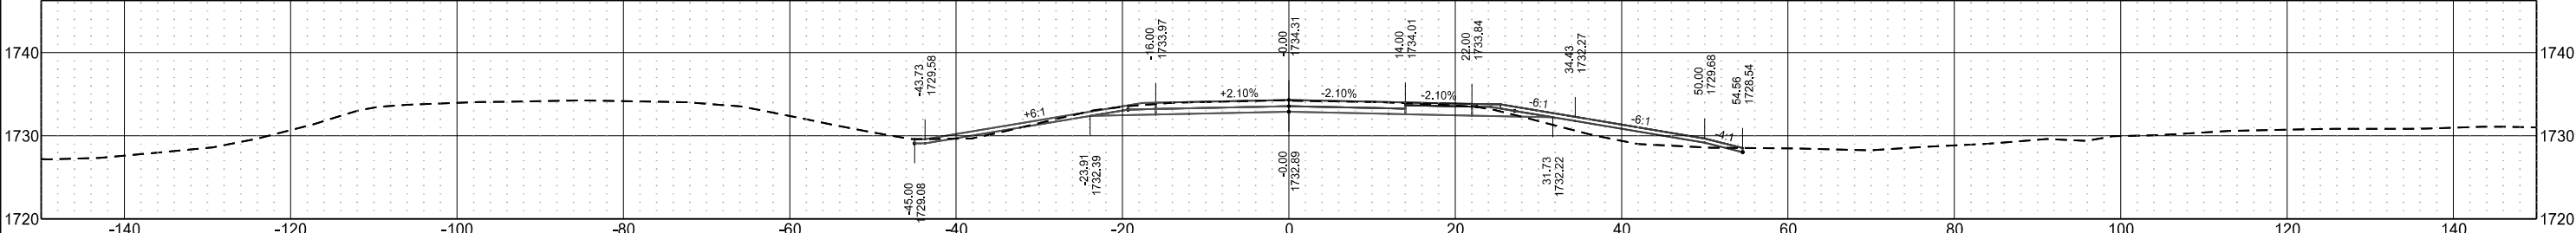


Centerline Cross Sections
I-94 Reconstruction
Bismarck to E of Menoken Interchange - EB

	STATE	PROJECT NO.	SECTION NO.	SHEET NO.
	ND	IM-X-1-094(214)162	200	64


Sta 2338+00.00

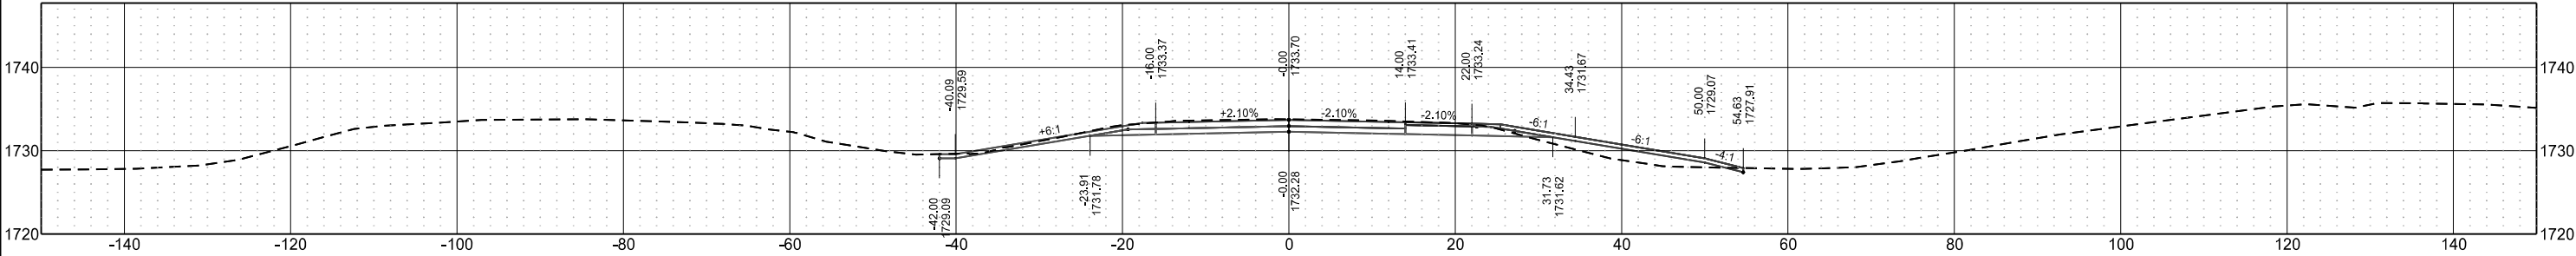


Sta 2337+00.00

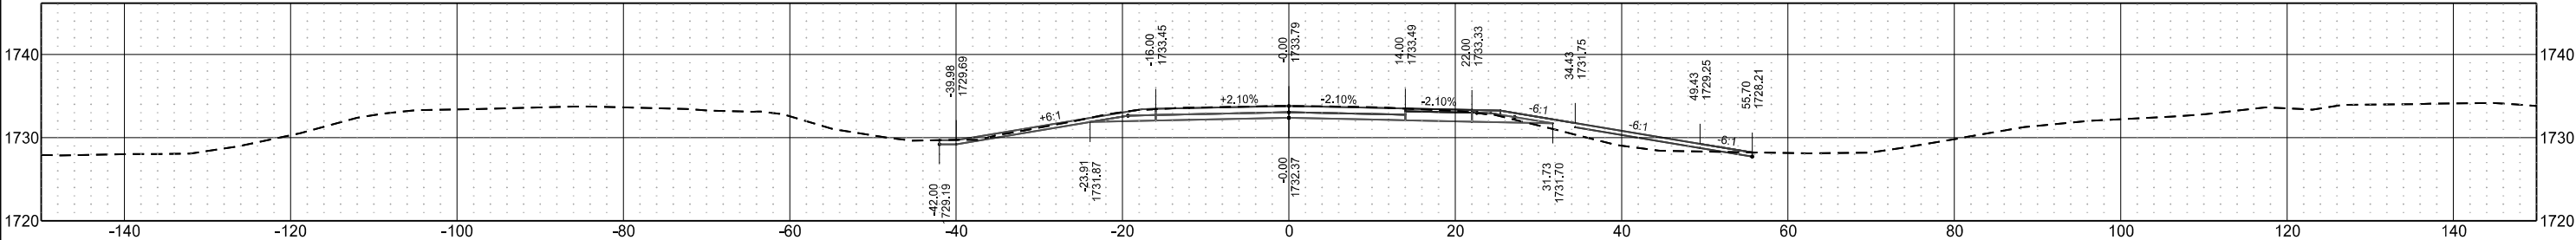

Sta 2336+00.00

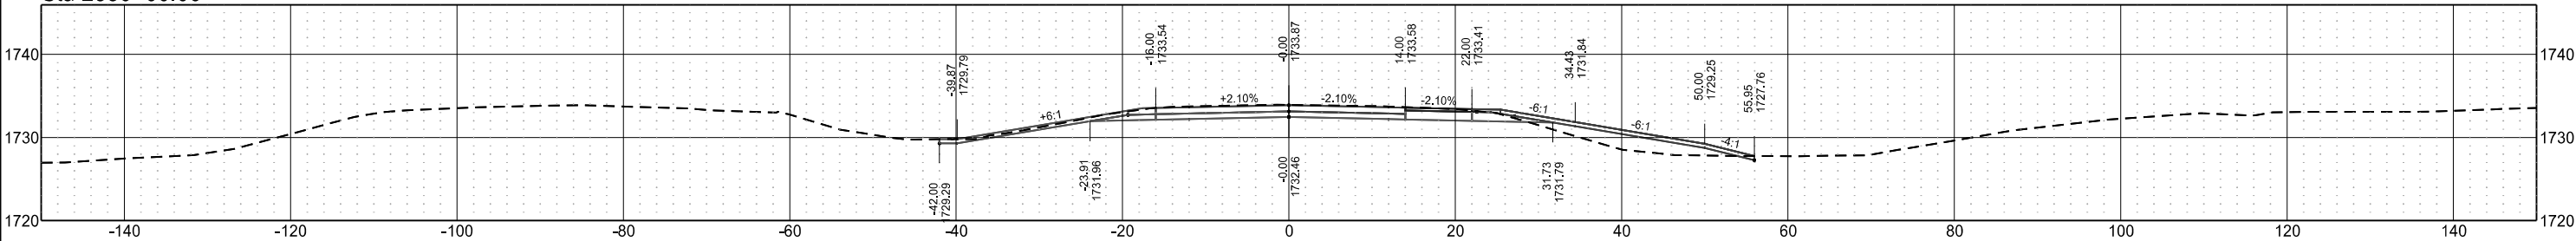


Sta 2335+00.00

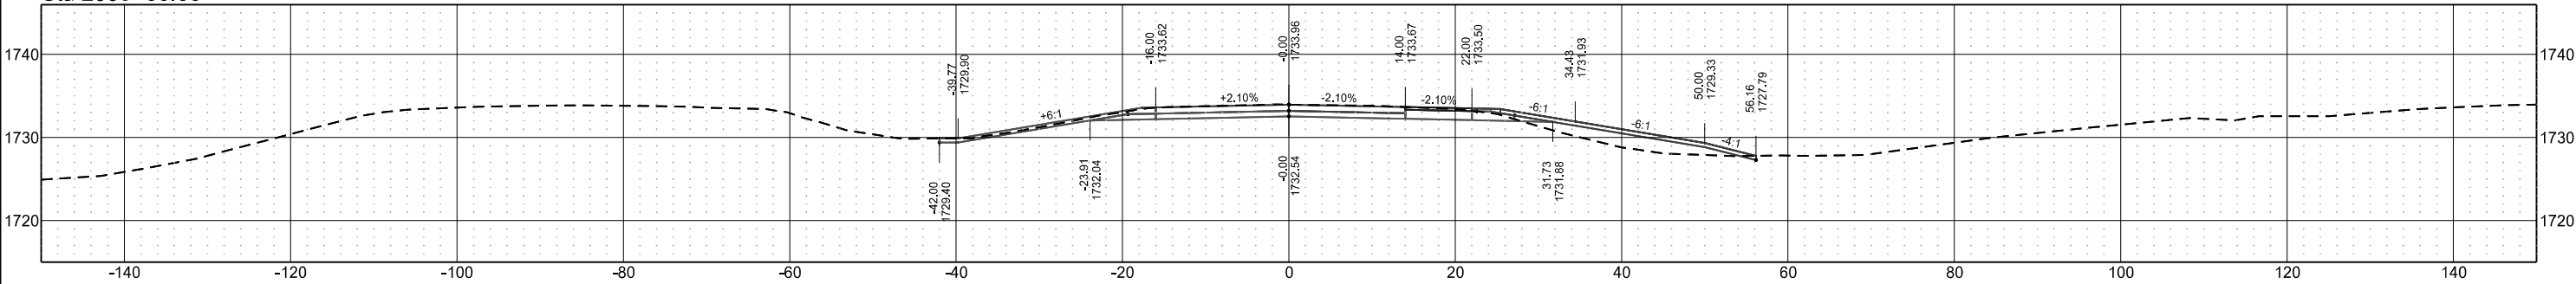


Centerline Cross Sections
I-94 Reconstruction
Bismarck to E of Menoken Interchange - EB

	STATE	PROJECT NO.	SECTION NO.	SHEET NO.
	ND	IM-X-1-094(214)162	200	65


Sta 2342+00.00

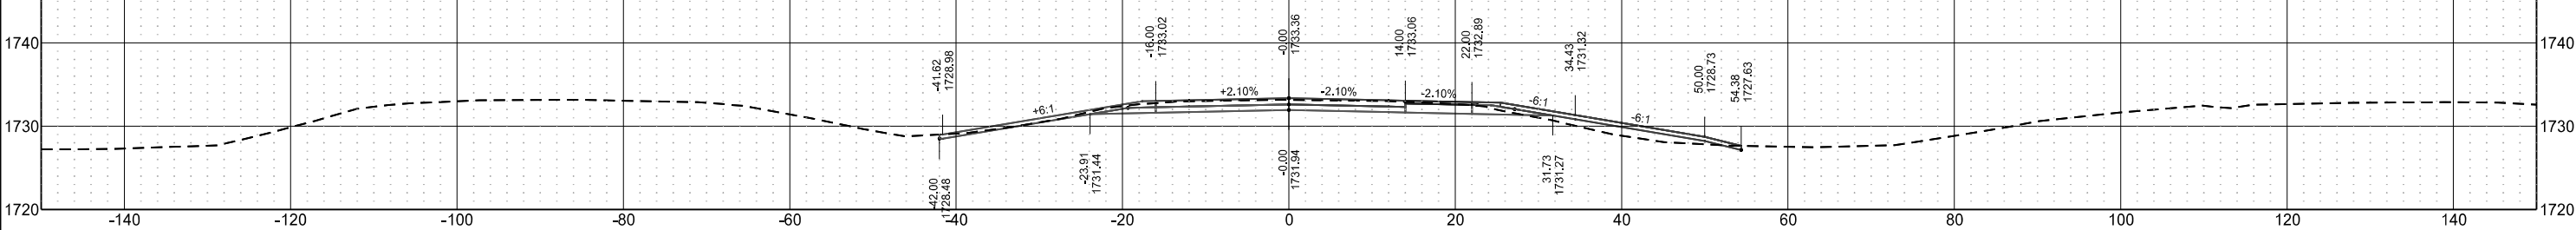


Sta 2341+00.00

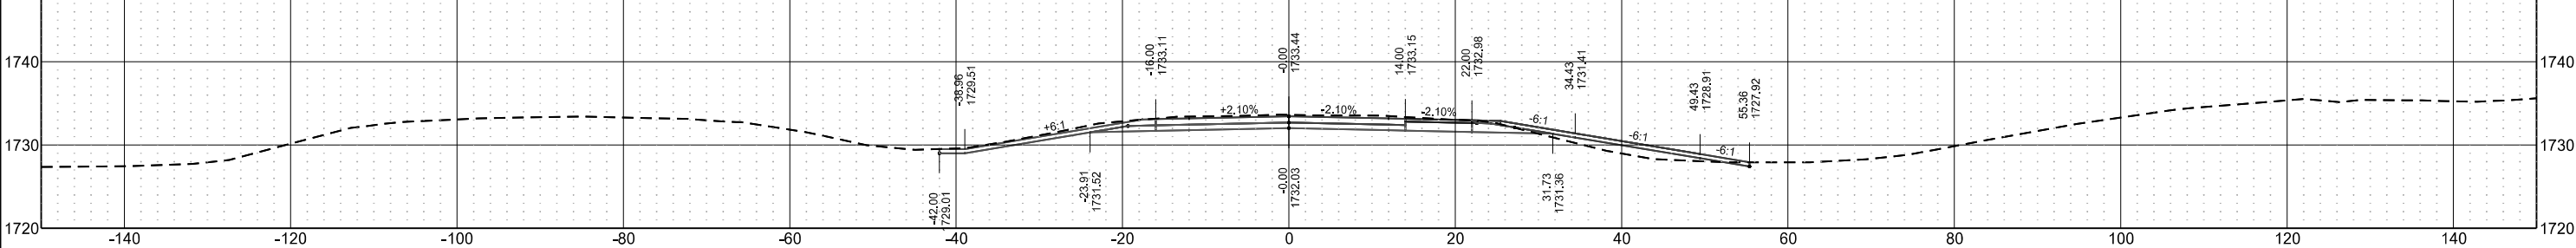

Sta 2340+00.00

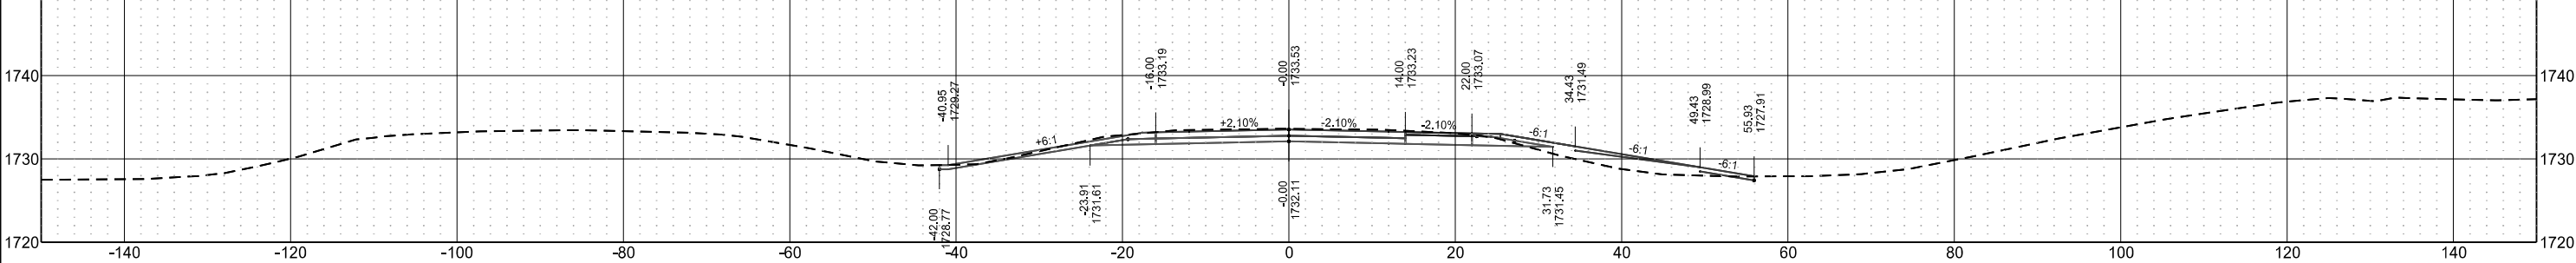

Sta 2339+00.00

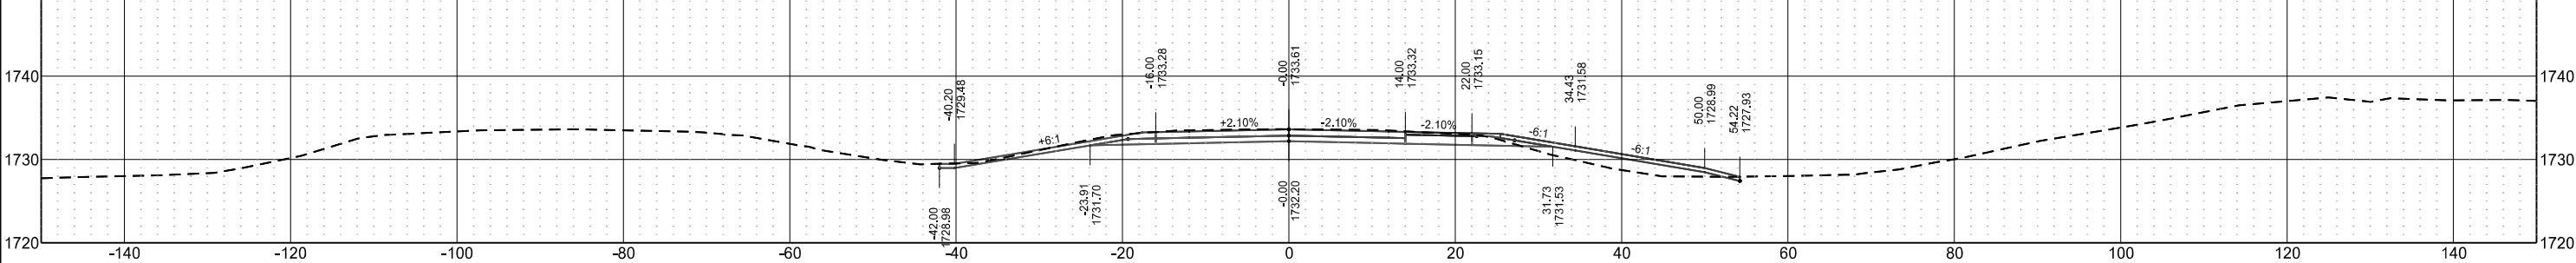

Centerline Cross Sections
I-94 Reconstruction
Bismarck to E of Menoken Interchange - EB

STATE

PROJECT NO.

SECTION NO.

SHEET NO.


ND

IM-X-1-094(214)162


200

66


Sta 2347+00.00

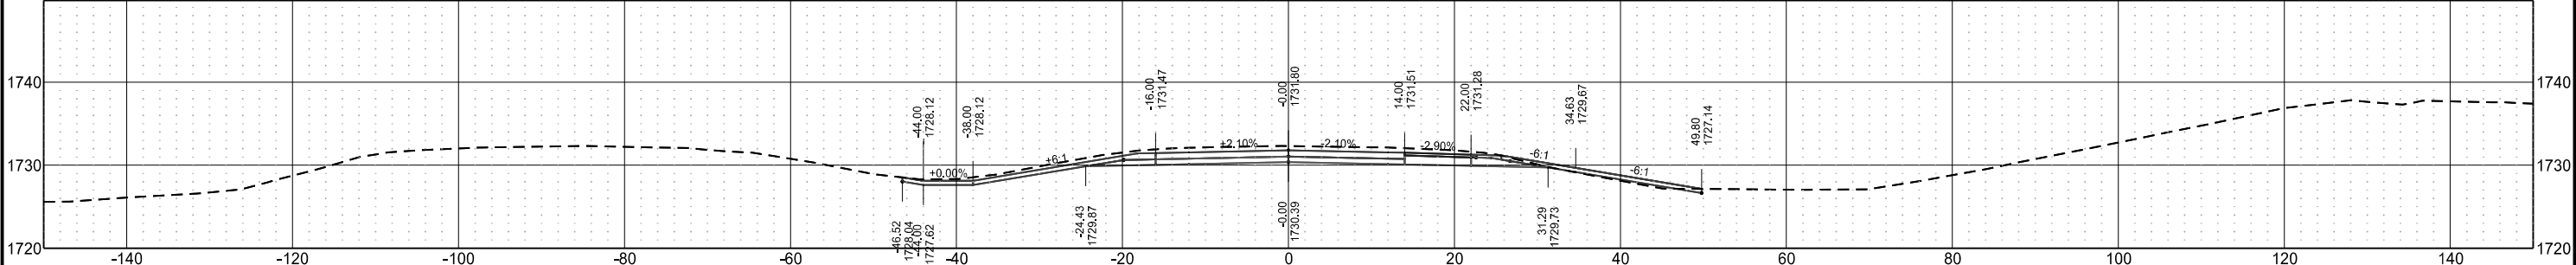


Sta 2346+00.00

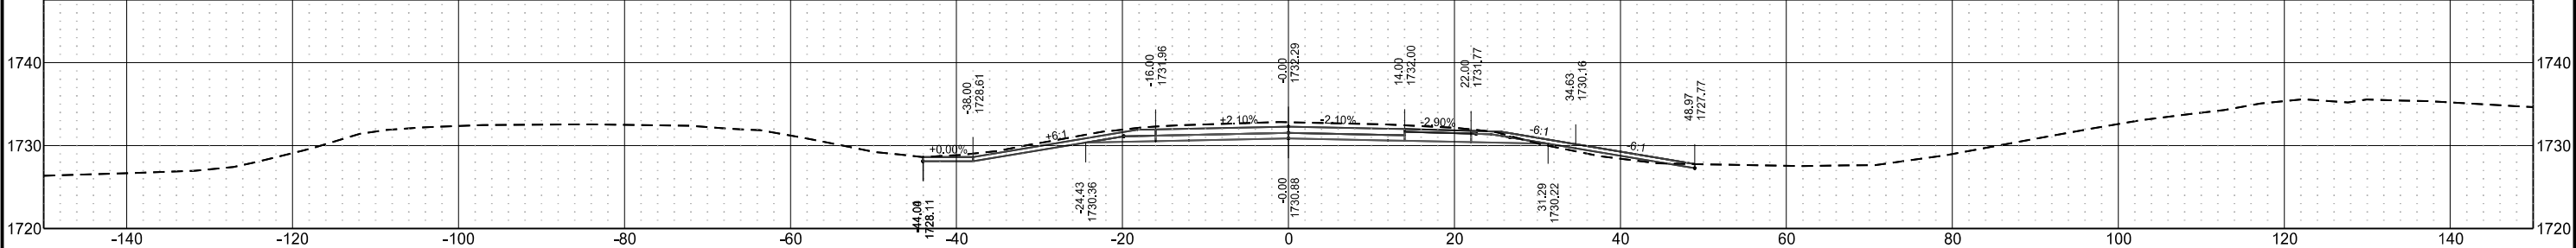


Sta 2345+00.00

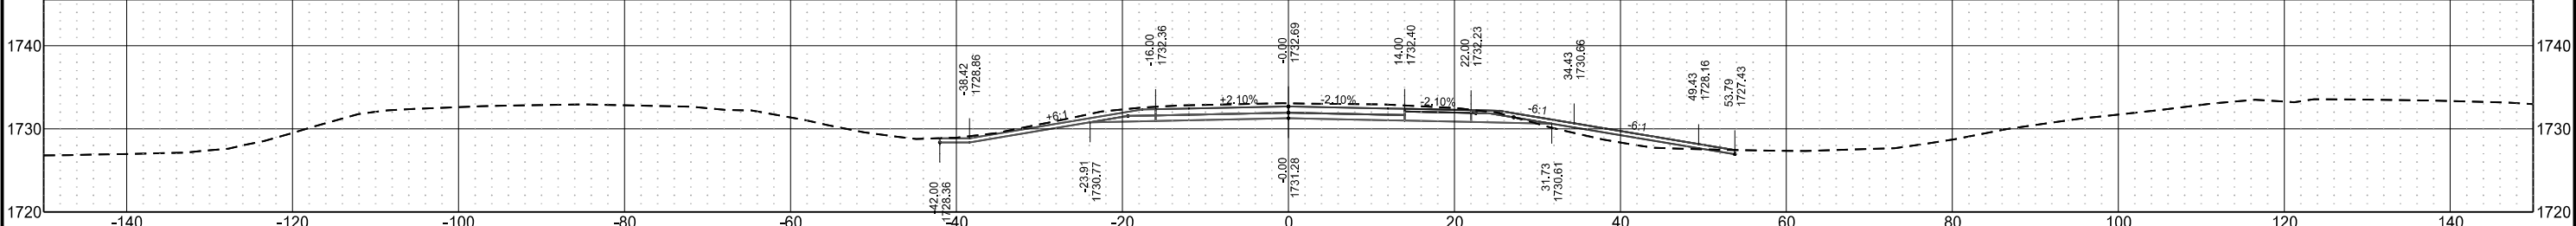

Sta 2344+00.00

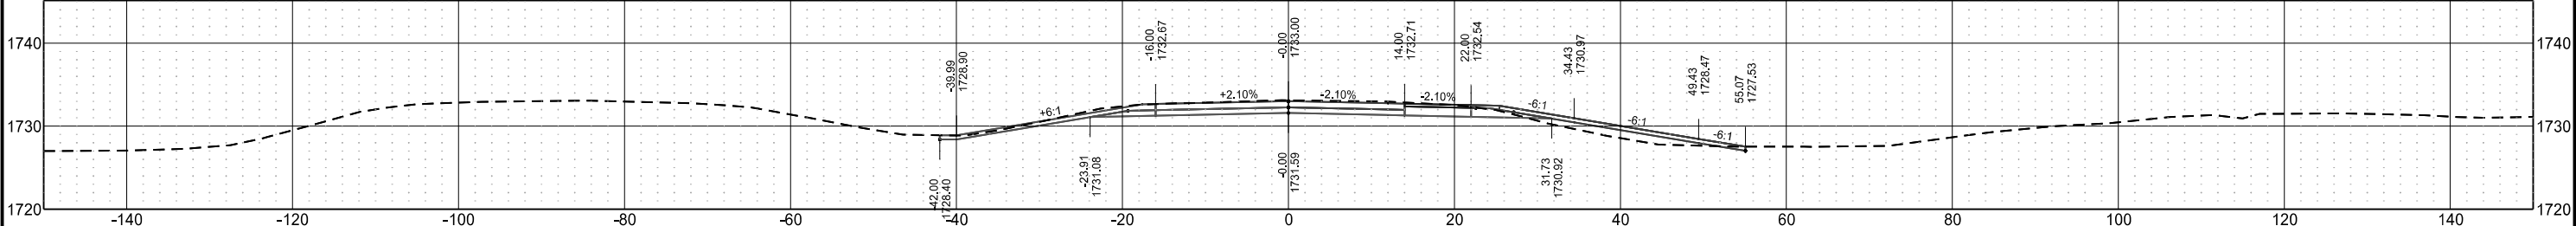

Sta 2343+00.00

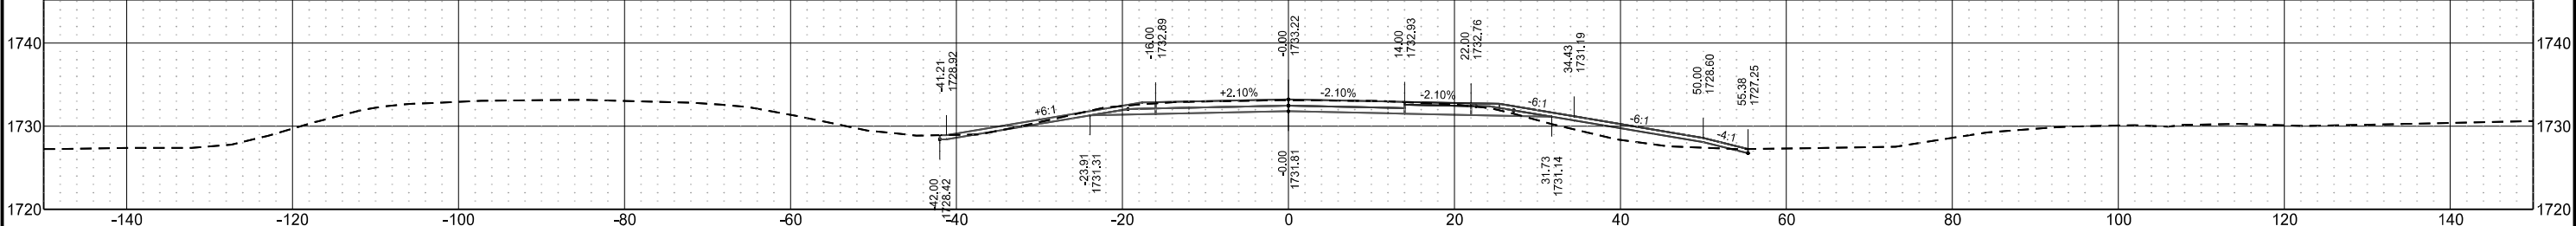

Centerline Cross Sections
I-94 Reconstruction
Bismarck to E of Menoken Interchange - EB

STATE

PROJECT NO.

SECTION NO.

SHEET NO.


ND

IM-X-1-094(214)162


200

67


Sta 2351+00.00

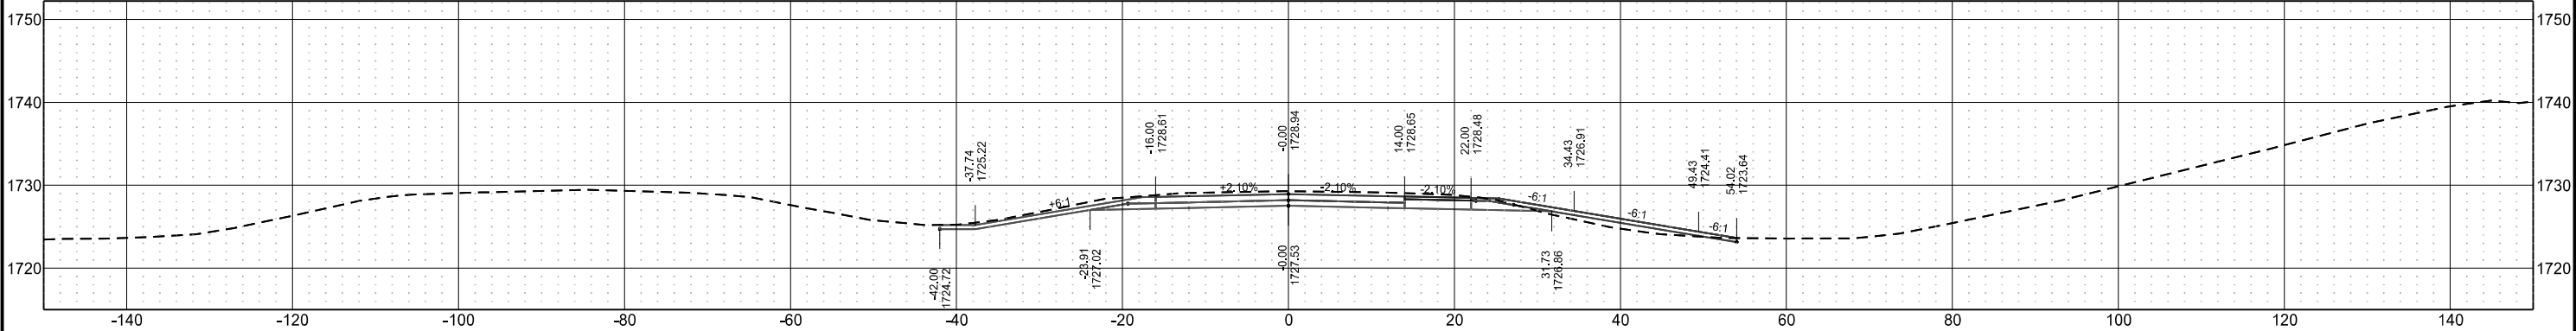


Sta 2350+00.00

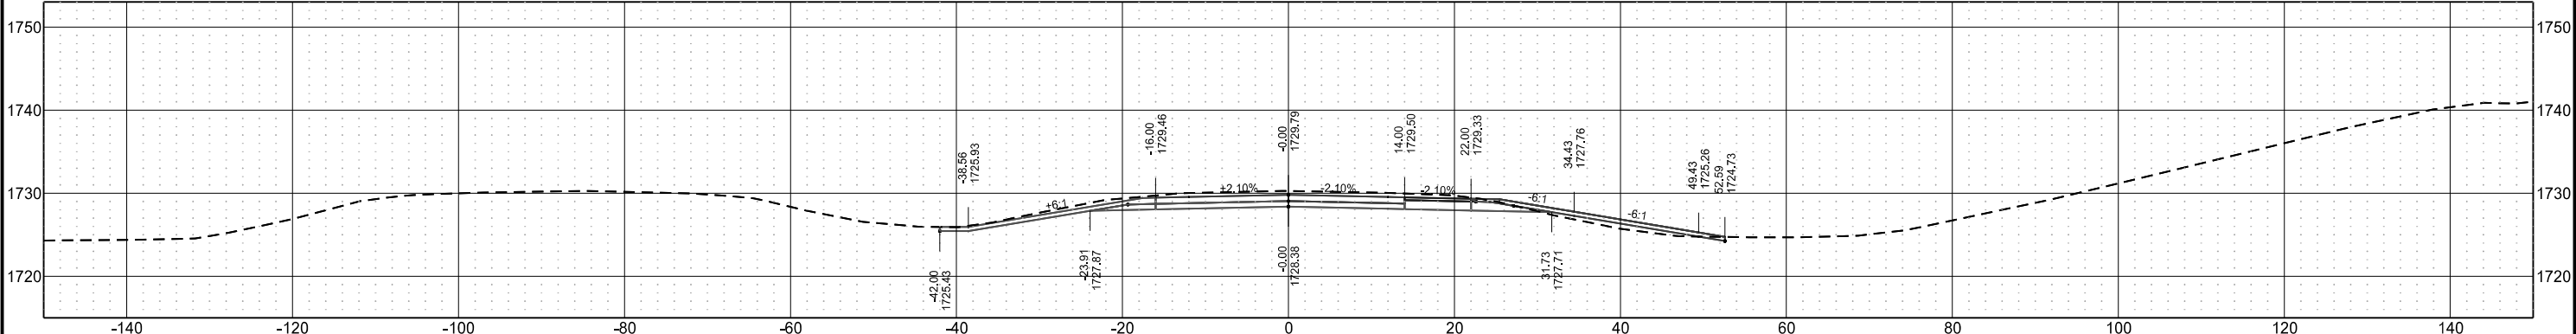

Sta 2349+00.00

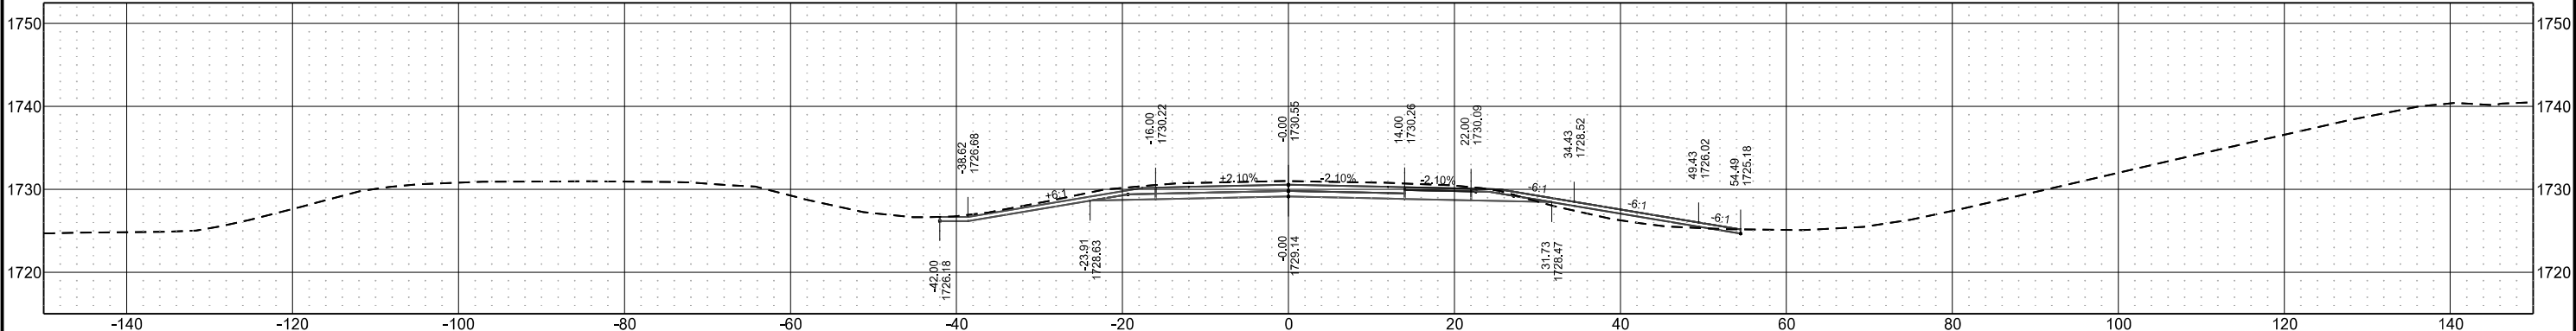


Sta 2348+00.00

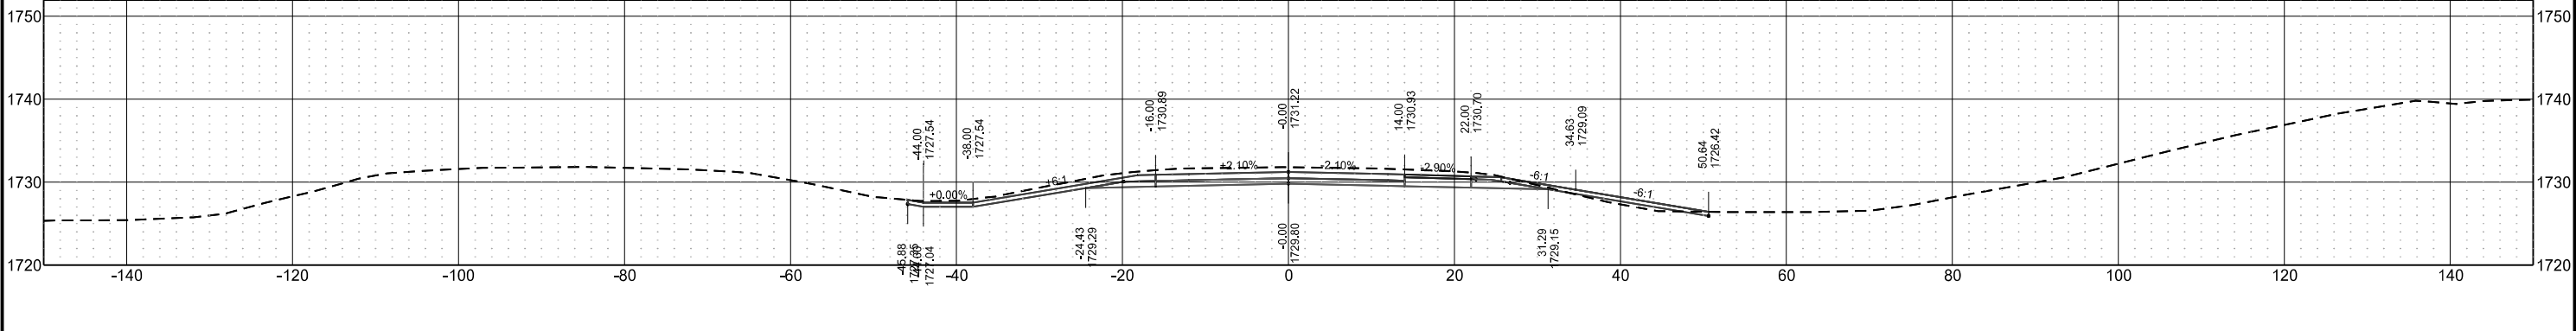


Centerline Cross Sections
I-94 Reconstruction
Bismarck to E of Menoken Interchange - EB

	STATE	PROJECT NO.	SECTION NO.	SHEET NO.
	ND	IM-X-1-094(214)162	200	68


Sta 2355+00.00

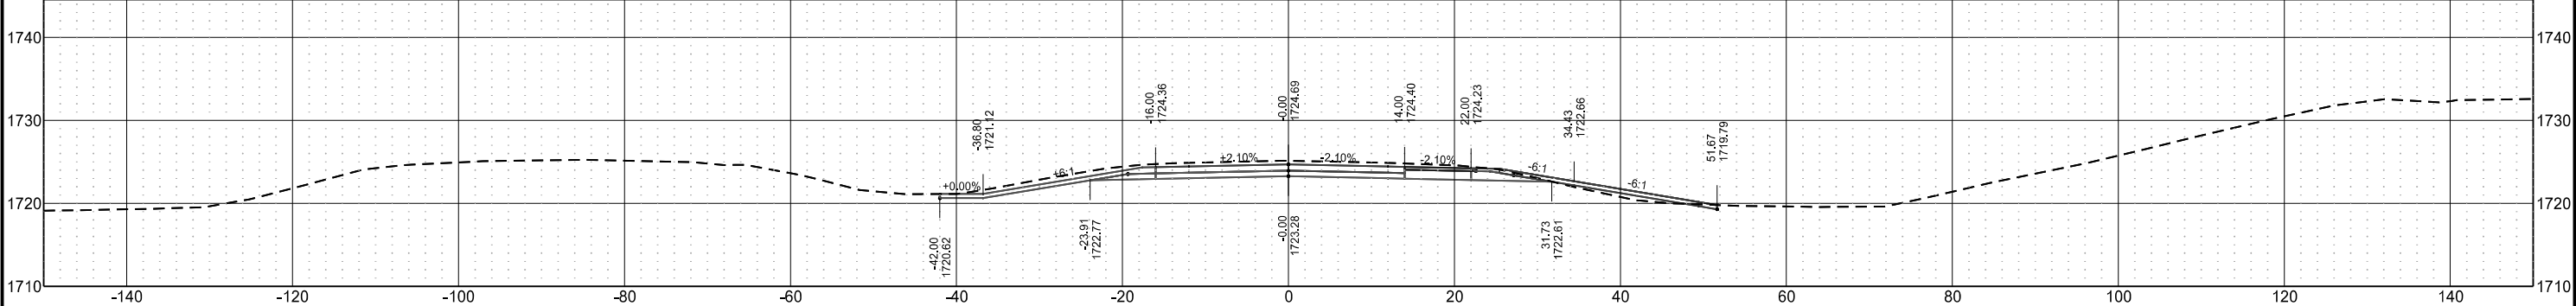


Sta 2354+00.00

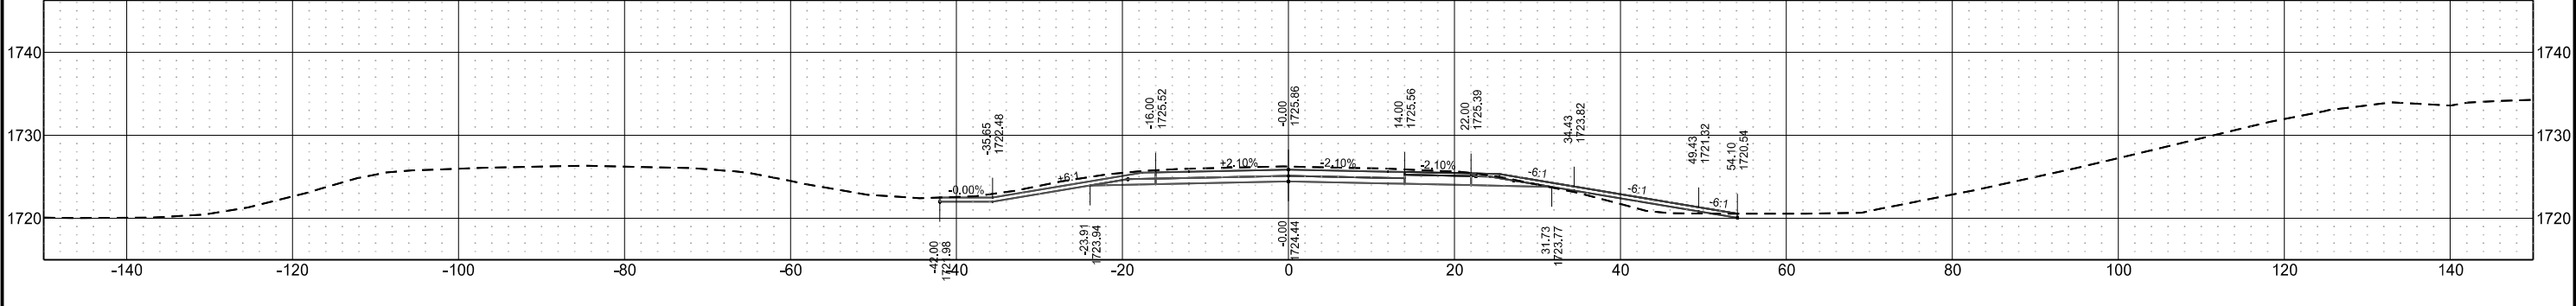

Sta 2353+00.00

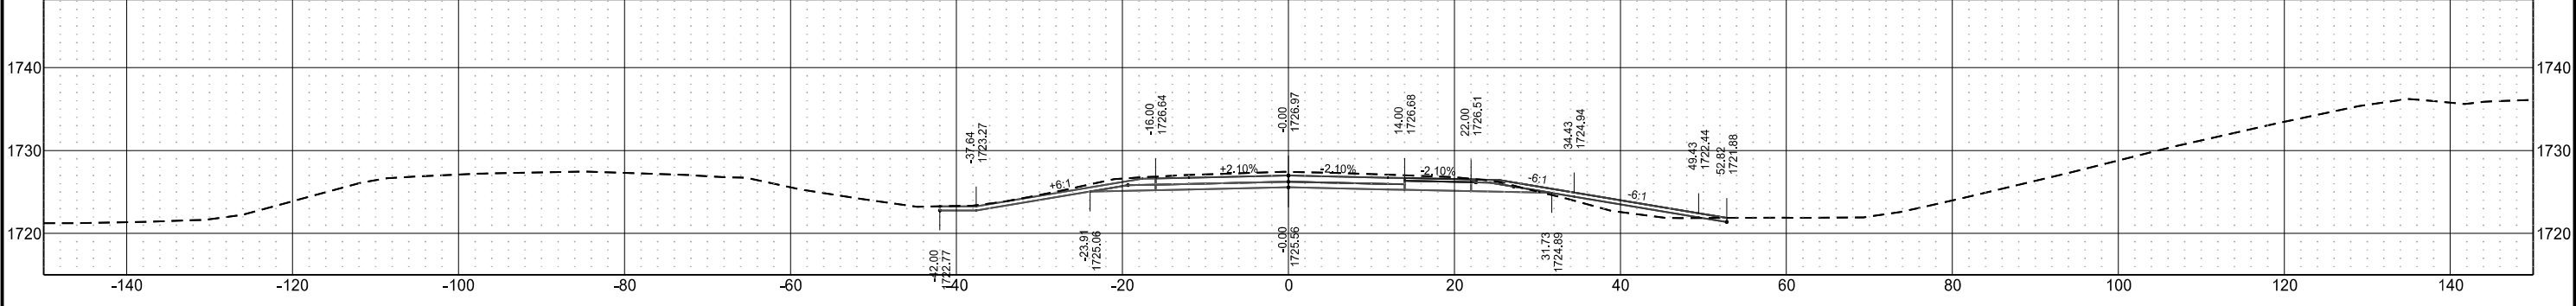


Sta 2352+00.00

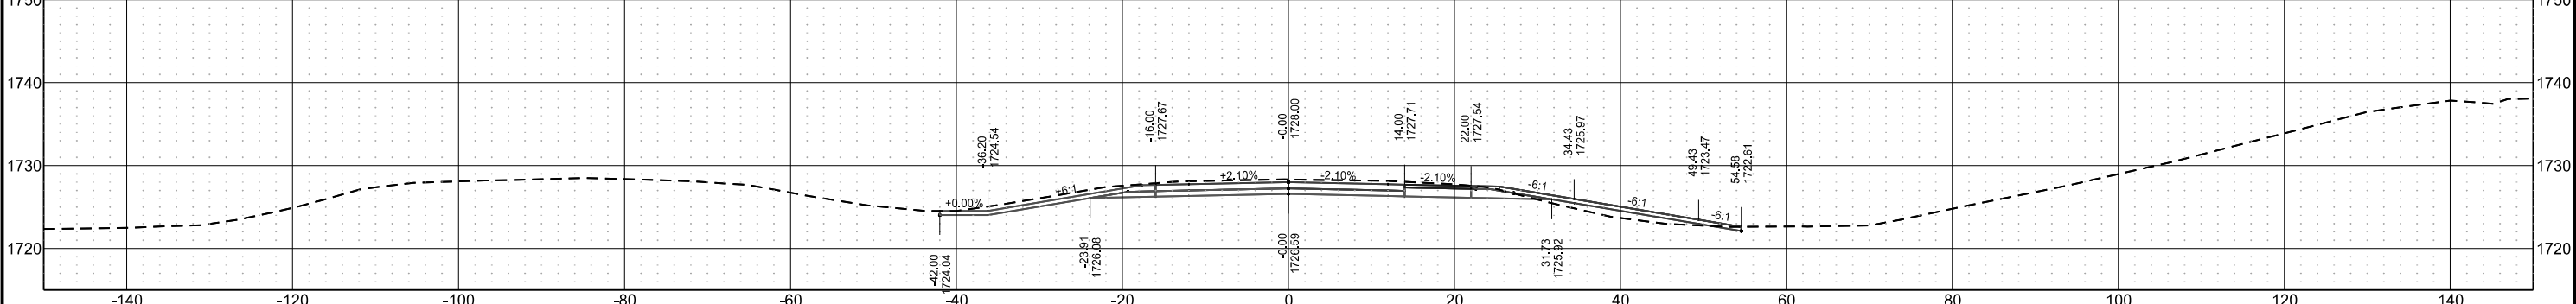


Centerline Cross Sections
I-94 Reconstruction
Bismarck to E of Menoken Interchange - EB

	STATE	PROJECT NO.	SECTION NO.	SHEET NO.
	ND	IM-X-1-094(214)162	200	69


Sta 2359+00.00

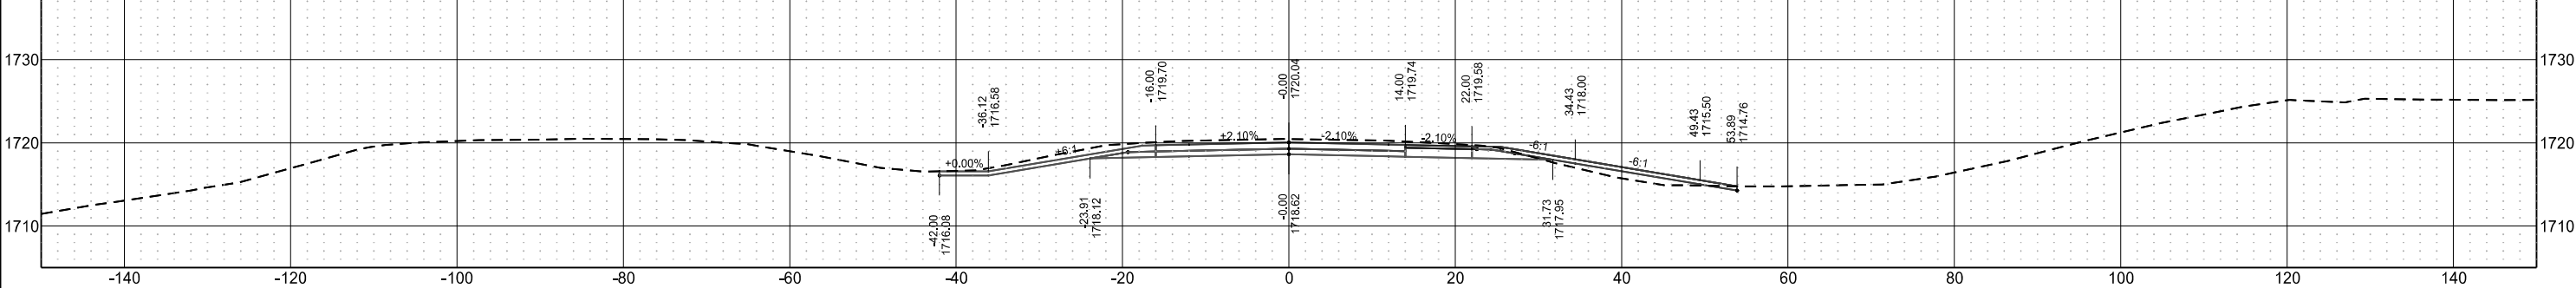


Sta 2358+00.00

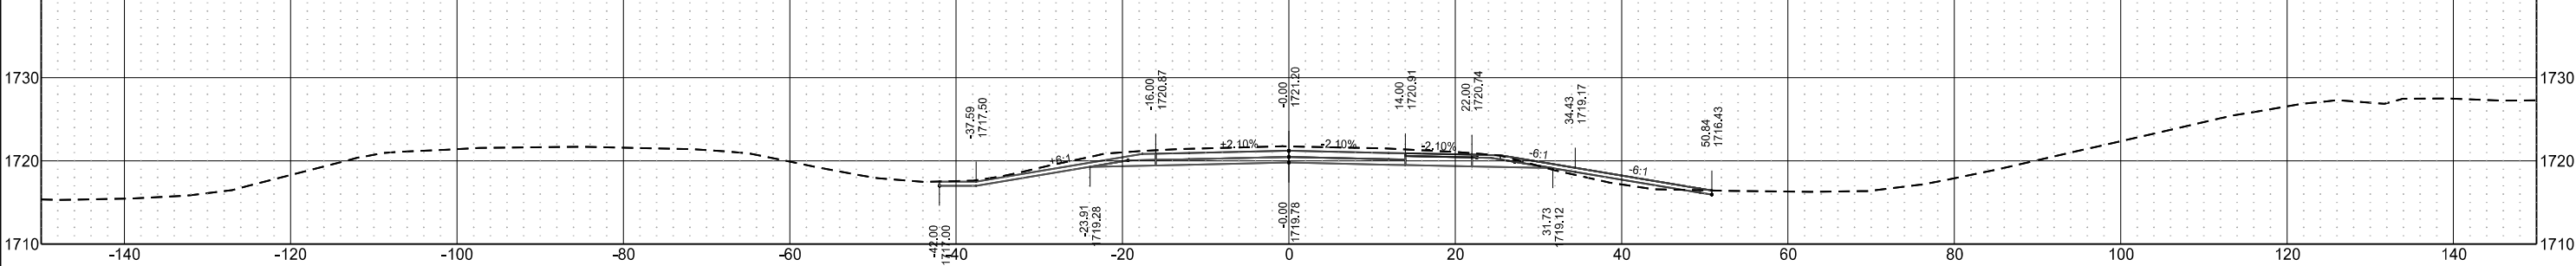

Sta 2357+00.00

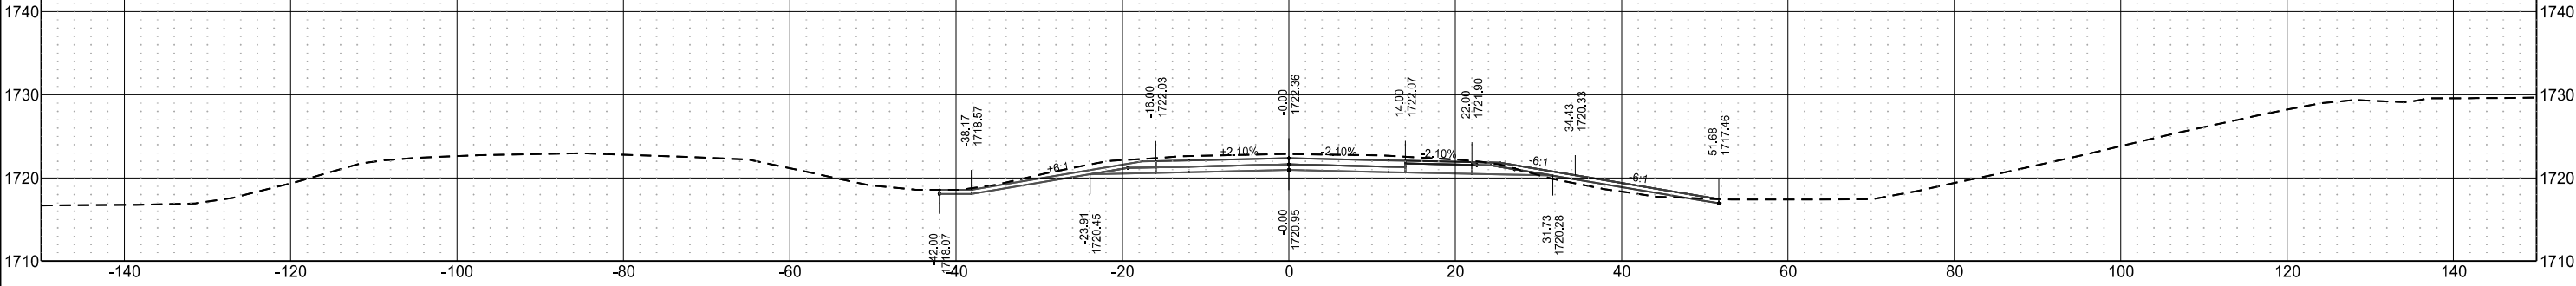


Sta 2356+00.00

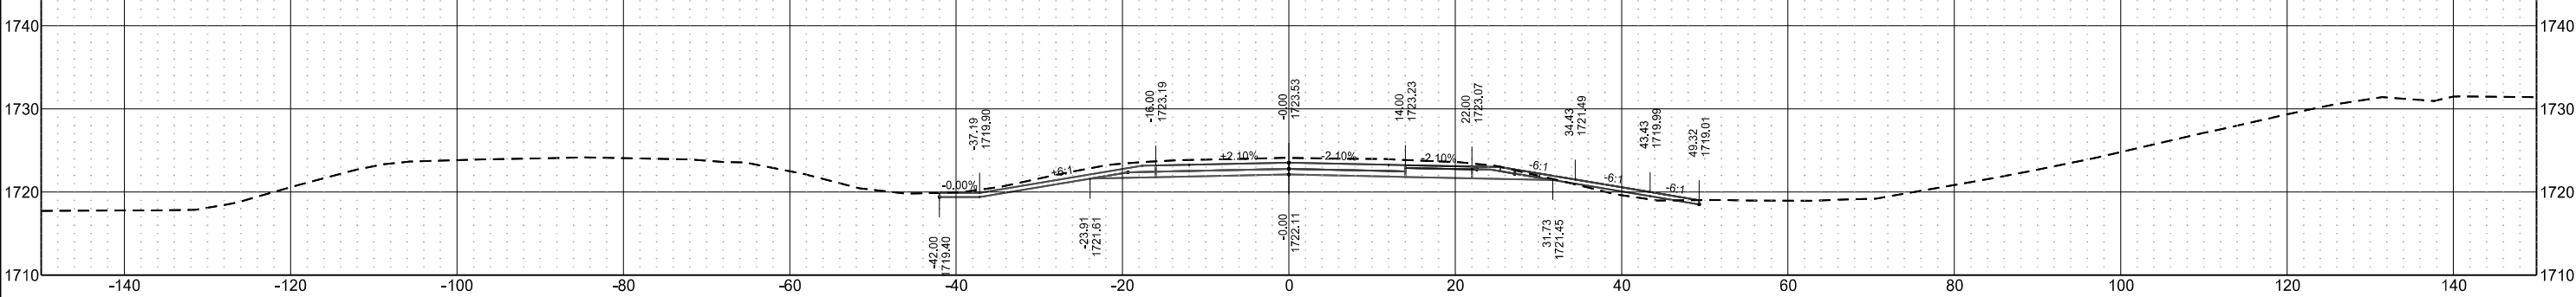


Centerline Cross Sections
I-94 Reconstruction
Bismarck to E of Menoken Interchange - EB

	STATE	PROJECT NO.	SECTION NO.	SHEET NO.
	ND	IM-X-1-094(214)162	200	70


Sta 2363+00.00

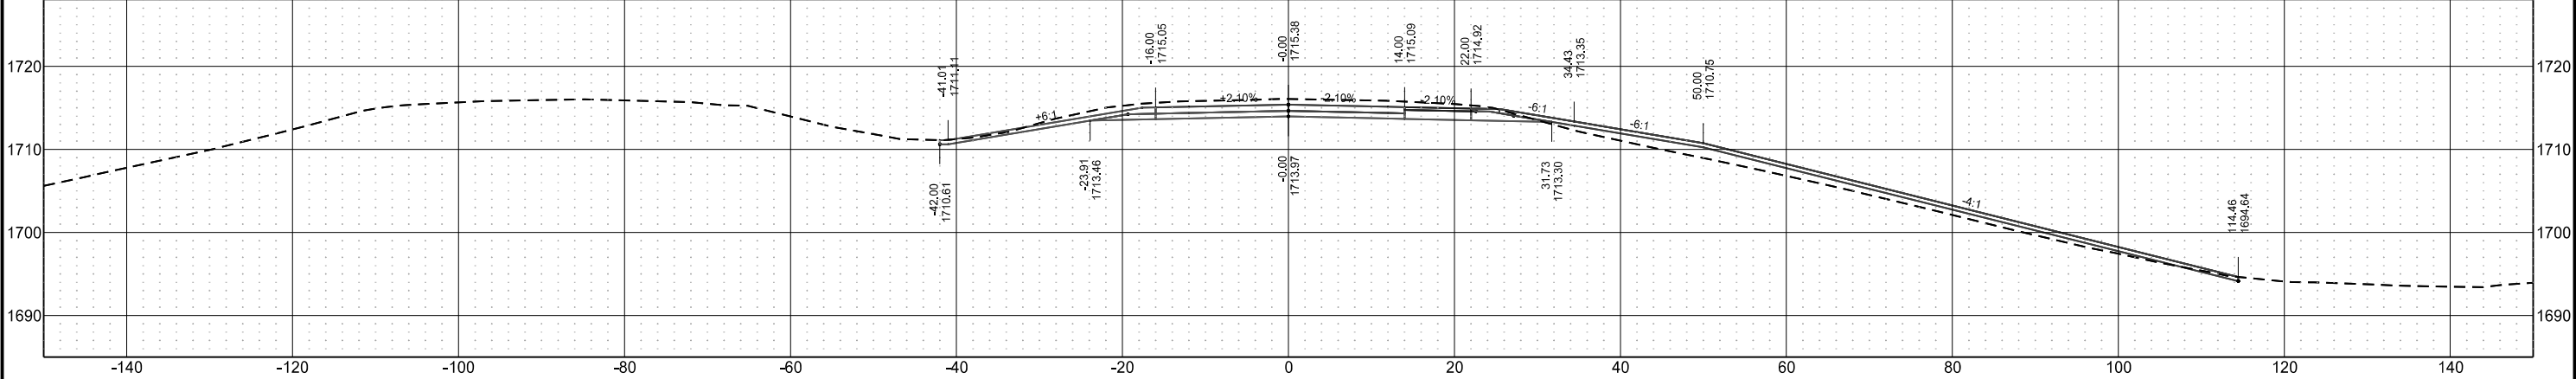


Sta 2362+00.00

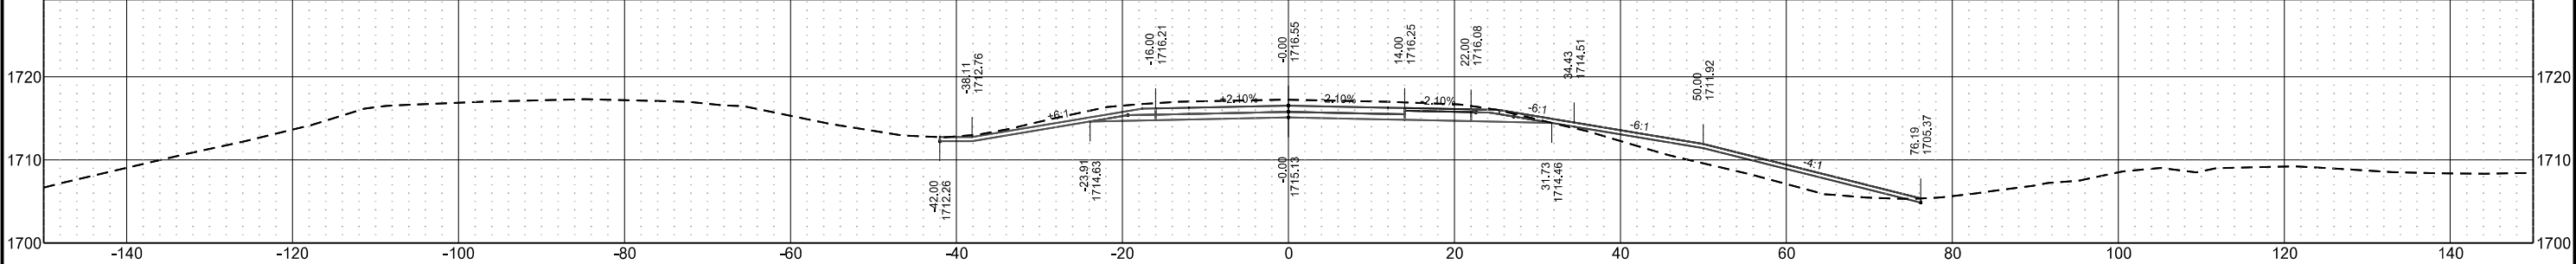

Sta 2361+00.00

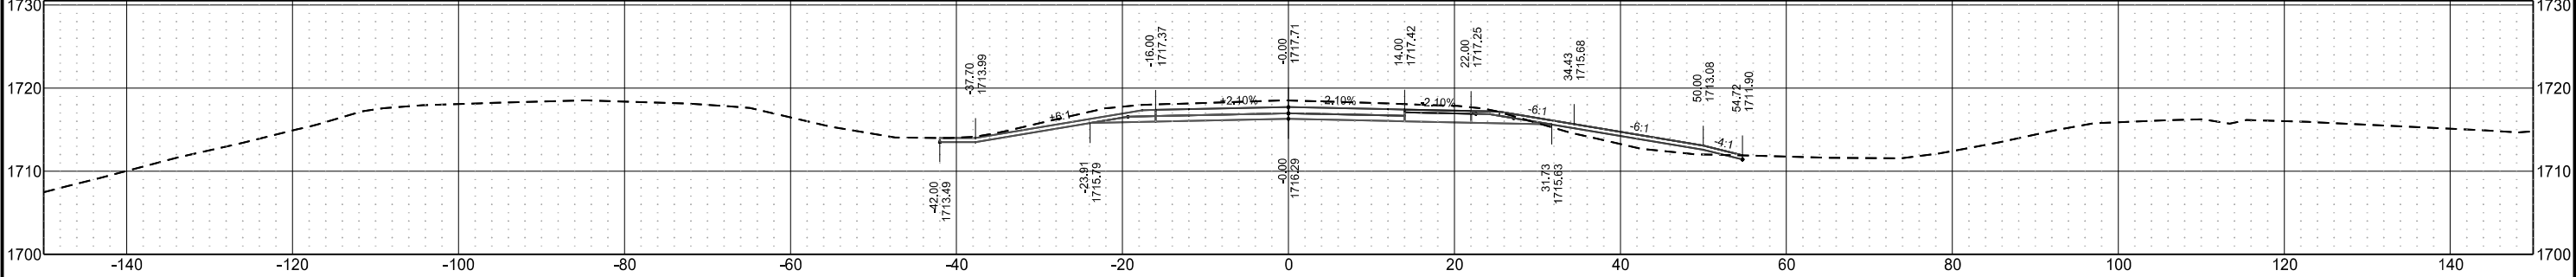


Sta 2360+00.00

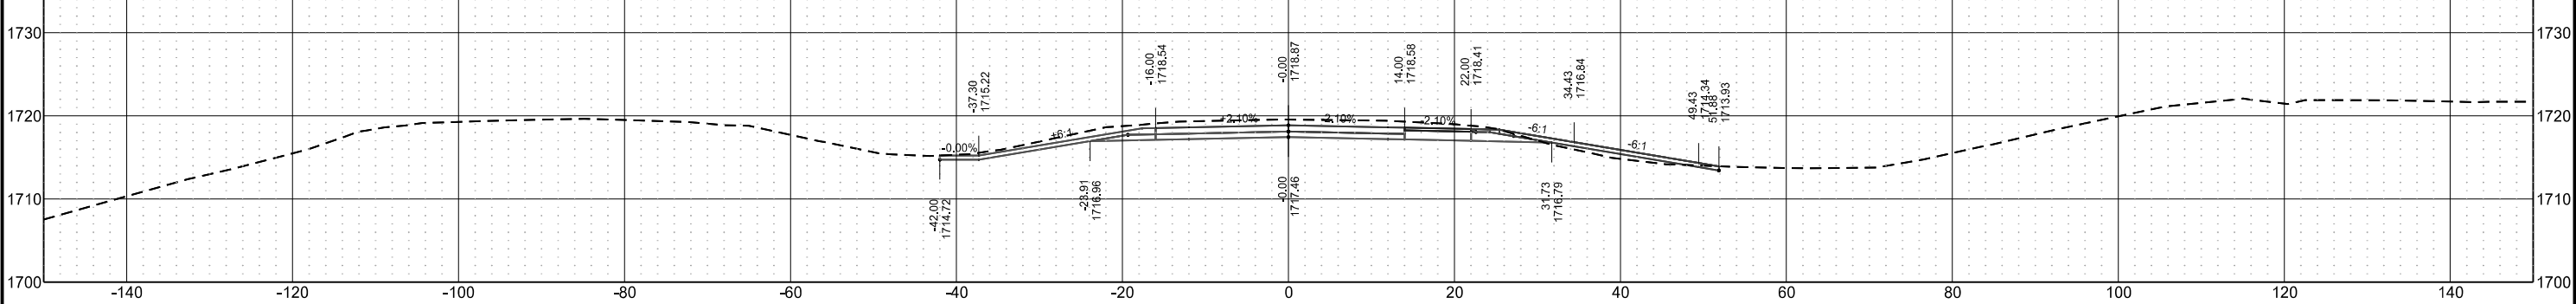


Centerline Cross Sections
I-94 Reconstruction
Bismarck to E of Menoken Interchange - EB

	STATE	PROJECT NO.	SECTION NO.	SHEET NO.
	ND	IM-X-1-094(214)162	200	71


Sta 2366+00.00

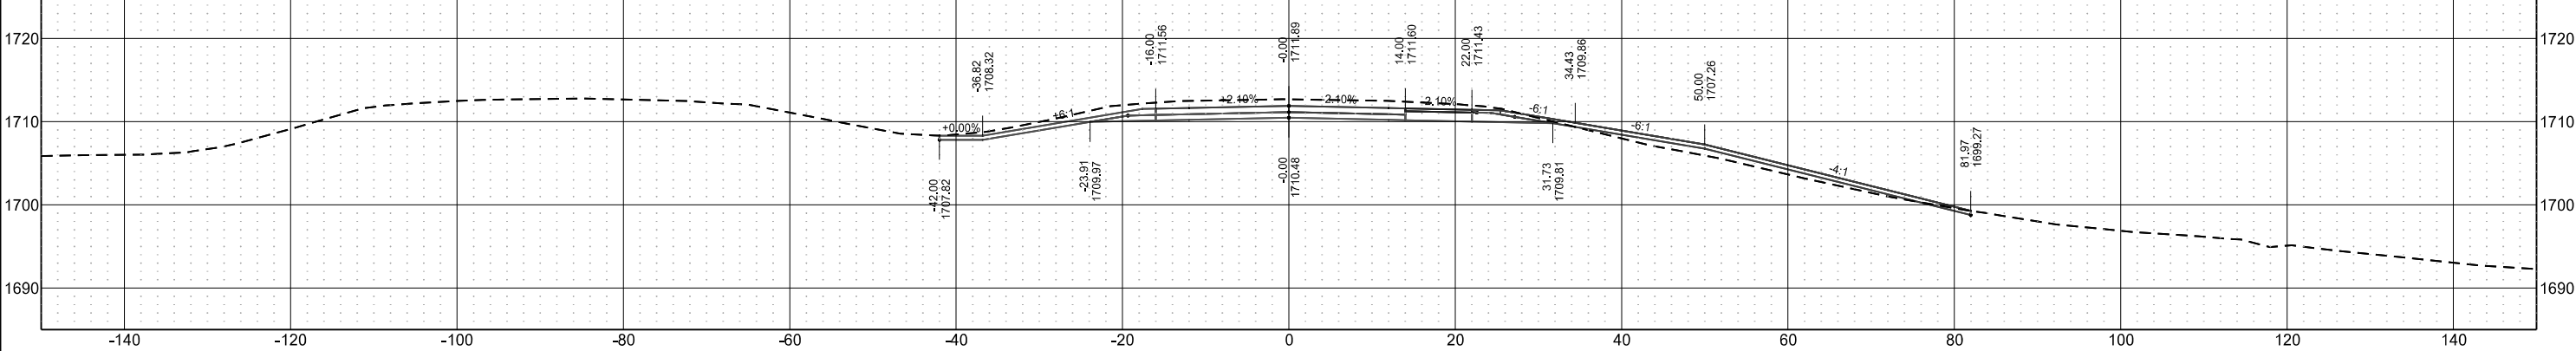

Sta 2365+00.00

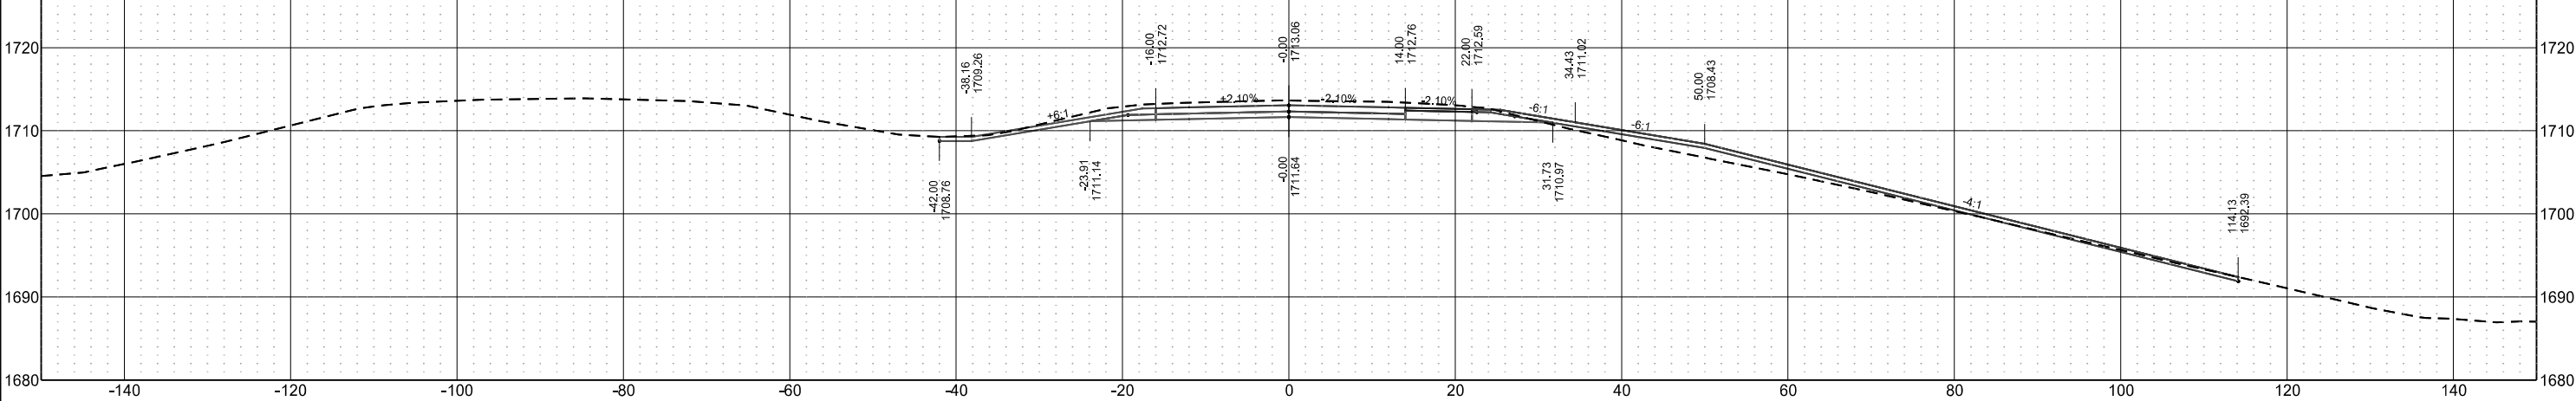


Sta 2364+00.00

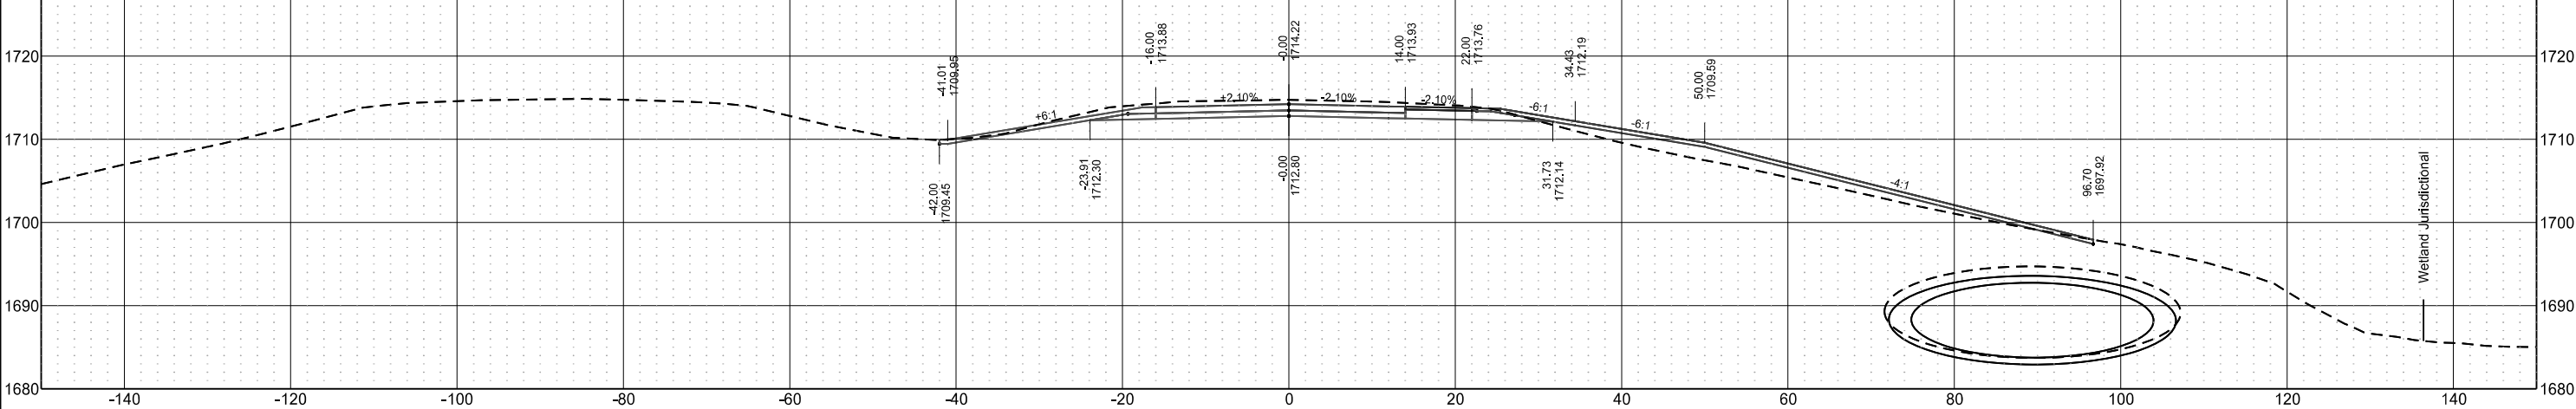


Centerline Cross Sections
I-94 Reconstruction
Bismarck to E of Menoken Interchange - EB

	STATE	PROJECT NO.	SECTION NO.	SHEET NO.
	ND	IM-X-1-094(214)162	200	72


Sta 2370+00.00

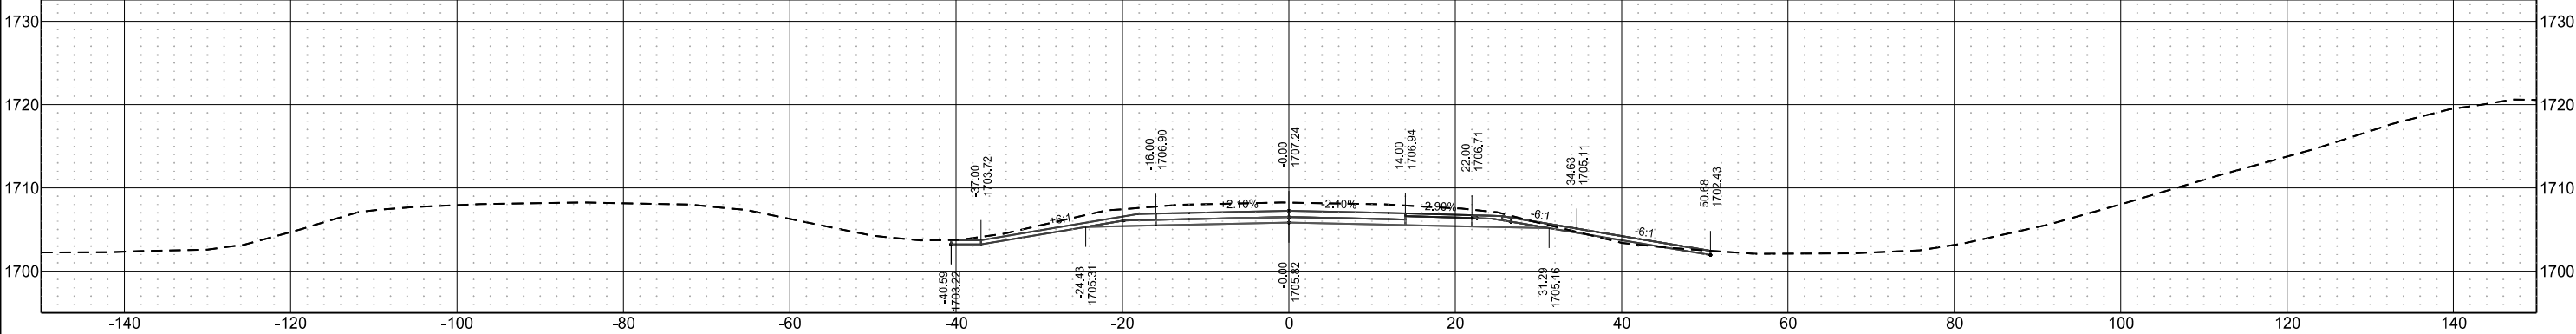


Sta 2369+00.00

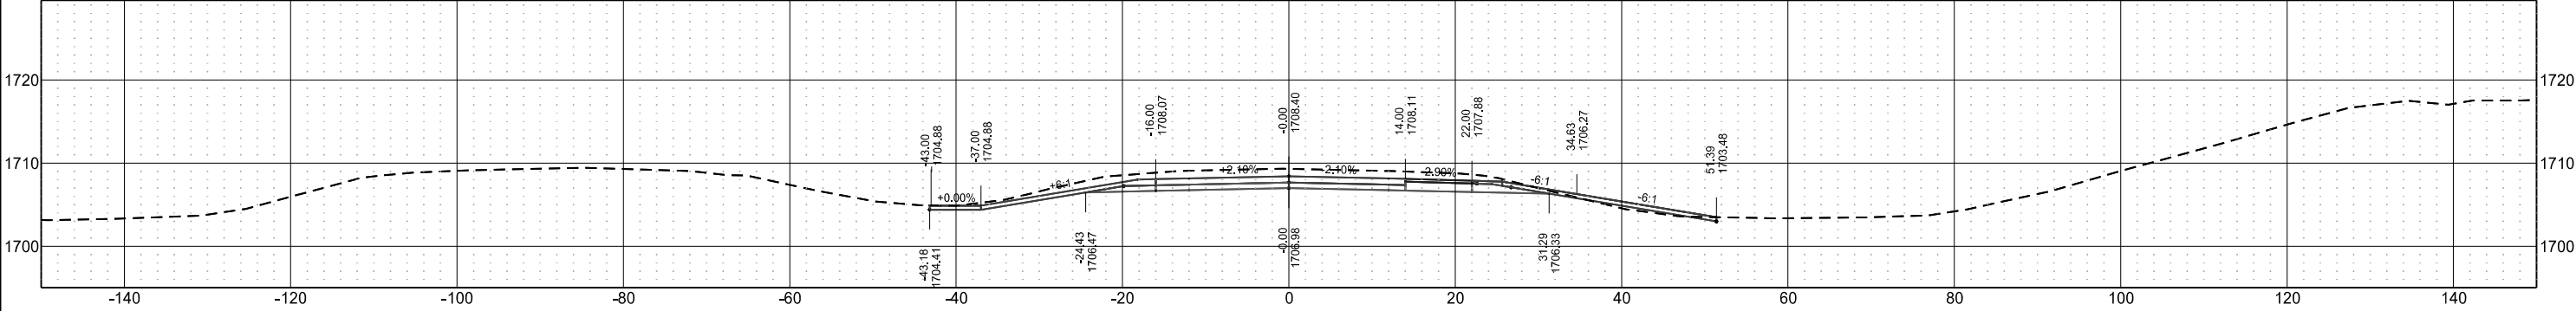

Sta 2368+00.00

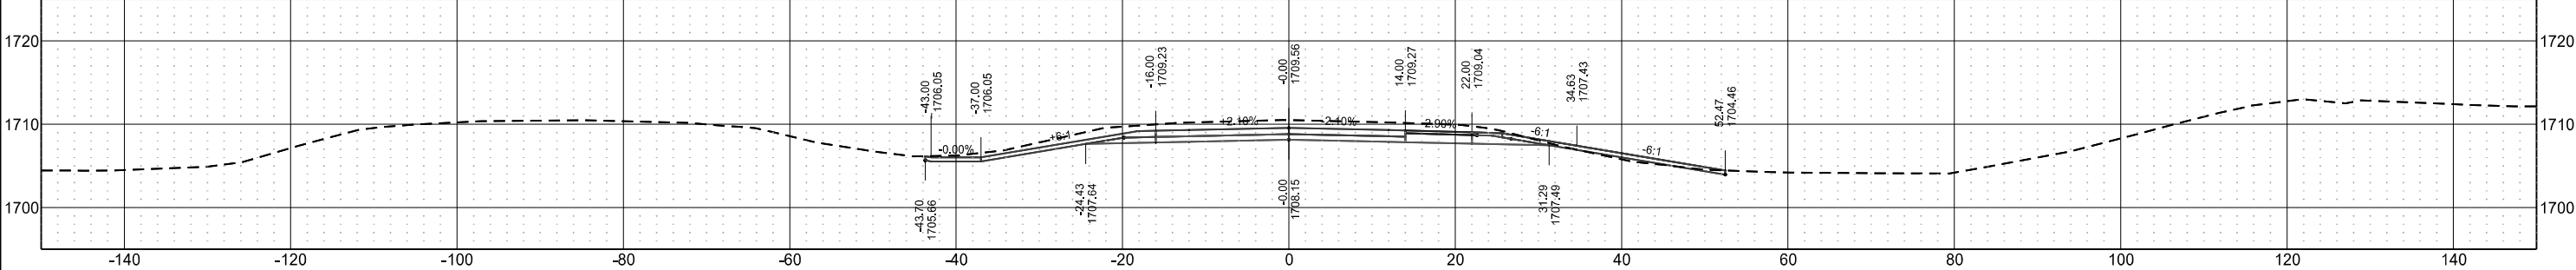

Sta 2367+00.00

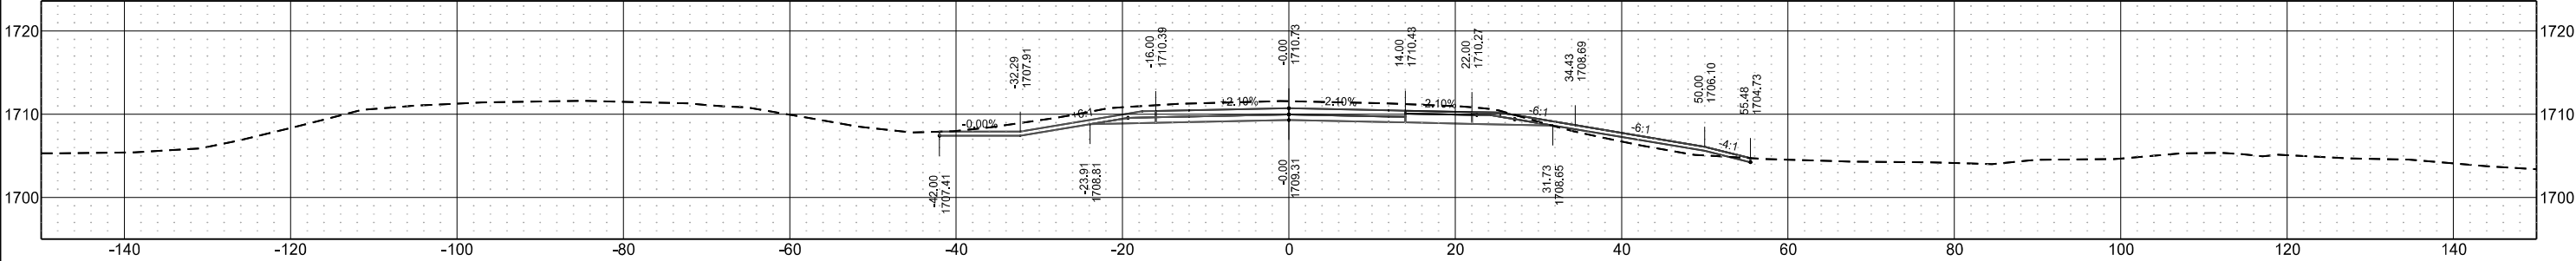

Centerline Cross Sections
I-94 Reconstruction
Bismarck to E of Menoken Interchange - EB

STATE

PROJECT NO.

SECTION NO.

SHEET NO.


ND

IM-X-1-094(214)162


200

73


Sta 2374+00.00

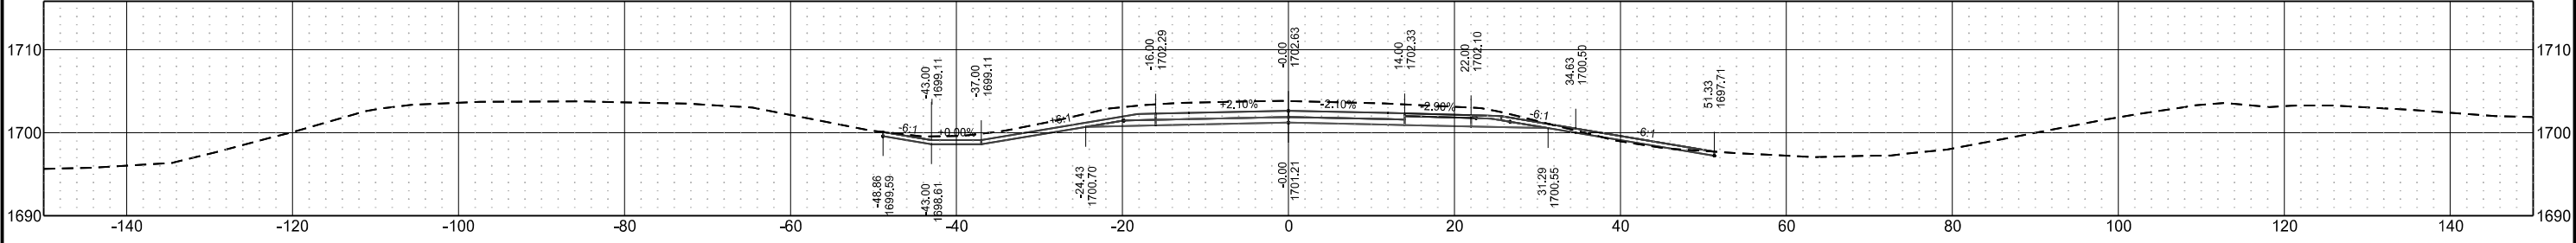


Sta 2373+00.00

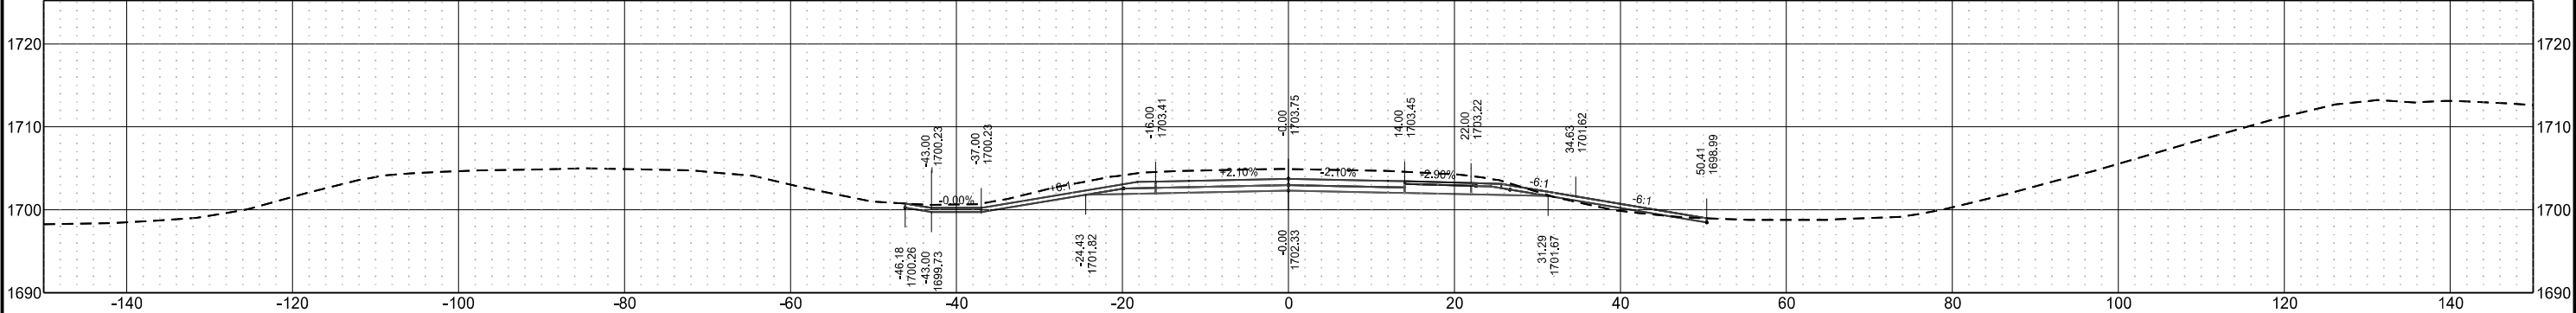

Sta 2372+00.00

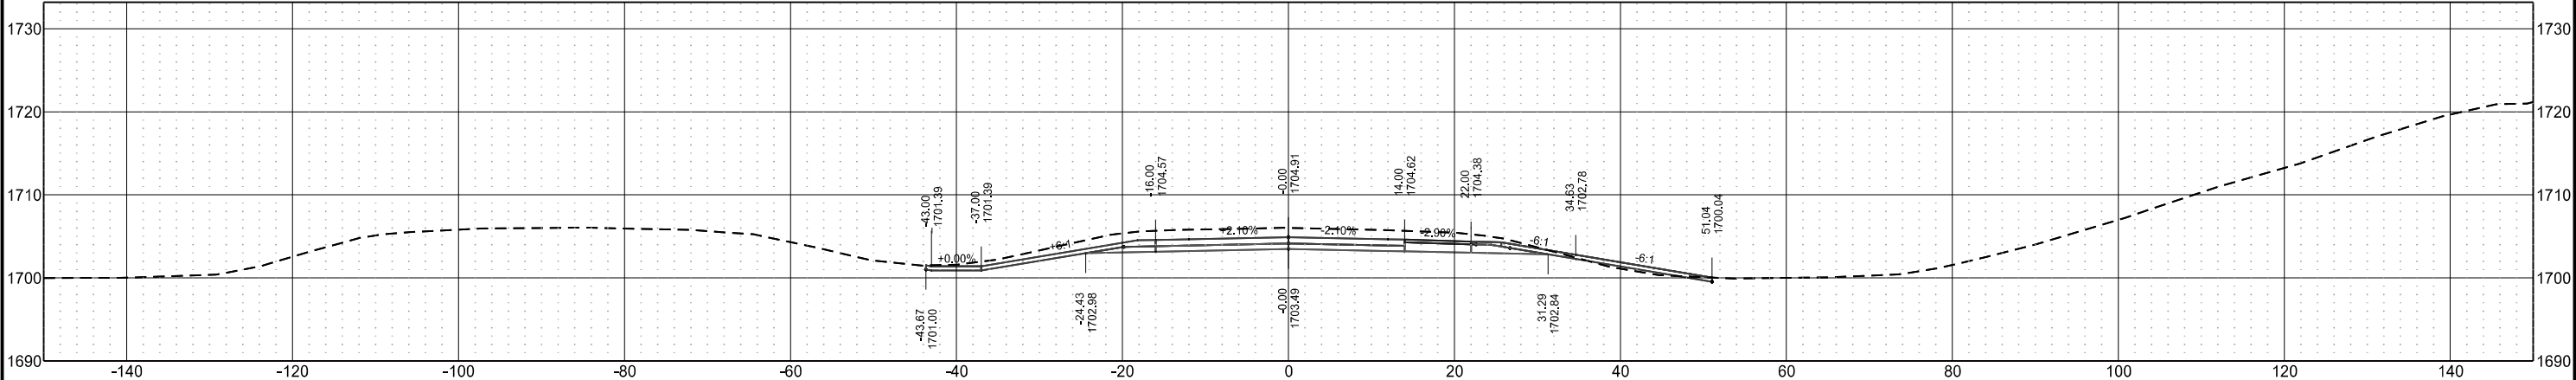


Sta 2371+00.00

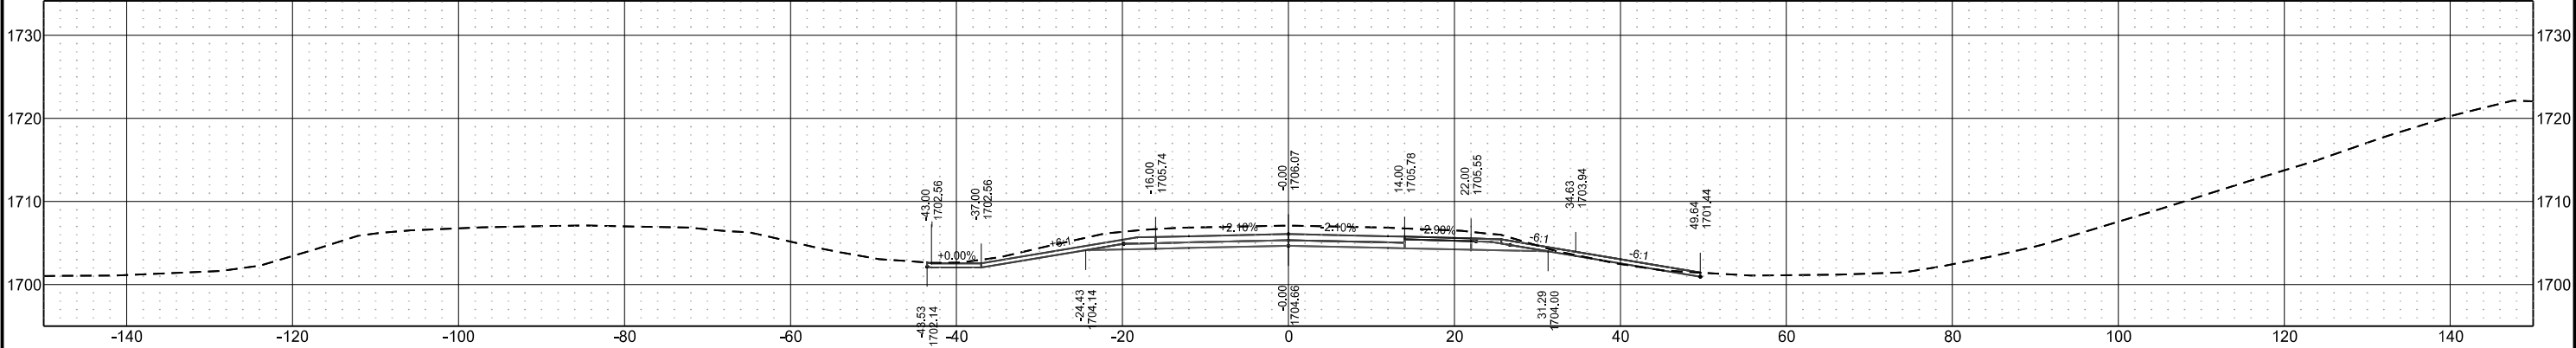


Centerline Cross Sections
I-94 Reconstruction
Bismarck to E of Menoken Interchange - EB

	STATE	PROJECT NO.	SECTION NO.	SHEET NO.
	ND	IM-X-1-094(214)162	200	74


Sta 2375+47.00

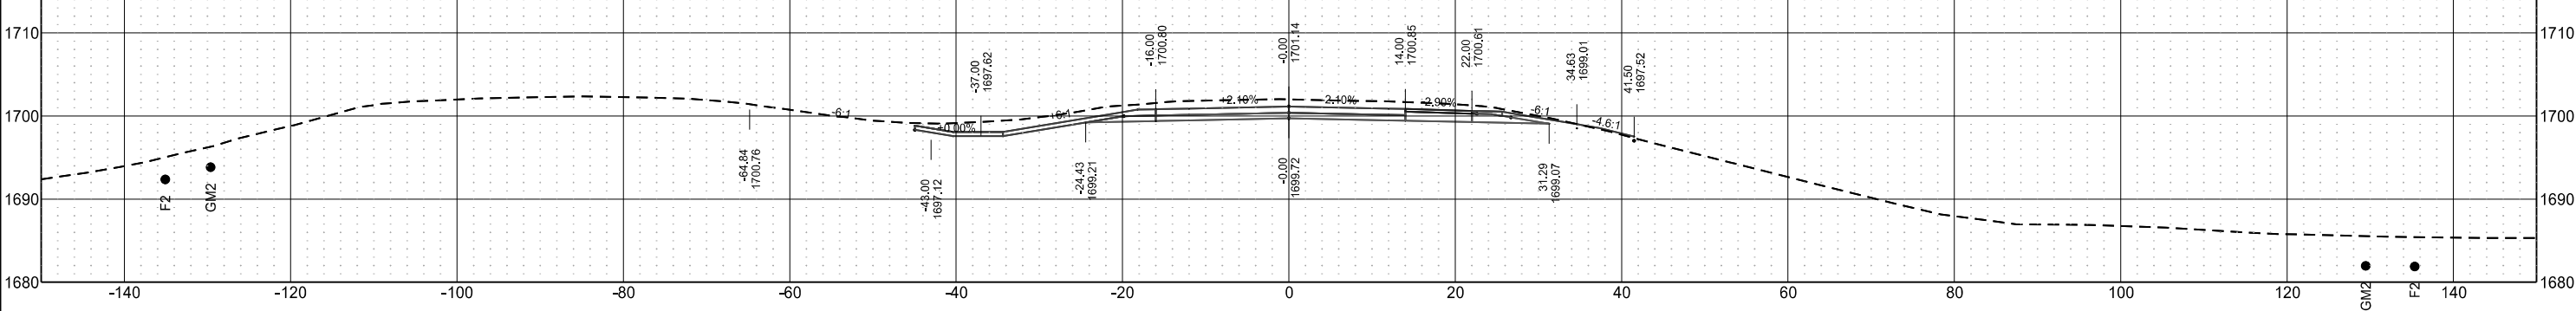


Sta 2375+22.00

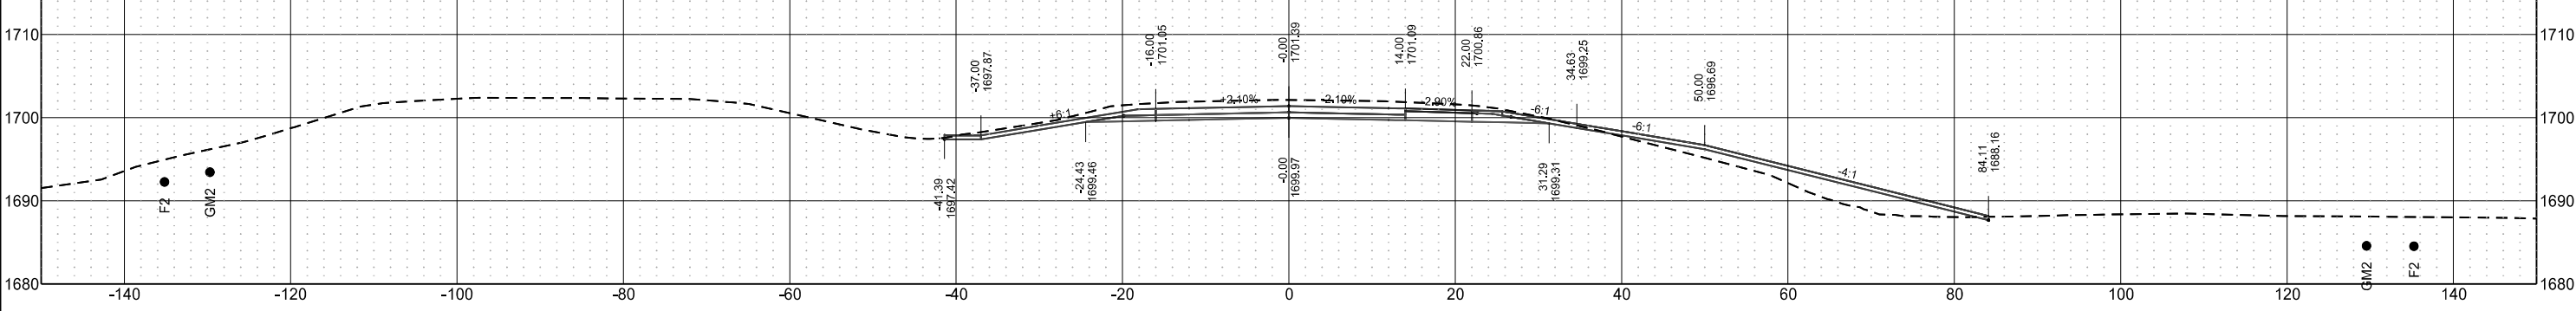

Sta 2374+78.89

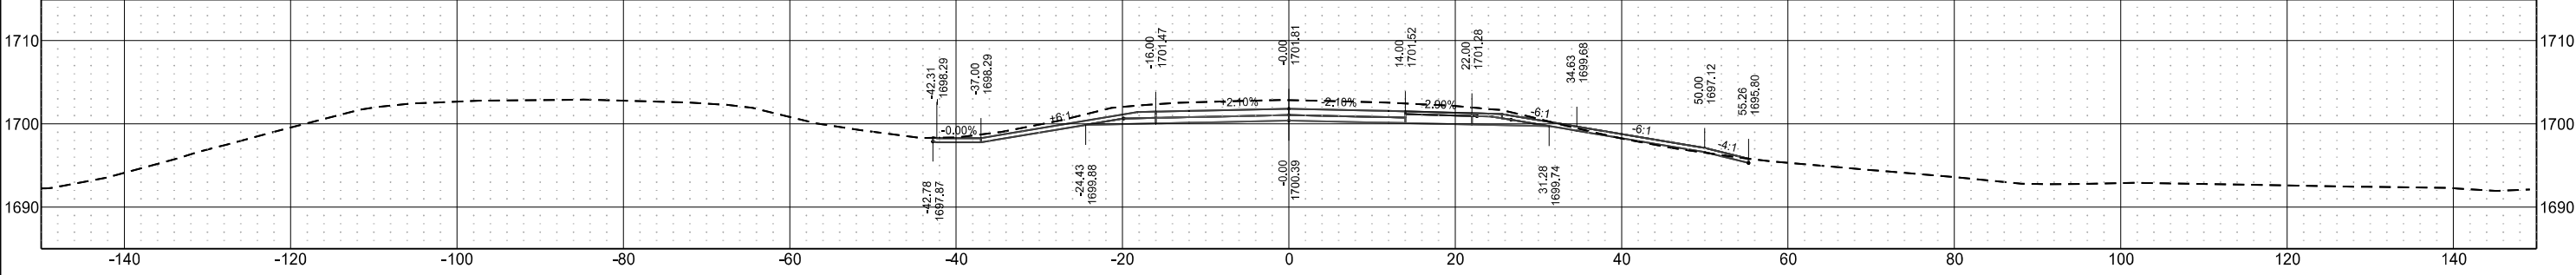


Sta 2374+40.00

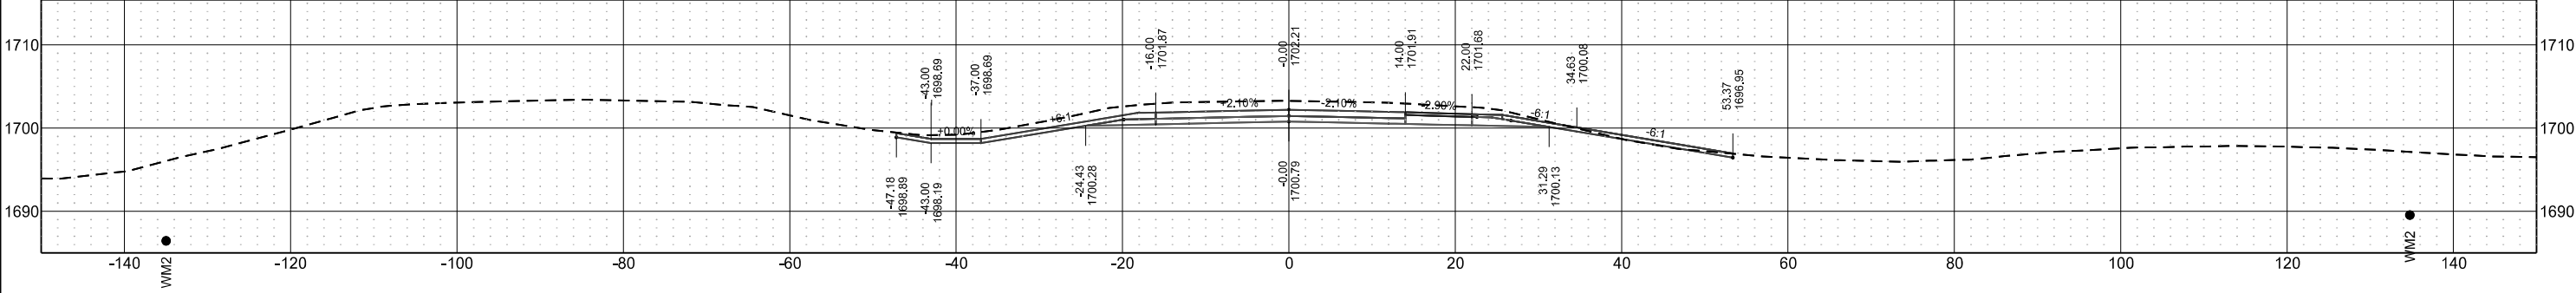


Centerline Cross Sections
I-94 Reconstruction
Bismarck to E of Menoken Interchange - EB

	STATE	PROJECT NO.	SECTION NO.	SHEET NO.
	ND	IM-X-1-094(214)162	200	75


Sta 2378+00.00

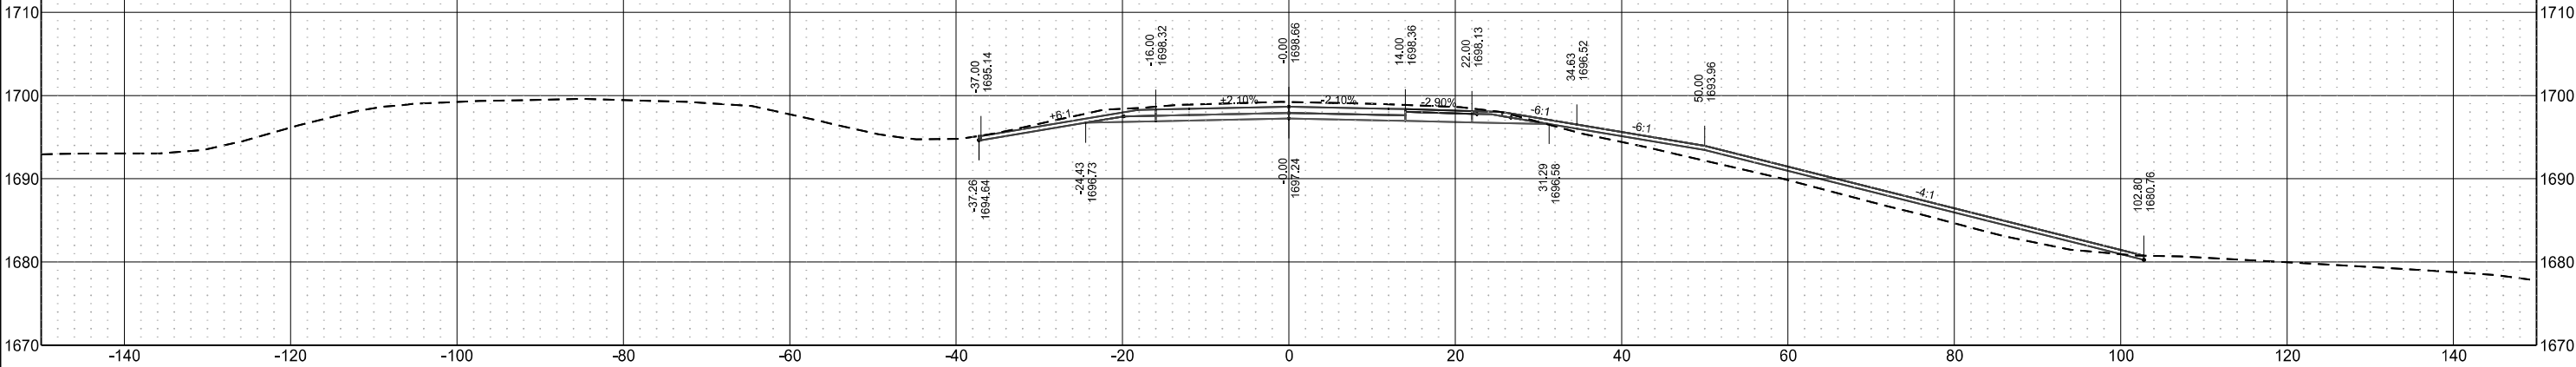

Sta 2377+00.00

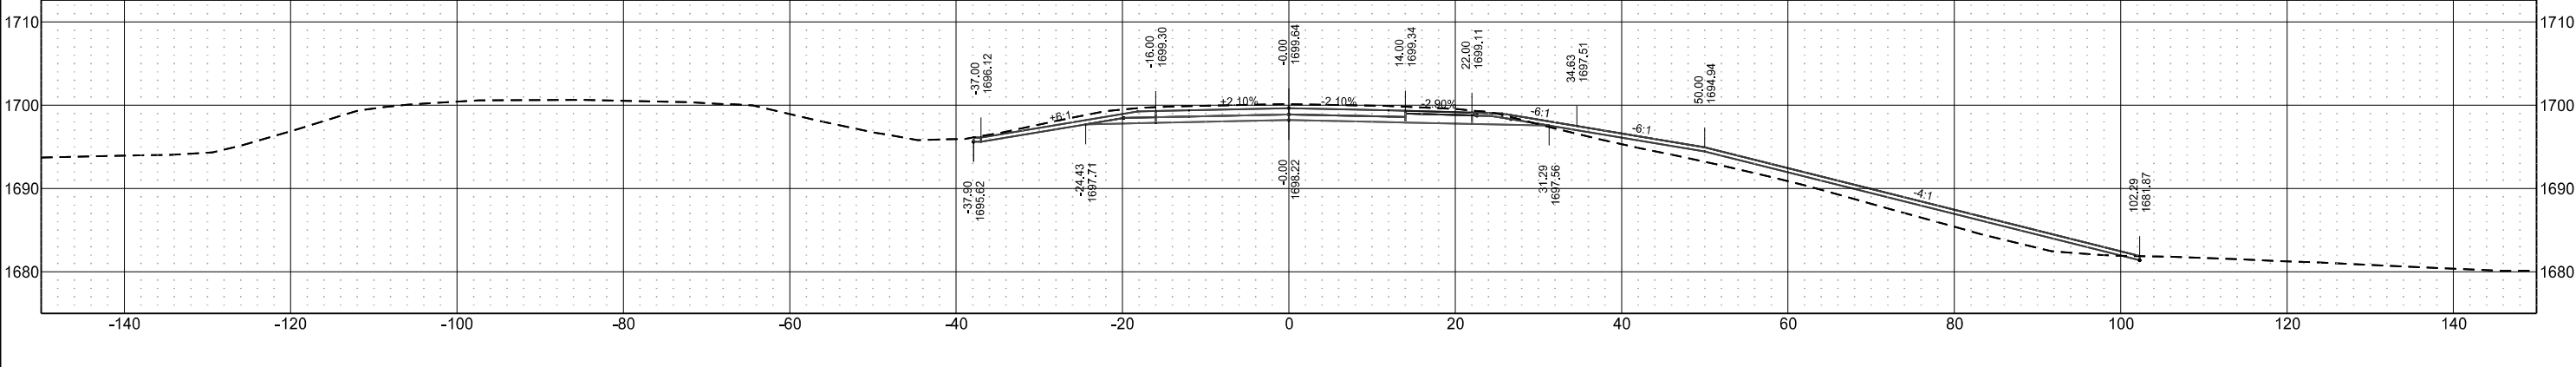


Sta 2376+00.00

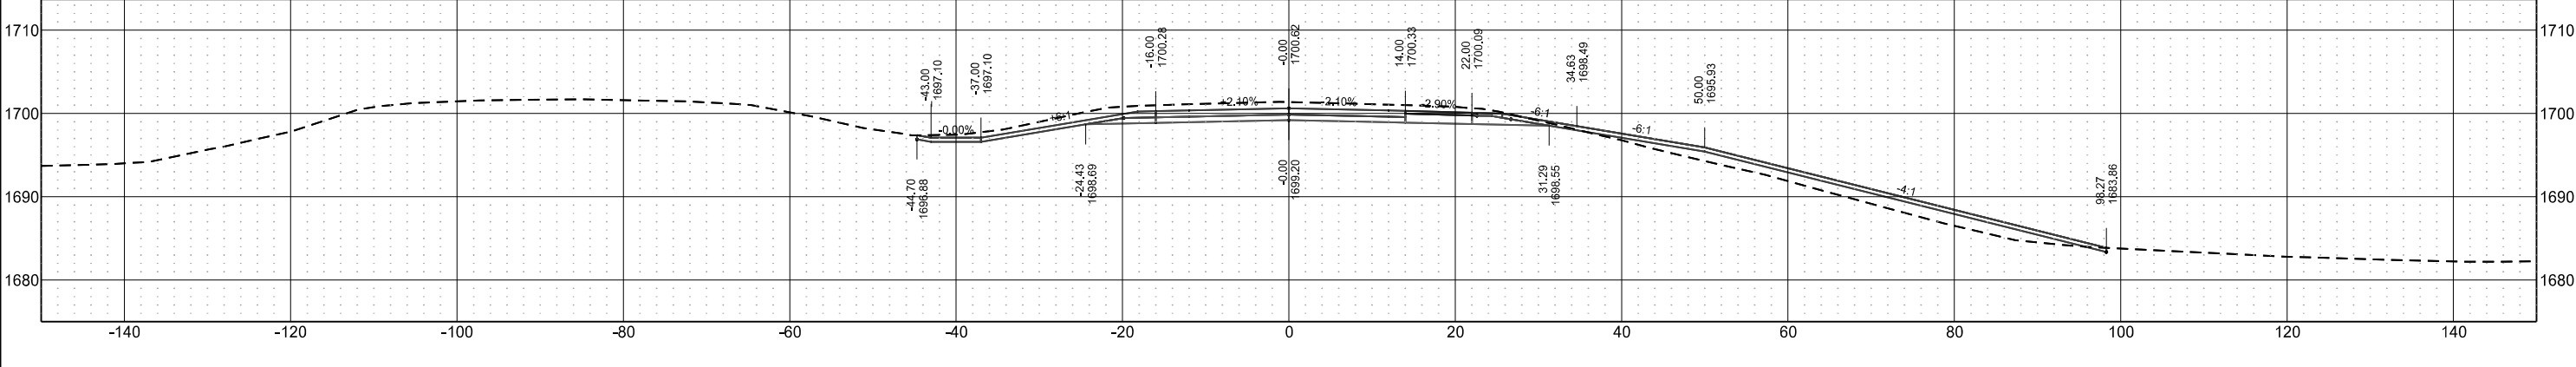


Centerline Cross Sections
I-94 Reconstruction
Bismarck to E of Menoken Interchange - EB

	STATE	PROJECT NO.	SECTION NO.	SHEET NO.
	ND	IM-X-1-094(214)162	200	76


Sta 2381+00.00

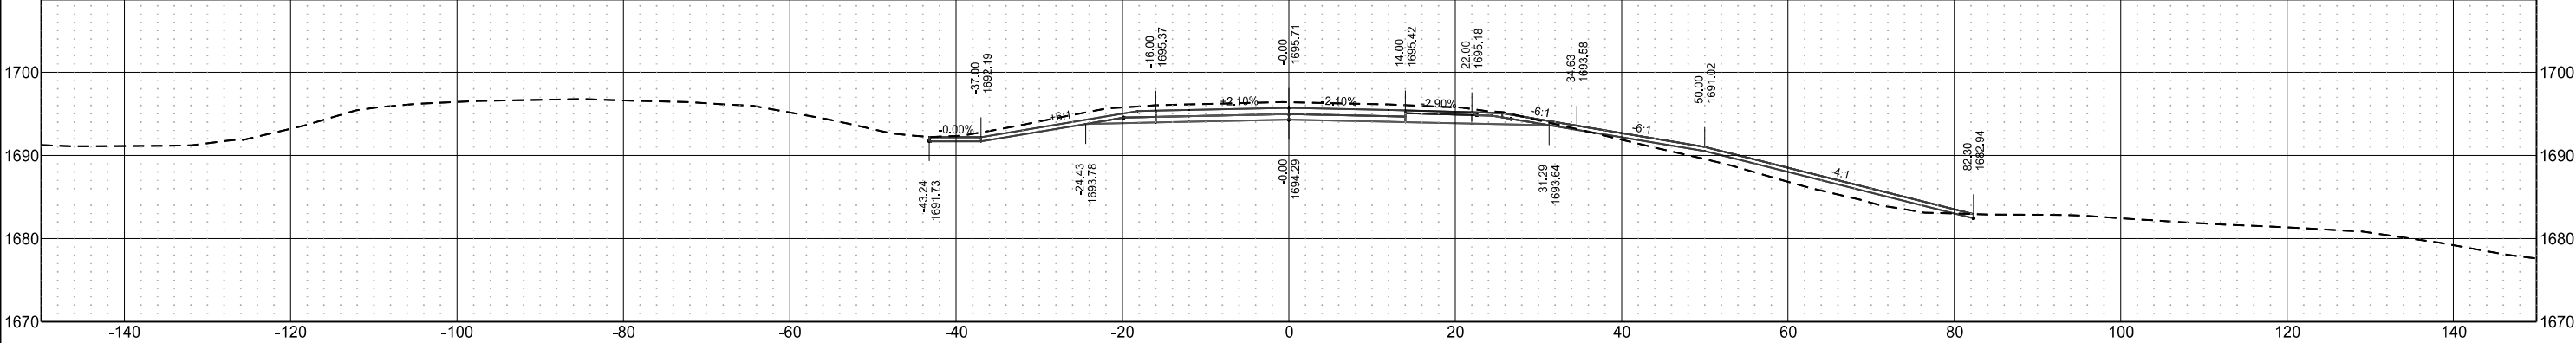

Sta 2380+00.00

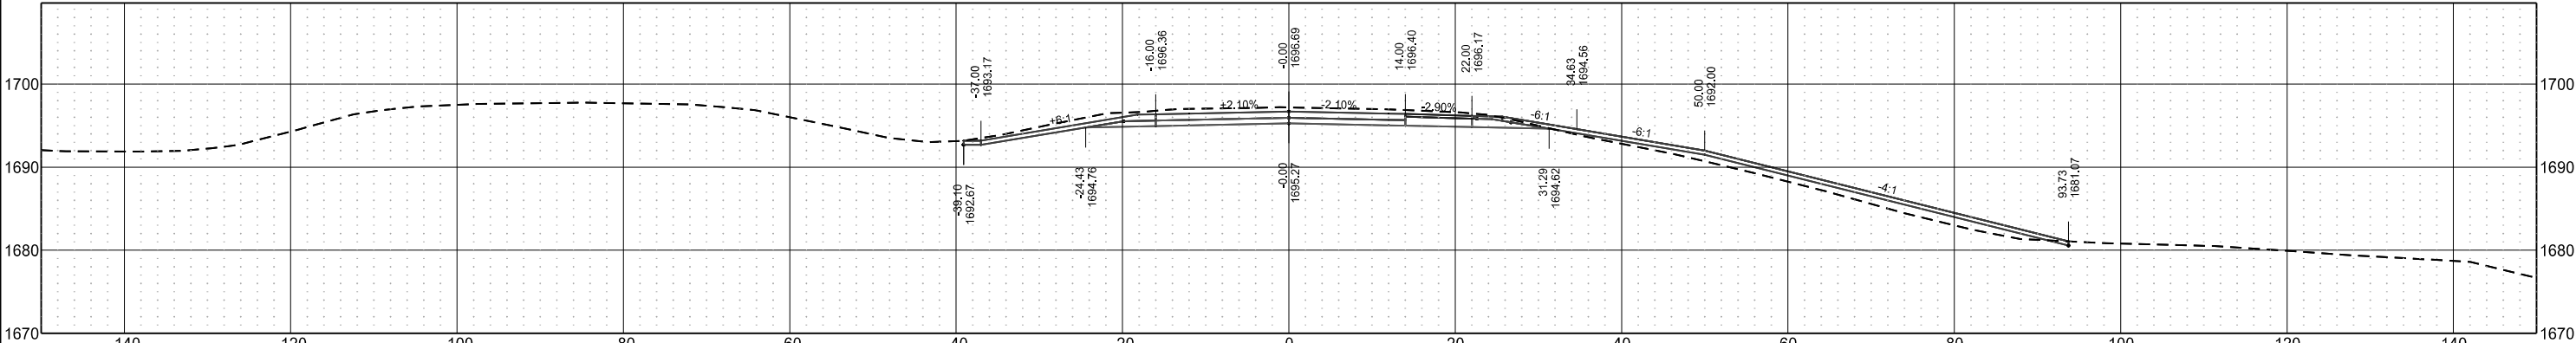


Sta 2379+00.00

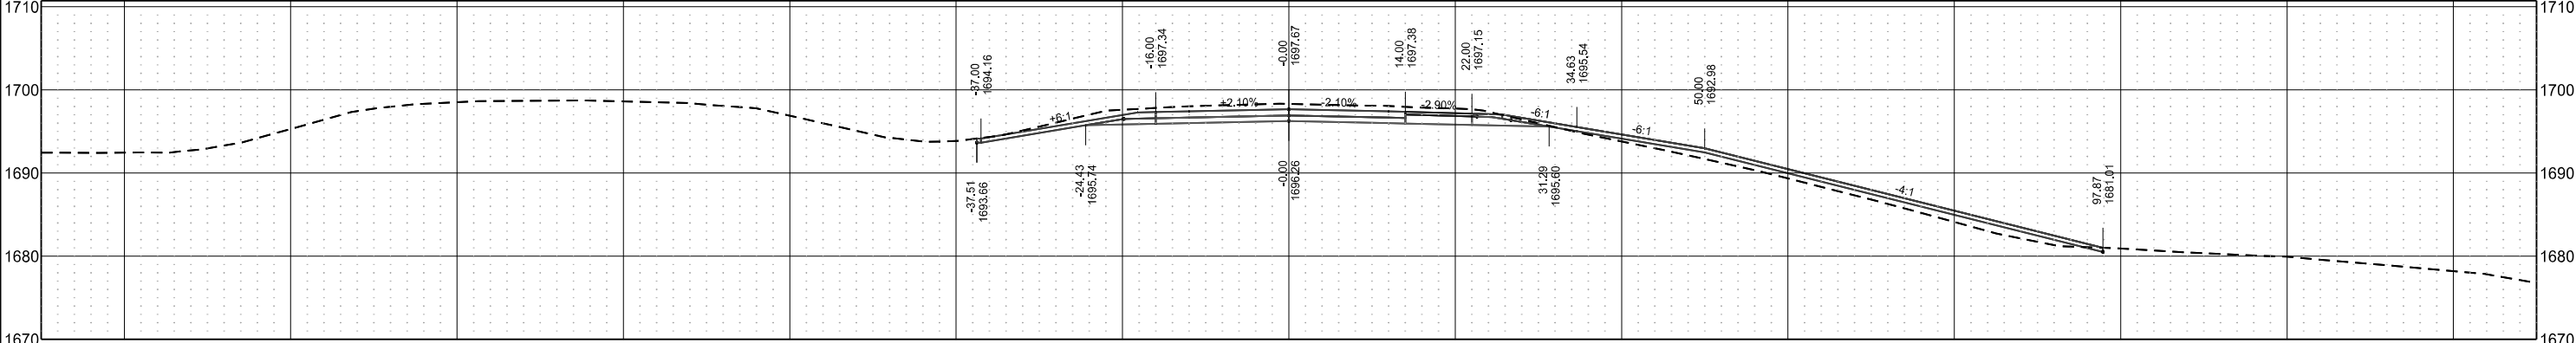


Centerline Cross Sections
I-94 Reconstruction
Bismarck to E of Menoken Interchange - EB

	STATE	PROJECT NO.	SECTION NO.	SHEET NO.
	ND	IM-X-1-094(214)162	200	77


Sta 2385+00.00

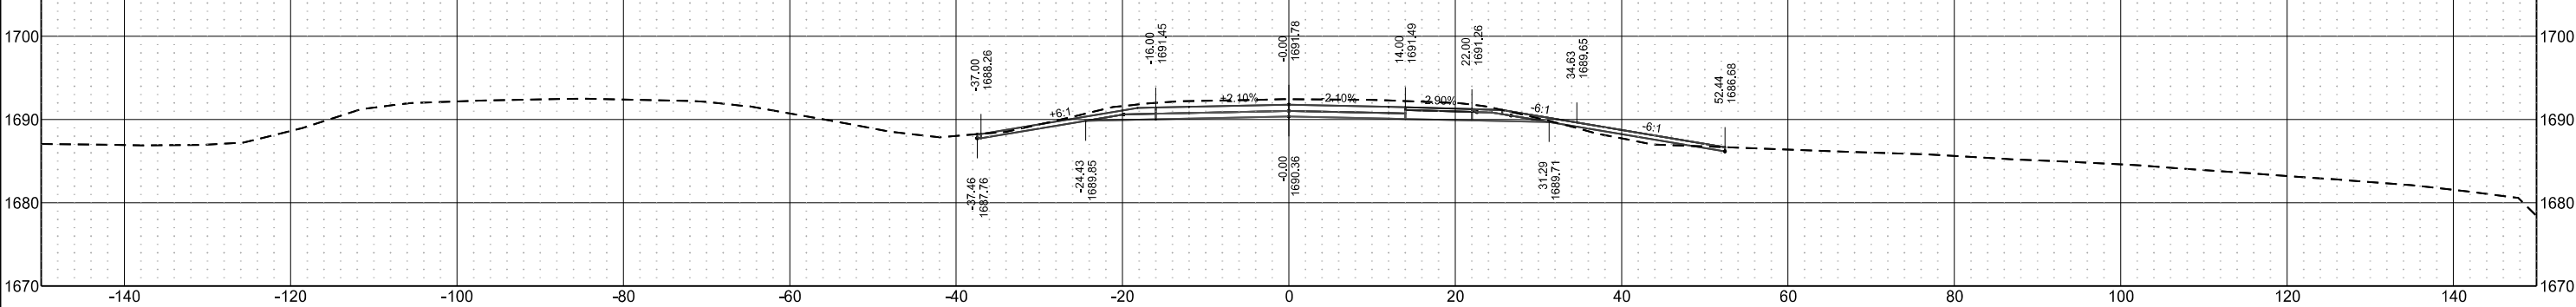


Sta 2384+00.00

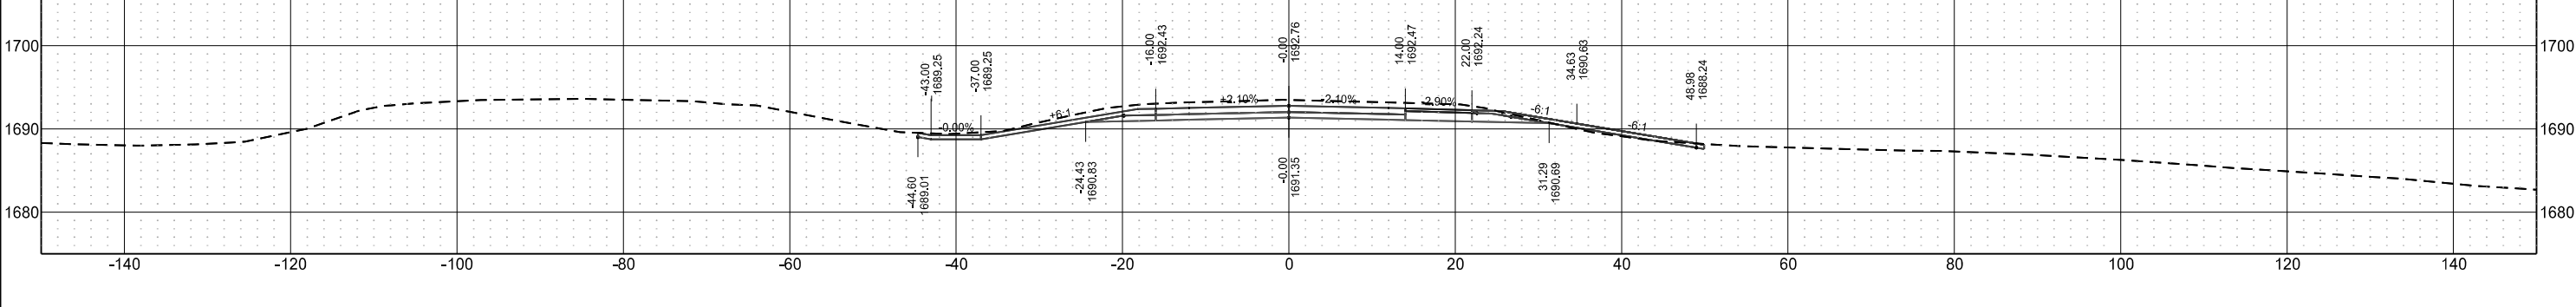

Sta 2383+00.00

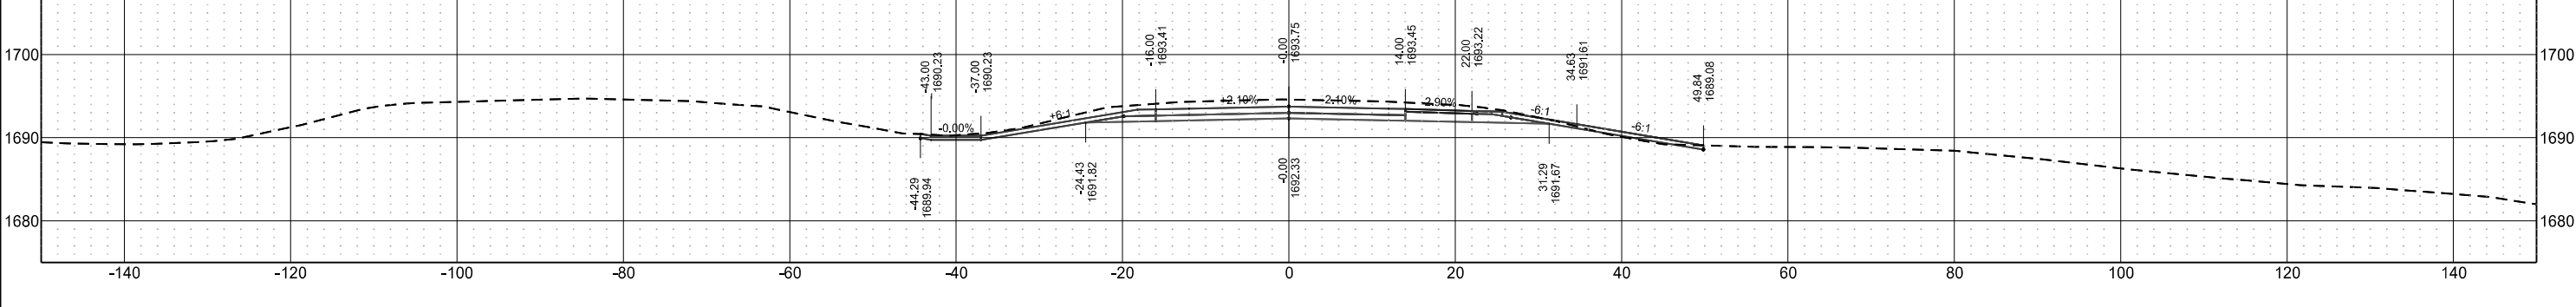


Sta 2382+00.00

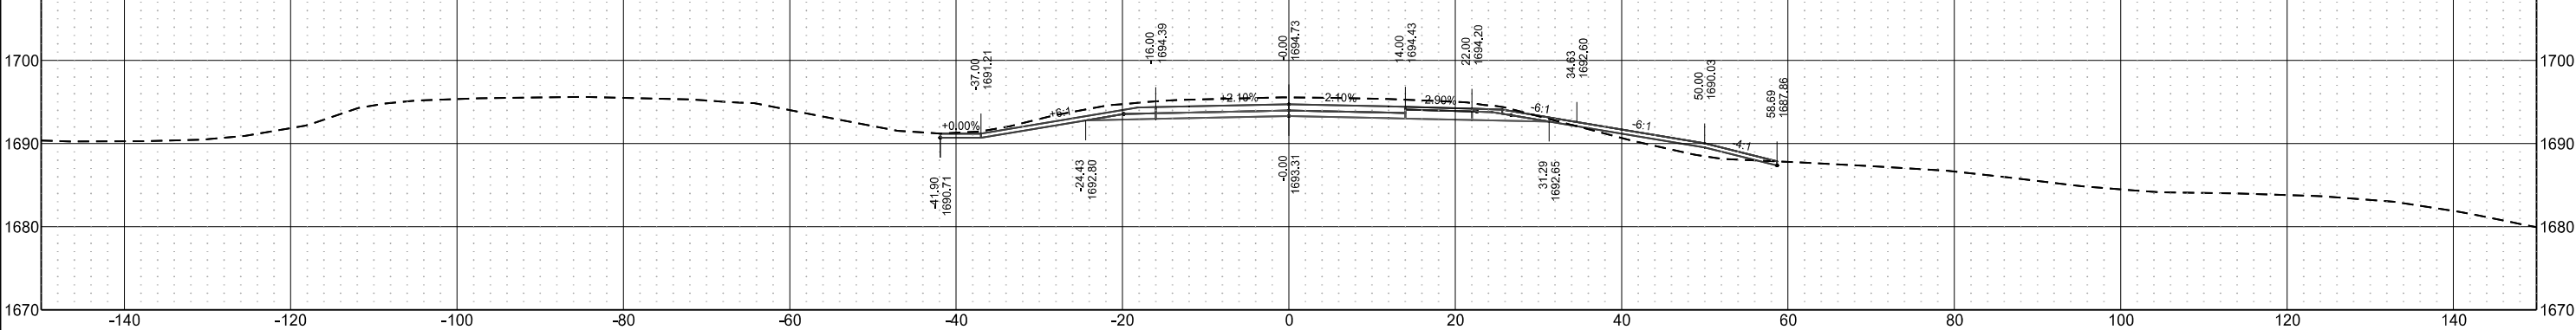


Centerline Cross Sections
I-94 Reconstruction
Bismarck to E of Menoken Interchange - EB

	STATE	PROJECT NO.	SECTION NO.	SHEET NO.
	ND	IM-X-1-094(214)162	200	78


Sta 2388+00.00

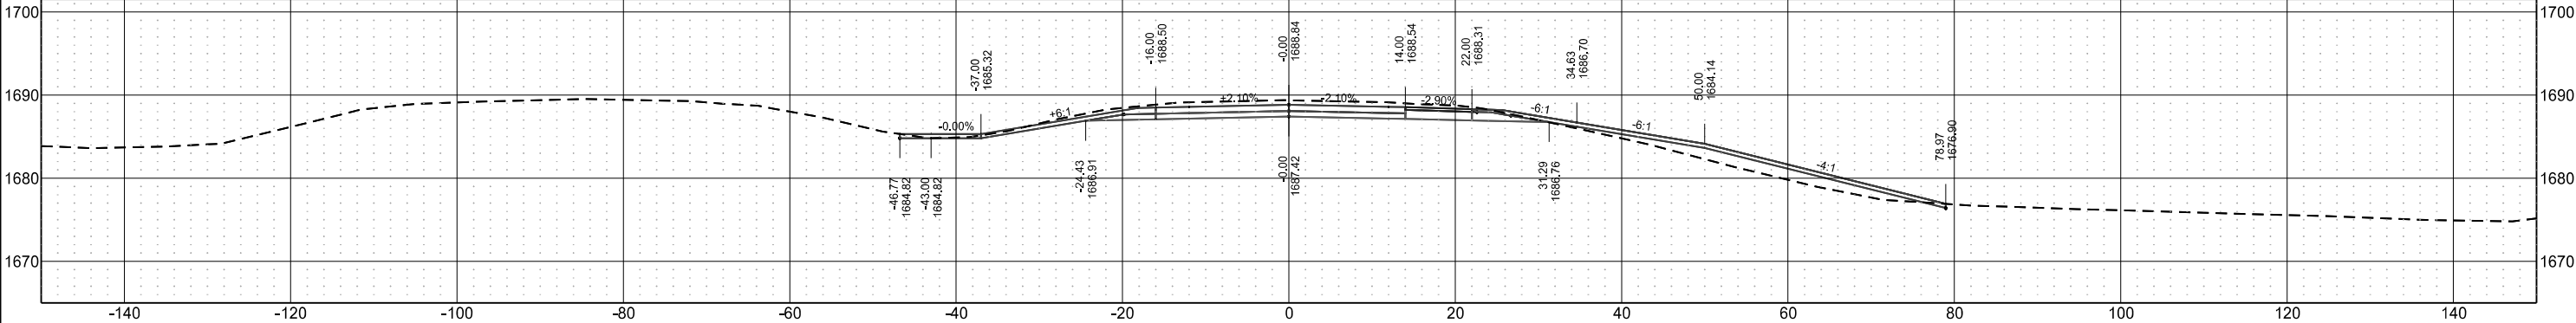

Sta 2387+00.00

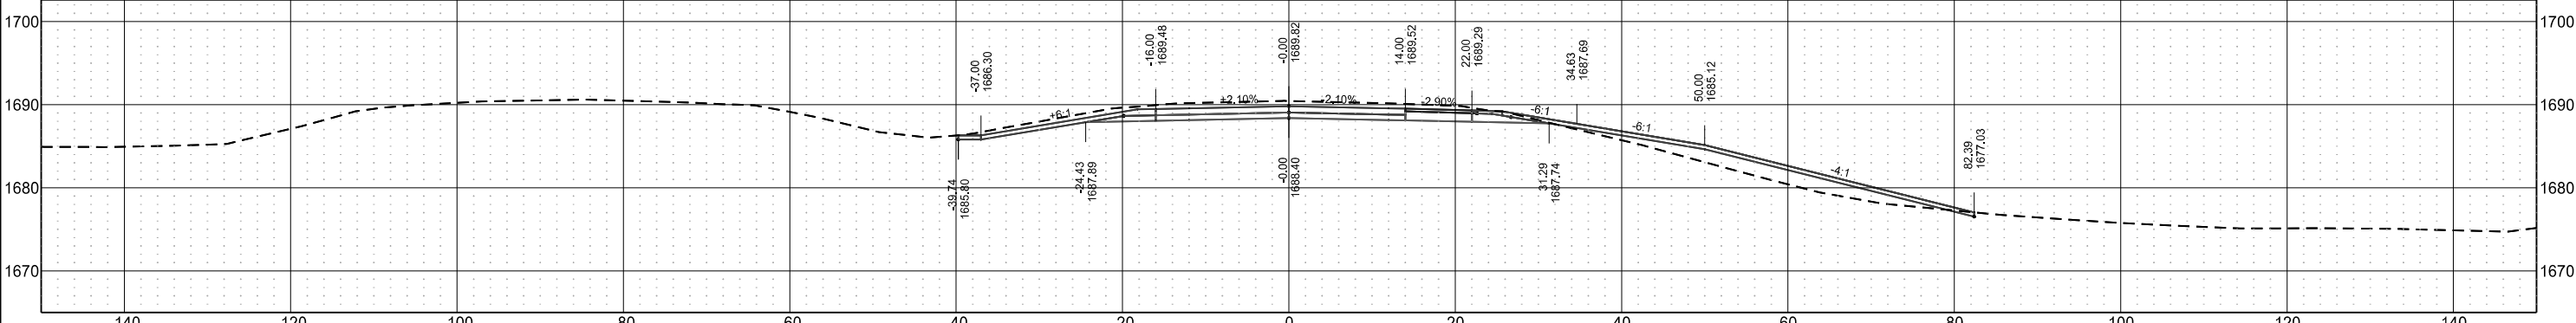


Sta 2386+00.00

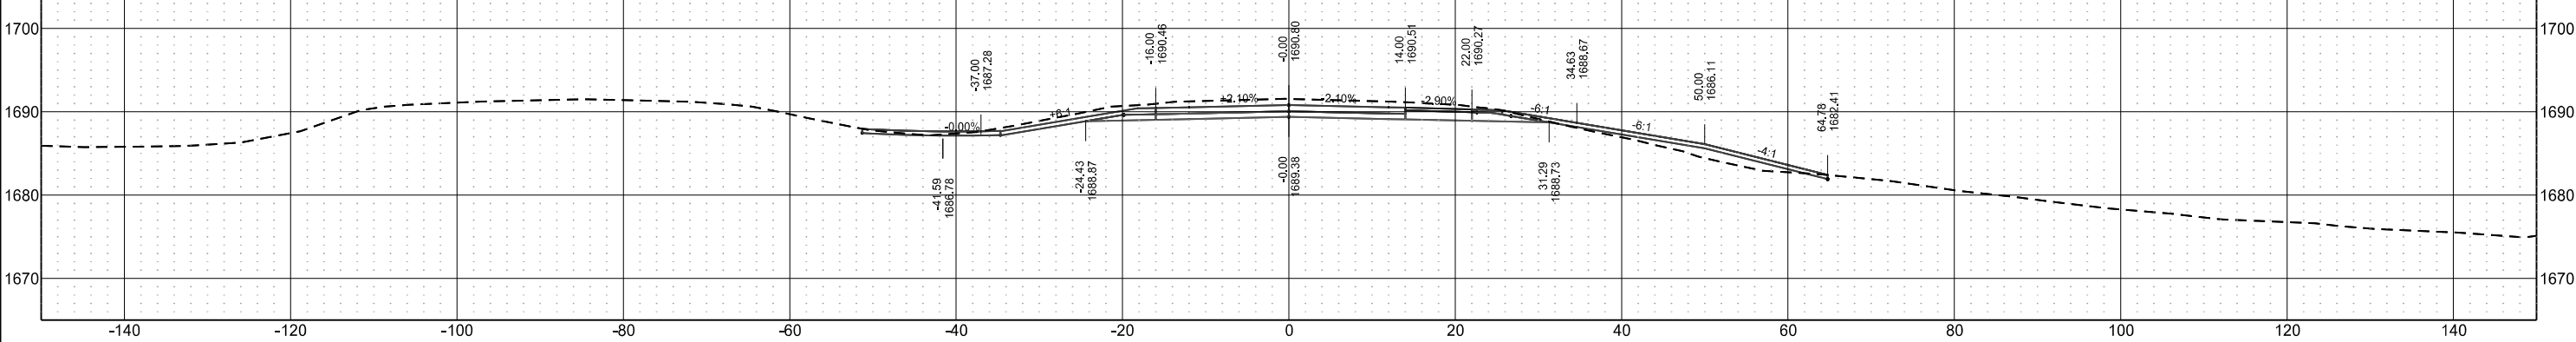


Centerline Cross Sections
I-94 Reconstruction
Bismarck to E of Menoken Interchange - EB

	STATE	PROJECT NO.	SECTION NO.	SHEET NO.
	ND	IM-X-1-094(214)162	200	79


Sta 2392+00.00

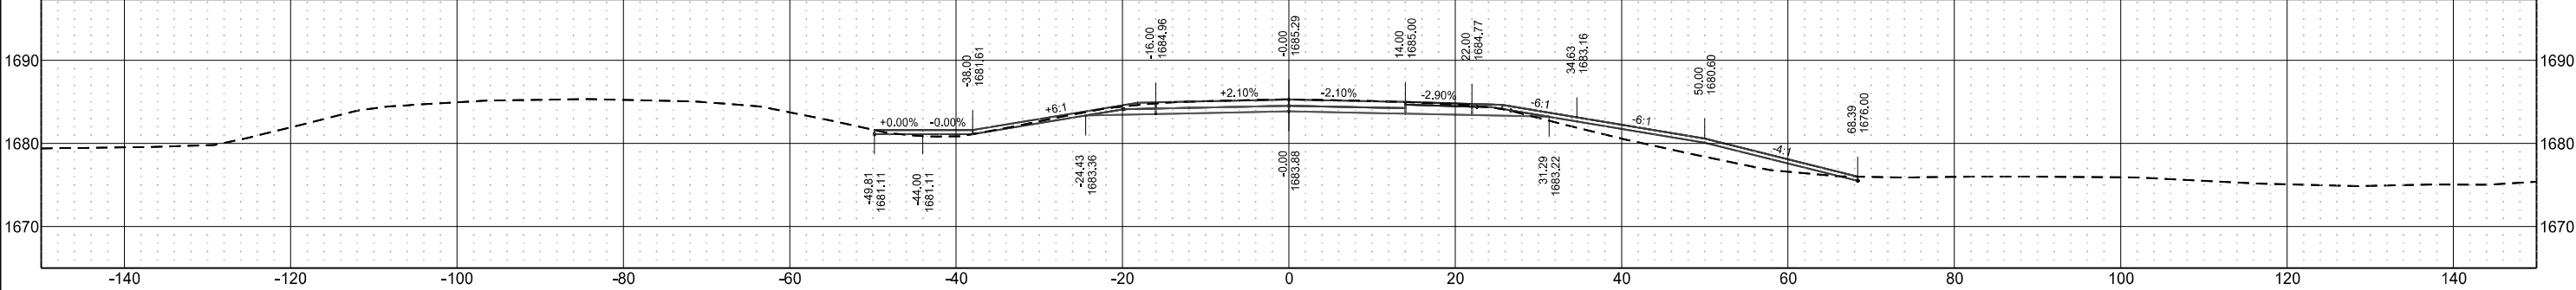


Sta 2391+00.00

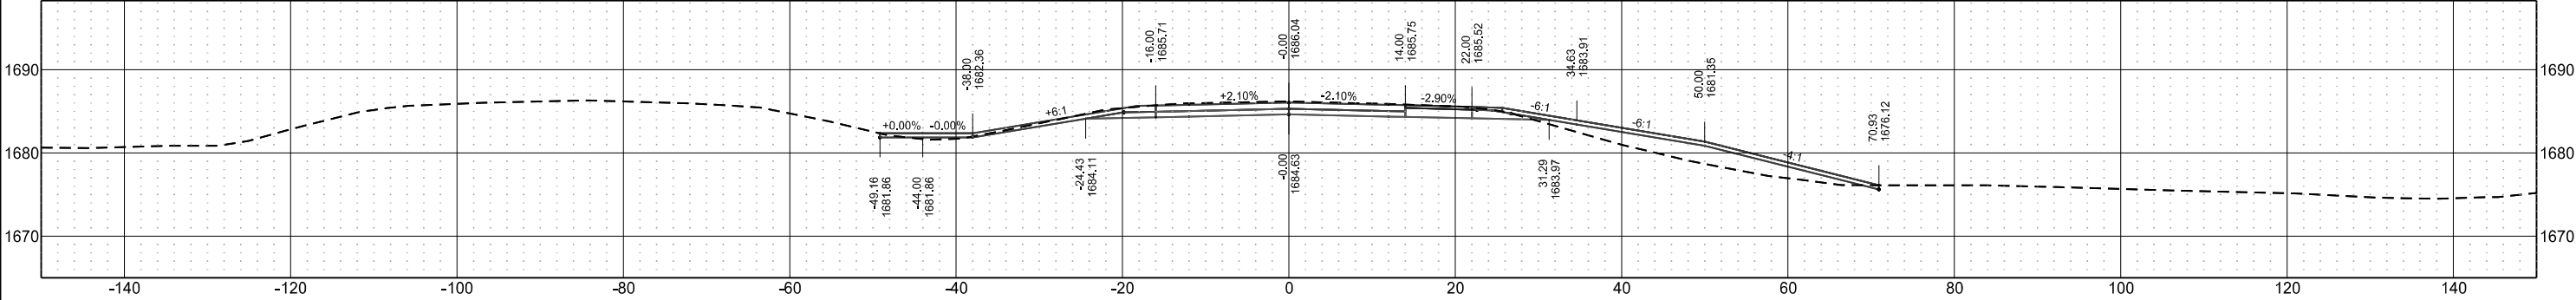

Sta 2390+00.00

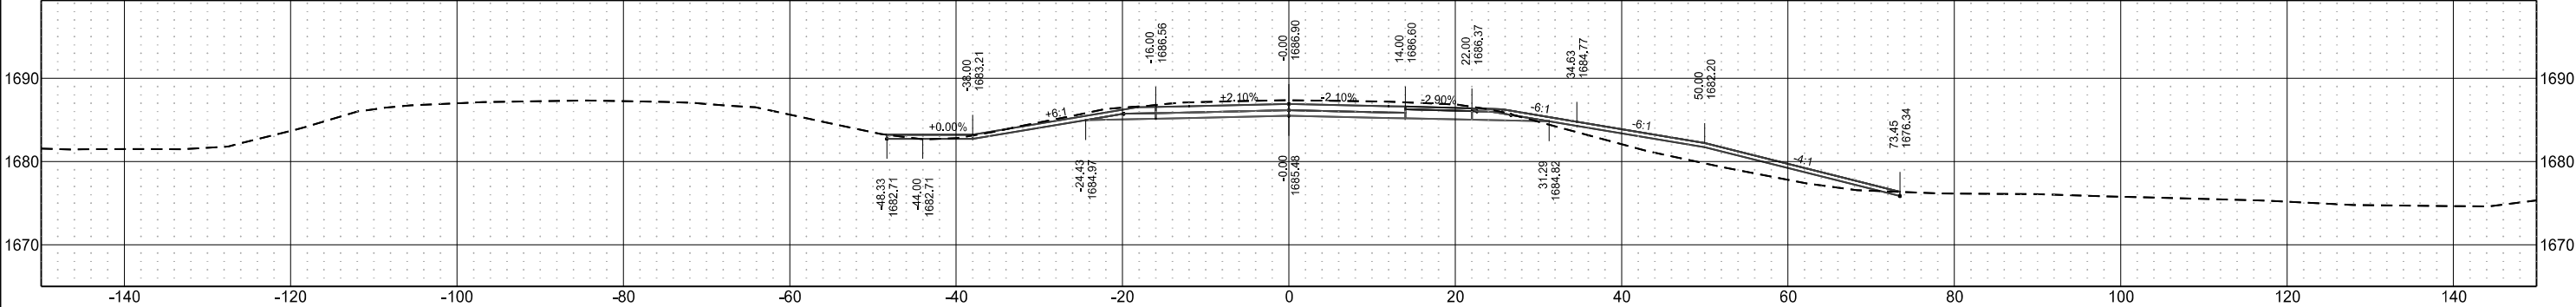


Sta 2389+00.00

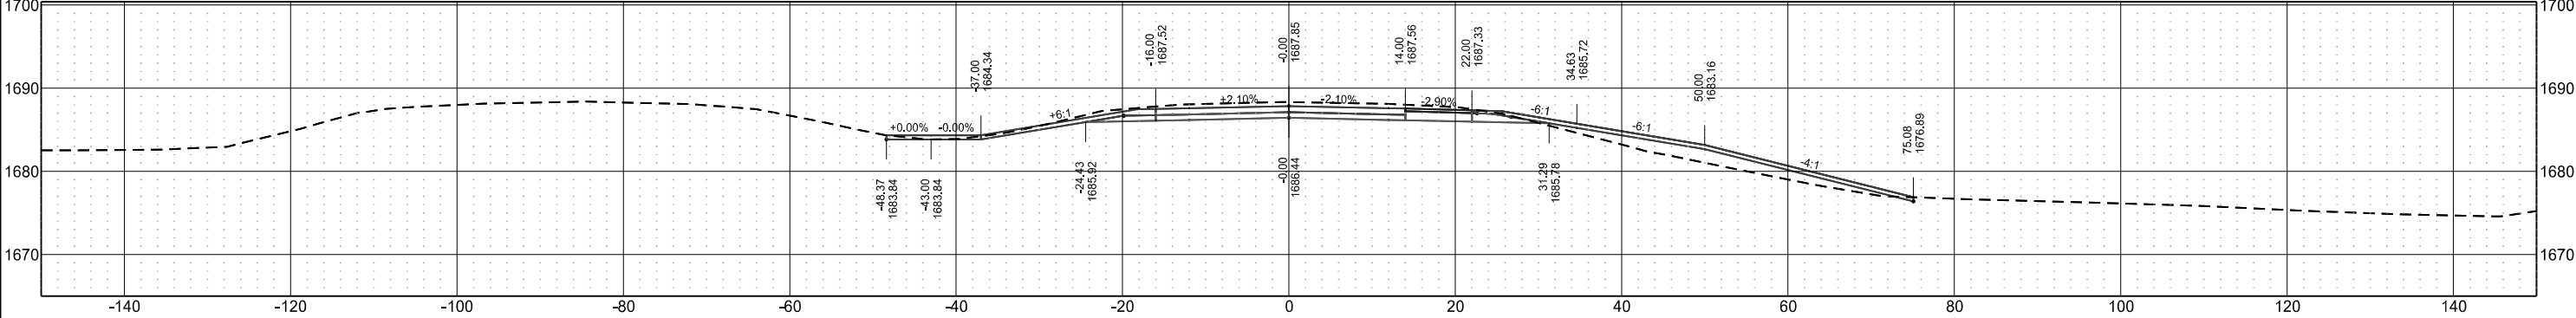

Centerline Cross Sections
I-94 Reconstruction
Bismarck to E of Menoken Interchange - EB


	STATE	PROJECT NO.	SECTION NO.	SHEET NO.
	ND	IM-X-1-094(214)162	200	80

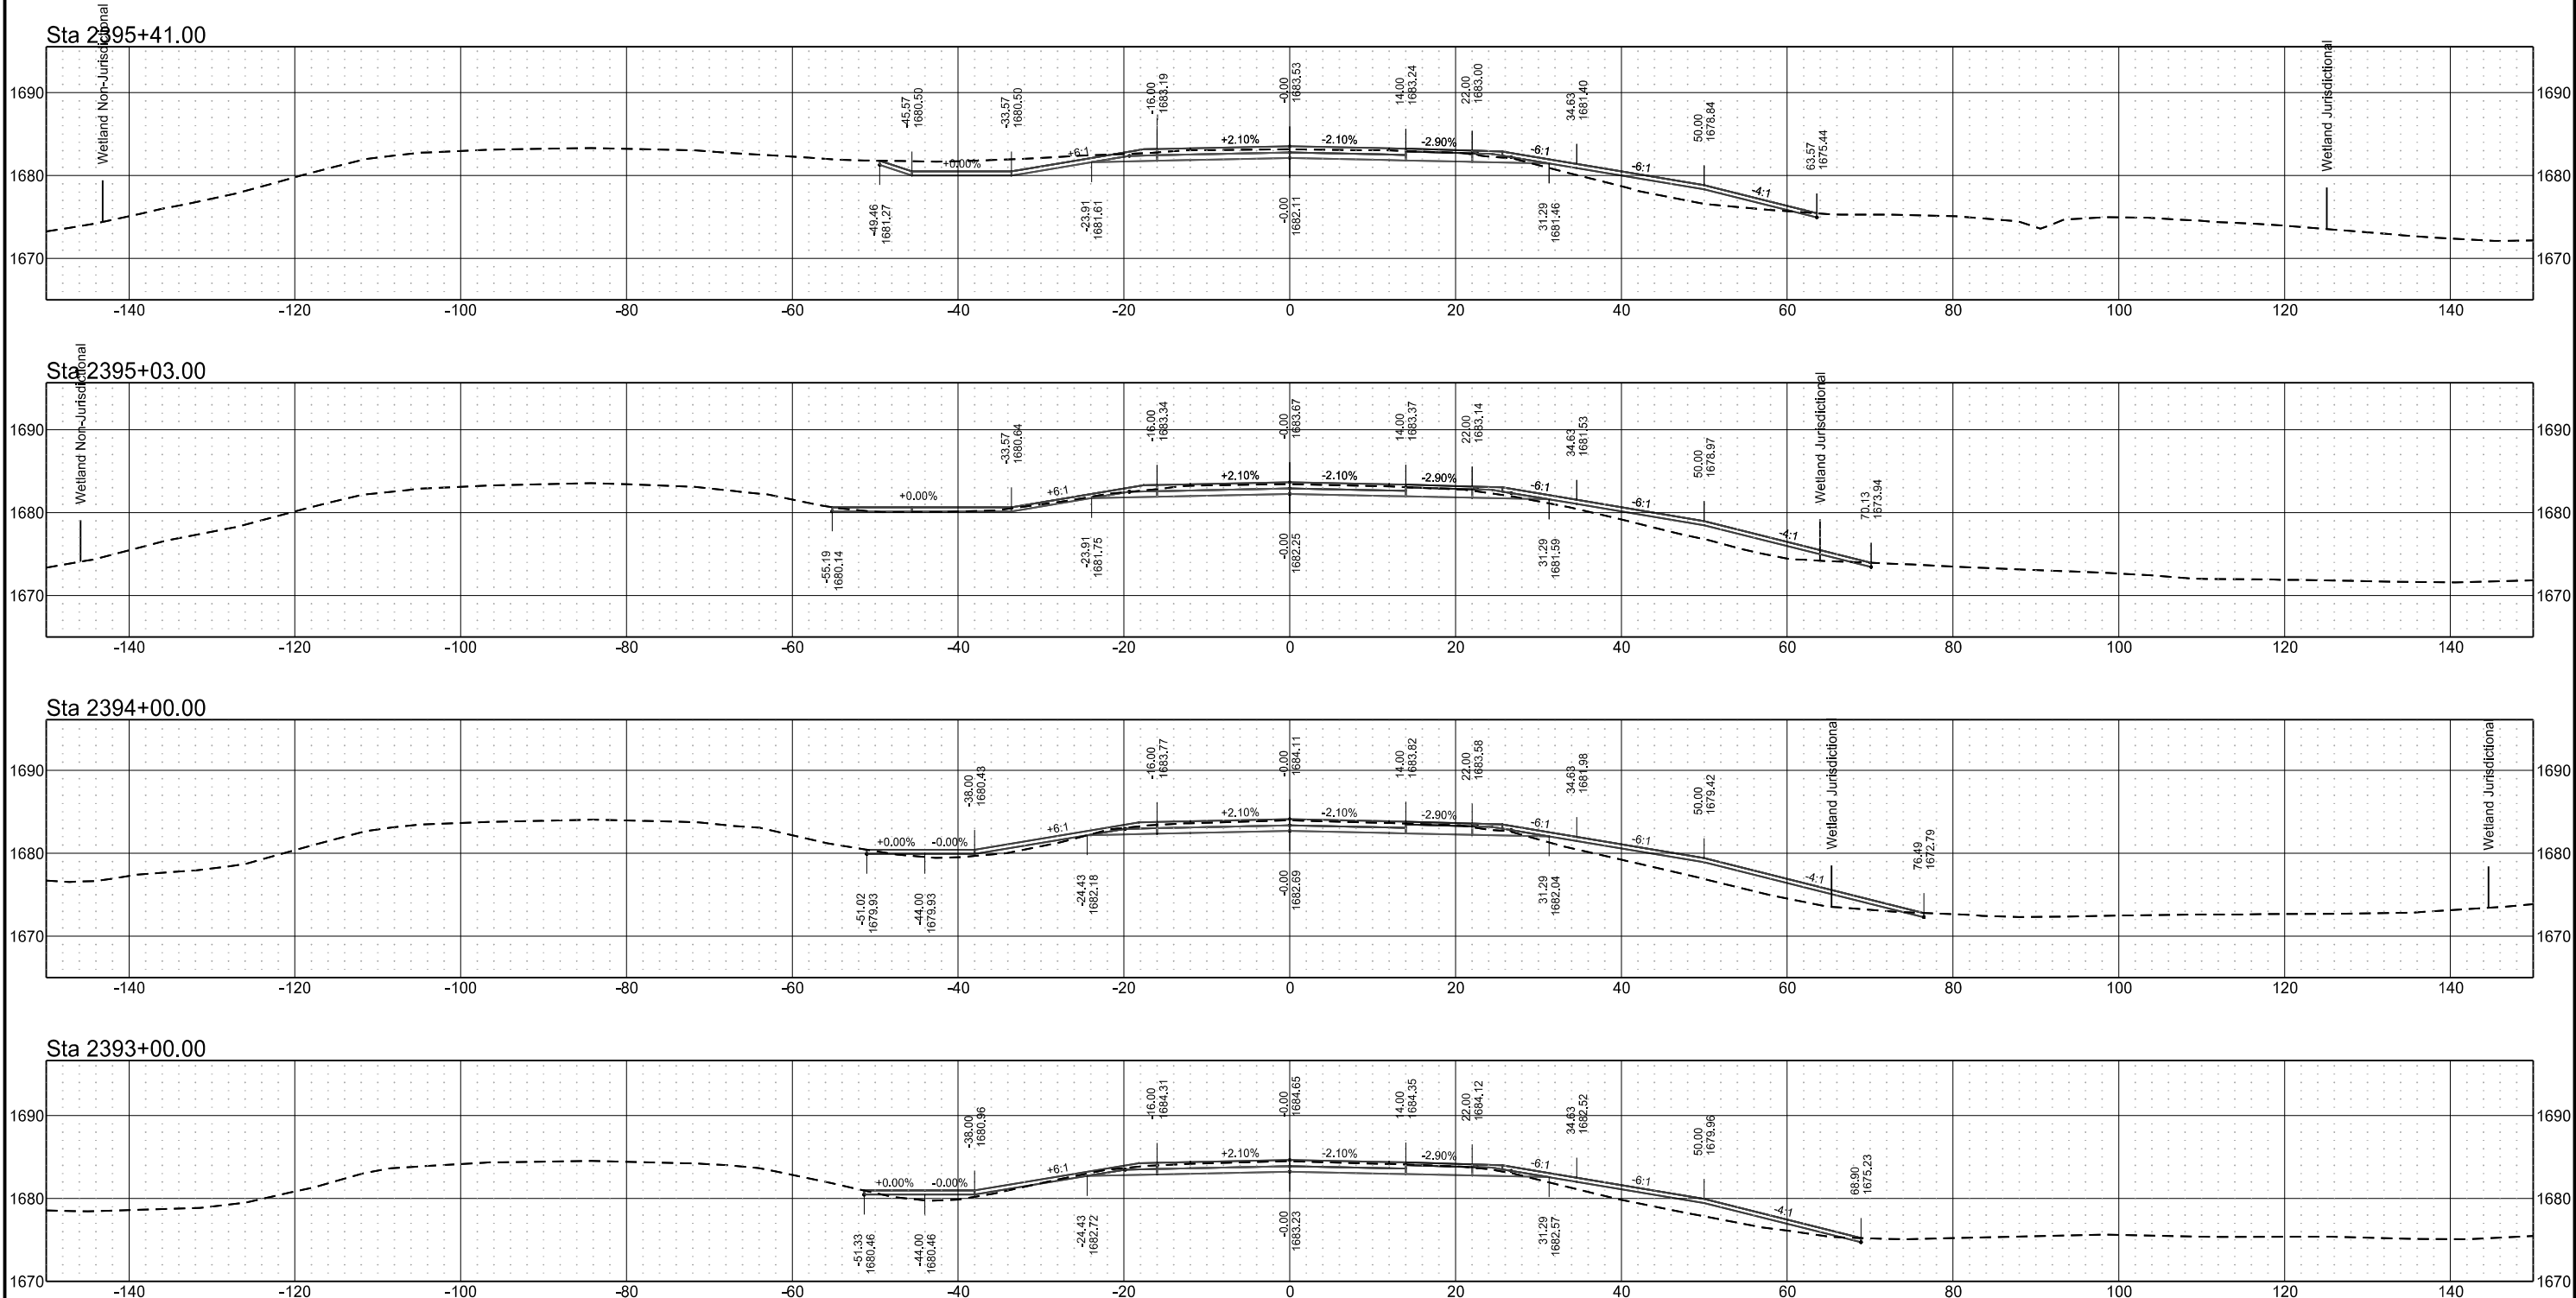


Centerline Cross Sections
I-94 Reconstruction
Bismarck to E of Menoken Interchange - EB

	STATE	PROJECT NO.	SECTION NO.	SHEET NO.
	ND	IM-X-1-094(214)162	200	81


Sta 2398+00.00

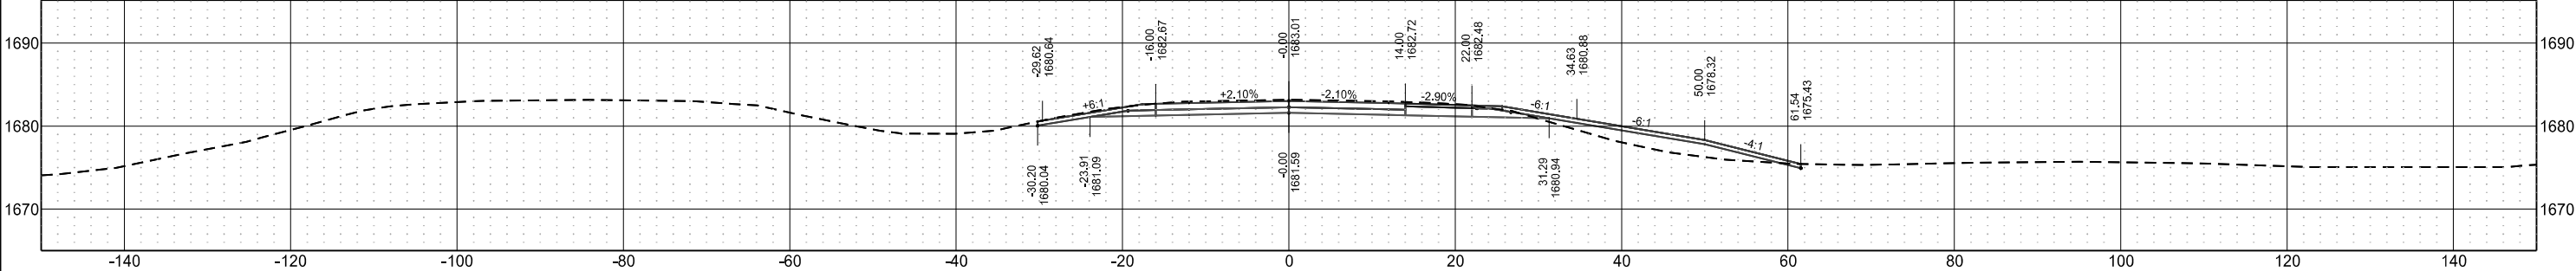


Sta 2397+00.00

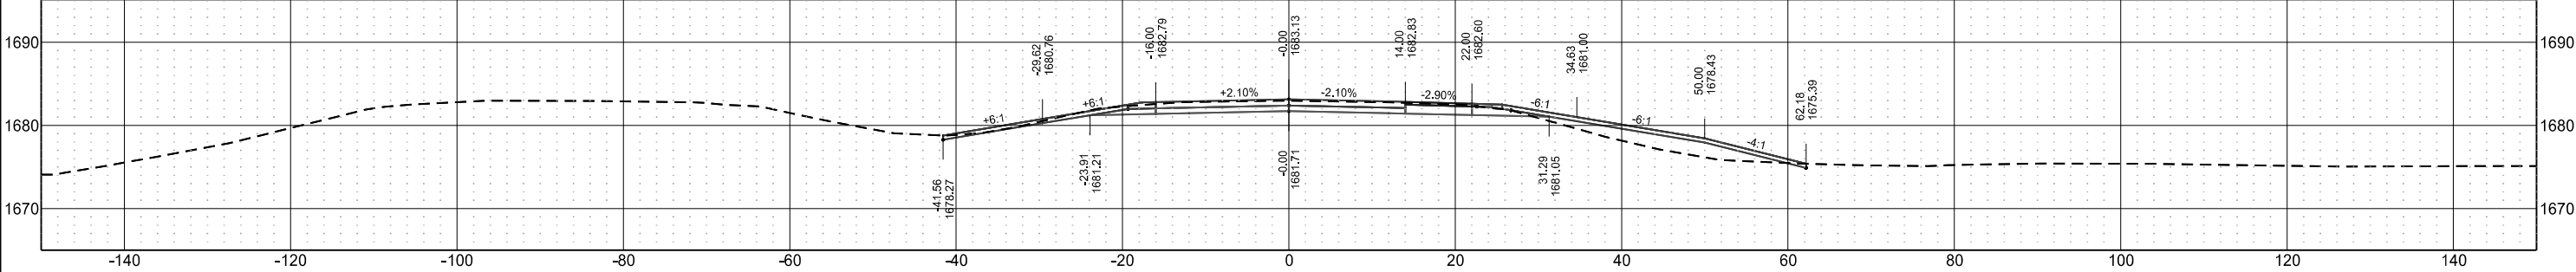

Sta 2396+00.00

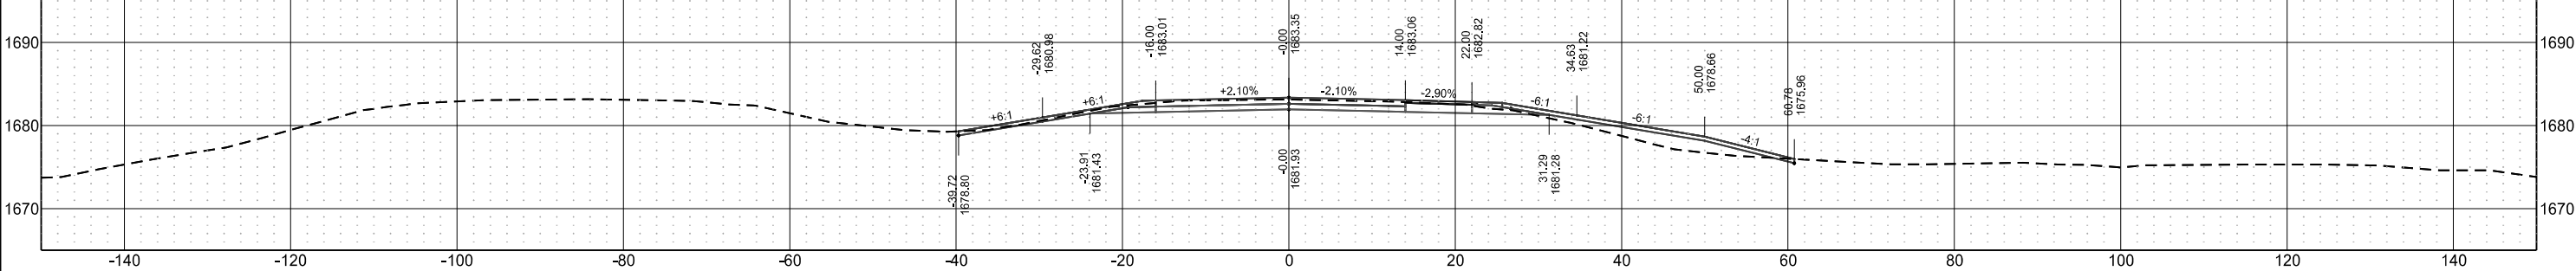


Sta 2395+79.00

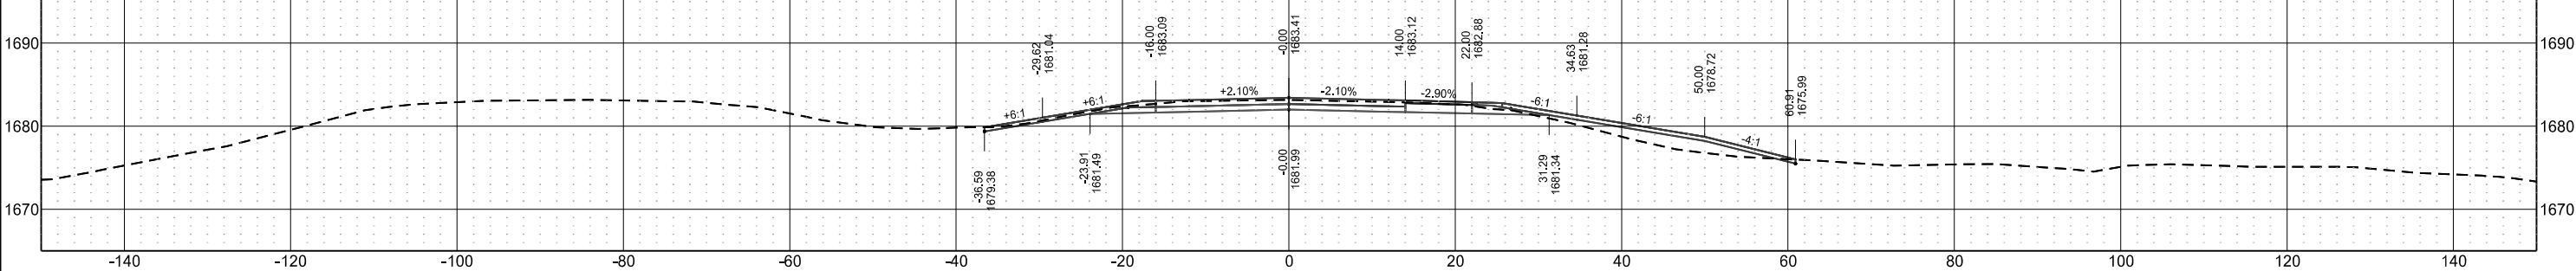


Centerline Cross Sections
I-94 Reconstruction
Bismarck to E of Menoken Interchange - EB

	STATE	PROJECT NO.	SECTION NO.	SHEET NO.
	ND	IM-X-1-094(214)162	200	82


Sta 2400+89.72

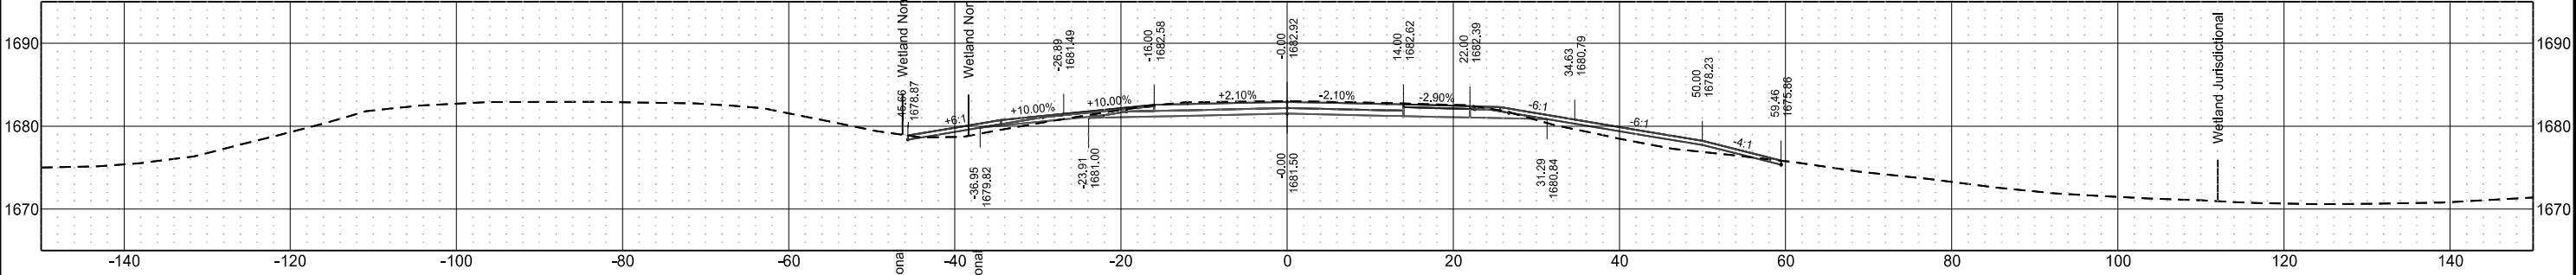


Sta 2400+42.98

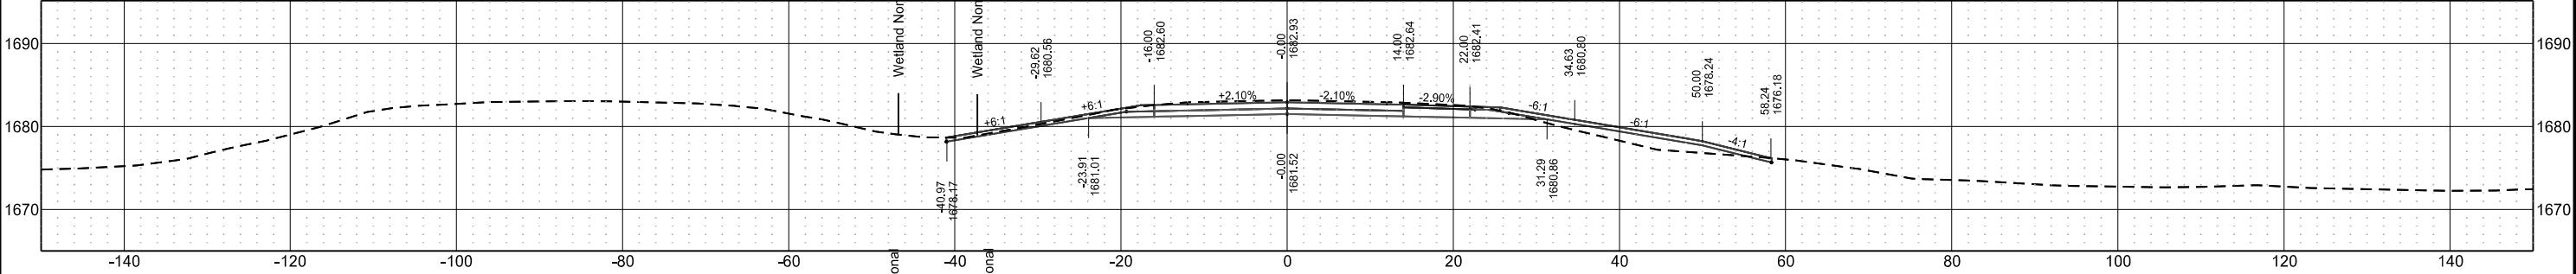

Sta 2399+97.99

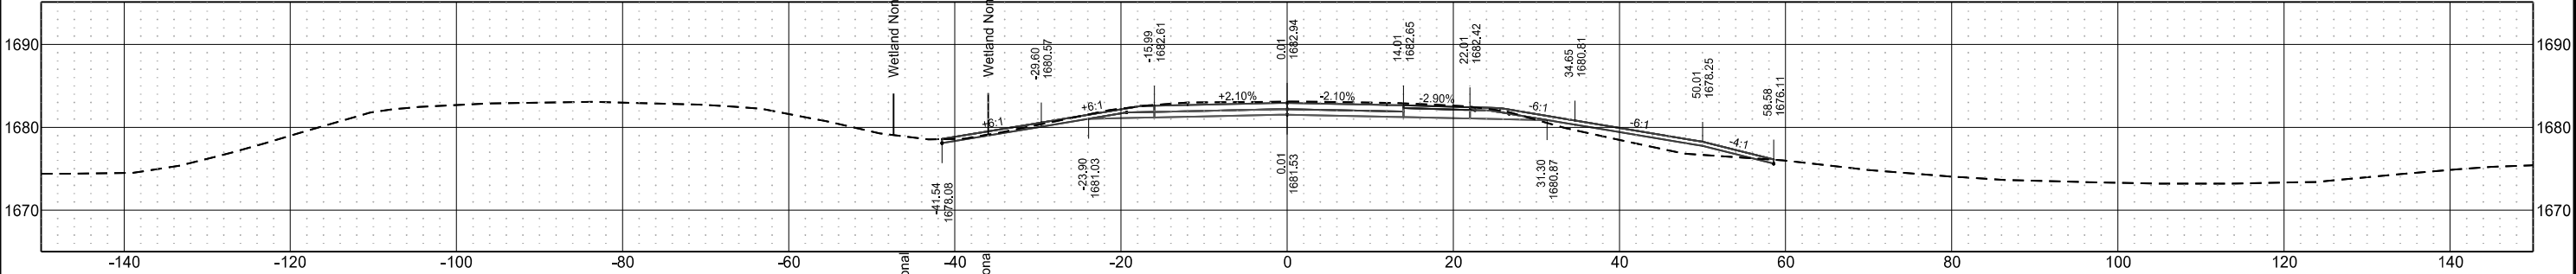


Sta 2399+00.00

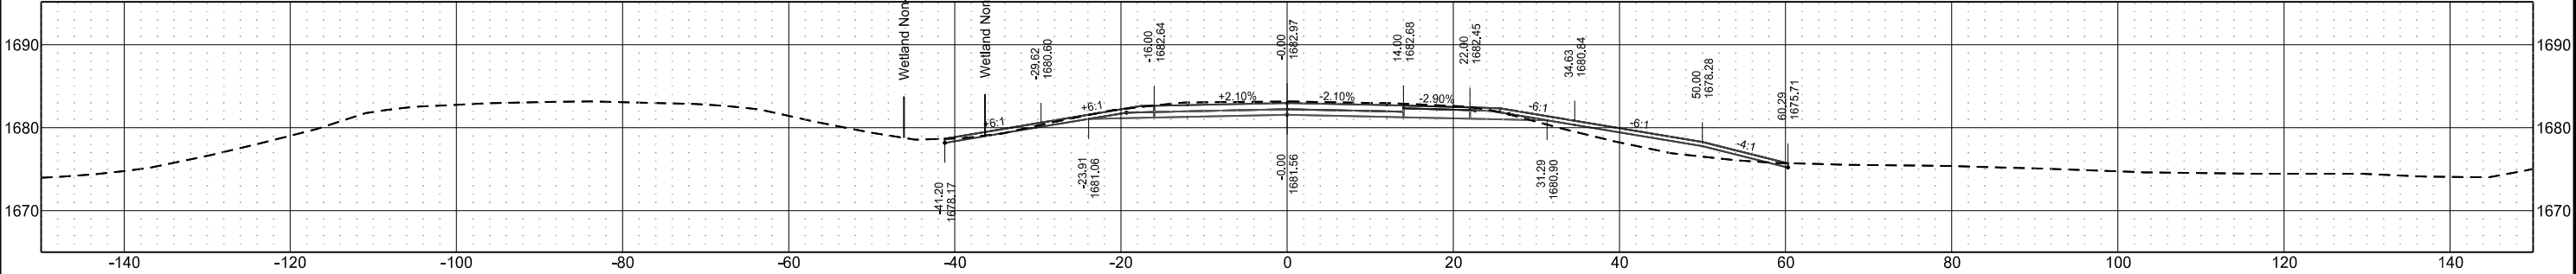


Centerline Cross Sections
I-94 Reconstruction
Bismarck to E of Menoken Interchange - EB

	STATE	PROJECT NO.	SECTION NO.	SHEET NO.
	ND	IM-X-1-094(214)162	200	83


Sta 2402+50.00

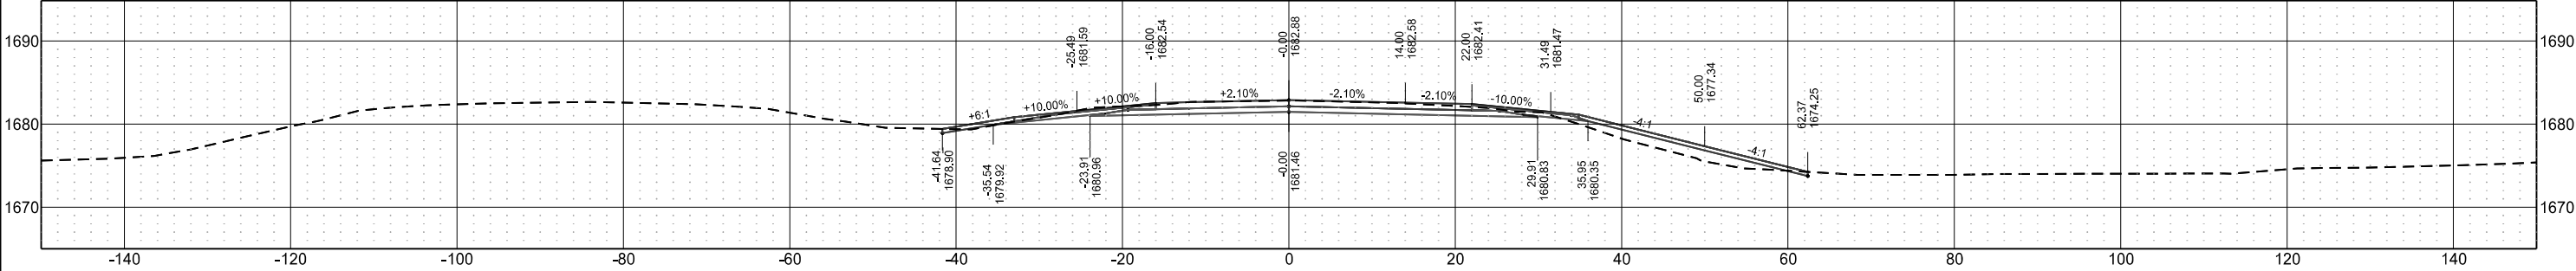


Sta 2402+00.00

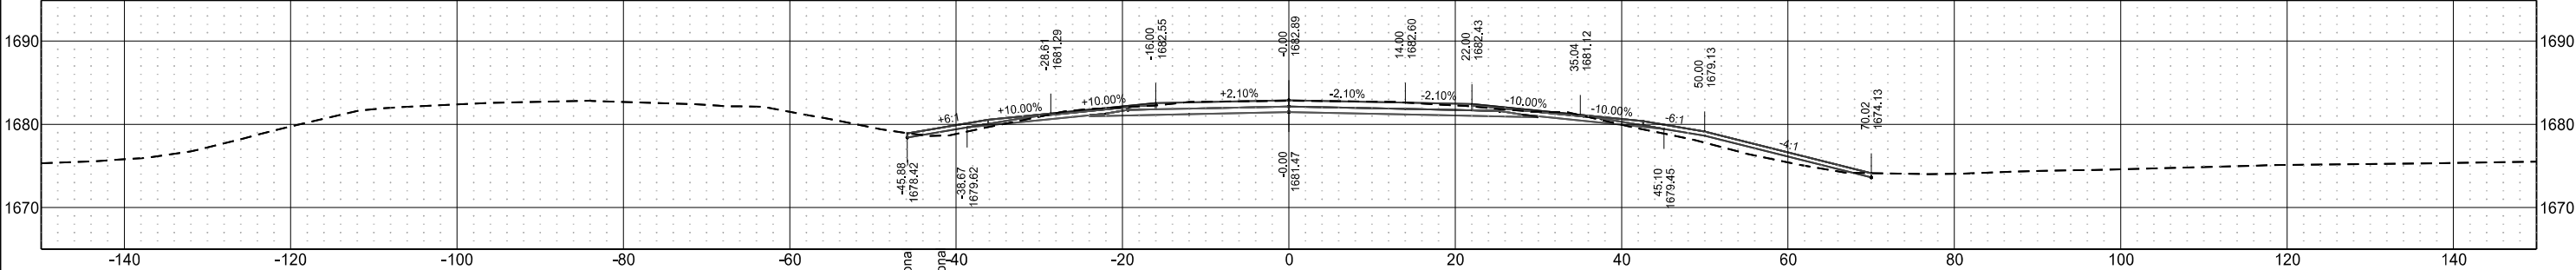

Sta 2401+59.53

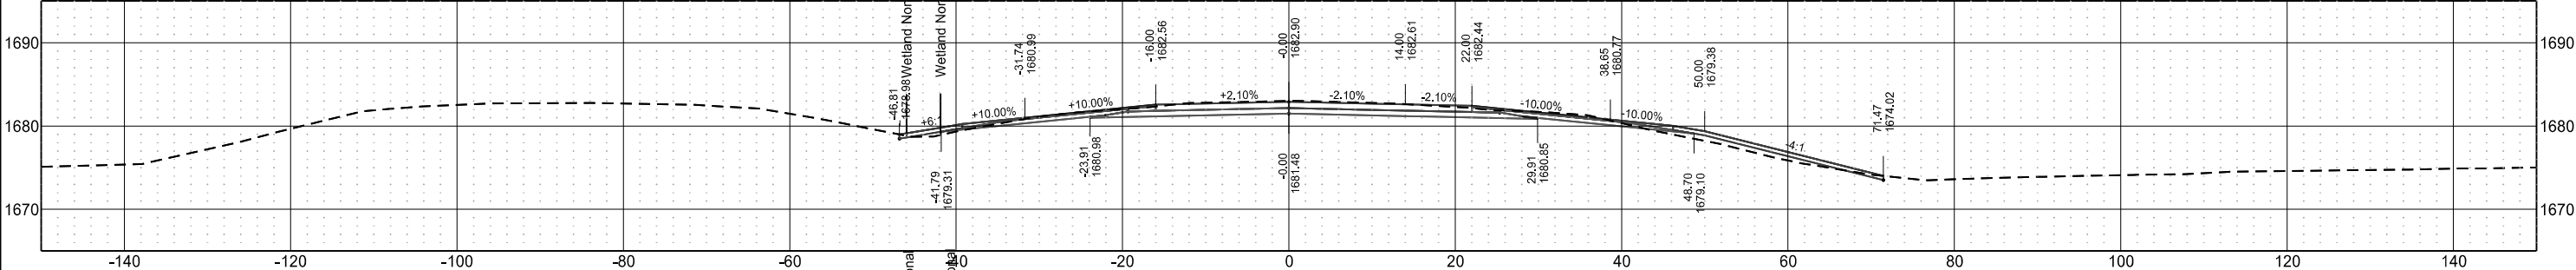


Sta 2401+22.11

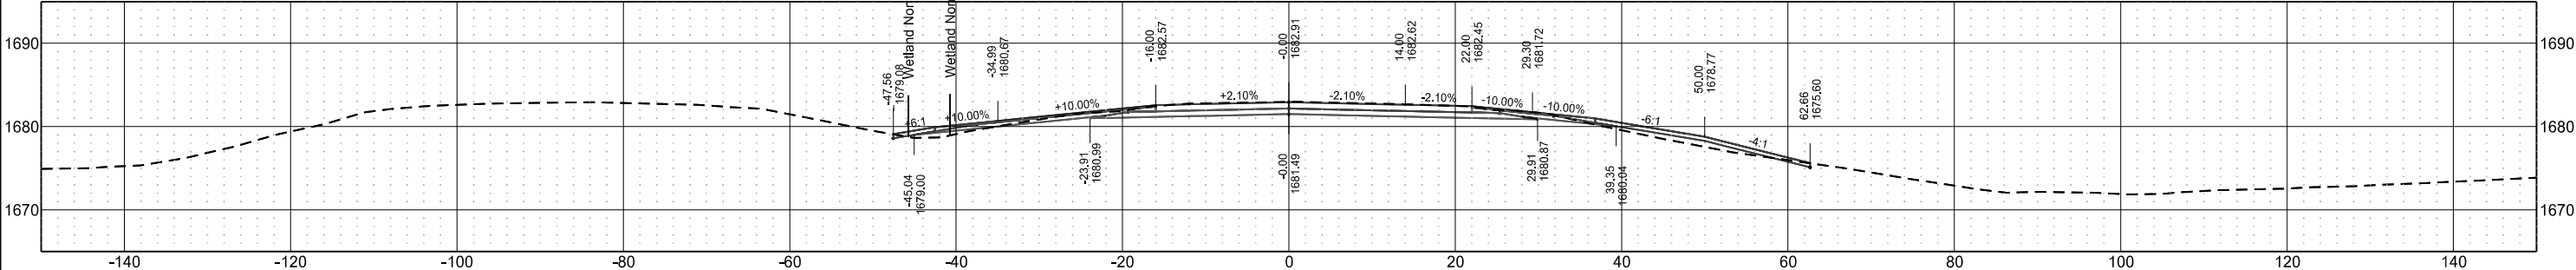


Centerline Cross Sections
I-94 Reconstruction
Bismarck to E of Menoken Interchange - EB

	STATE	PROJECT NO.	SECTION NO.	SHEET NO.
	ND	IM-X-1-094(214)162	200	84


Sta 2404+14.00

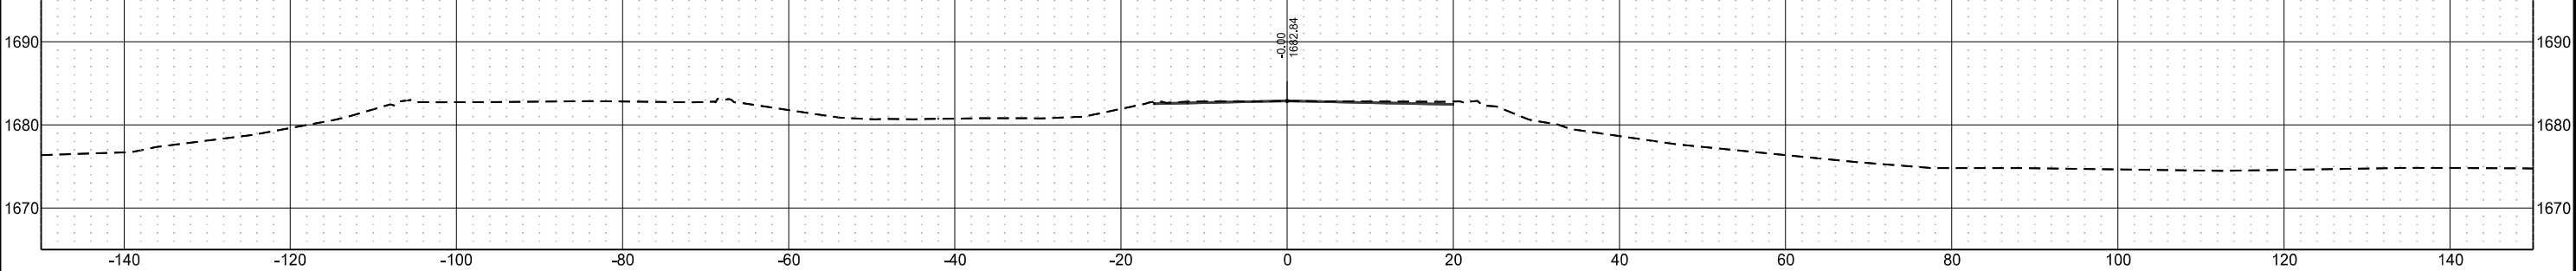


Sta 2403+95.00

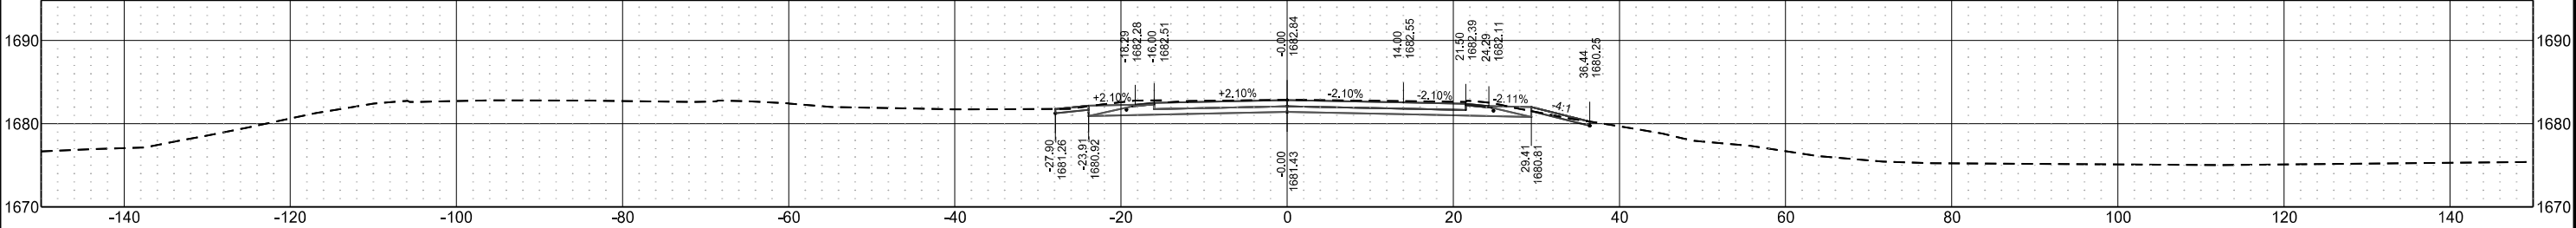

Sta 2403+50.00

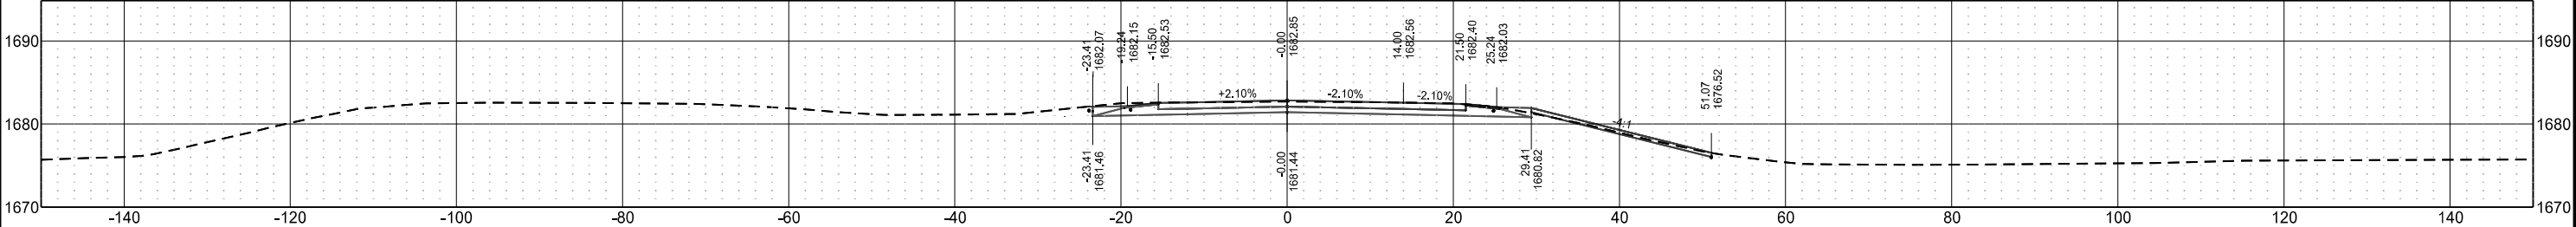


Sta 2403+00.00

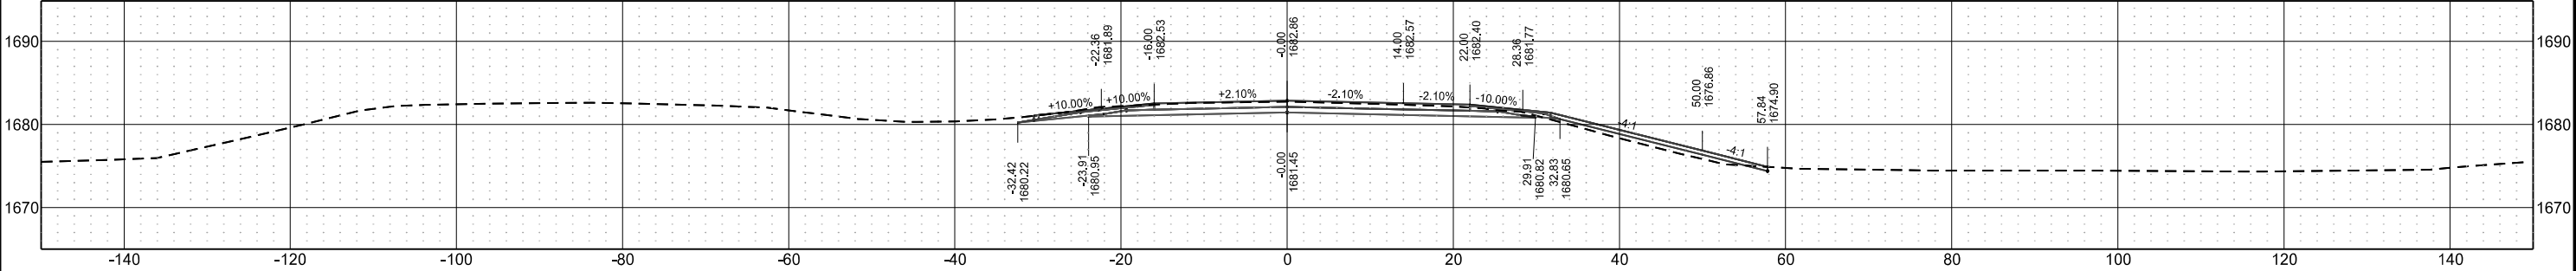


Centerline Cross Sections
I-94 Reconstruction
Bismarck to E of Menoken Interchange - EB

	STATE	PROJECT NO.	SECTION NO.	SHEET NO.
	ND	IM-X-1-094(214)162	200	85


Sta 2407+55.00

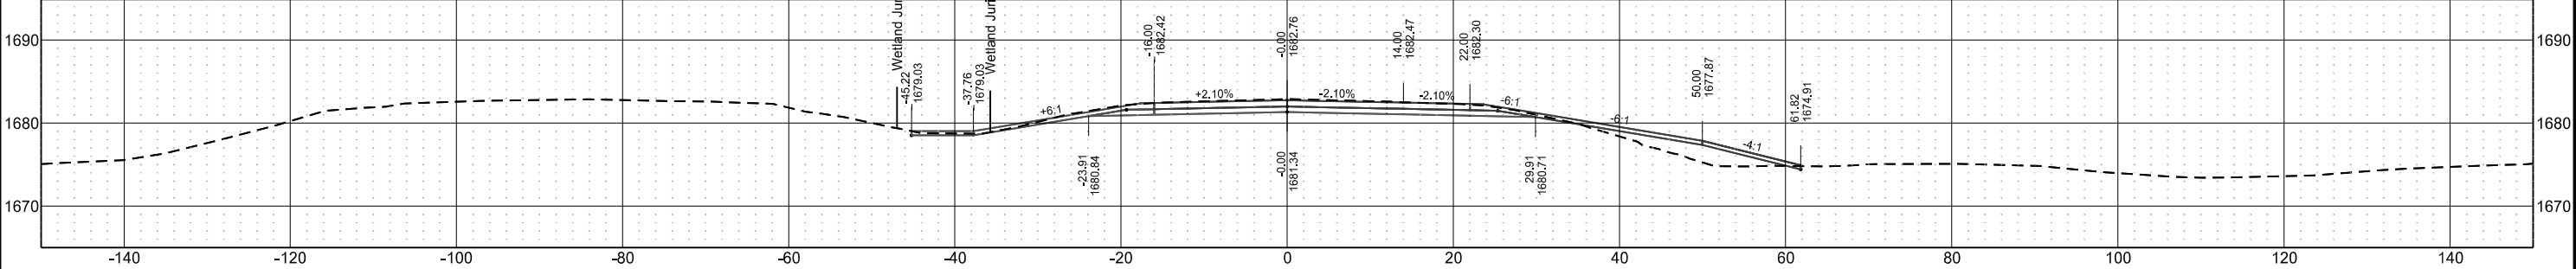


Sta 2407+00.00

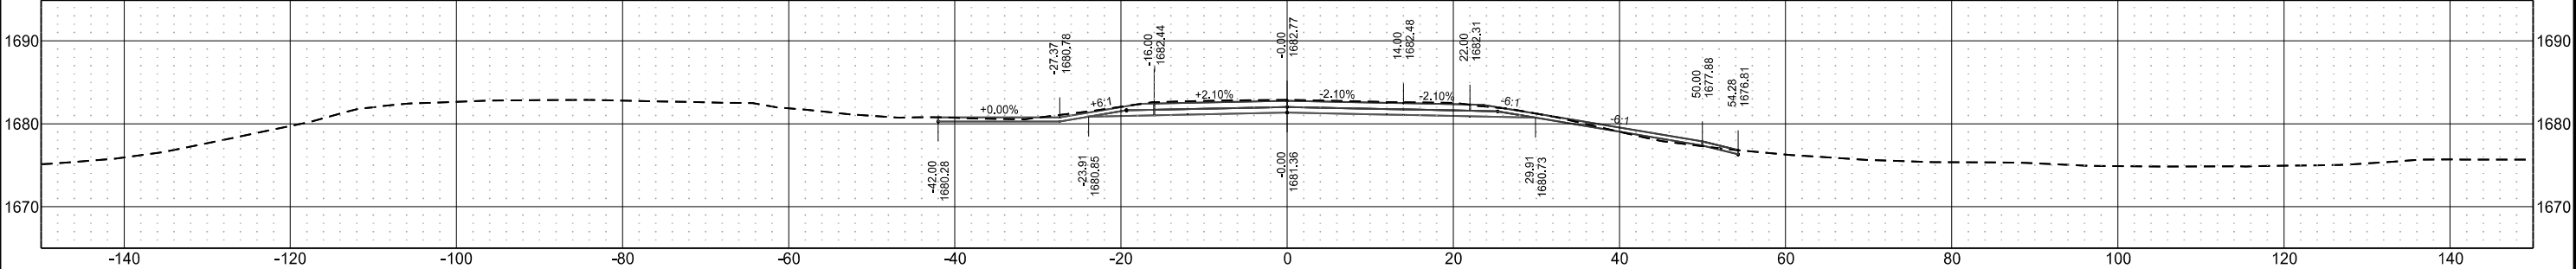

Sta 2406+30.00

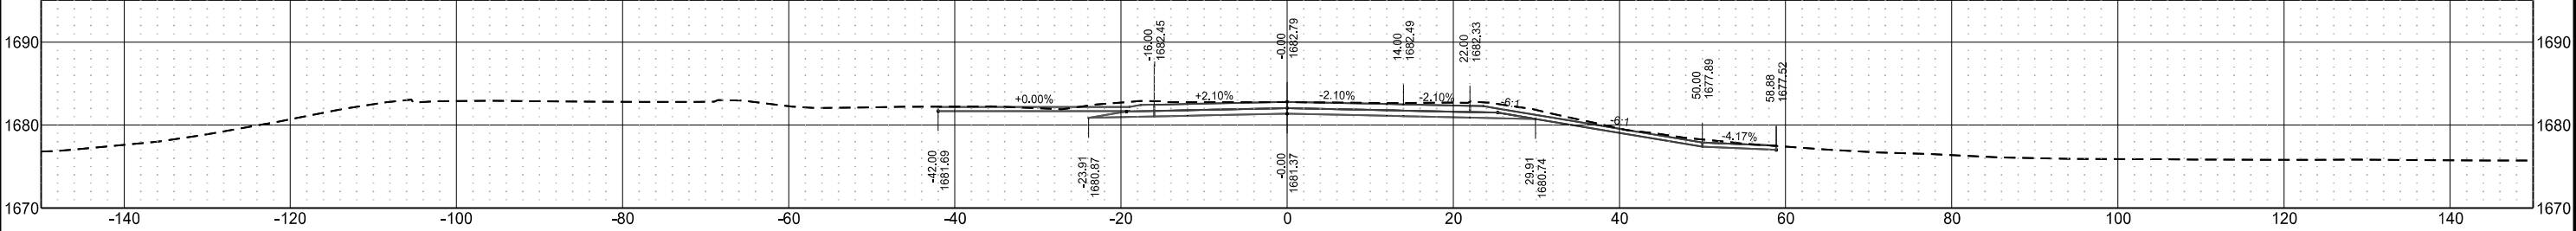


Sta 2406+10.00

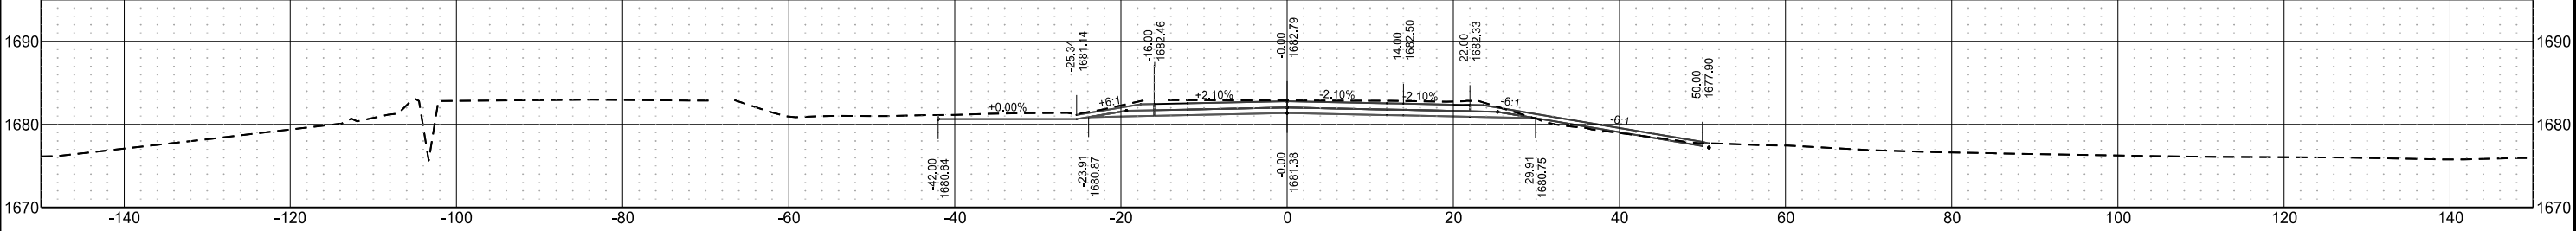


Centerline Cross Sections
I-94 Reconstruction
Bismarck to E of Menoken Interchange - EB

	STATE	PROJECT NO.	SECTION NO.	SHEET NO.
	ND	IM-X-1-094(214)162	200	86


Sta 2411+00.00

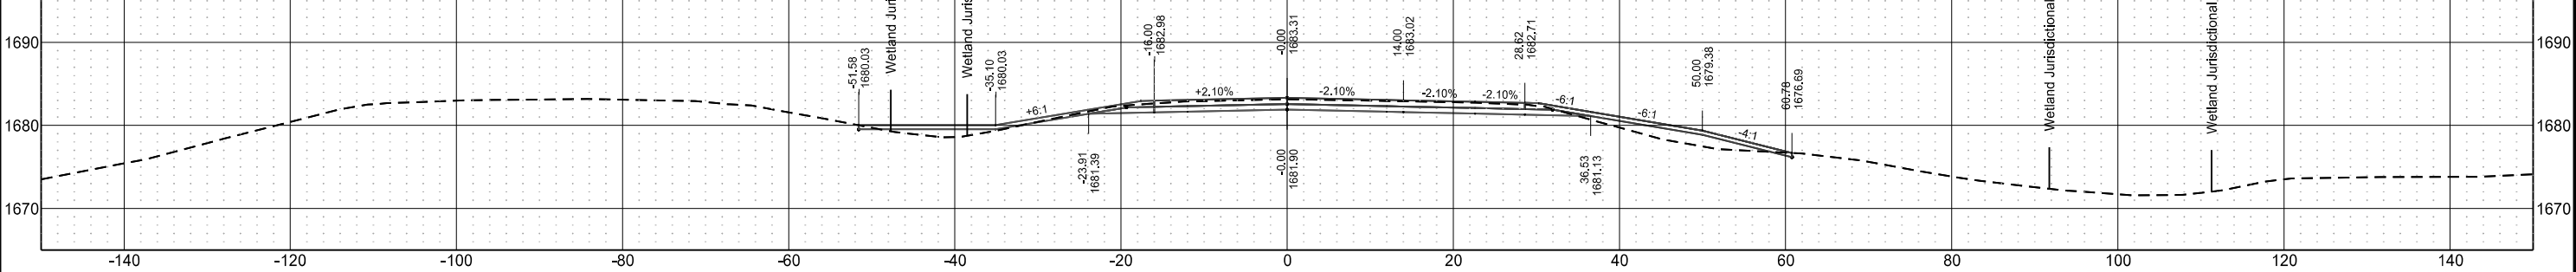


Sta 2410+00.00

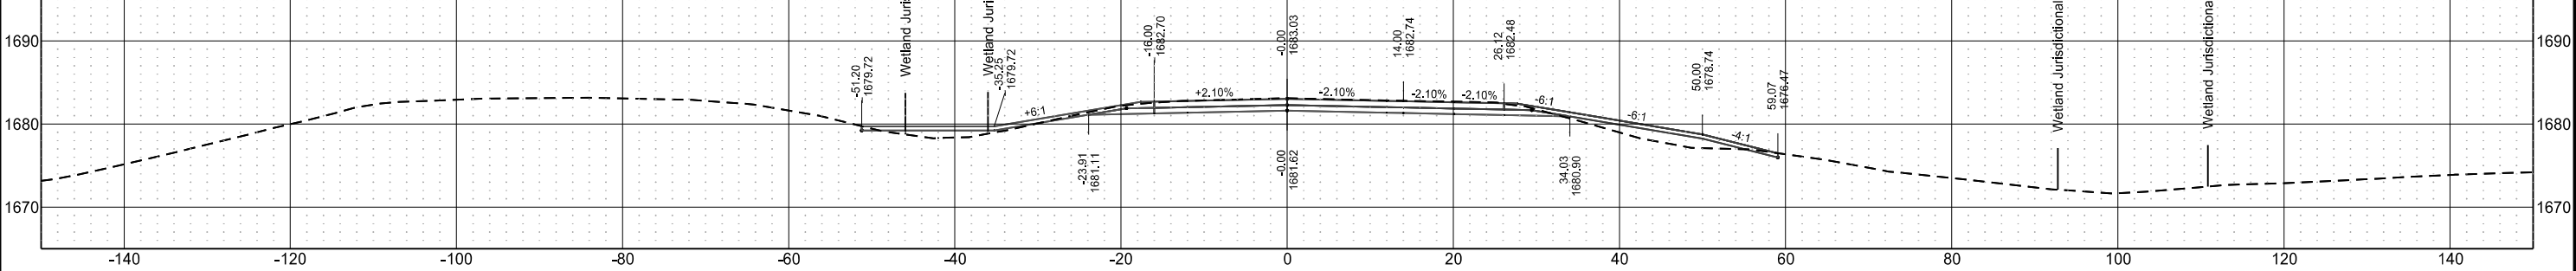

Sta 2409+00.00

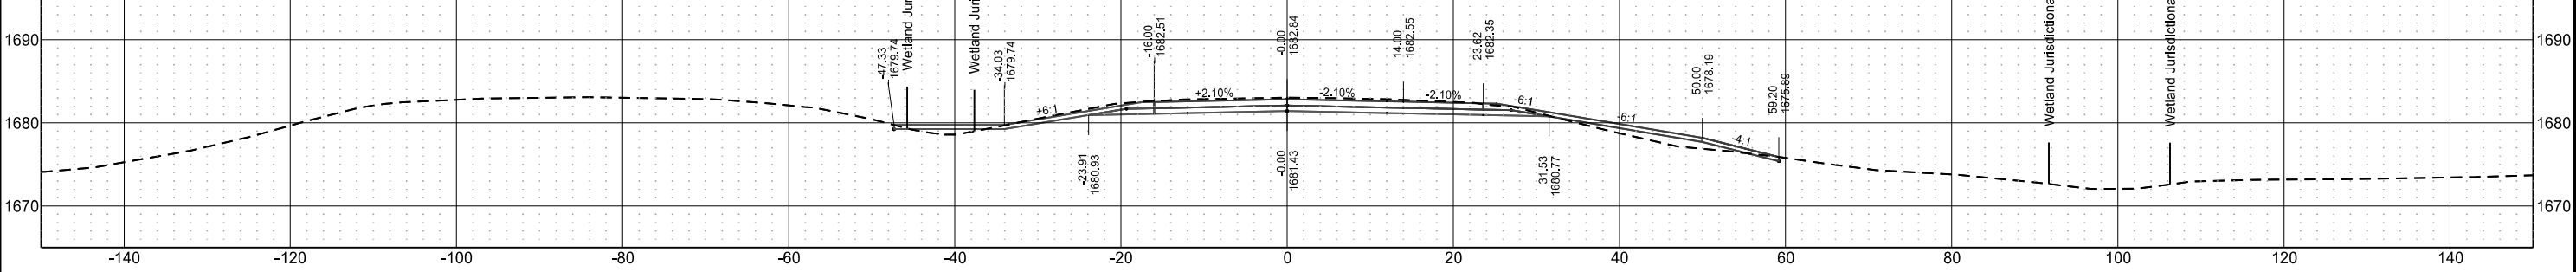


Sta 2408+00.00

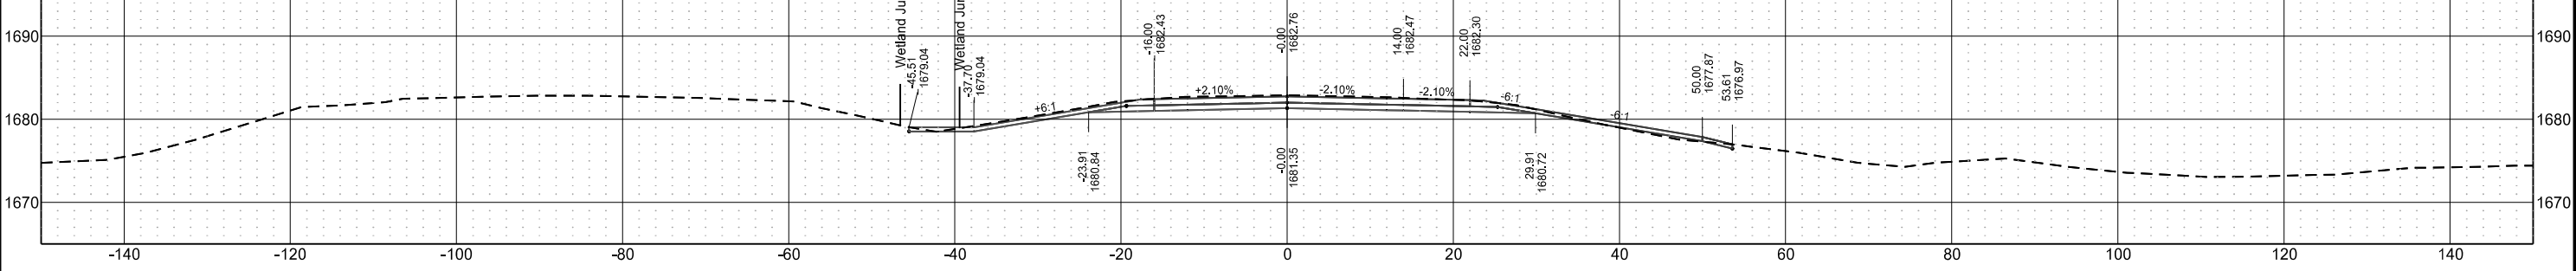


Centerline Cross Sections
I-94 Reconstruction
Bismarck to E of Menoken Interchange - EB

	STATE	PROJECT NO.	SECTION NO.	SHEET NO.
	ND	IM-X-1-094(214)162	200	87


Sta 2414+00.00

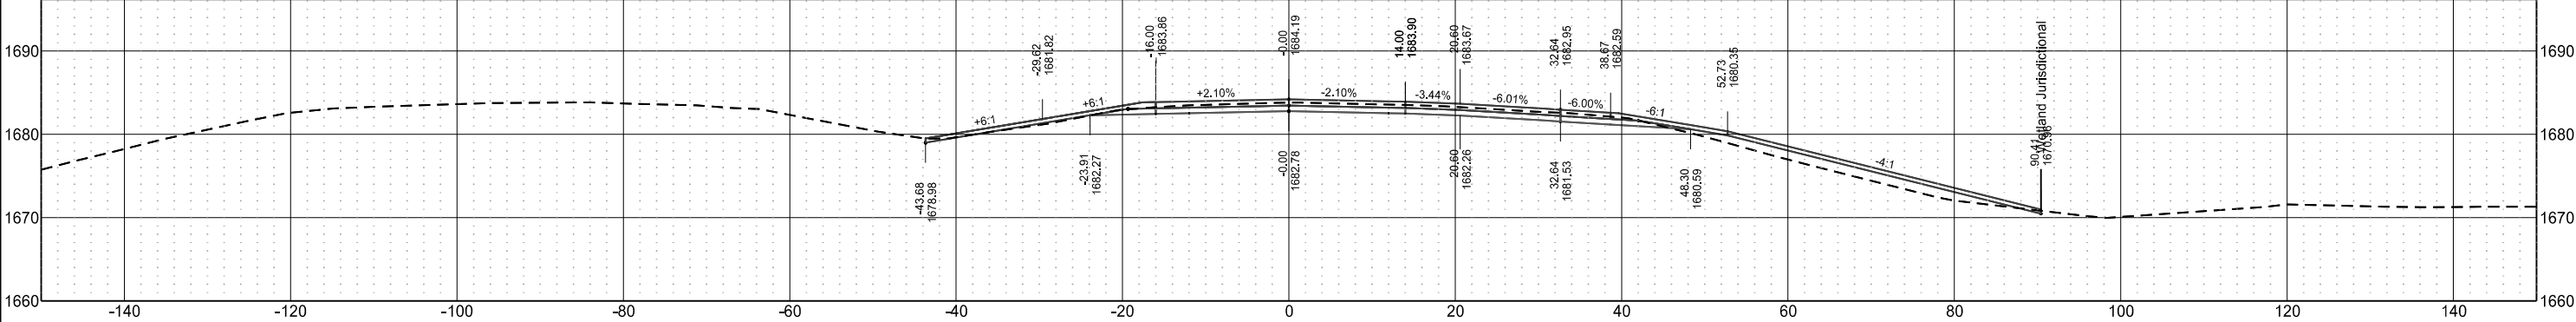


Sta 2413+50.00

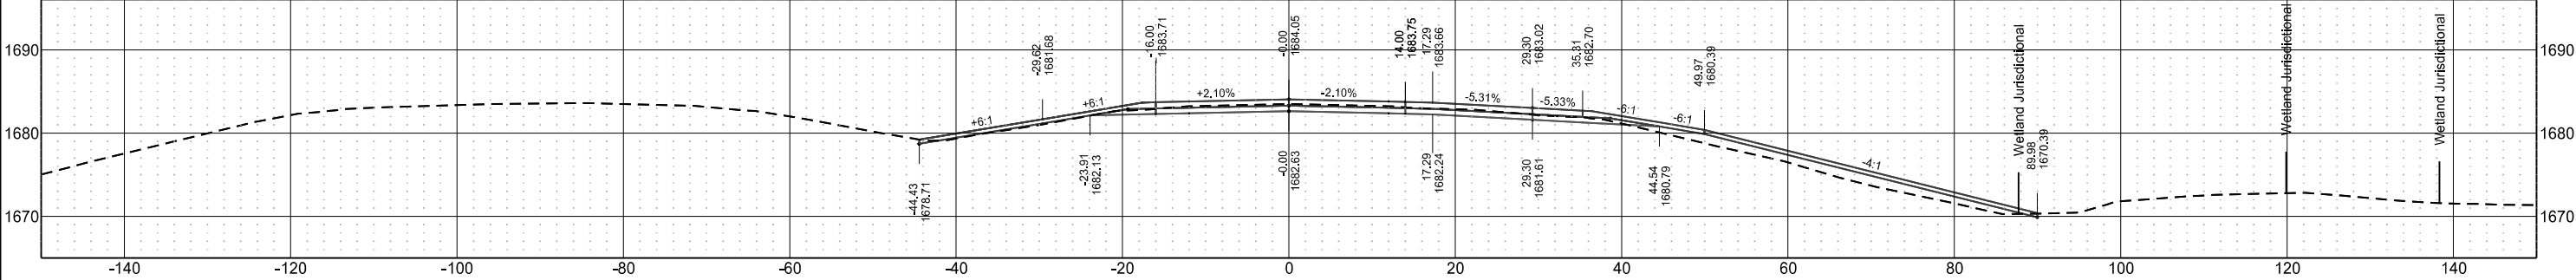

Sta 2413+00.00

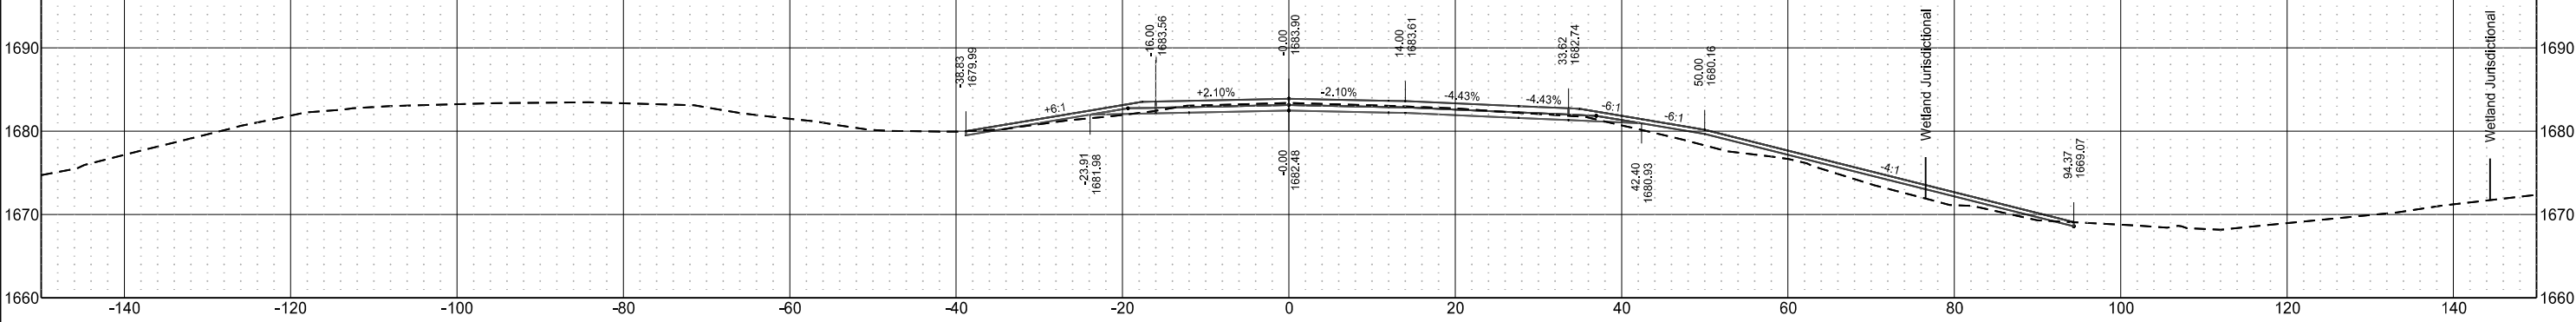


Sta 2412+00.00

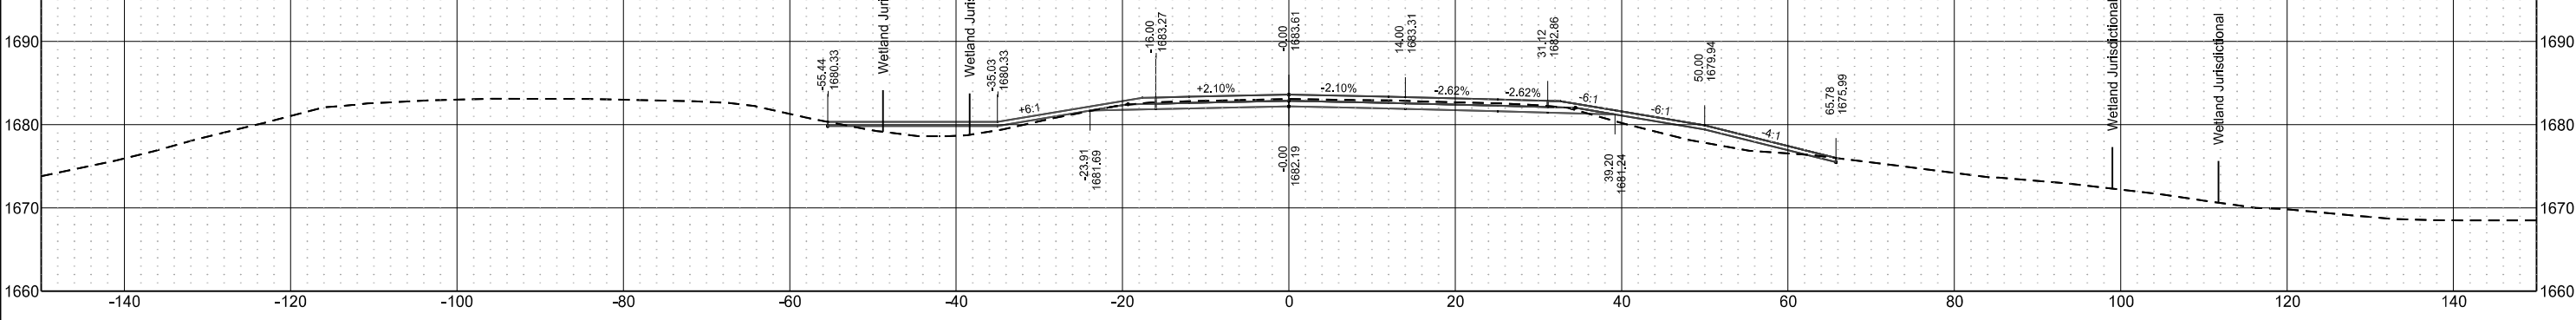


Centerline Cross Sections
I-94 Reconstruction
Bismarck to E of Menoken Interchange - EB

	STATE	PROJECT NO.	SECTION NO.	SHEET NO.
	ND	IM-X-1-094(214)162	200	88


Sta 2416+00.00

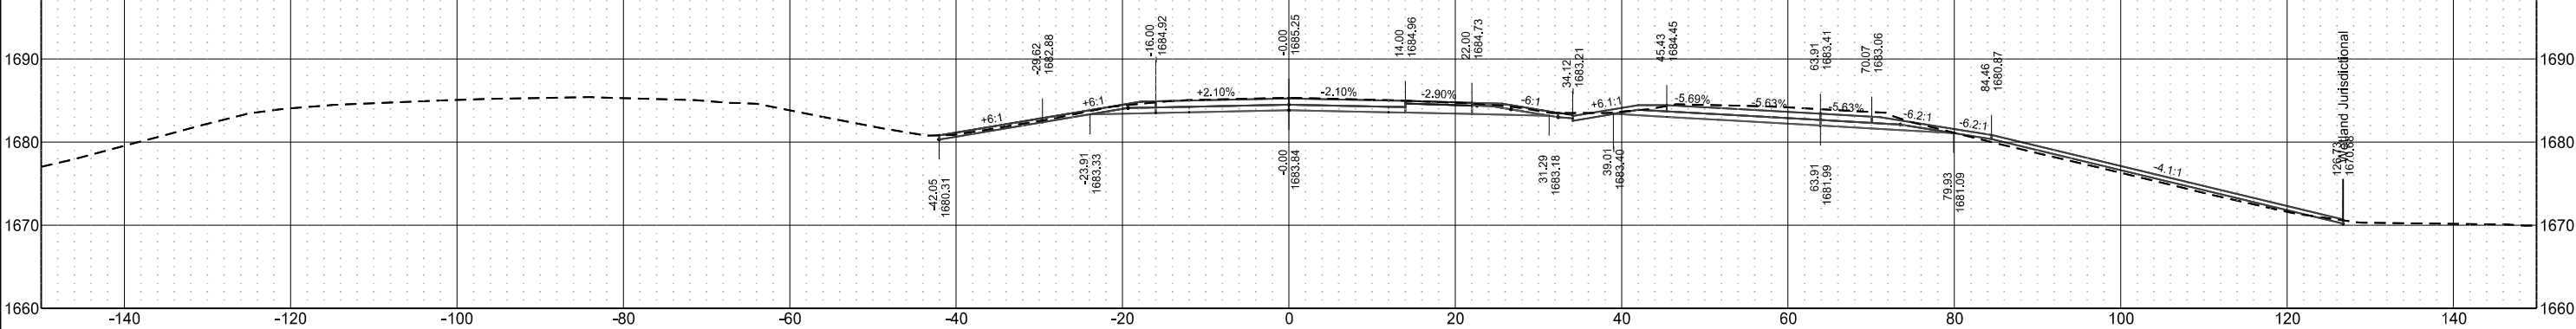


Sta 2415+50.00

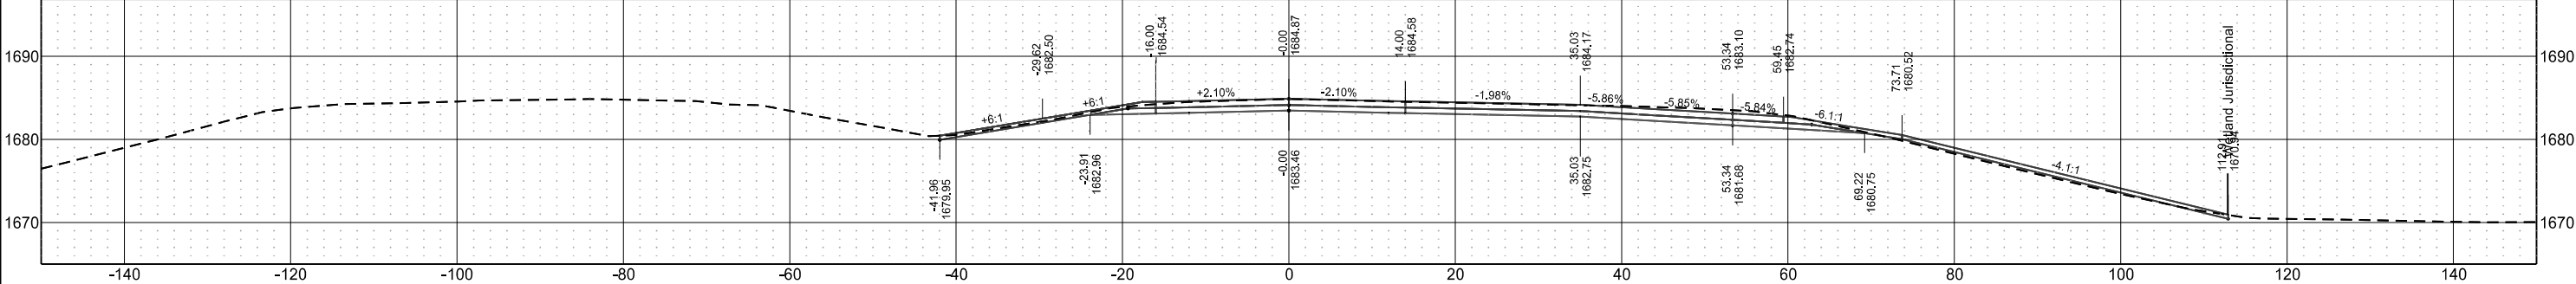

Sta 2415+00.00

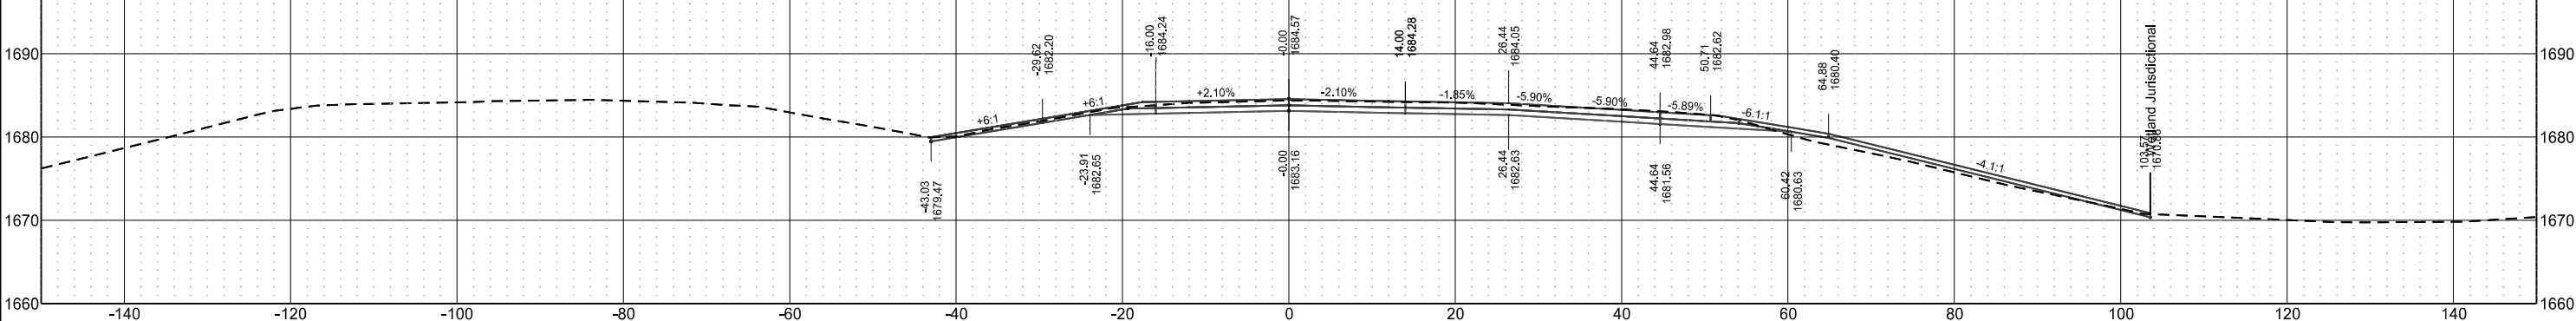


Sta 2414+50.00

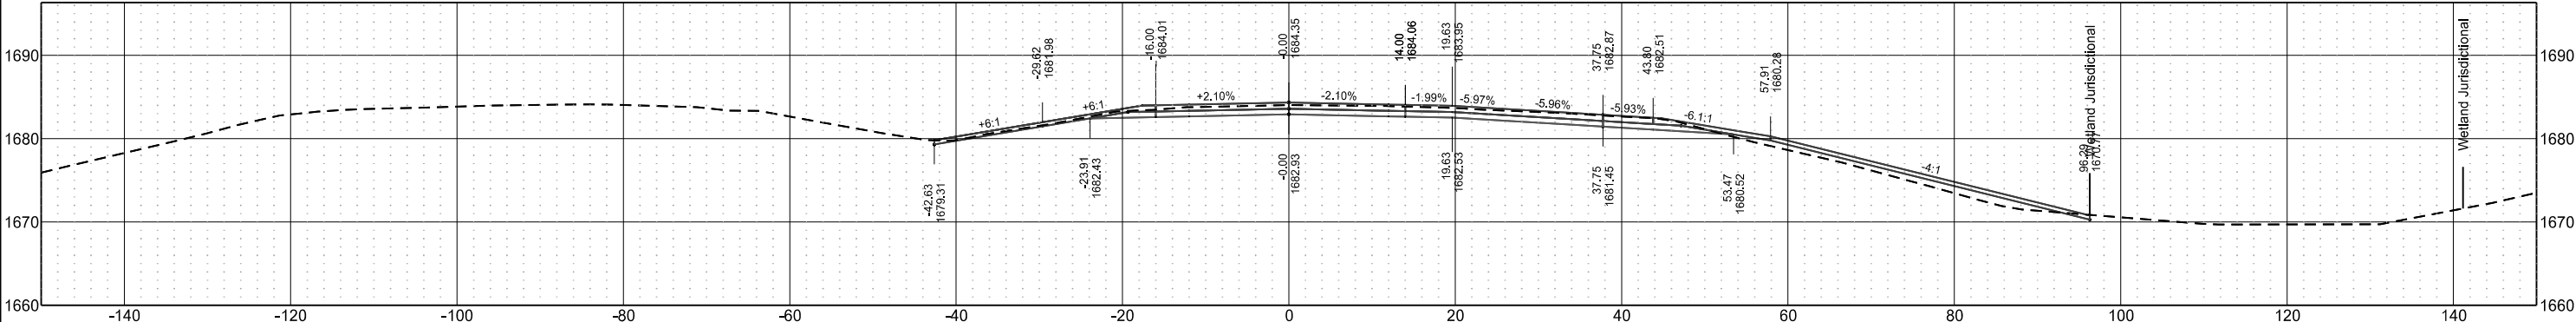


Centerline Cross Sections
I-94 Reconstruction
Bismarck to E of Menoken Interchange - EB

	STATE	PROJECT NO.	SECTION NO.	SHEET NO.
	ND	IM-X-1-094(214)162	200	89


Sta 2419+00.00

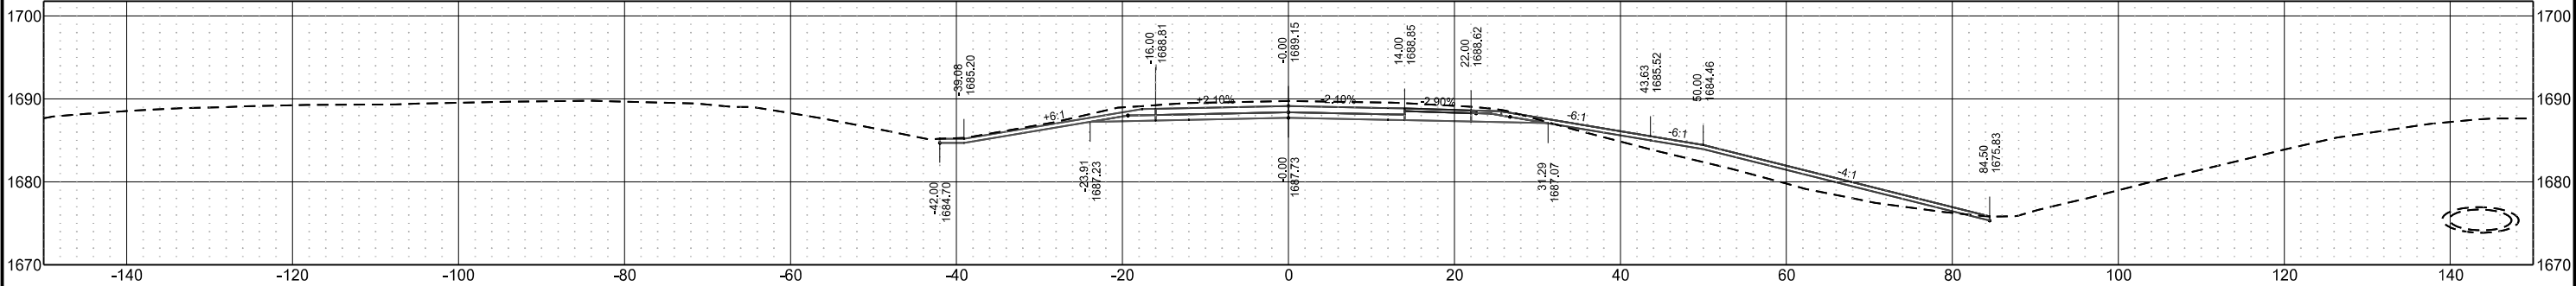


Sta 2418+00.00

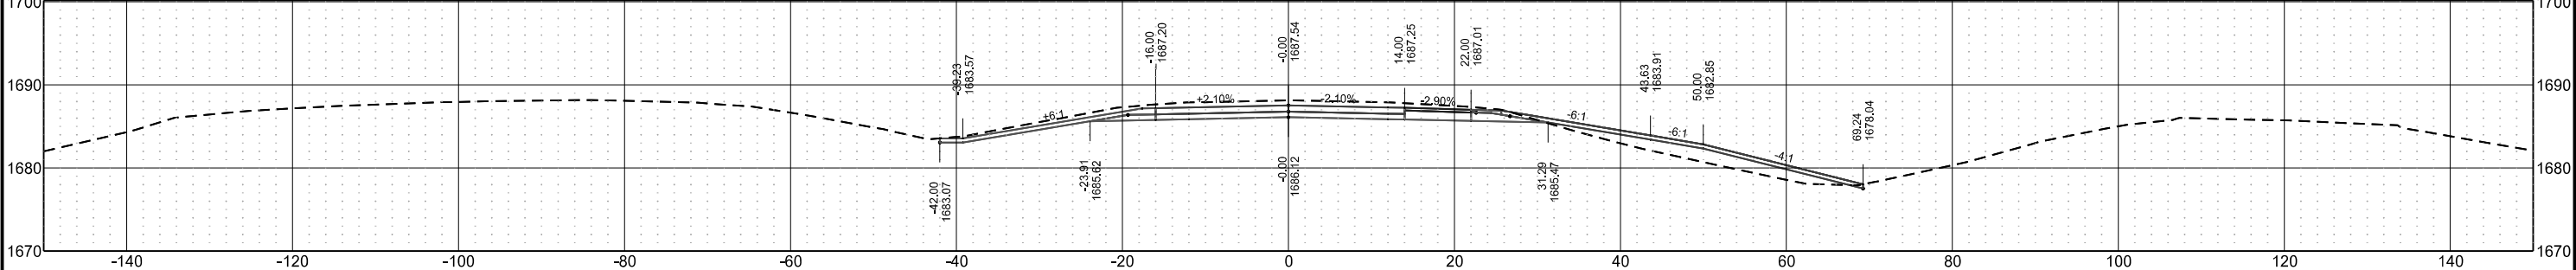

Sta 2417+00.00

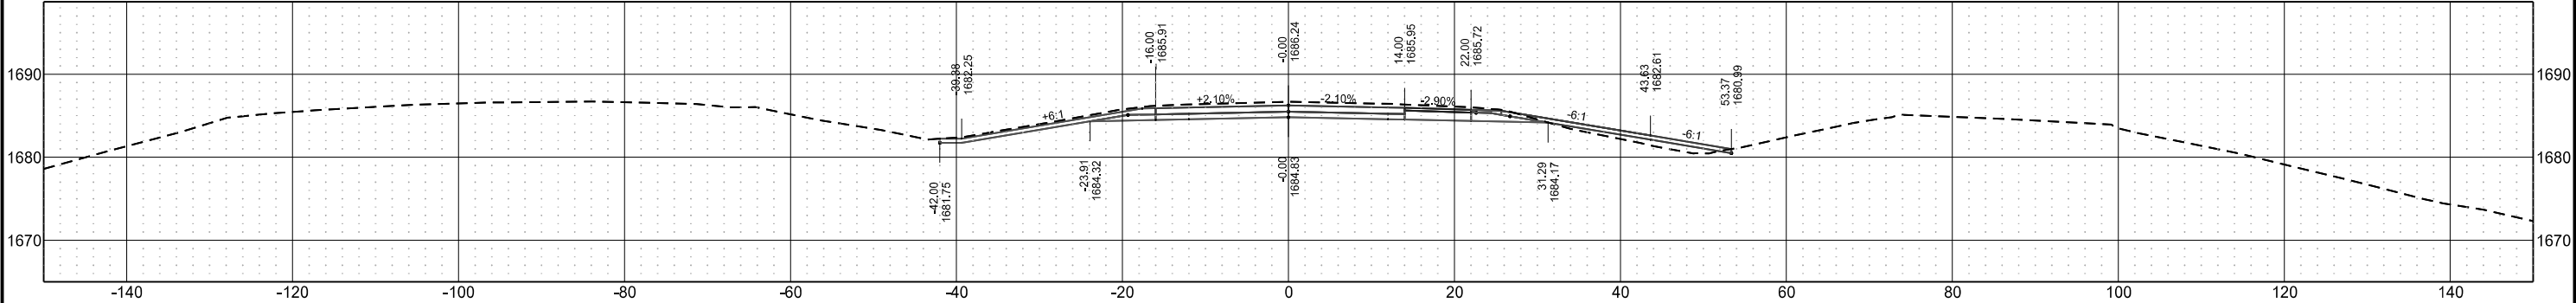


Sta 2416+40.00

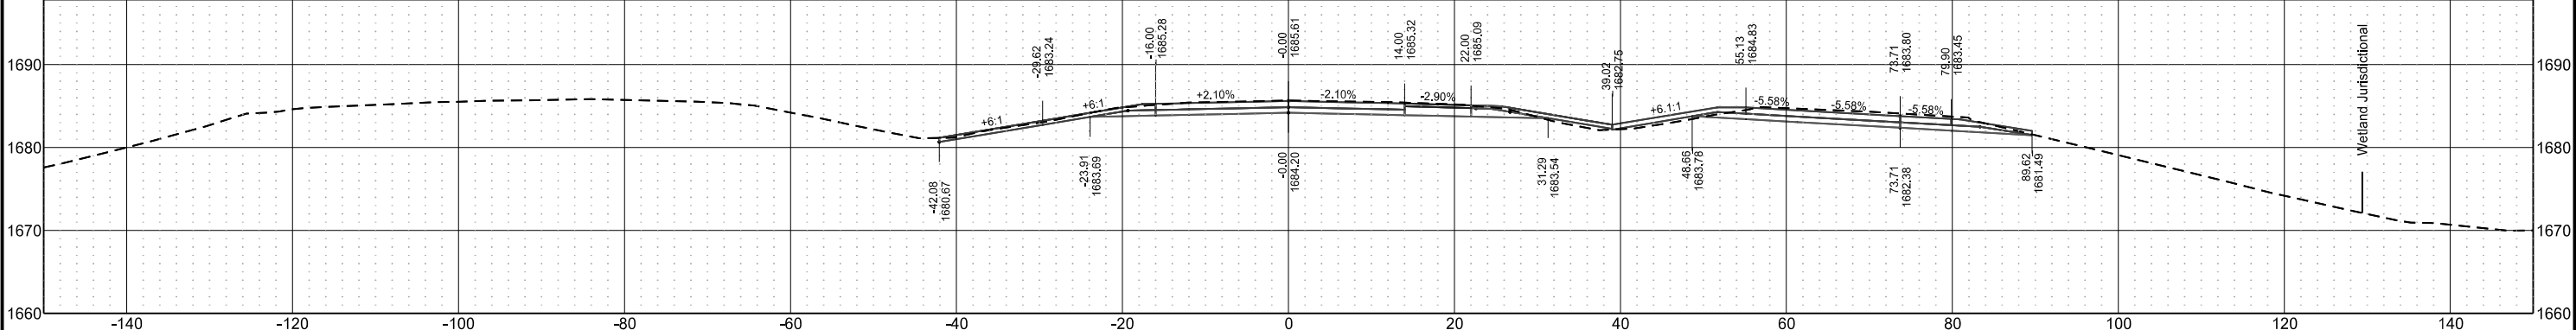


Centerline Cross Sections
I-94 Reconstruction
Bismarck to E of Menoken Interchange - EB

	STATE	PROJECT NO.	SECTION NO.	SHEET NO.
	ND	IM-X-1-094(214)162	200	90


Sta 2423+00.00

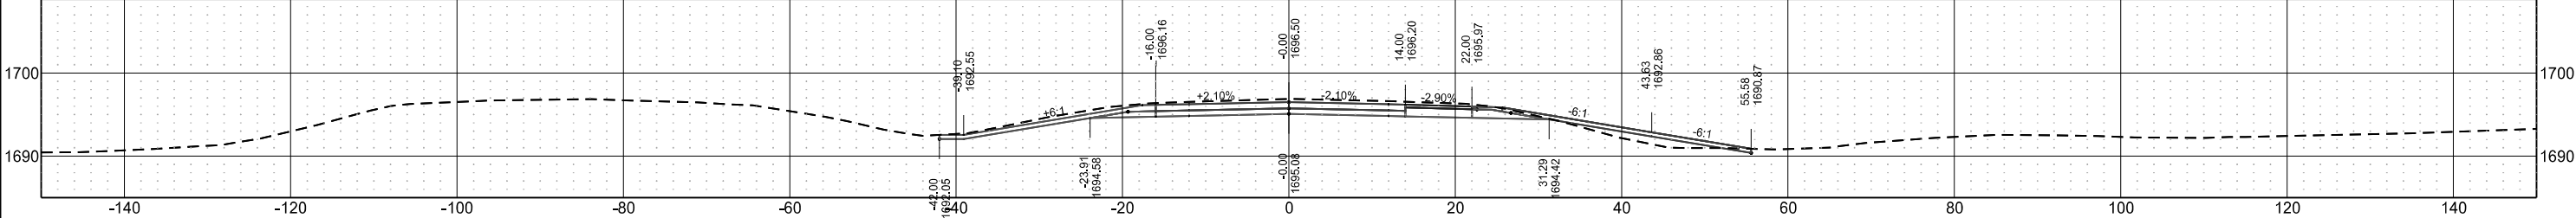


Sta 2422+00.00

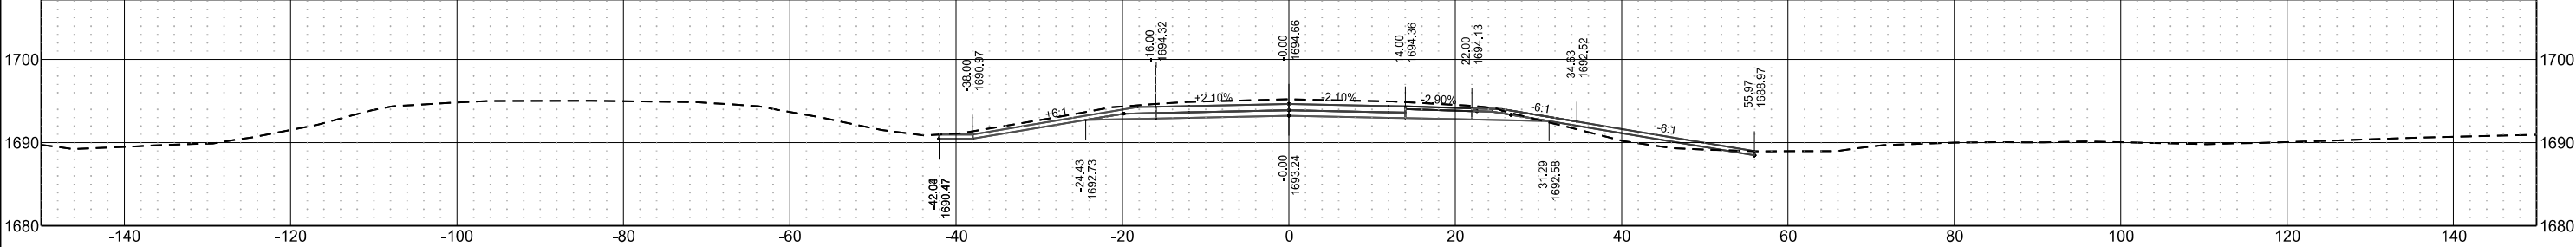

Sta 2421+00.00

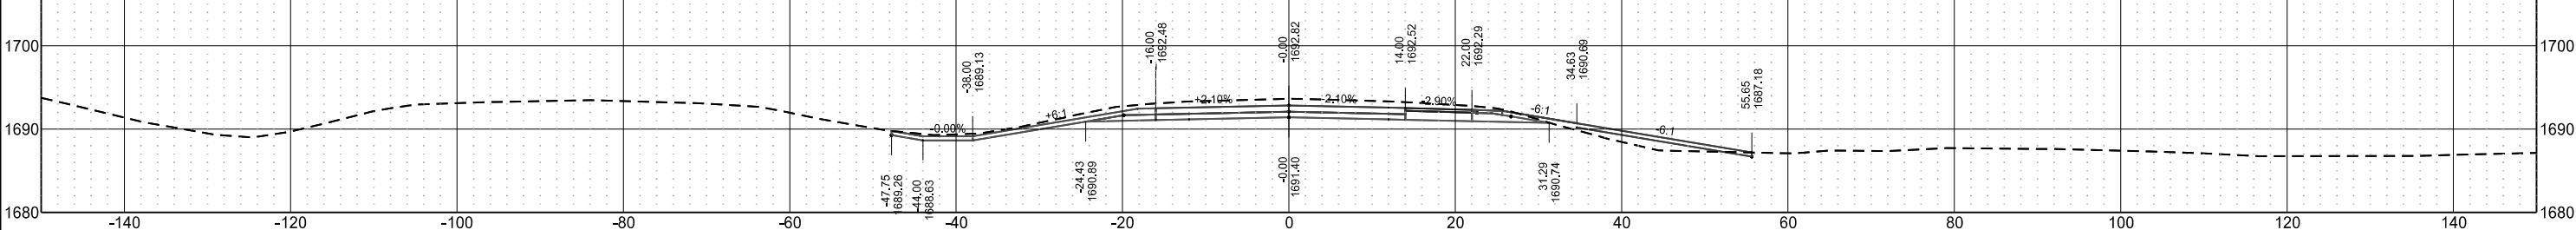


Sta 2420+00.00

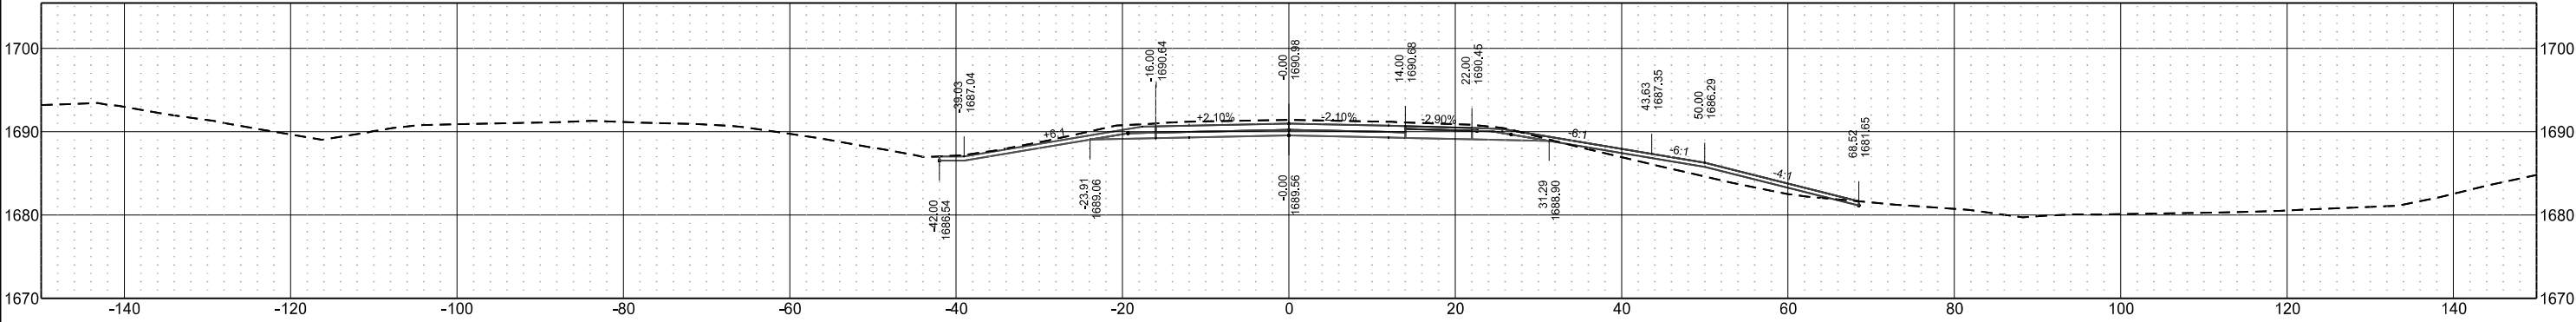


Centerline Cross Sections
I-94 Reconstruction
Bismarck to E of Menoken Interchange - EB

	STATE	PROJECT NO.	SECTION NO.	SHEET NO.
	ND	IM-X-1-094(214)162	200	91


Sta 2427+00.00

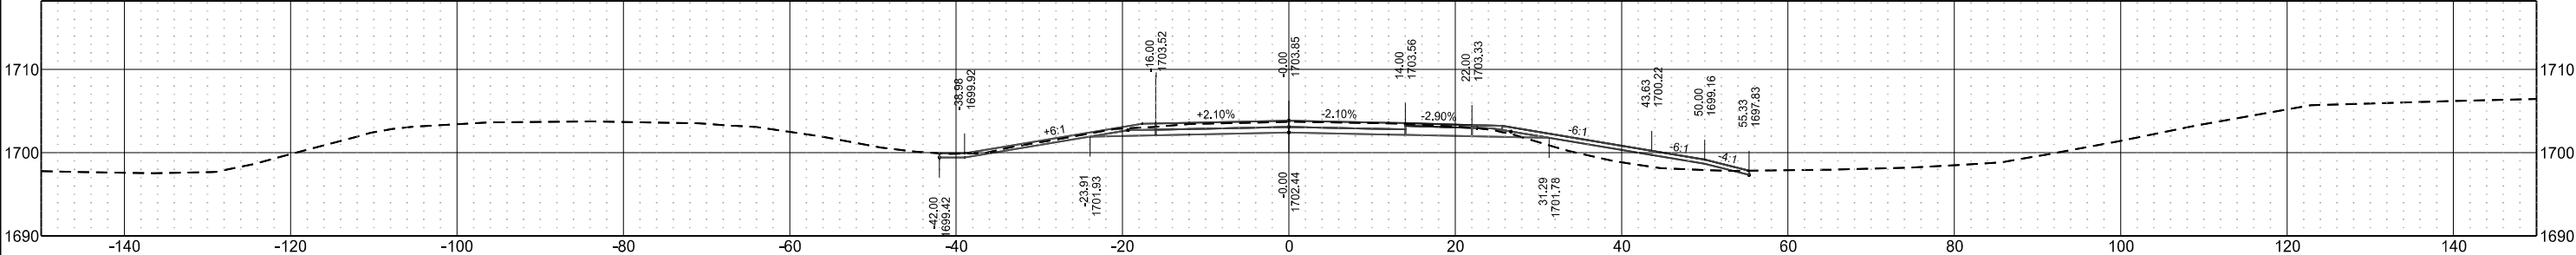


Sta 2426+00.00

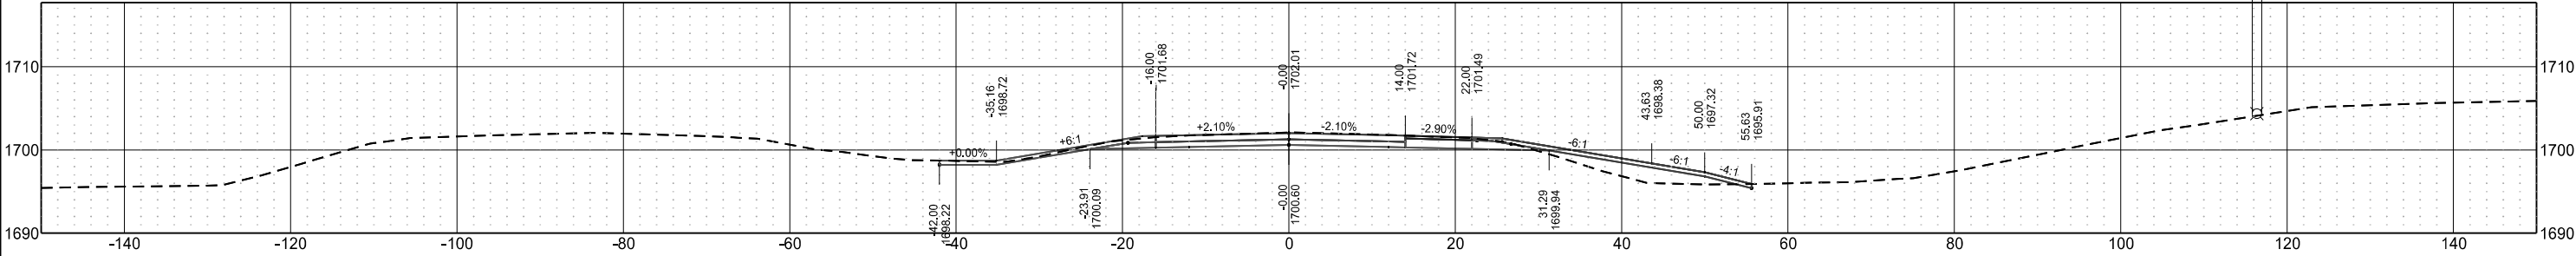

Sta 2425+00.00

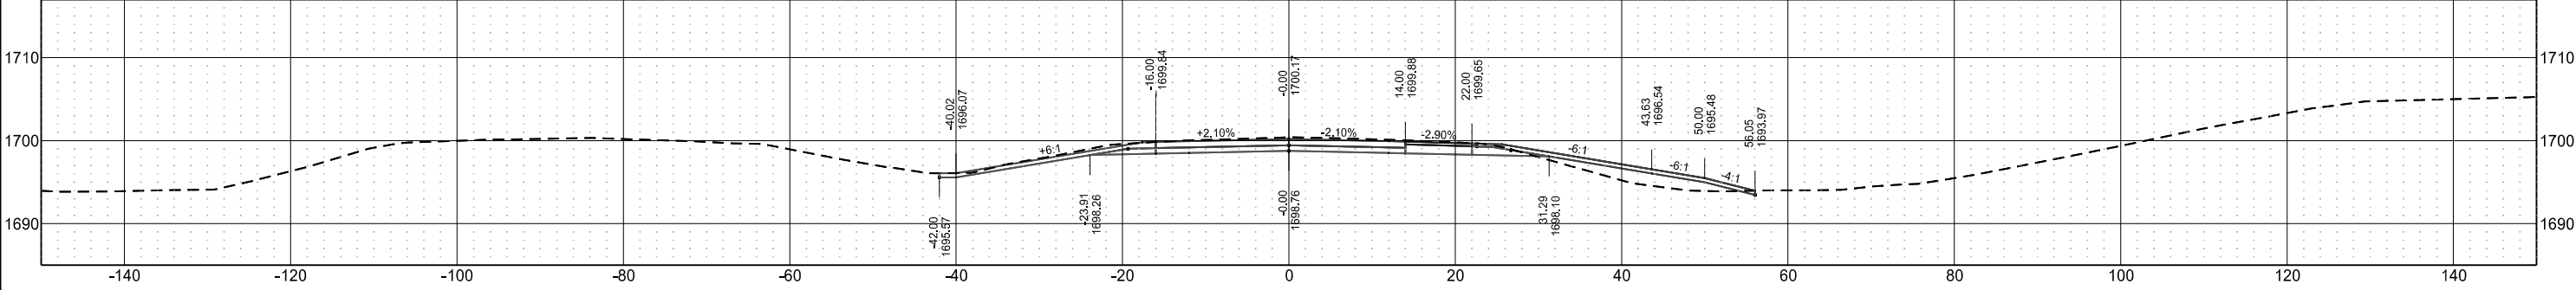


Sta 2424+00.00

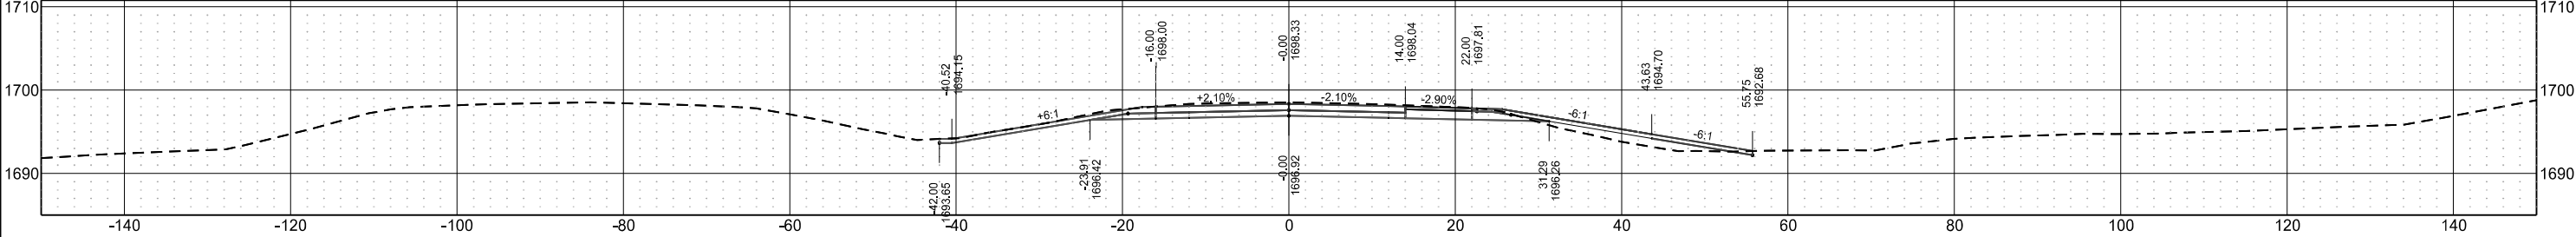

Centerline Cross Sections
I-94 Reconstruction
Bismarck to E of Menoken Interchange - EB


	STATE	PROJECT NO.	SECTION NO.	SHEET NO.
	ND	IM-X-1-094(214)162	200	92

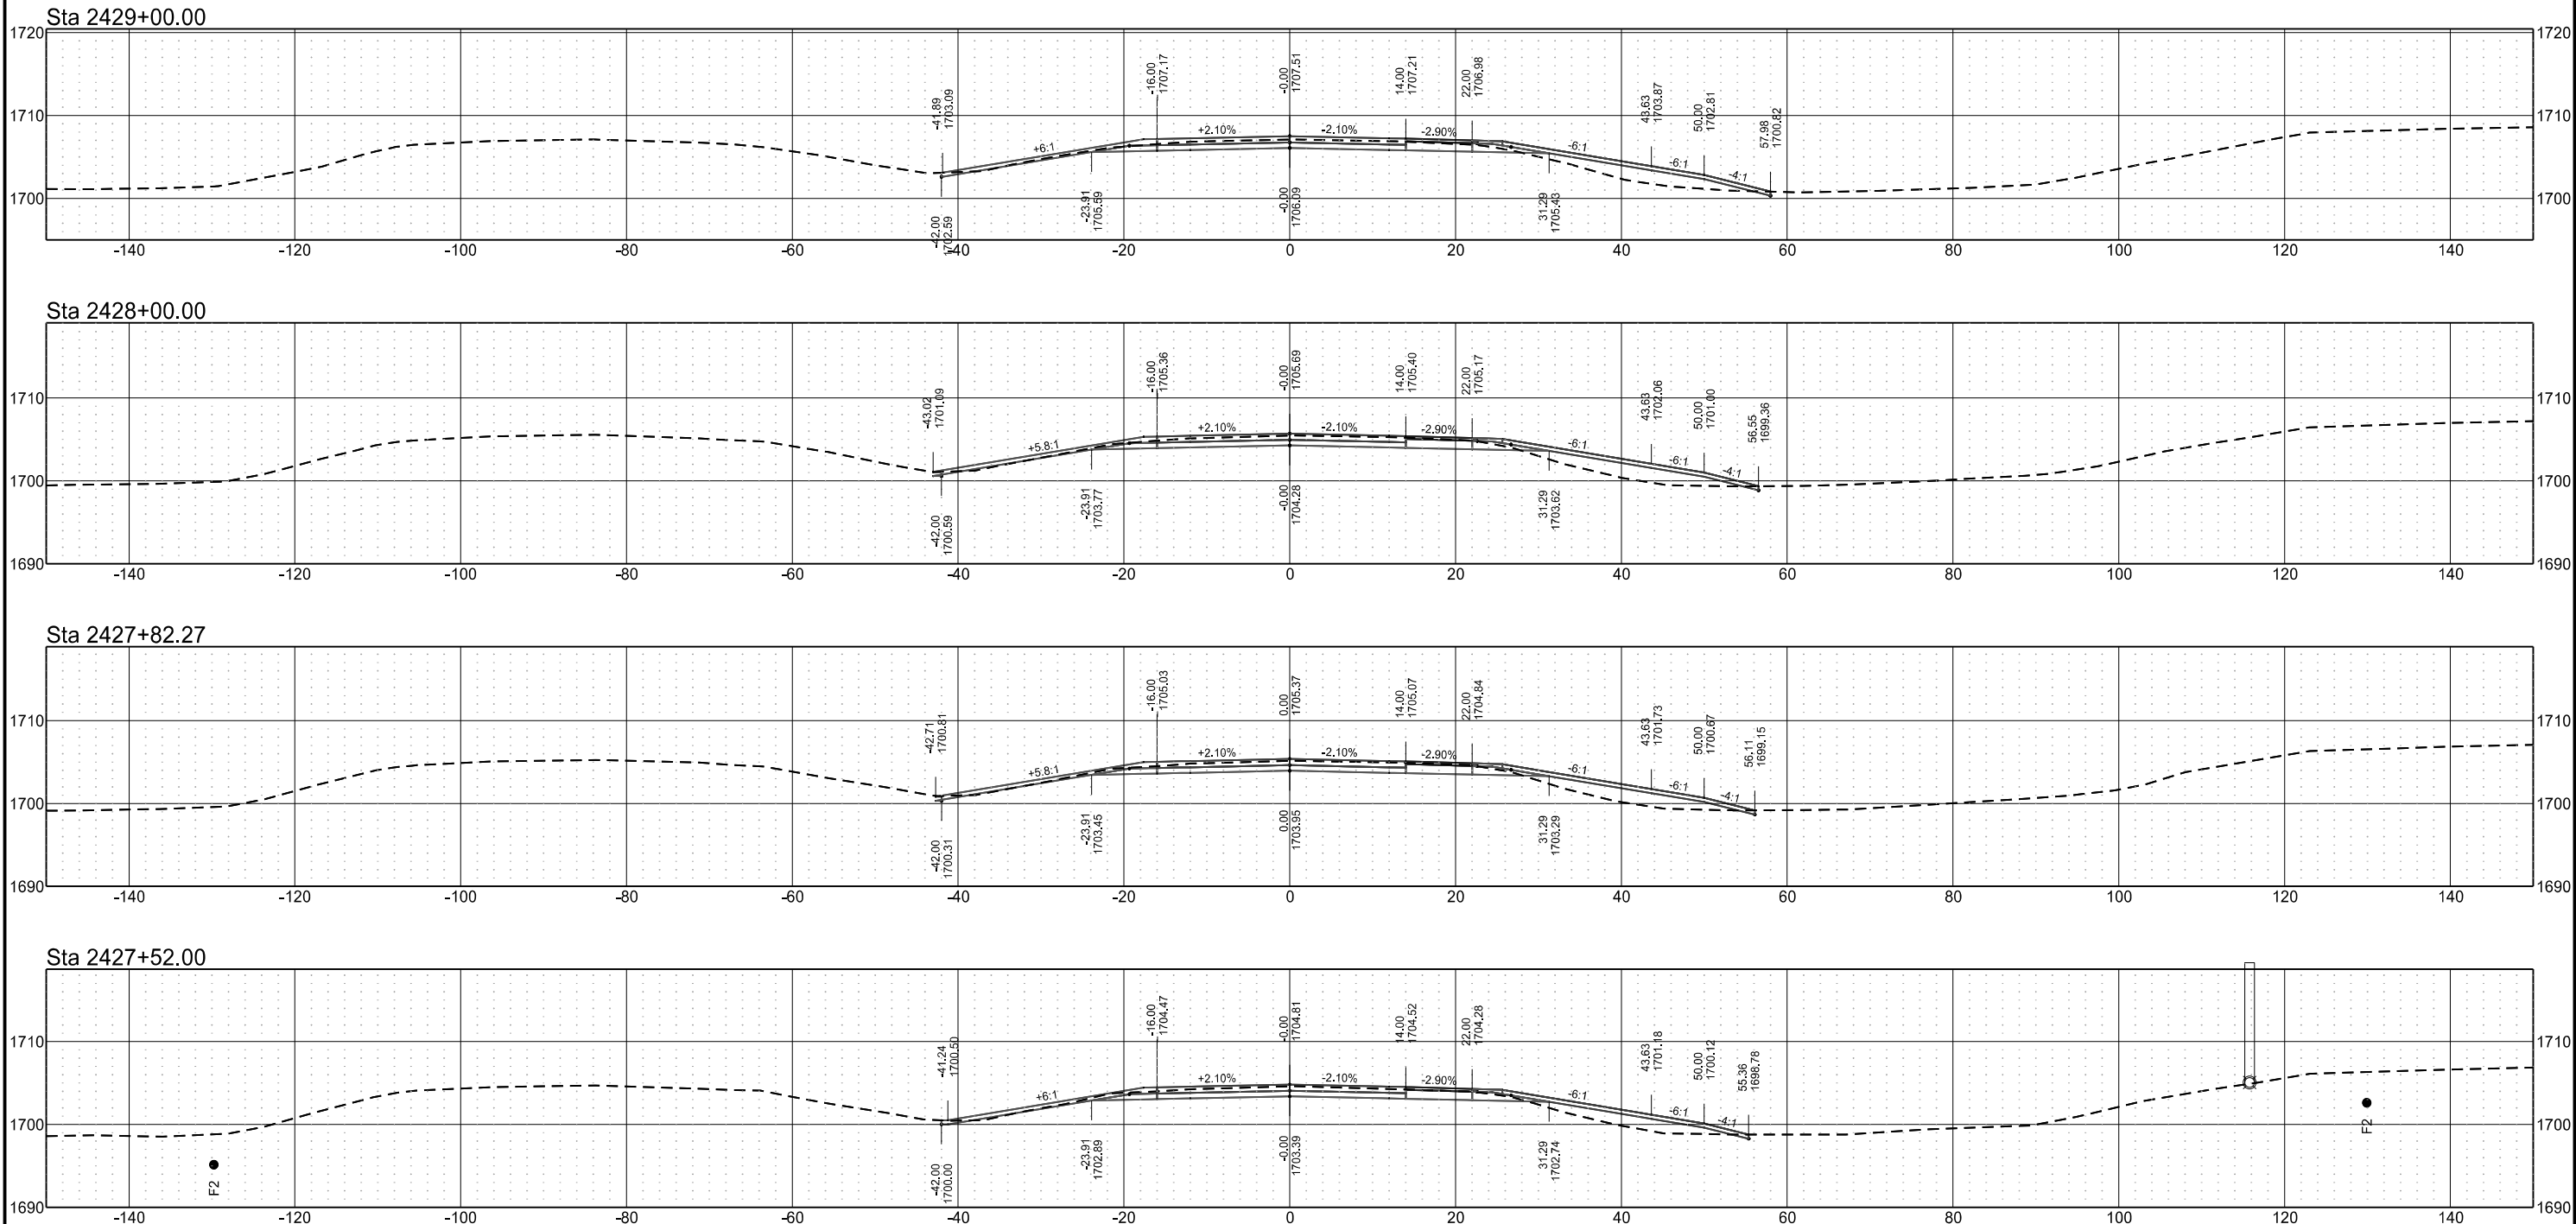


Centerline Cross Sections
I-94 Reconstruction
Bismarck to E of Menoken Interchange - EB

	STATE	PROJECT NO.	SECTION NO.	SHEET NO.
	ND	IM-X-1-094(214)162	200	93


Sta 2433+00.00

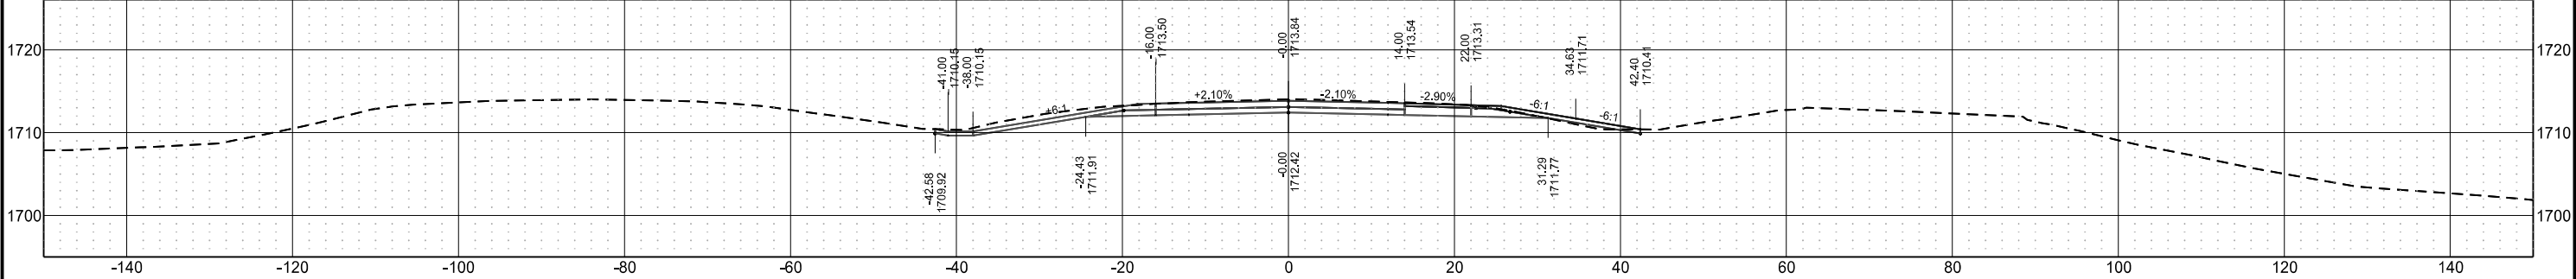


Sta 2432+00.00

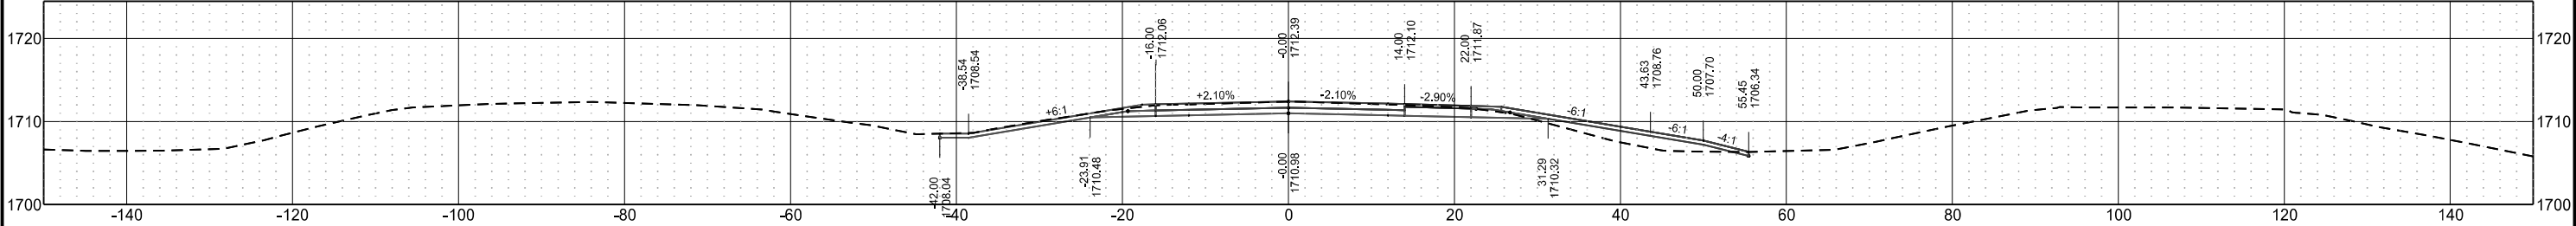

Sta 2431+00.00

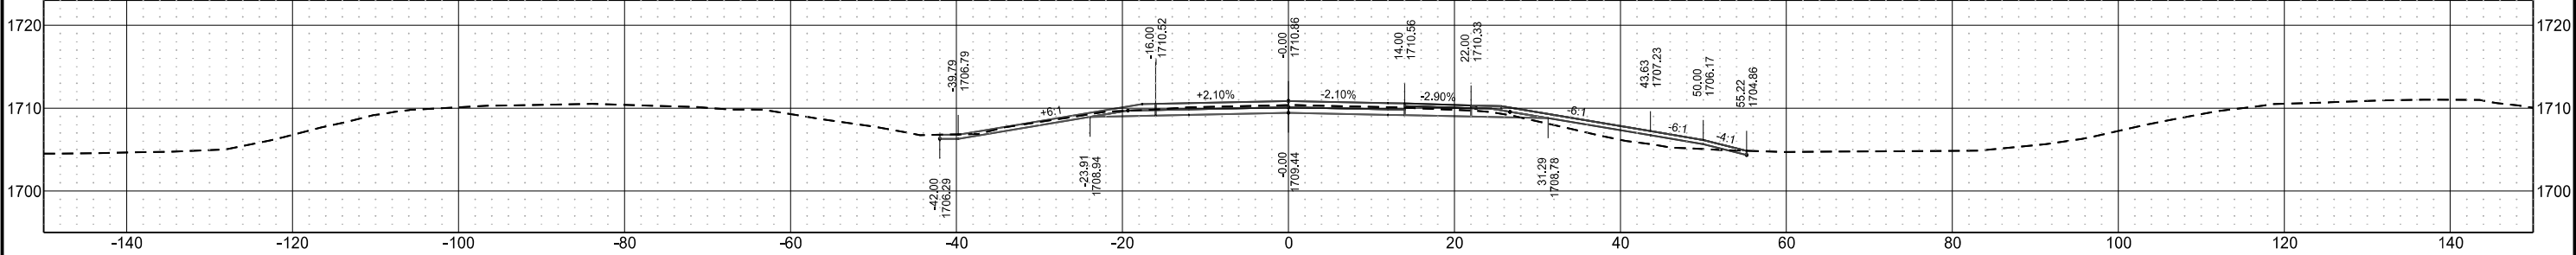


Sta 2430+00.00

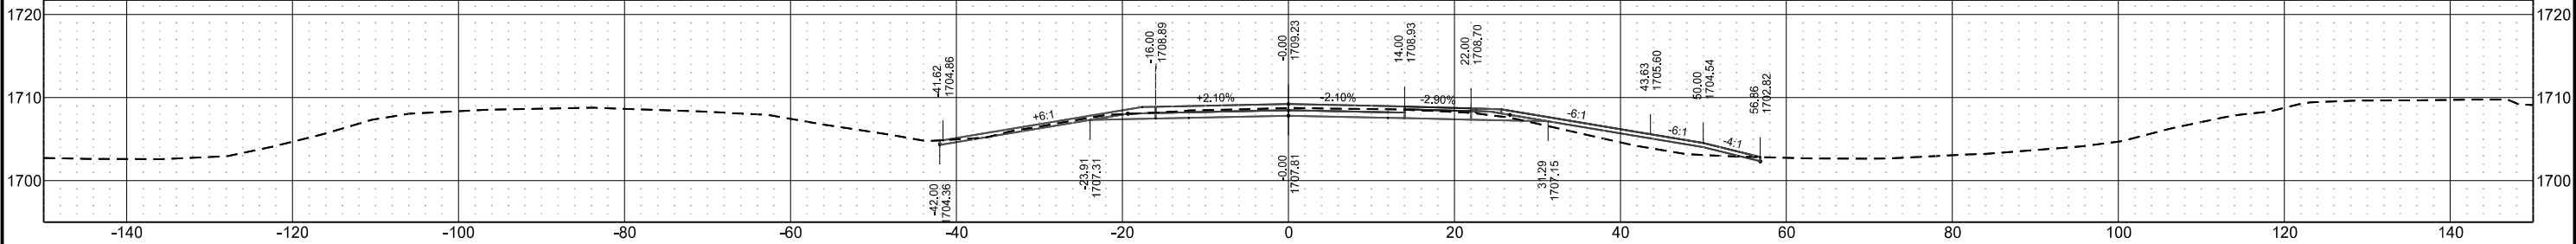


Centerline Cross Sections
I-94 Reconstruction
Bismarck to E of Menoken Interchange - EB

	STATE	PROJECT NO.	SECTION NO.	SHEET NO.
	ND	IM-X-1-094(214)162	200	94


Sta 2435+00.00

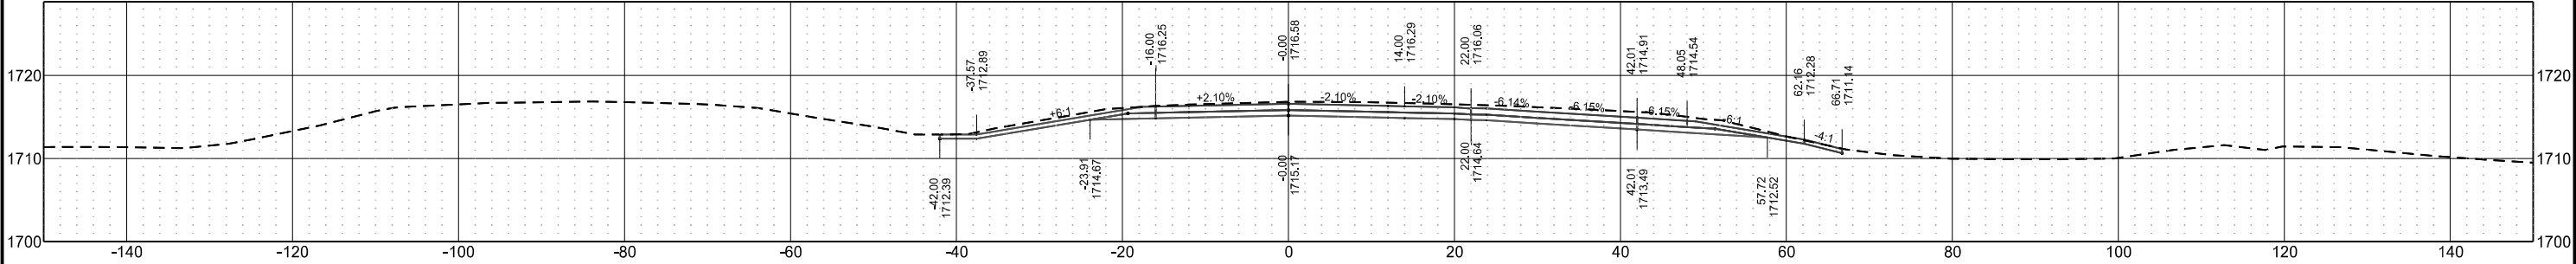


Sta 2434+50.00

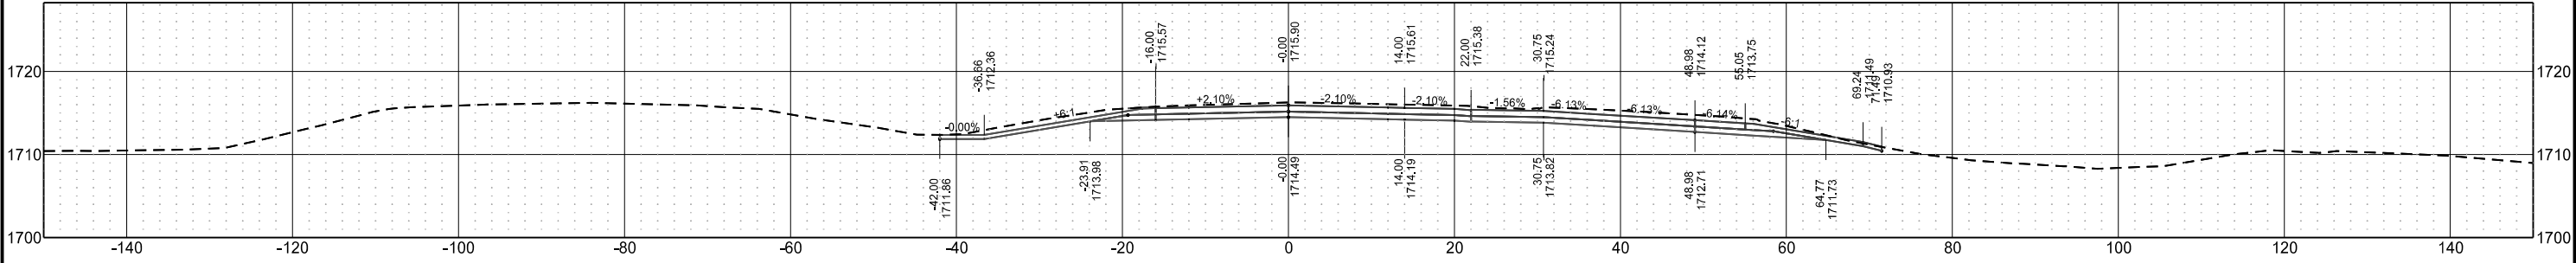

Sta 2434+00.00

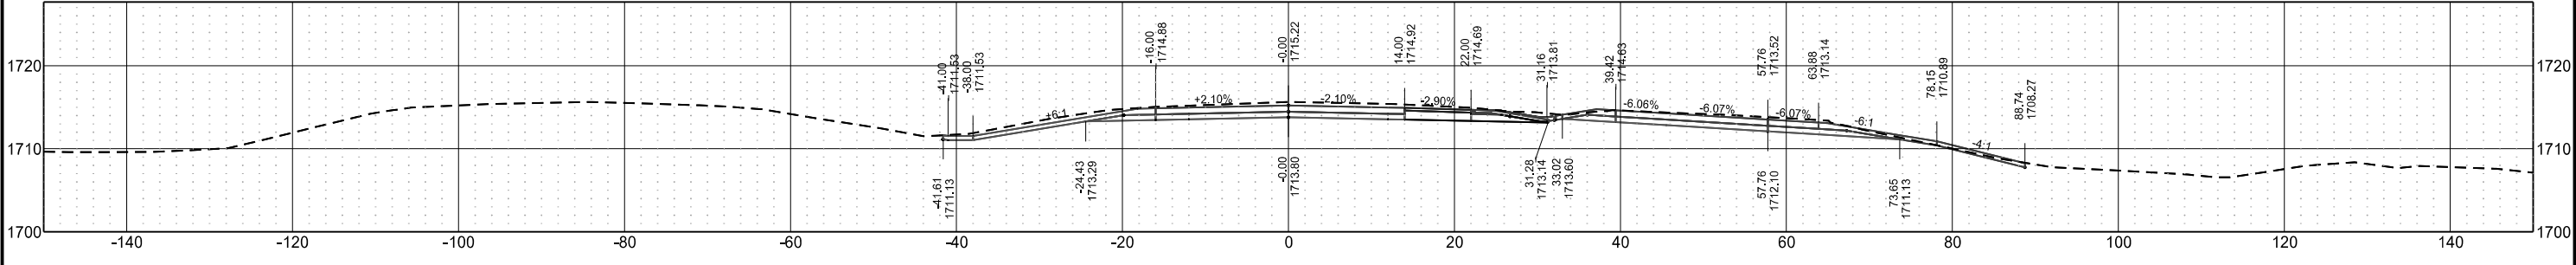

Sta 2433+74.00

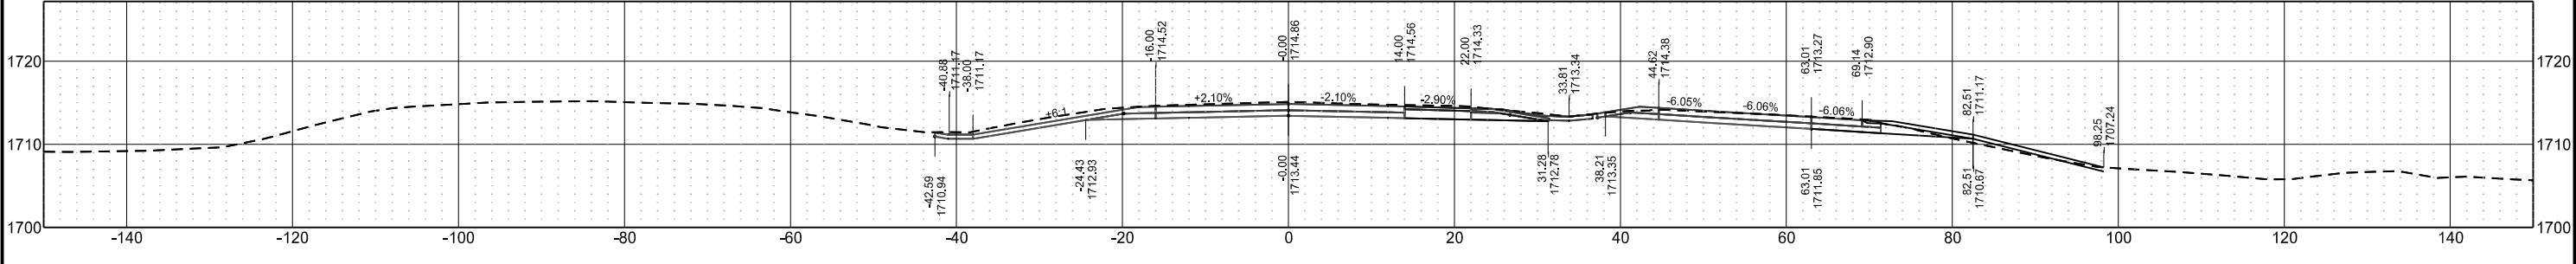

Centerline Cross Sections
I-94 Reconstruction
Bismarck to E of Menoken Interchange - EB

STATE

PROJECT NO.

SECTION NO.

SHEET NO.


ND

IM-X-1-094(214)162


200

95


Sta 2438+00.00

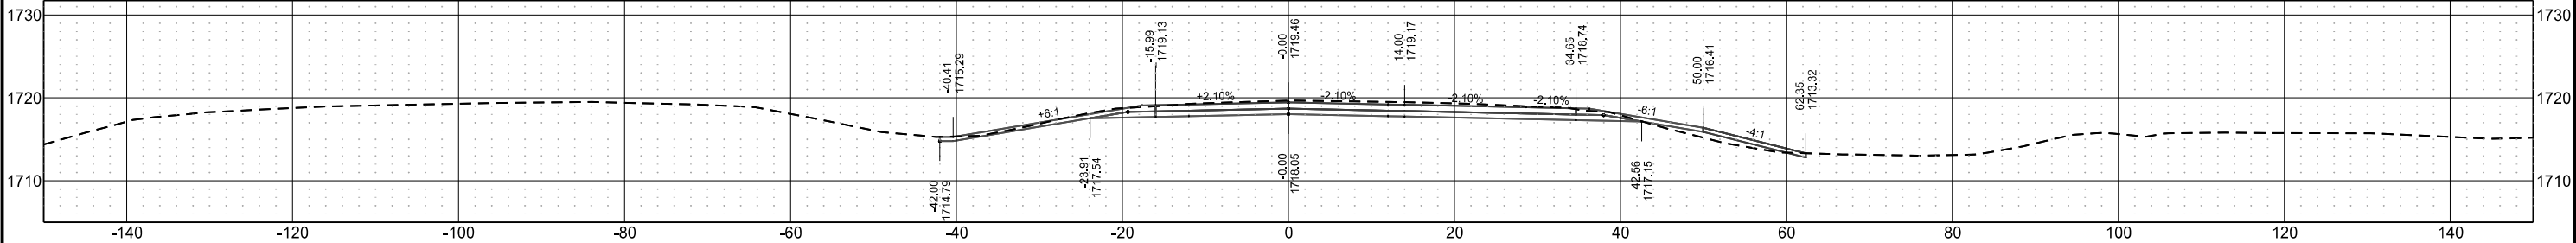


Sta 2437+00.00

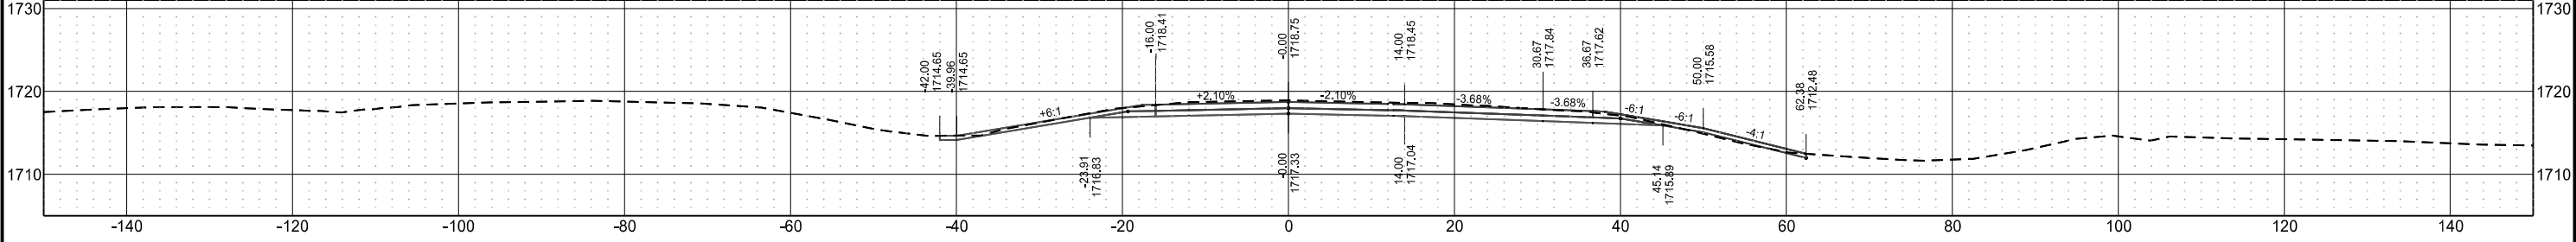


Sta 2436+50.00

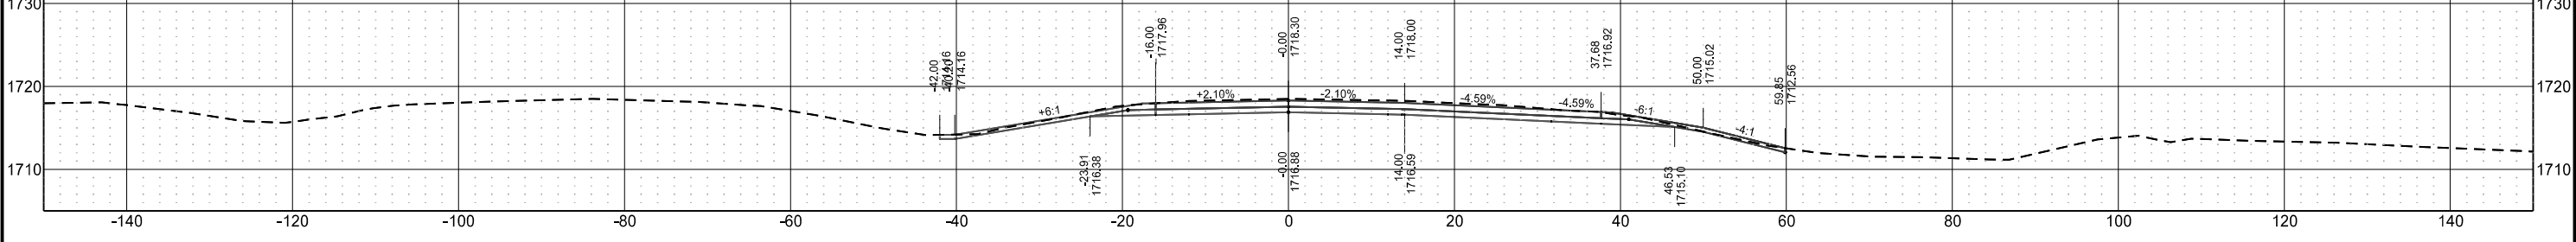

Sta 2436+00.00

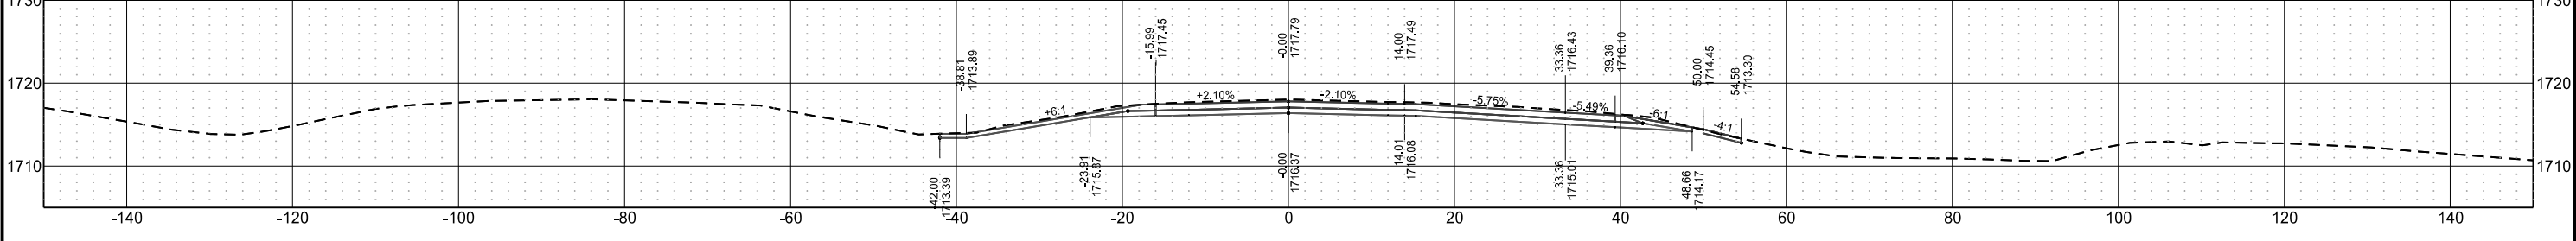


Sta 2435+50.00

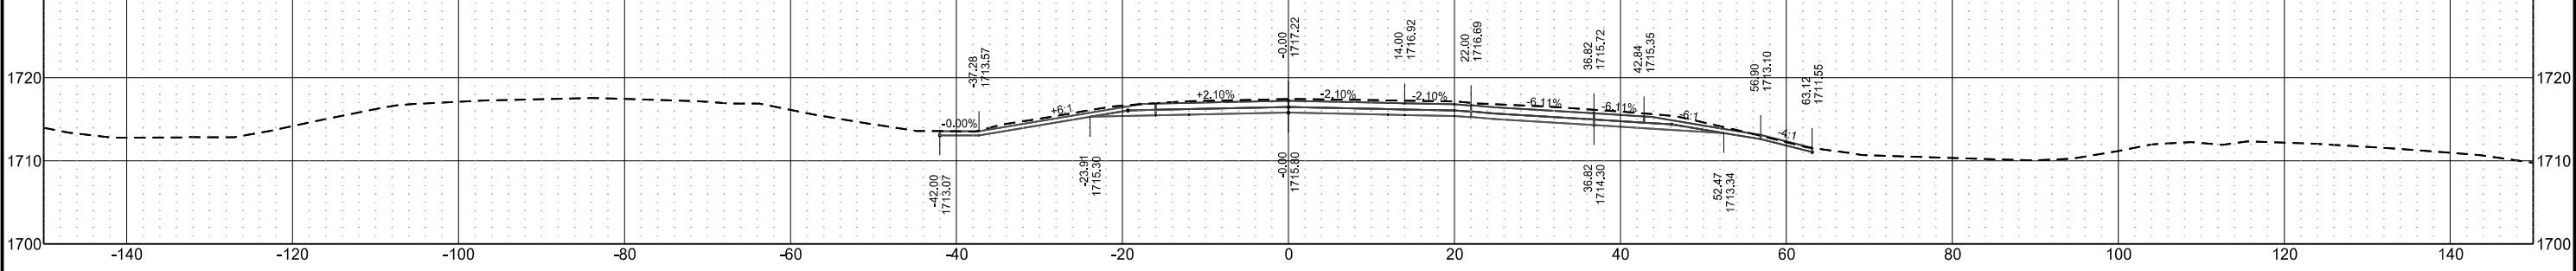


Centerline Cross Sections
I-94 Reconstruction
Bismarck to E of Menoken Interchange - EB

	STATE	PROJECT NO.	SECTION NO.	SHEET NO.
	ND	IM-X-1-094(214)162	200	96


Sta 2442+00.00

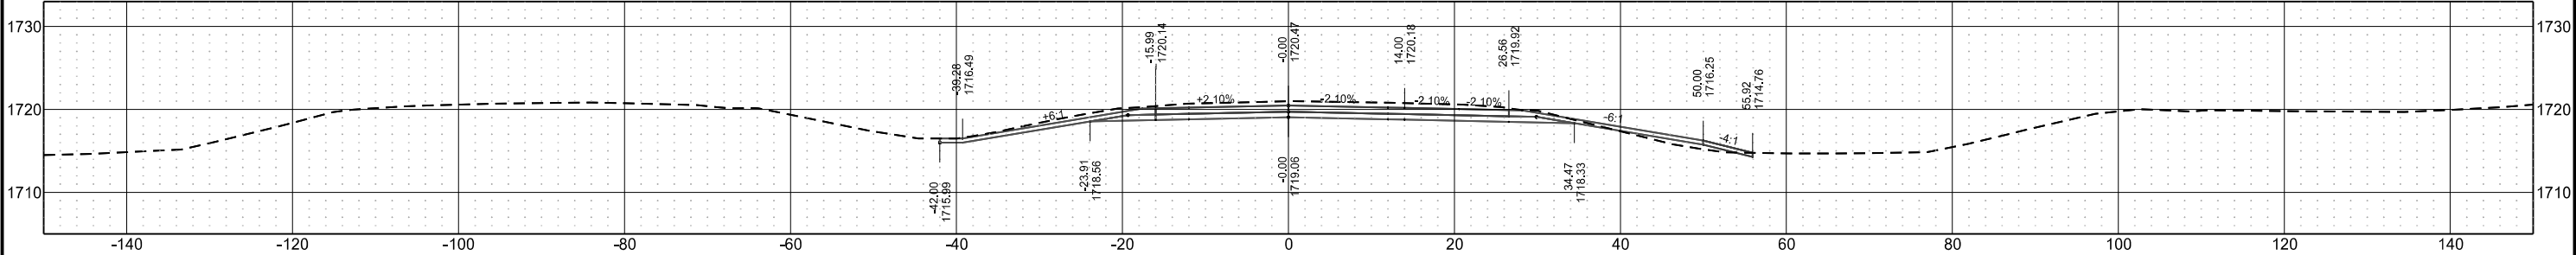


Sta 2441+00.00

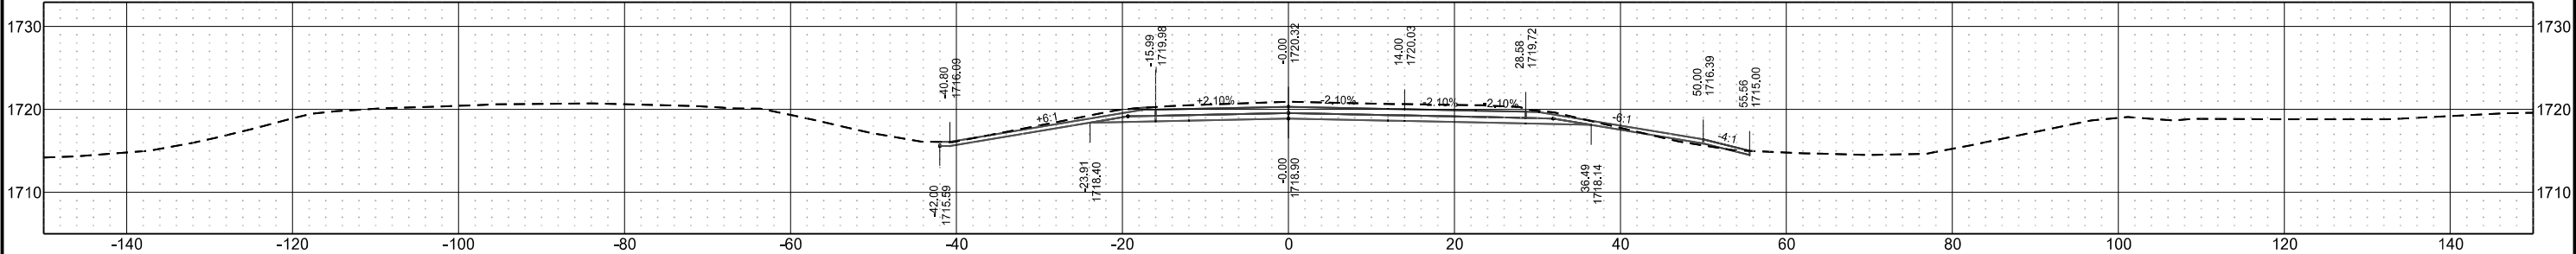

Sta 2440+00.00

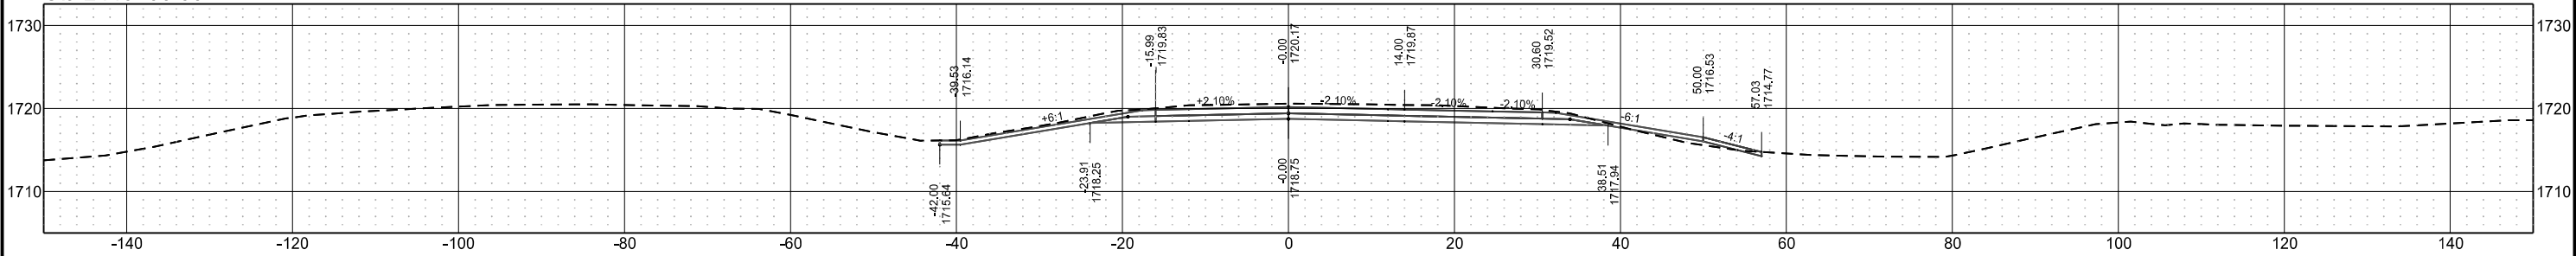


Sta 2439+00.00

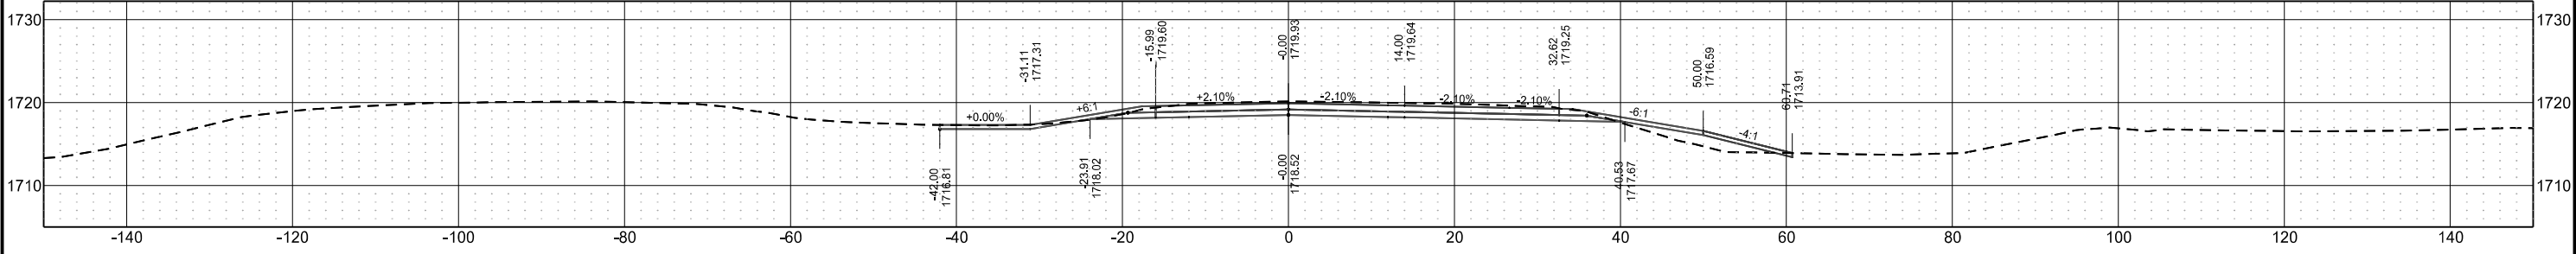


Centerline Cross Sections
I-94 Reconstruction
Bismarck to E of Menoken Interchange - EB

STATE	PROJECT NO.	SECTION NO.	SHEET NO.
ND	IM-X-1-094(214)162	200	97


Sta 2446+00.00

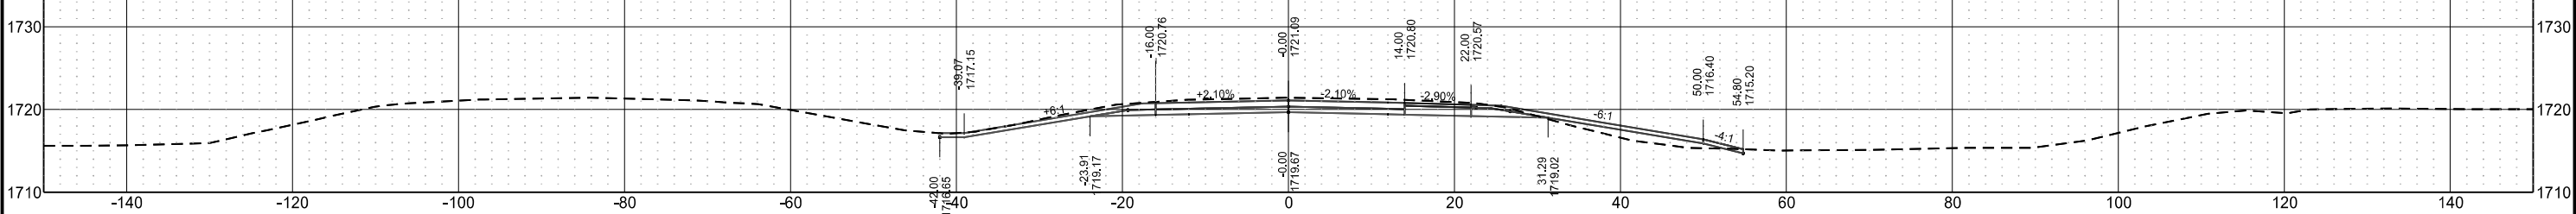


Sta 2445+00.00

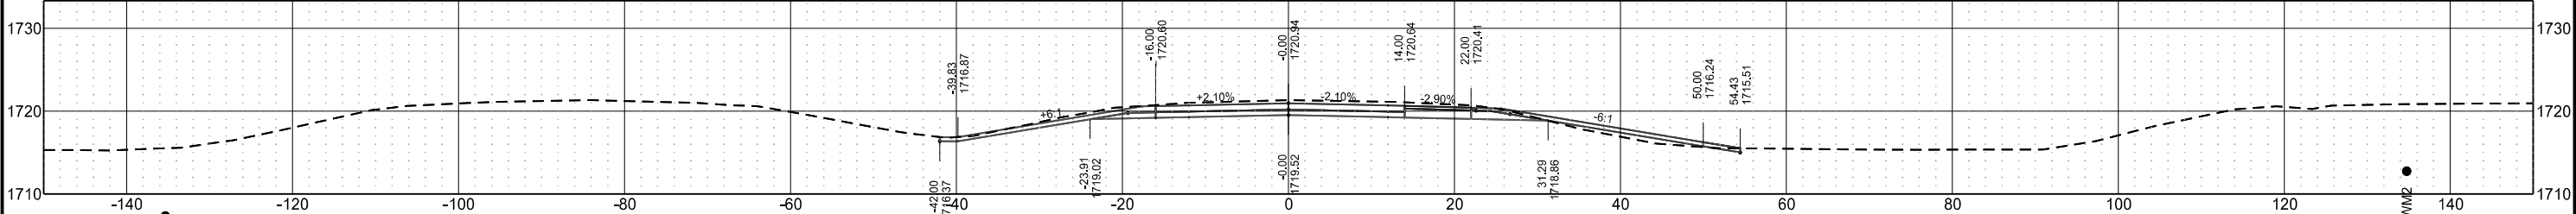


Sta 2444+25.00

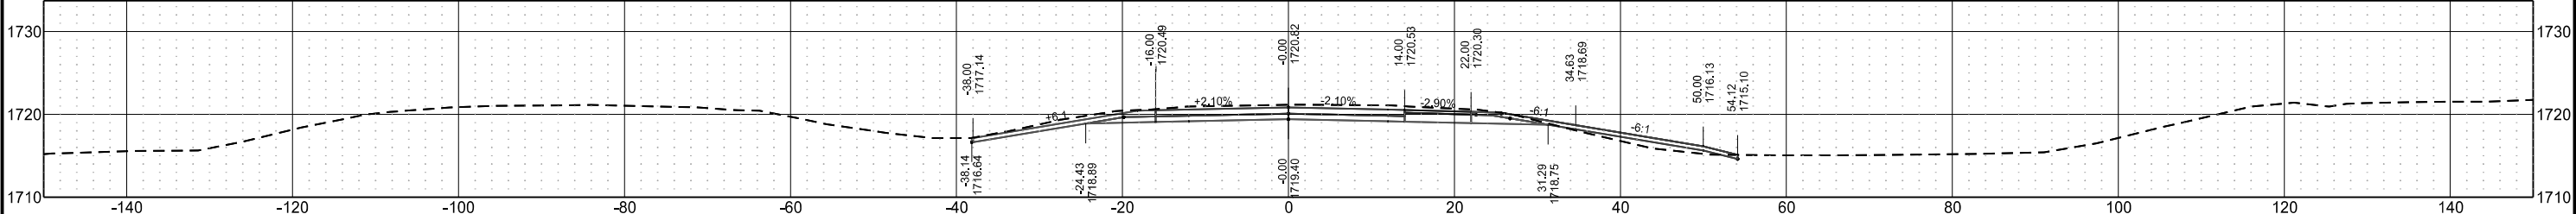

Sta 2444+00.00

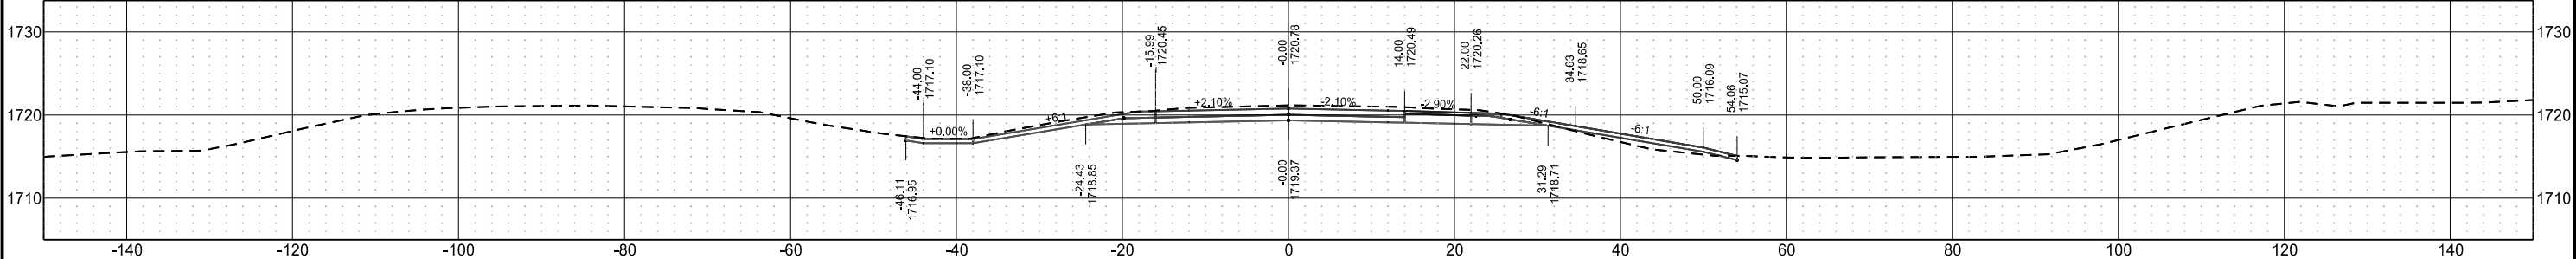


Sta 2443+00.00

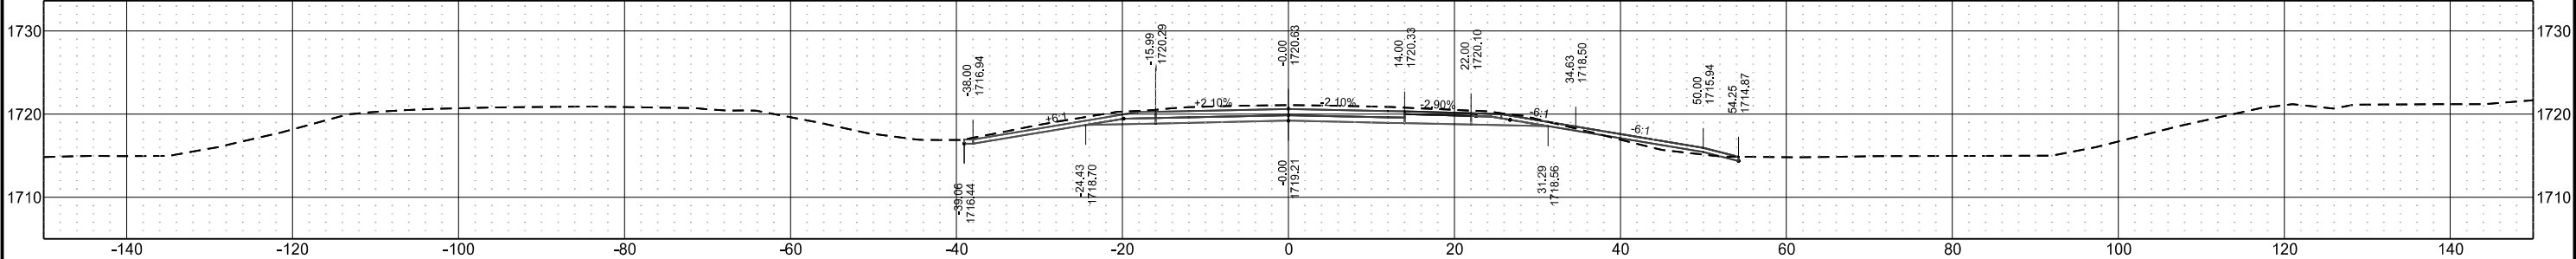


Centerline Cross Sections
I-94 Reconstruction
Bismarck to E of Menoken Interchange - EB

	STATE	PROJECT NO.	SECTION NO.	SHEET NO.
	ND	IM-X-1-094(214)162	200	98


Sta 2451+00.00

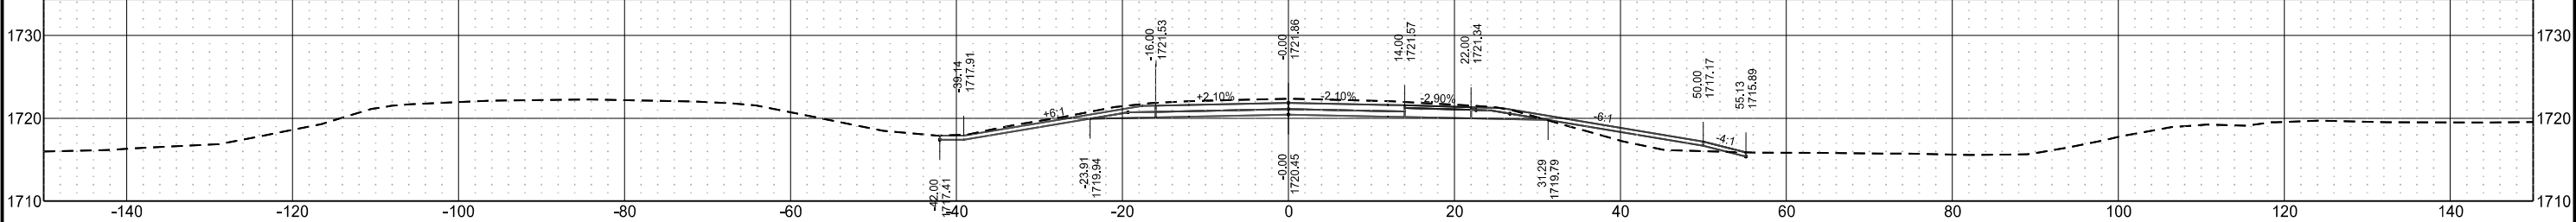


Sta 2450+00.00

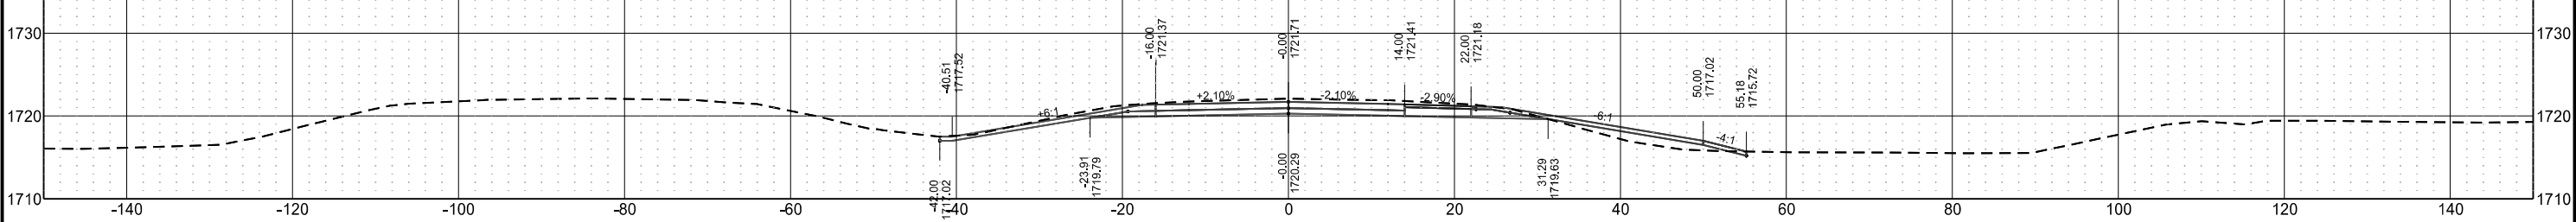


Sta 2449+00.00

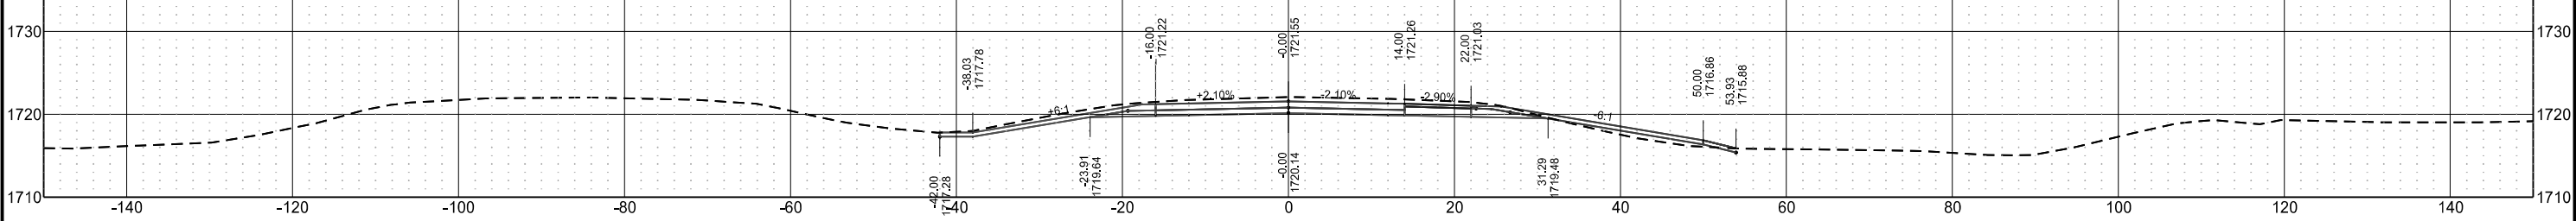

Sta 2448+00.00

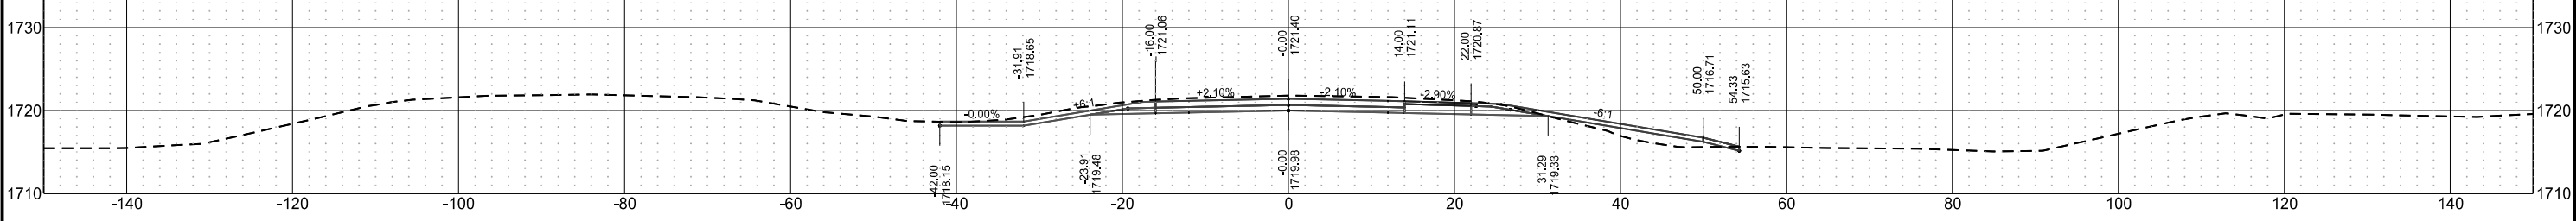


Sta 2447+00.00

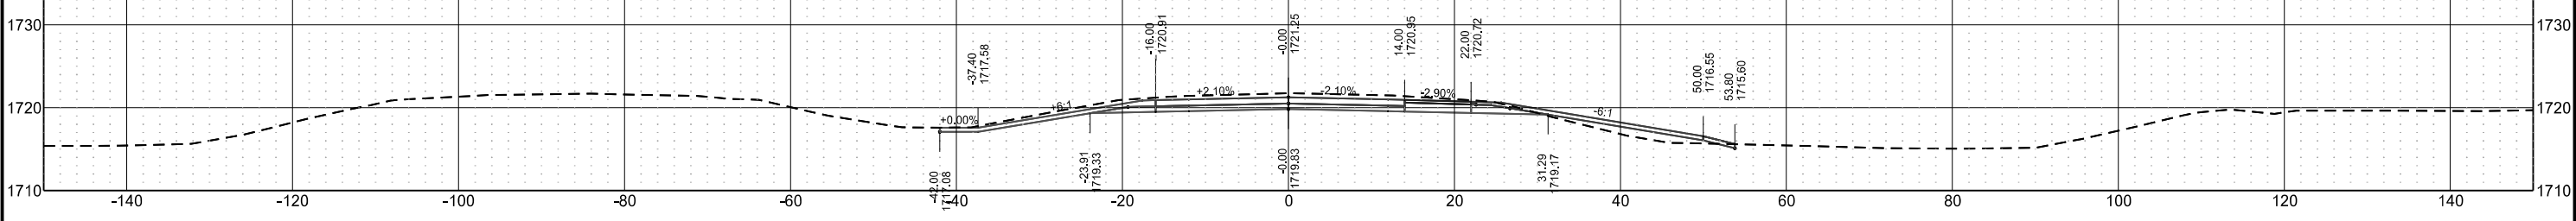


Centerline Cross Sections
I-94 Reconstruction
Bismarck to E of Menoken Interchange - EB

	STATE	PROJECT NO.	SECTION NO.	SHEET NO.
	ND	IM-X-1-094(214)162	200	99


Sta 2456+00.00

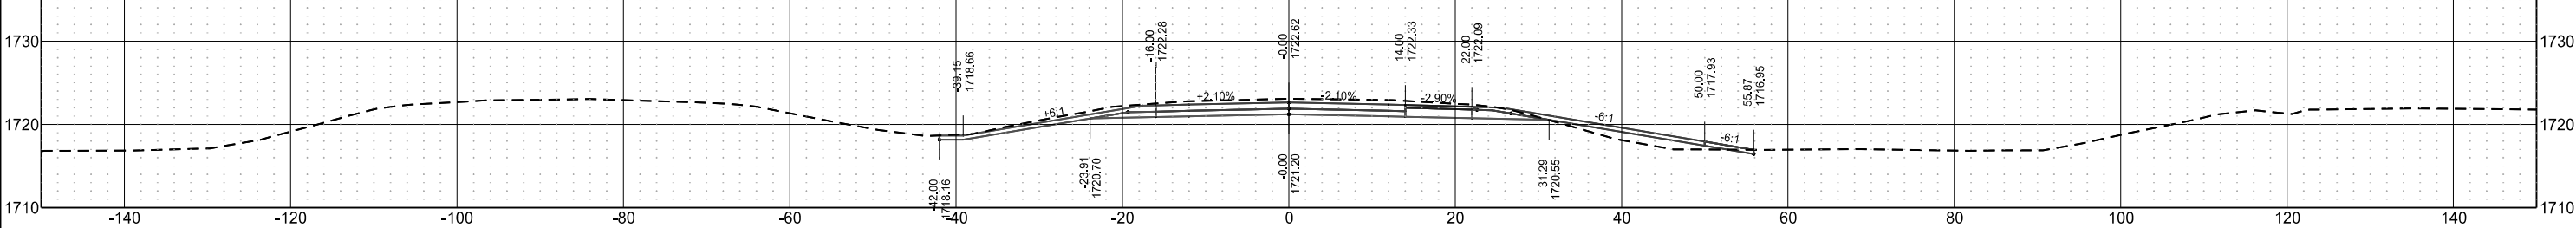


Sta 2455+00.00

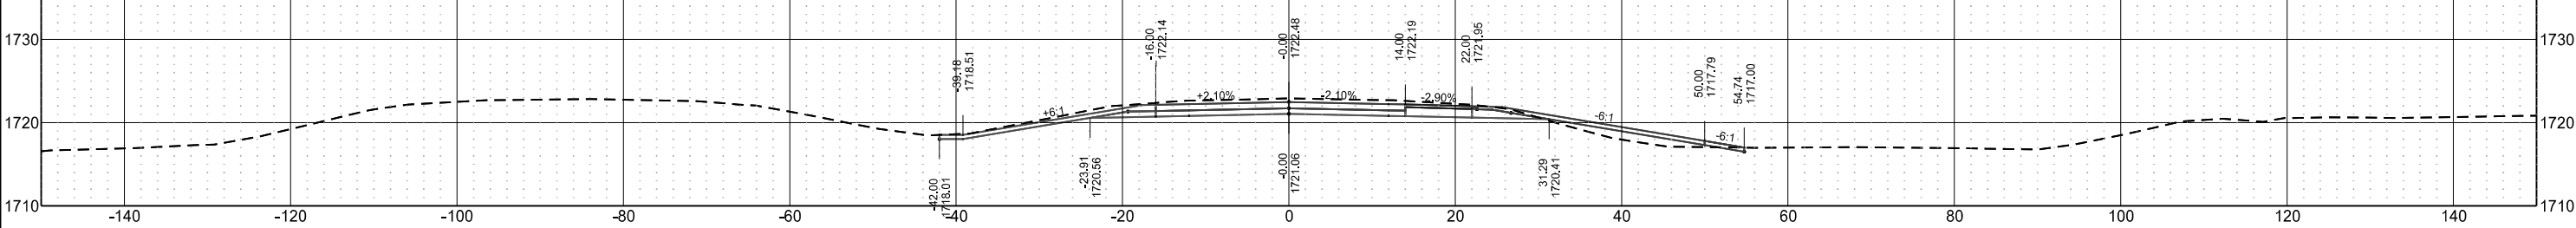


Sta 2454+00.00

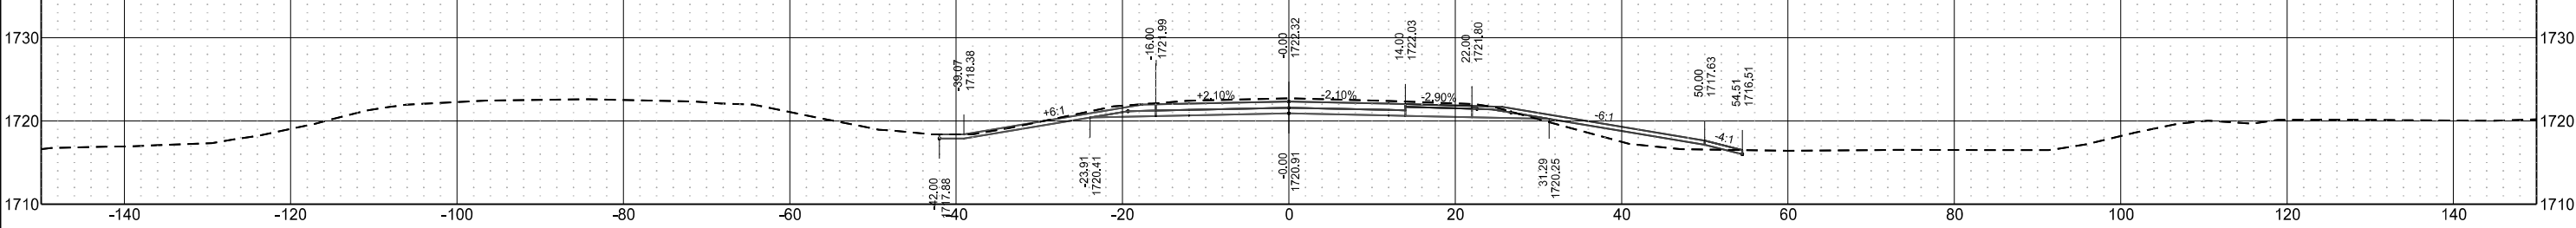

Sta 2453+00.00

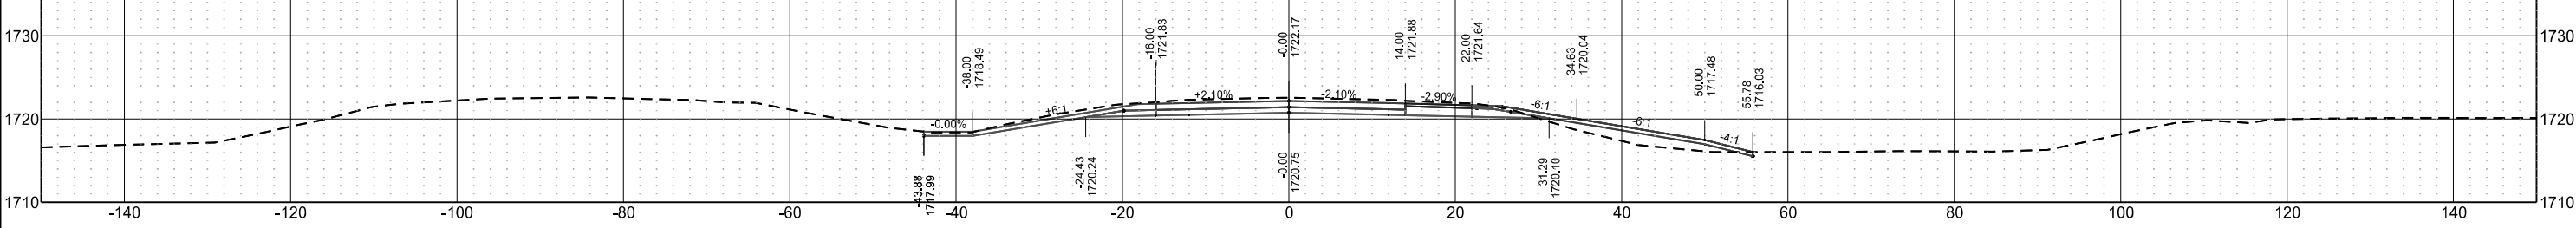

Sta 2452+00.00

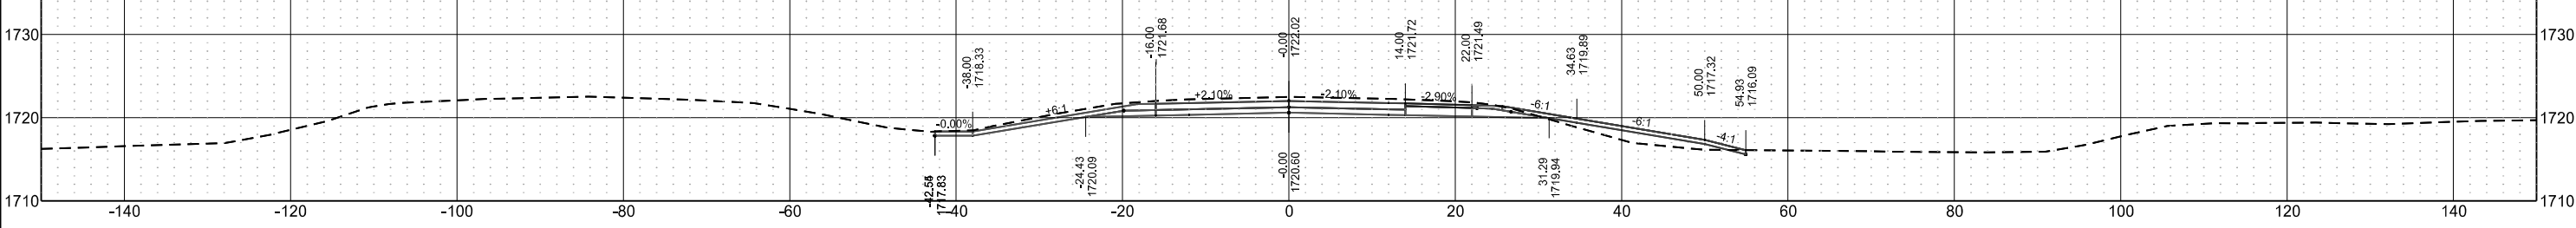

Centerline Cross Sections
I-94 Reconstruction
Bismarck to E of Menoken Interchange - EB

STATE

PROJECT NO.

SECTION NO.

SHEET NO.


ND

IM-X-1-094(214)162


200

100


Sta 2461+00.00

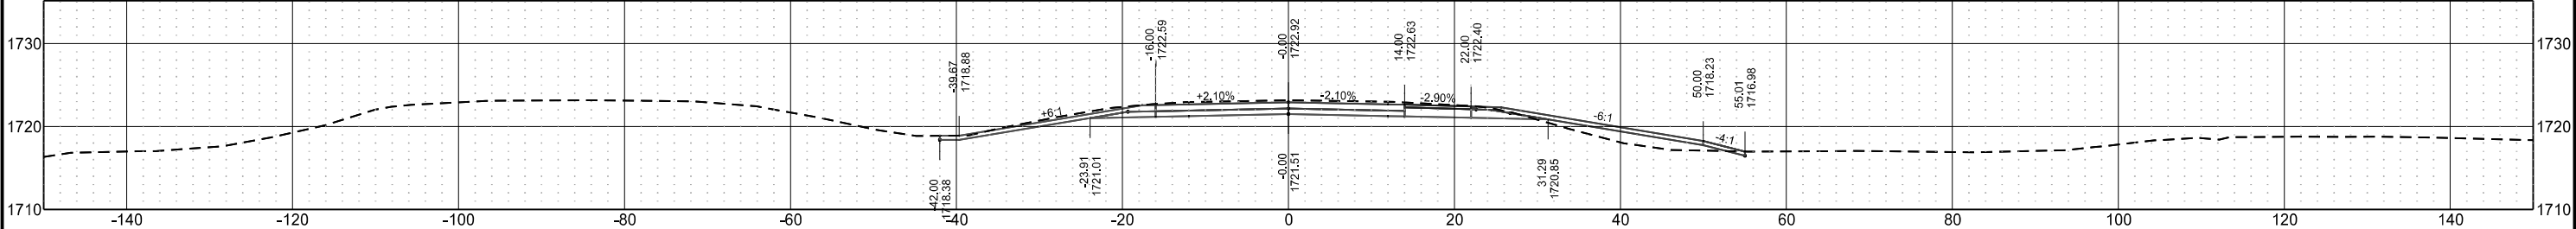


Sta 2460+00.00

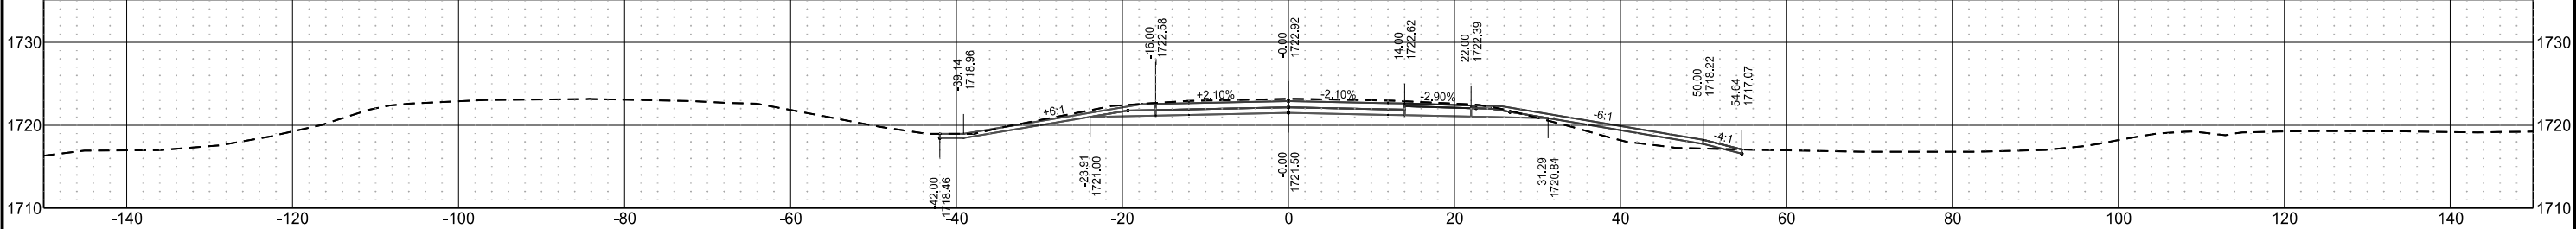


Sta 2459+00.00

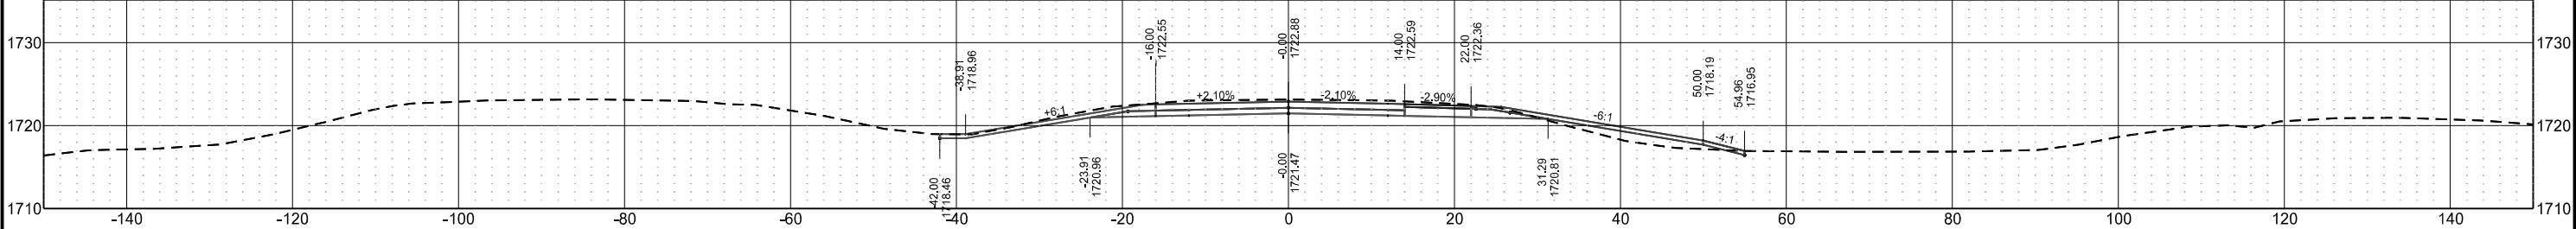

Sta 2458+00.00

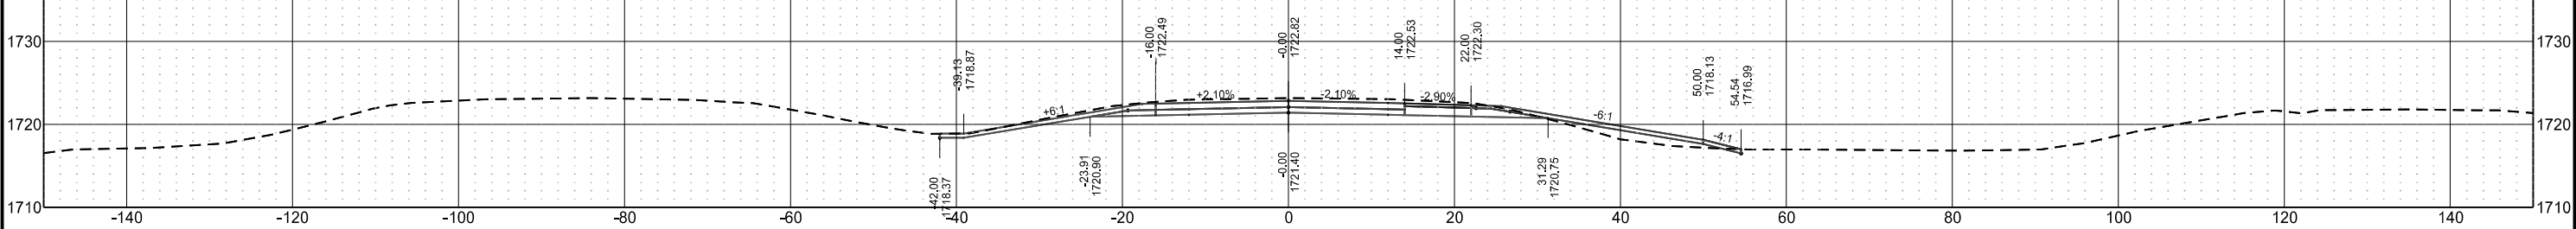


Sta 2457+00.00

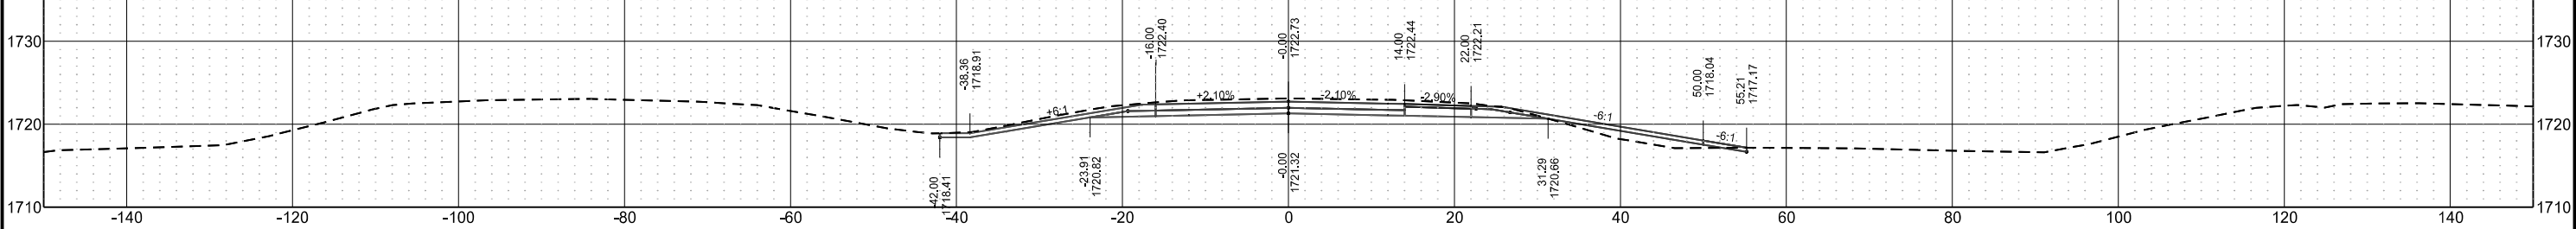


Centerline Cross Sections
I-94 Reconstruction
Bismarck to E of Menoken Interchange - EB

	STATE	PROJECT NO.	SECTION NO.	SHEET NO.
	ND	IM-X-1-094(214)162	200	101


Sta 2466+00.00

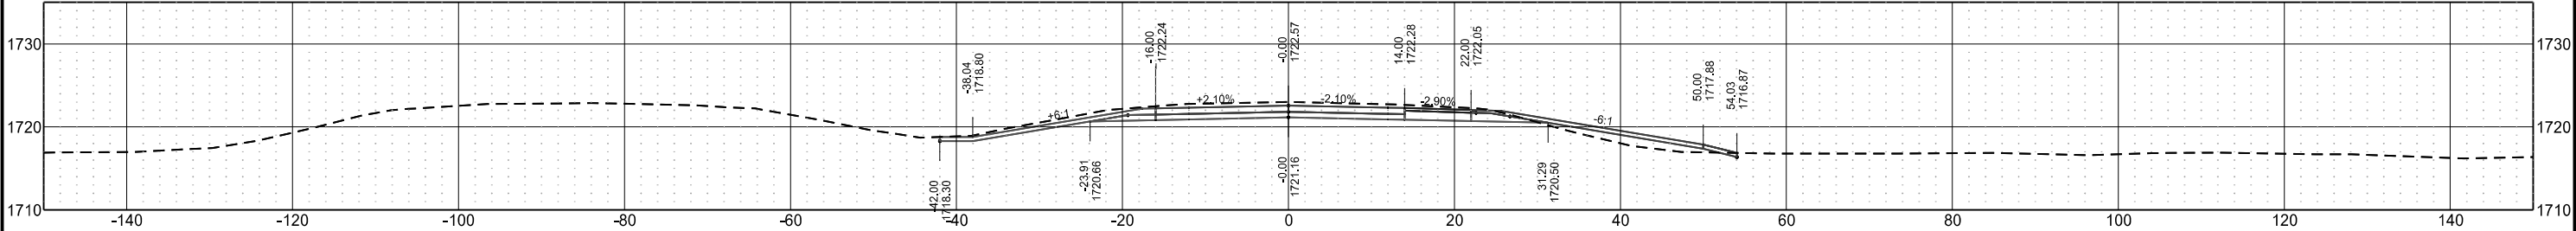


Sta 2465+00.00

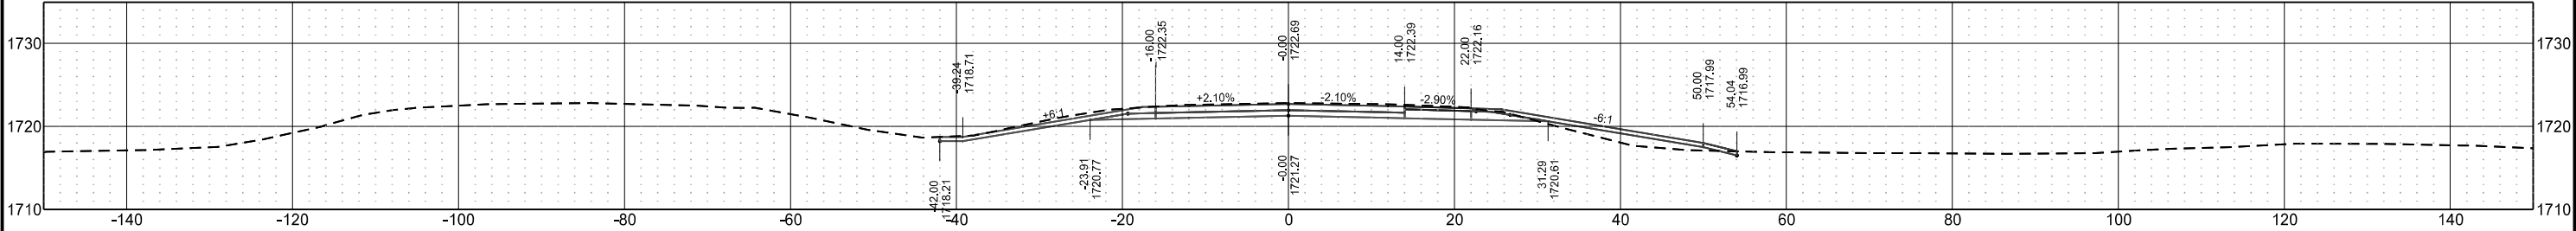


Sta 2464+00.00

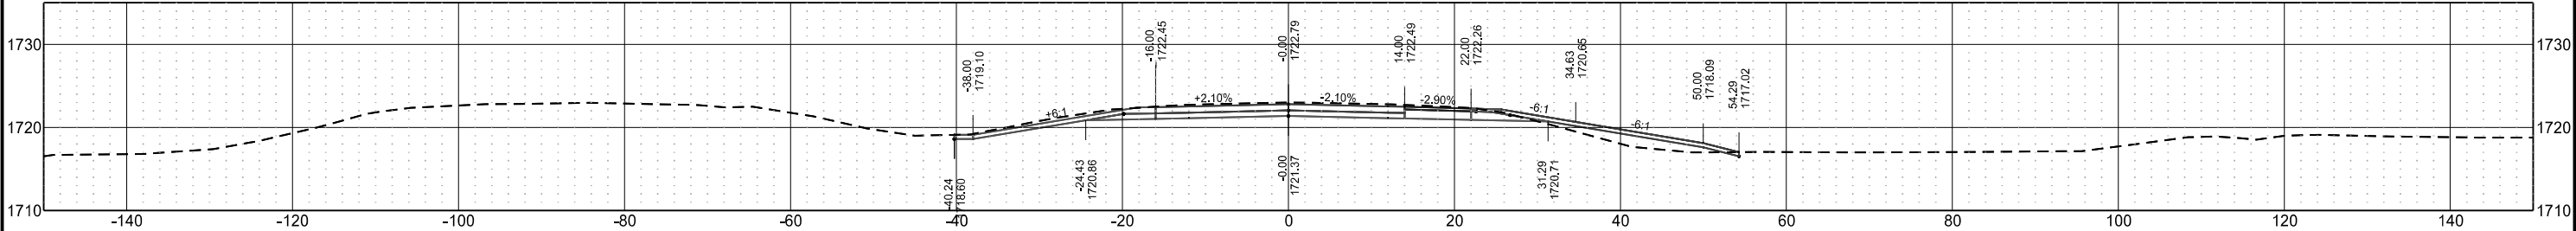

Sta 2463+00.00

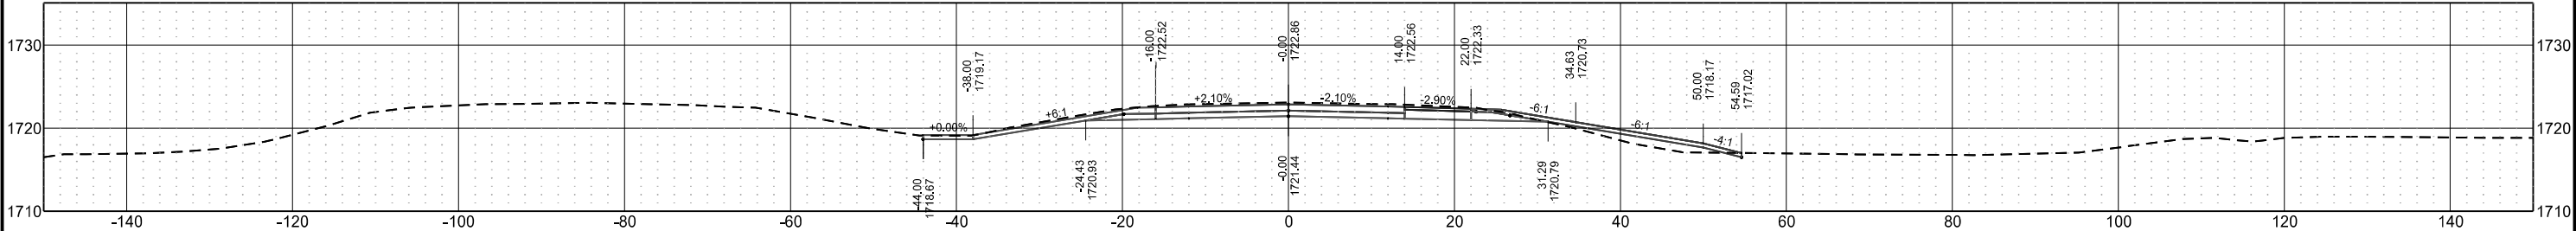


Sta 2462+00.00

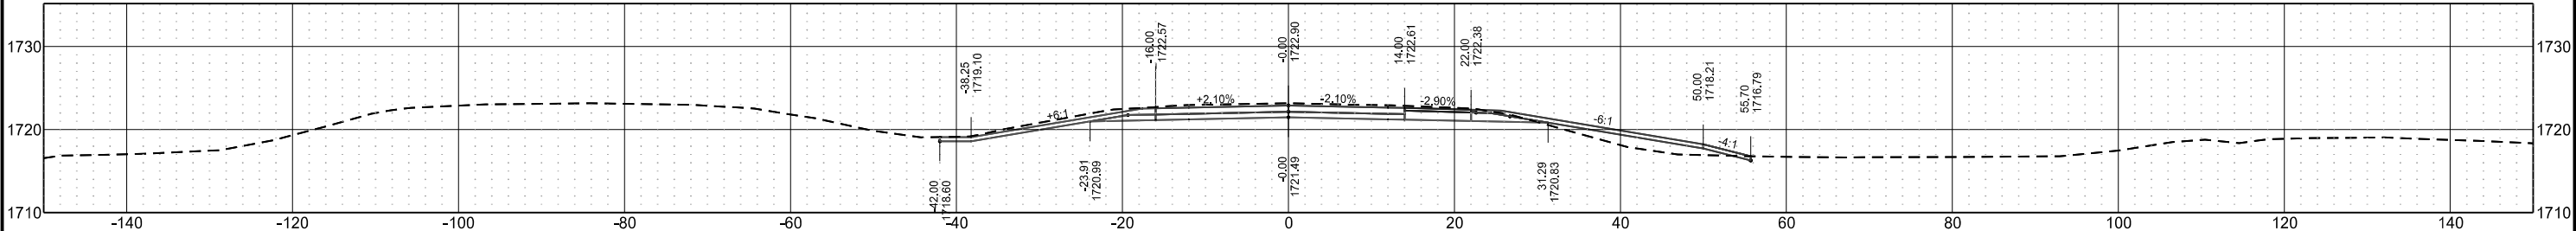


Centerline Cross Sections
I-94 Reconstruction
Bismarck to E of Menoken Interchange - EB

	STATE	PROJECT NO.	SECTION NO.	SHEET NO.
	ND	IM-X-1-094(214)162	200	102


Sta 2471+00.00

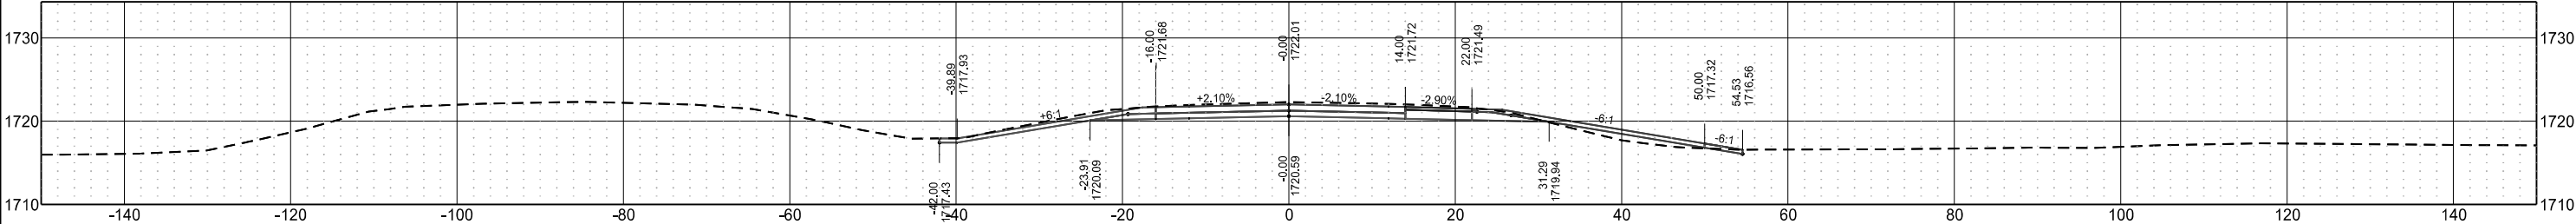


Sta 2470+00.00

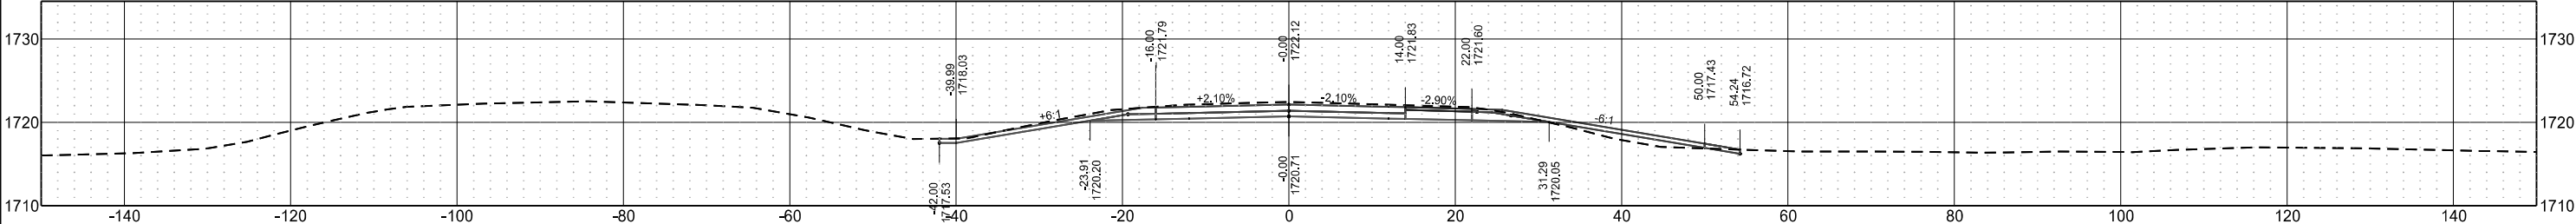


Sta 2469+00.00

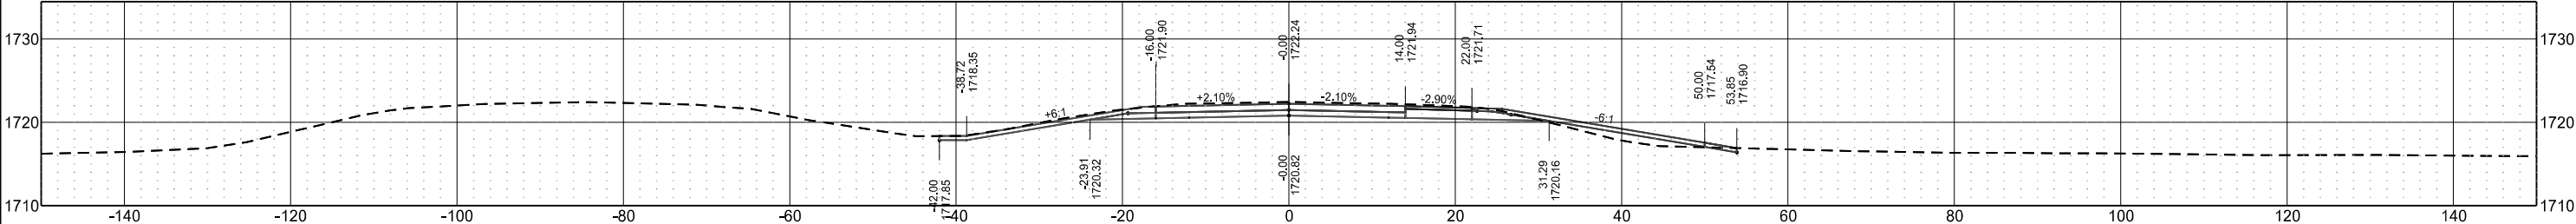

Sta 2468+00.00

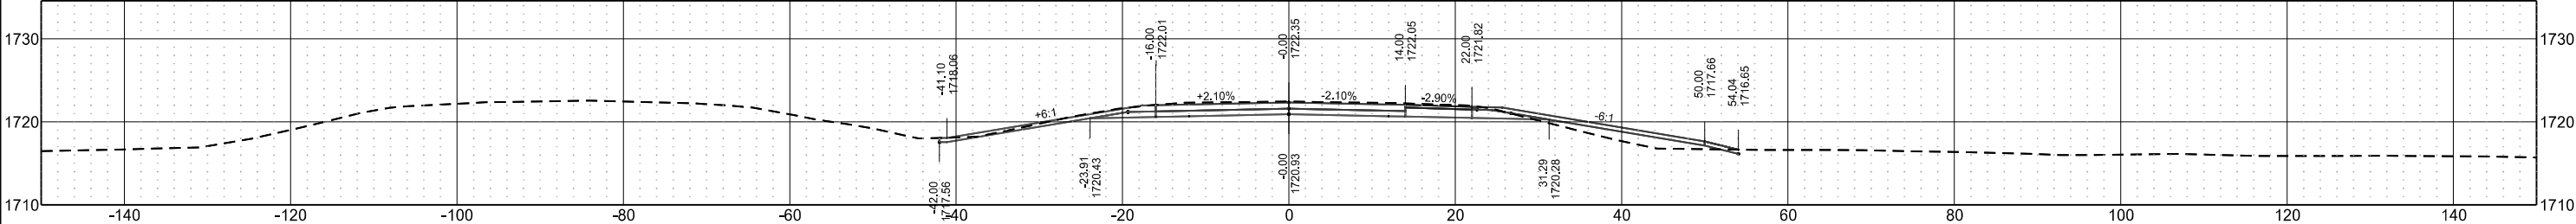


Sta 2467+00.00

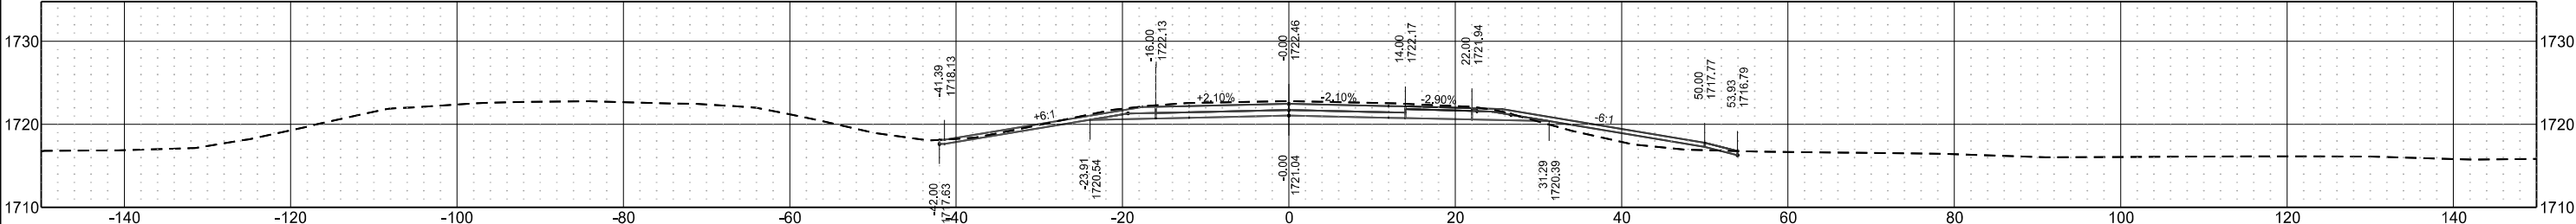


Centerline Cross Sections
I-94 Reconstruction
Bismarck to E of Menoken Interchange - EB

	STATE	PROJECT NO.	SECTION NO.	SHEET NO.
	ND	IM-X-1-094(214)162	200	103


Sta 2475+00.00

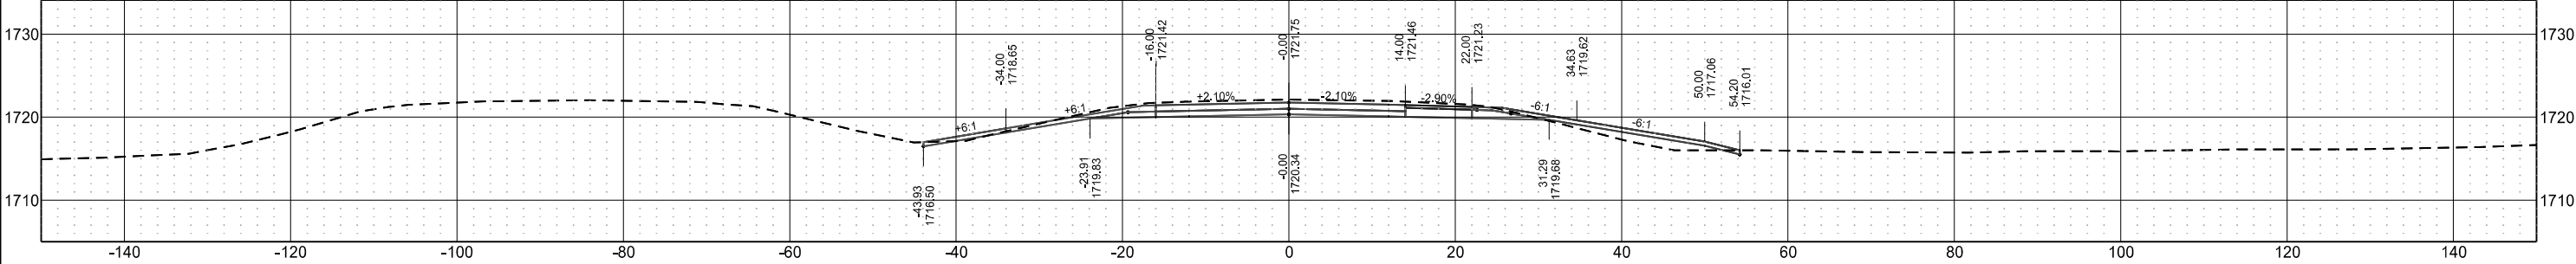


Sta 2474+00.00

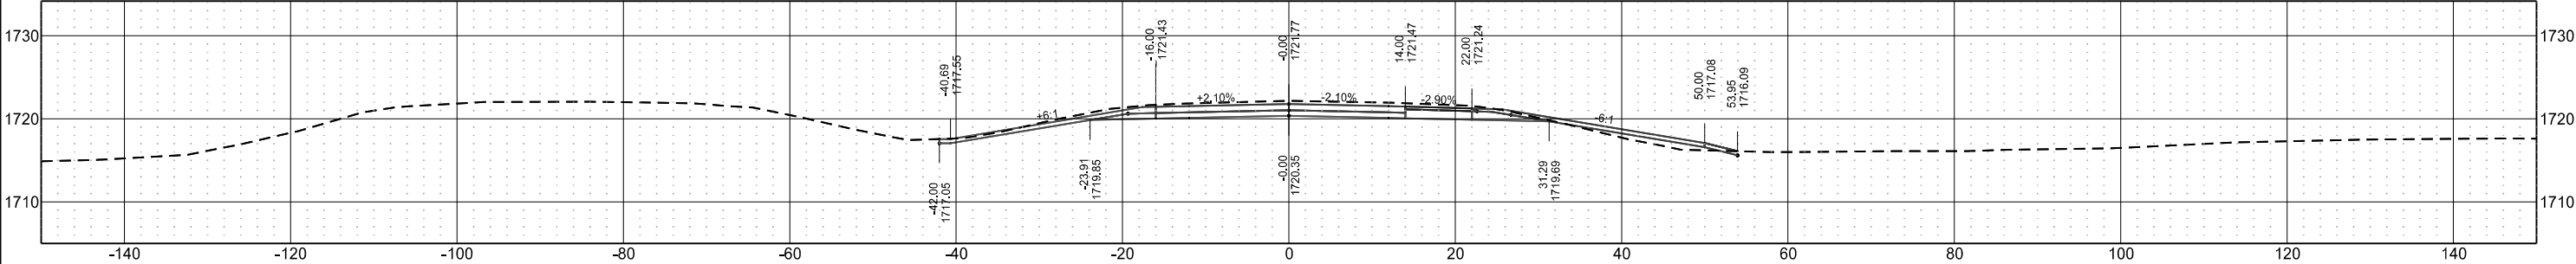

Sta 2473+00.00

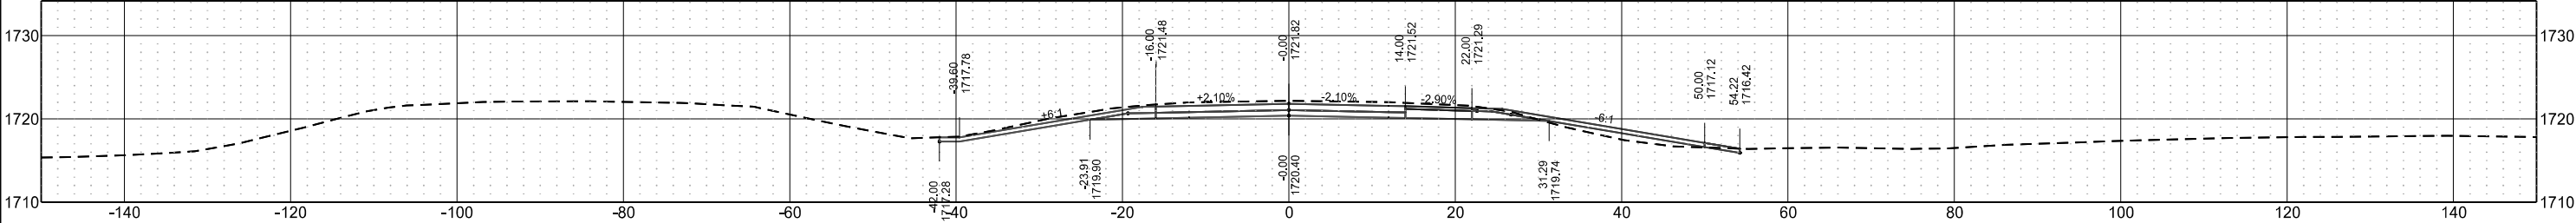


Sta 2472+00.00

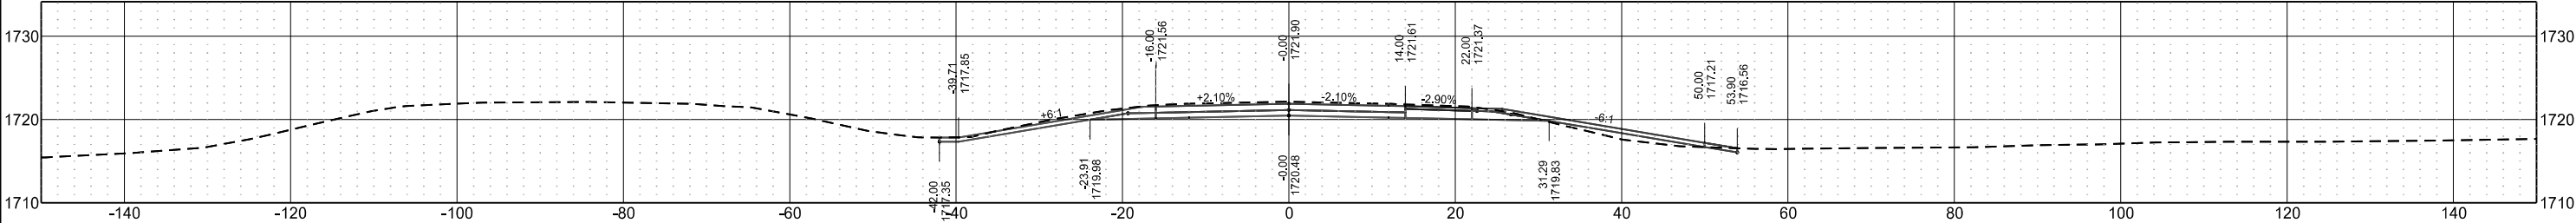


Centerline Cross Sections
I-94 Reconstruction
Bismarck to E of Menoken Interchange - EB

	STATE	PROJECT NO.	SECTION NO.	SHEET NO.
	ND	IM-X-1-094(214)162	200	104


Sta 2479+00.00

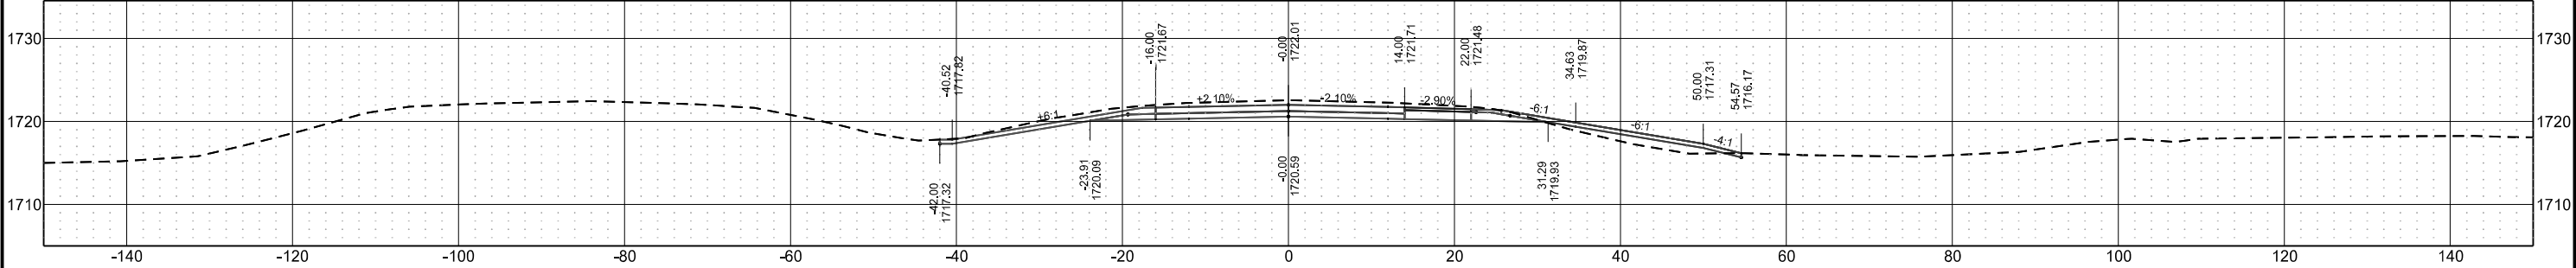


Sta 2478+00.00

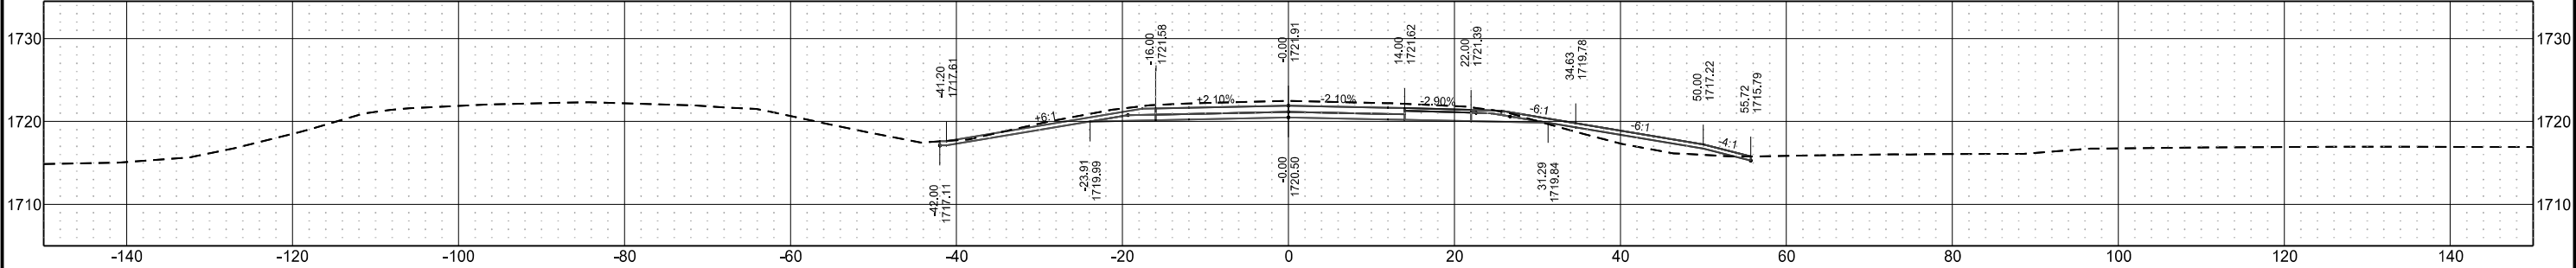

Sta 2477+00.00

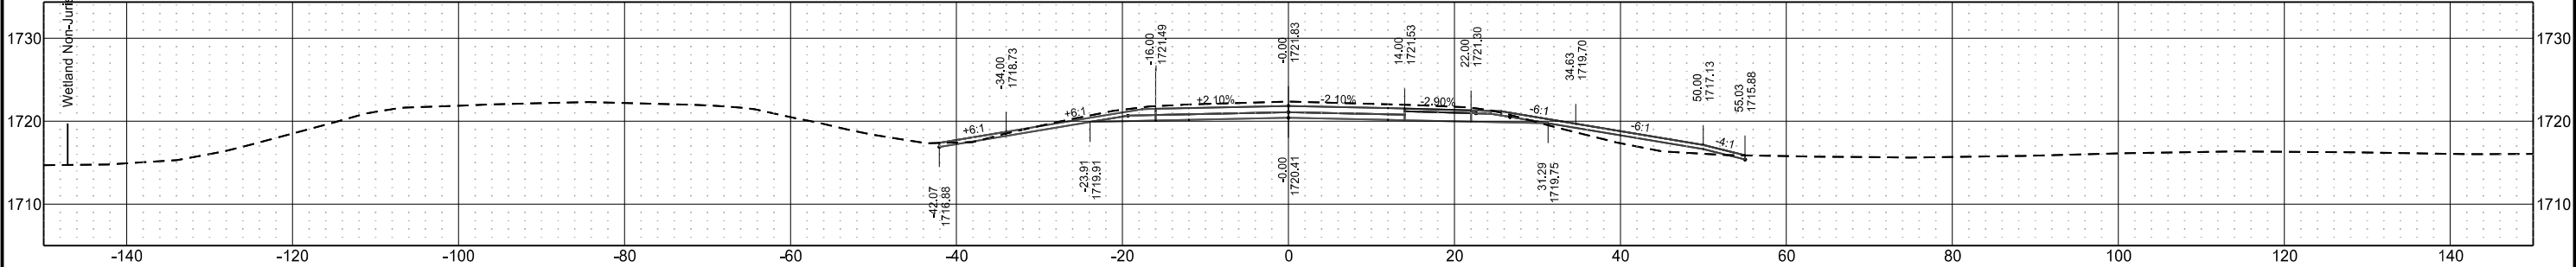


Sta 2476+00.00

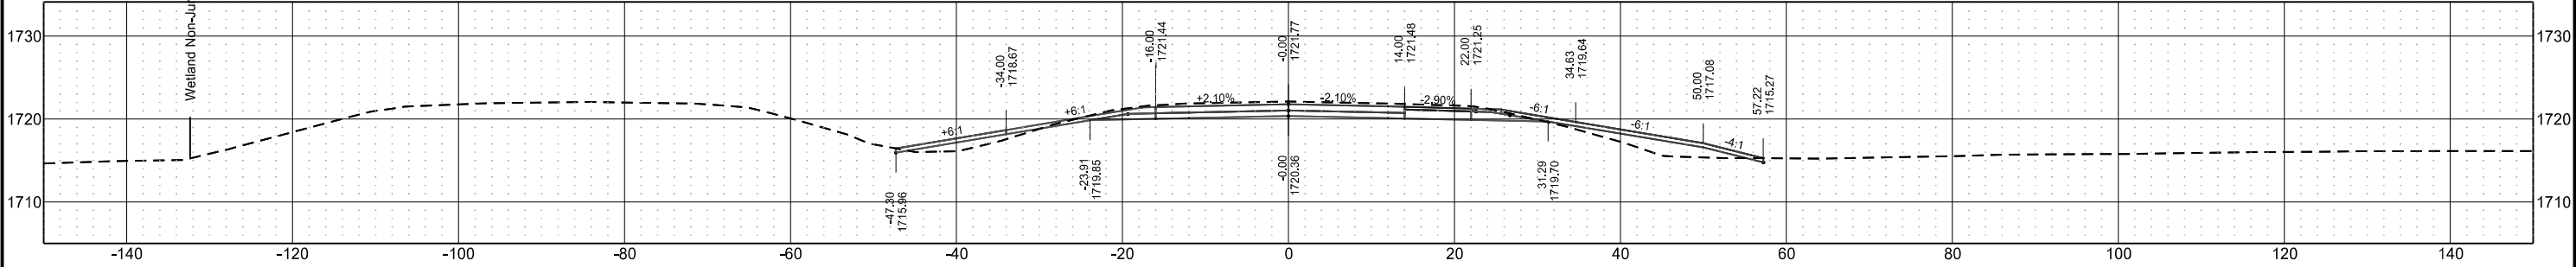


Centerline Cross Sections
I-94 Reconstruction
Bismarck to E of Menoken Interchange - EB

	STATE	PROJECT NO.	SECTION NO.	SHEET NO.
	ND	IM-X-1-094(214)162	200	105


Sta 2483+00.00

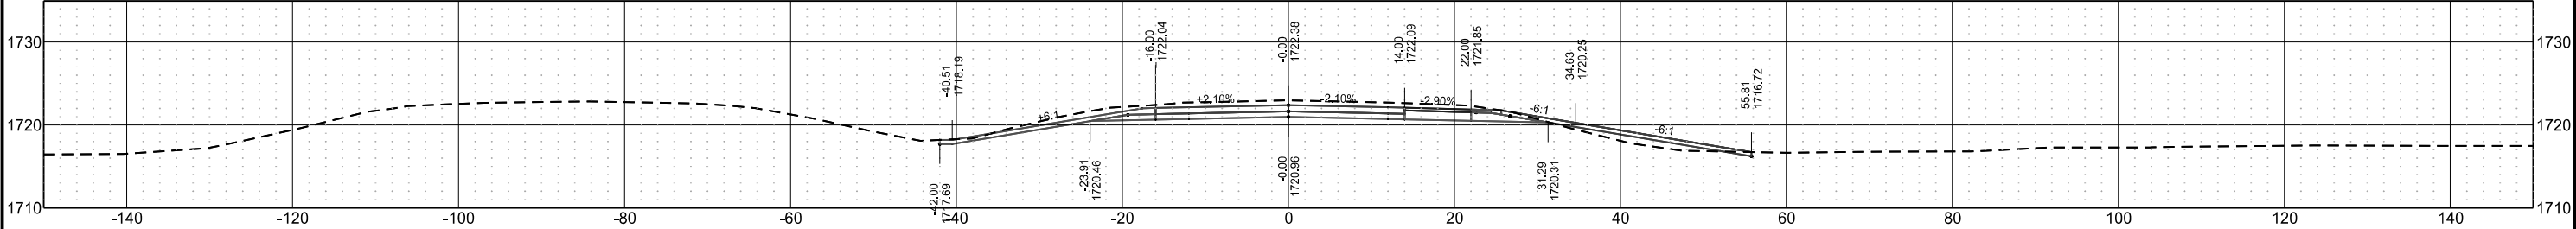


Sta 2482+00.00

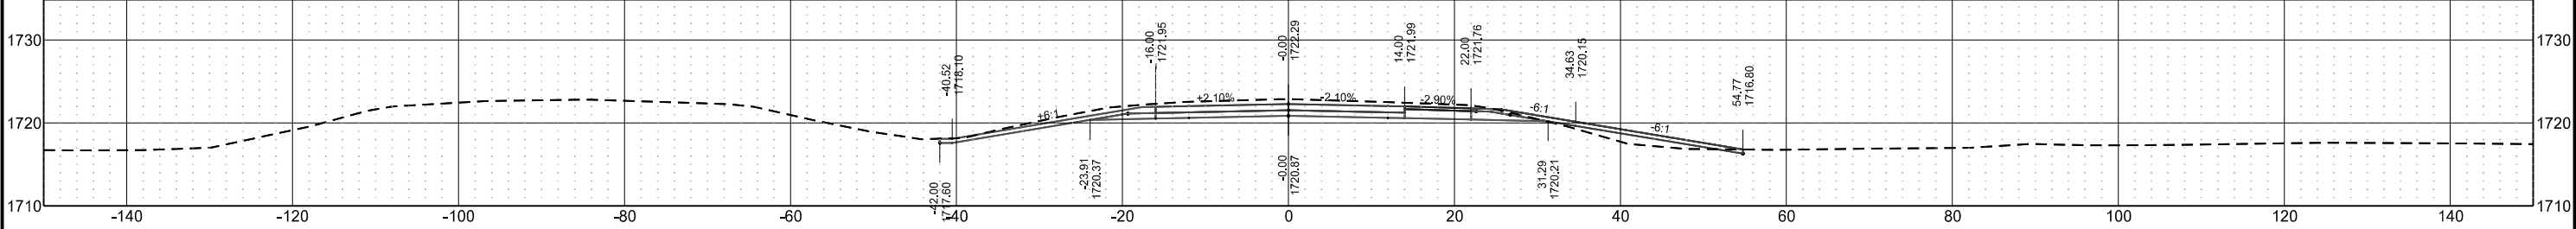


Sta 2481+00.00

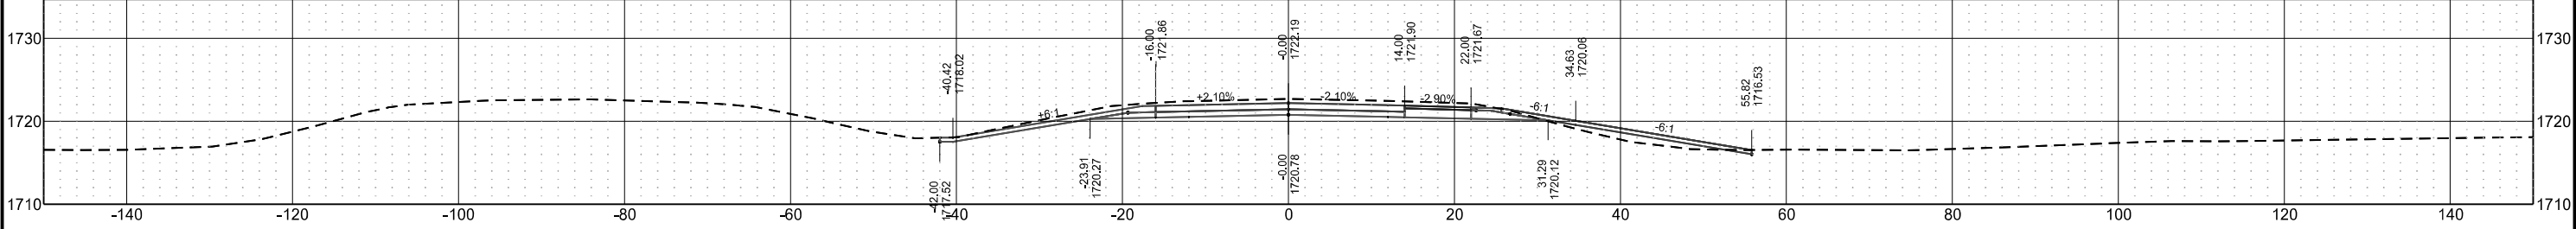

Sta 2480+00.00

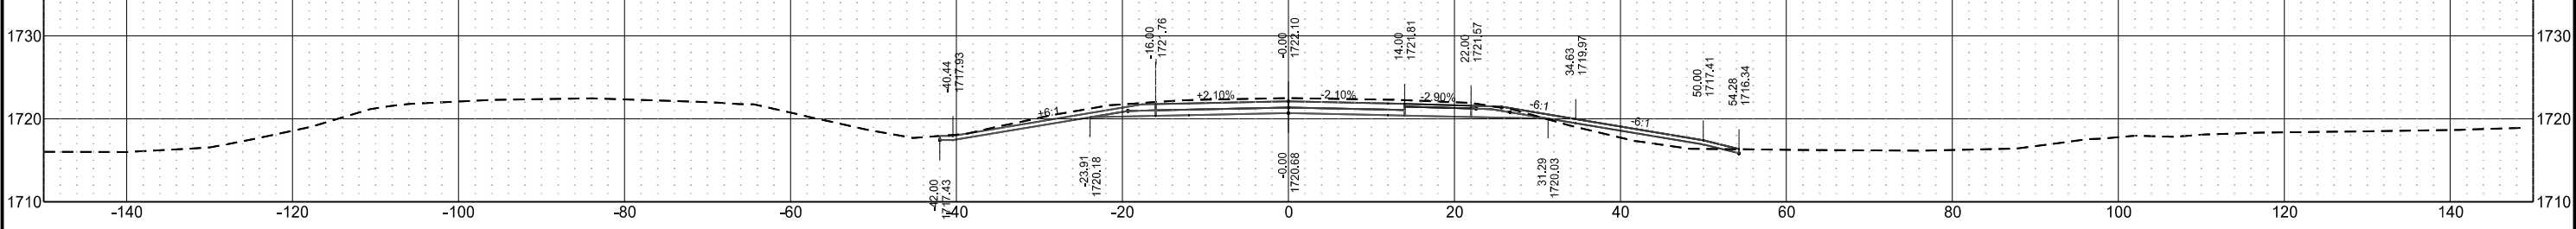


Sta 2479+62.46

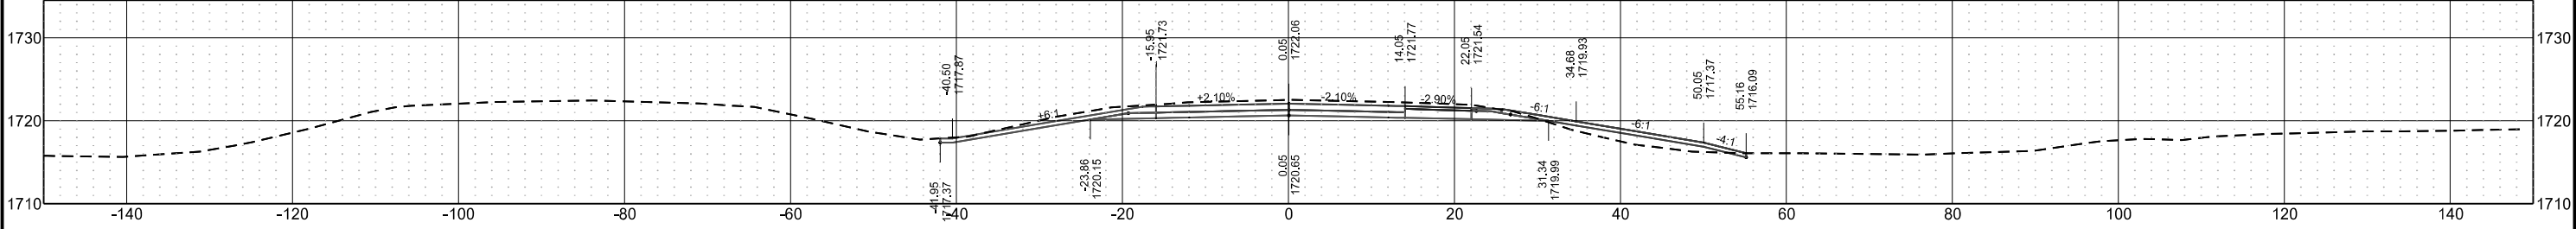


Centerline Cross Sections
I-94 Reconstruction
Bismarck to E of Menoken Interchange - EB

	STATE	PROJECT NO.	SECTION NO.	SHEET NO.
	ND	IM-X-1-094(214)162	200	106


Sta 2487+26.00

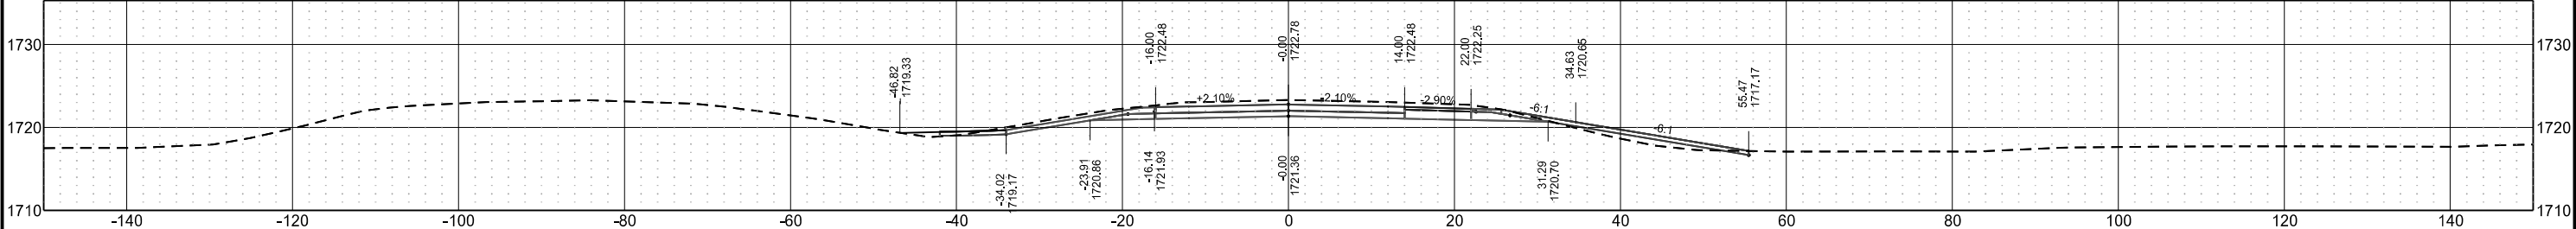


Sta 2487+00.00

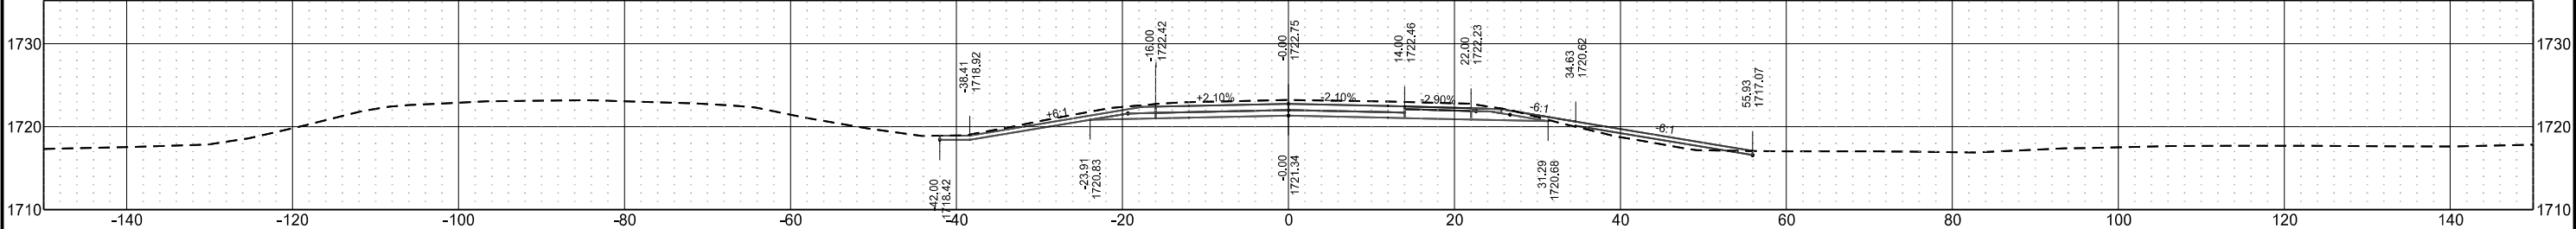


Sta 2486+00.00

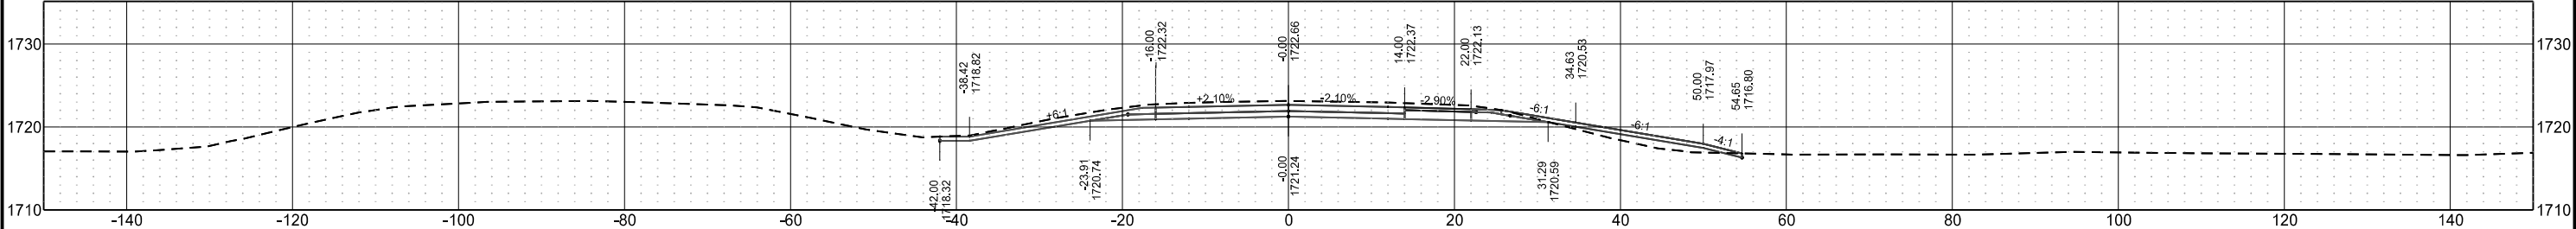

Sta 2485+00.00

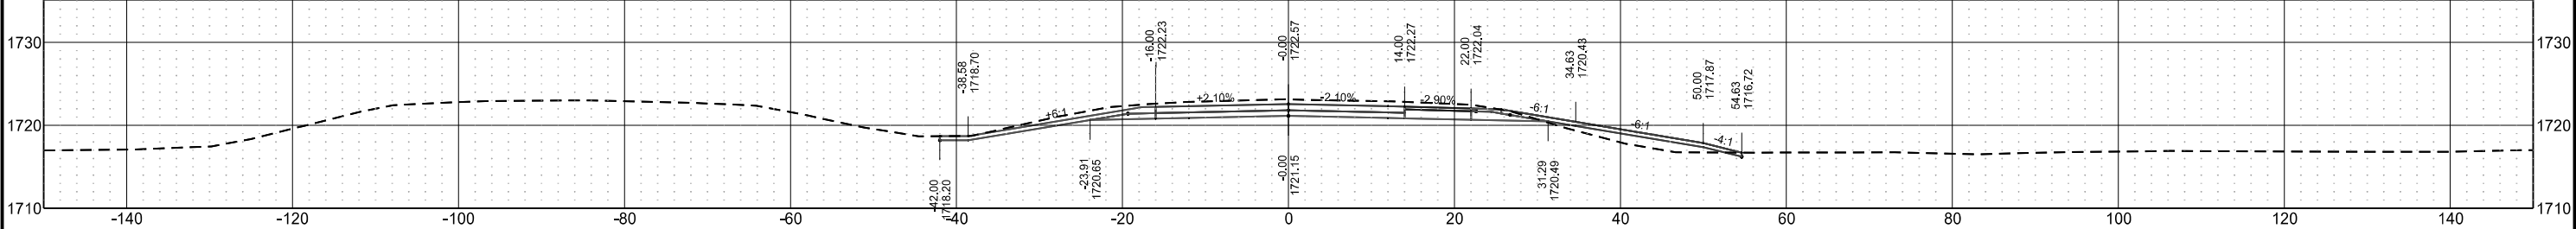


Sta 2484+00.00

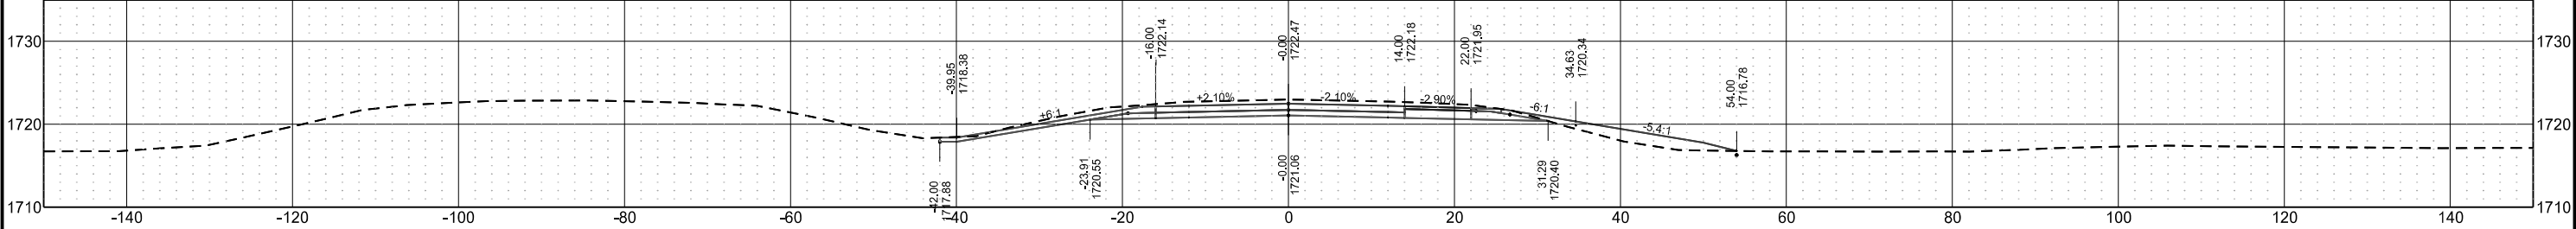


Centerline Cross Sections
I-94 Reconstruction
Bismarck to E of Menoken Interchange - EB

STATE	PROJECT NO.	SECTION NO.	SHEET NO.
ND	IM-X-1-094(214)162	200	107


Sta 2491+00.00

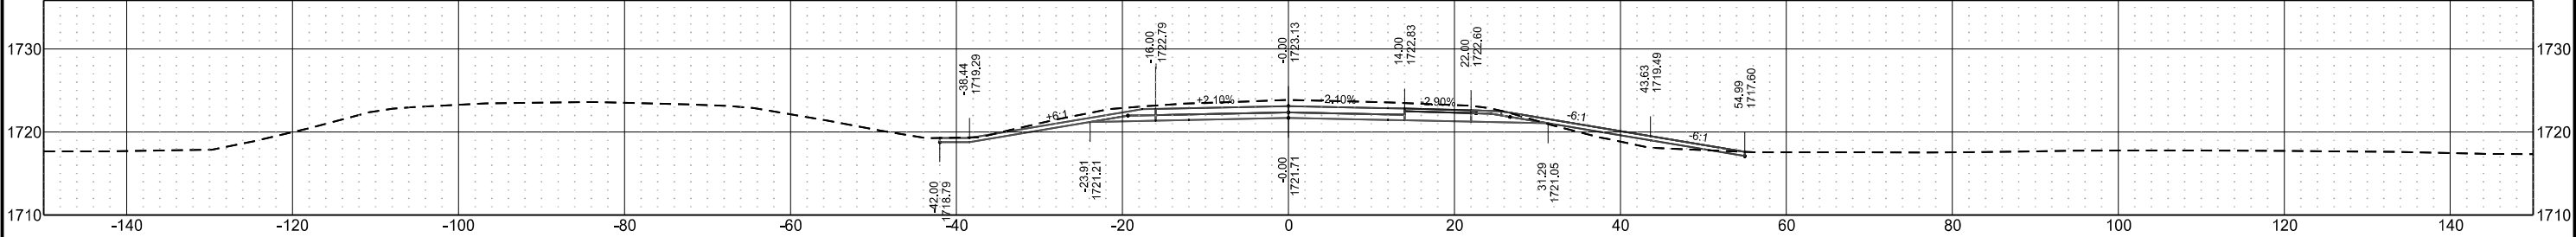


Sta 2490+00.00

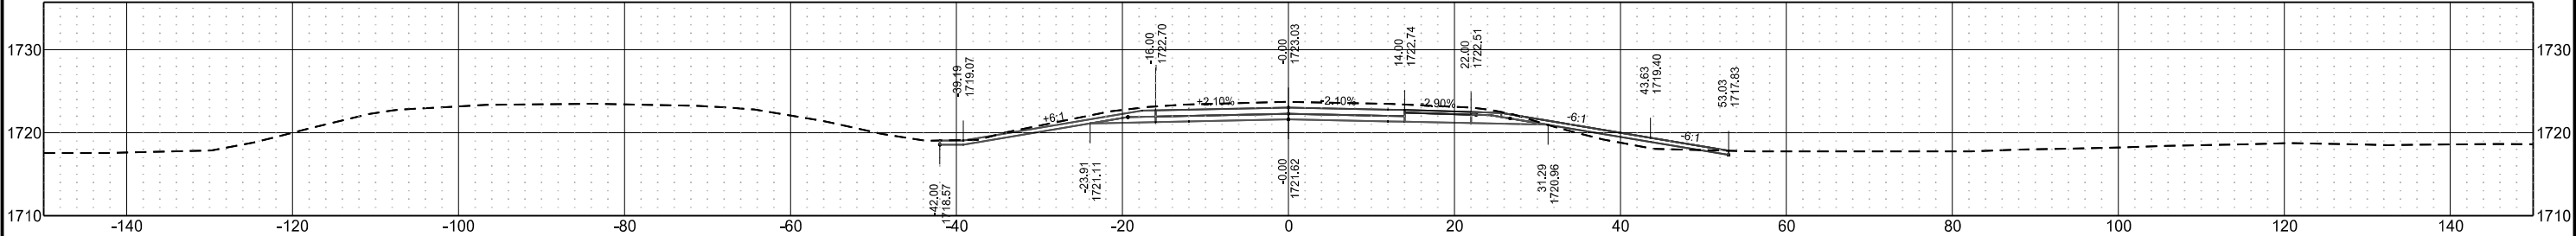


Sta 2489+00.00

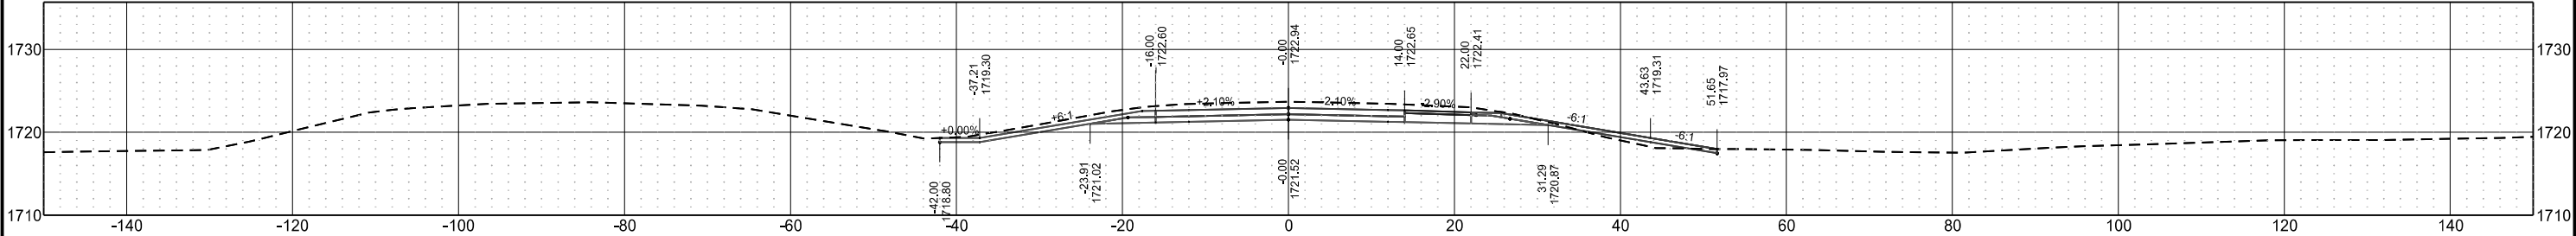

Sta 2488+02.00

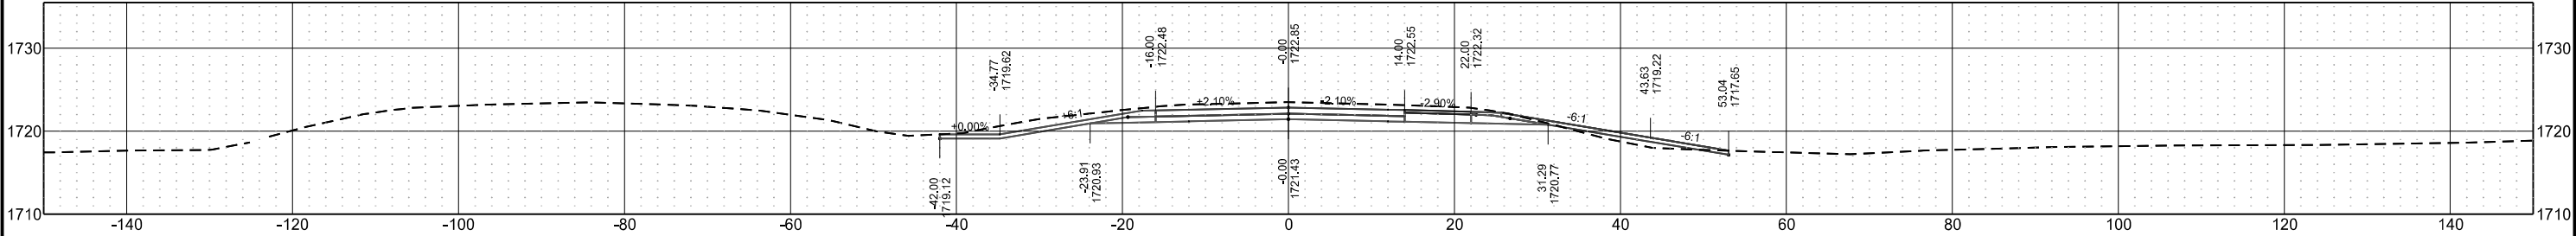

Sta 2487+64.00

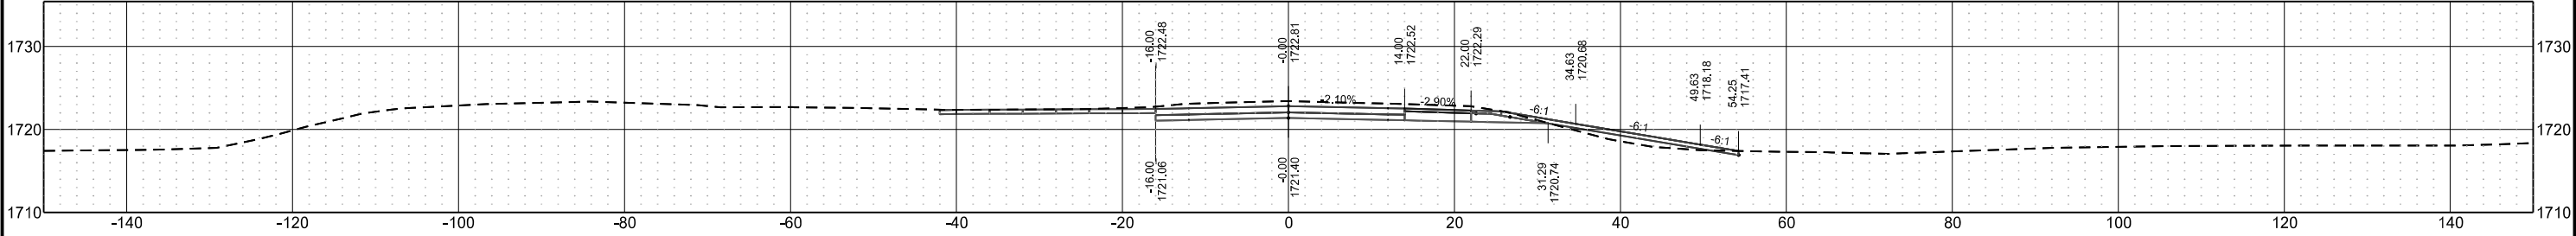

Centerline Cross Sections
I-94 Reconstruction
Bismarck to E of Menoken Interchange - EB

STATE

PROJECT NO.

SECTION NO.

SHEET NO.


ND

IM-X-1-094(214)162


200

108


Sta 2495+40.00

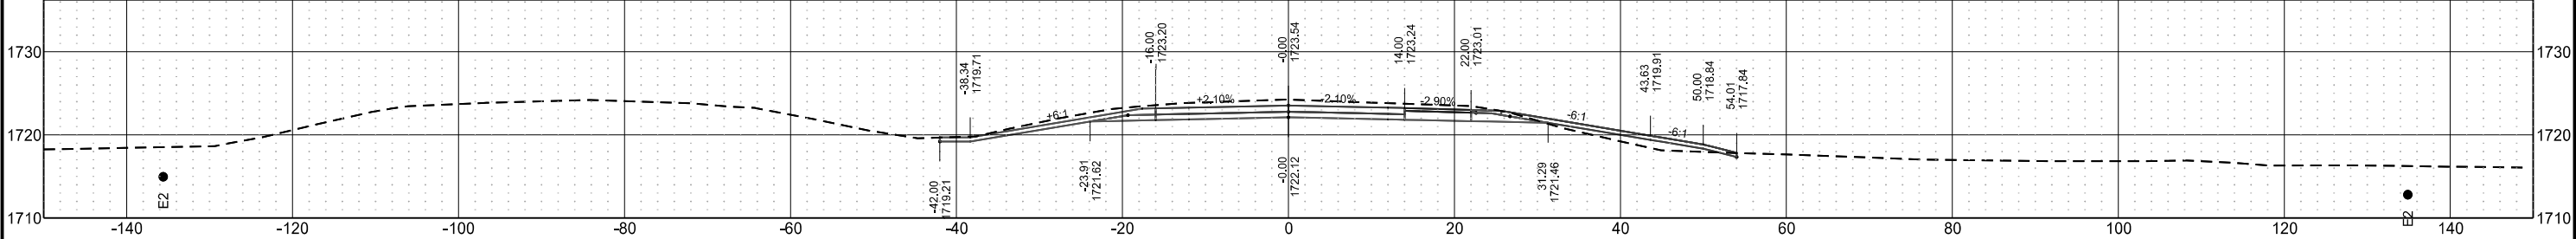


Sta 2495+00.00

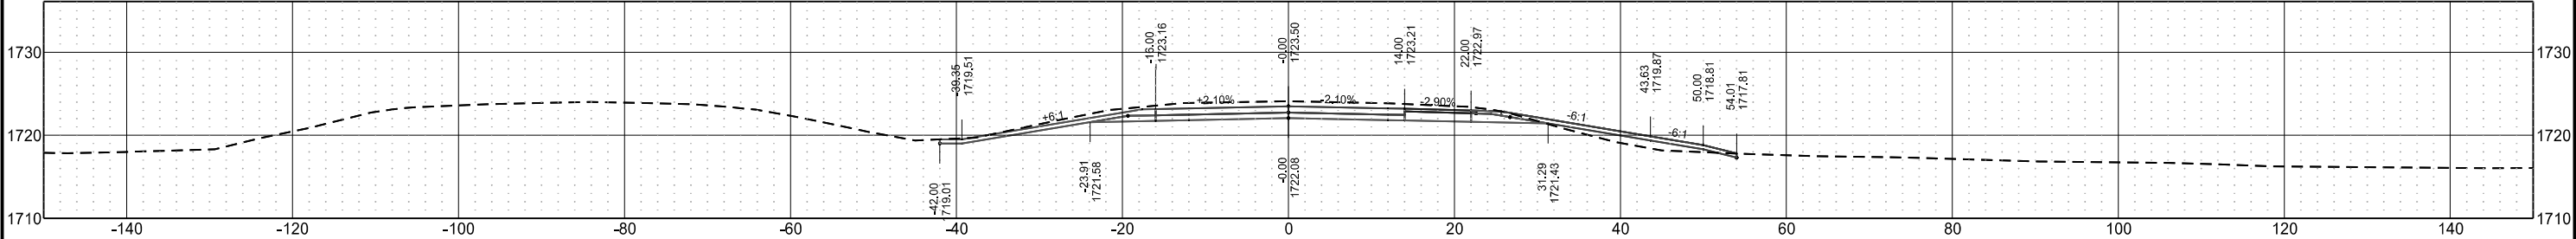


Sta 2494+00.00

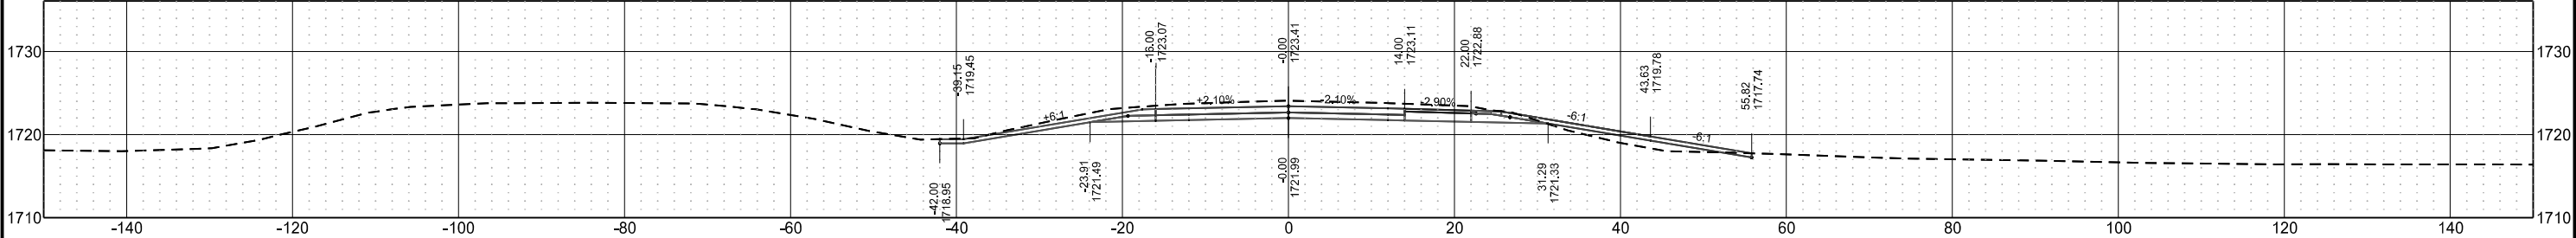

Sta 2493+00.00

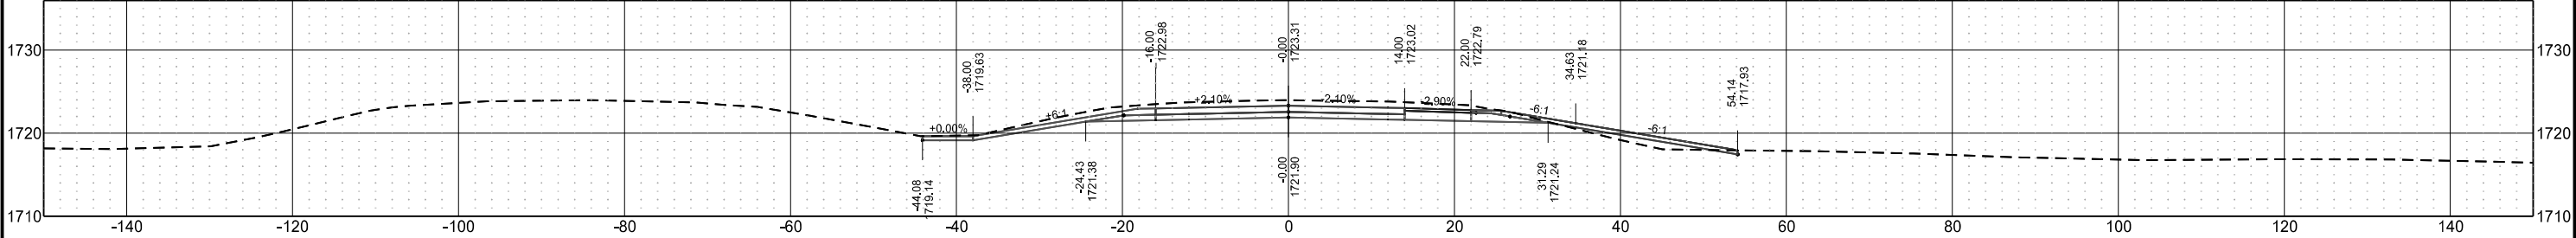


Sta 2492+00.00

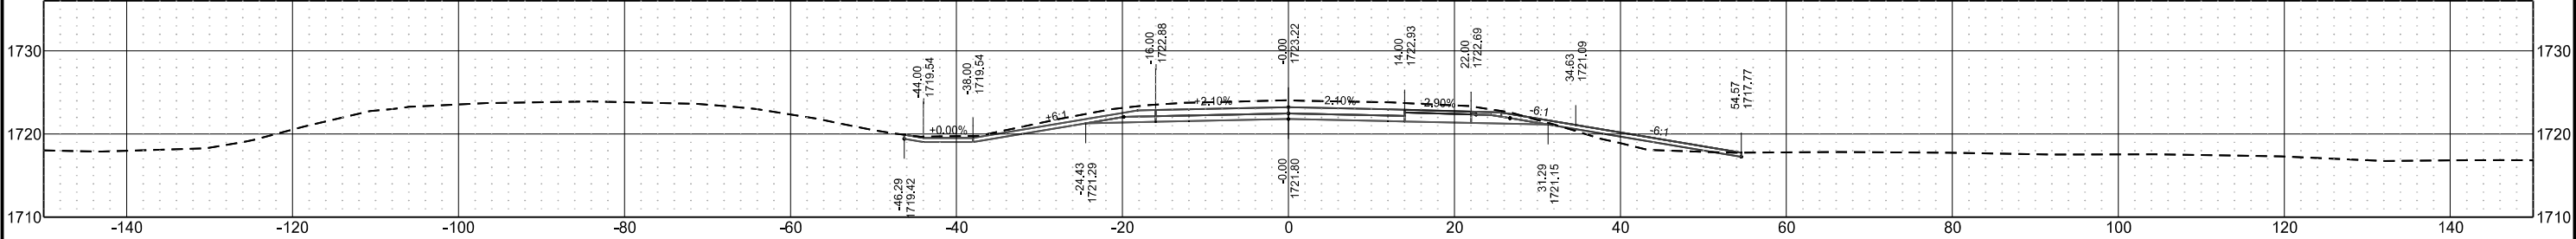


Centerline Cross Sections
I-94 Reconstruction
Bismarck to E of Menoken Interchange - EB

STATE	PROJECT NO.	SECTION NO.	SHEET NO.
ND	IM-X-1-094(214)162	200	109


Sta 2500+00.00

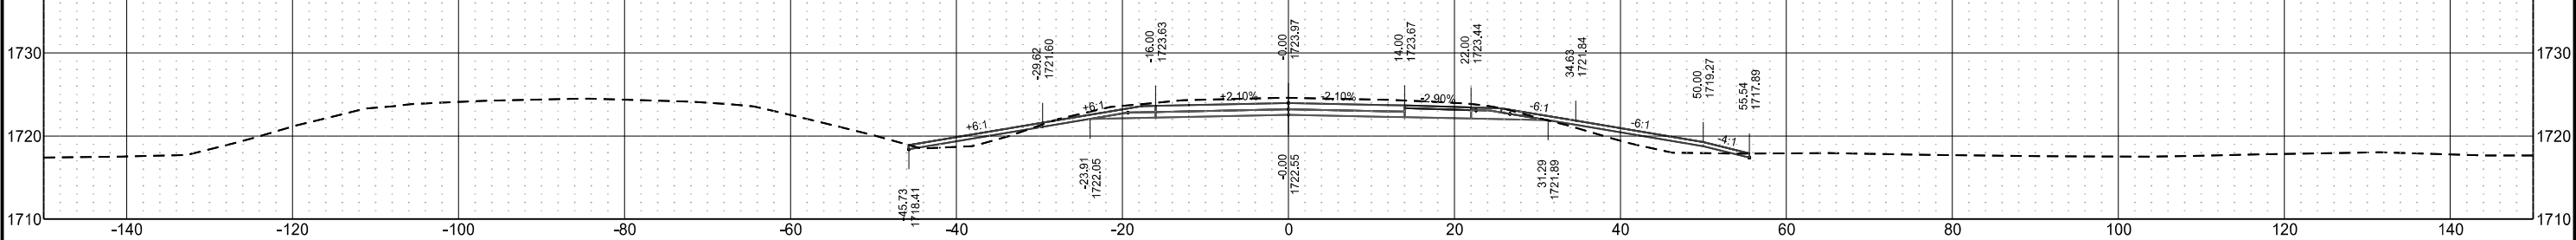


Sta 2499+00.00

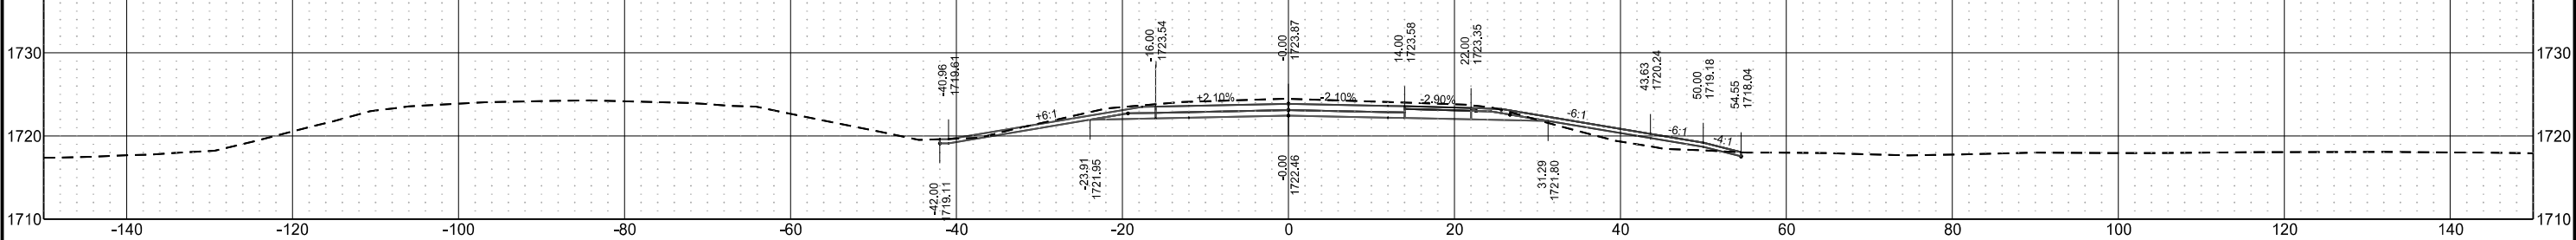


Sta 2498+00.00

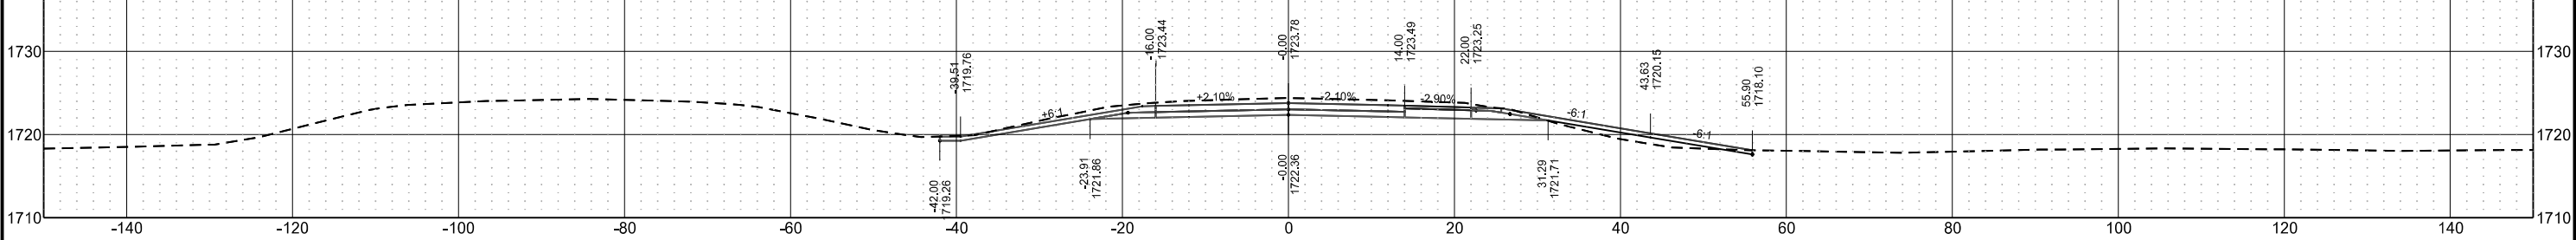

Sta 2497+00.00

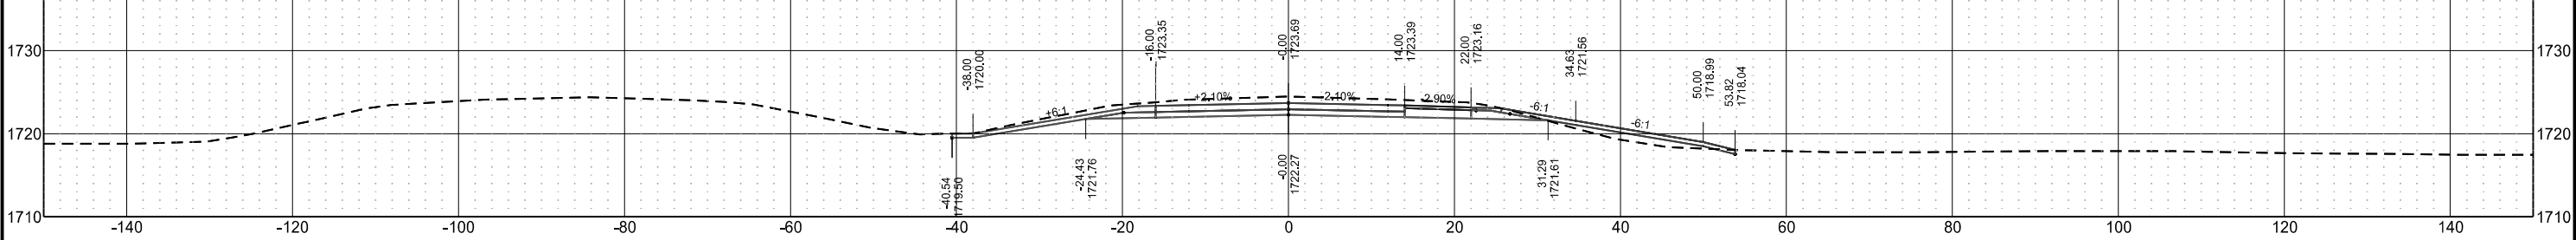


Sta 2496+00.00

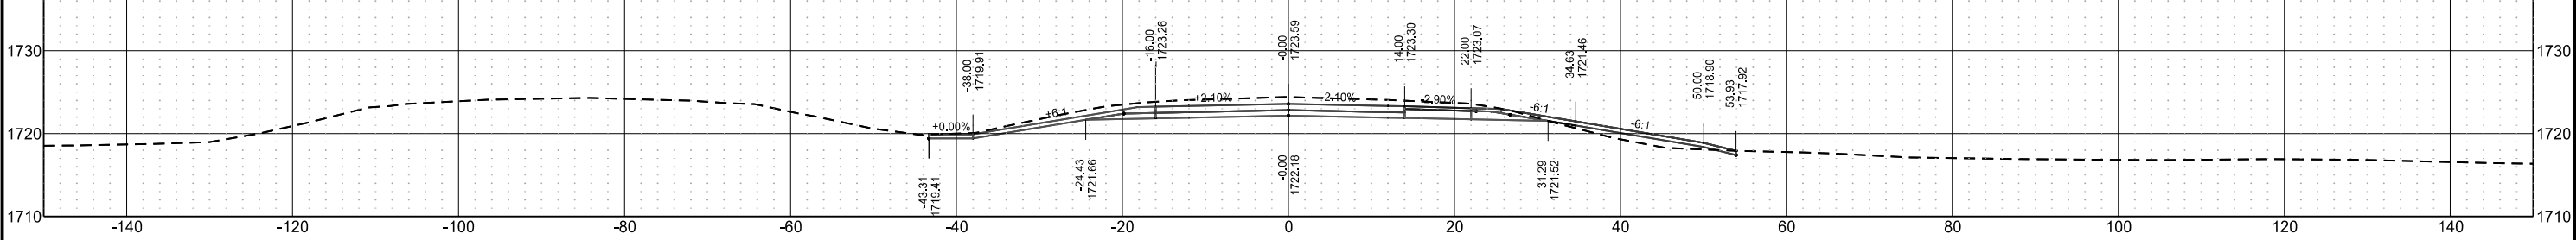


Centerline Cross Sections
I-94 Reconstruction
Bismarck to E of Menoken Interchange - EB

STATE	PROJECT NO.	SECTION NO.	SHEET NO.
ND	IM-X-1-094(214)162	200	110


Sta 2505+00.00

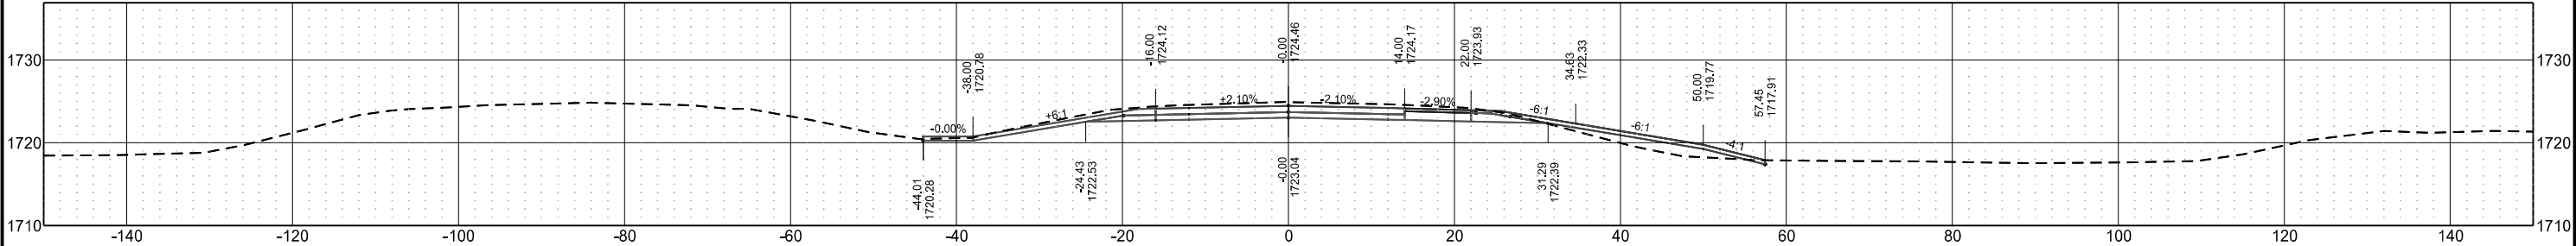


Sta 2504+00.00

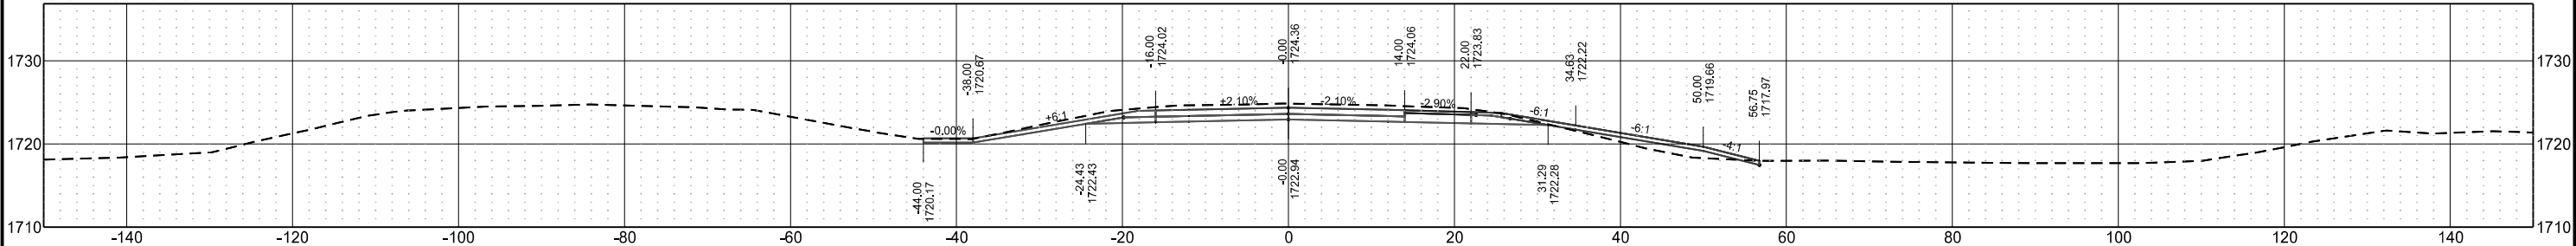


Sta 2503+00.00

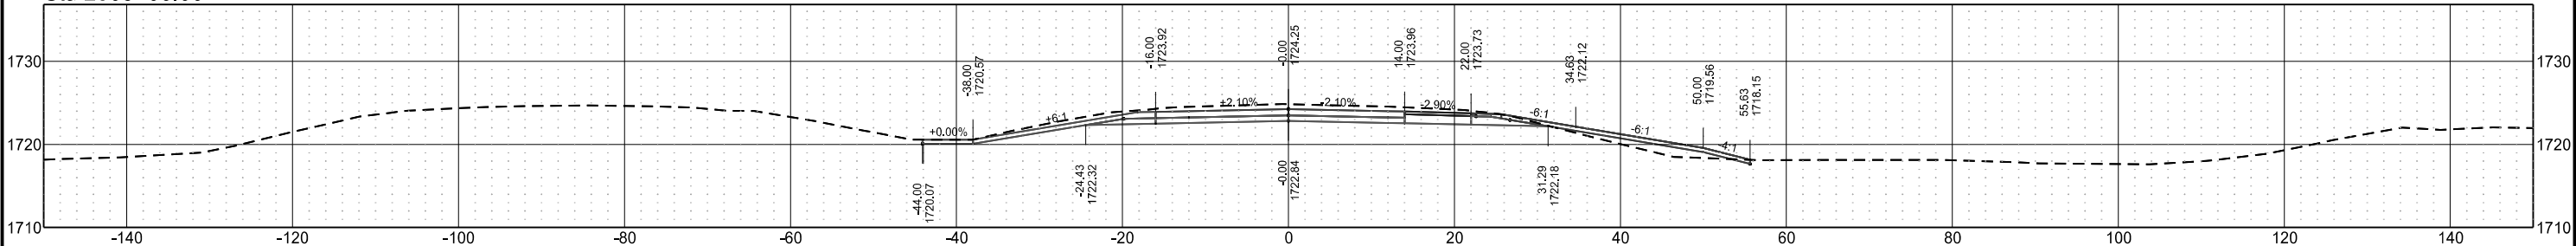

Sta 2502+00.00

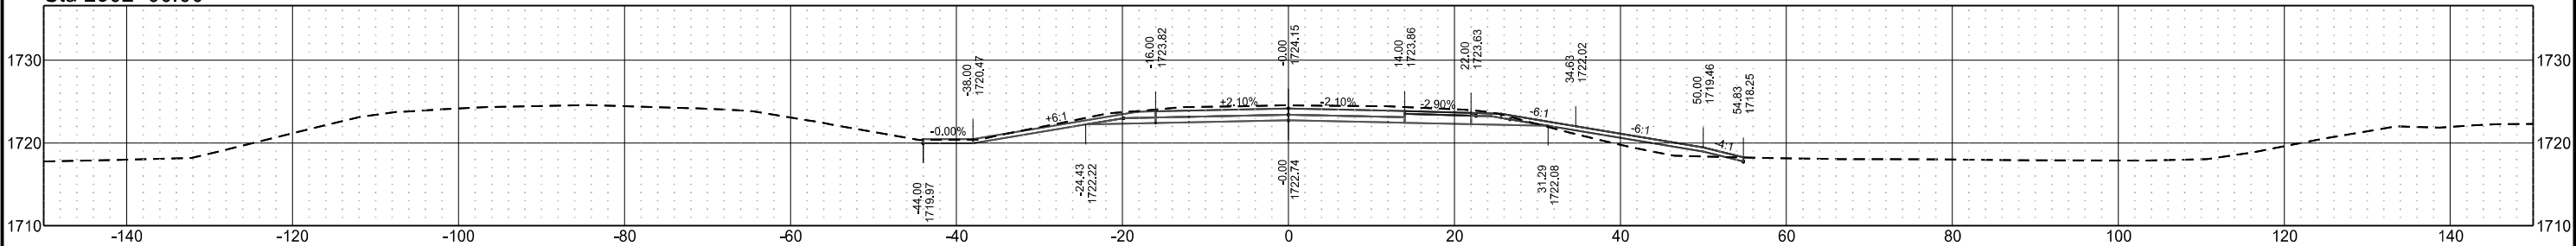


Sta 2501+00.00

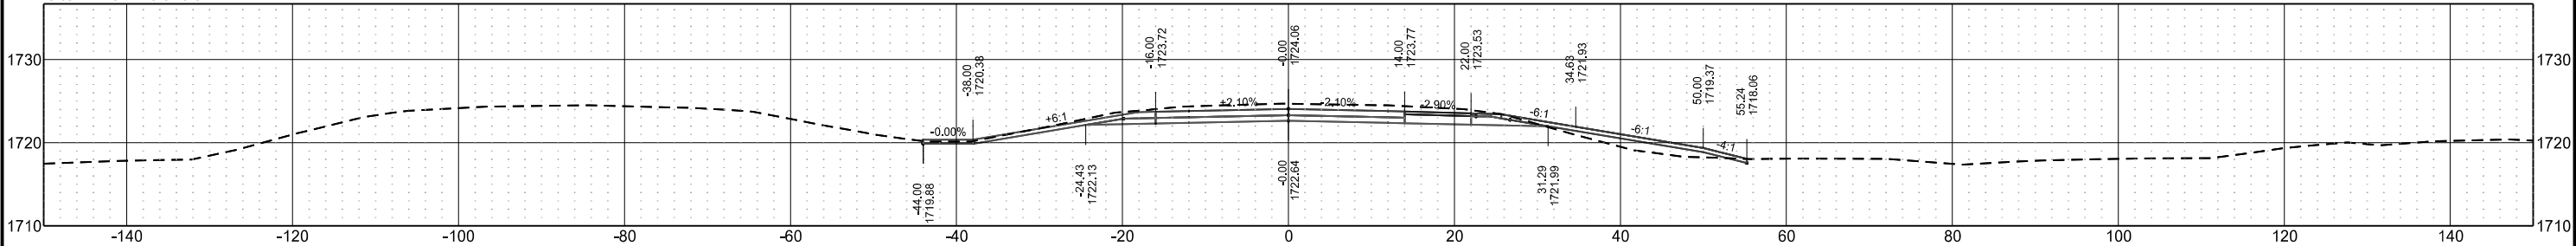


Centerline Cross Sections
I-94 Reconstruction
Bismarck to E of Menoken Interchange - EB

	STATE	PROJECT NO.	SECTION NO.	SHEET NO.
	ND	IM-X-1-094(214)162	200	111


Sta 2509+00.00

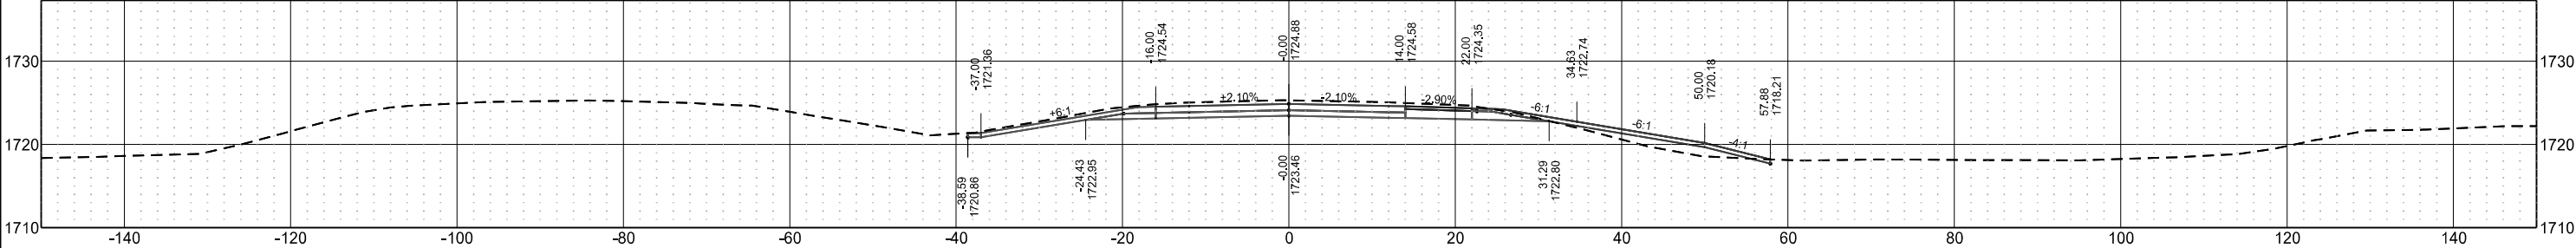


Sta 2508+00.00

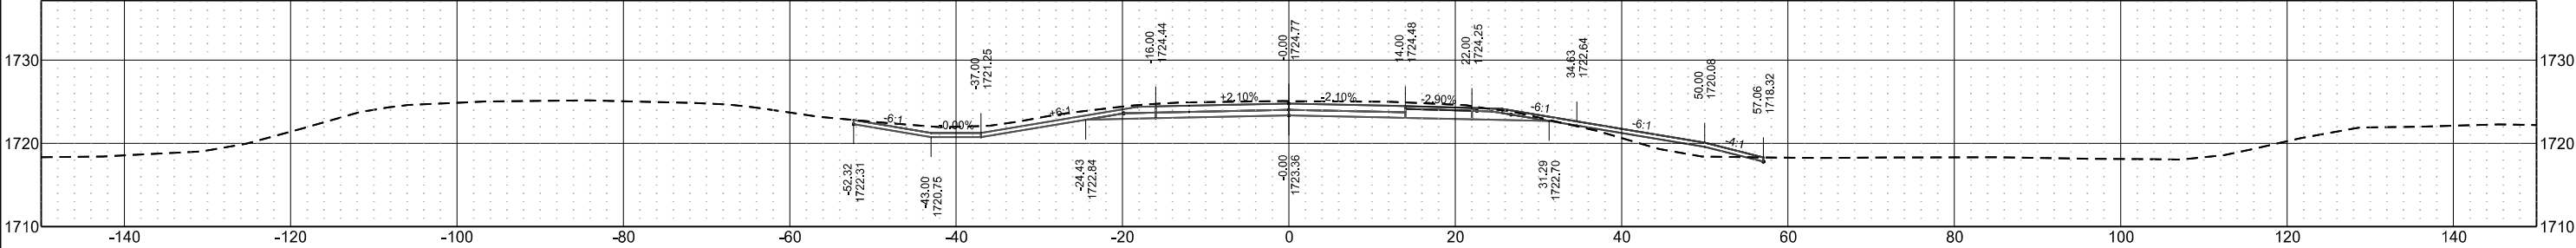

Sta 2507+00.00

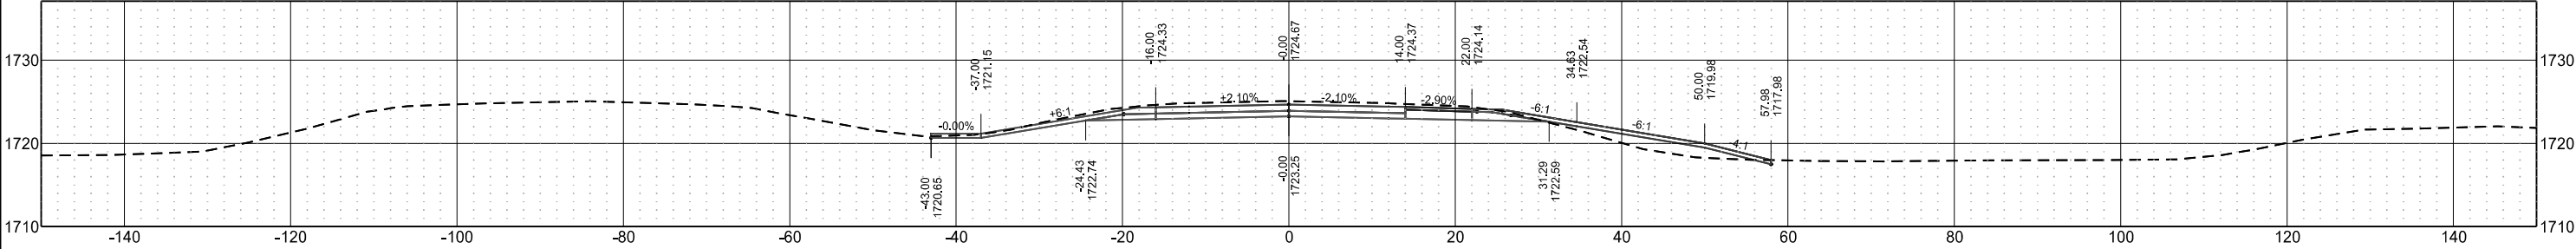


Sta 2506+00.00

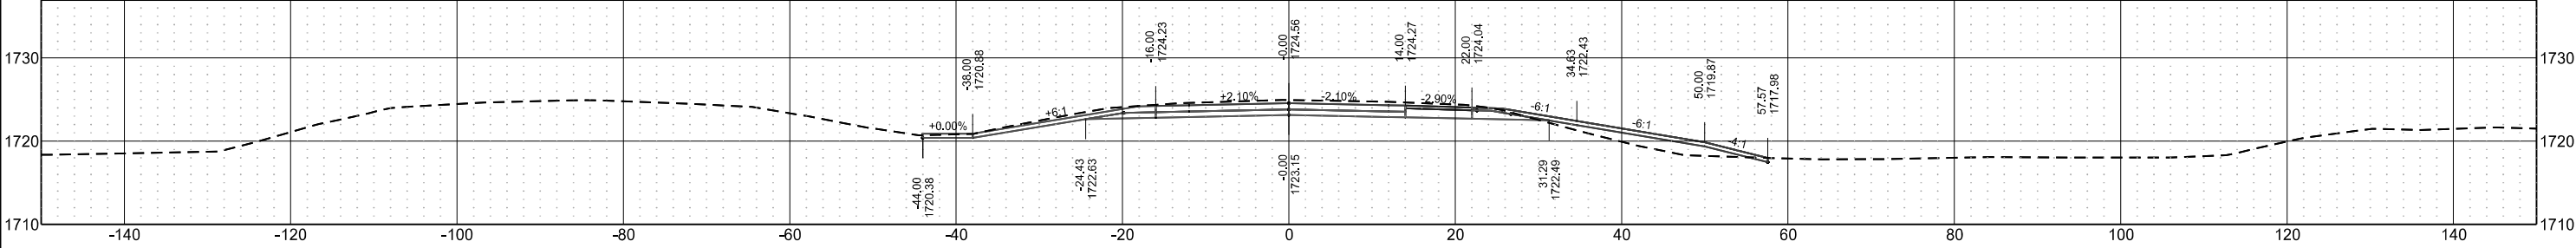


Centerline Cross Sections
I-94 Reconstruction
Bismarck to E of Menoken Interchange - EB

	STATE	PROJECT NO.	SECTION NO.	SHEET NO.
	ND	IM-X-1-094(214)162	200	112


Sta 2513+00.00

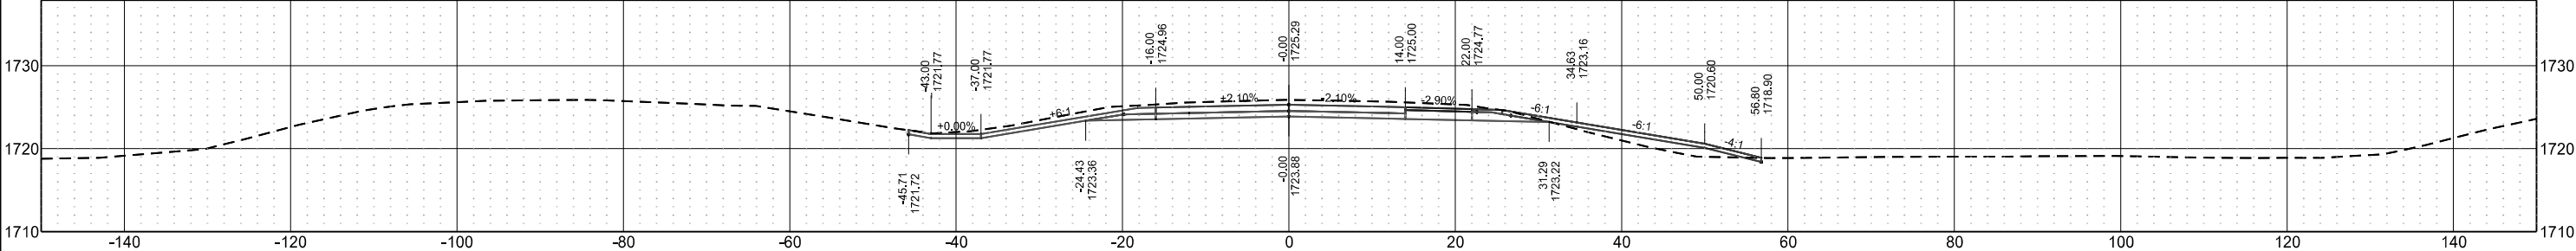


Sta 2512+00.00

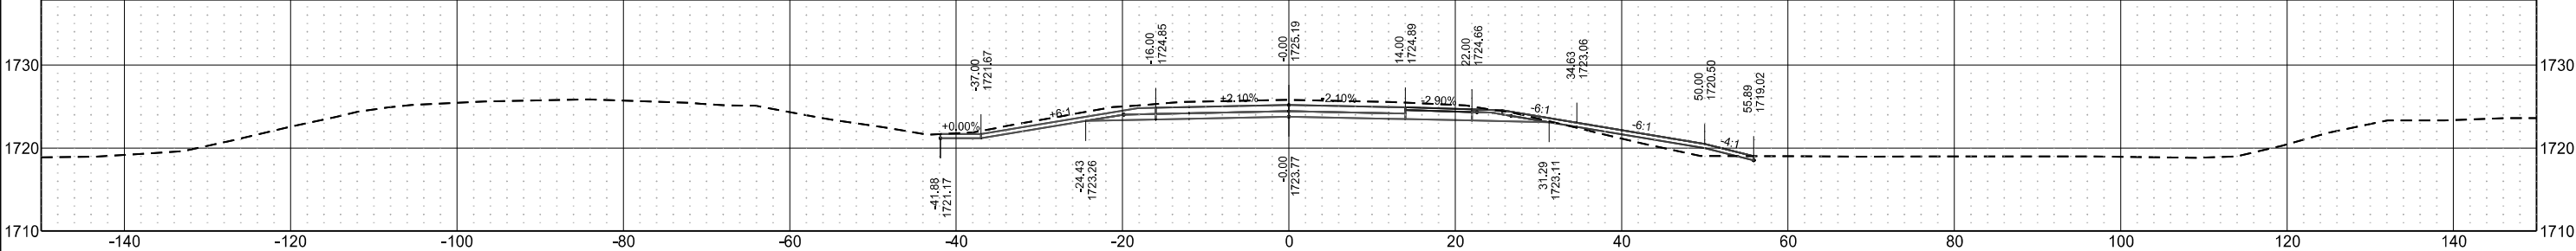

Sta 2511+00.00

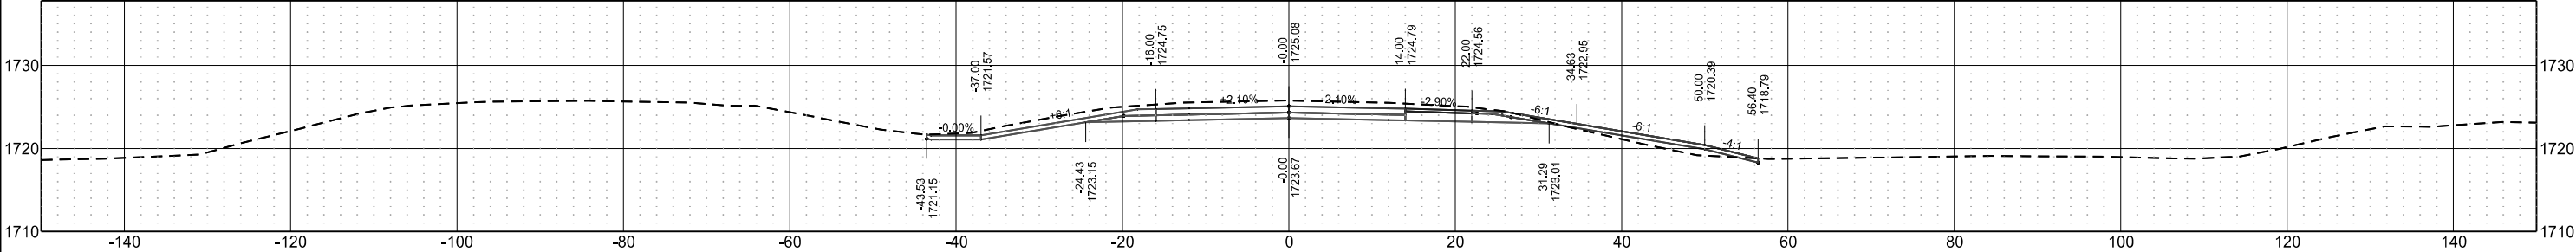


Sta 2510+00.00

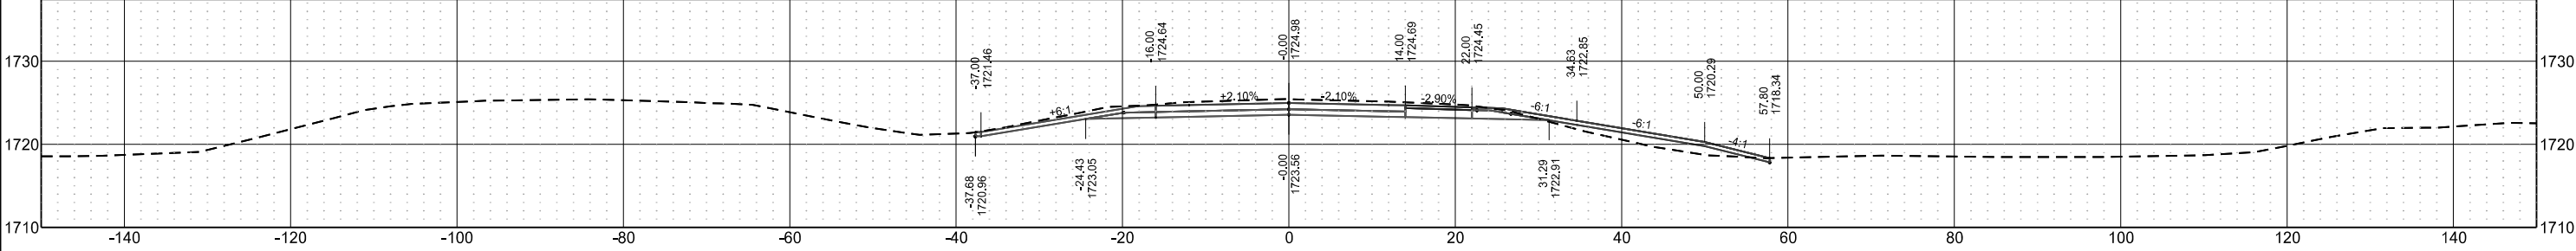


Centerline Cross Sections
I-94 Reconstruction
Bismarck to E of Menoken Interchange - EB

	STATE	PROJECT NO.	SECTION NO.	SHEET NO.
	ND	IM-X-1-094(214)162	200	113


Sta 2516+00.00

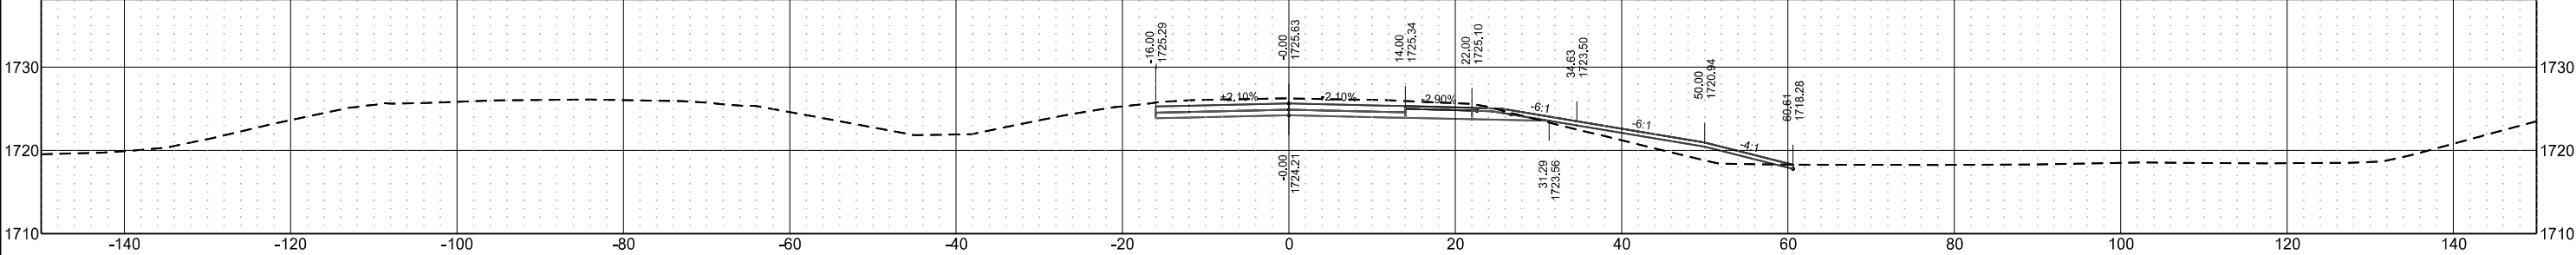


Sta 2515+44.00

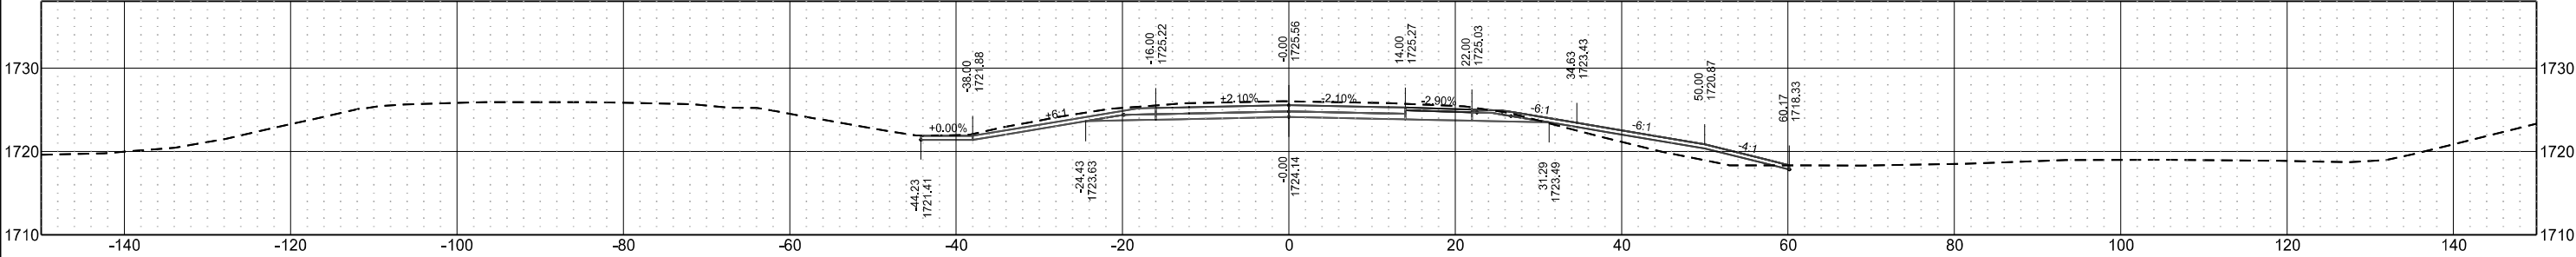

Sta 2515+00.00

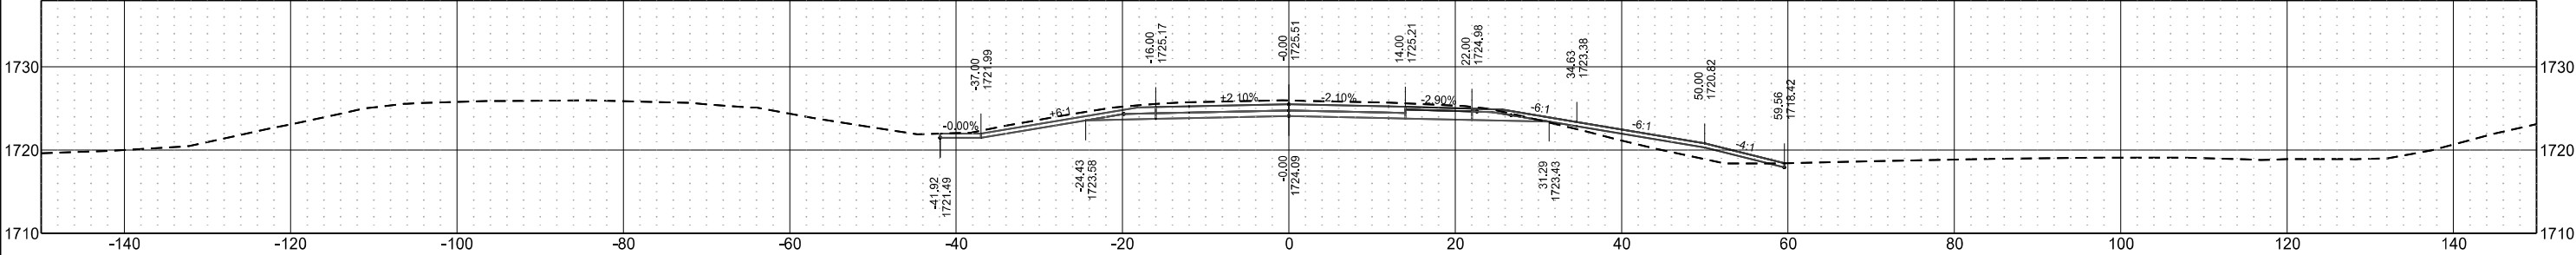


Sta 2514+00.00

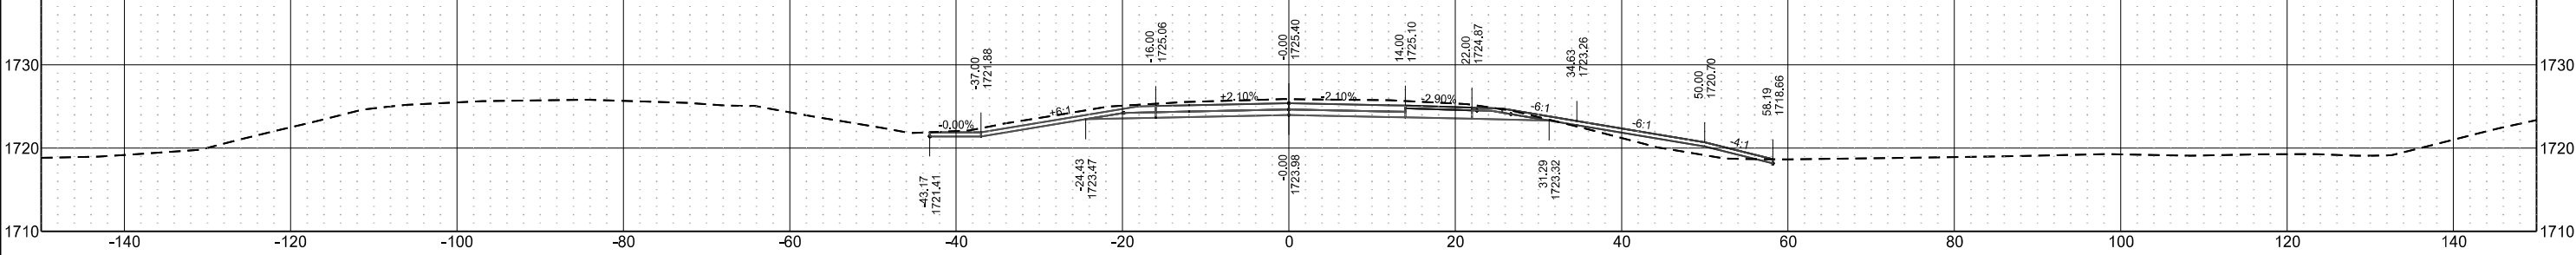


Centerline Cross Sections
I-94 Reconstruction
Bismarck to E of Menoken Interchange - EB

	STATE	PROJECT NO.	SECTION NO.	SHEET NO.
	ND	IM-X-1-094(214)162	200	114


Sta 2519+00.00

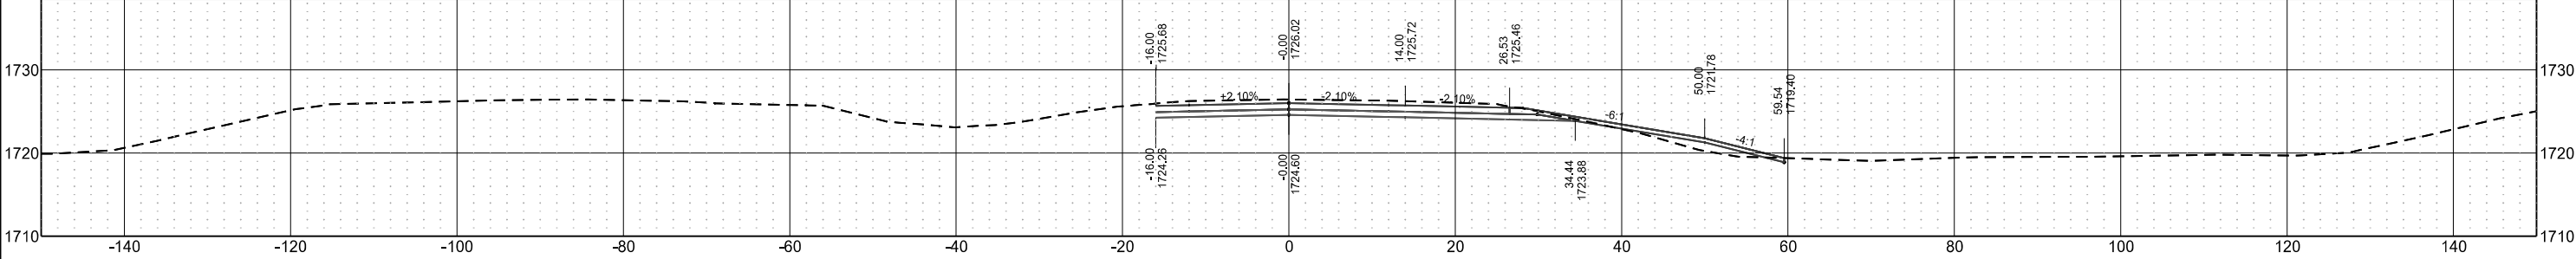


Sta 2518+00.00

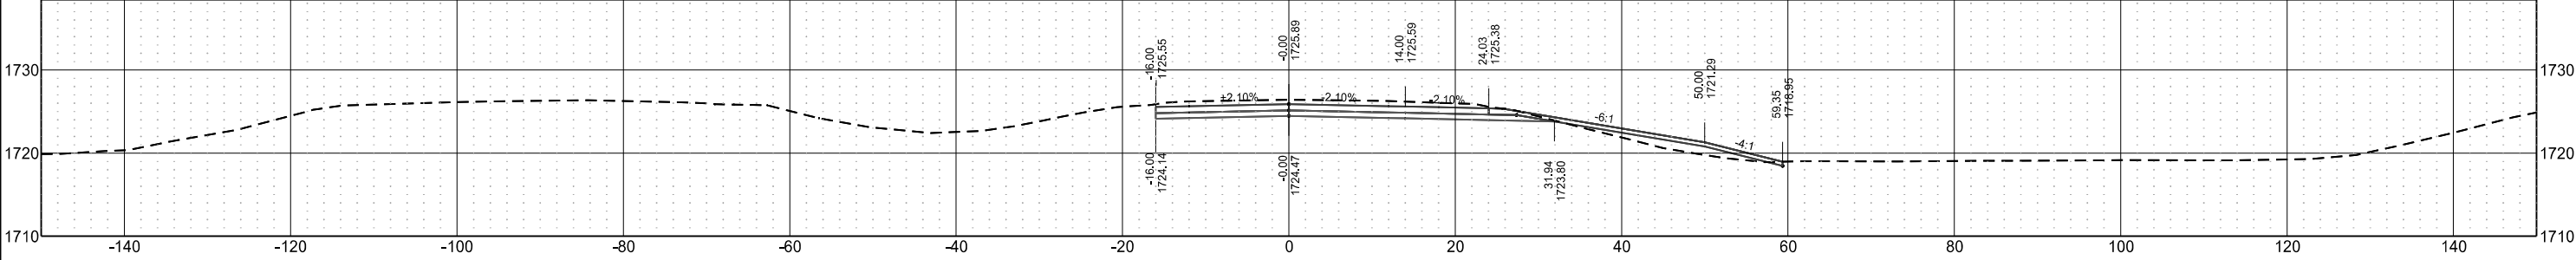

Sta 2517+00.00

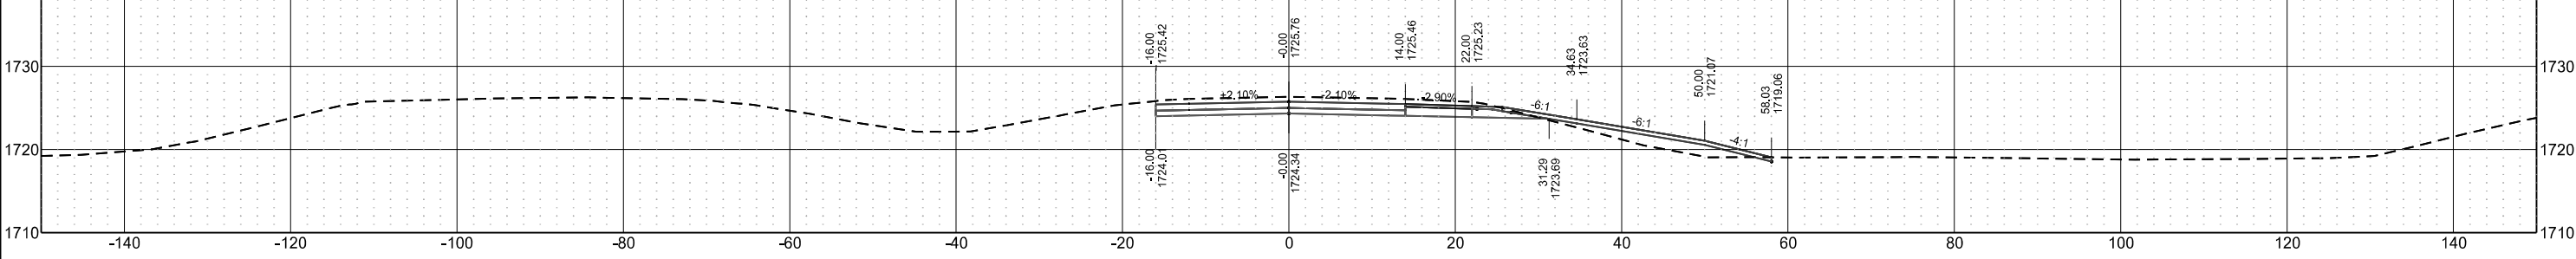


Sta 2516+24.00

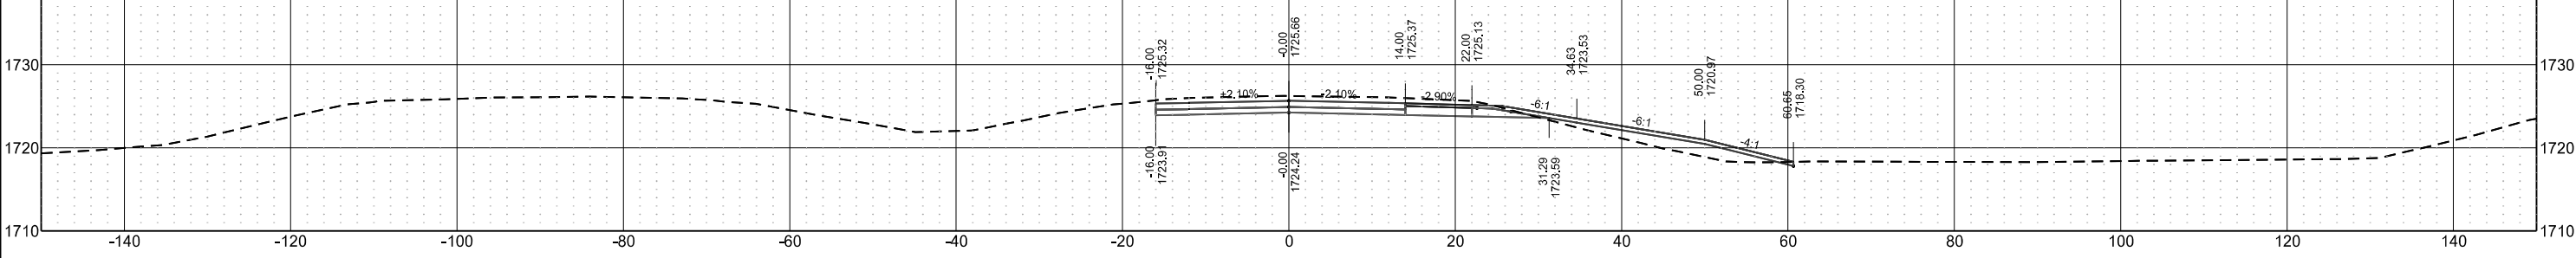


Centerline Cross Sections
I-94 Reconstruction
Bismarck to E of Menoken Interchange - EB

	STATE	PROJECT NO.	SECTION NO.	SHEET NO.
	ND	IM-X-1-094(214)162	200	115


Sta 2522+50.00

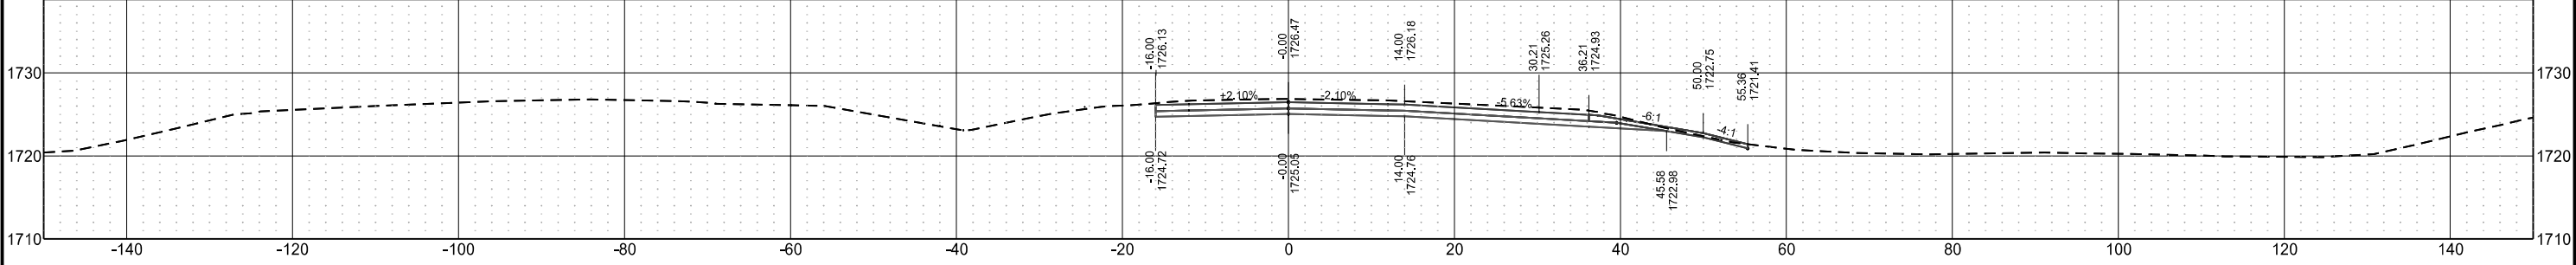


Sta 2522+00.00

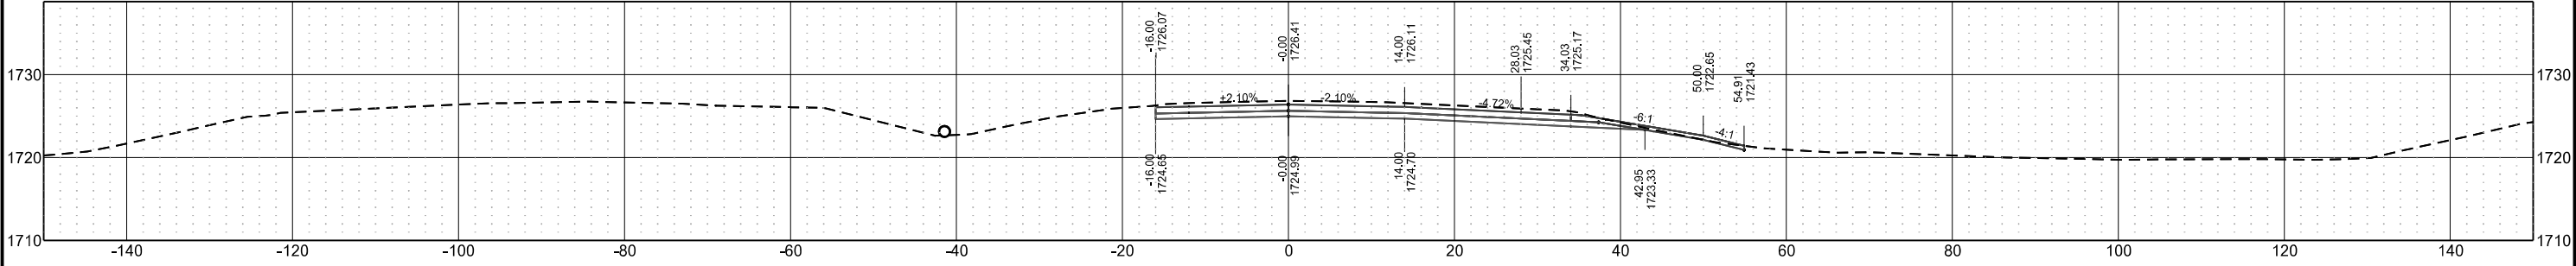

Sta 2521+00.00

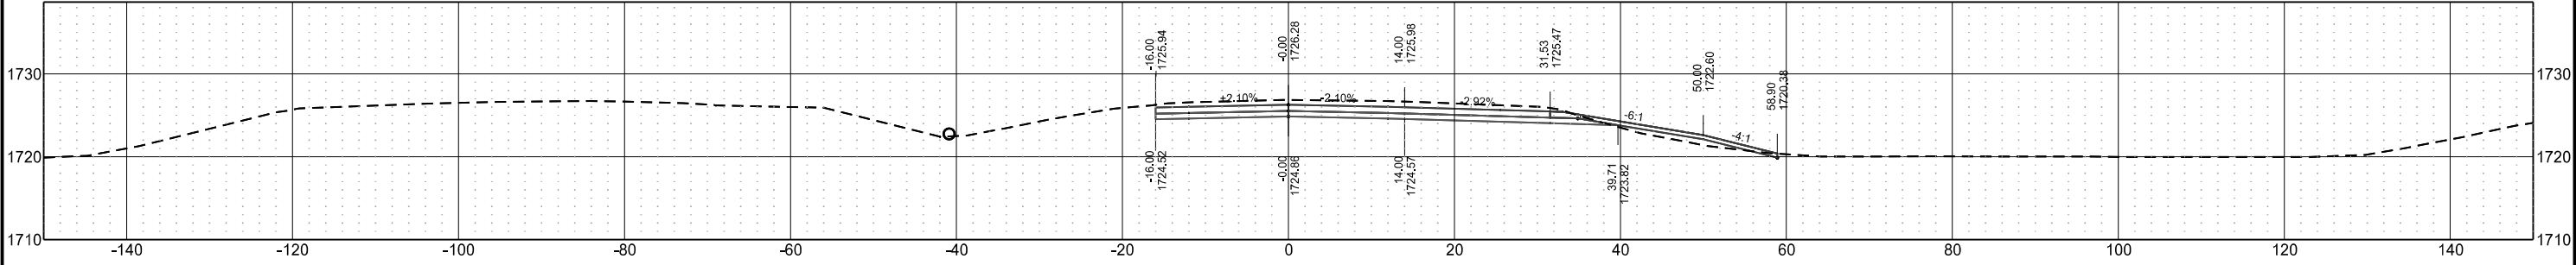


Sta 2520+00.00

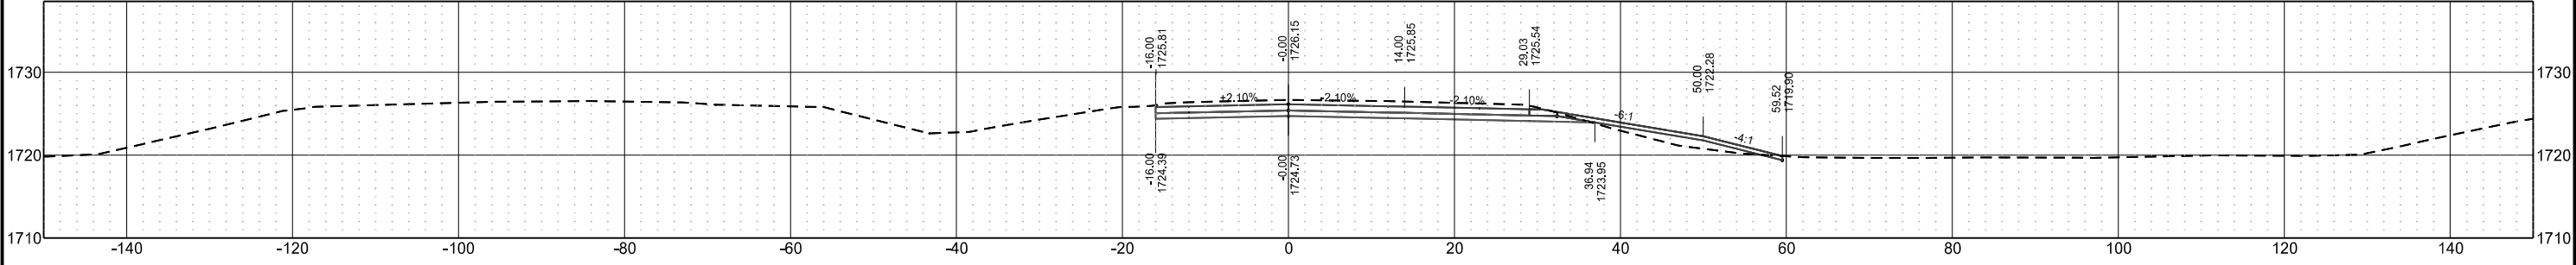


Centerline Cross Sections
I-94 Reconstruction
Bismarck to E of Menoken Interchange - EB

	STATE	PROJECT NO.	SECTION NO.	SHEET NO.
	ND	IM-X-1-094(214)162	200	116


Sta 2525+00.00

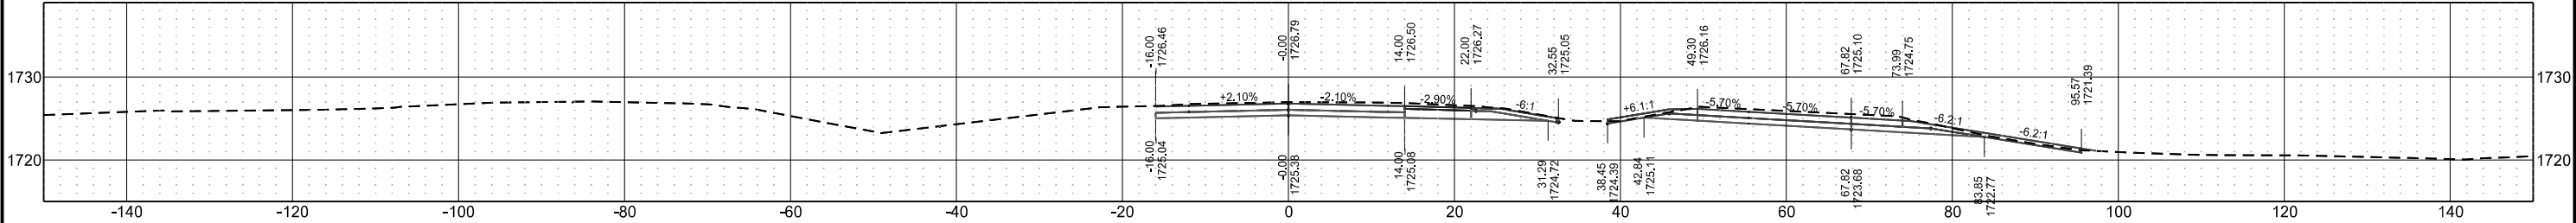


Sta 2524+50.00

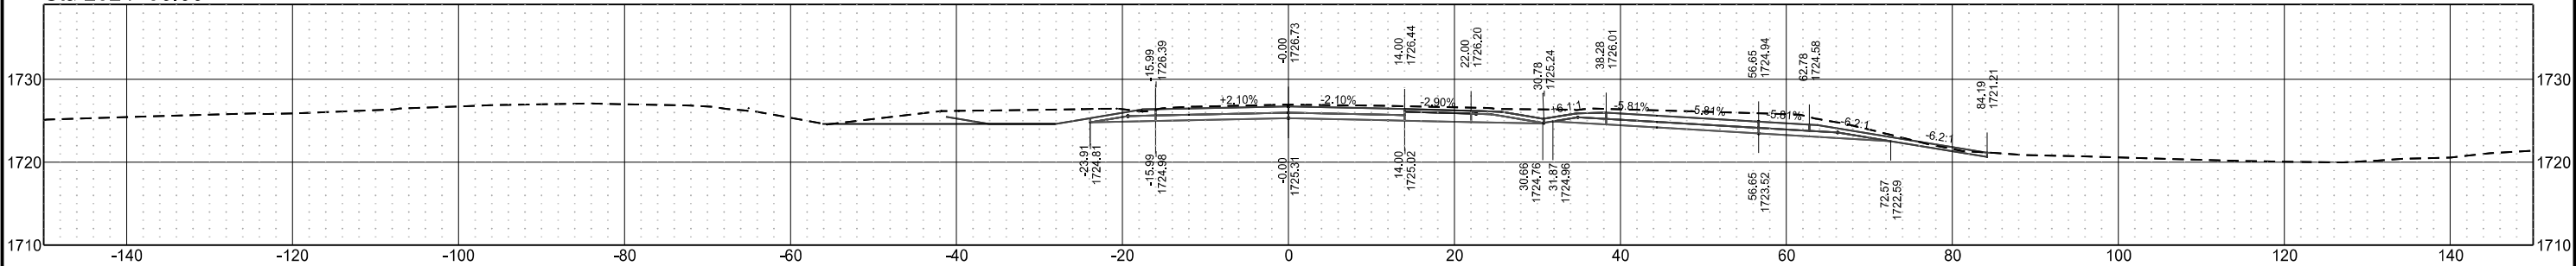


Sta 2524+00.00

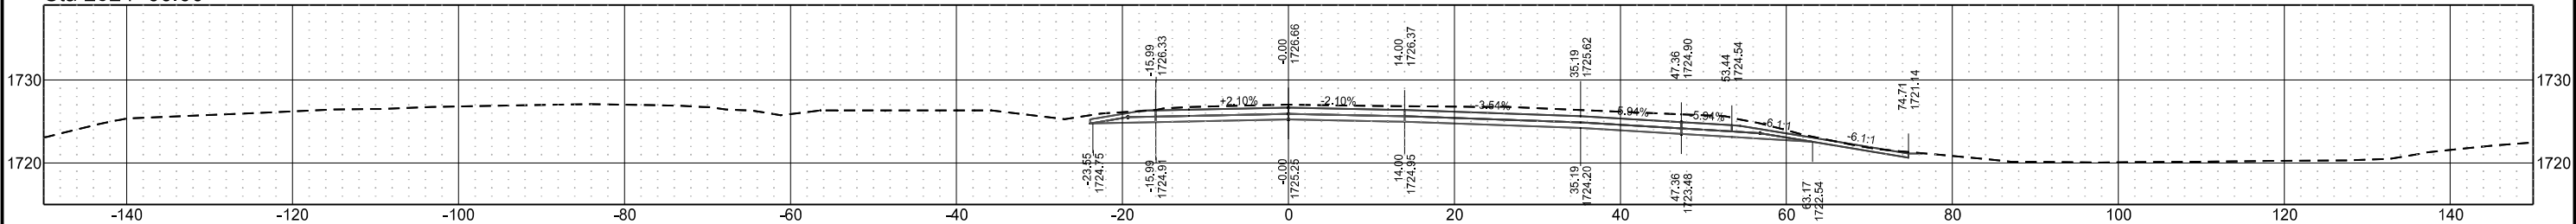

Sta 2523+50.00

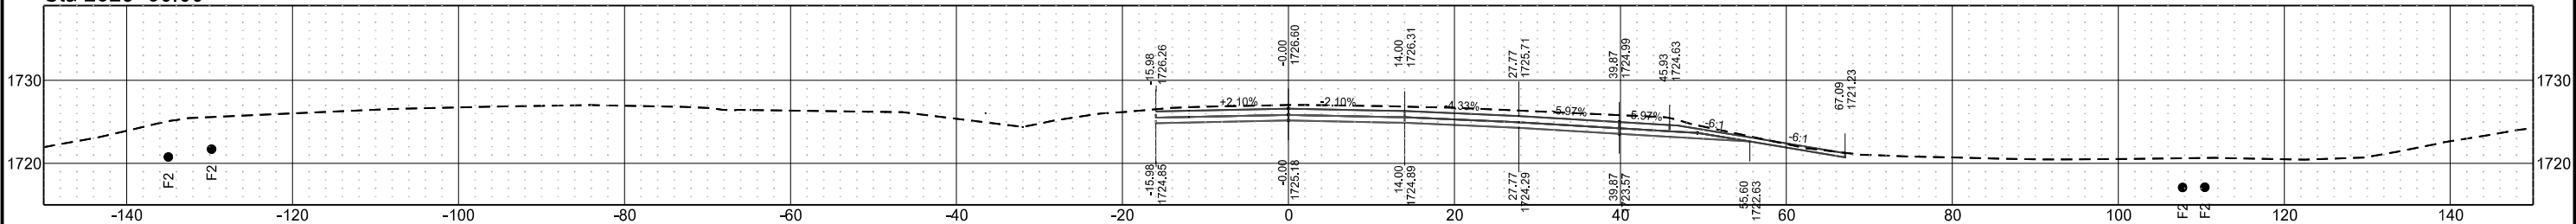


Sta 2523+00.00

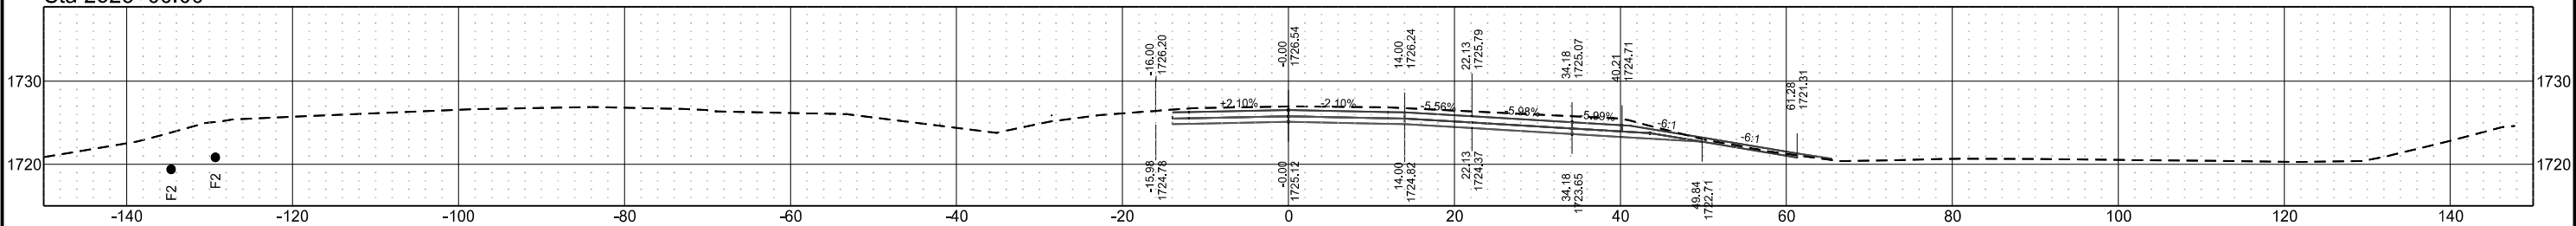


Centerline Cross Sections
I-94 Reconstruction
Bismarck to E of Menoken Interchange - EB

	STATE	PROJECT NO.	SECTION NO.	SHEET NO.
	ND	IM-X-1-094(214)162	200	117


Sta 2529+00.00

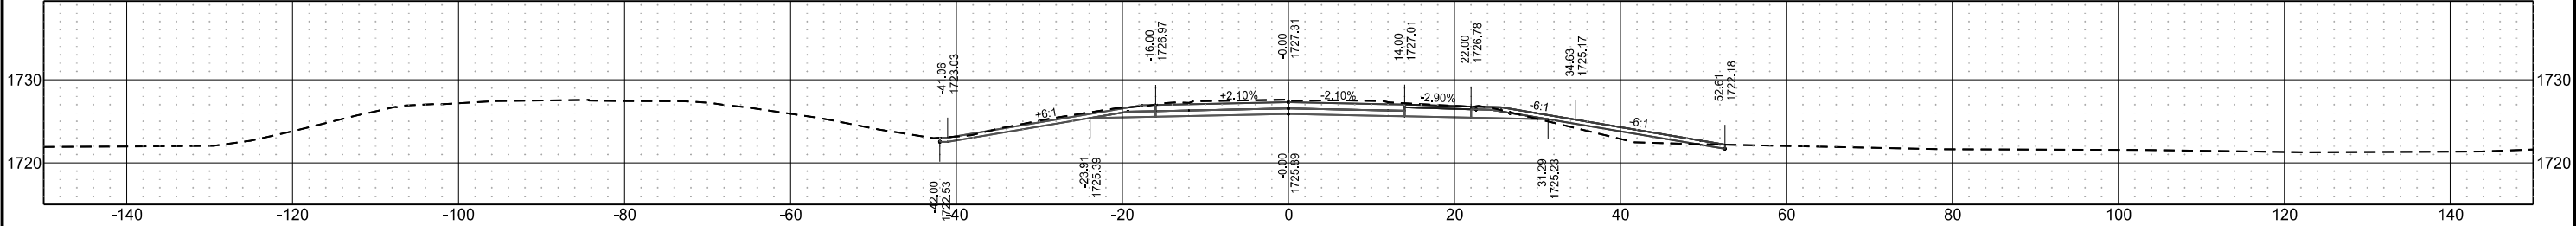


Sta 2528+00.00

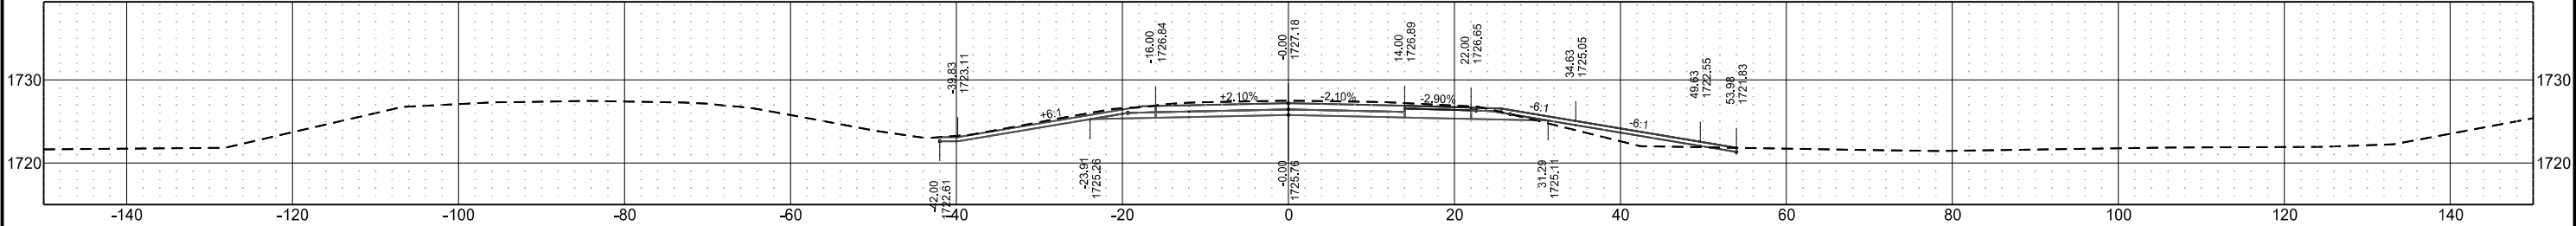


Sta 2527+00.00

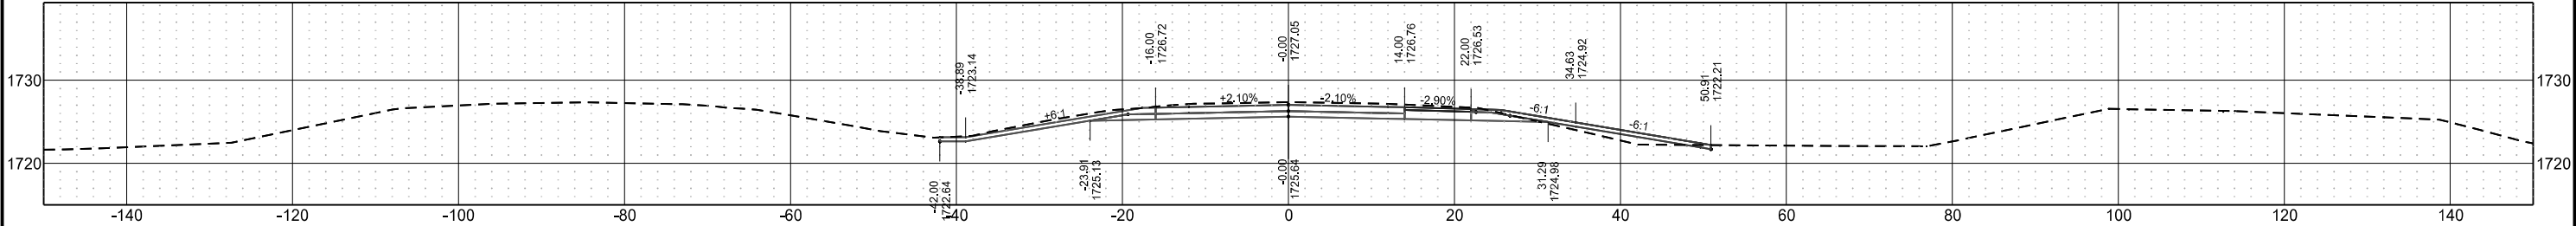

Sta 2526+00.00

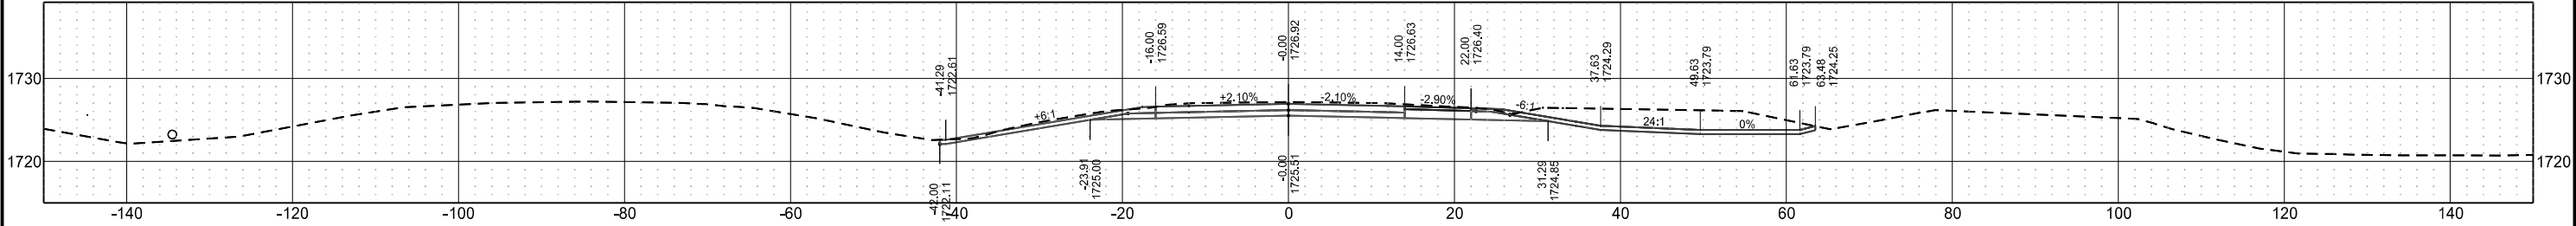


Sta 2525+13.00

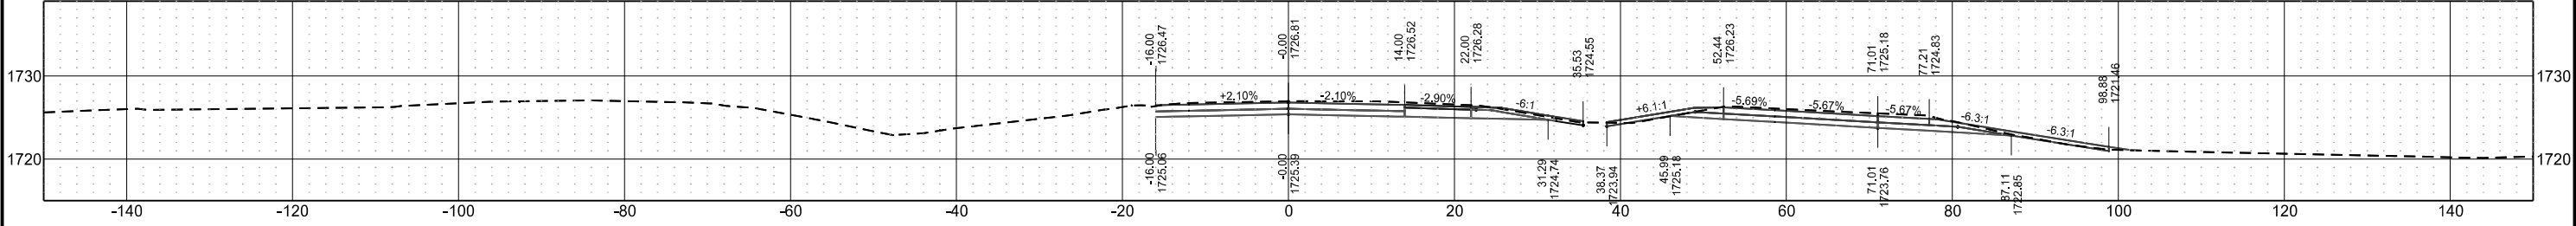


Centerline Cross Sections
I-94 Reconstruction
Bismarck to E of Menoken Interchange - EB

	STATE	PROJECT NO.	SECTION NO.	SHEET NO.
	ND	IM-X-1-094(214)162	200	118


Sta 2531+50.00

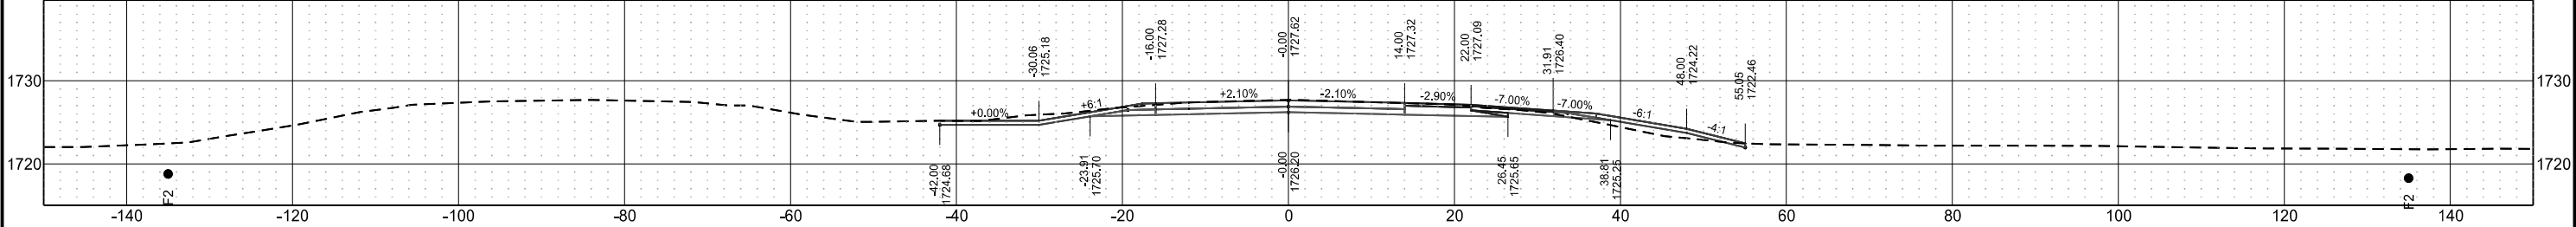


Sta 2531+00.00

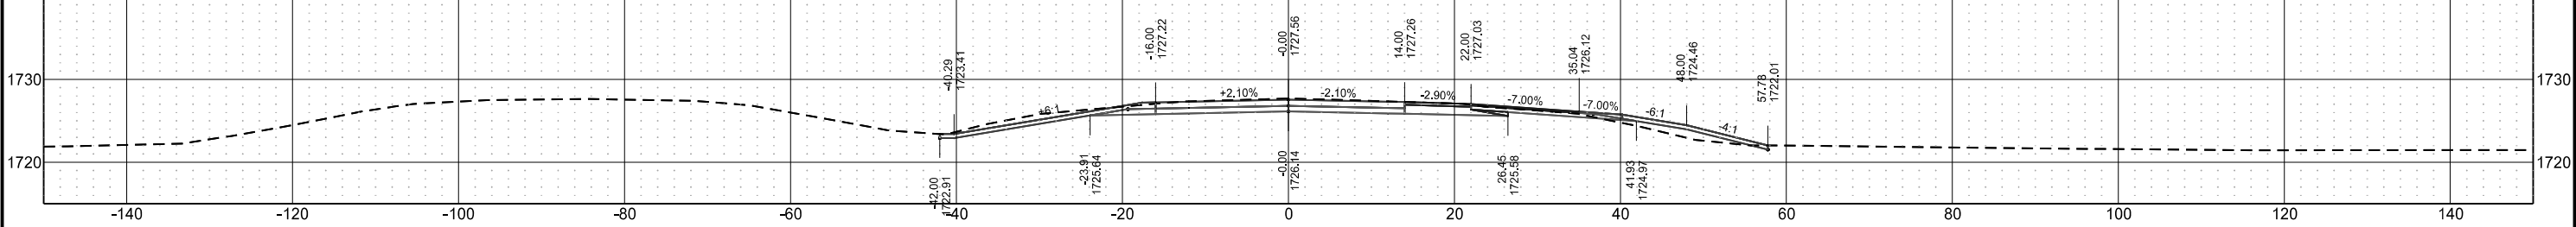


Sta 2530+50.00

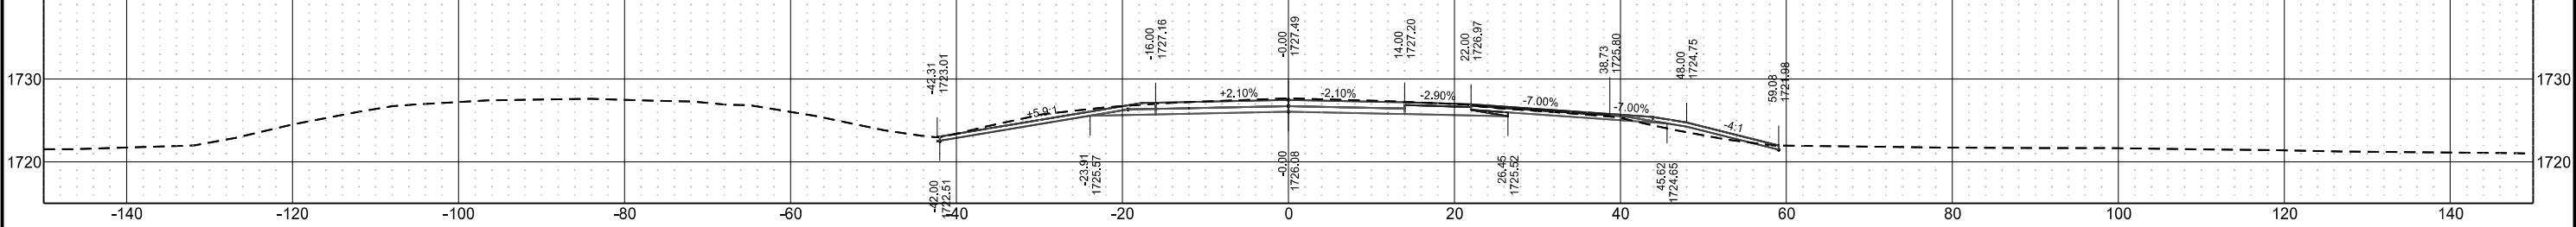

Sta 2530+14.80

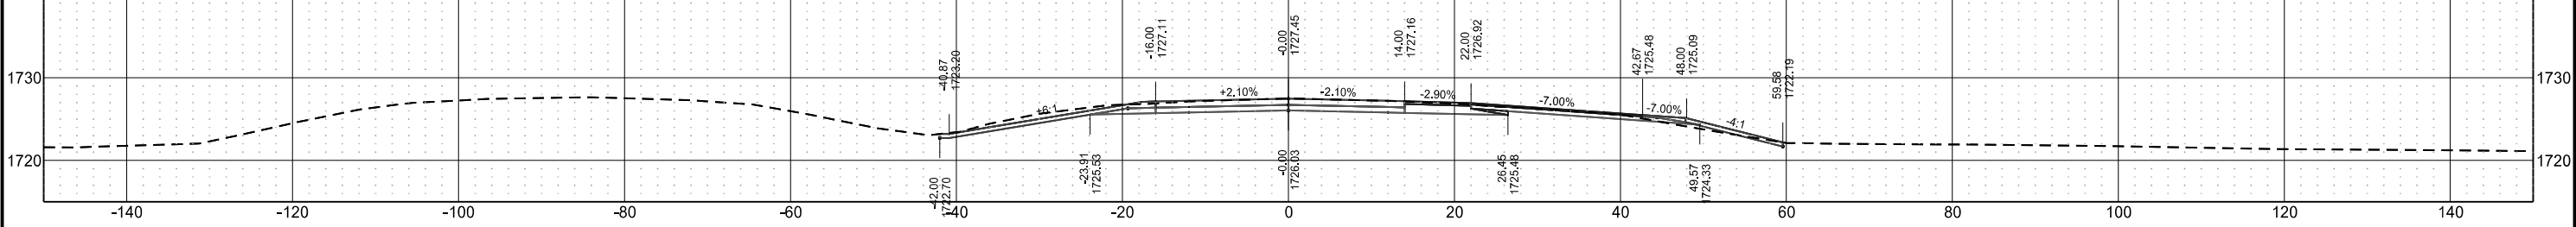


Sta 2529+32.11

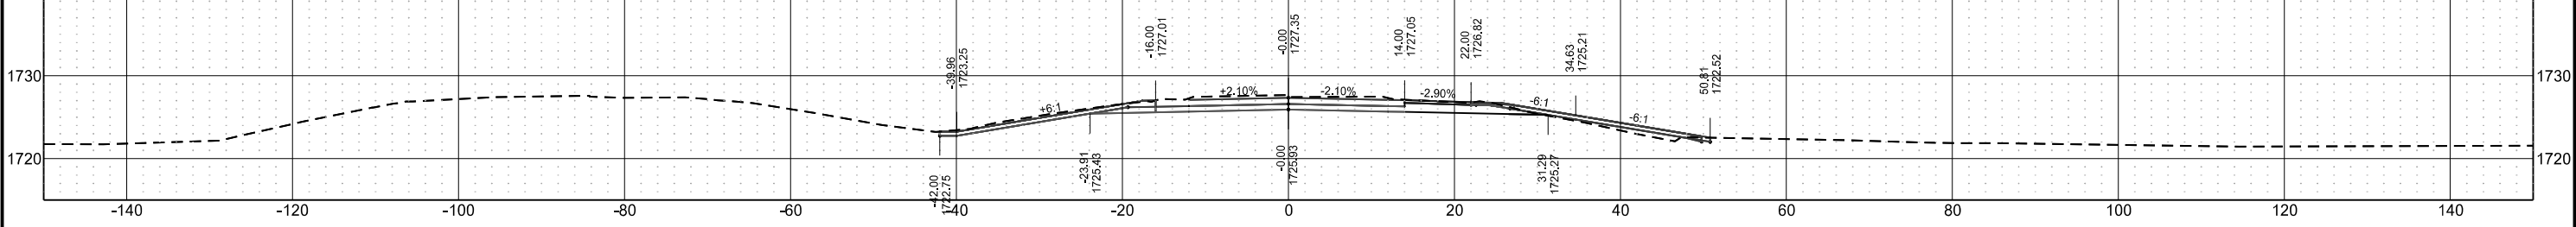


Centerline Cross Sections
I-94 Reconstruction
Bismarck to E of Menoken Interchange - EB

	STATE	PROJECT NO.	SECTION NO.	SHEET NO.
	ND	IM-X-1-094(214)162	200	119


Sta 2534+00.00

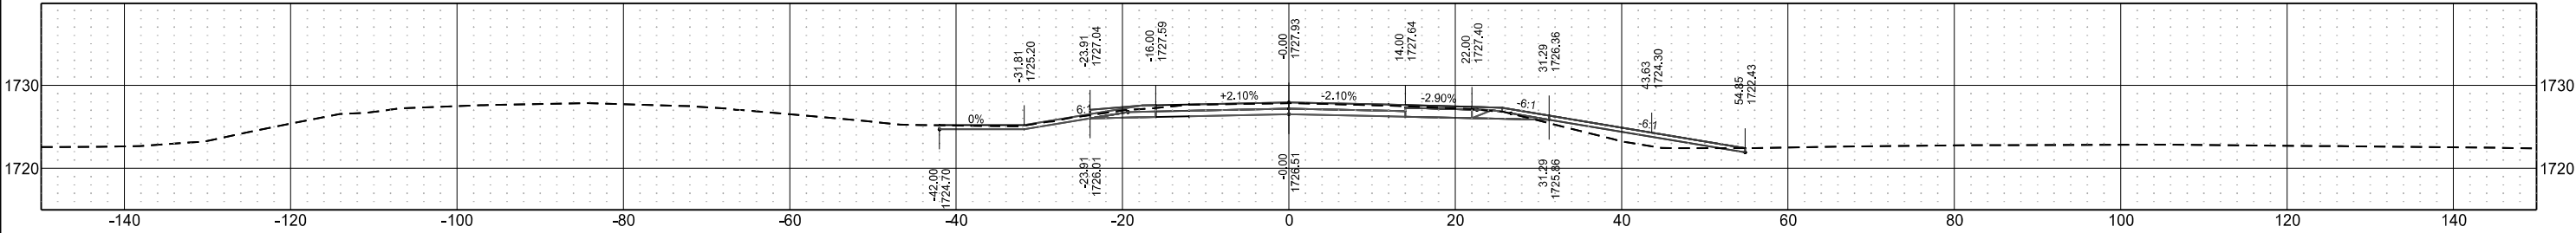


Sta 2533+00.00

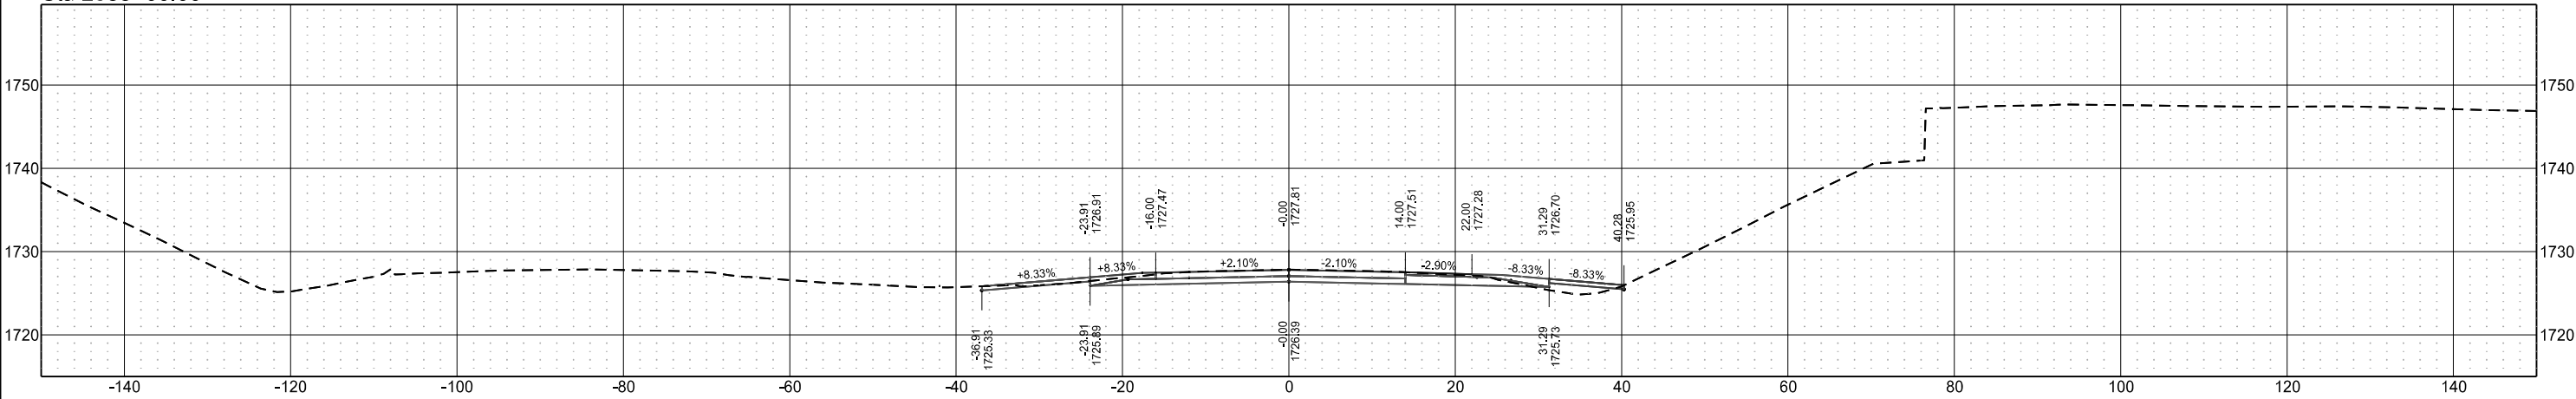

Sta 2532+81.00

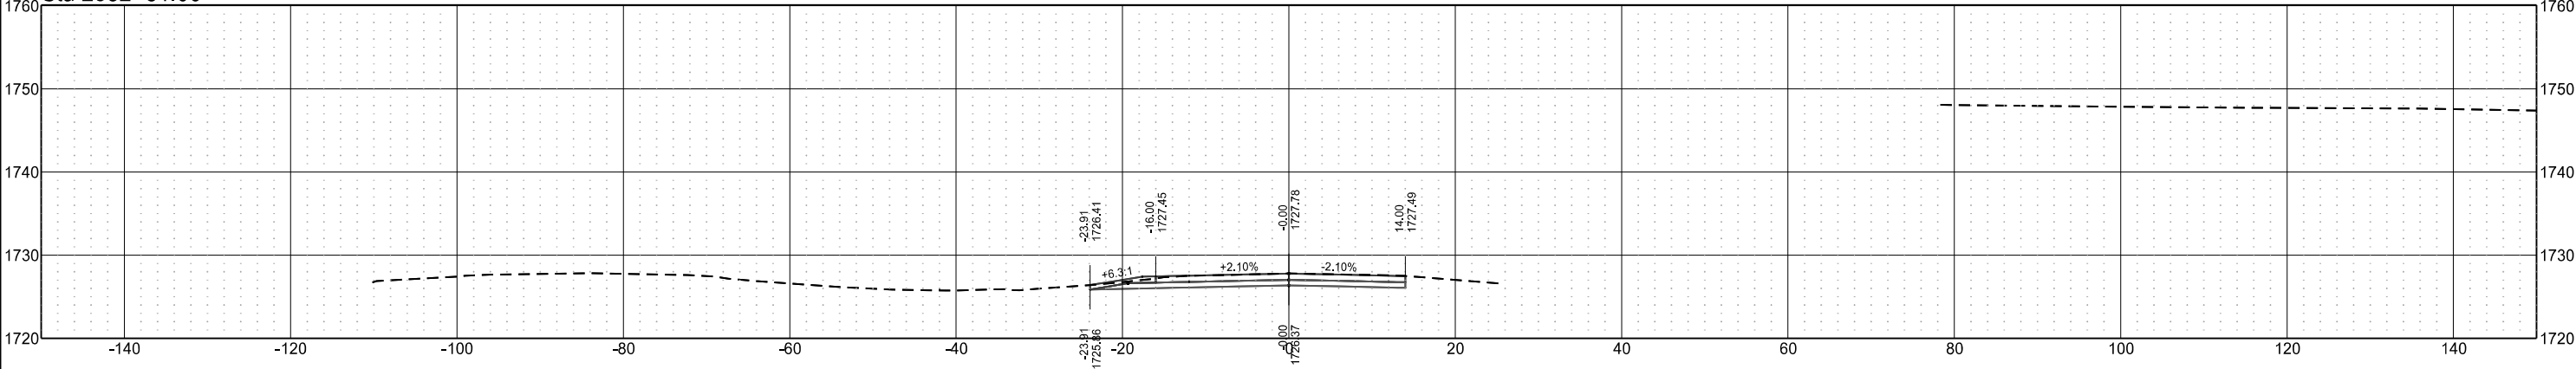

Sta 2532+00.00

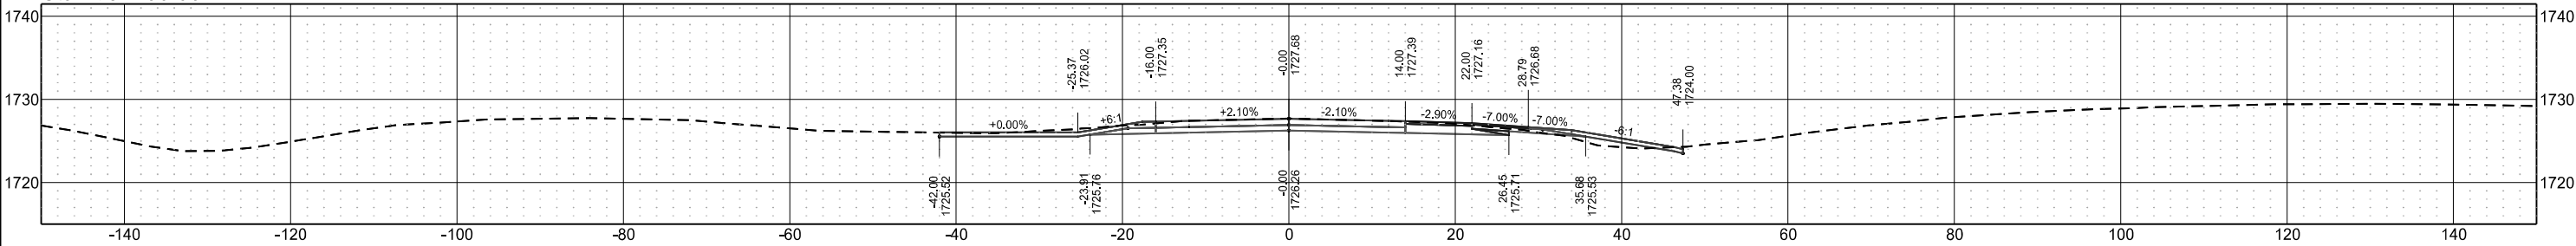

Centerline Cross Sections
I-94 Reconstruction
Bismarck to E of Menoken Interchange - EB

STATE

PROJECT NO.

SECTION NO.

SHEET NO.


ND

IM-X-1-094(214)162


200

120


Sta 2539+00.00

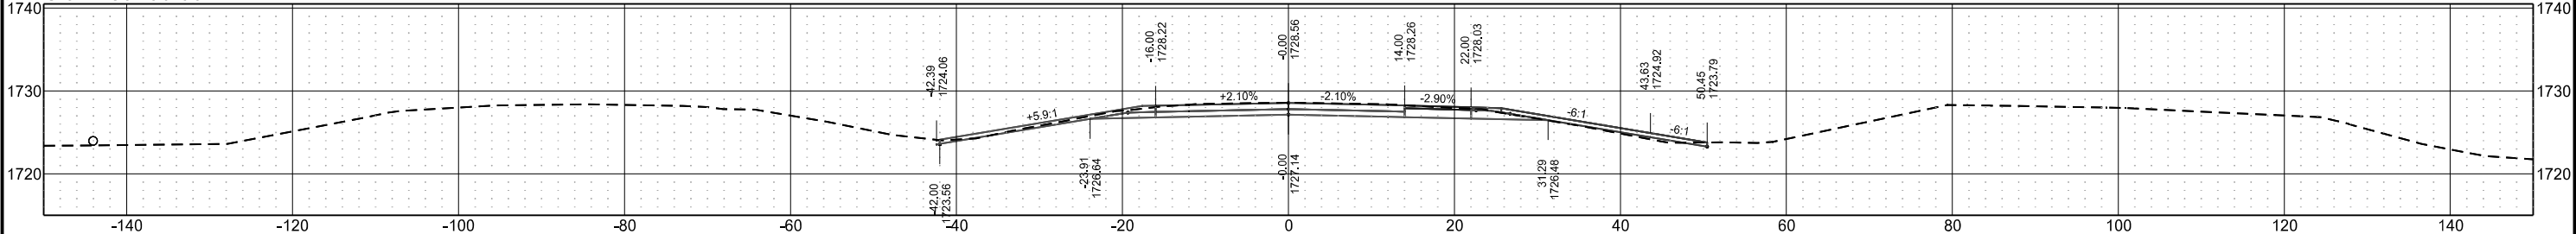


Sta 2538+00.00

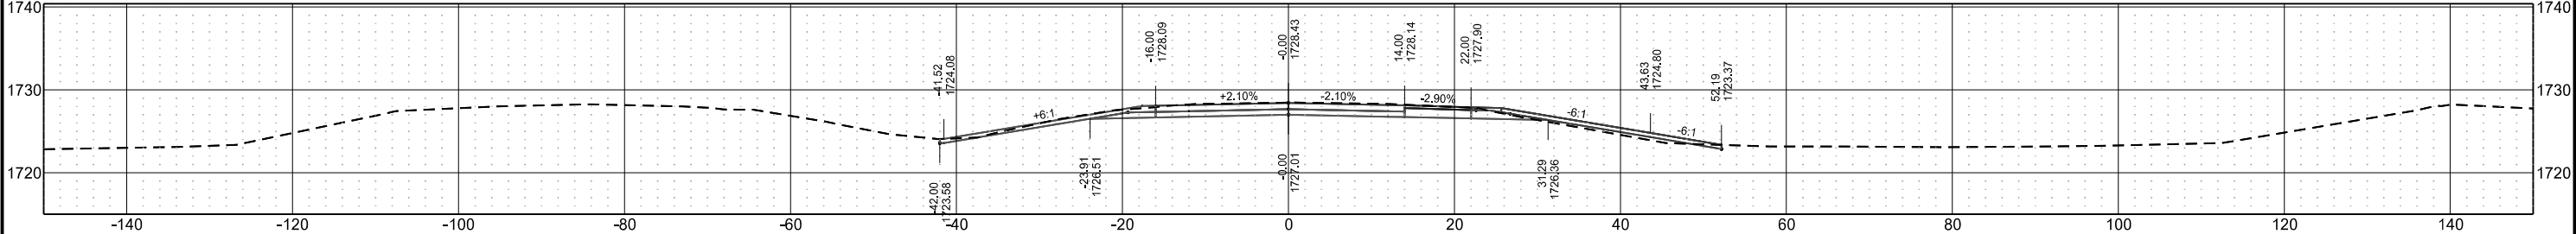


Sta 2537+00.00

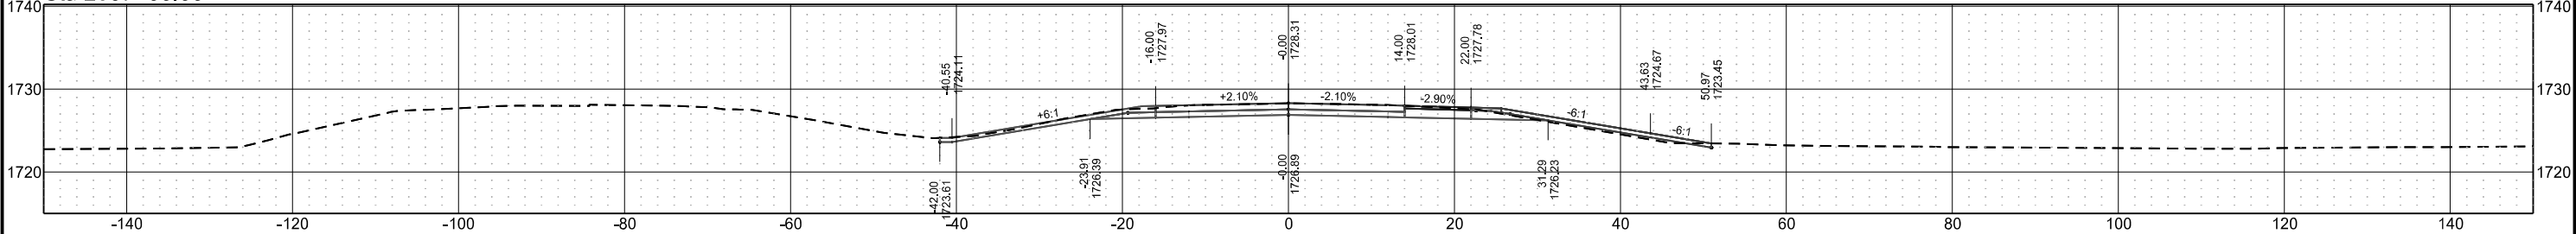

Sta 2536+00.00

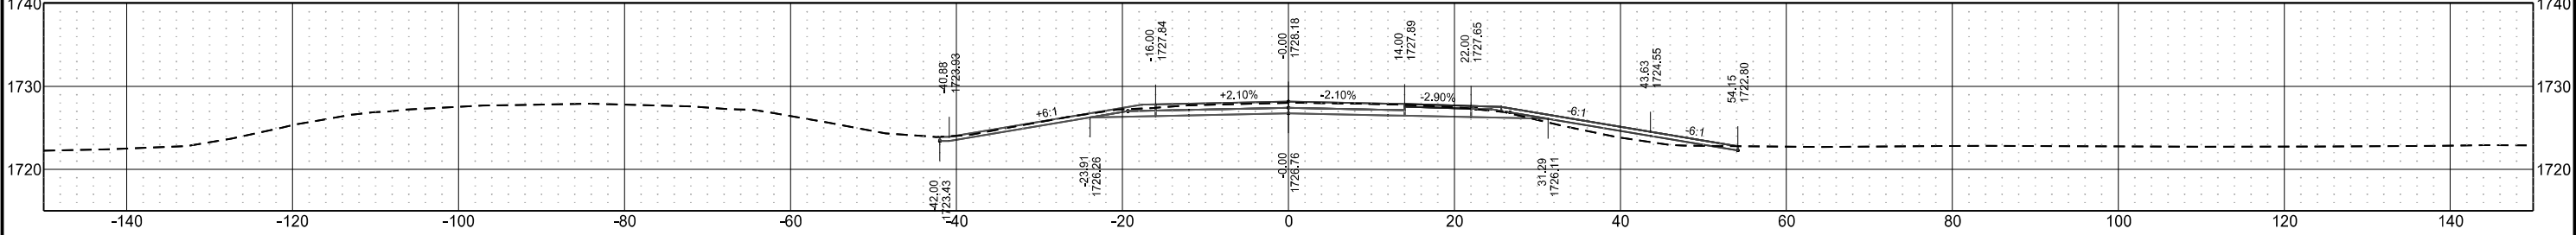


Sta 2535+00.00

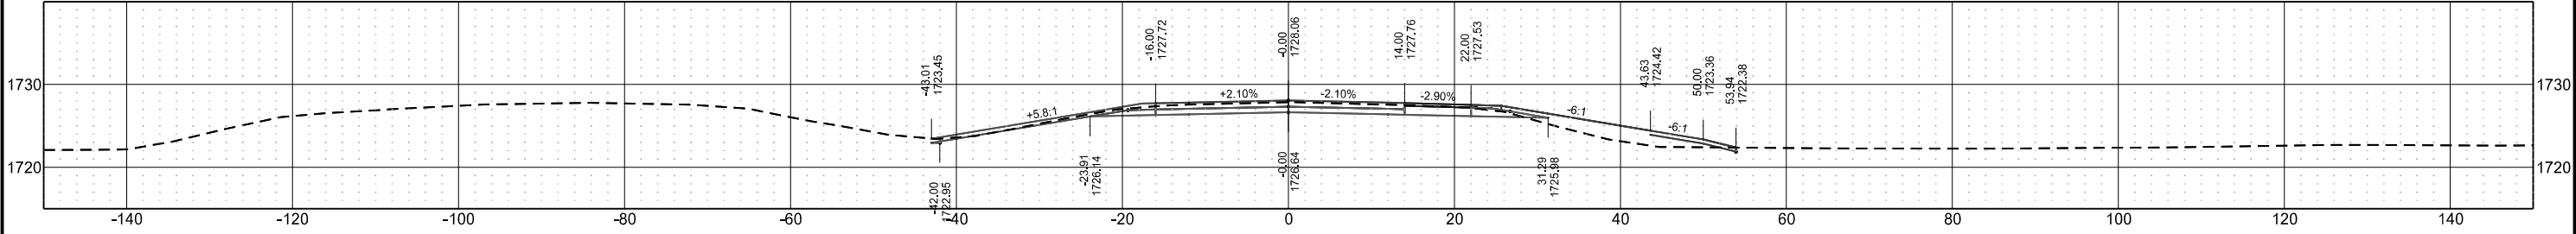

Centerline Cross Sections
I-94 Reconstruction
Bismarck to E of Menoken Interchange - EB

	STATE	PROJECT NO.	SECTION NO.	SHEET NO.
	ND	IM-X-1-094(214)162	200	121

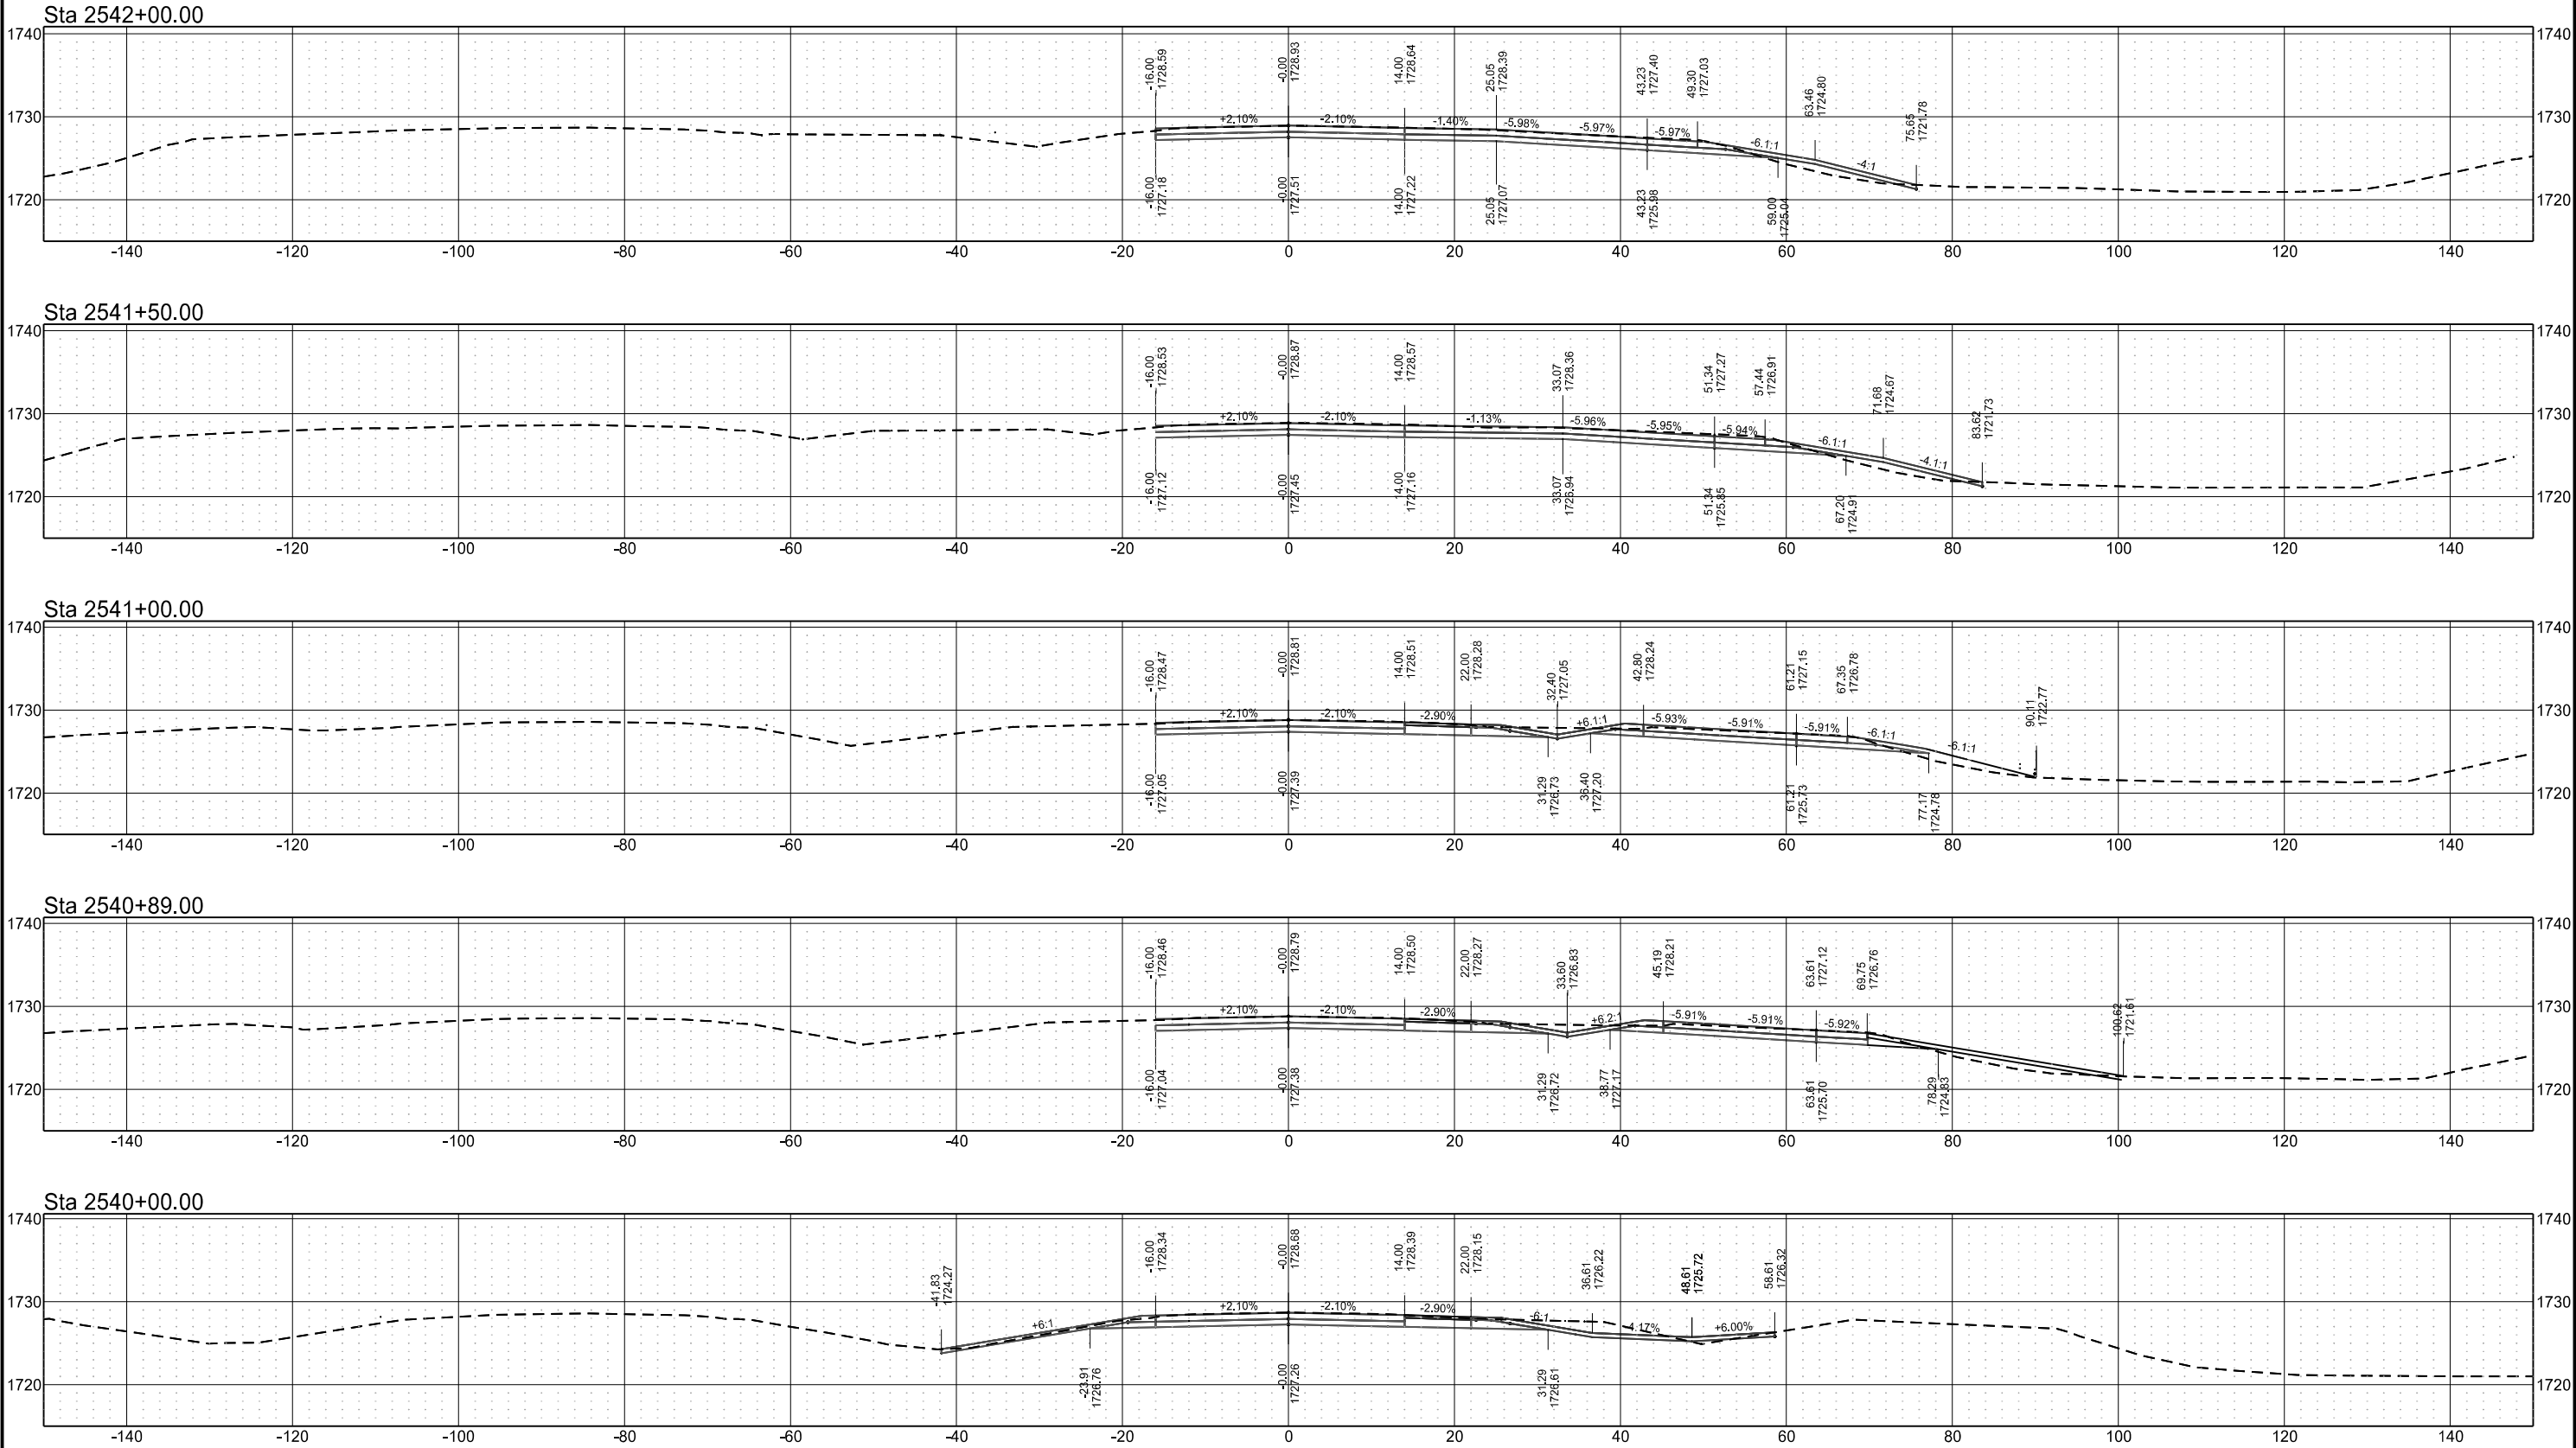

Centerline Cross Sections
I-94 Reconstruction
Bismarck to E of Menoken Interchange - EB

STATE

PROJECT NO.

SECTION NO.

SHEET NO.


ND

IM-X-1-094(214)162


200

122


Sta 2545+00.00

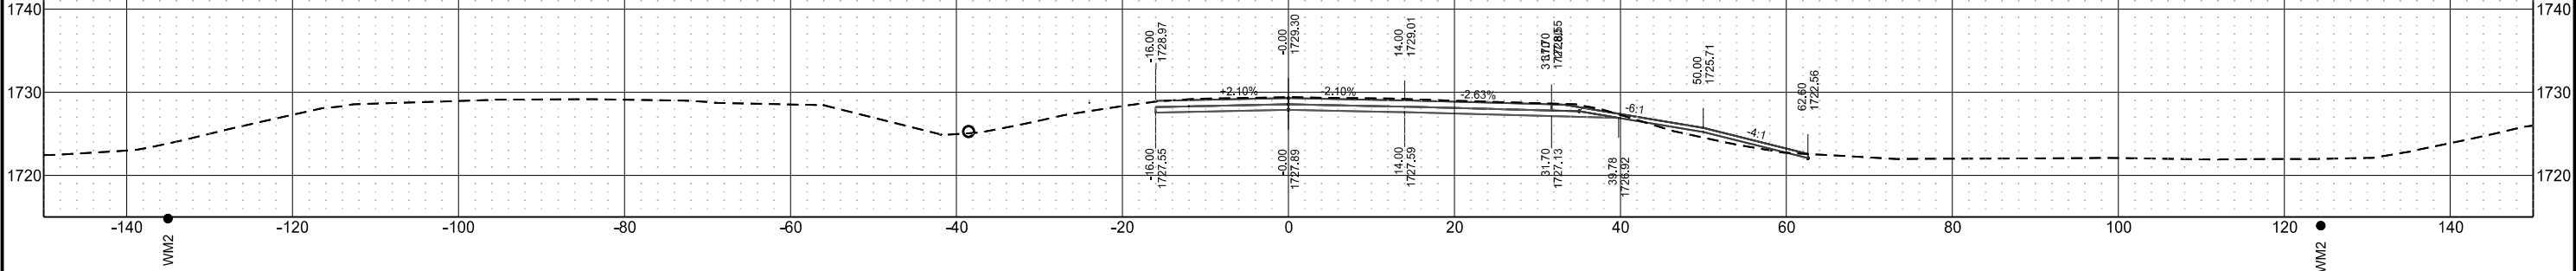


Sta 2544+00.00

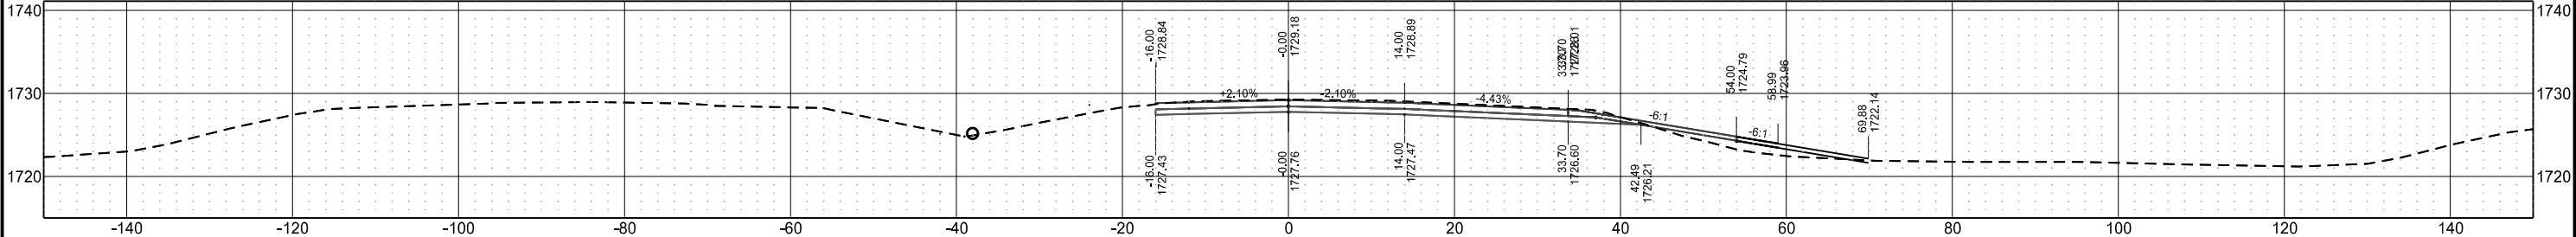


Sta 2543+50.00

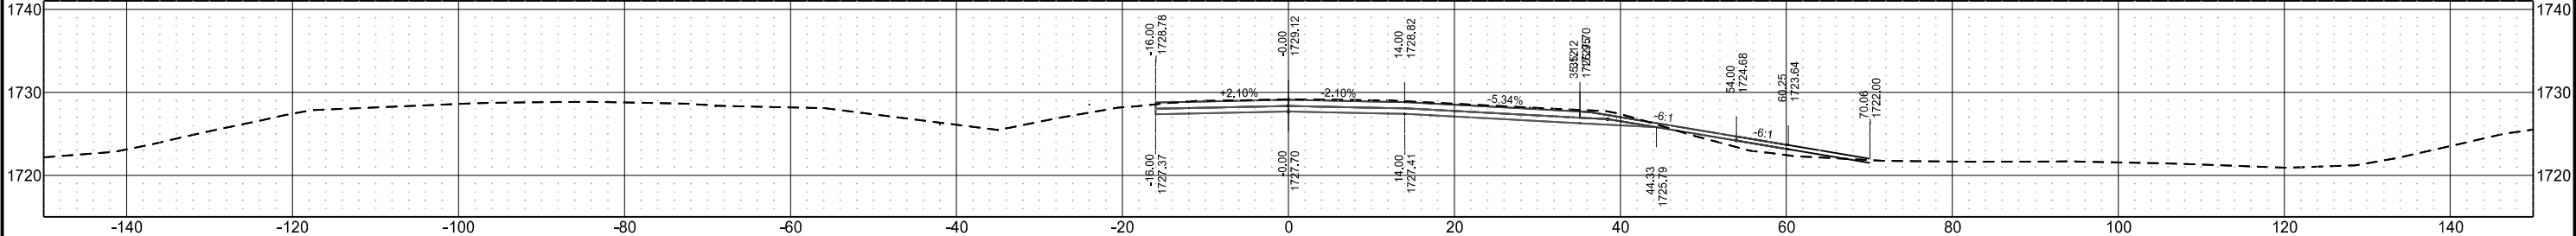

Sta 2543+00.00

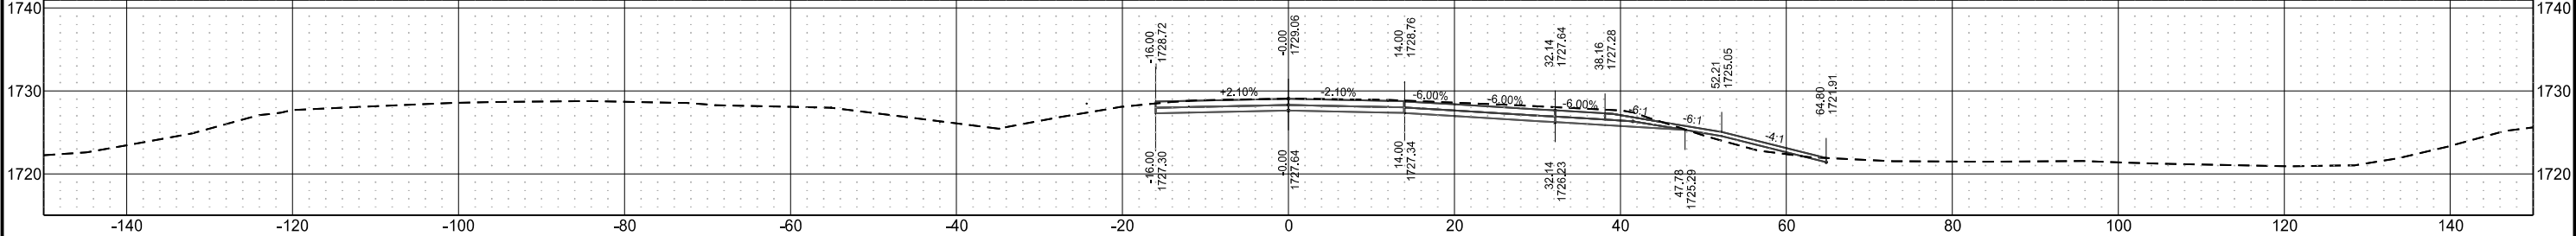

Sta 2542+50.00

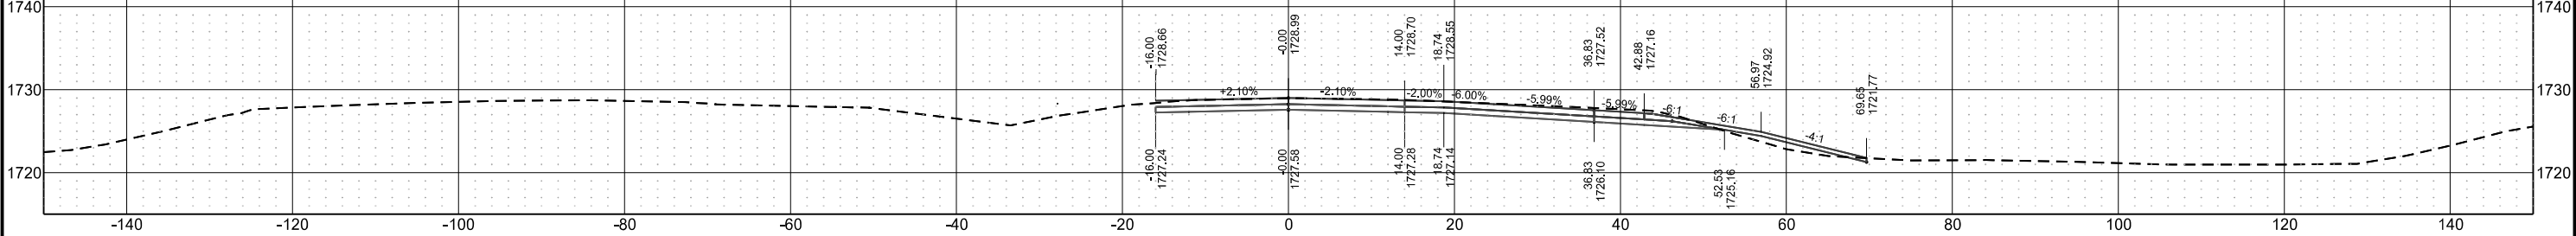

Centerline Cross Sections
I-94 Reconstruction
Bismarck to E of Menoken Interchange - EB

STATE

PROJECT NO.

SECTION NO.

SHEET NO.


ND

IM-X-1-094(214)162


200

123


Sta 2548+10.00

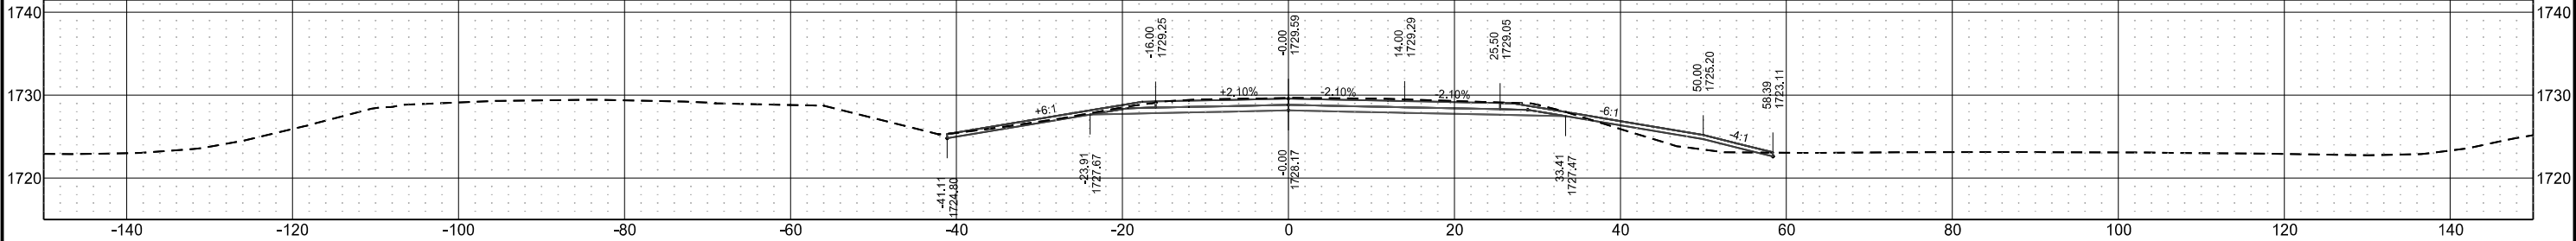


Sta 2547+50.00

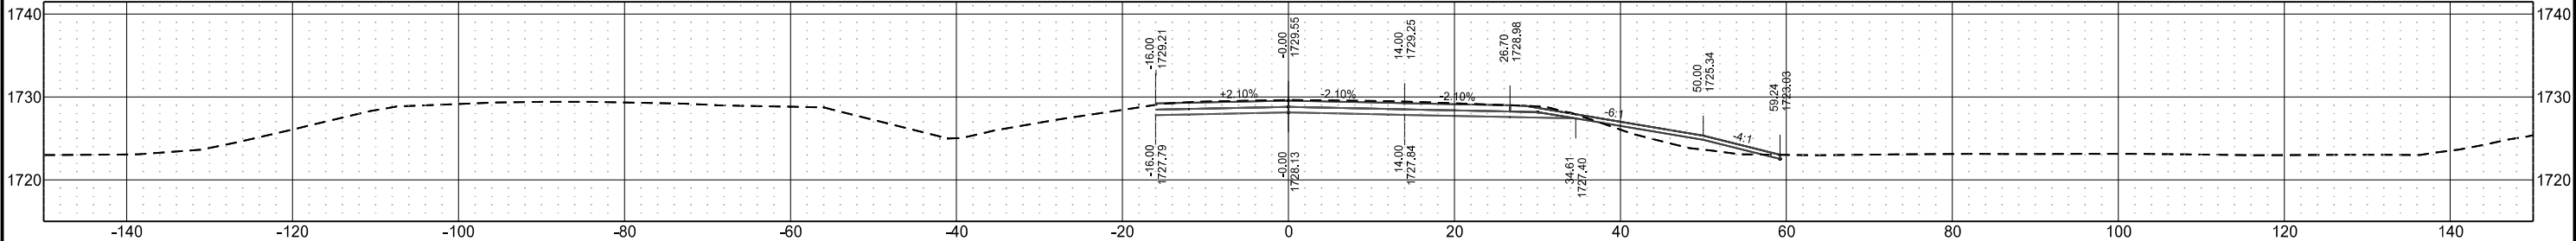


Sta 2547+00.00

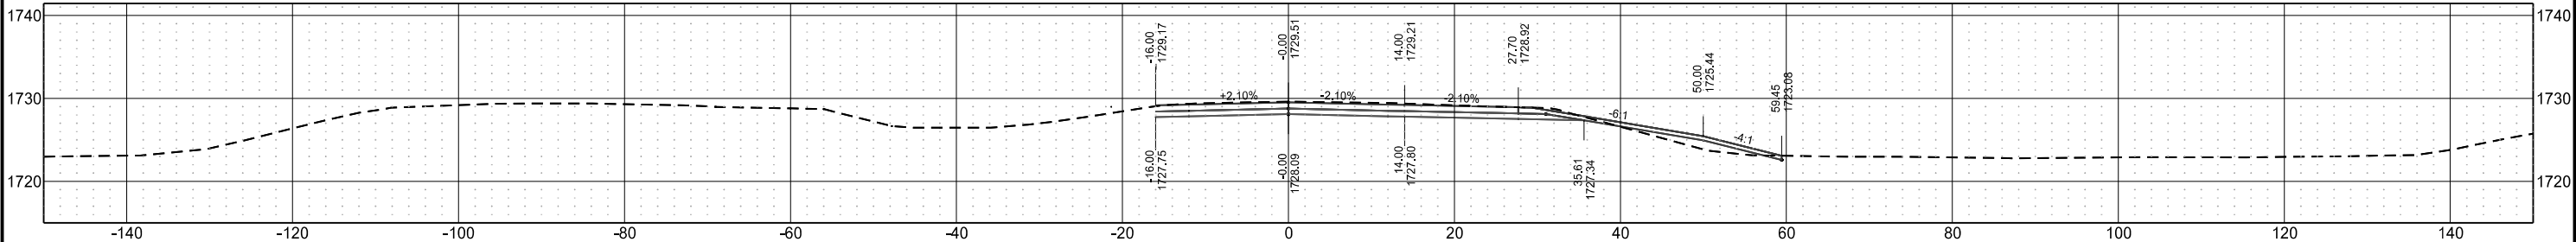

Sta 2546+60.00

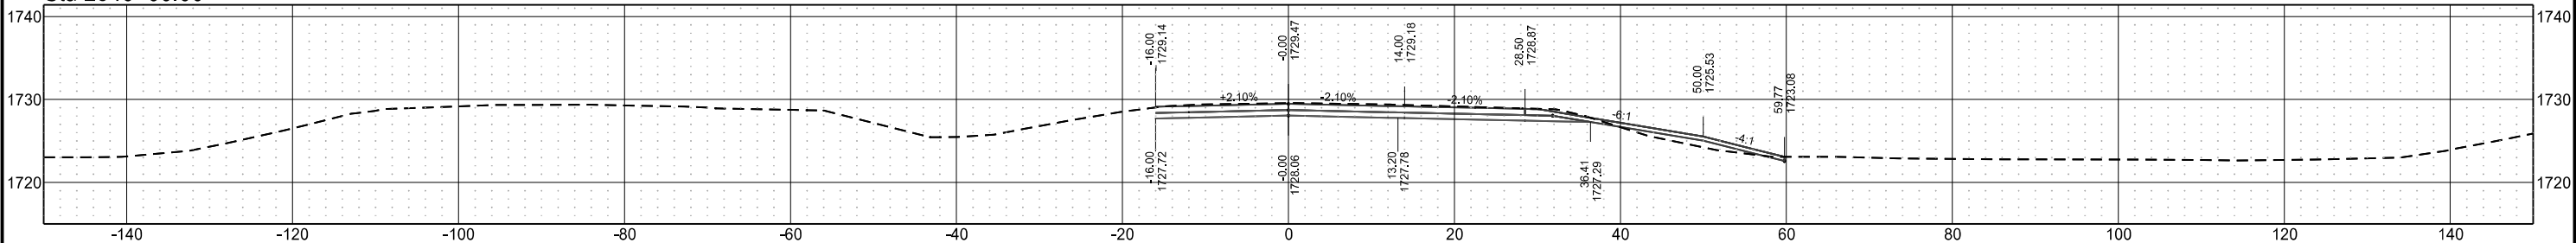


Sta 2546+00.00

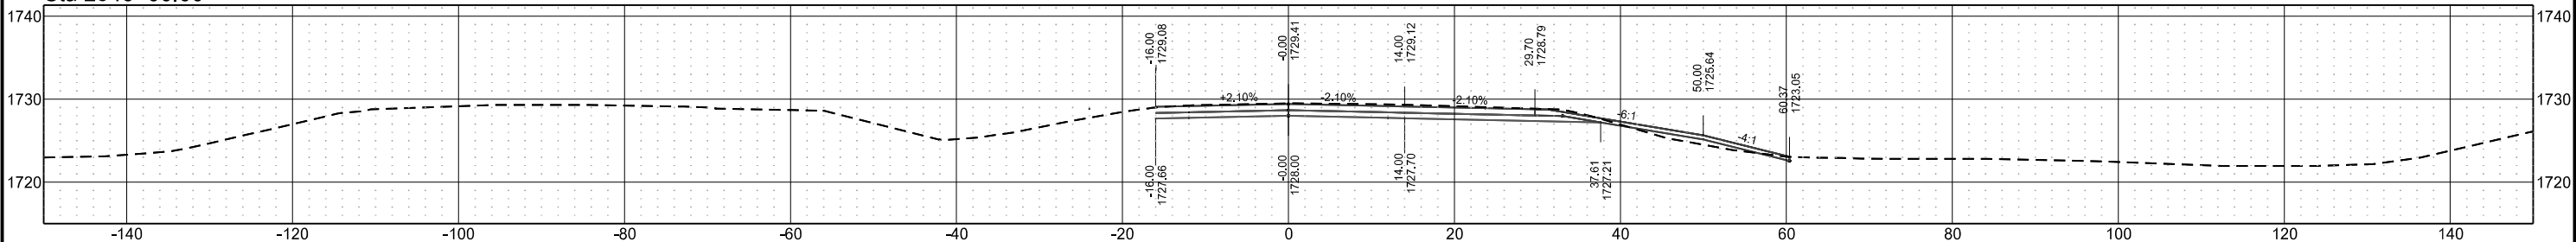


Centerline Cross Sections
I-94 Reconstruction
Bismarck to E of Menoken Interchange - EB

STATE	PROJECT NO.	SECTION NO.	SHEET NO.
ND	IM-X-1-094(214)162	200	124


Sta 2551+82.40

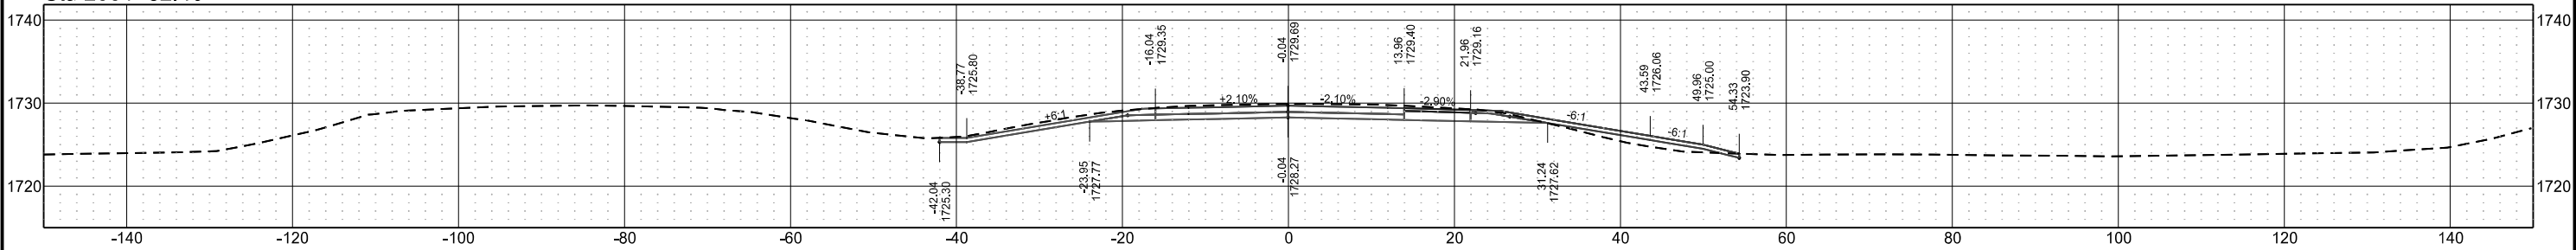


Sta 2551+35.00

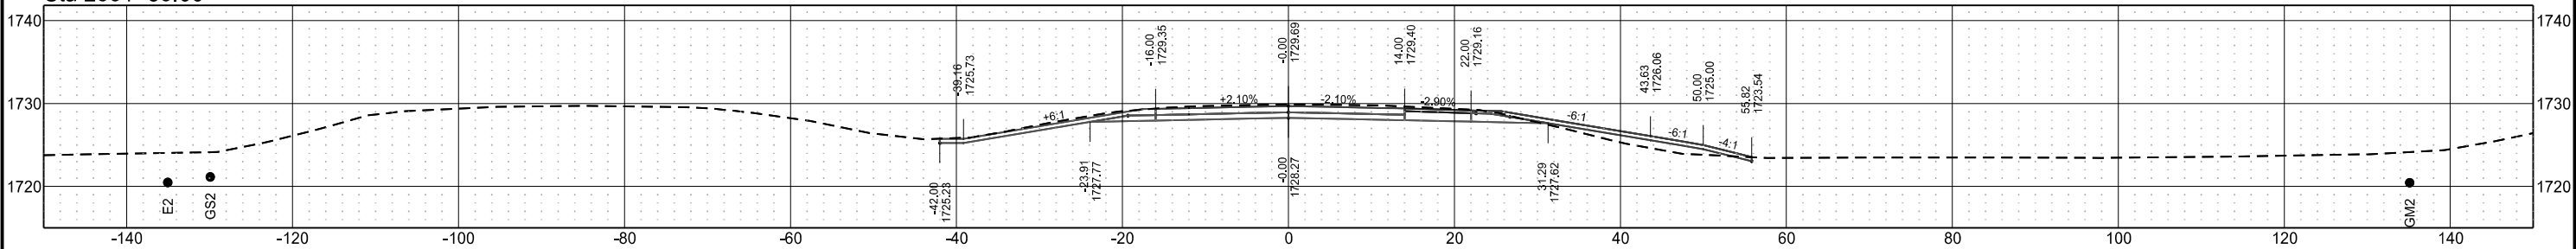


Sta 2551+00.00

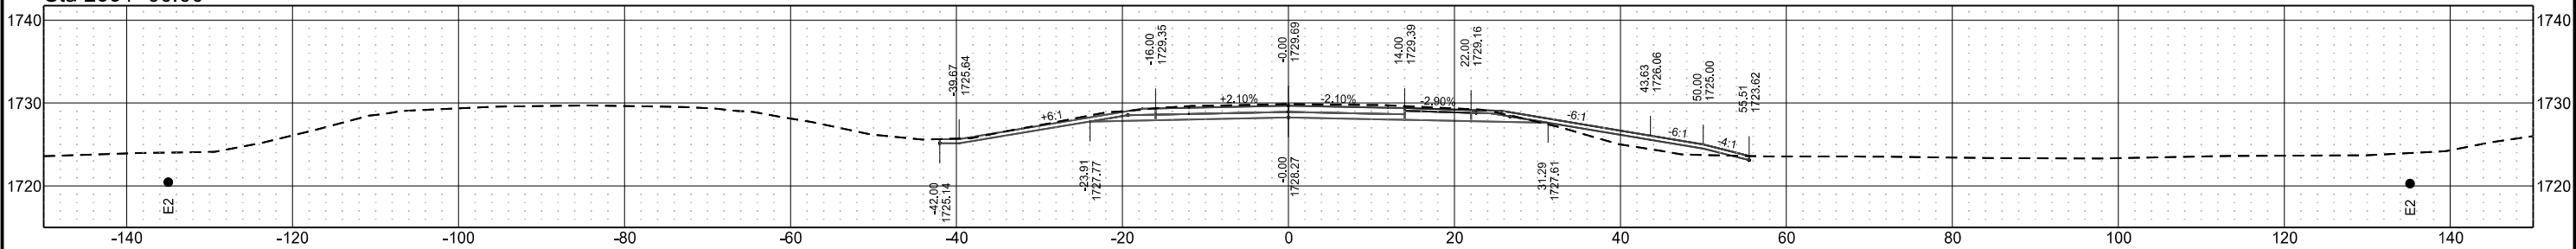

Sta 2550+00.00

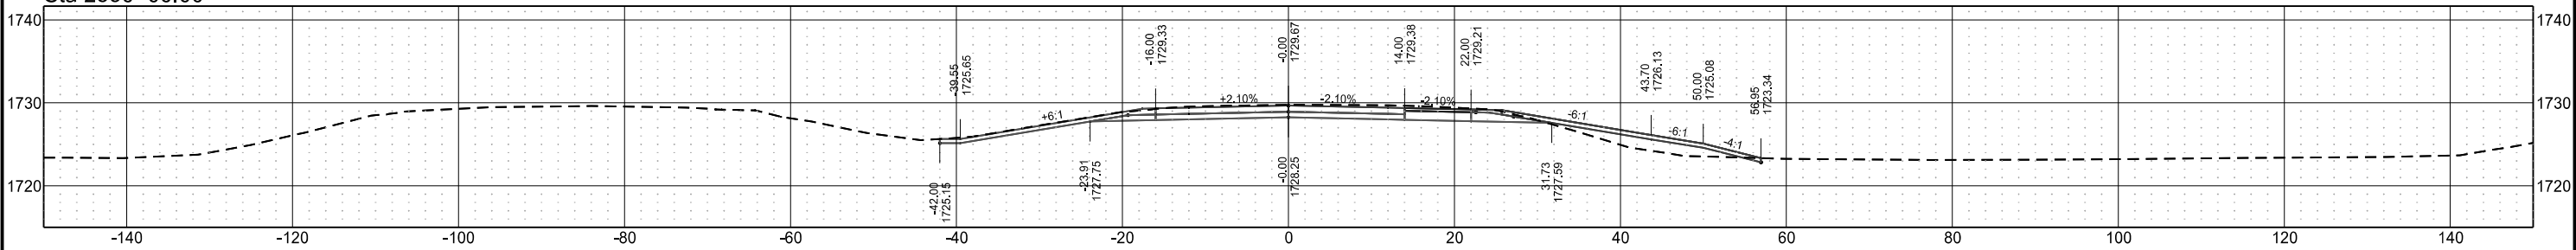

Sta 2549+00.00

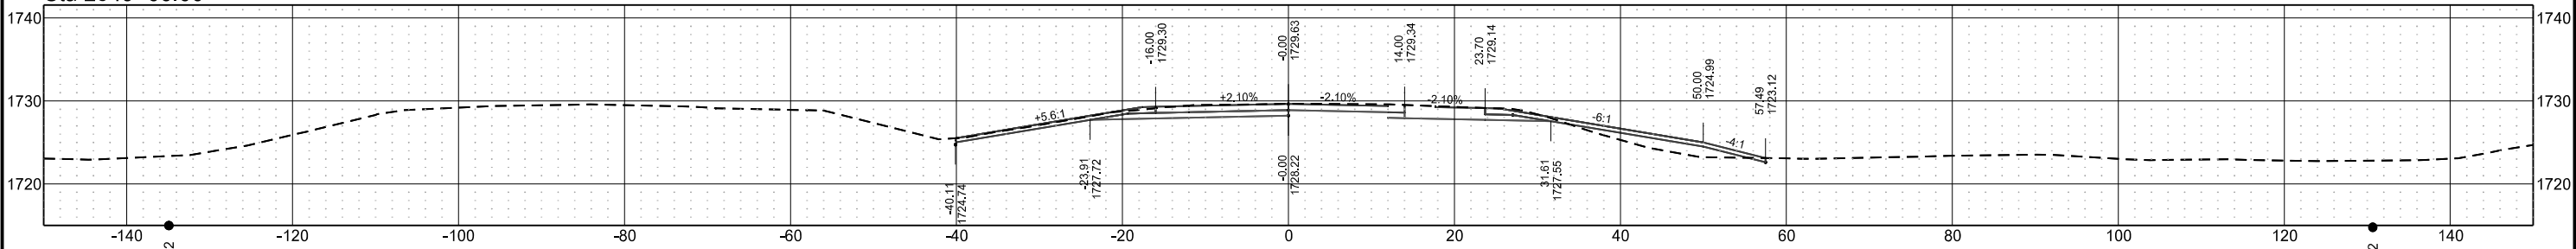

Centerline Cross Sections
I-94 Reconstruction
Bismarck to E of Menoken Interchange - EB

STATE

PROJECT NO.

SECTION NO.

SHEET NO.


ND

IM-X-1-094(214)162


200

125


Sta 2556+00.00

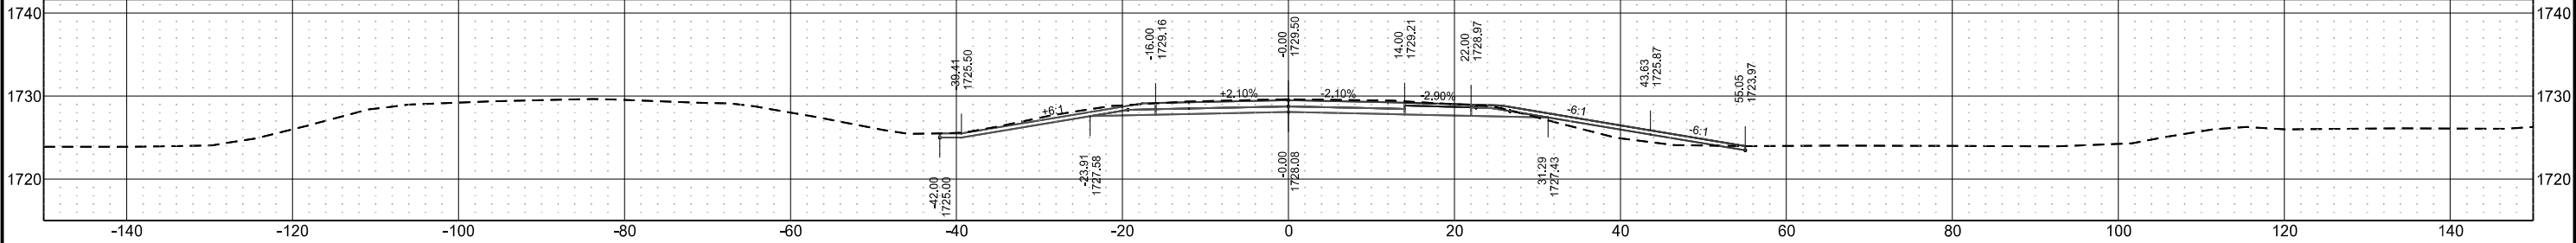


Sta 2555+00.00

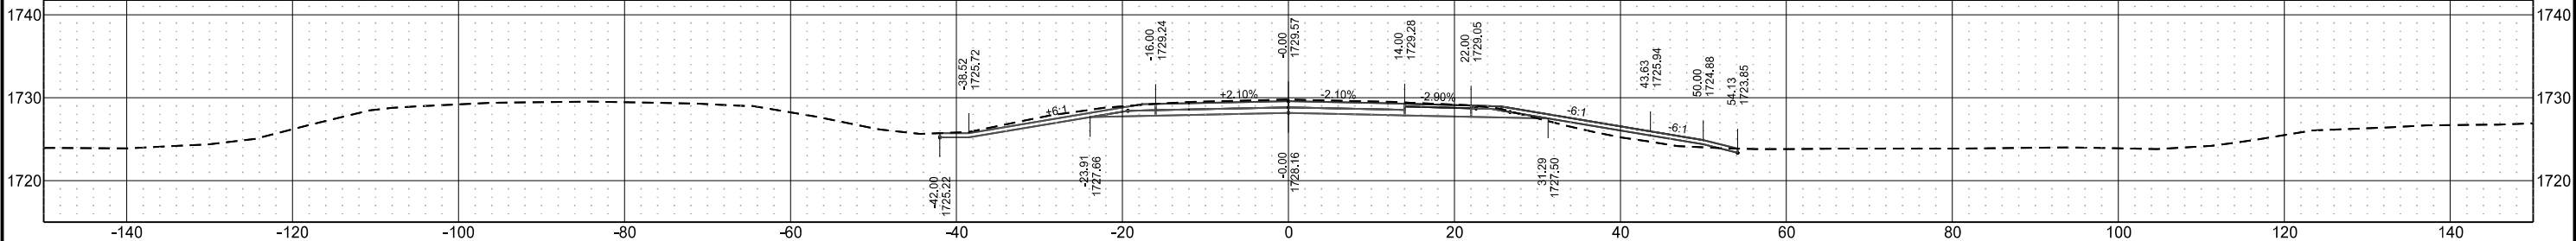


Sta 2554+00.00

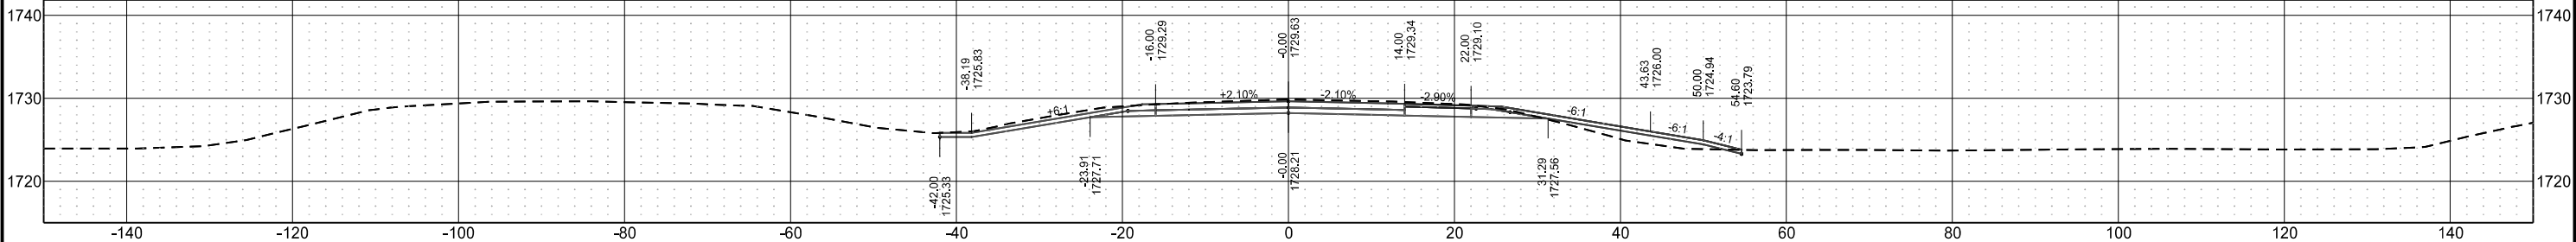

Sta 2553+00.00

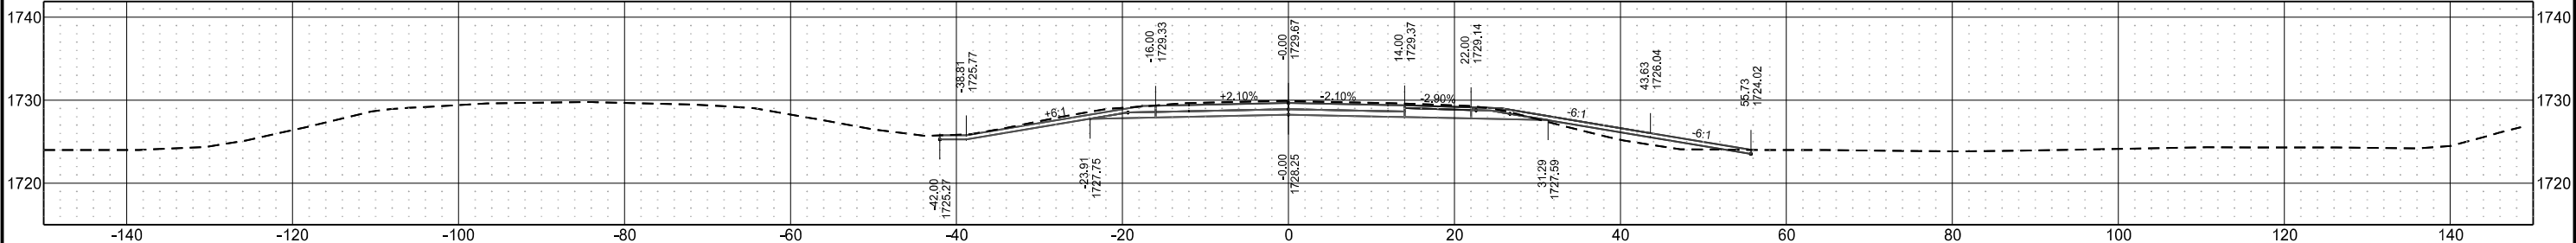

Sta 2552+00.00

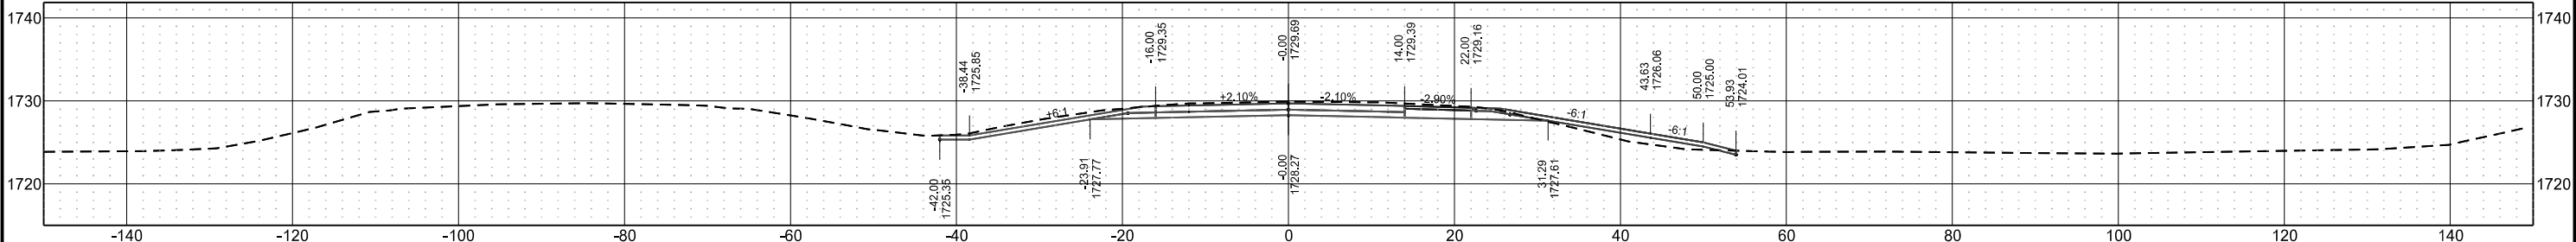

Centerline Cross Sections
I-94 Reconstruction
Bismarck to E of Menoken Interchange - EB

STATE

PROJECT NO.

SECTION NO.

SHEET NO.


ND

IM-X-1-094(214)162


200

126


Sta 2561+00.00

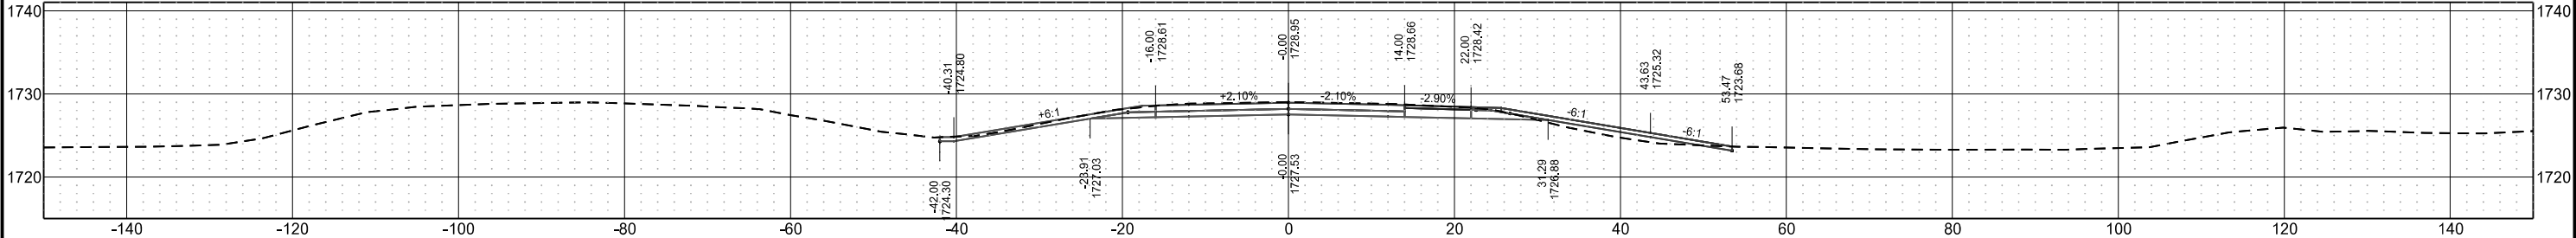


Sta 2560+00.00

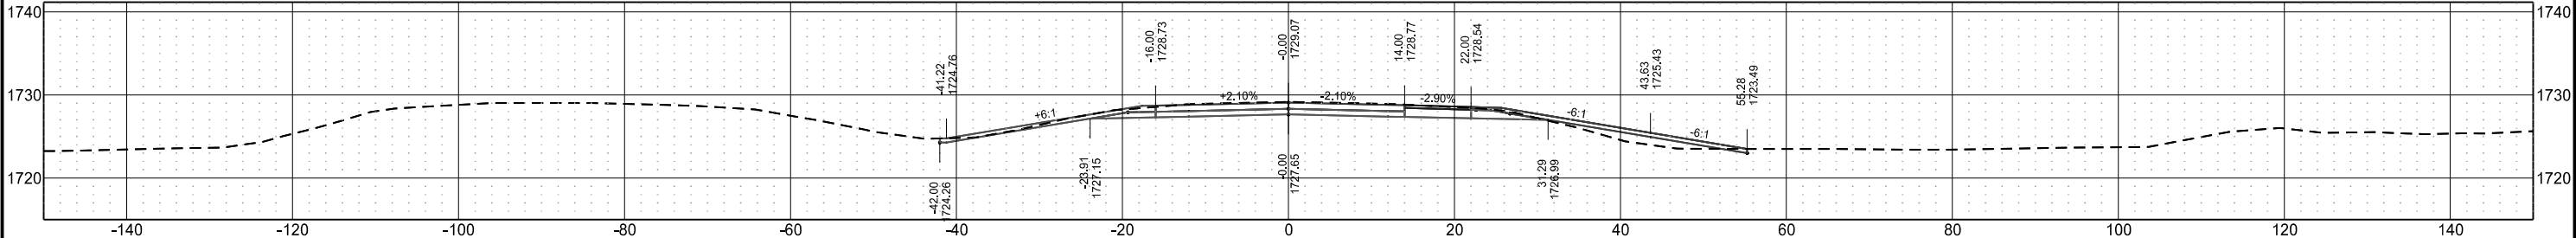


Sta 2559+00.00

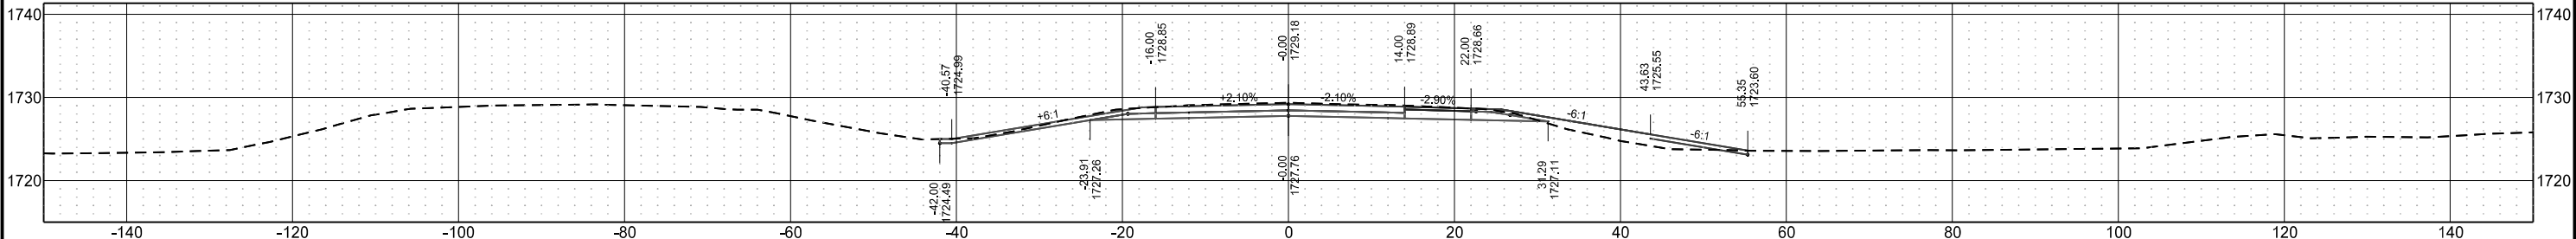

Sta 2558+00.00

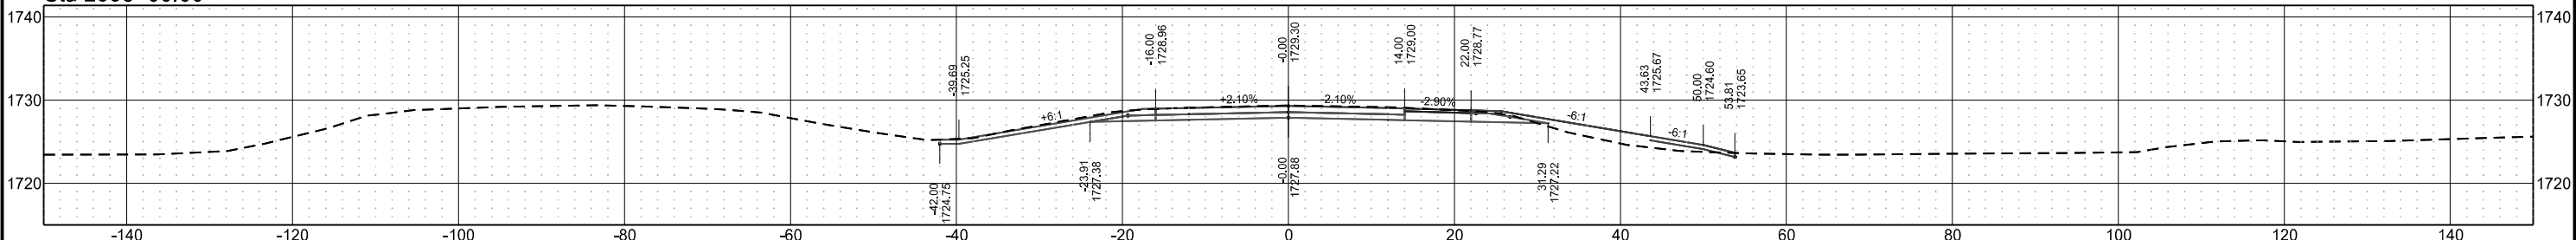

Sta 2557+00.00

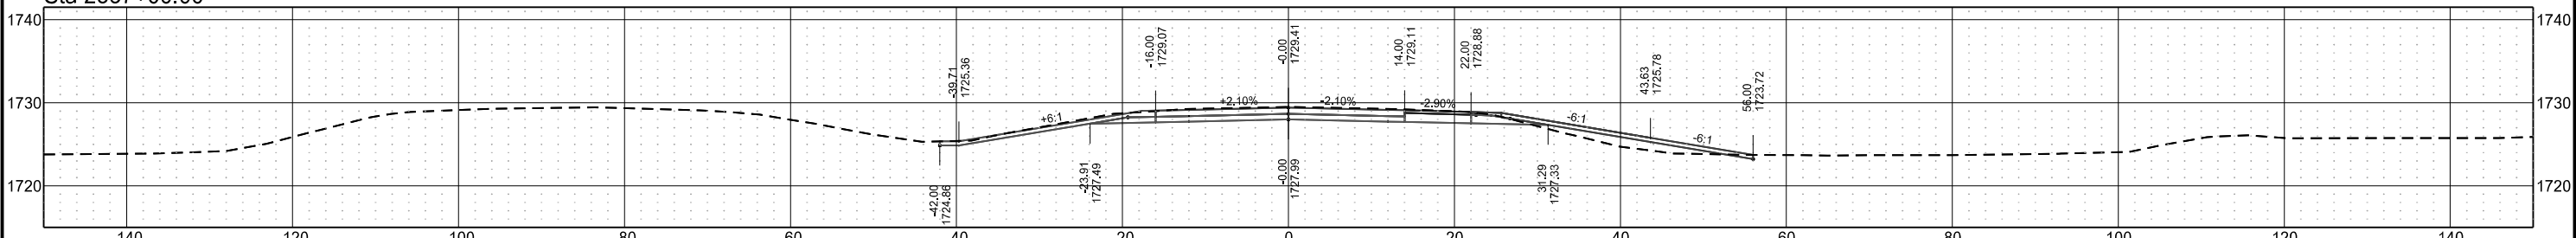

Centerline Cross Sections
I-94 Reconstruction
Bismarck to E of Menoken Interchange - EB

STATE

PROJECT NO.

SECTION NO.

SHEET NO.


ND

IM-X-1-094(214)162


200

127


Sta 2566+00.00

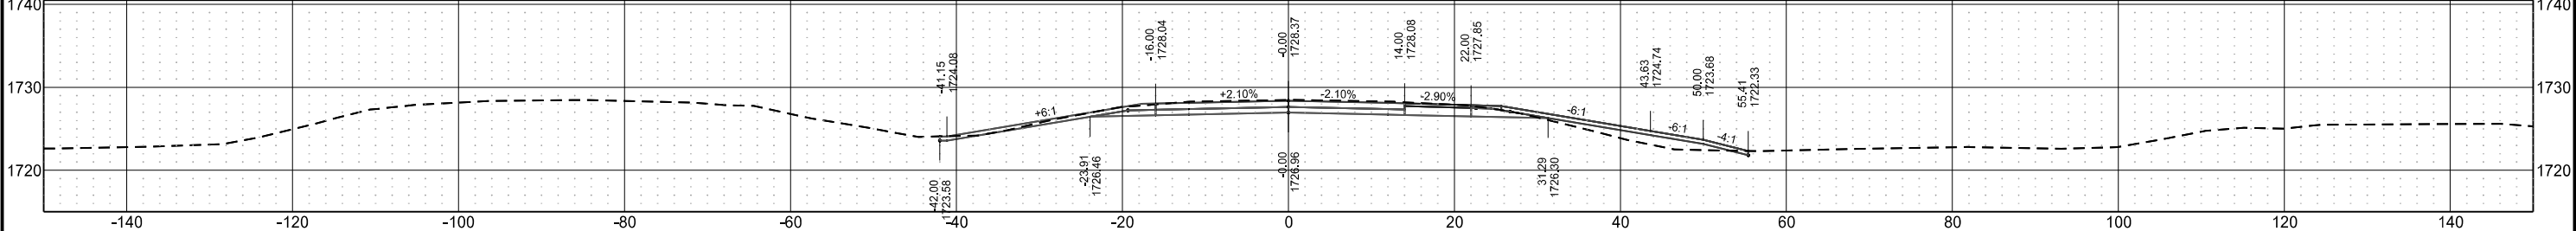


Sta 2565+00.00

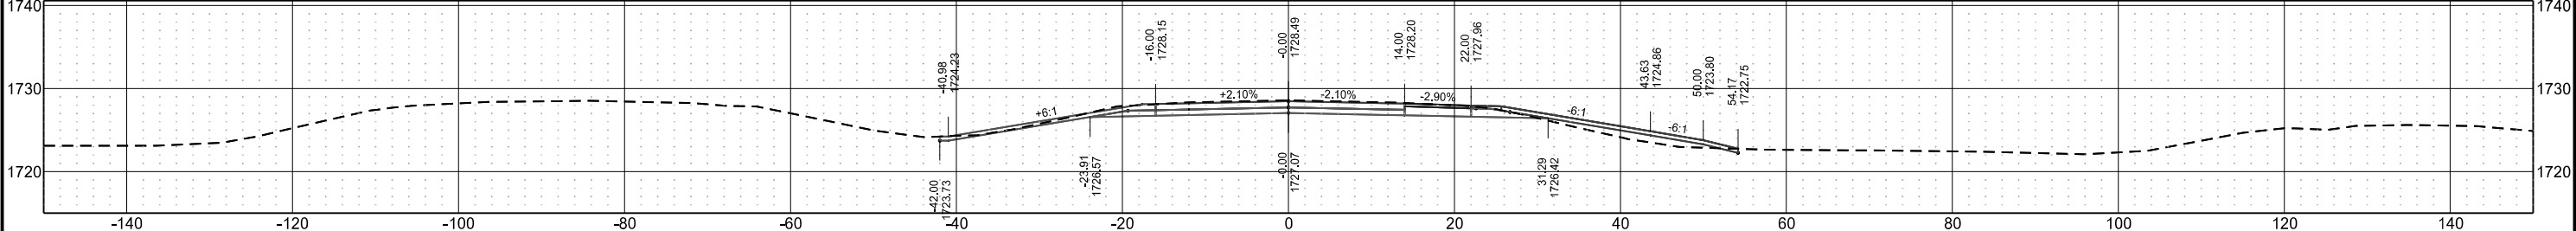


Sta 2564+00.00

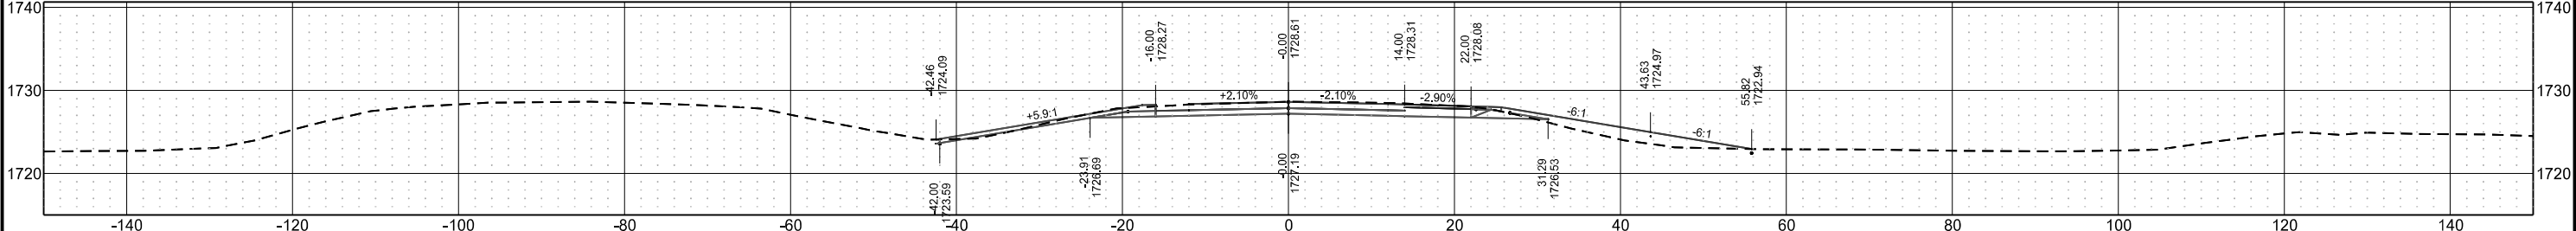

Sta 2563+00.00

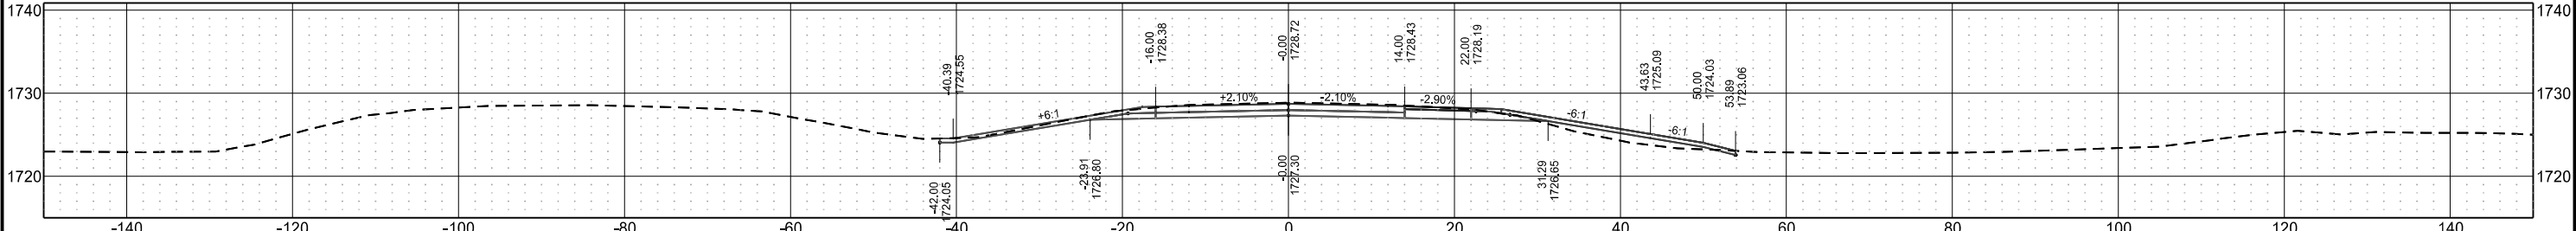


Sta 2562+00.00

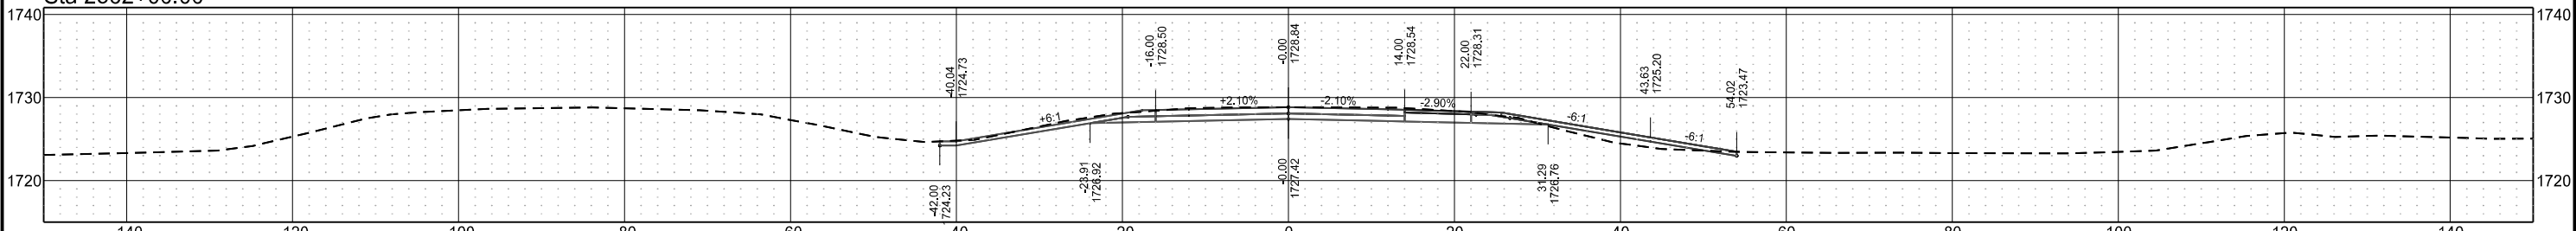

Centerline Cross Sections
I-94 Reconstruction
Bismarck to E of Menoken Interchange - EB


	STATE	PROJECT NO.	SECTION NO.	SHEET NO.
	ND	IM-X-1-094(214)162	200	128

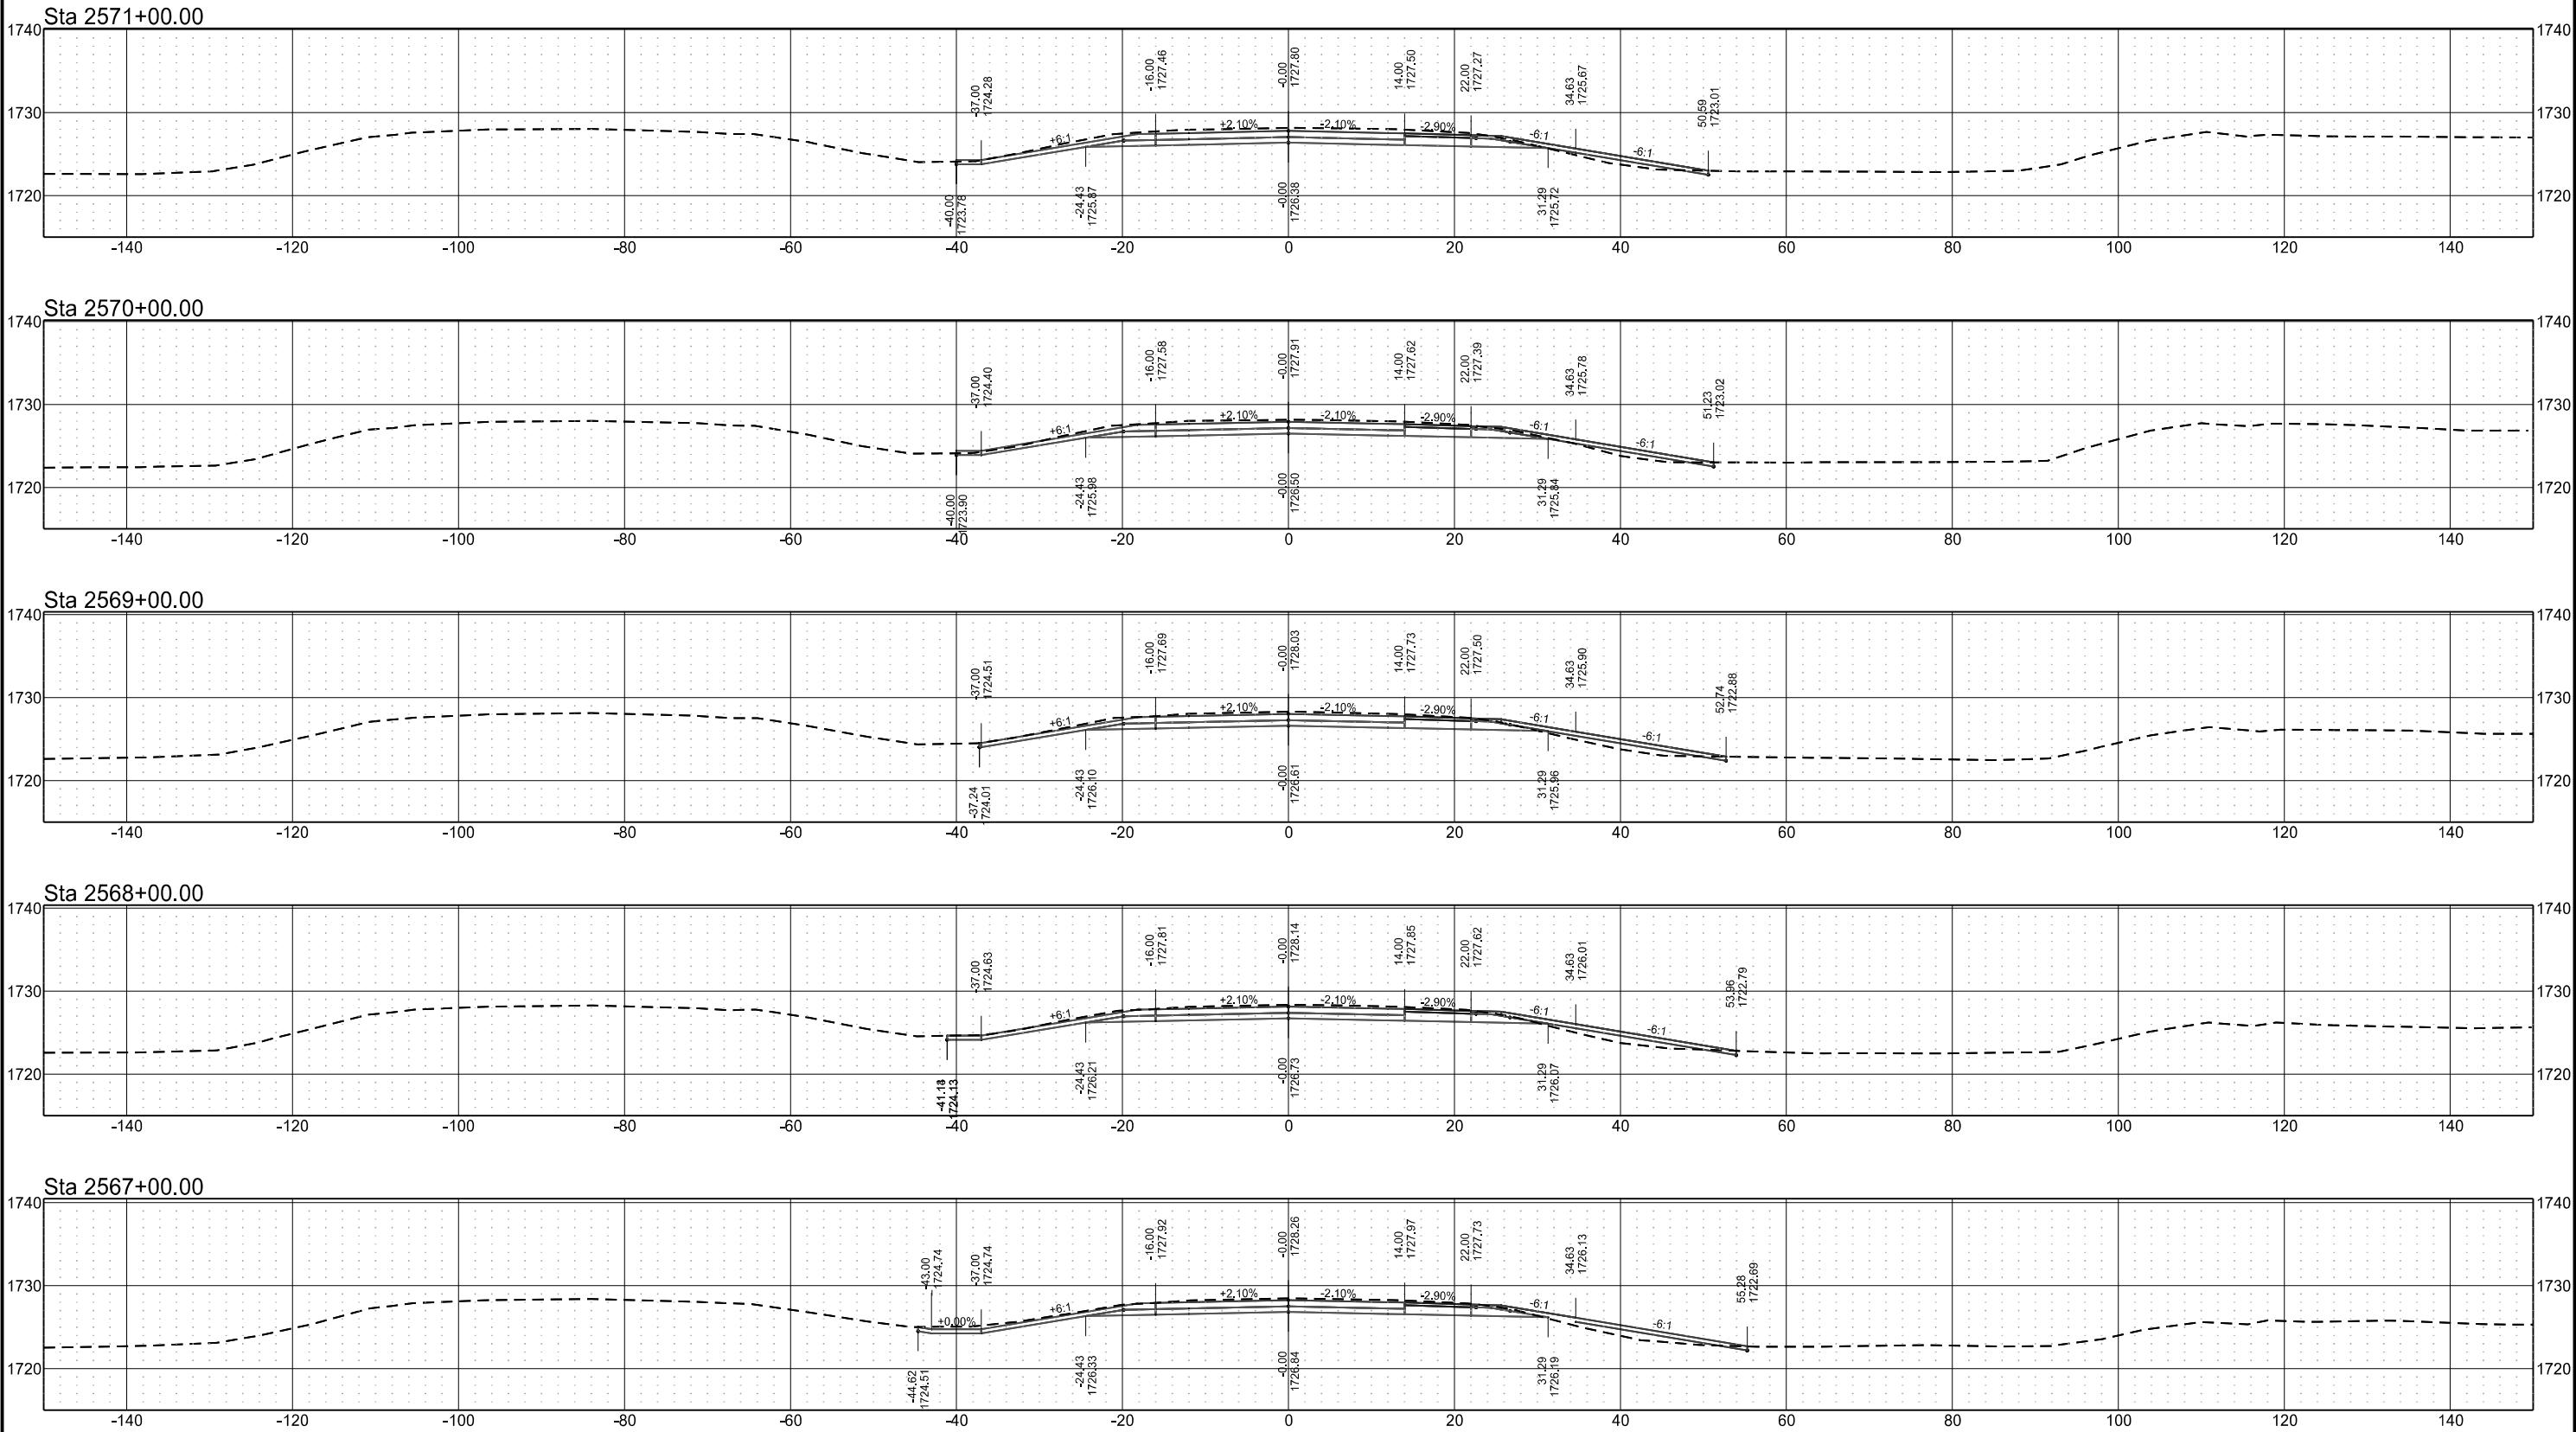


Centerline Cross Sections
I-94 Reconstruction
Bismarck to E of Menoken Interchange - EB

	STATE	PROJECT NO.	SECTION NO.	SHEET NO.
	ND	IM-X-1-094(214)162	200	129


Sta 2576+00.00

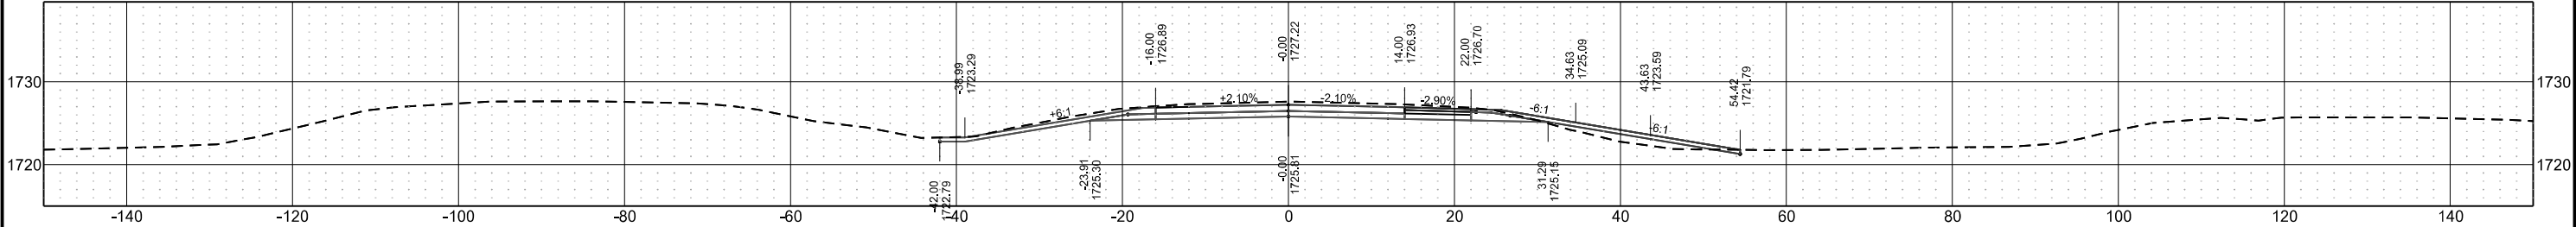


Sta 2575+00.00

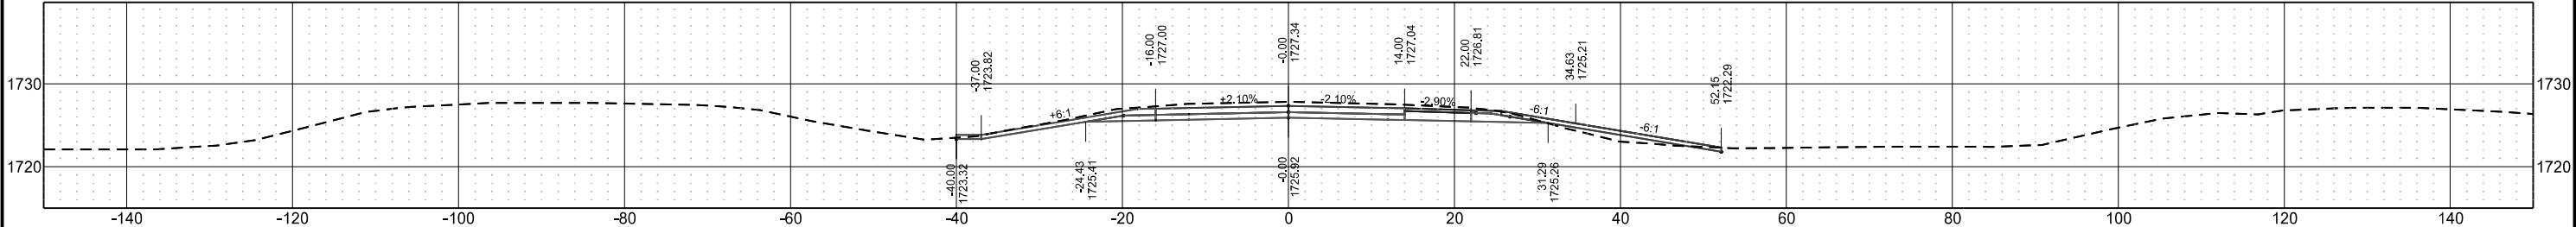


Sta 2574+00.00

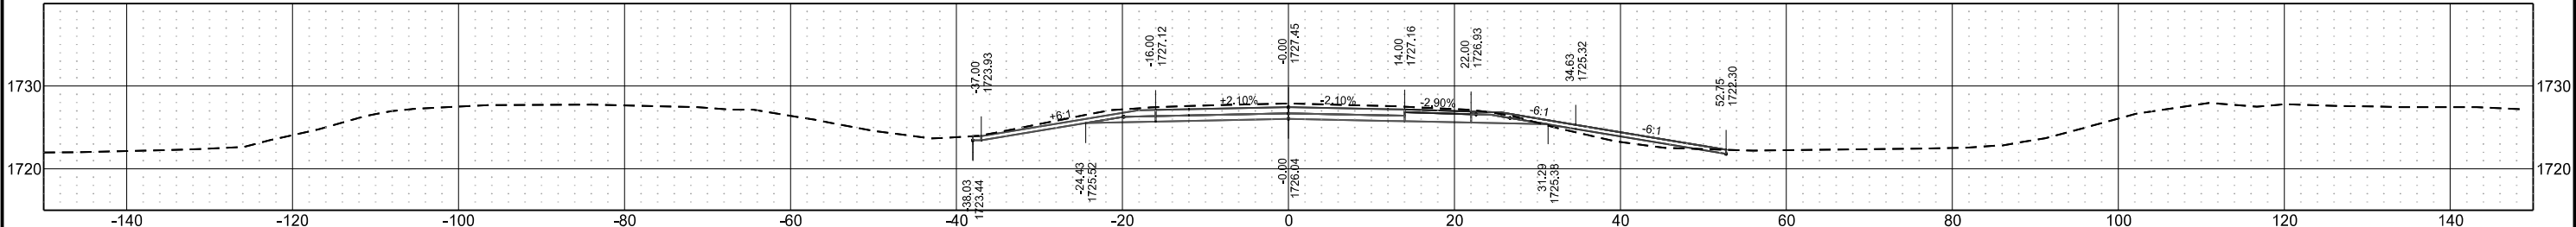

Sta 2573+00.00

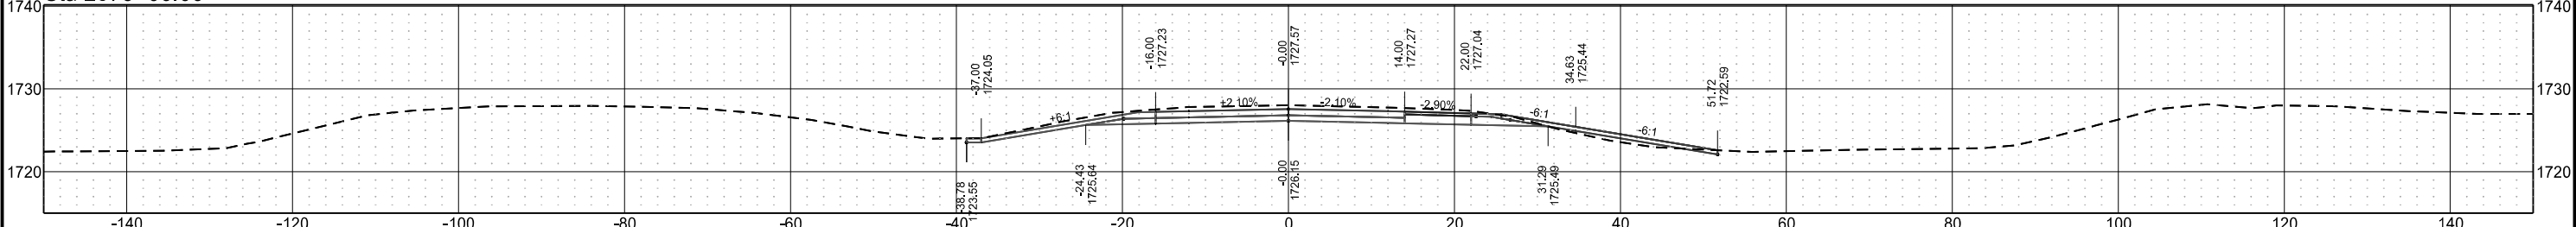


Sta 2572+00.00

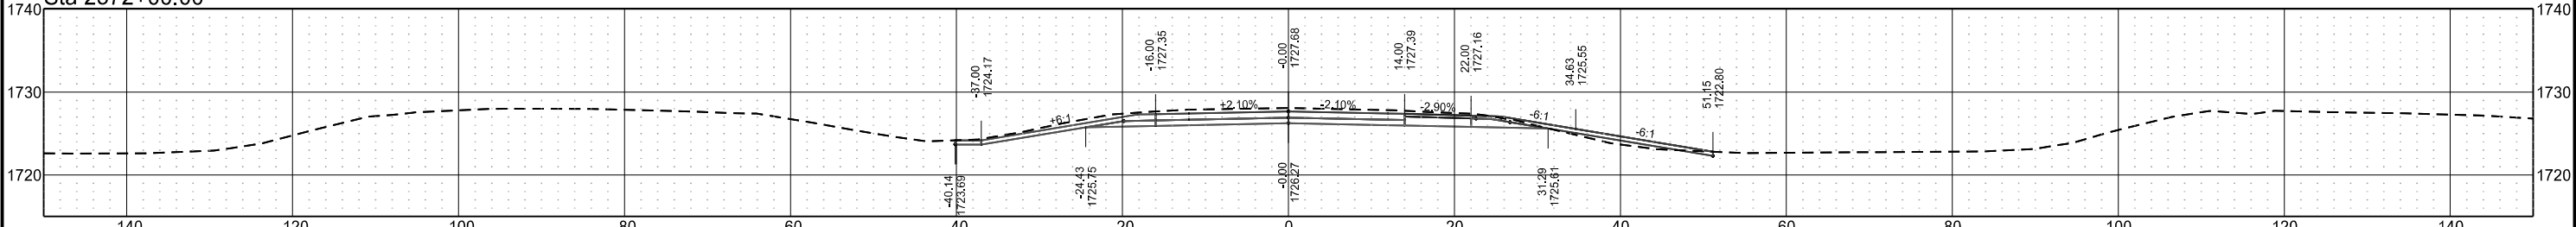


Centerline Cross Sections
I-94 Reconstruction
Bismarck to E of Menoken Interchange - EB

	STATE	PROJECT NO.	SECTION NO.	SHEET NO.
	ND	IM-X-1-094(214)162	200	130


Sta 2581+00.00

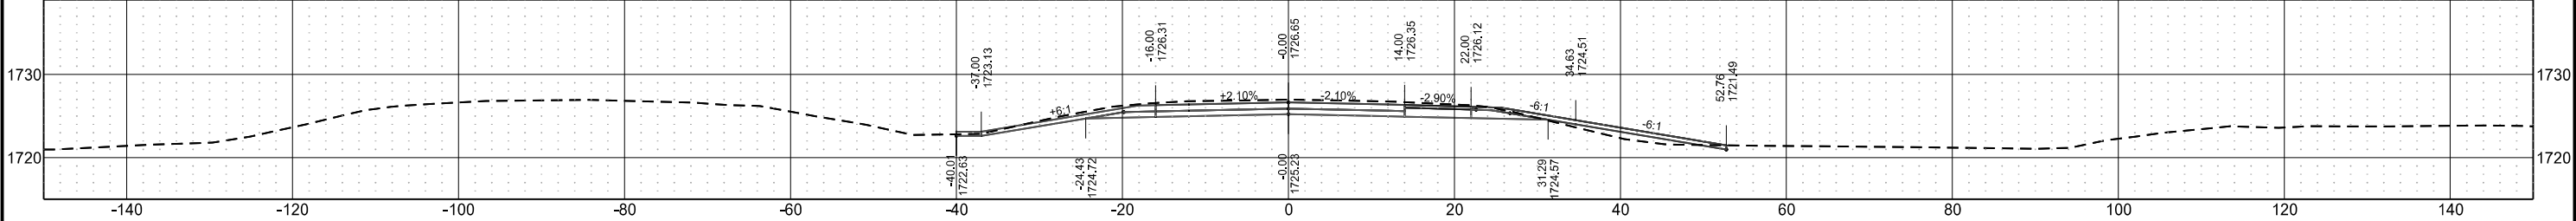


Sta 2580+00.00

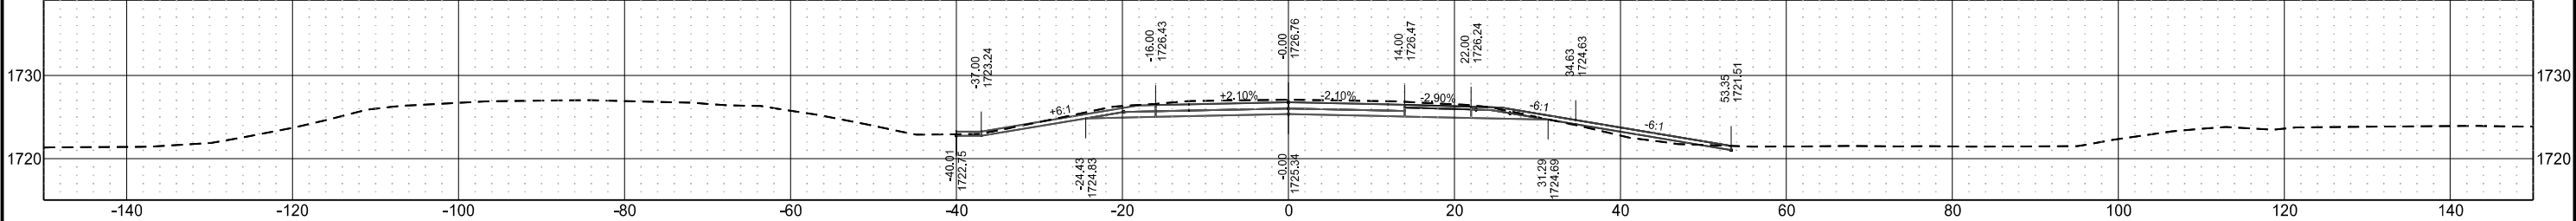


Sta 2579+00.00

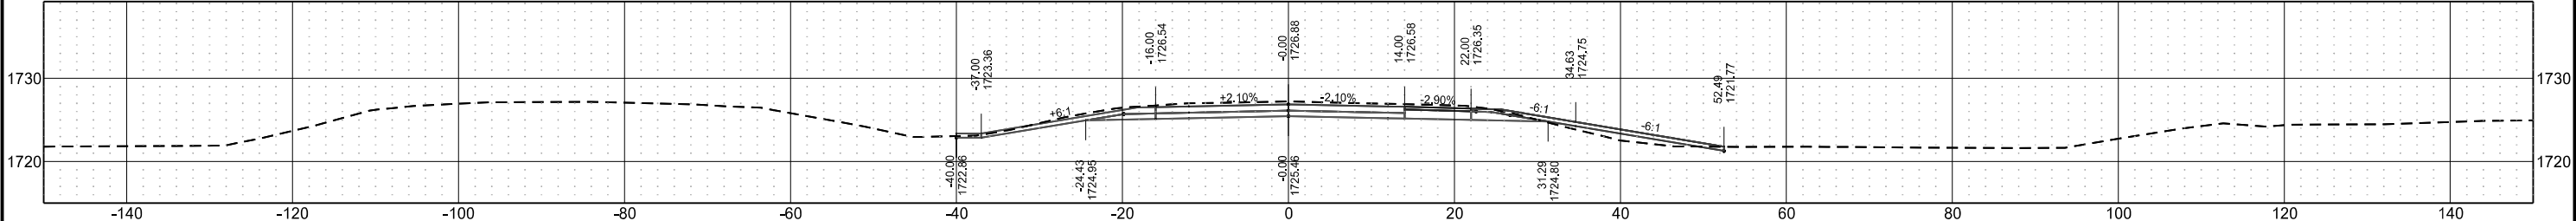

Sta 2578+00.00

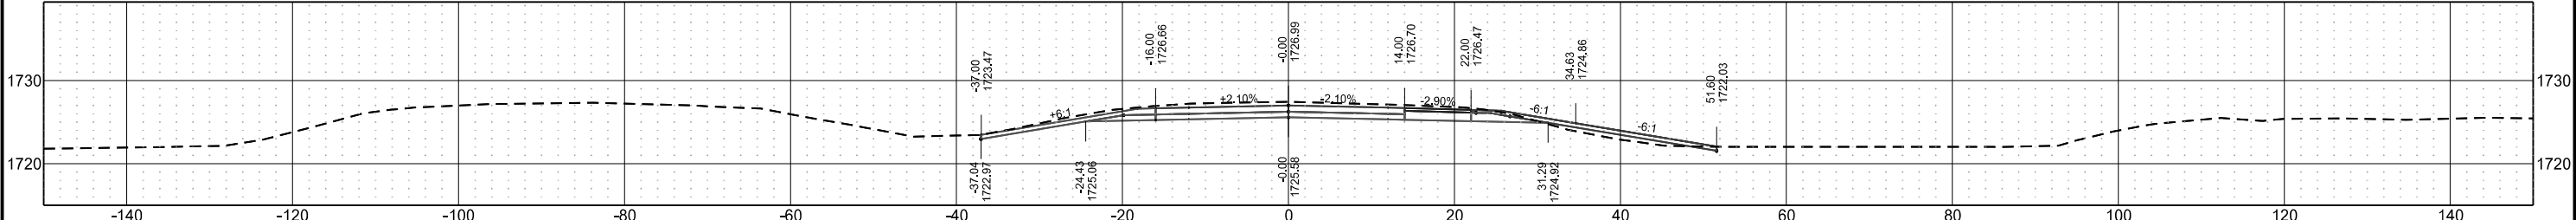


Sta 2577+00.00

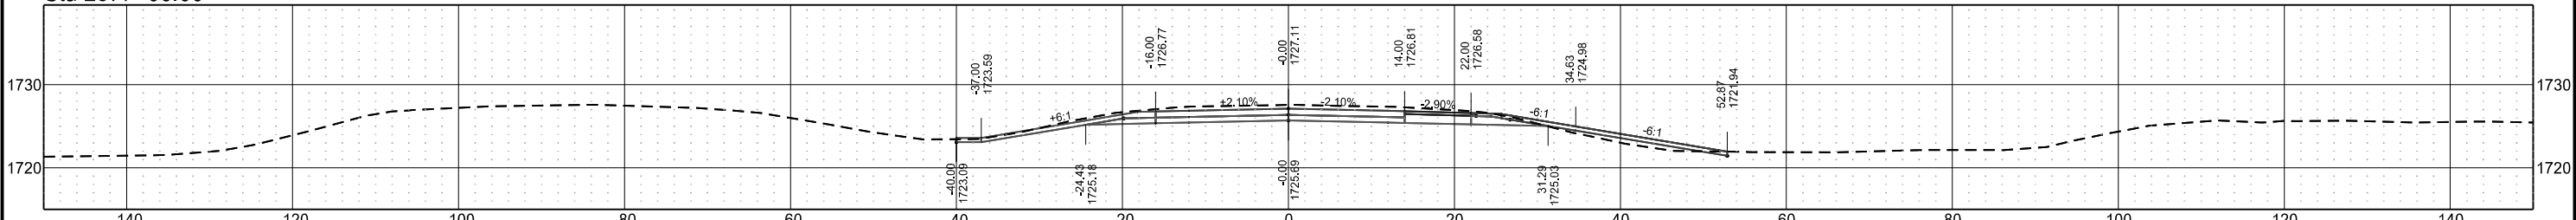


Centerline Cross Sections
I-94 Reconstruction
Bismarck to E of Menoken Interchange - EB

	STATE	PROJECT NO.	SECTION NO.	SHEET NO.
	ND	IM-X-1-094(214)162	200	131


Sta 2585+25.00

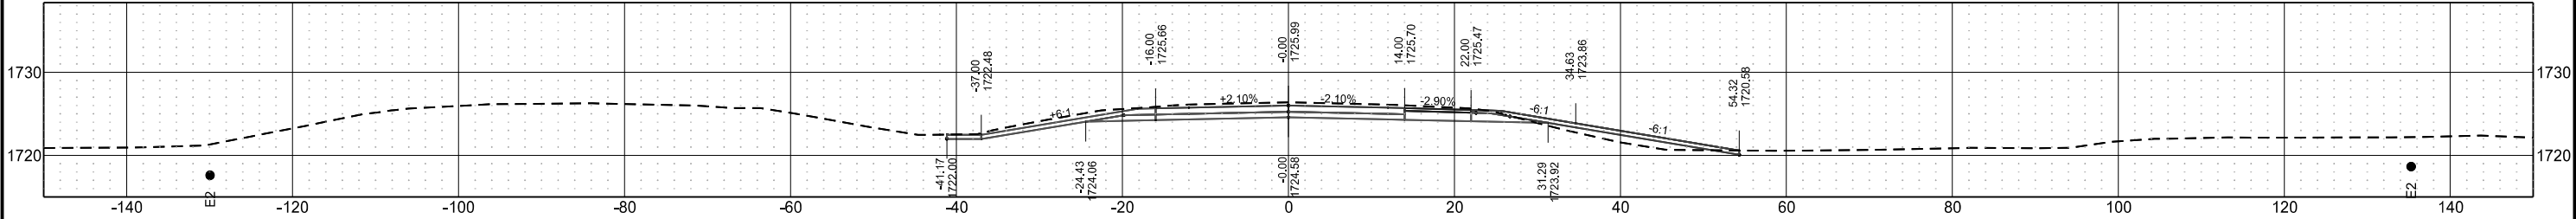


Sta 2585+00.00

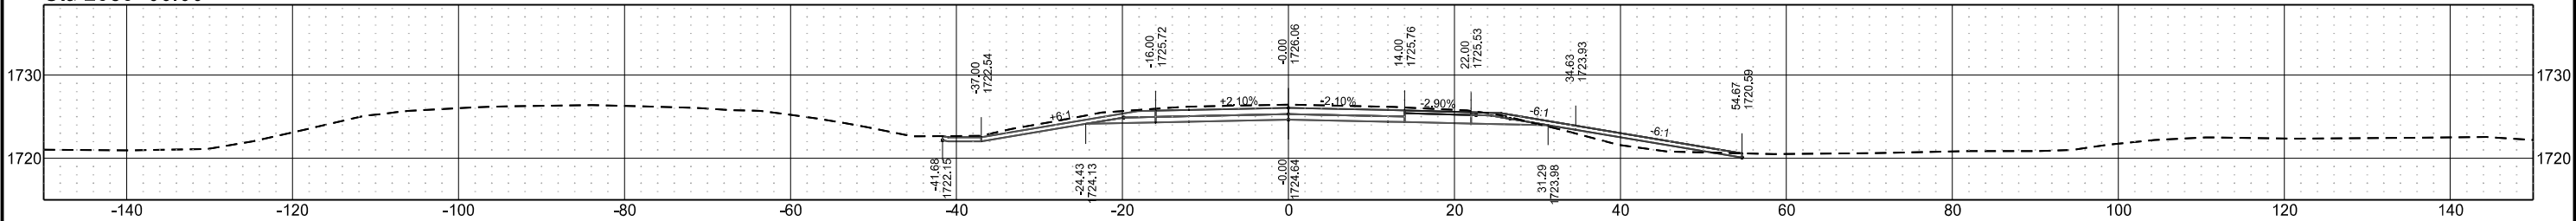


Sta 2584+00.00

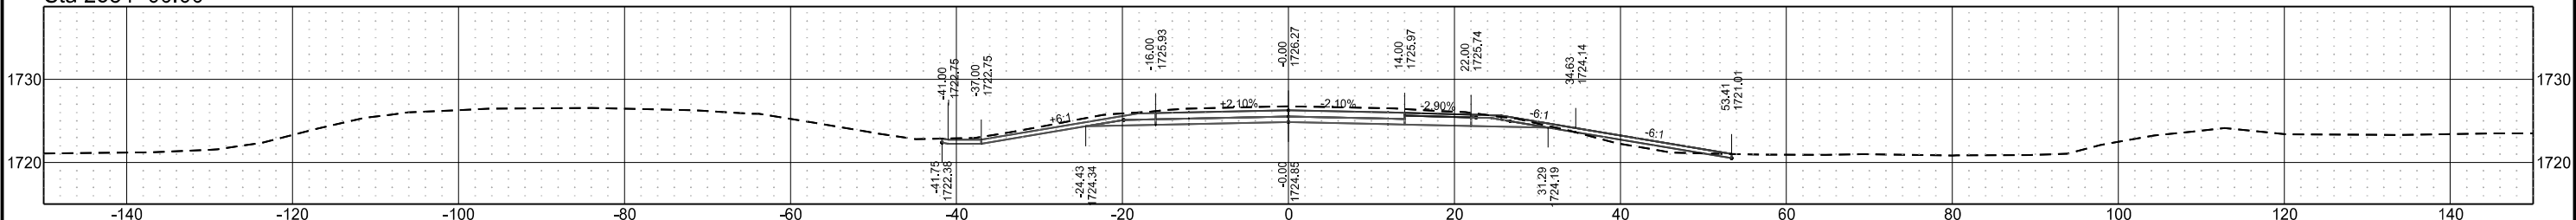

Sta 2583+00.00

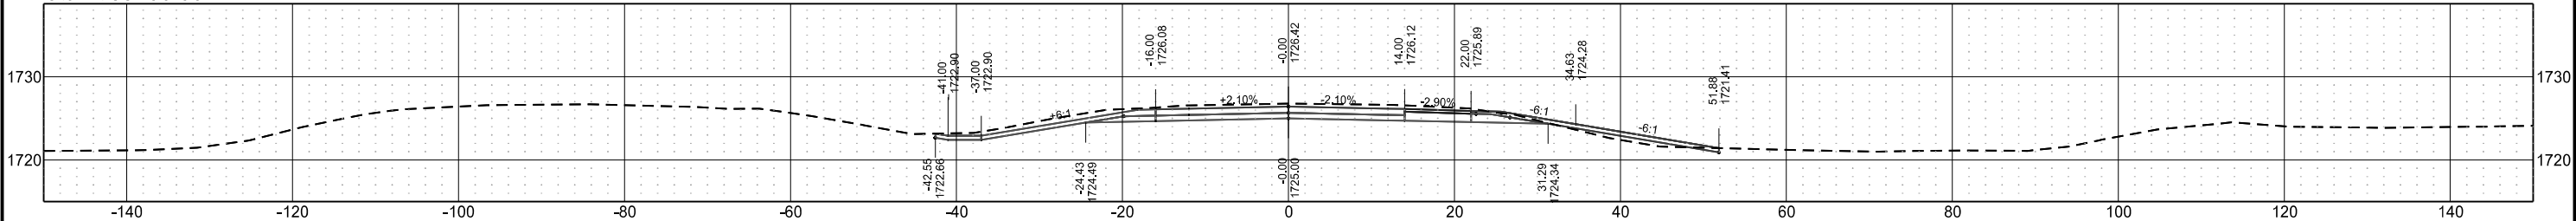

Sta 2582+00.00

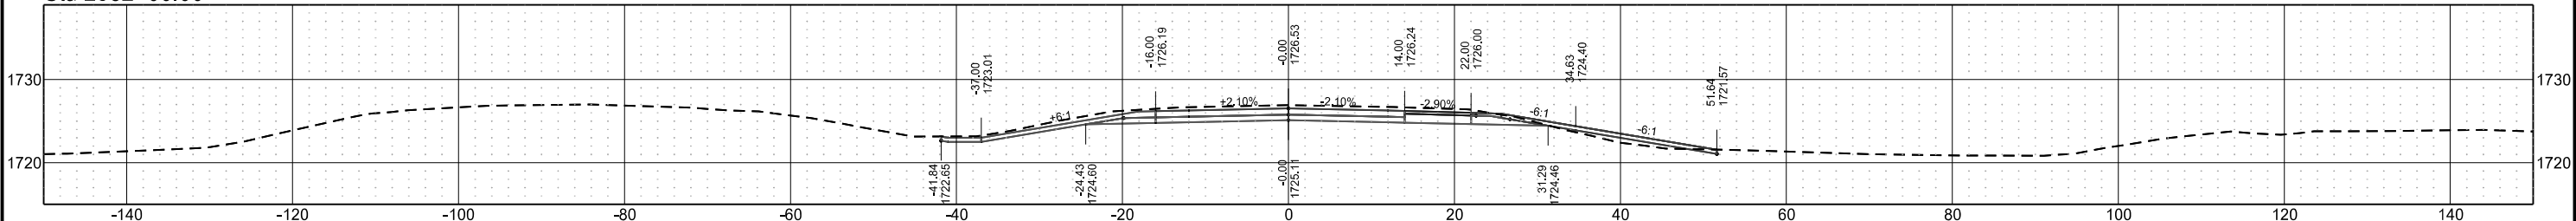

Centerline Cross Sections
I-94 Reconstruction
Bismarck to E of Menoken Interchange - EB

STATE

PROJECT NO.

SECTION NO.

SHEET NO.


ND

IM-X-1-094(214)162


200

132


Sta 2590+00.00

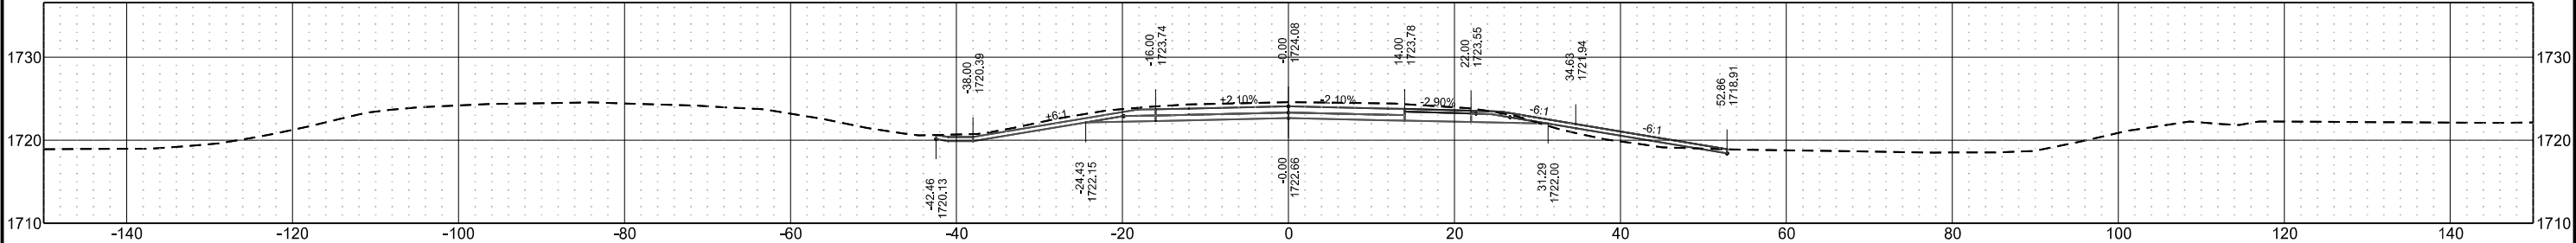


Sta 2589+00.00

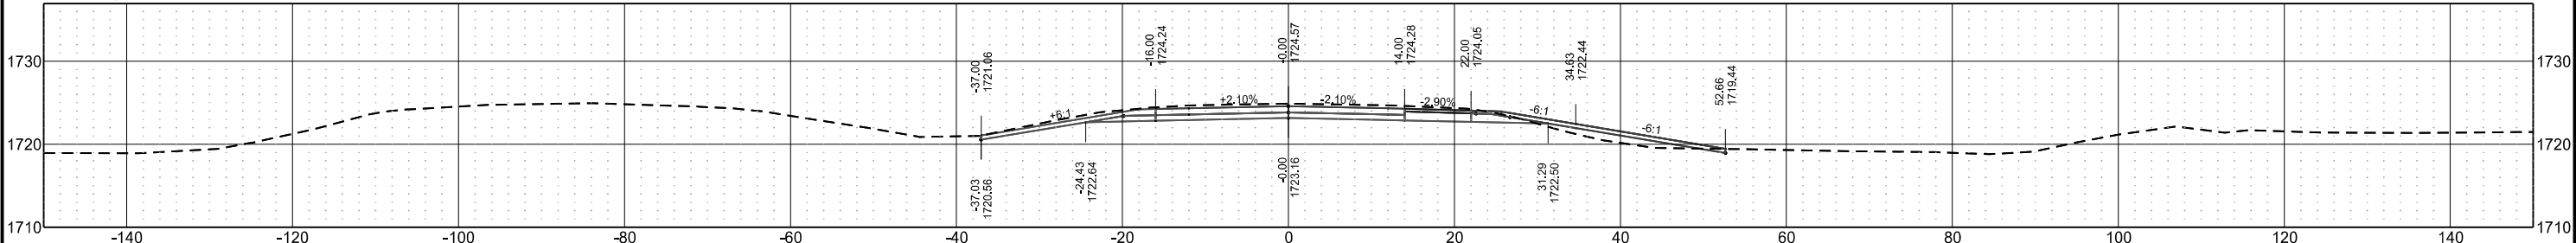


Sta 2588+00.00

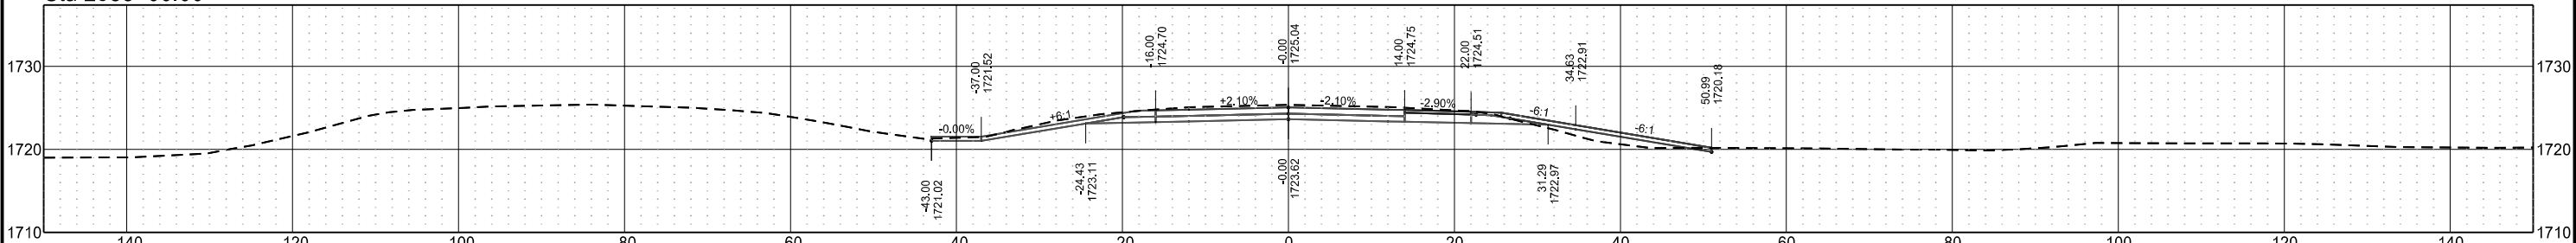

Sta 2587+00.00

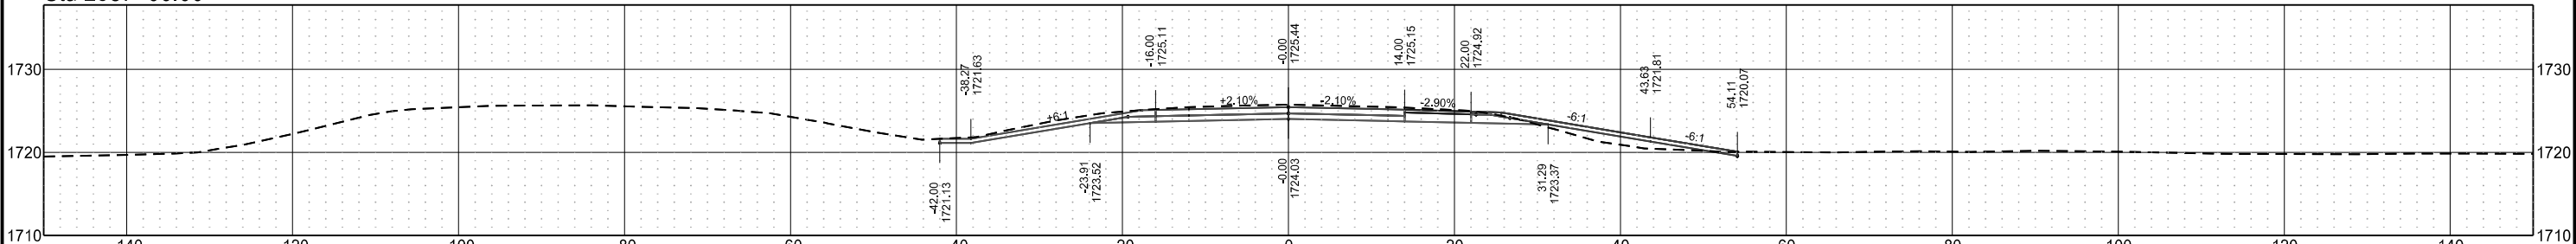

Sta 2586+00.00

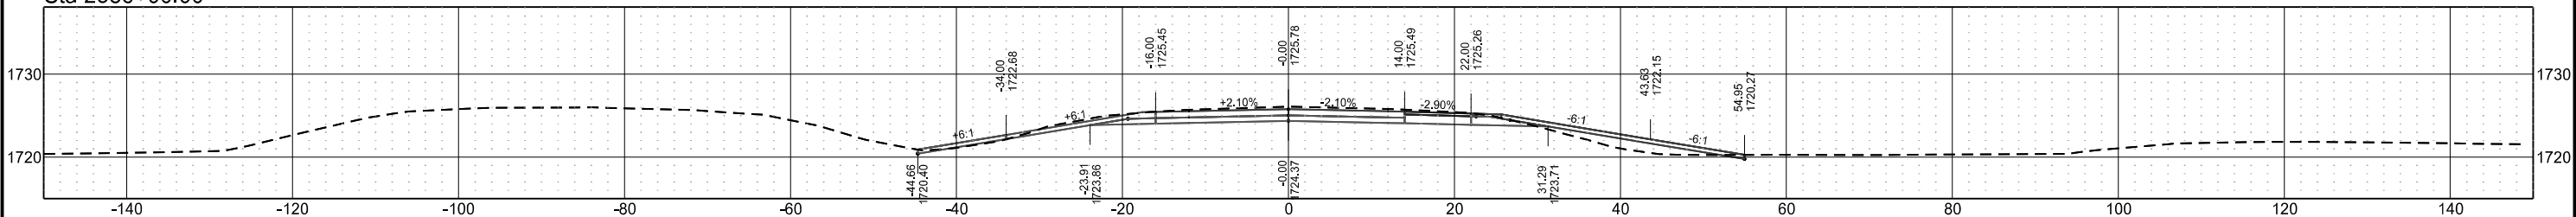

Centerline Cross Sections
I-94 Reconstruction
Bismarck to E of Menoken Interchange - EB

STATE

PROJECT NO.

SECTION NO.

SHEET NO.


ND

IM-X-1-094(214)162


200

133


Sta 2595+00.00

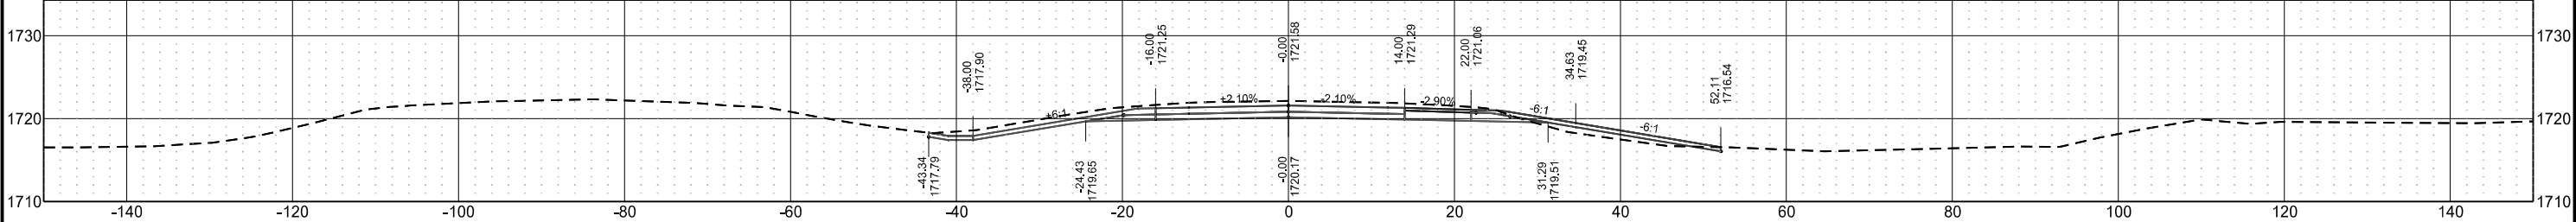


Sta 2594+00.00

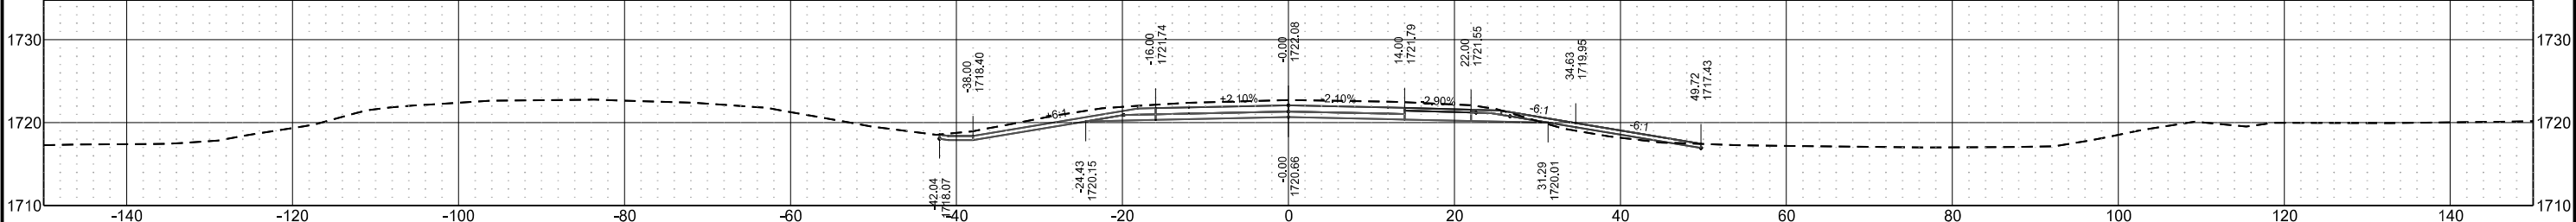


Sta 2593+00.00

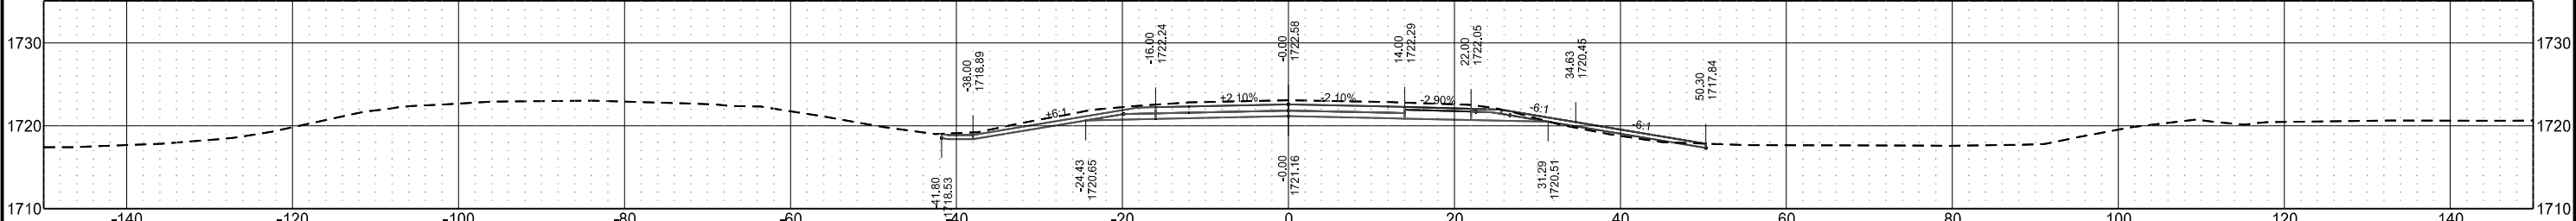

Sta 2592+00.00

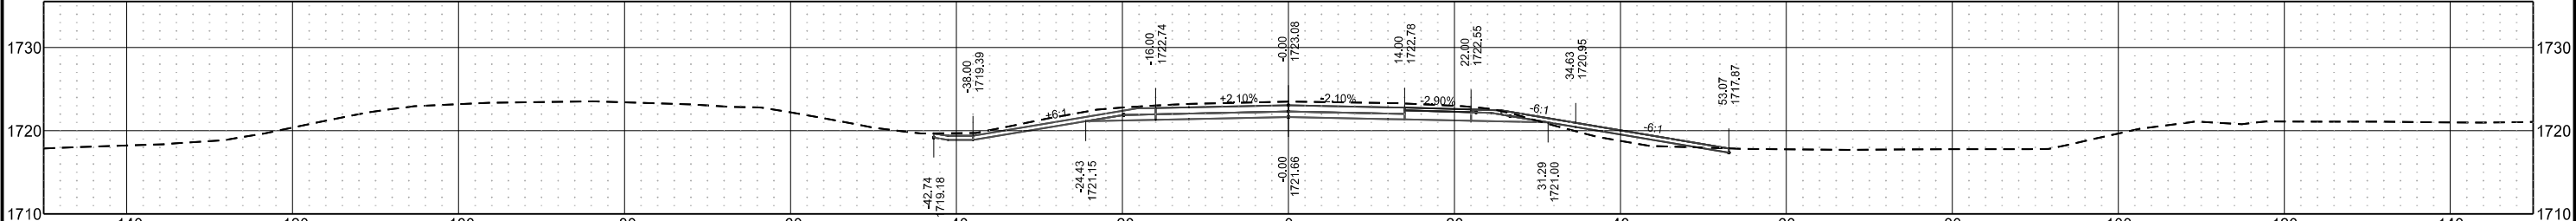

Sta 2591+00.00

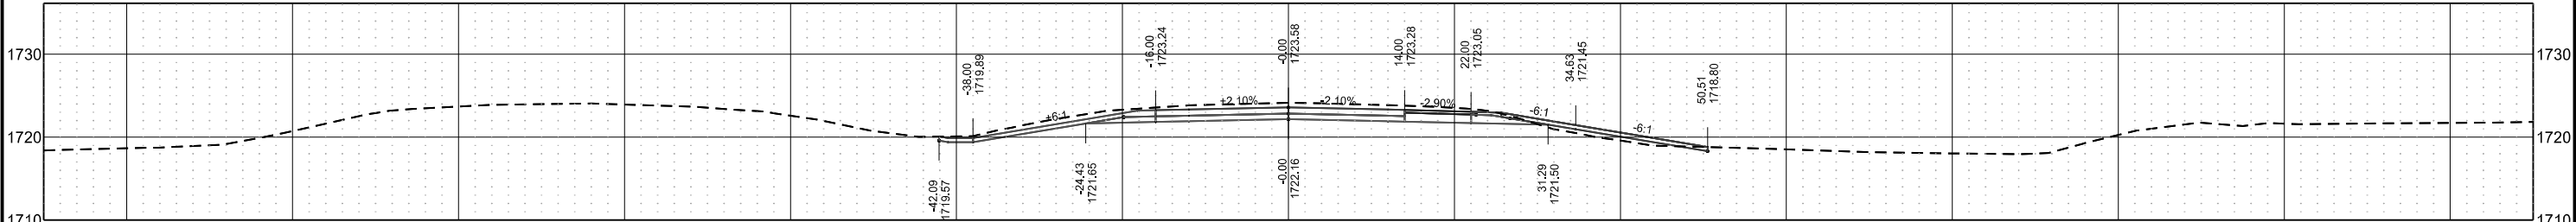

Centerline Cross Sections
I-94 Reconstruction
Bismarck to E of Menoken Interchange - EB

STATE

PROJECT NO.

SECTION NO.

SHEET NO.


ND

IM-X-1-094(214)162


200

134


Sta 2600+00.00

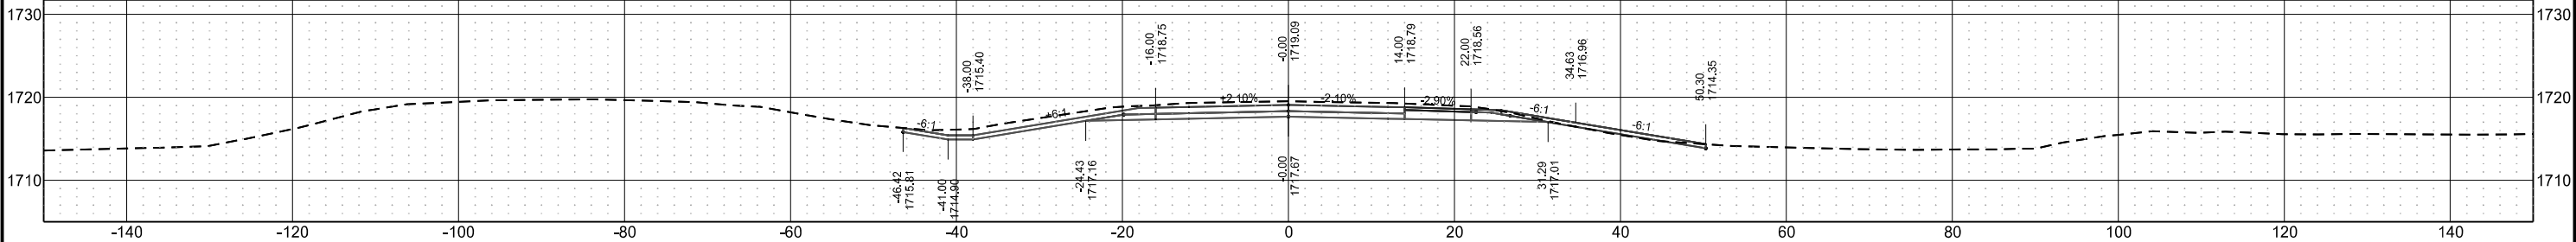


Sta 2599+00.00

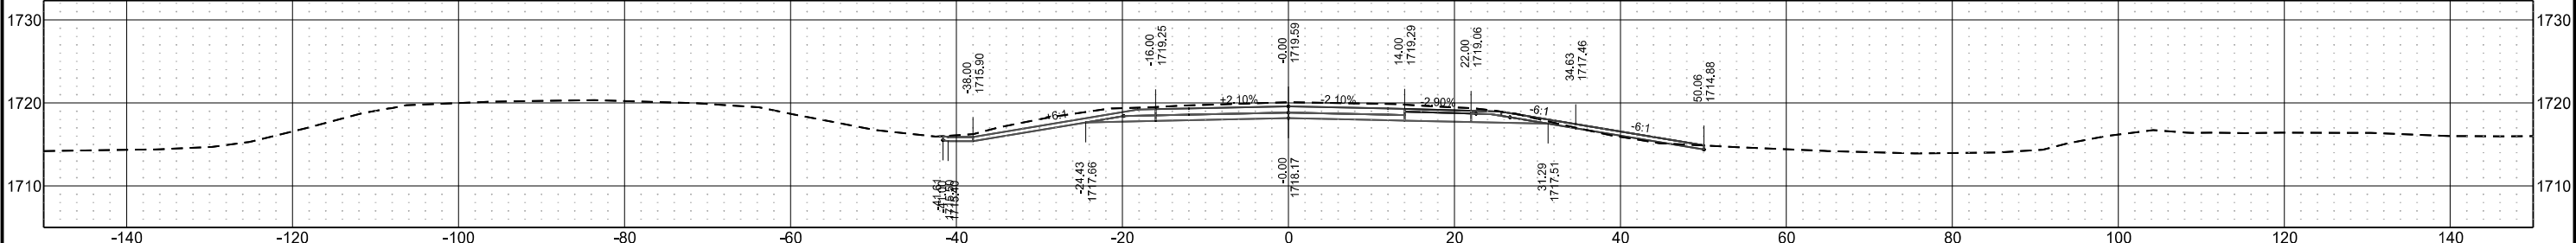


Sta 2598+00.00

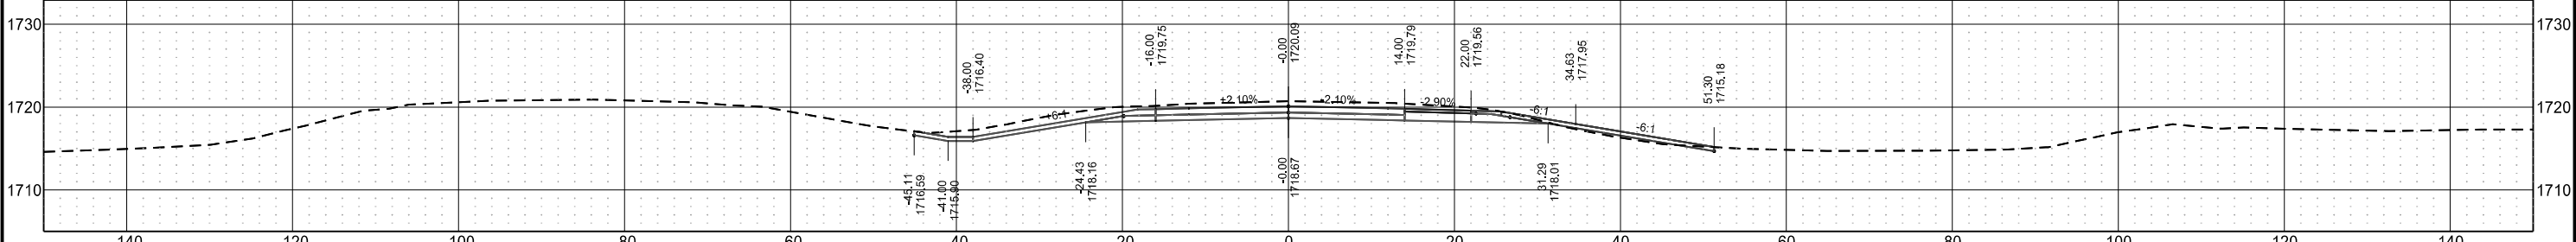

Sta 2597+00.00

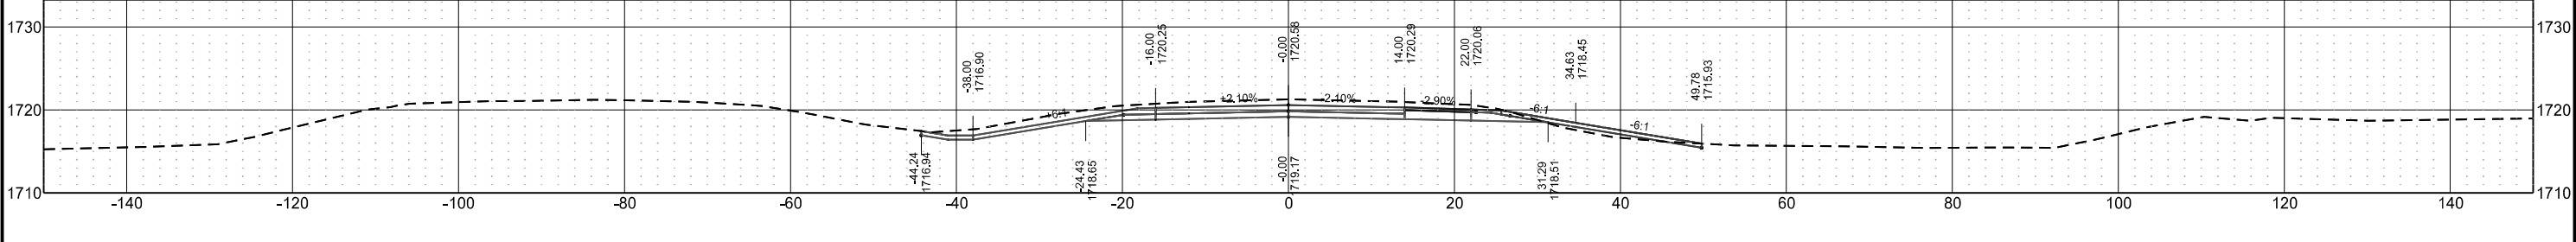


Sta 2596+00.00

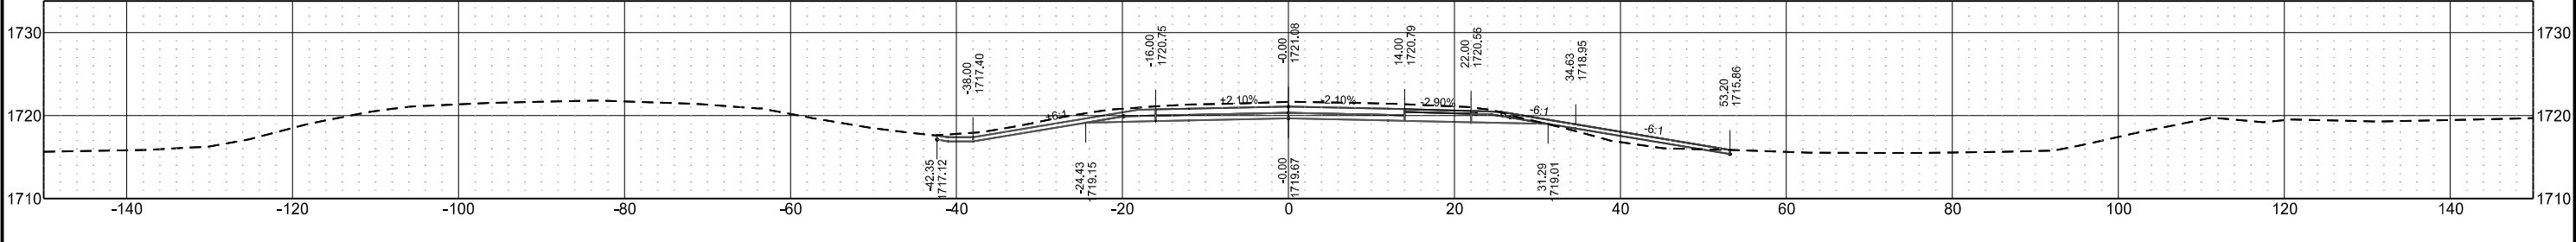


Centerline Cross Sections
I-94 Reconstruction
Bismarck to E of Menoken Interchange - EB

STATE	PROJECT NO.	SECTION NO.	SHEET NO.
ND	IM-X-1-094(214)162	200	135


Sta 2605+00.00

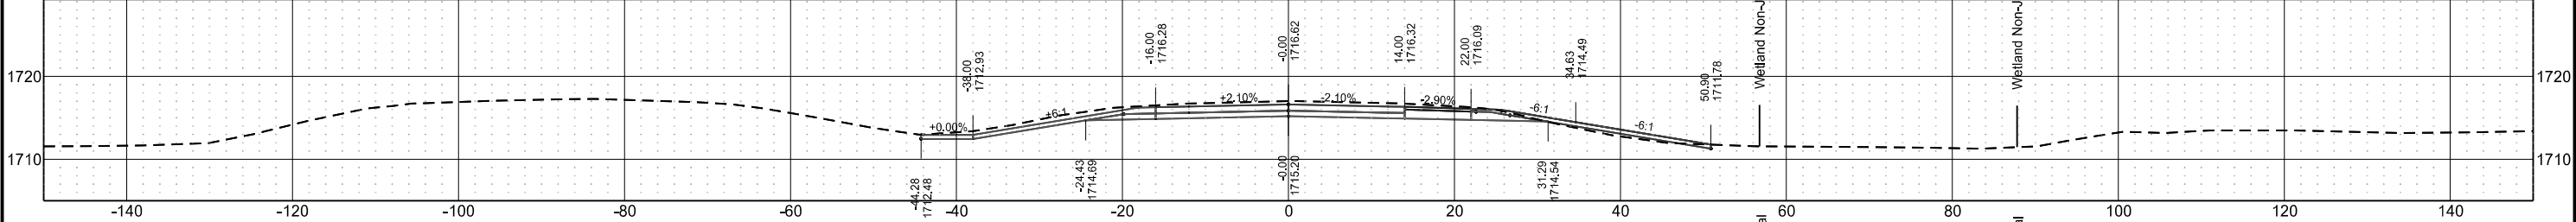


Sta 2604+00.00

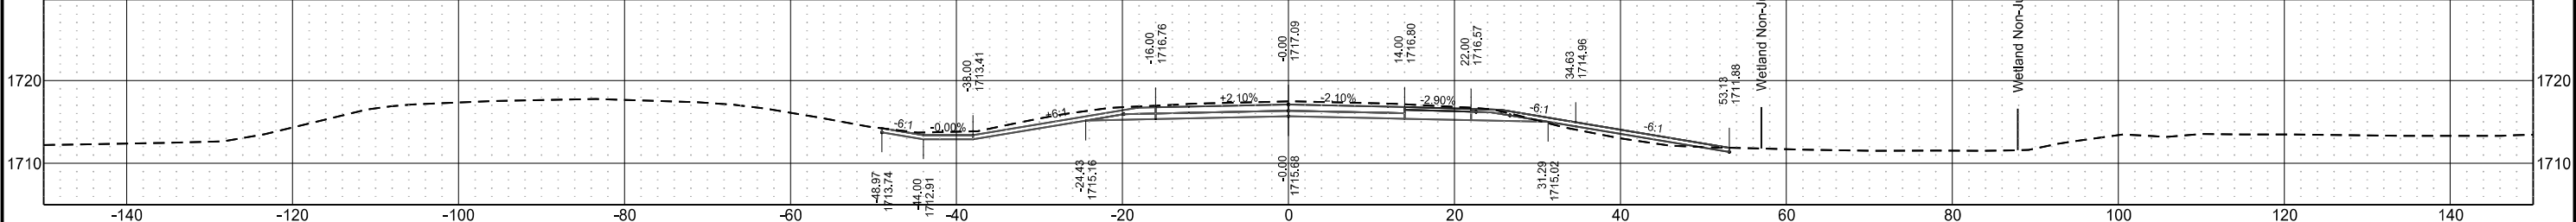


Sta 2603+00.00

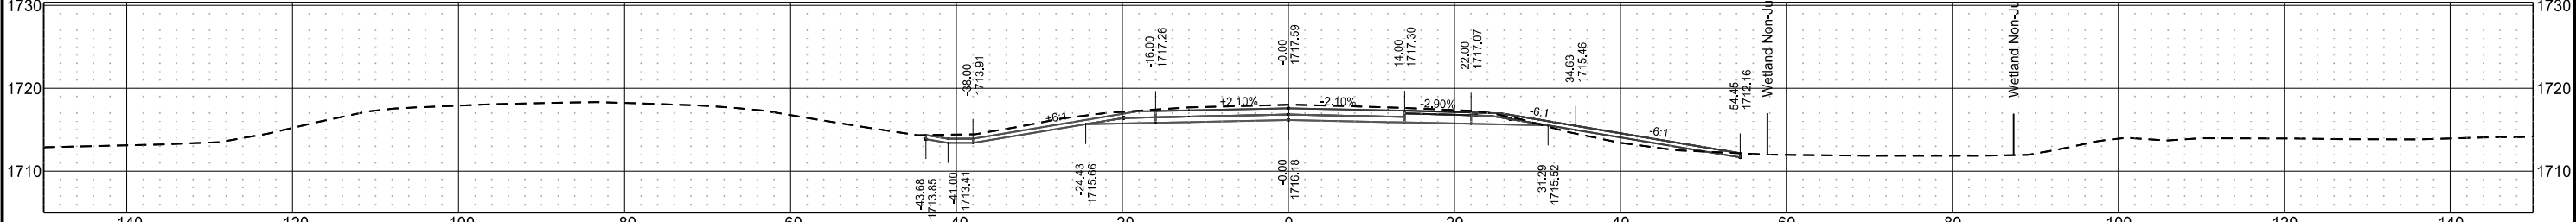

Sta 2602+00.00

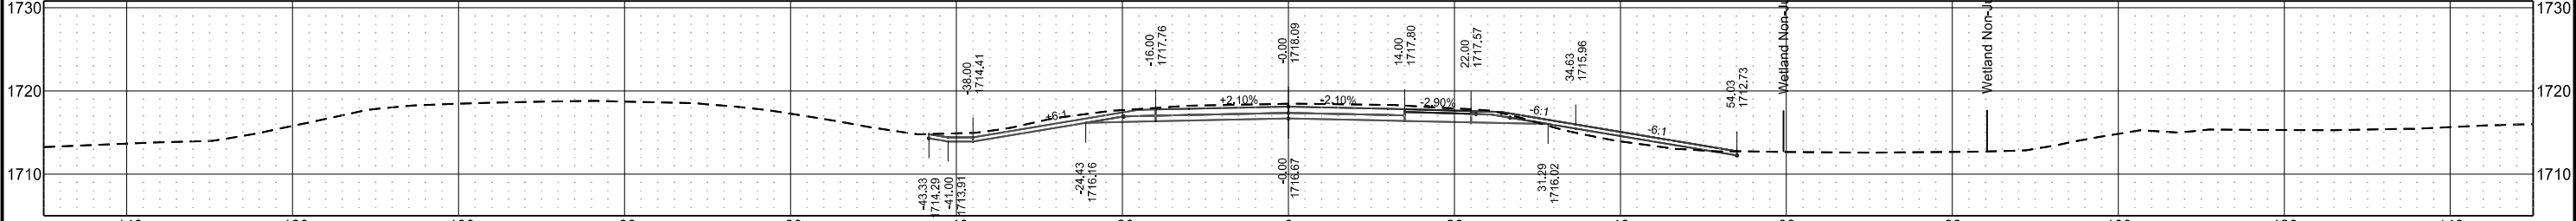


Sta 2601+00.00

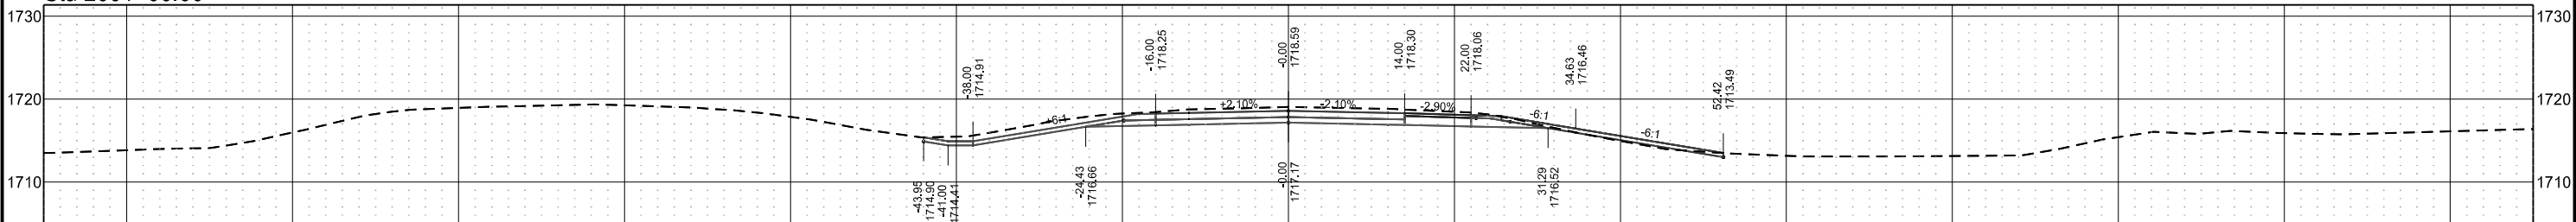


Centerline Cross Sections
I-94 Reconstruction
Bismarck to E of Menoken Interchange - EB

	STATE	PROJECT NO.	SECTION NO.	SHEET NO.
	ND	IM-X-1-094(214)162	200	136


Sta 2610+00.00

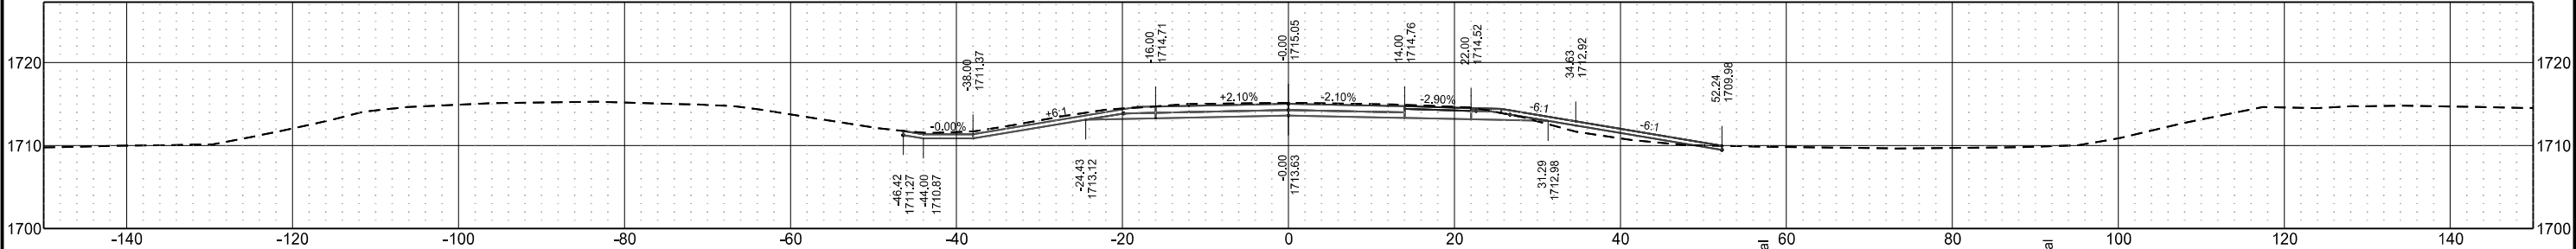


Sta 2609+00.00

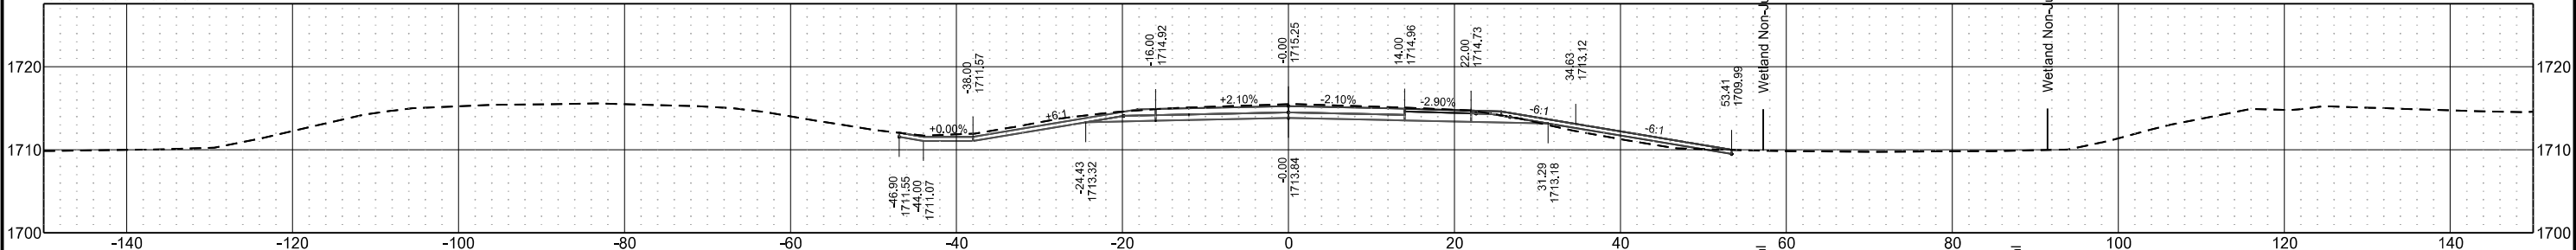


Sta 2608+00.00

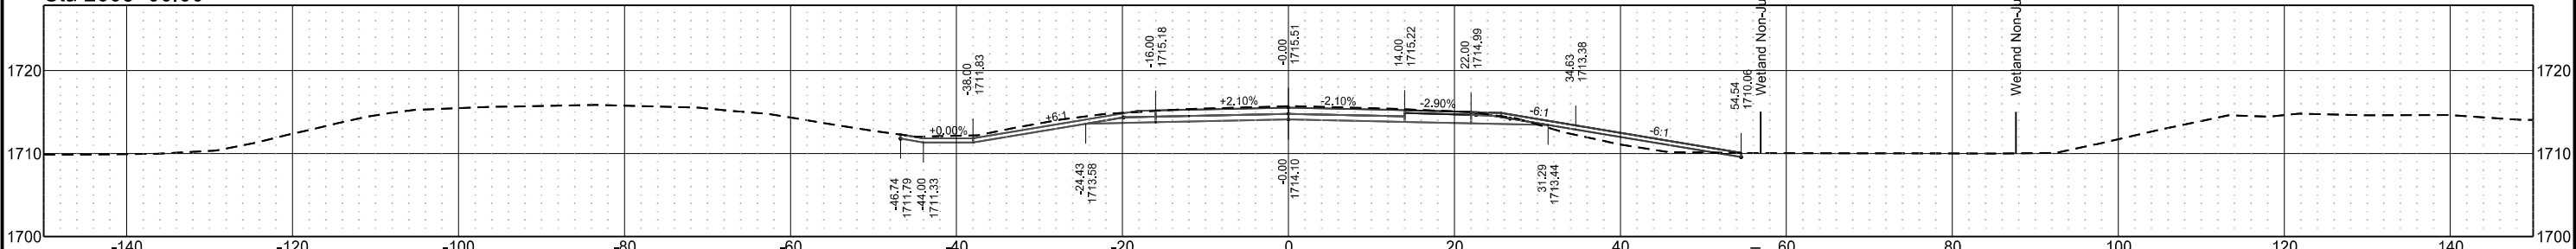

Sta 2607+00.00

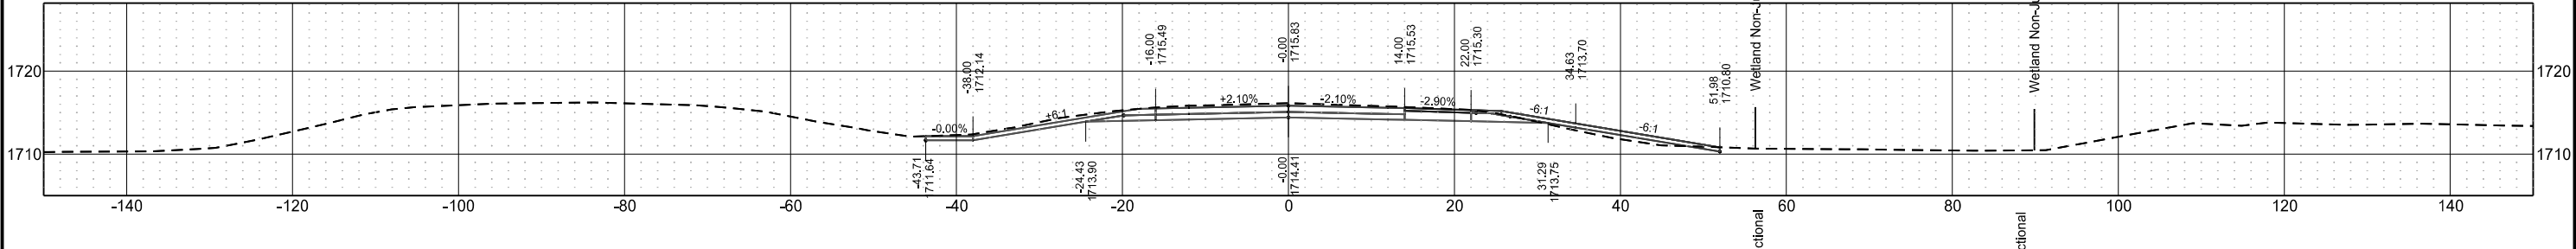


Sta 2606+00.00

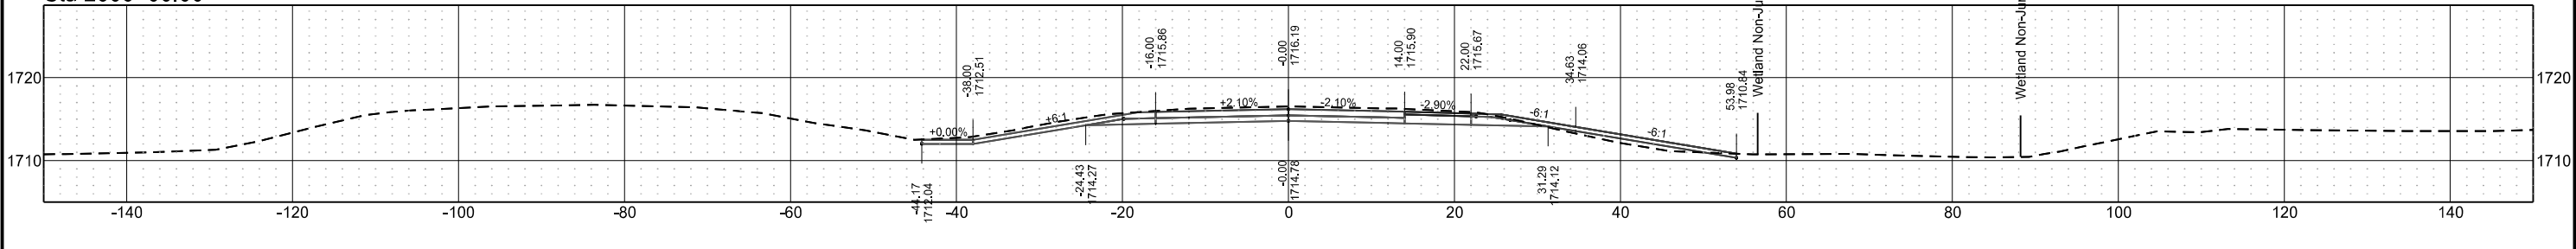


Centerline Cross Sections
I-94 Reconstruction
Bismarck to E of Menoken Interchange - EB

ND	STATE	PROJECT NO.	SECTION NO.	SHEET NO.
	ND	IM-X-1-094(214)162	200	137


Sta 2614+83.00

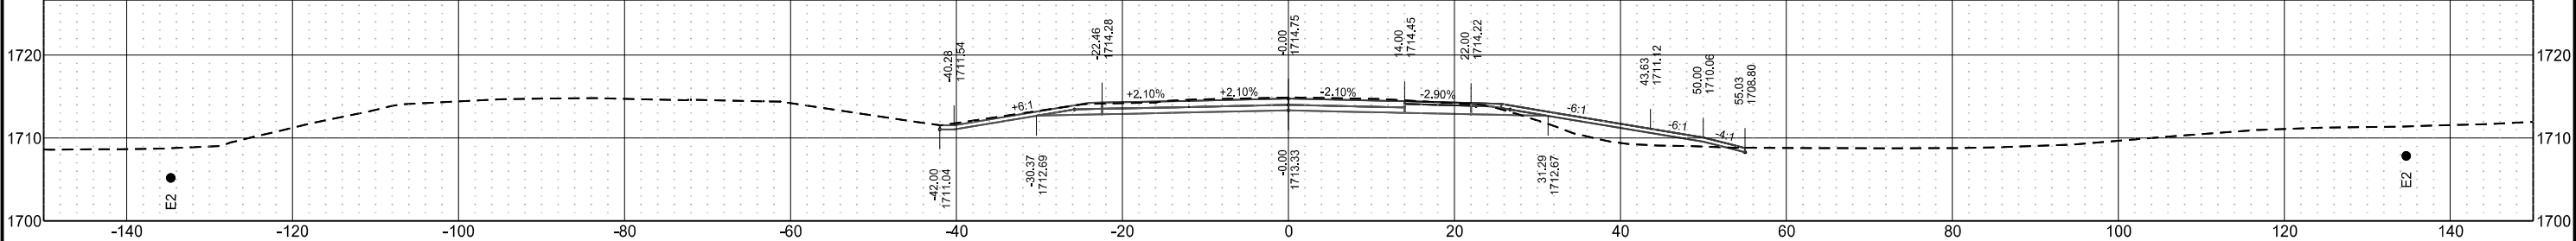


Sta 2614+00.00

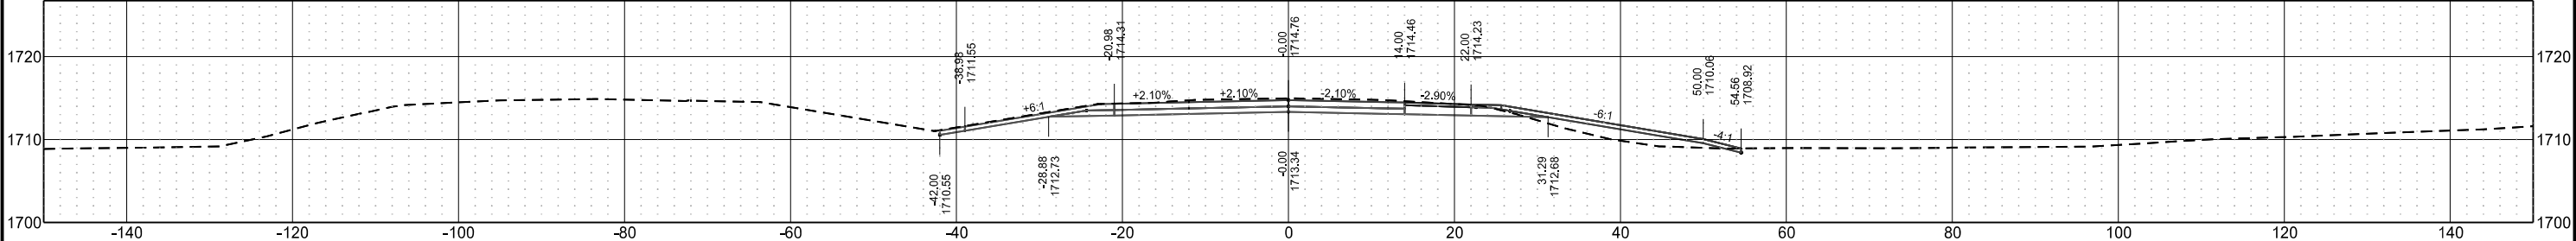


Sta 2613+00.00

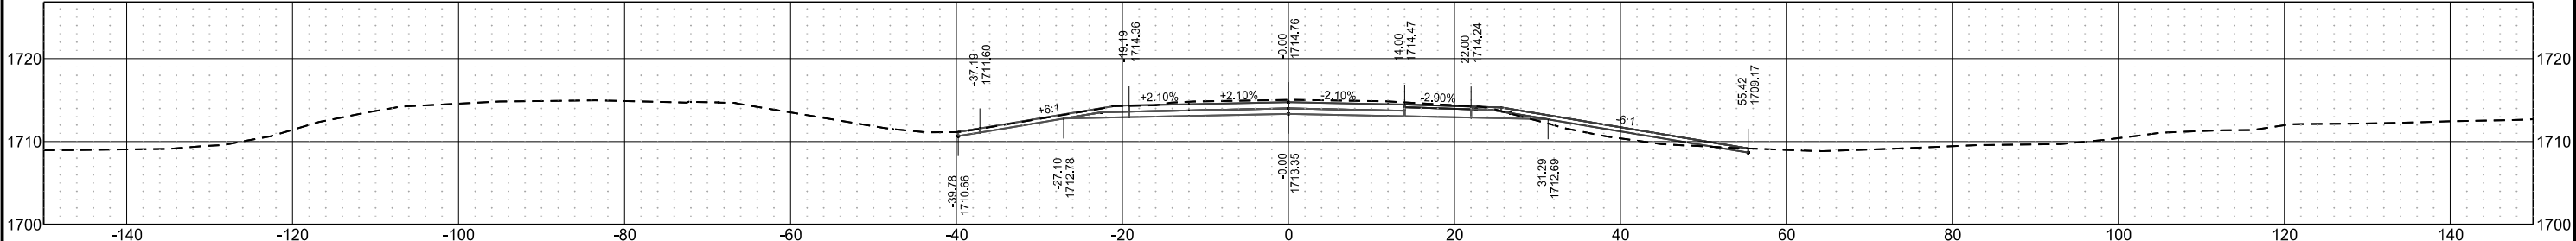

Sta 2612+00.00

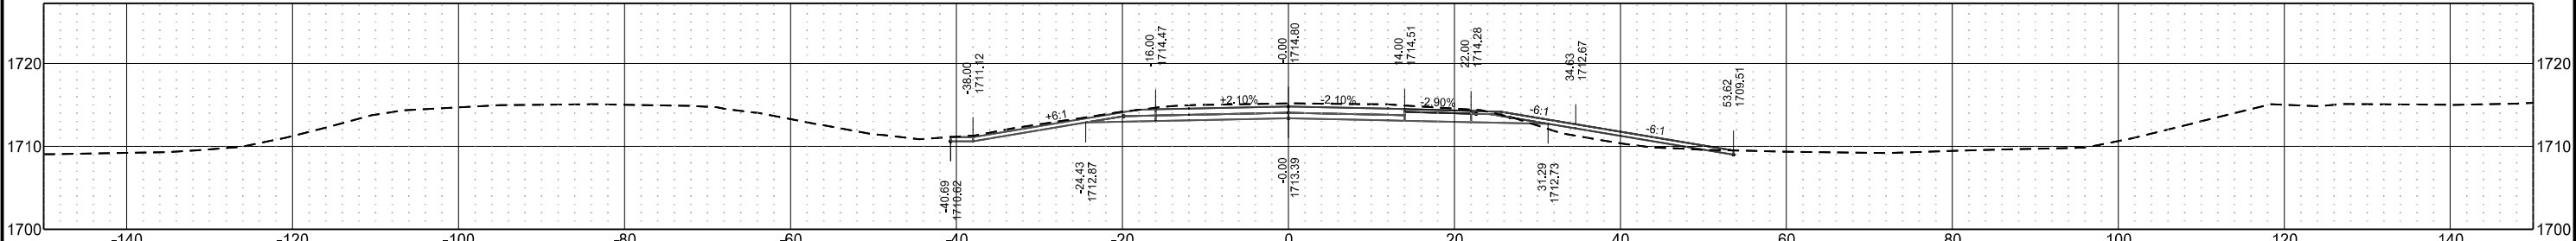


Sta 2611+00.00

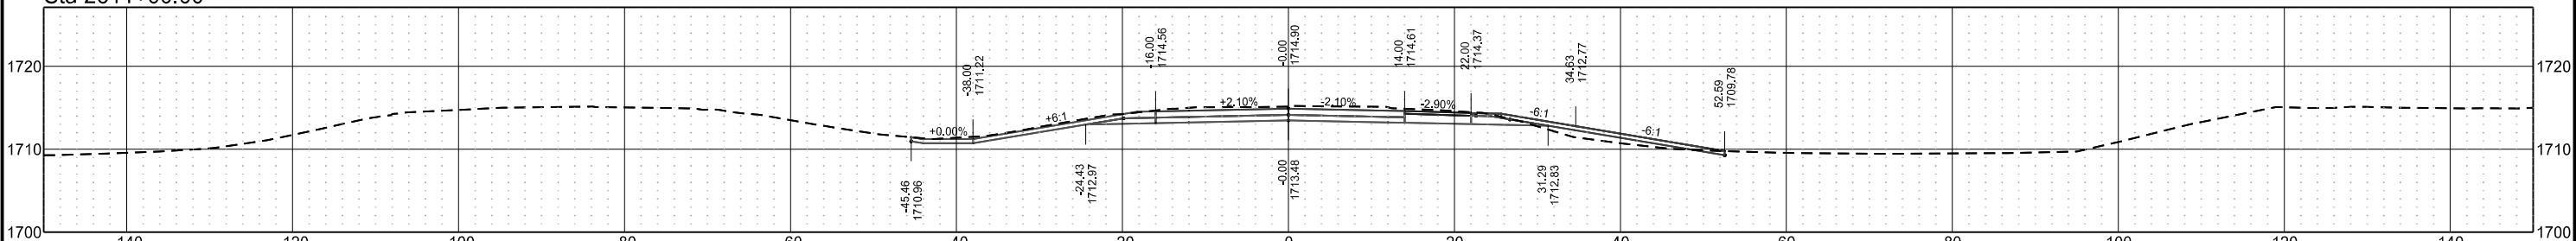


Centerline Cross Sections
I-94 Reconstruction
Bismarck to E of Menoken Interchange - EB

STATE	PROJECT NO.	SECTION NO.	SHEET NO.
ND	IM-X-1-094(214)162	200	138


Sta 2618+20.90

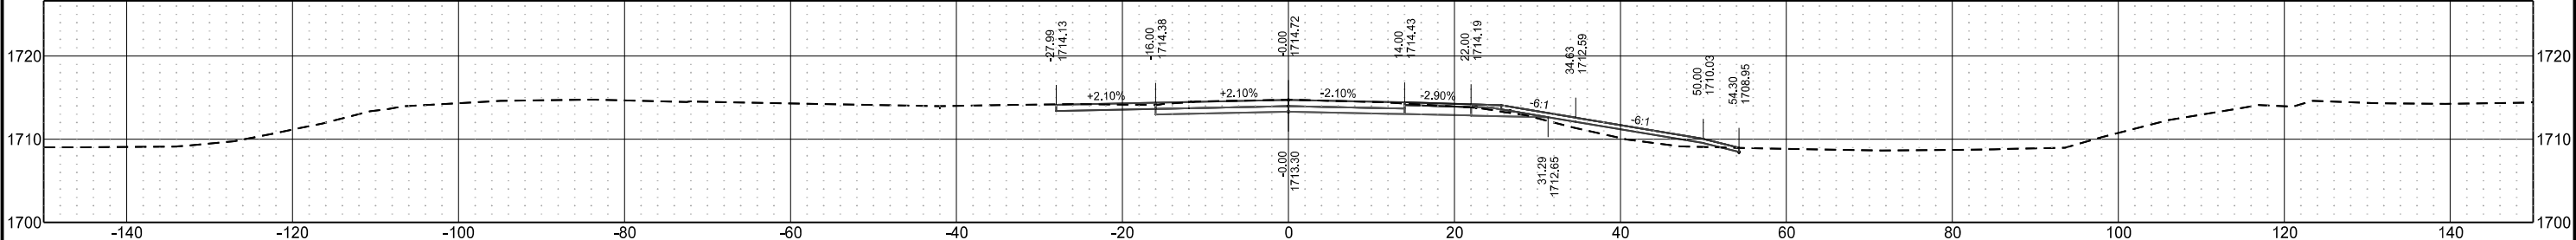


Sta 2618+00.00

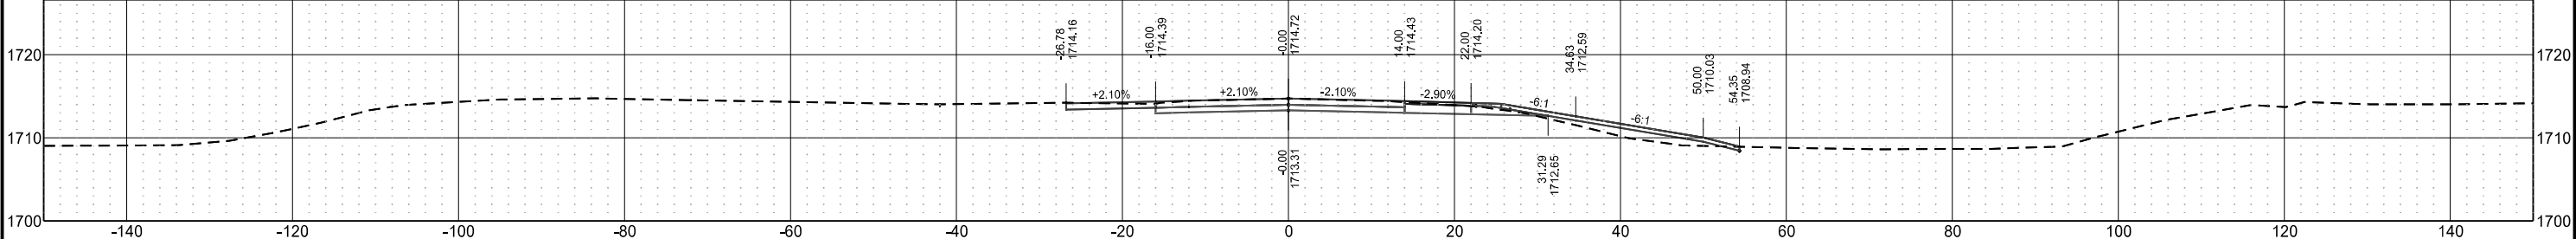


Sta 2617+00.00

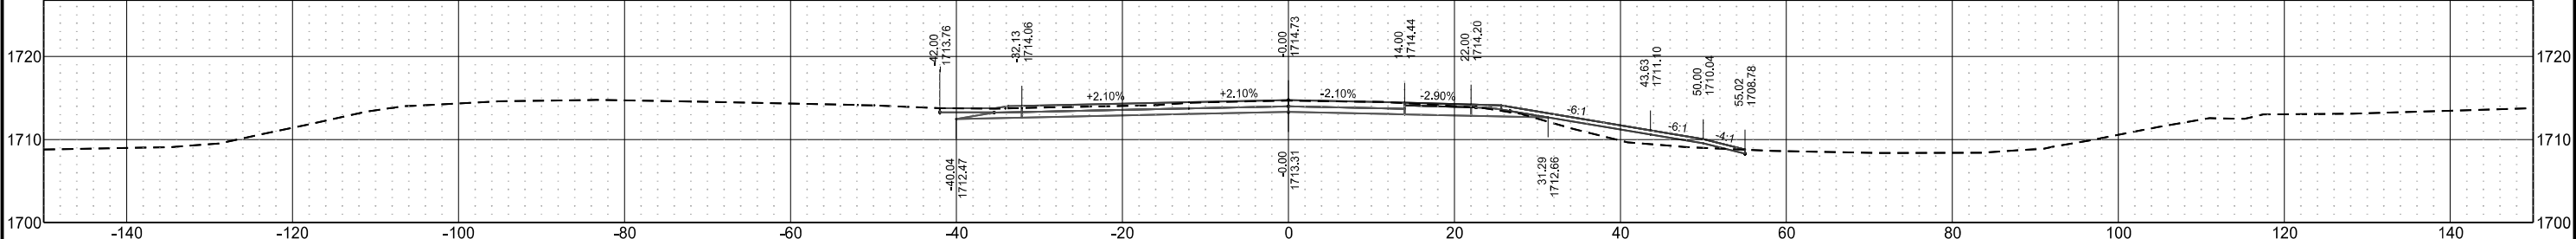

Sta 2616+00.00

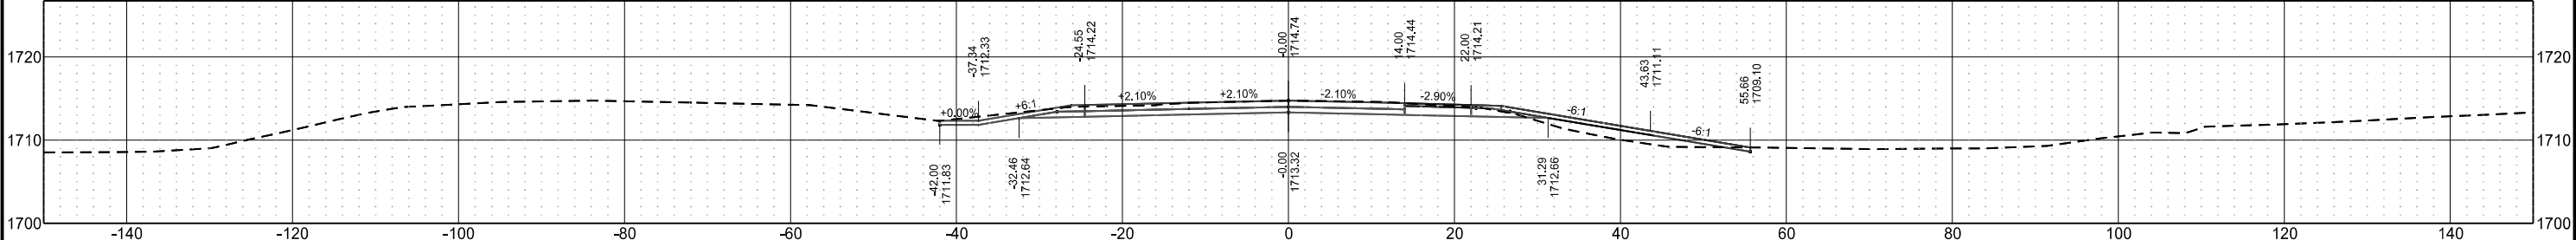


Sta 2615+00.00

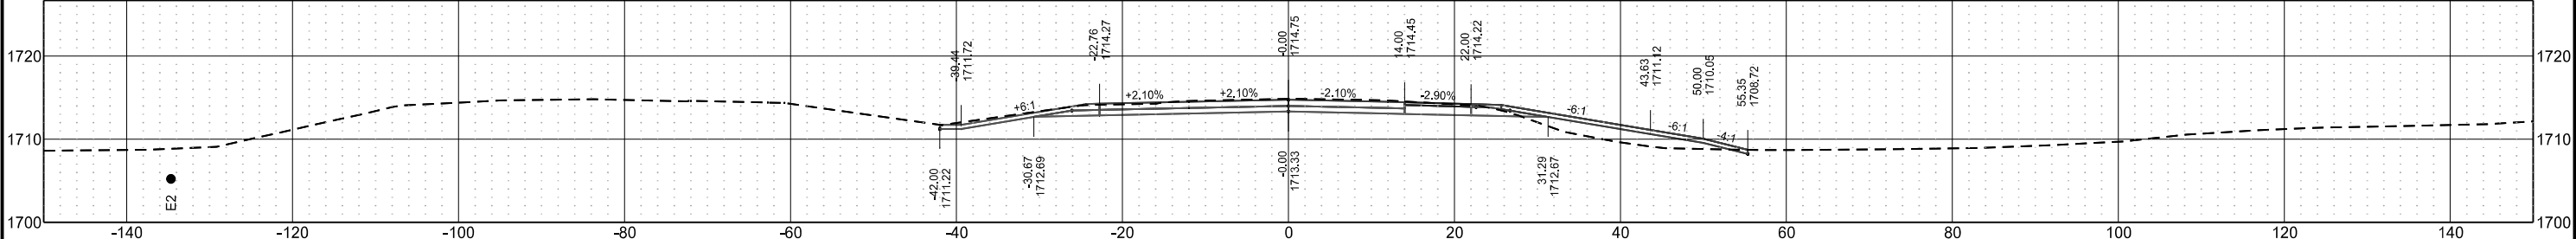


Centerline Culvert Cross Sections - Drawn Parallel to Centerline of Pipes
I-94 Reconstruction
Bismarck to E of Menoken Interchange - EB

Revised	11/7/2024	STATE	PROJECT NO.	SECTION NO.	SHEET NO.
		ND	IM-X-1-094(214)162	200	139


Sta 2122+10.90

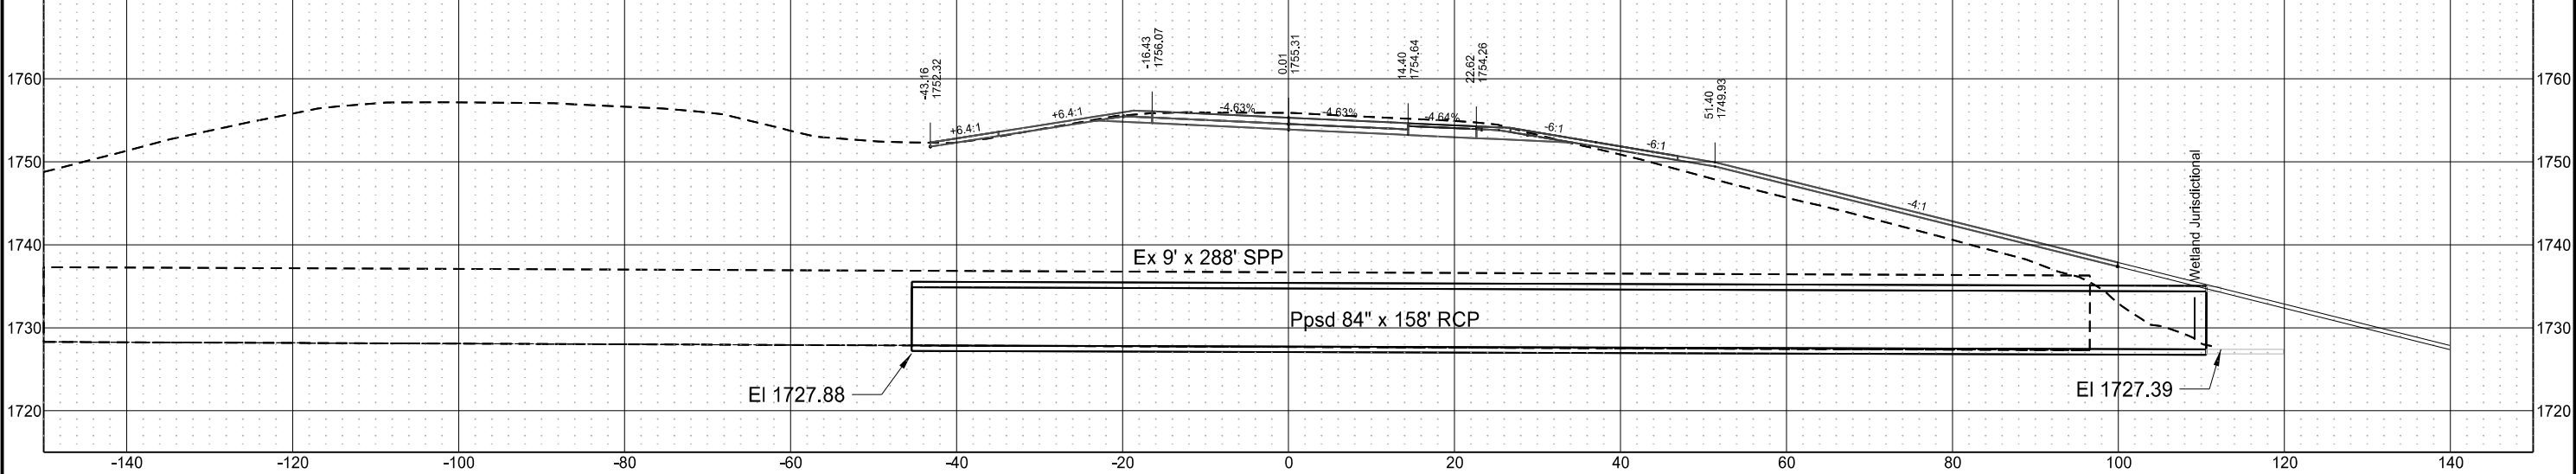

Sta 2119+37.70


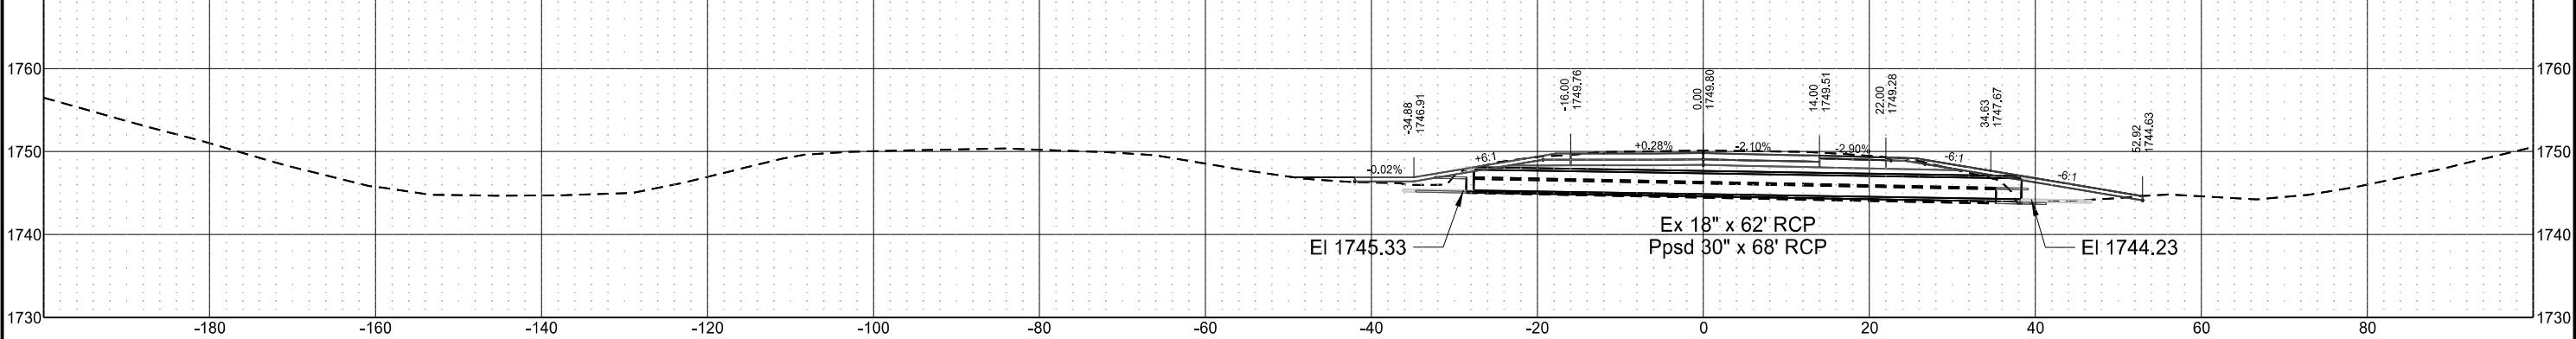


Sta 2110+06.99

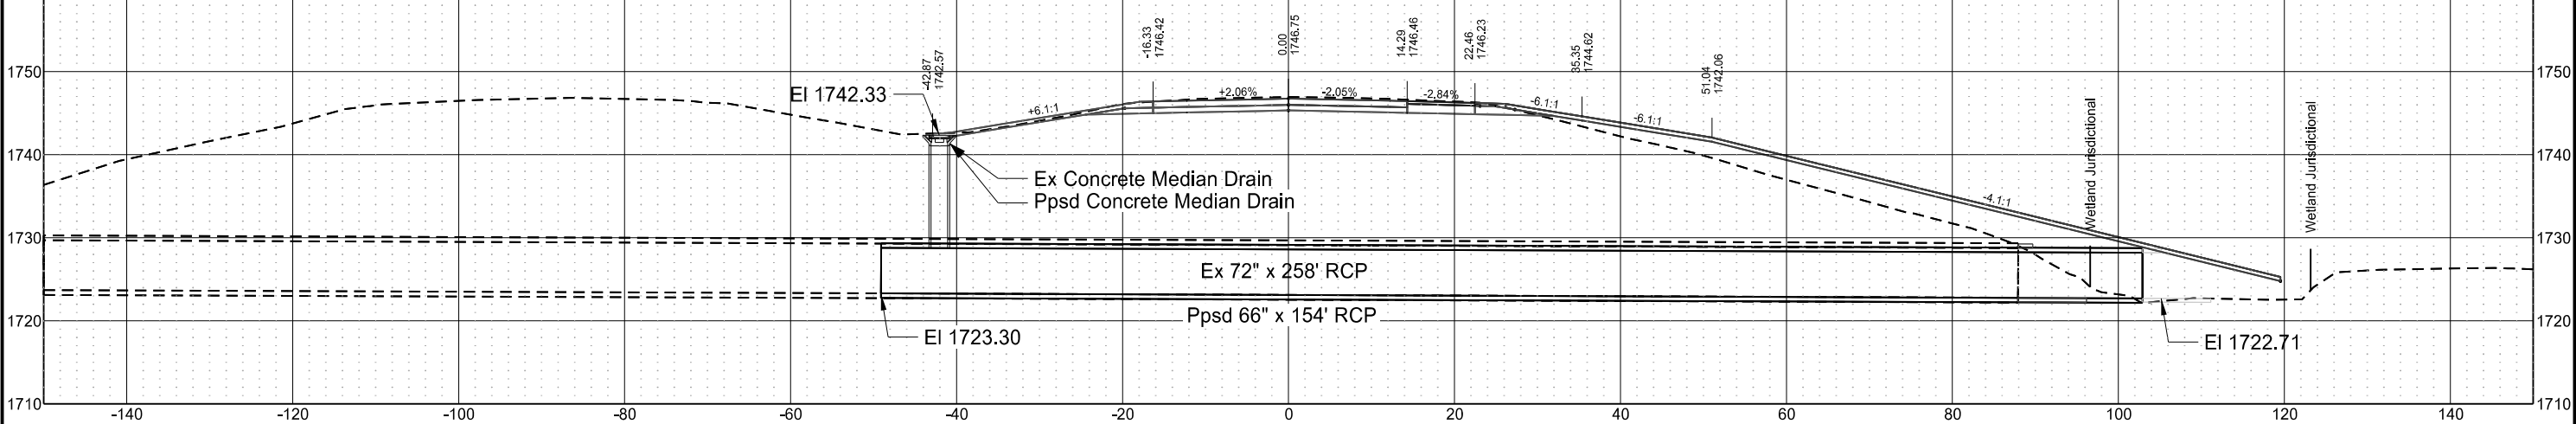



Centerline Culvert Cross Sections - Drawn Parallel to Centerline of Pipes
I-94 Reconstruction
Bismarck to E of Menoken Interchange - EB

Revised	11/7/2024	STATE	PROJECT NO.	SECTION NO.	SHEET NO.
		ND	IM-X-1-094(214)162	200	140

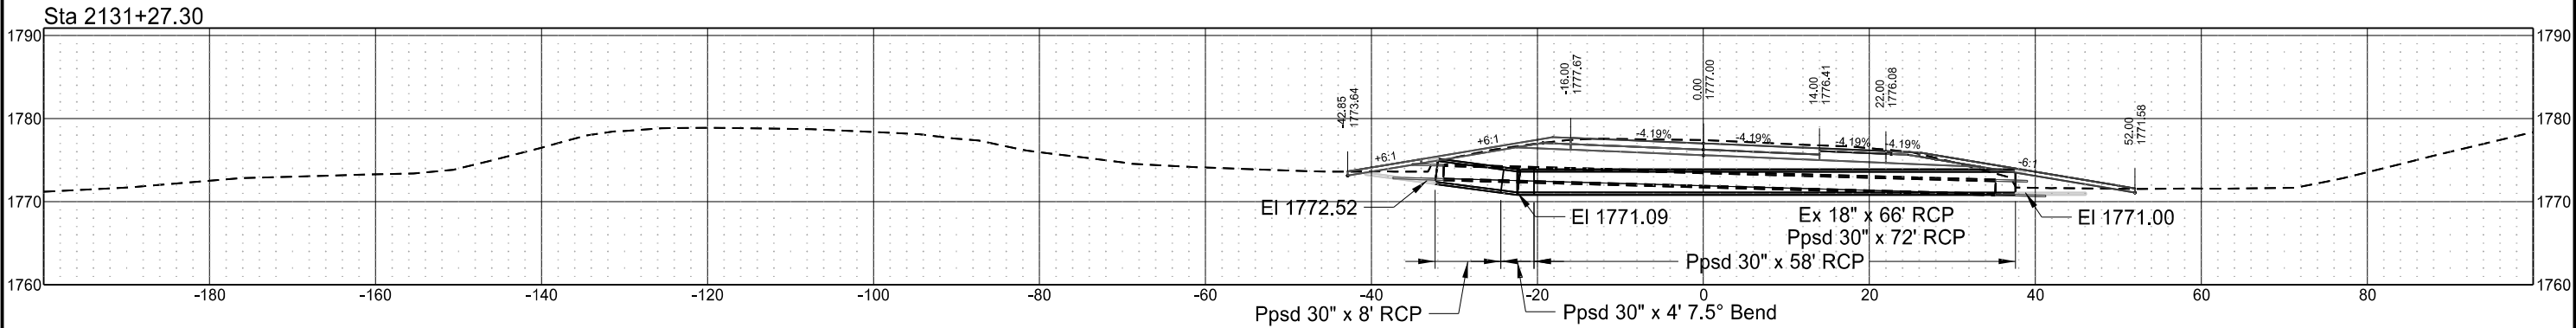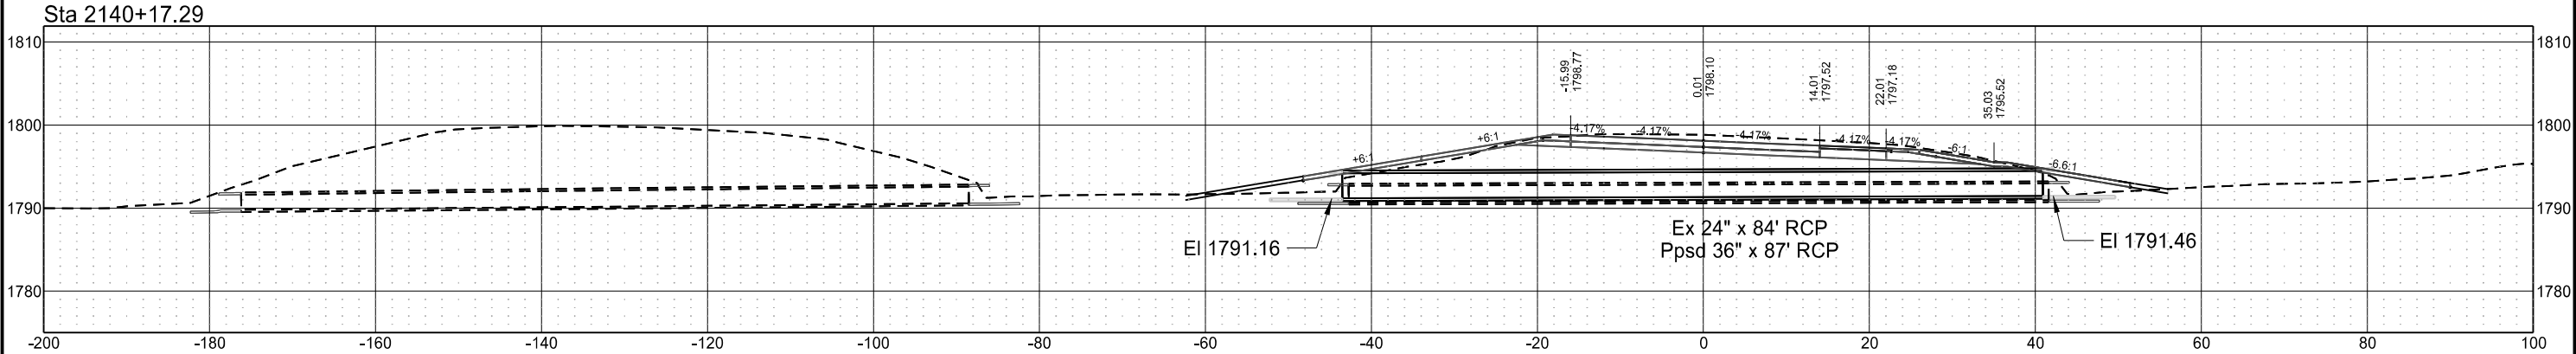

Centerline Culvert Cross Sections - Drawn Parallel to Centerline of Pipes
I-94 Reconstruction
Bismarck to E of Menoken Interchange - EB


	STATE	PROJECT NO.	SECTION NO.	SHEET NO.
	ND	IM-X-1-094(214)162	200	140

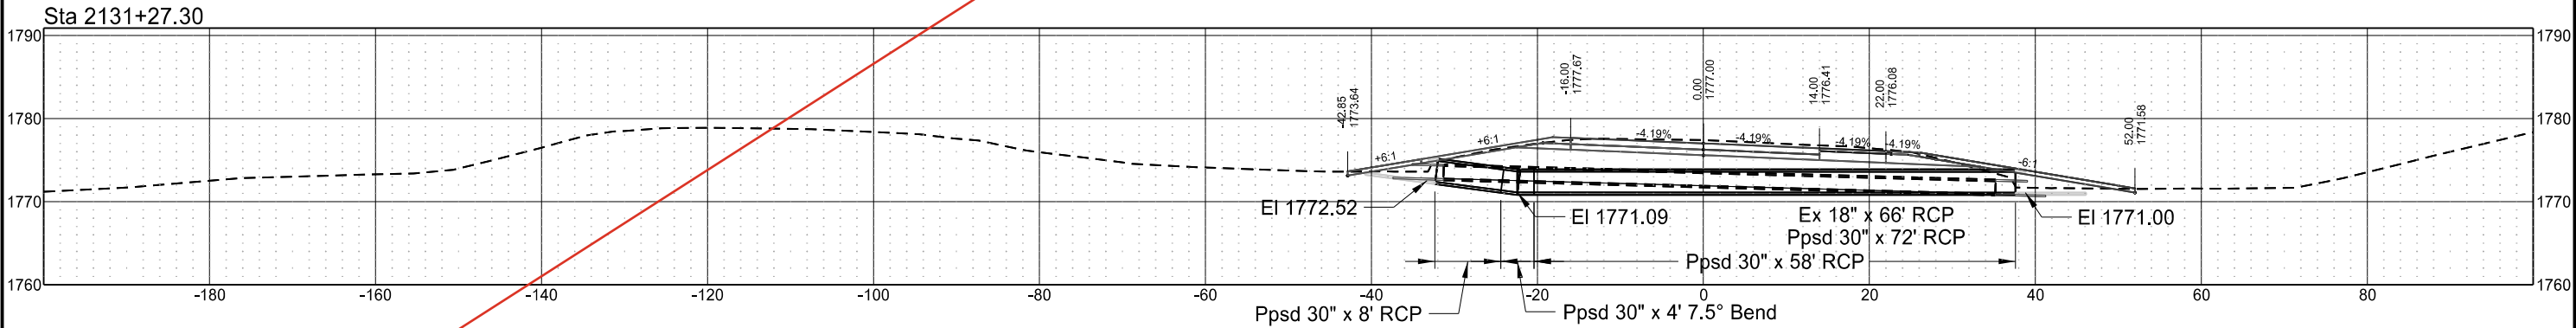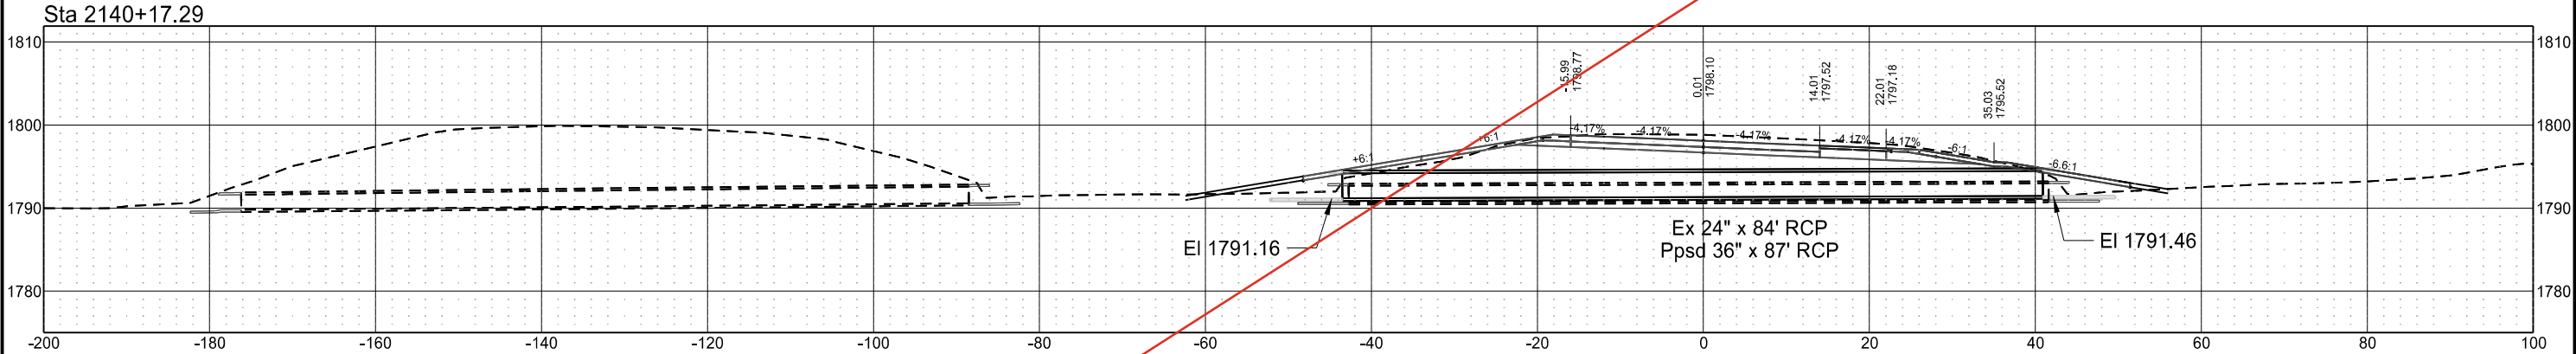


Centerline Culvert Cross Sections - Drawn Parallel to Centerline of Pipes
I-94 Reconstruction
Bismarck to E of Menoken Interchange - EB

Revised	11/7/2024	STATE	PROJECT NO.	SECTION NO.	SHEET NO.
		ND	IM-X-1-094(214)162	200	141


Sta 2153+73.56

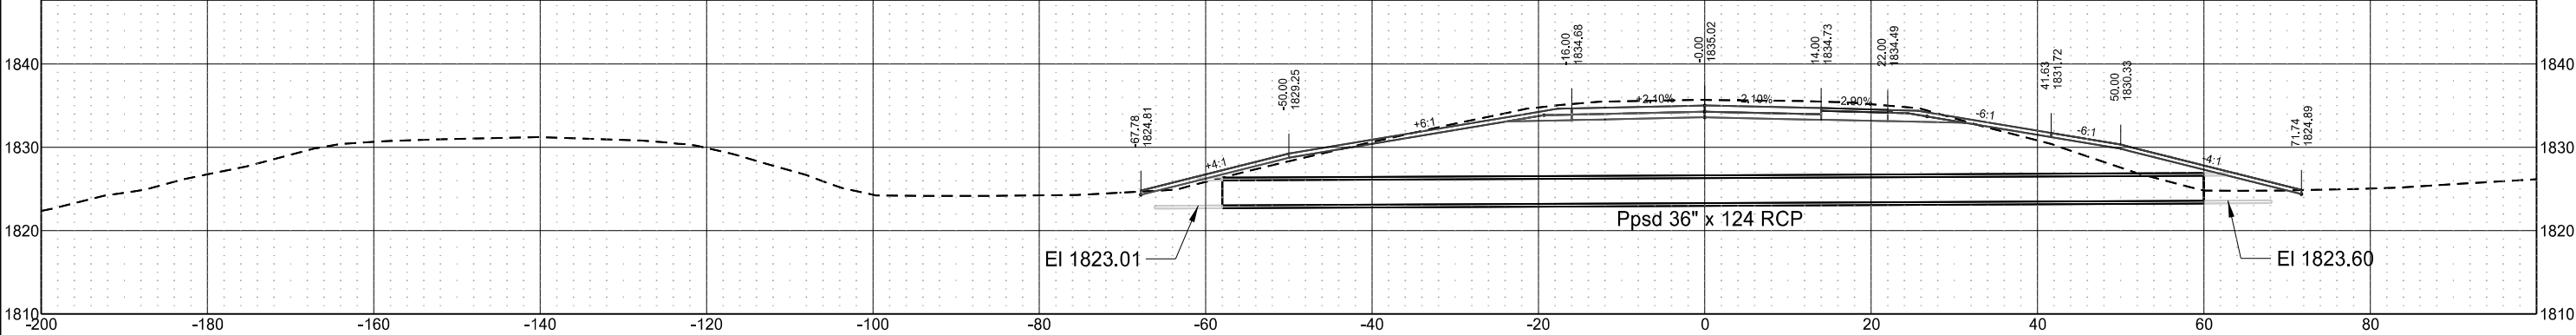

Sta 2153+63.56

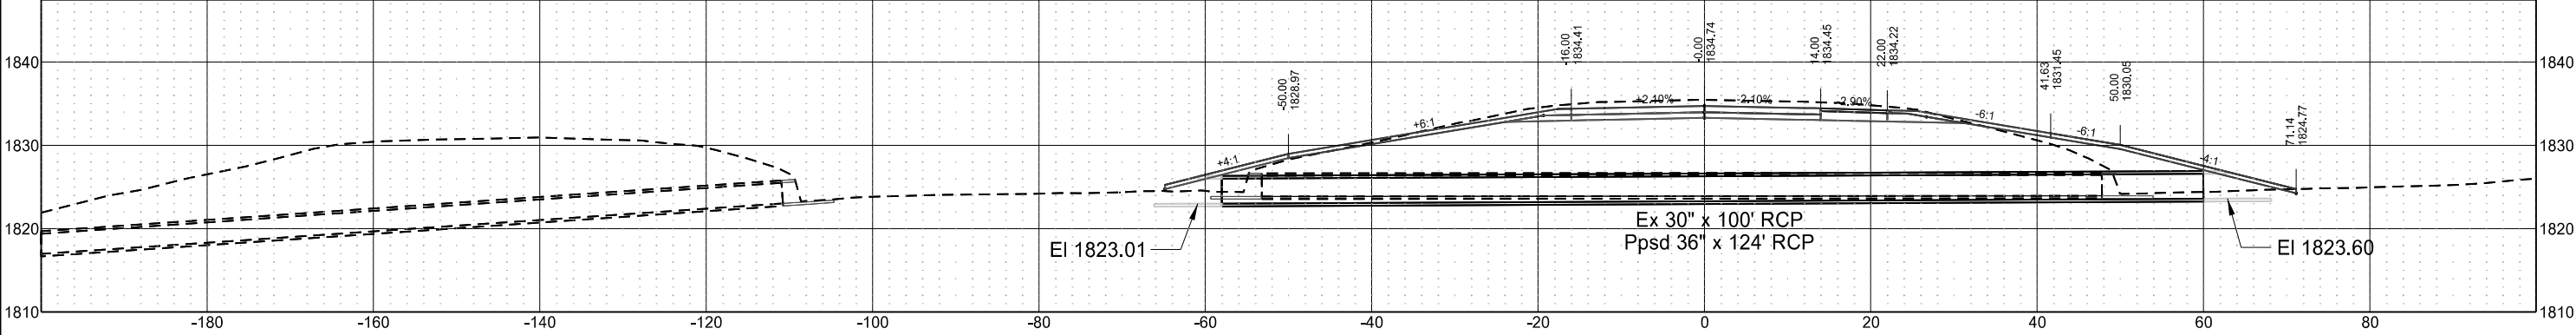


Sta 2140+27.29

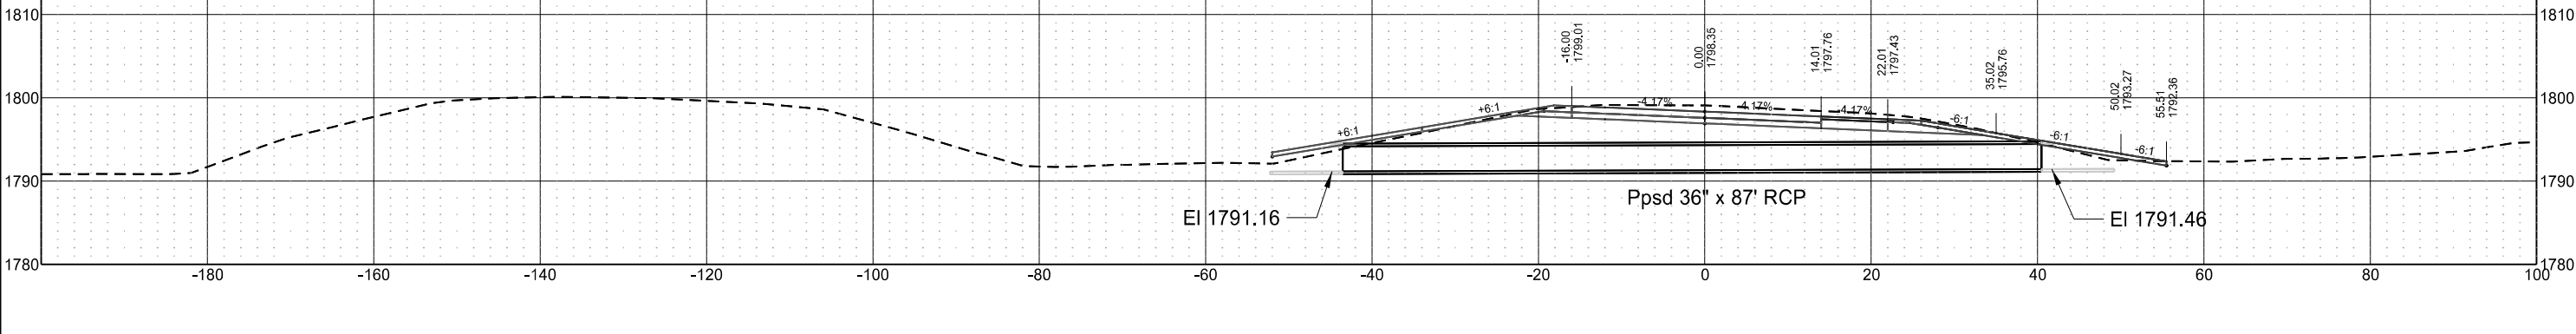


Centerline Culvert Cross Sections - Drawn Parallel to Centerline of Pipes
I-94 Reconstruction
Bismarck to E of Menoken Interchange - EB

	STATE	PROJECT NO.	SECTION NO.	SHEET NO.
	ND	IM-X-1-094(214)162	200	141


Sta 2153+73.56

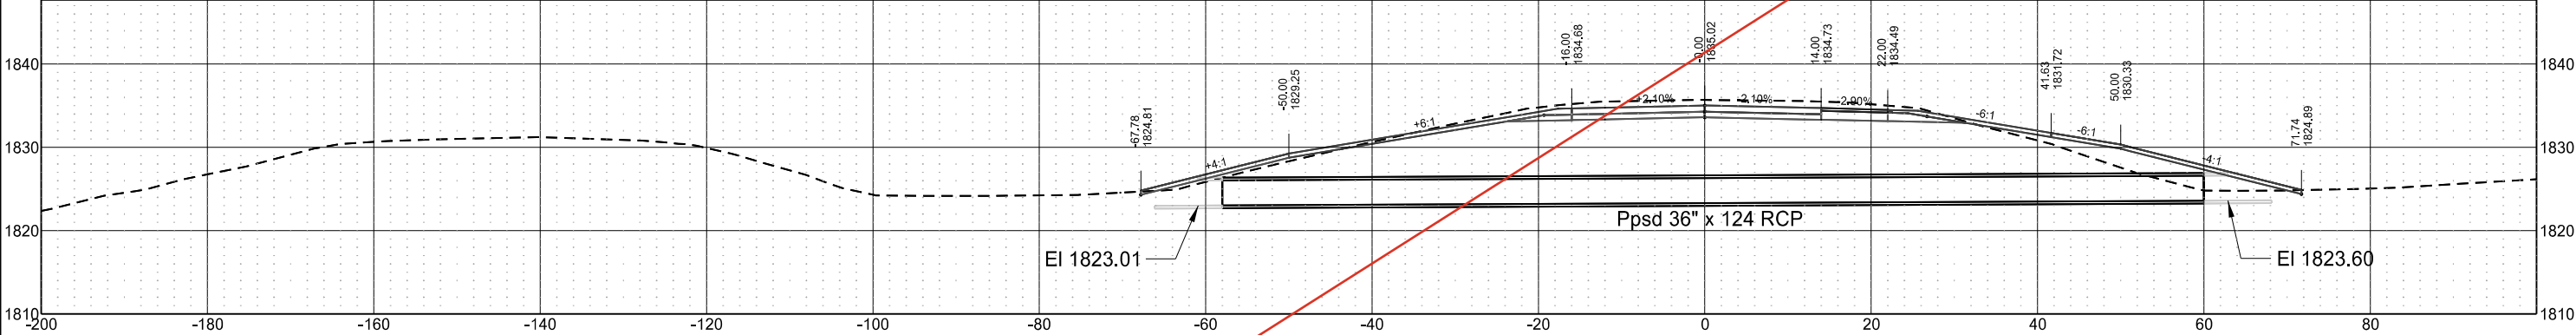

Sta 2153+63.56

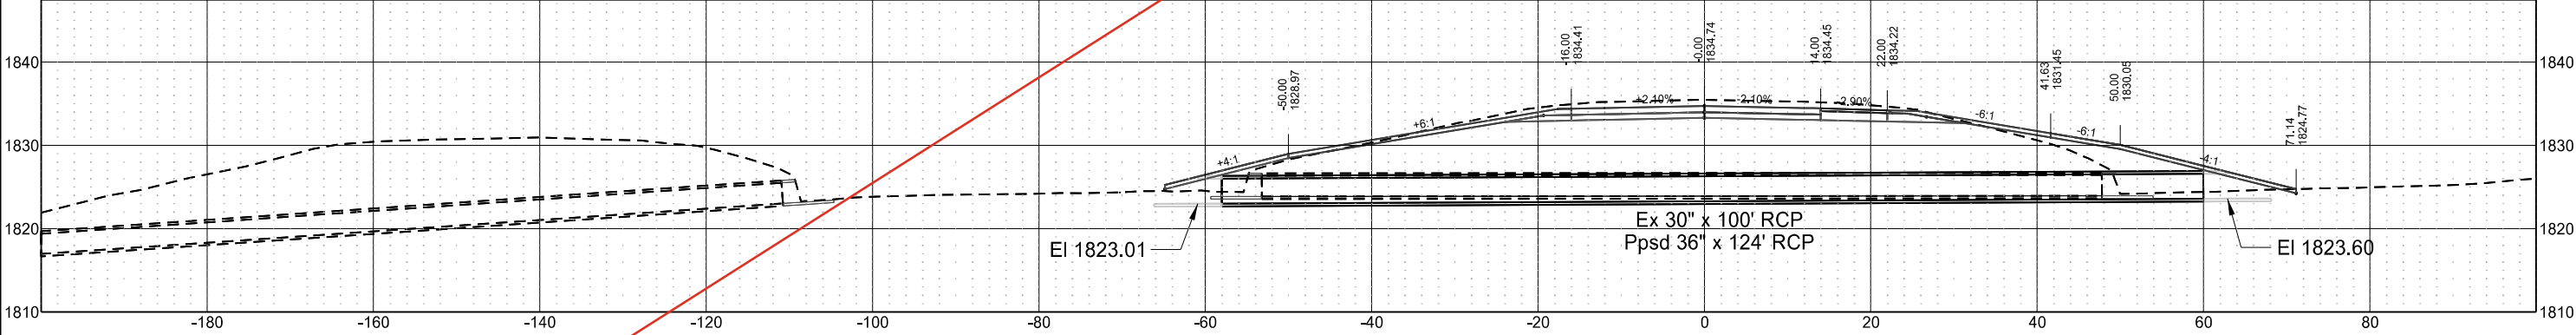


Sta 2140+27.29

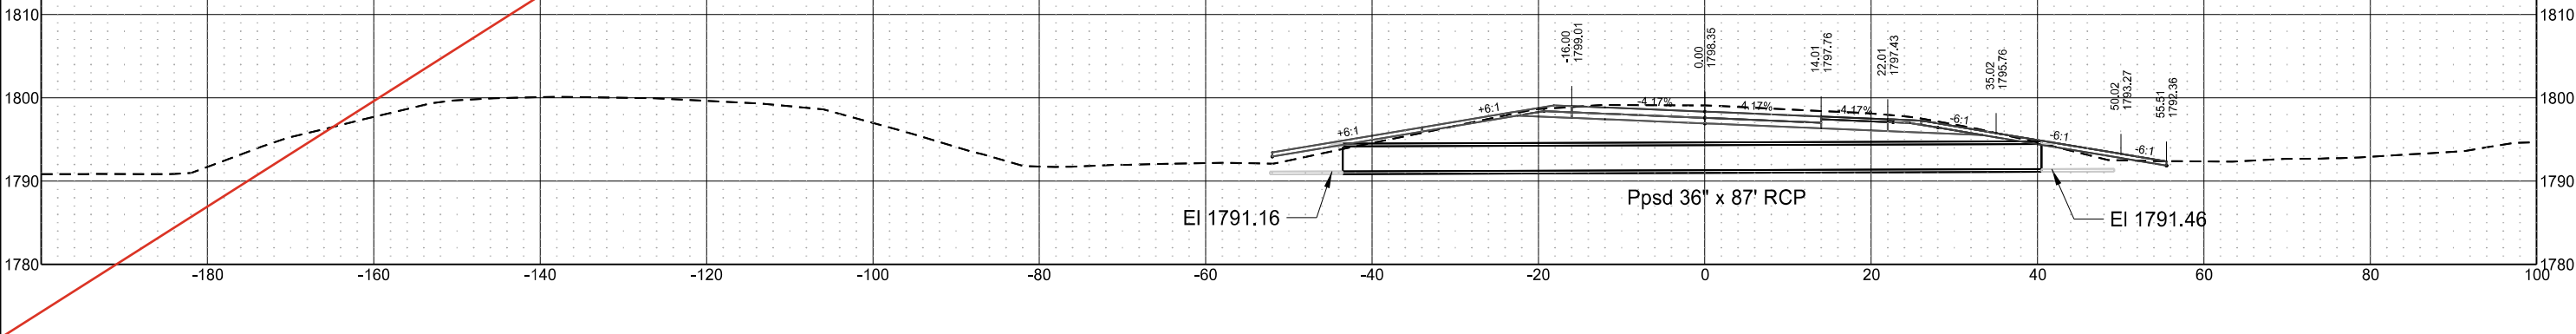


Centerline Culvert Cross Sections - Drawn Parallel to Centerline of Pipes
I-94 Reconstruction
Bismarck to E of Menoken Interchange - EB

Revised	11/7/2024	STATE	PROJECT NO.	SECTION NO.	SHEET NO.
		ND	IM-X-1-094(214)162	200	142


Sta 2227+09.86

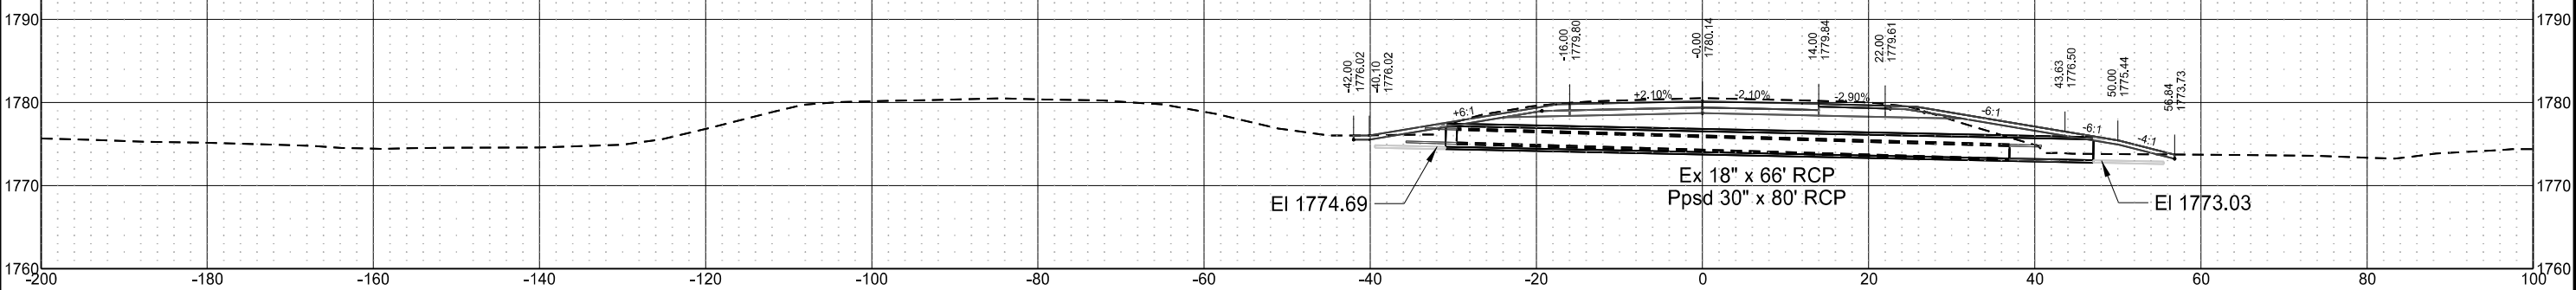


Sta 2215+08.55

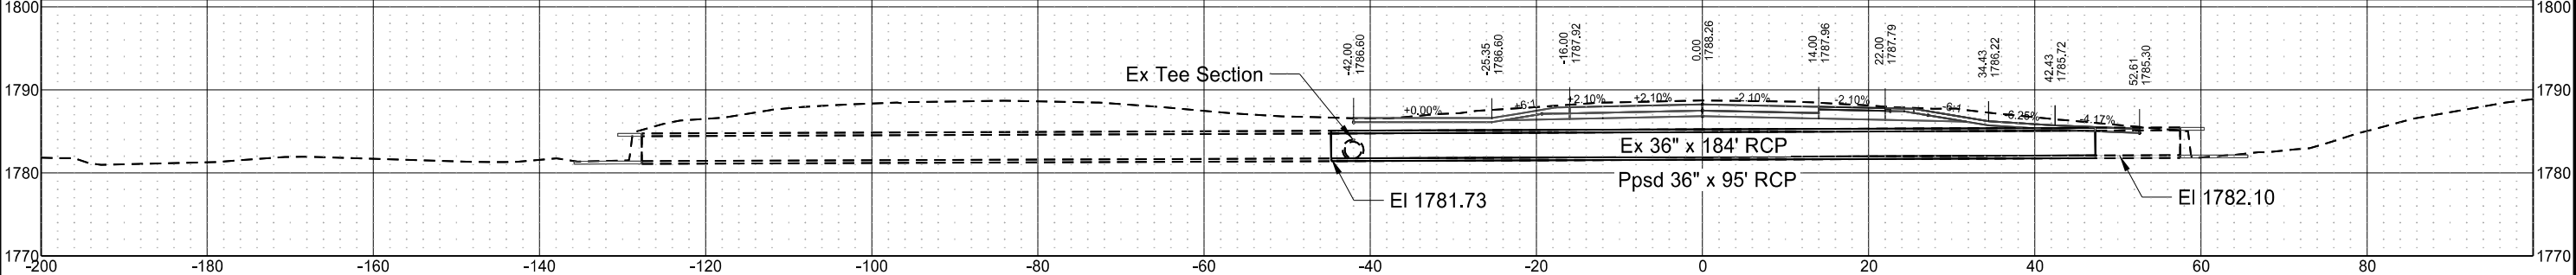

Sta 2214+99.00

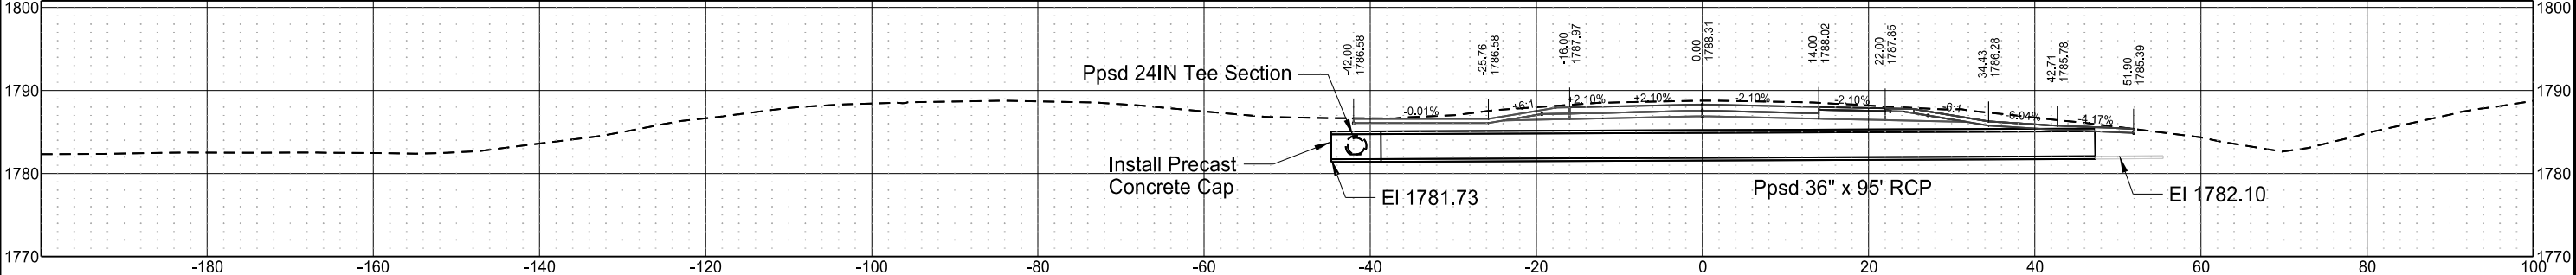


Sta 2177+53.86

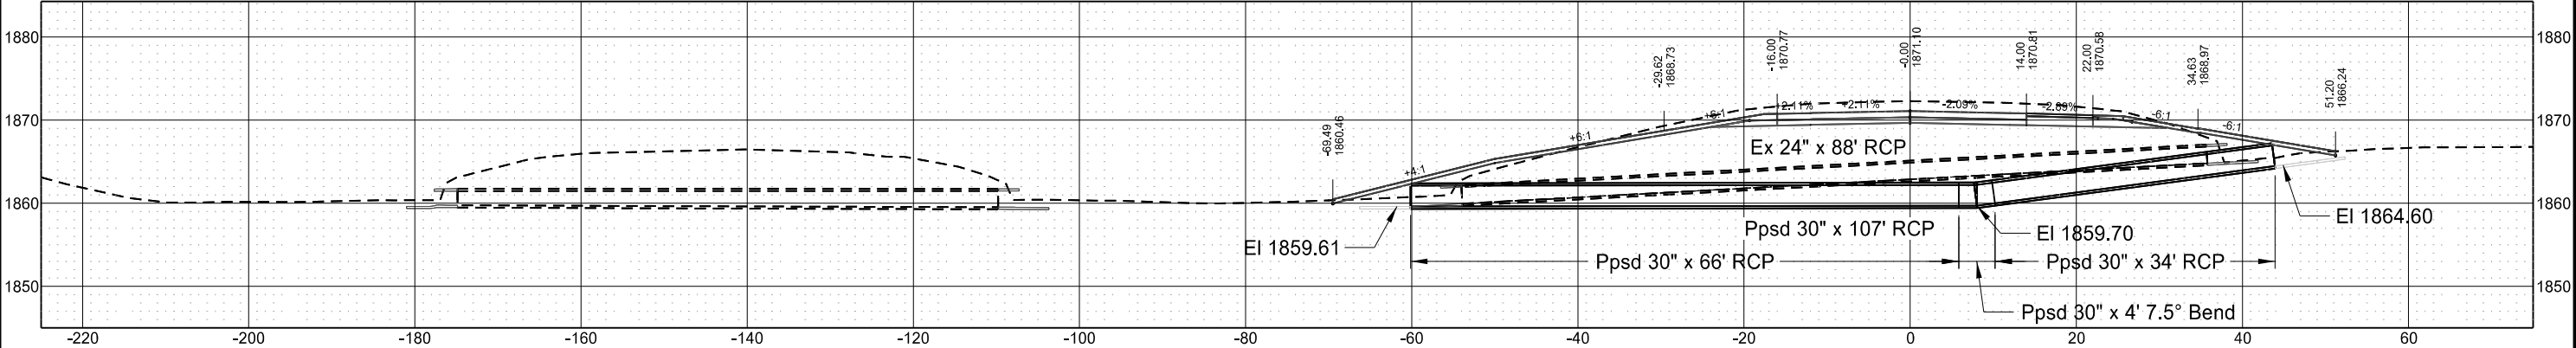

Centerline Culvert Cross Sections - Drawn Parallel to Centerline of Pipes
I-94 Reconstruction
Bismarck to E of Menoken Interchange - EB


	STATE	PROJECT NO.	SECTION NO.	SHEET NO.
	ND	IM-X-1-094(214)162	200	142

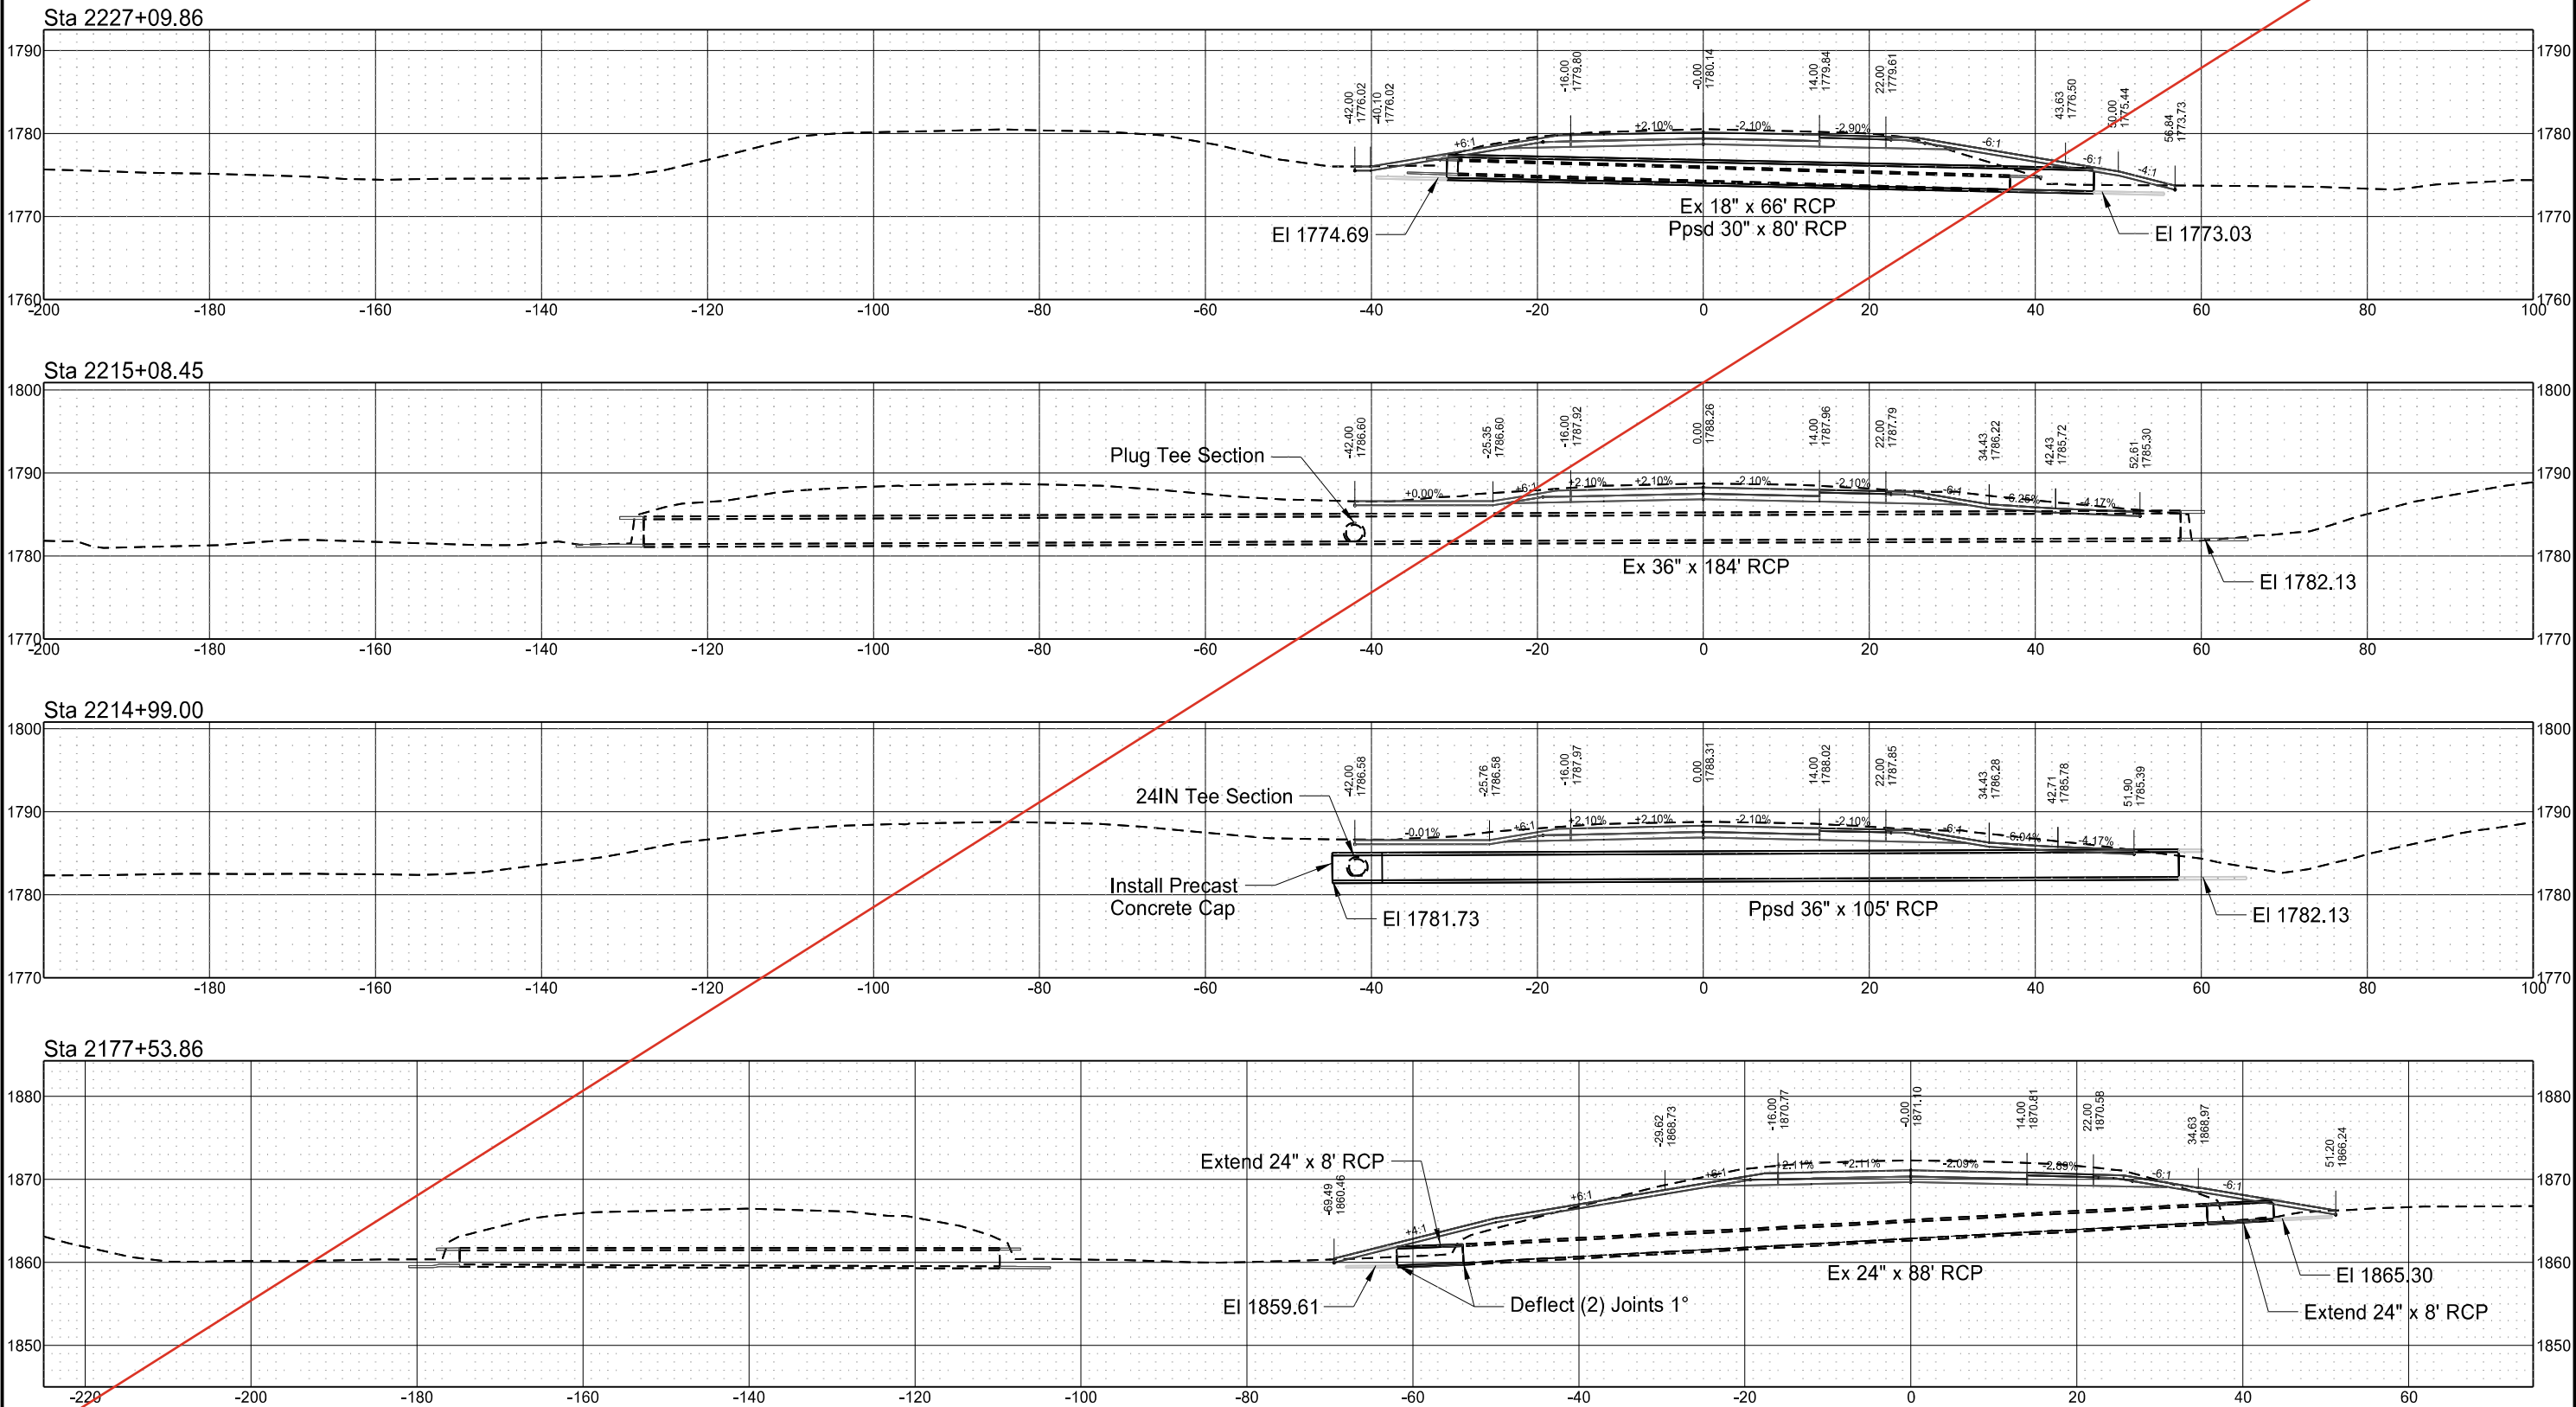


Centerline Culvert Cross Sections - Drawn Parallel to Centerline of Pipes
I-94 Reconstruction
Bismarck to E of Menoken Interchange - EB

Revised	11/7/2024	STATE	PROJECT NO.	SECTION NO.	SHEET NO.
		ND	IM-X-1-094(214)162	200	143


Sta 2249+10.66

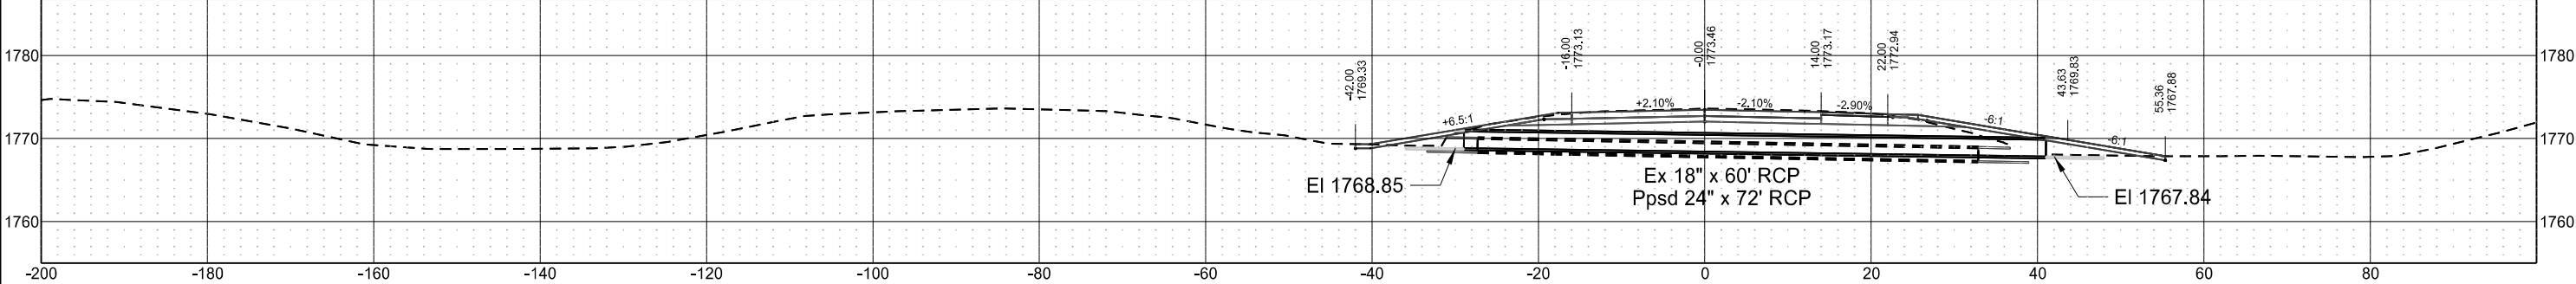

Sta 2239+59.99

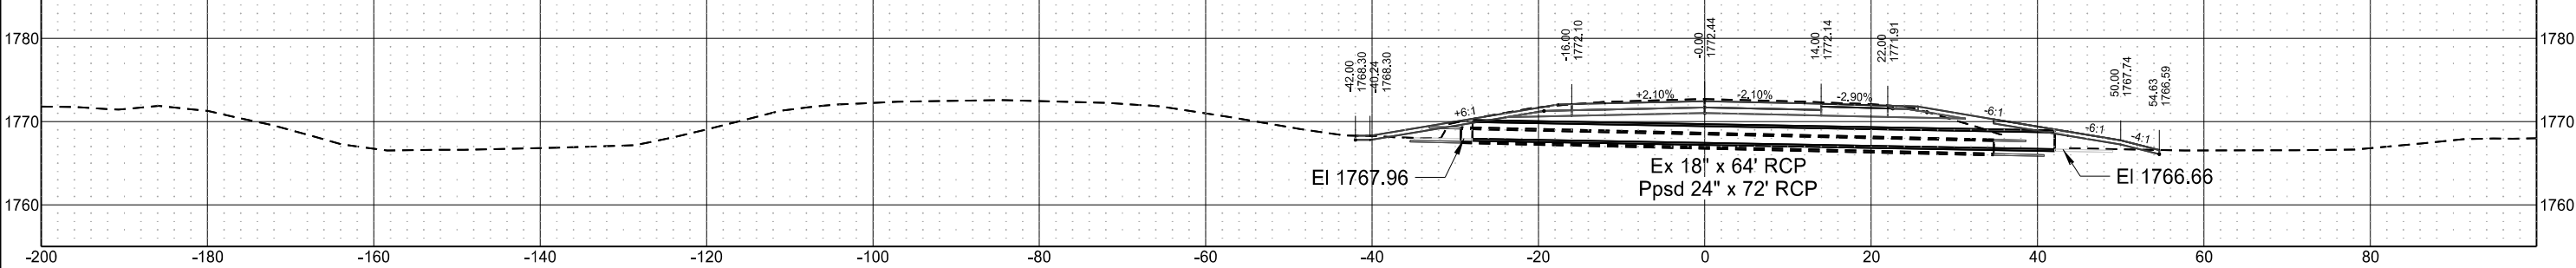


Sta 2236+84.95

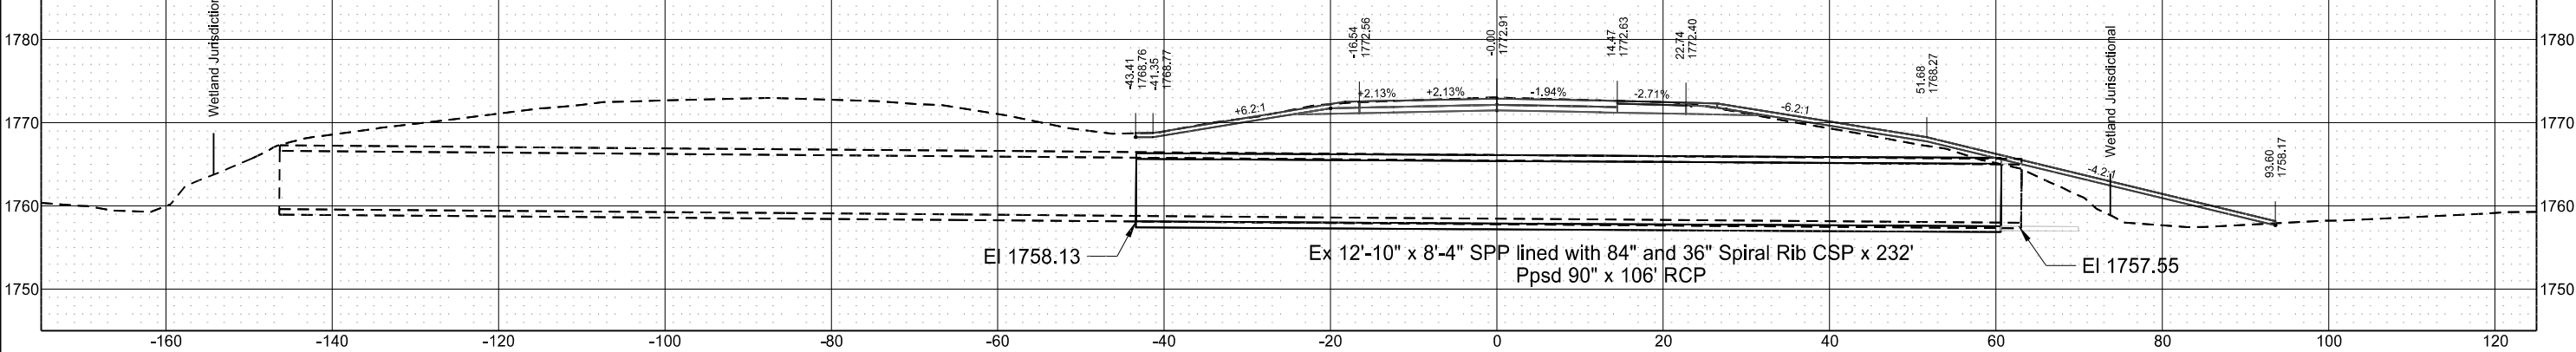


Centerline Culvert Cross Sections - Drawn Parallel to Centerline of Pipes
I-94 Reconstruction
Bismarck to E of Menoken Interchange - EB

	STATE	PROJECT NO.	SECTION NO.	SHEET NO.
	ND	IM-X-1-094(214)162	200	143


Sta 2249+10.66

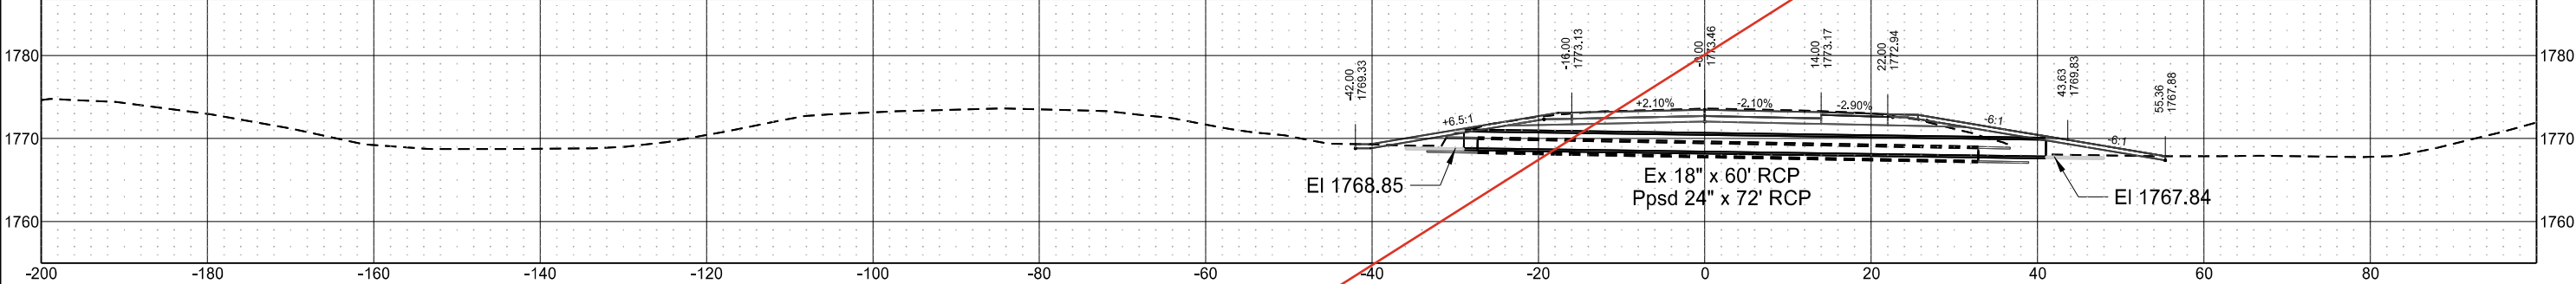

Sta 2239+59.99

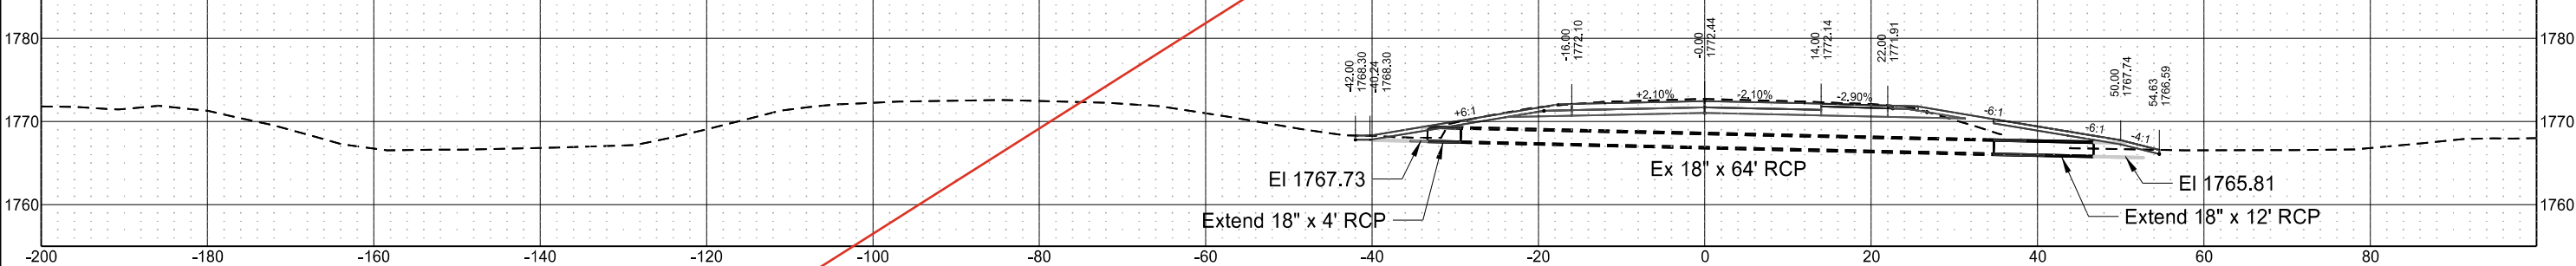


Sta 2236+84.95

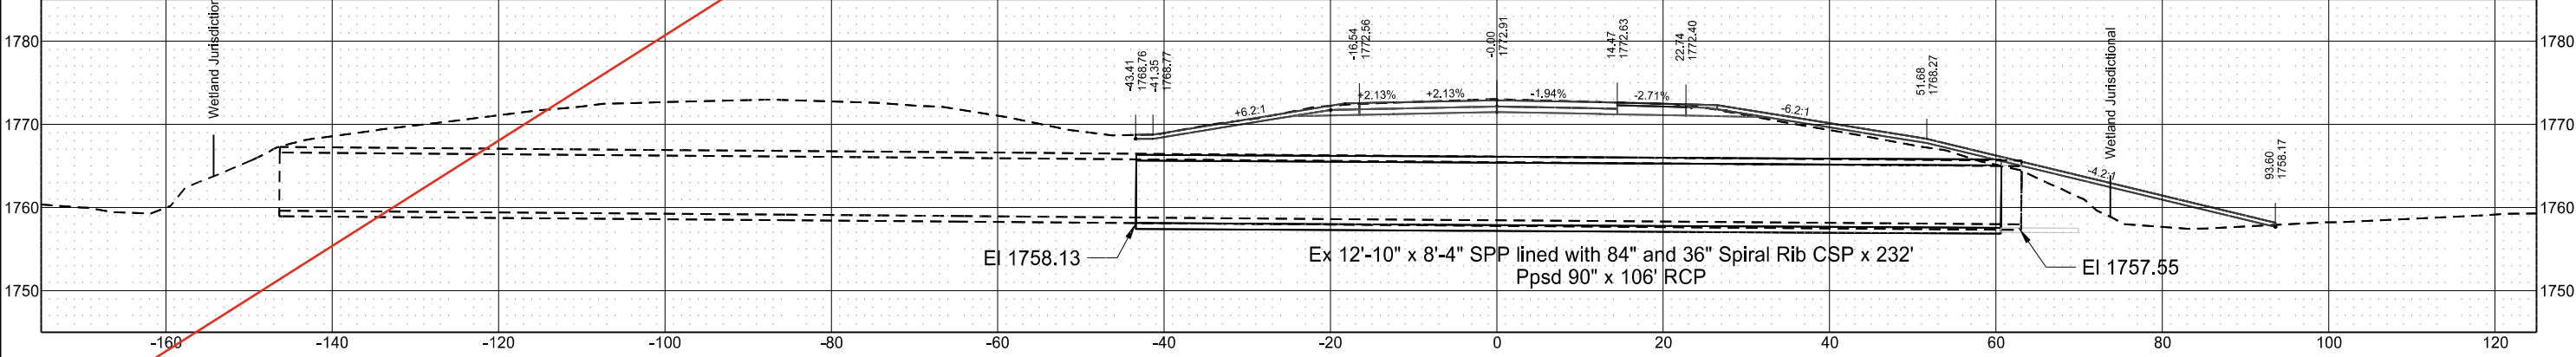


Centerline Culvert Cross Sections - Drawn Parallel to Centerline of Pipes
I-94 Reconstruction
Bismarck to E of Menoken Interchange - EB

Revised	11/7/2024	STATE	PROJECT NO.	SECTION NO.	SHEET NO.
		ND	IM-X-1-094(214)162	200	144

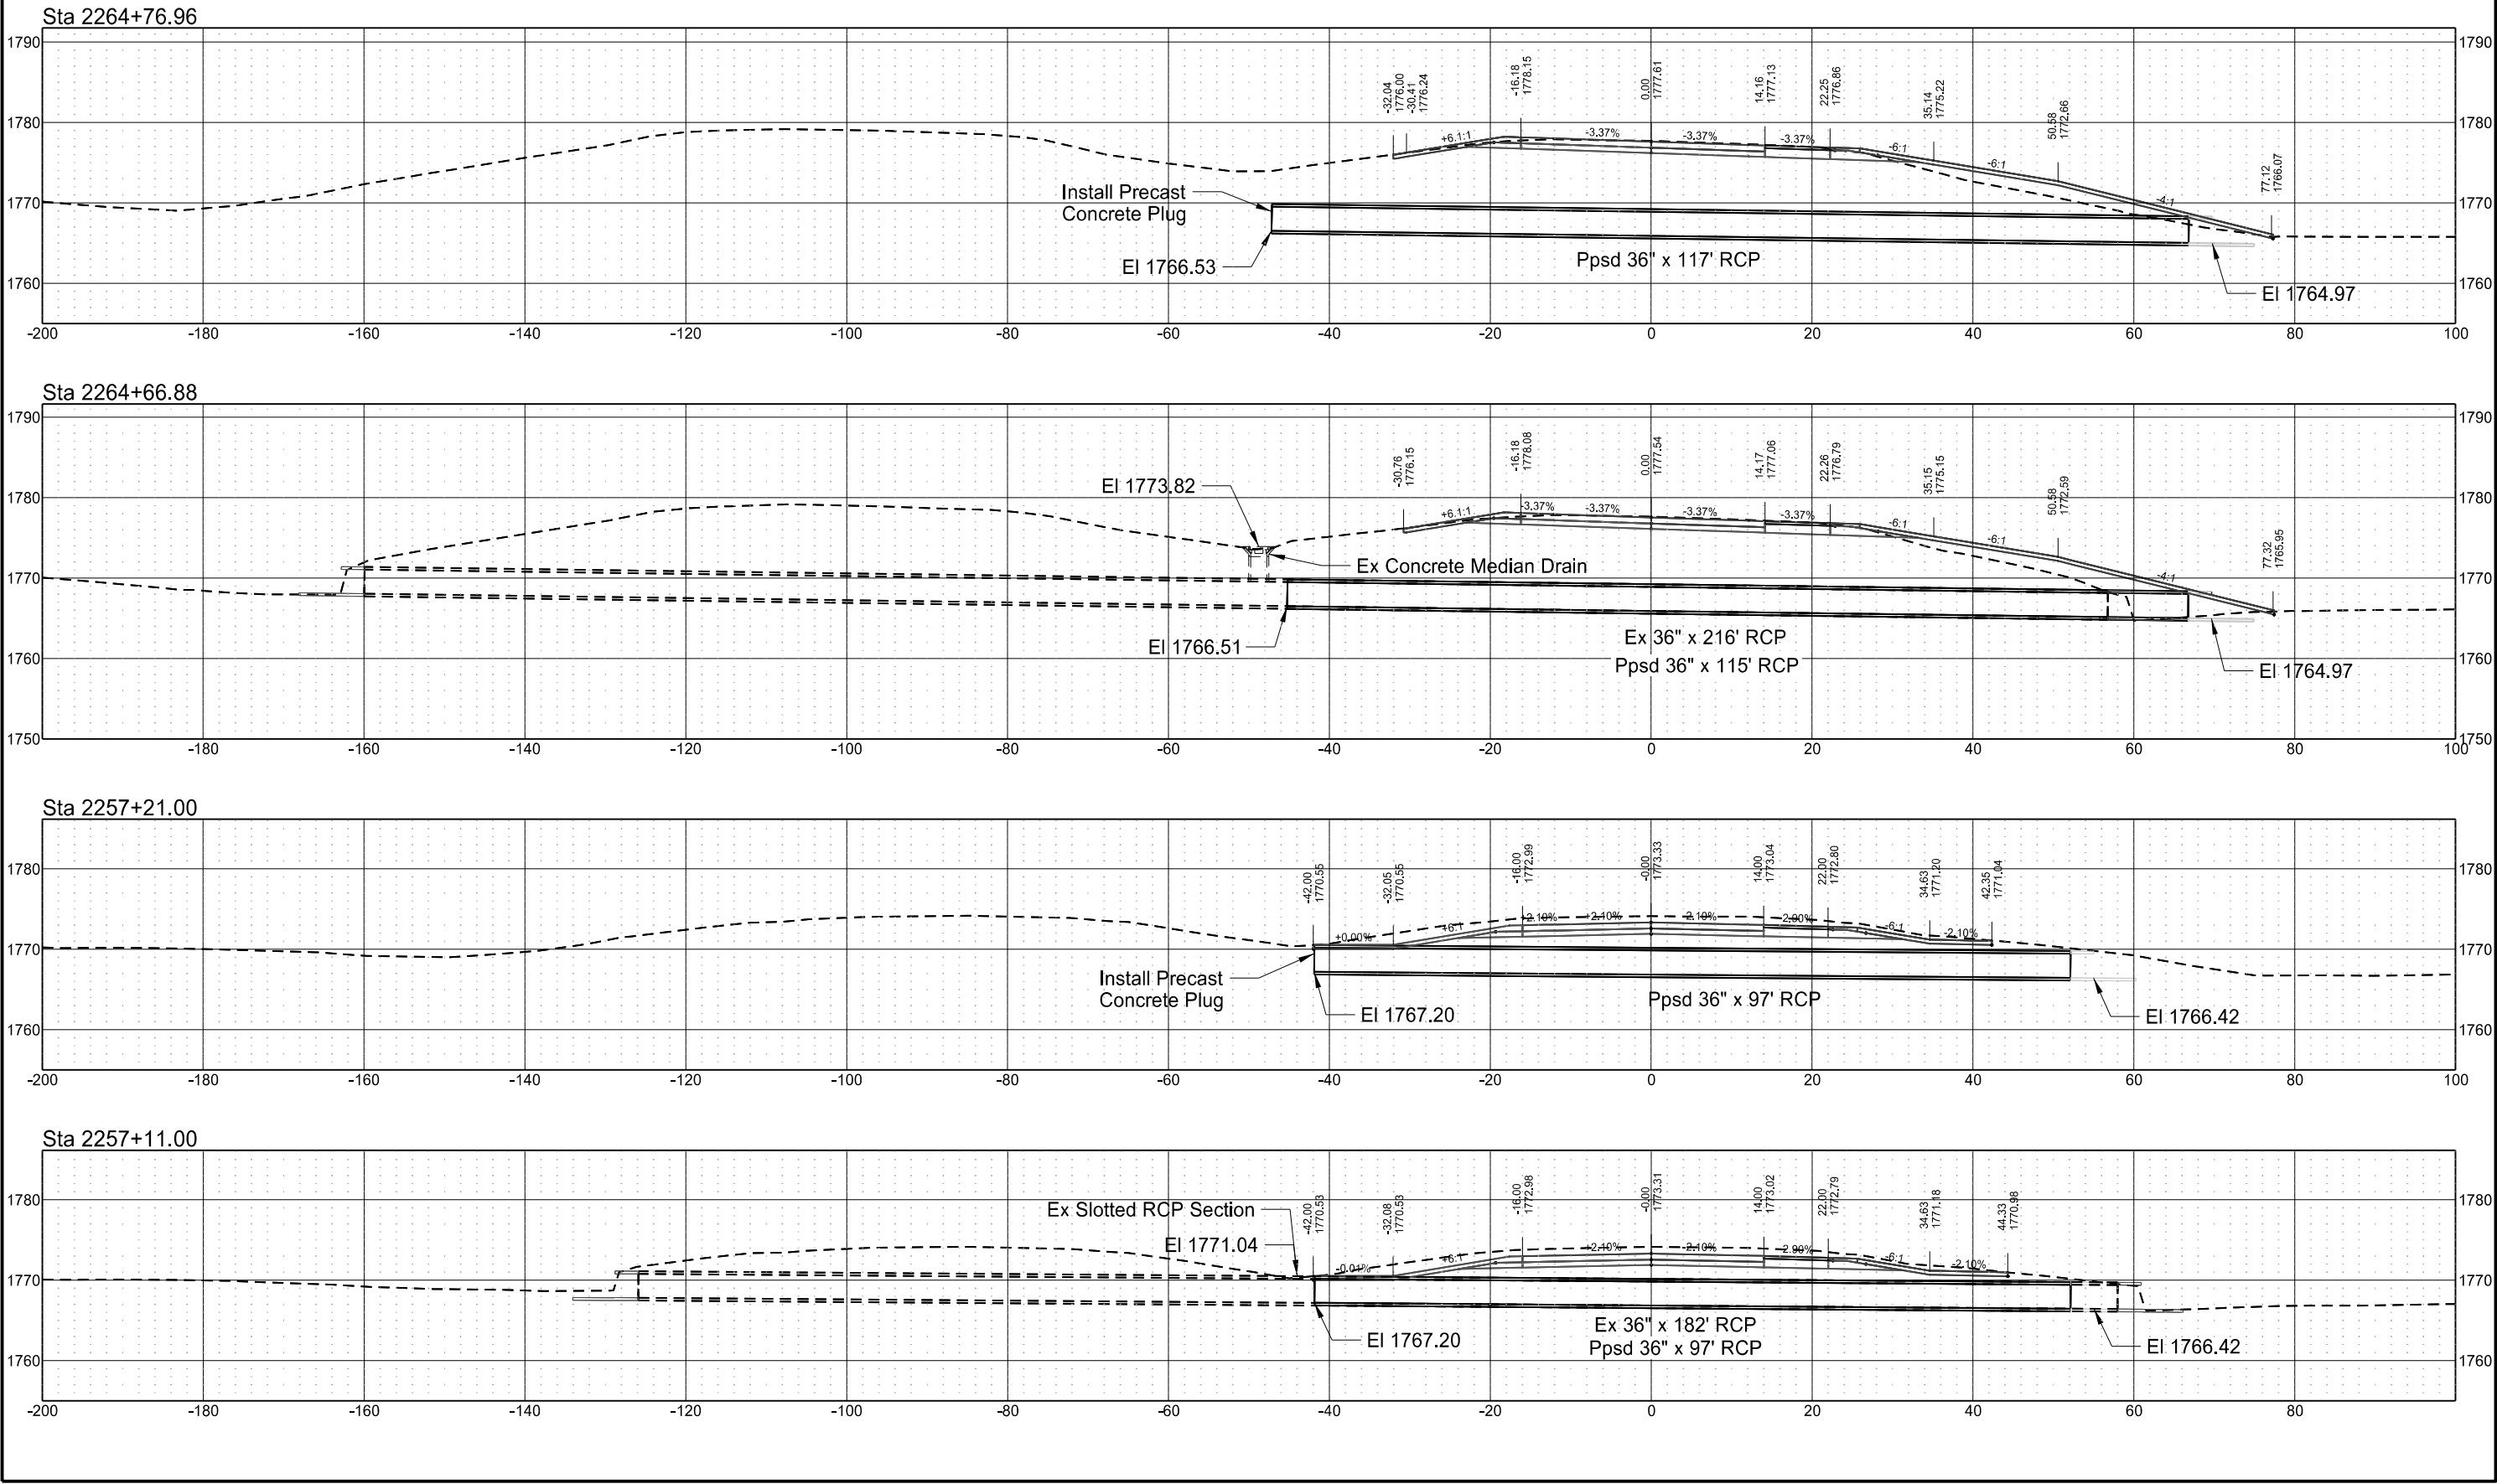





Centerline Culvert Cross Sections - Drawn Parallel to Centerline of Pipes
I-94 Reconstruction
Bismarck to E of Menoken Interchange - EB

STATE	PROJECT NO.	SECTION NO.	SHEET NO.
ND	IM-X-1-094(214)162	200	144

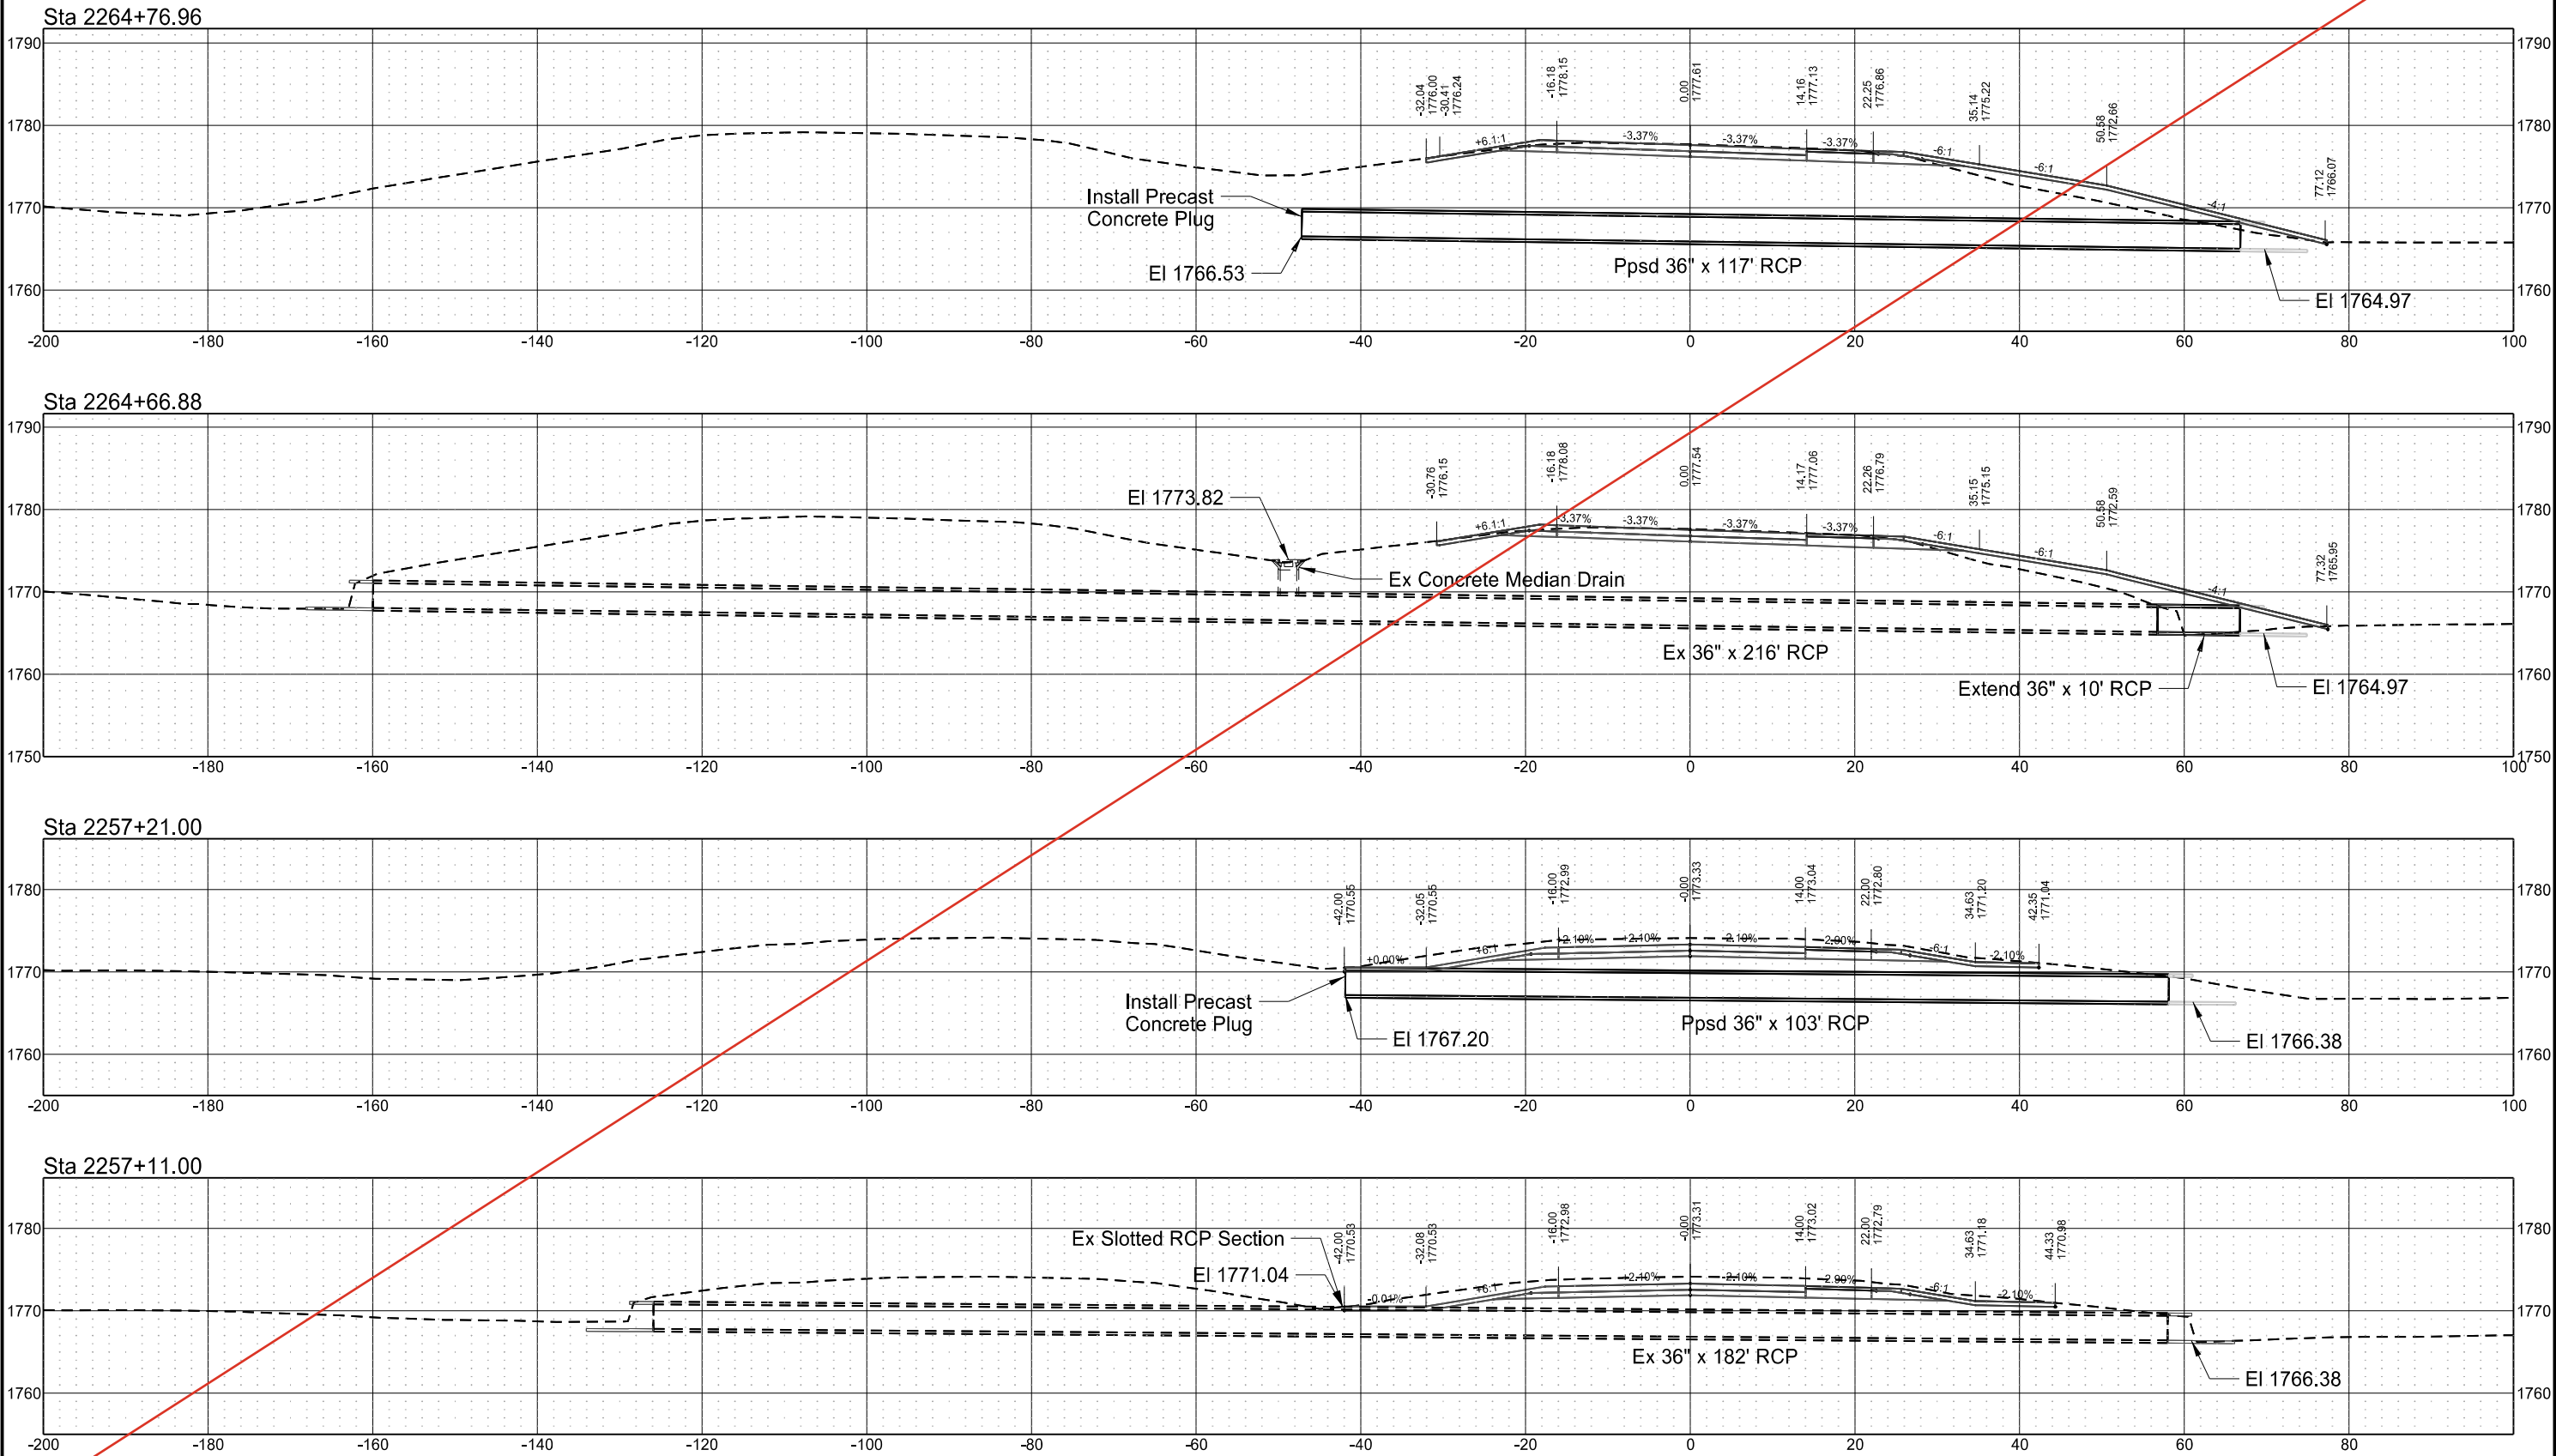


Centerline Culvert Cross Sections - Drawn Parallel to Centerline of Pipes
I-94 Reconstruction
Bismarck to E of Menoken Interchange - EB

Revised	11/7/2024	STATE	PROJECT NO.	SECTION NO.	SHEET NO.
		ND	IM-X-1-094(214)162	200	145

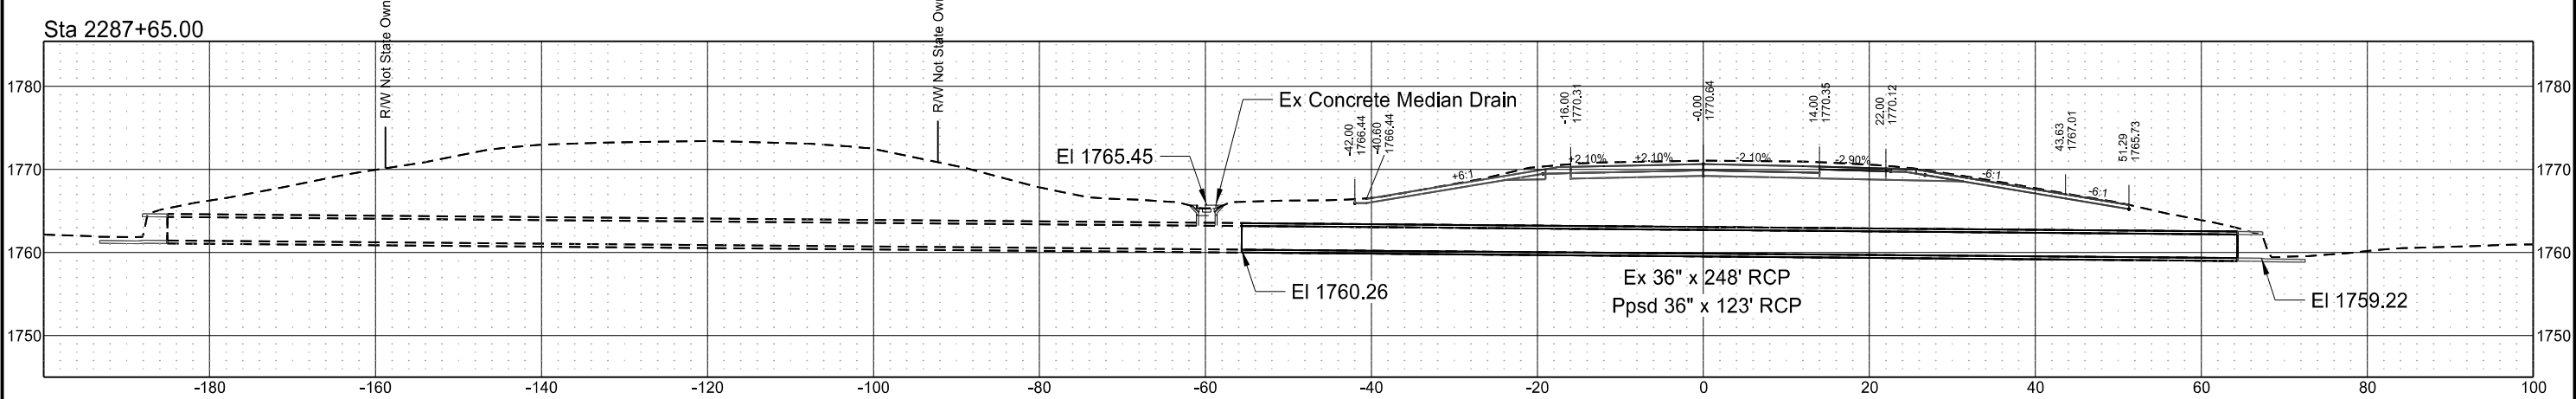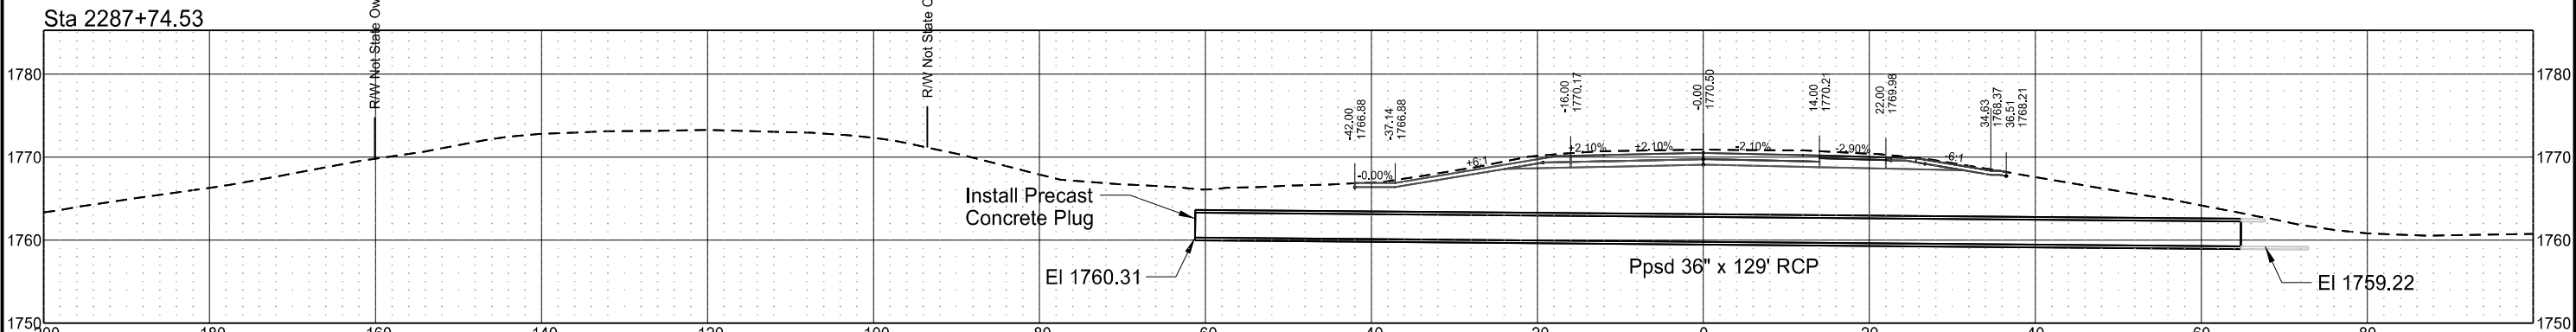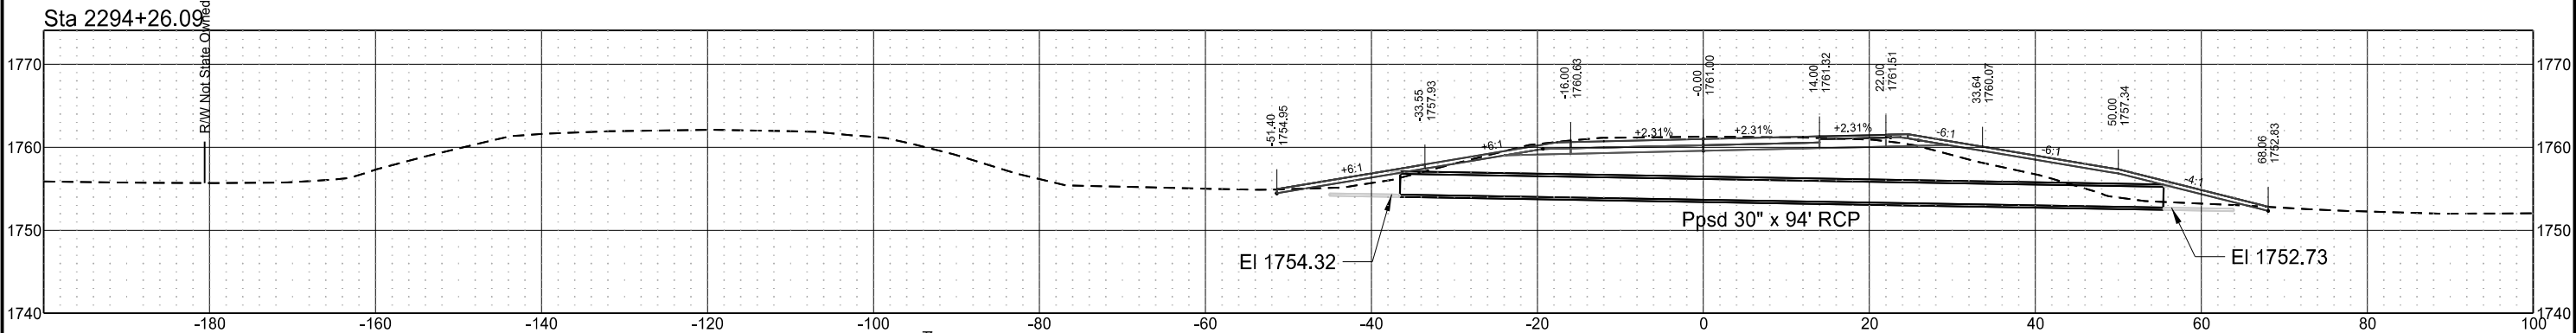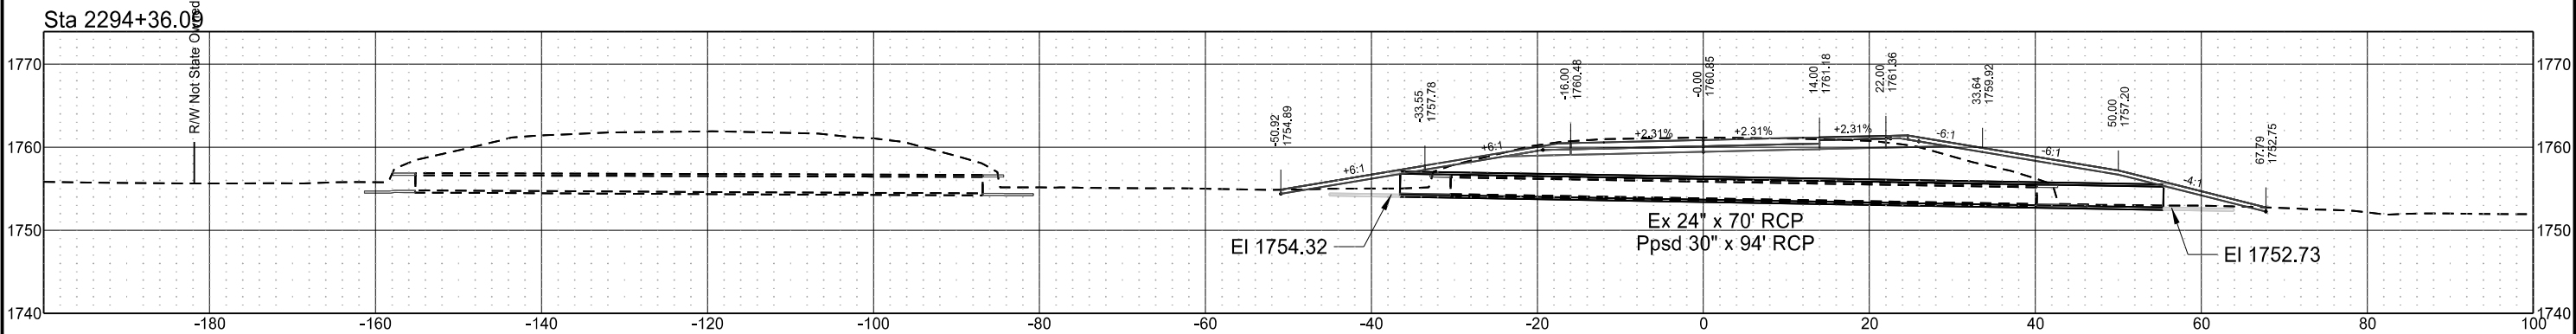

Centerline Culvert Cross Sections - Drawn Parallel to Centerline of Pipes
I-94 Reconstruction
Bismarck to E of Menoken Interchange - EB


	STATE	PROJECT NO.	SECTION NO.	SHEET NO.
	ND	IM-X-1-094(214)162	200	145

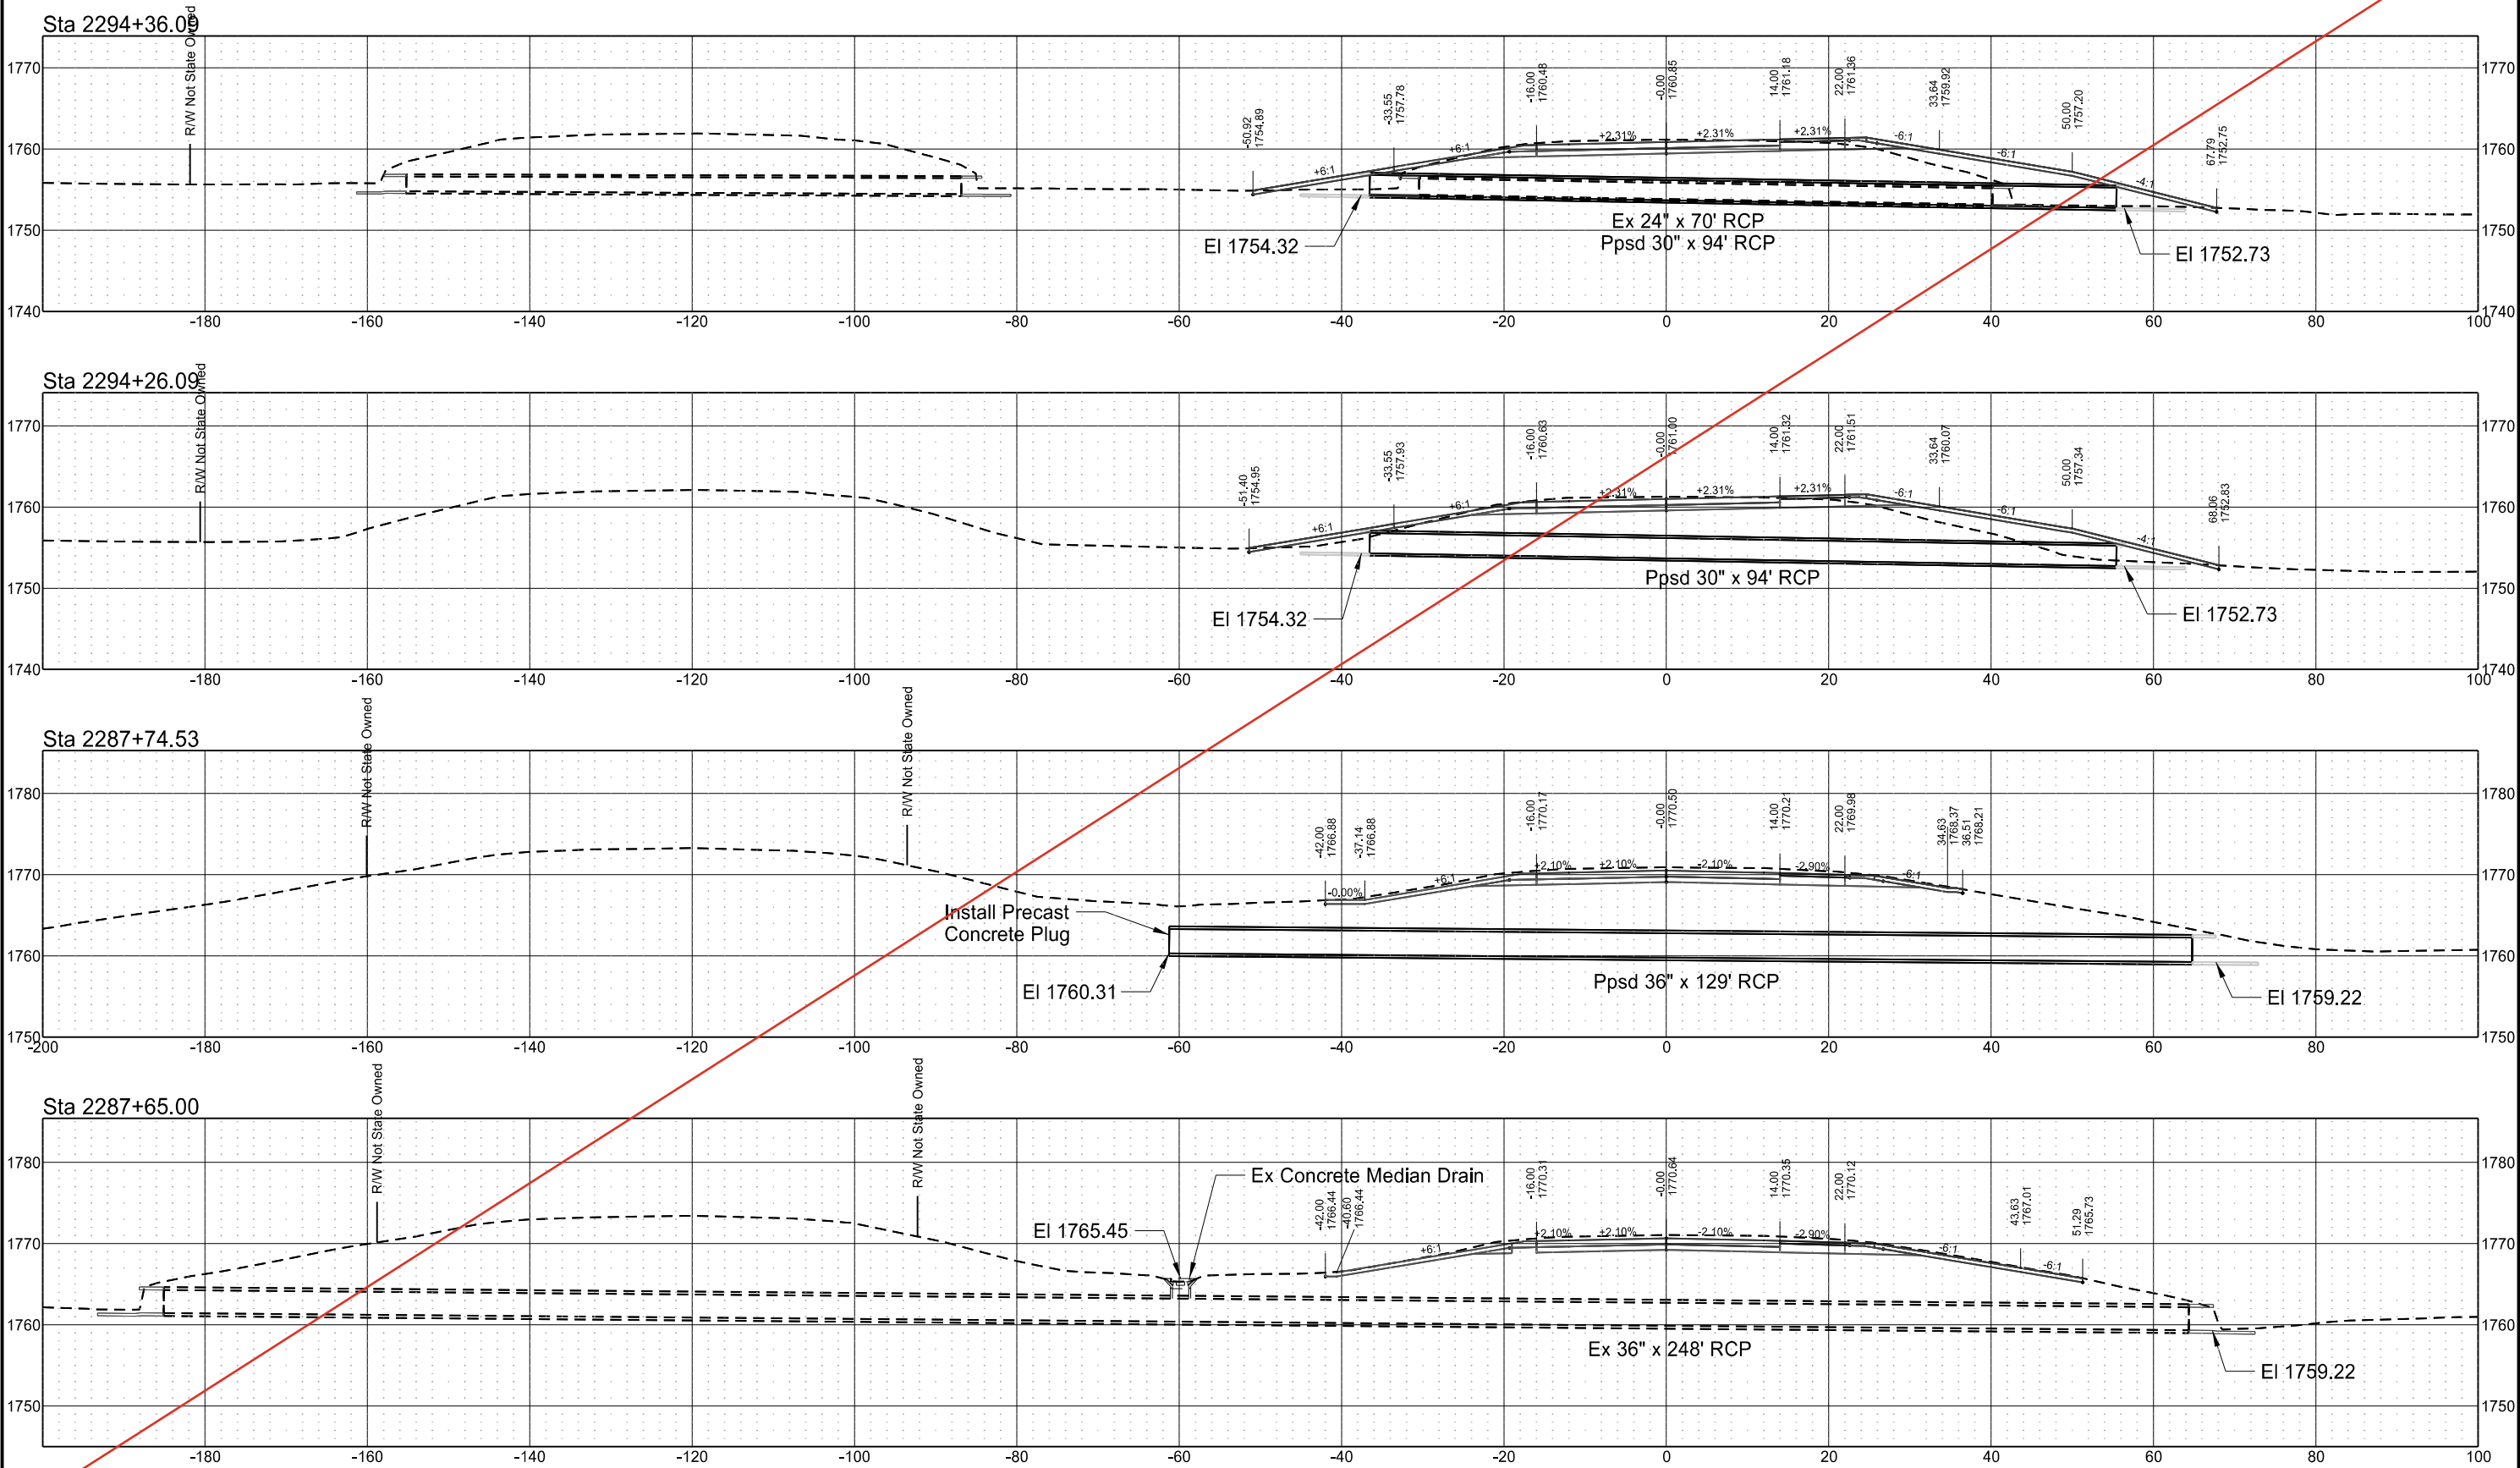


Centerline Culvert Cross Sections - Drawn Parallel to Centerline of Pipes
I-94 Reconstruction
Bismarck to E of Menoken Interchange - EB

Revised	11/7/2024	STATE	PROJECT NO.	SECTION NO.	SHEET NO.
		ND	IM-X-1-094(214)162	200	146


Sta 2333+13.00

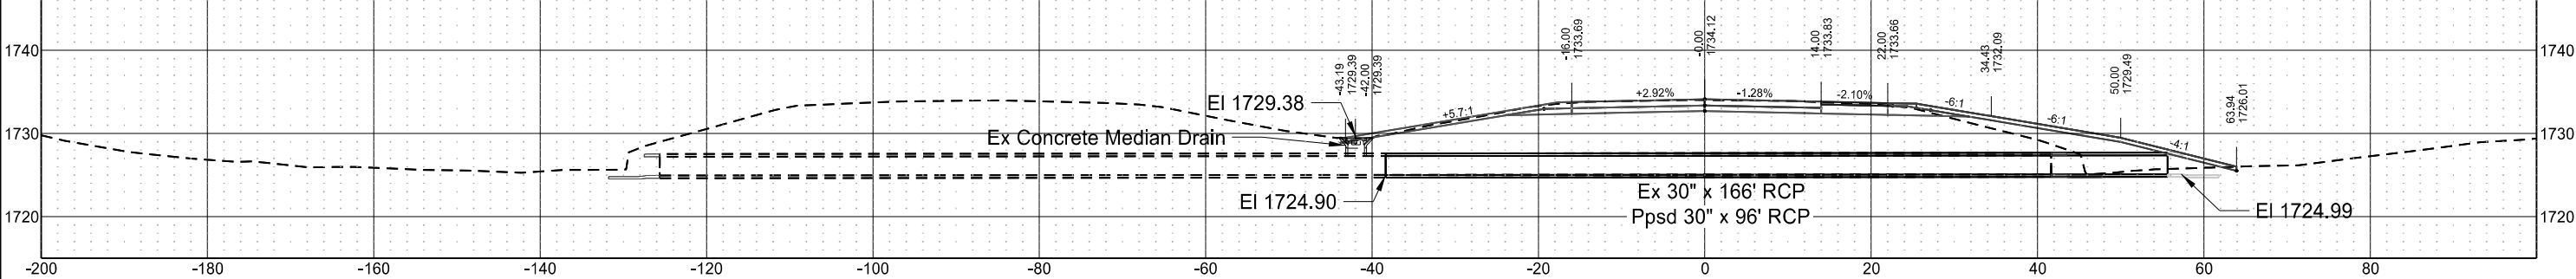


Sta 2333+03.48

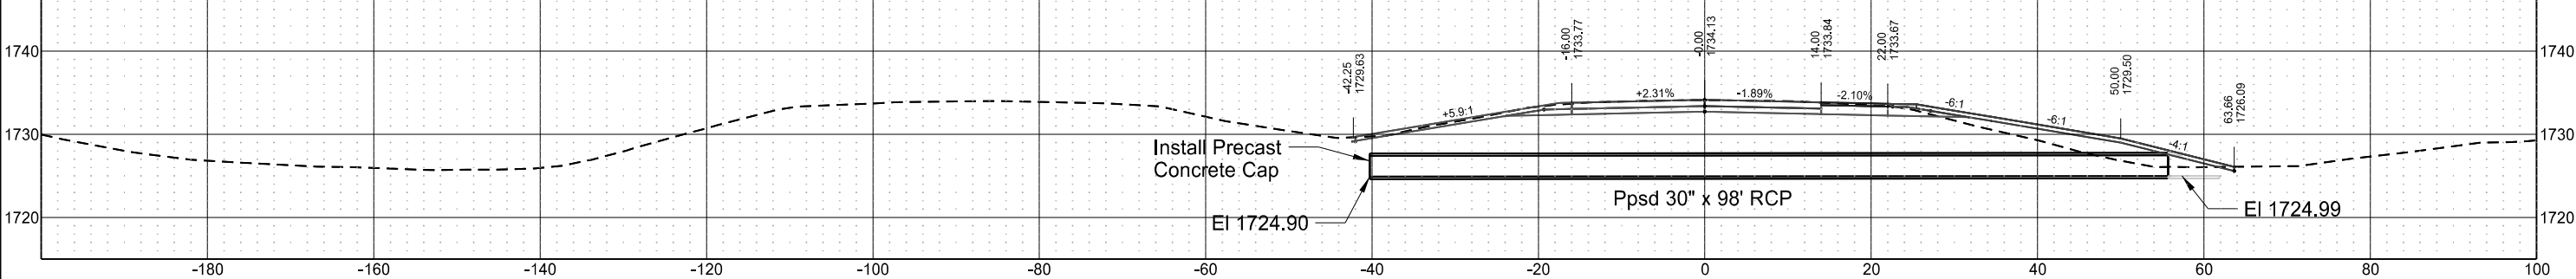

Sta 2321+13.05

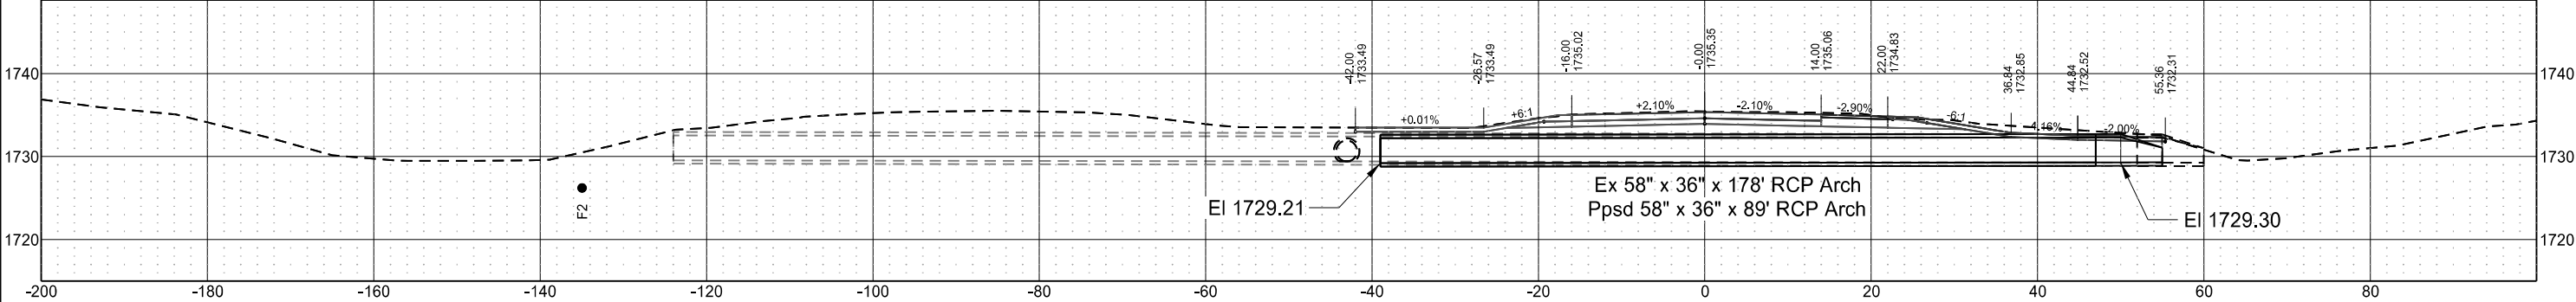


Sta 2321+03.05

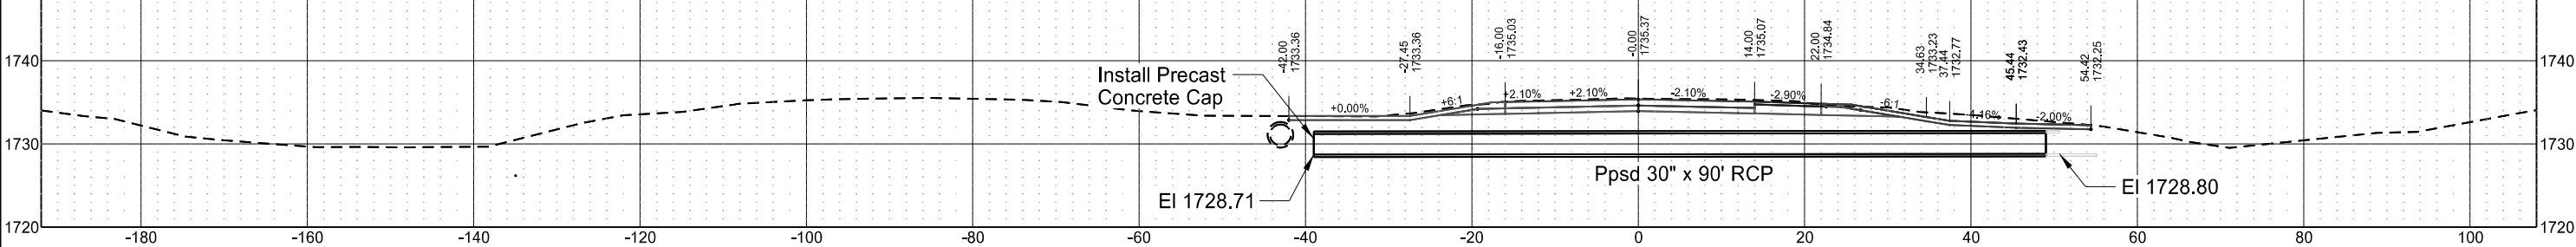


Centerline Culvert Cross Sections - Drawn Parallel to Centerline of Pipes
I-94 Reconstruction
Bismarck to E of Menoken Interchange - EB

	STATE	PROJECT NO.	SECTION NO.	SHEET NO.
	ND	IM-X-1-094(214)162	200	146


Sta 2353+13.02

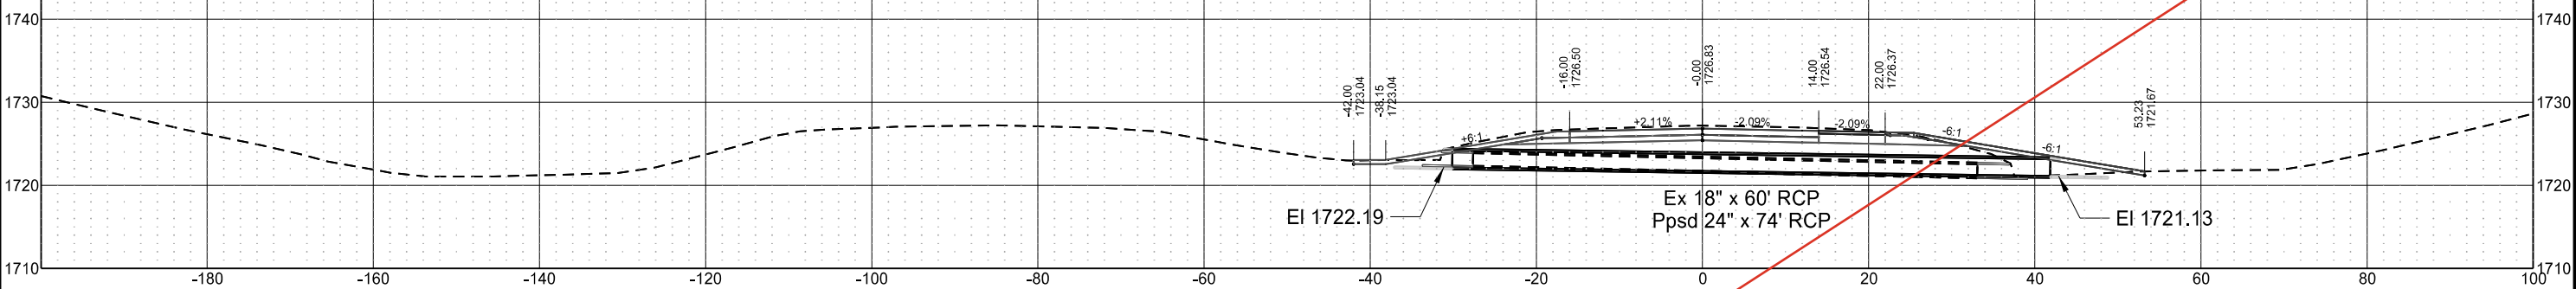


Sta 2333+13.00

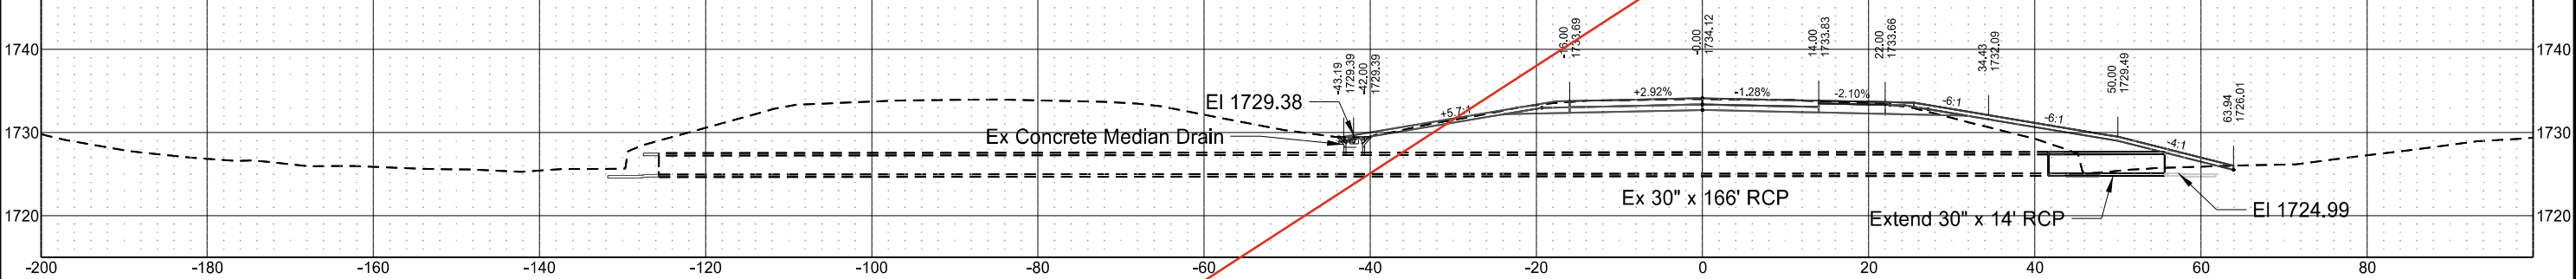

Sta 2333+03.48



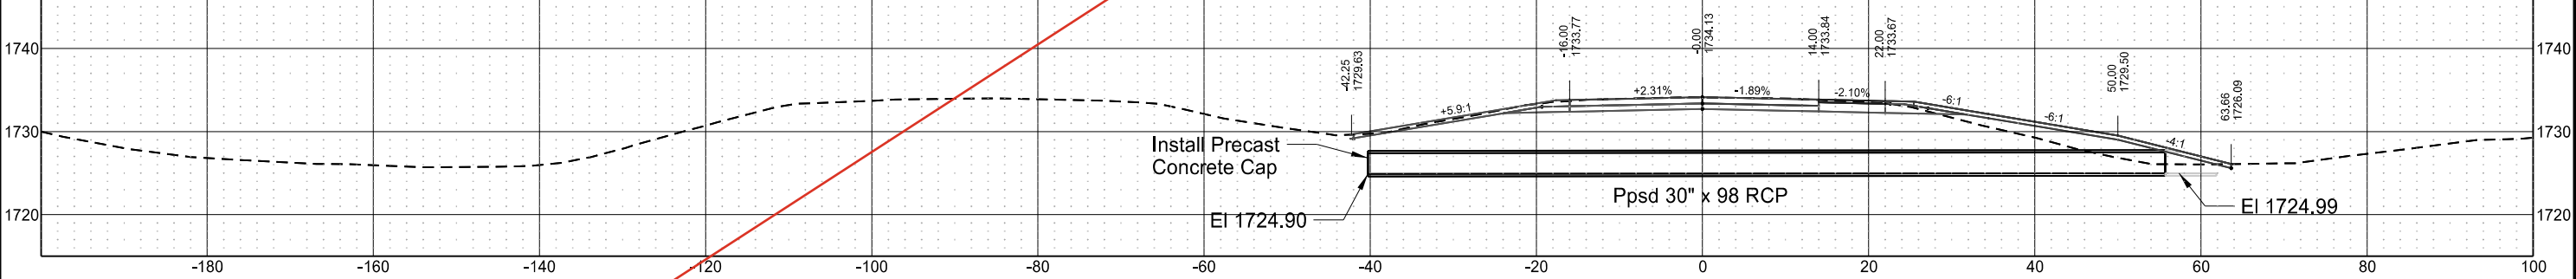


Sta 2321+13.05

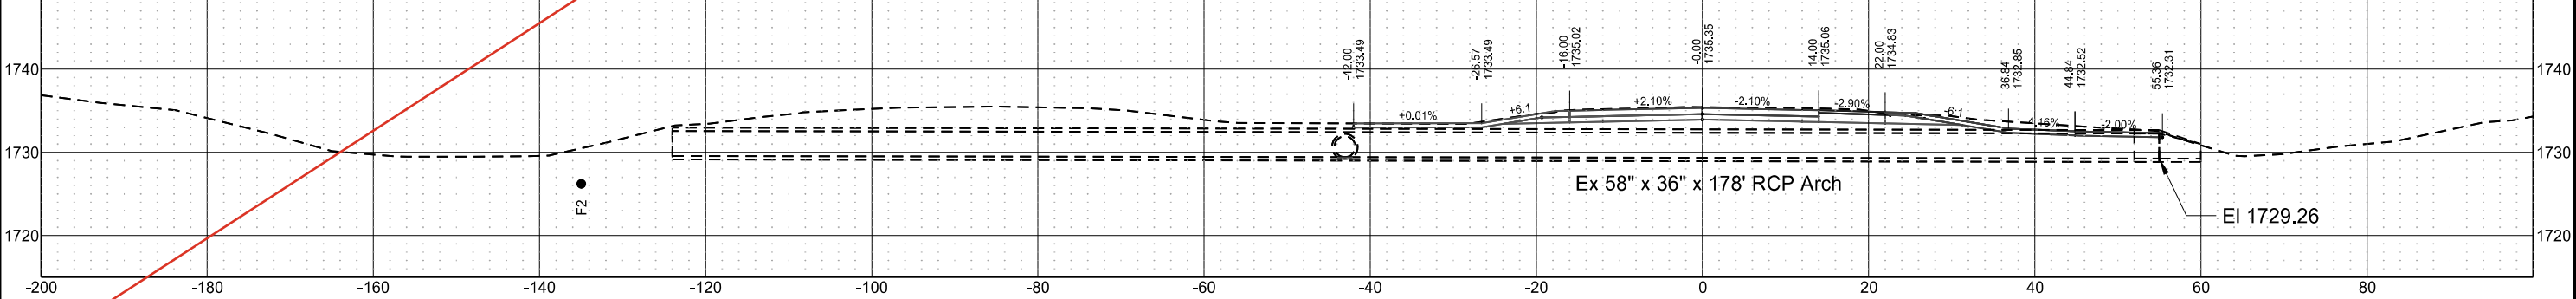

Centerline Culvert Cross Sections - Drawn Parallel to Centerline of Pipes
I-94 Reconstruction
Bismarck to E of Menoken Interchange - EB


Revised	11/7/2024	STATE	PROJECT NO.	SECTION NO.	SHEET NO.
		ND	IM-X-1-094(214)162	200	147

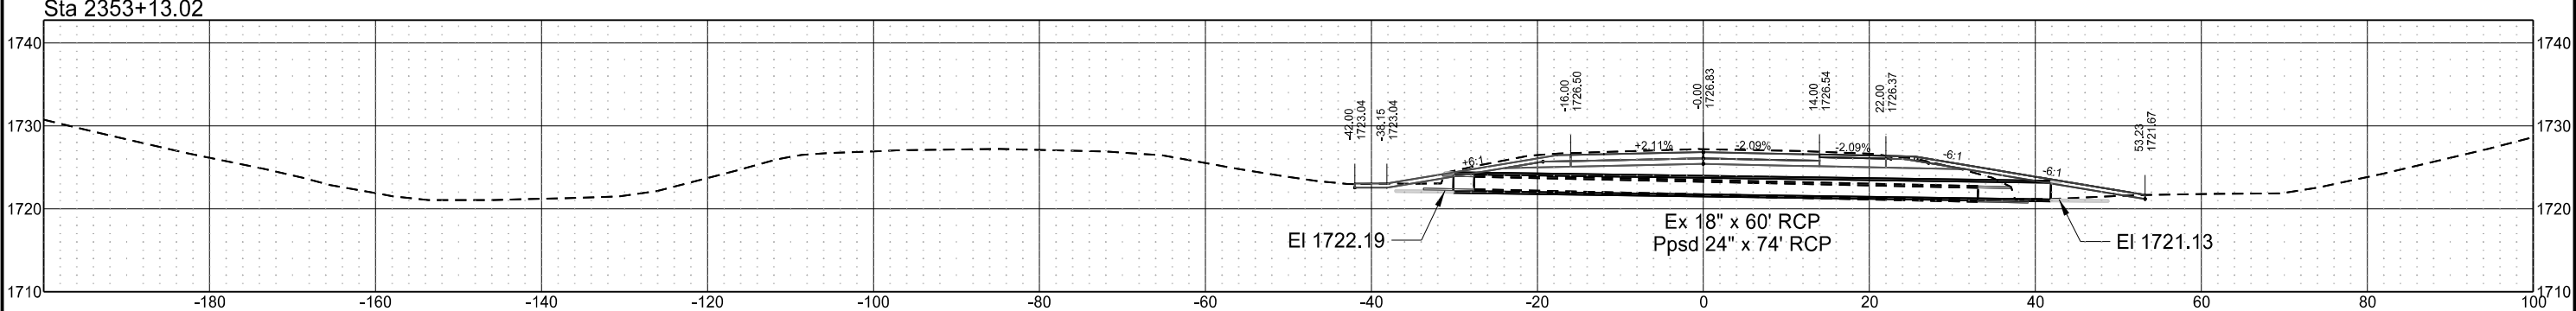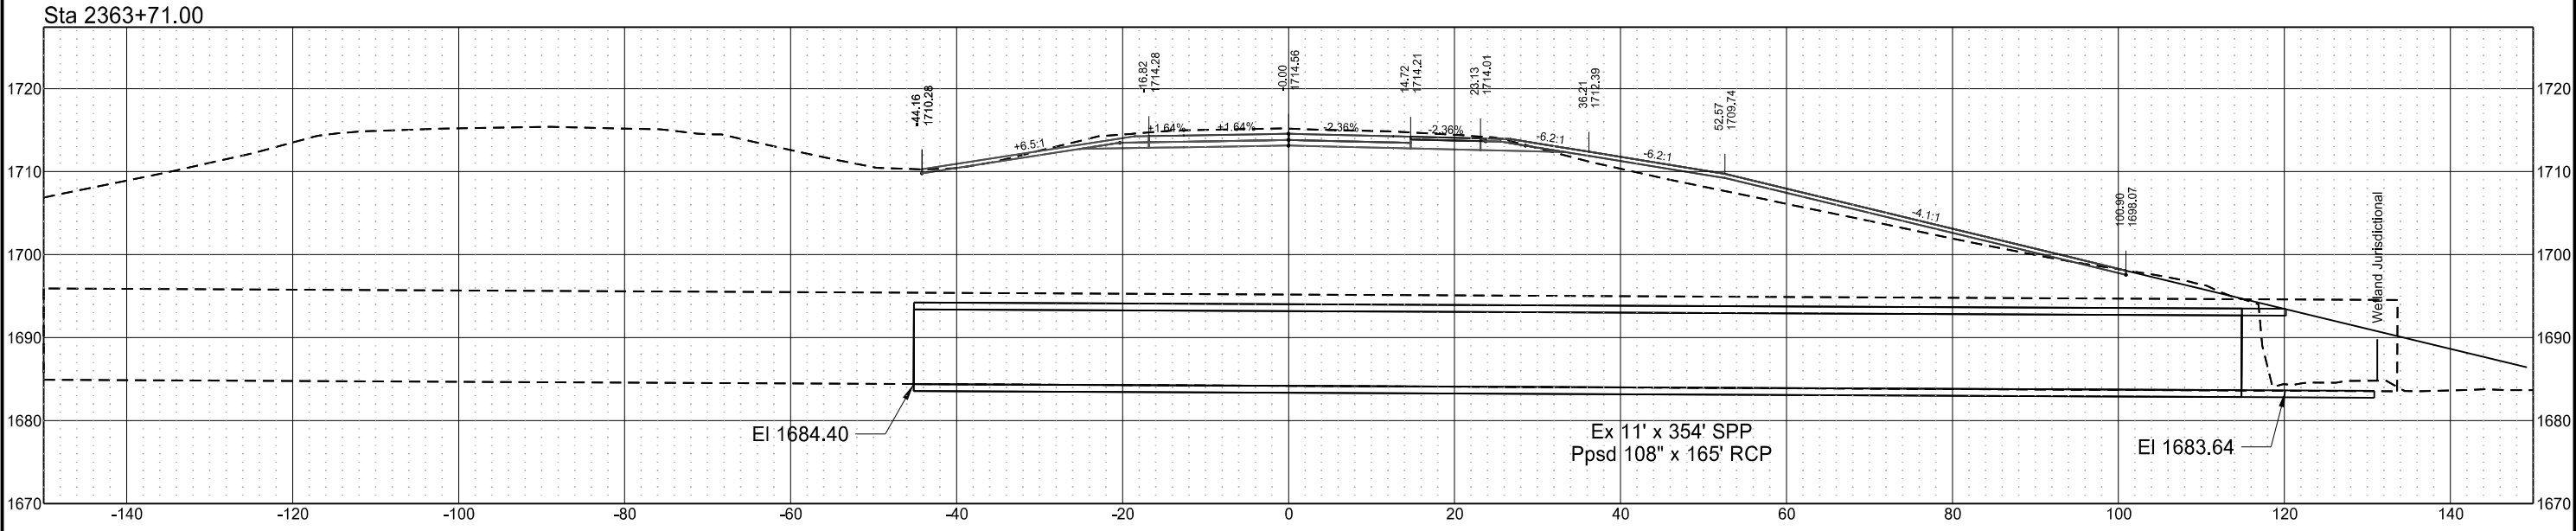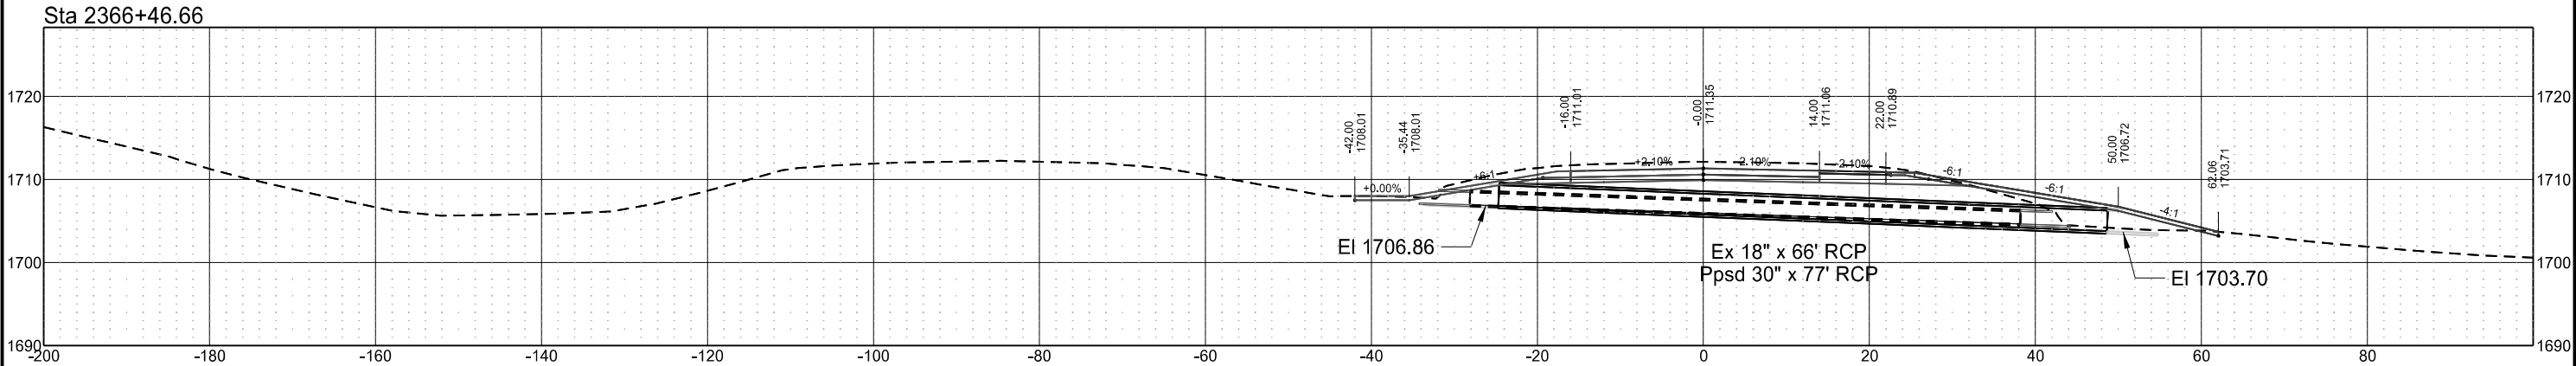


Centerline Culvert Cross Sections - Drawn Parallel to Centerline of Pipes
I-94 Reconstruction
Bismarck to E of Menoken Interchange - EB

	STATE	PROJECT NO.	SECTION NO.	SHEET NO.
	ND	IM-X-1-094(214)162	200	147

Sta 2366+46.66

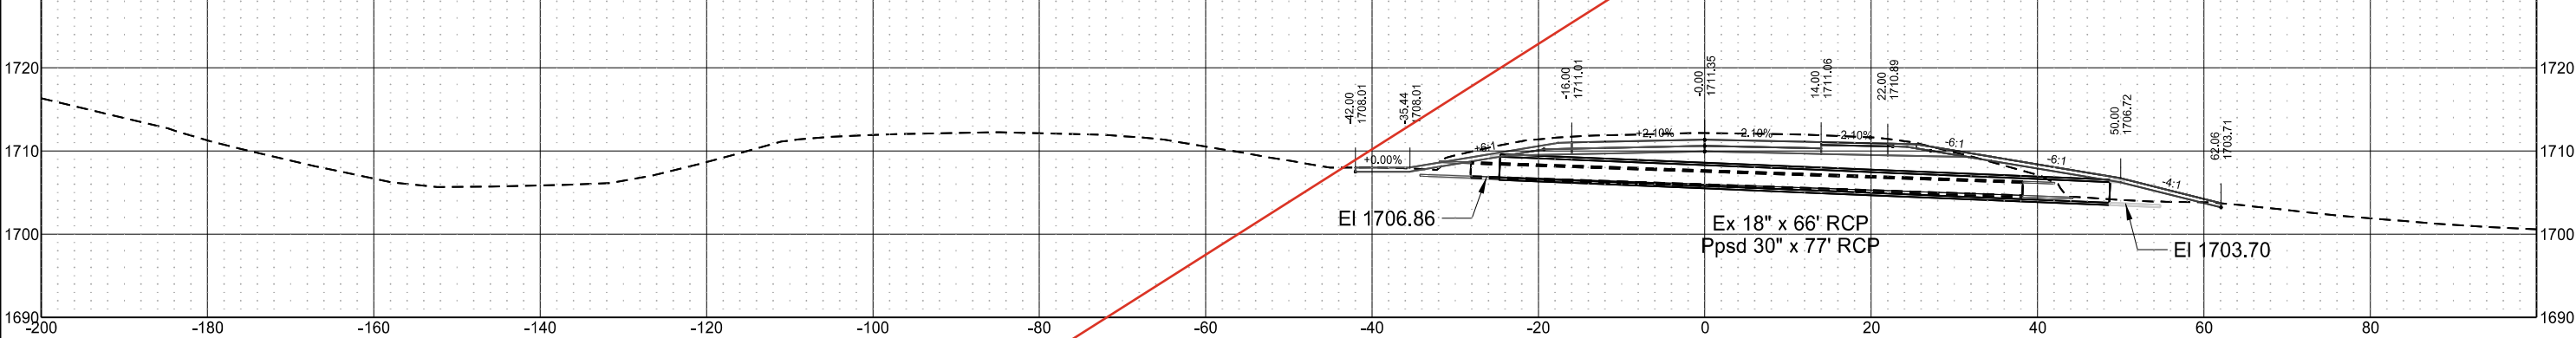


Sta 2363+71.00

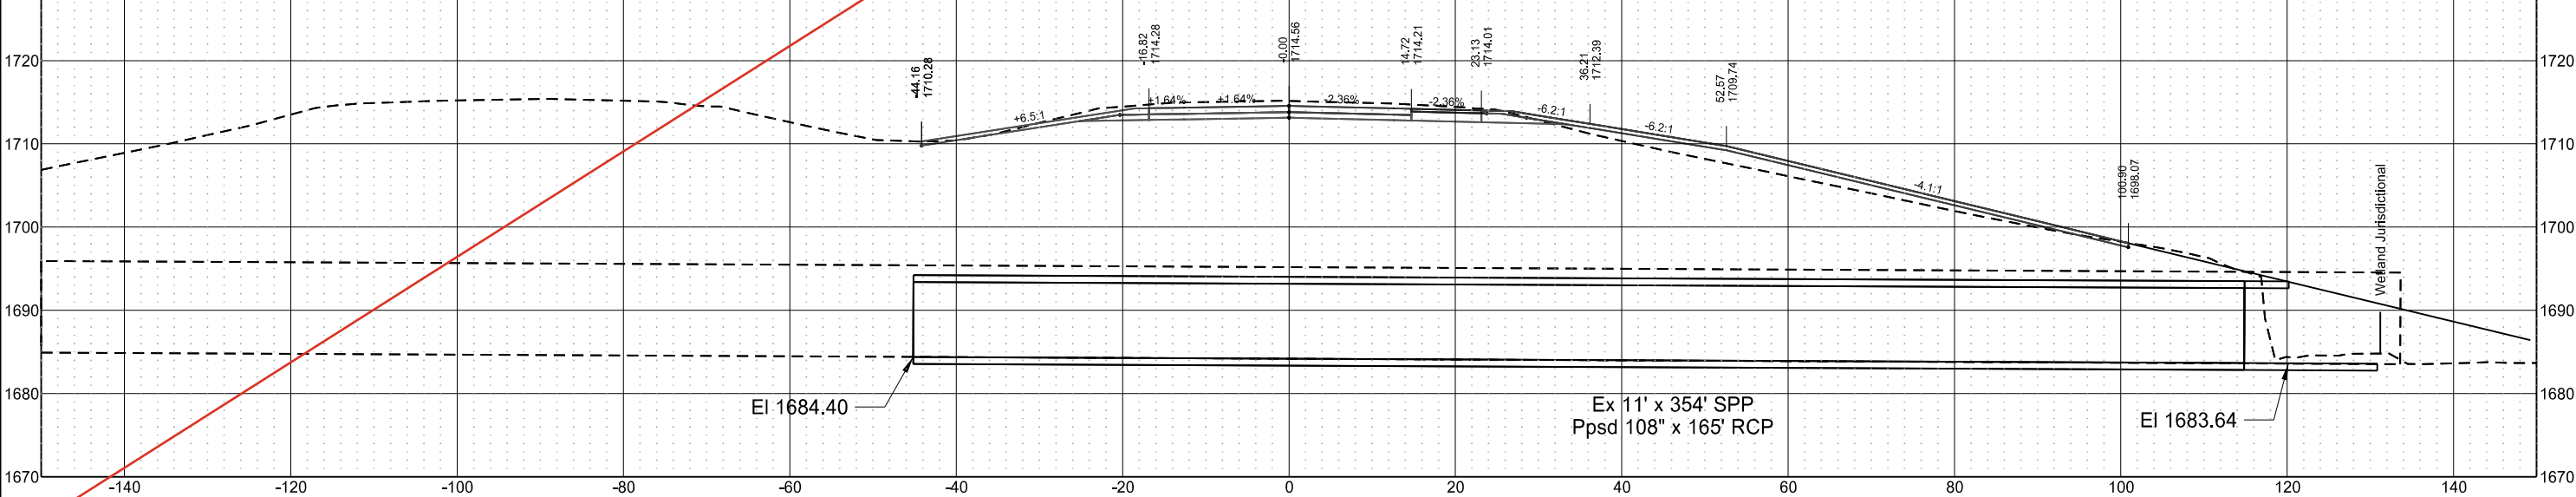


Centerline Culvert Cross Sections - Drawn Parallel to Centerline of Pipes
I-94 Reconstruction
Bismarck to E of Menoken Interchange - EB

Revised	11/7/2024	STATE	PROJECT NO.	SECTION NO.	SHEET NO.
		ND	IM-X-1-094(214)162	200	148

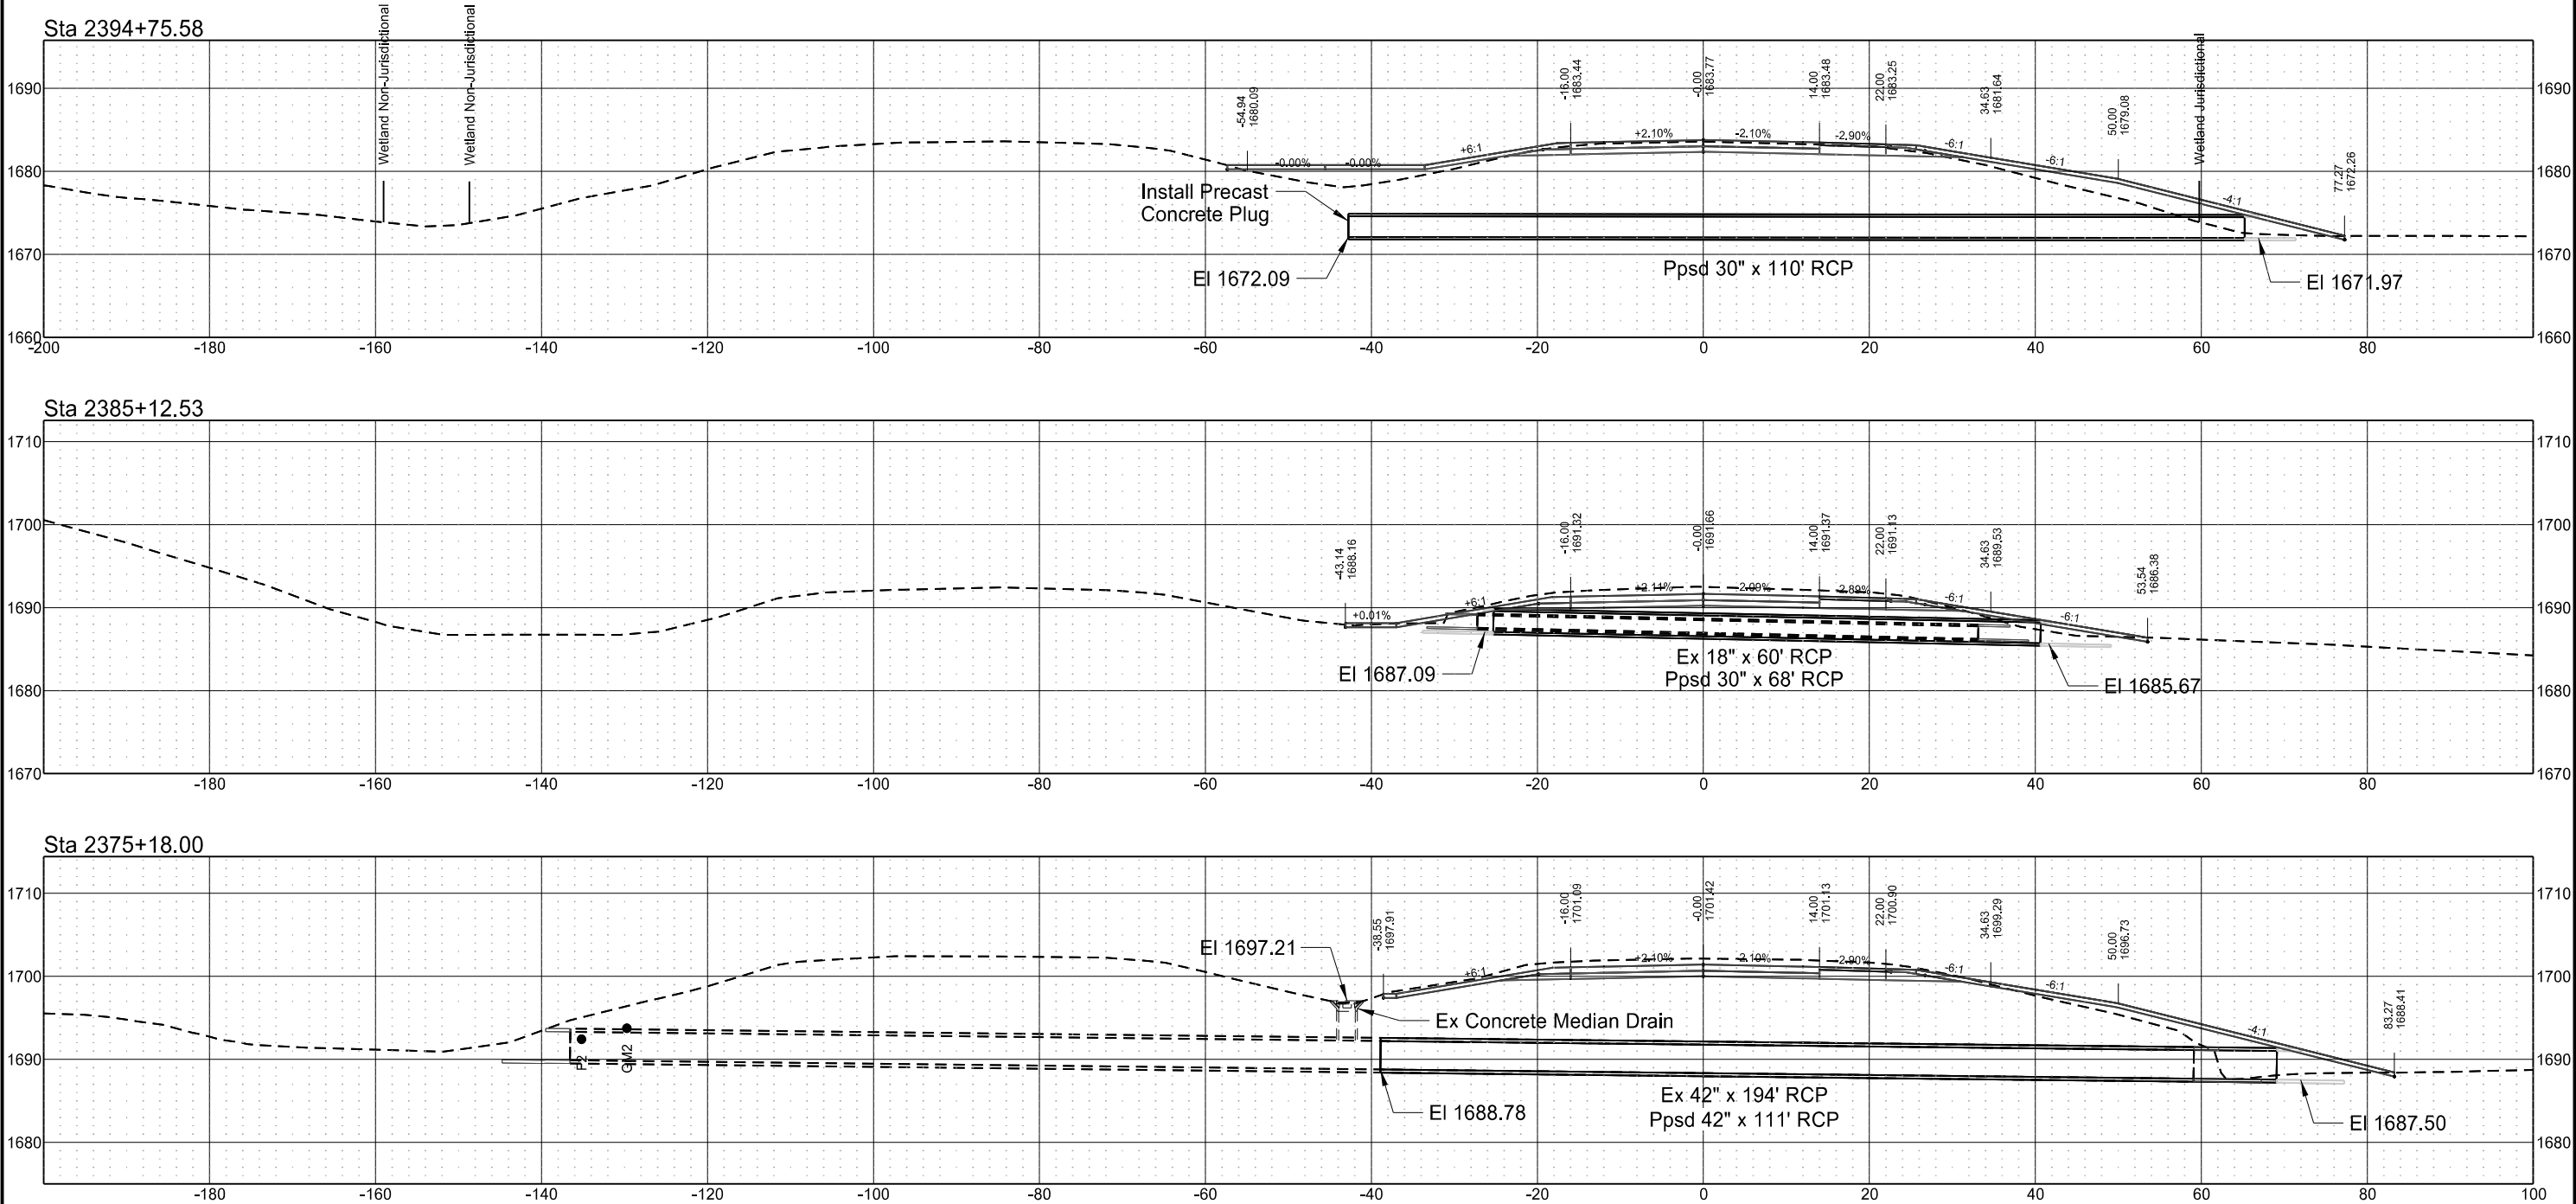


Centerline Culvert Cross Sections - Drawn Parallel to Centerline of Pipes
I-94 Reconstruction
Bismarck to E of Menoken Interchange - EB

	STATE	PROJECT NO.	SECTION NO.	SHEET NO.
	ND	IM-X-1-094(214)162	200	148

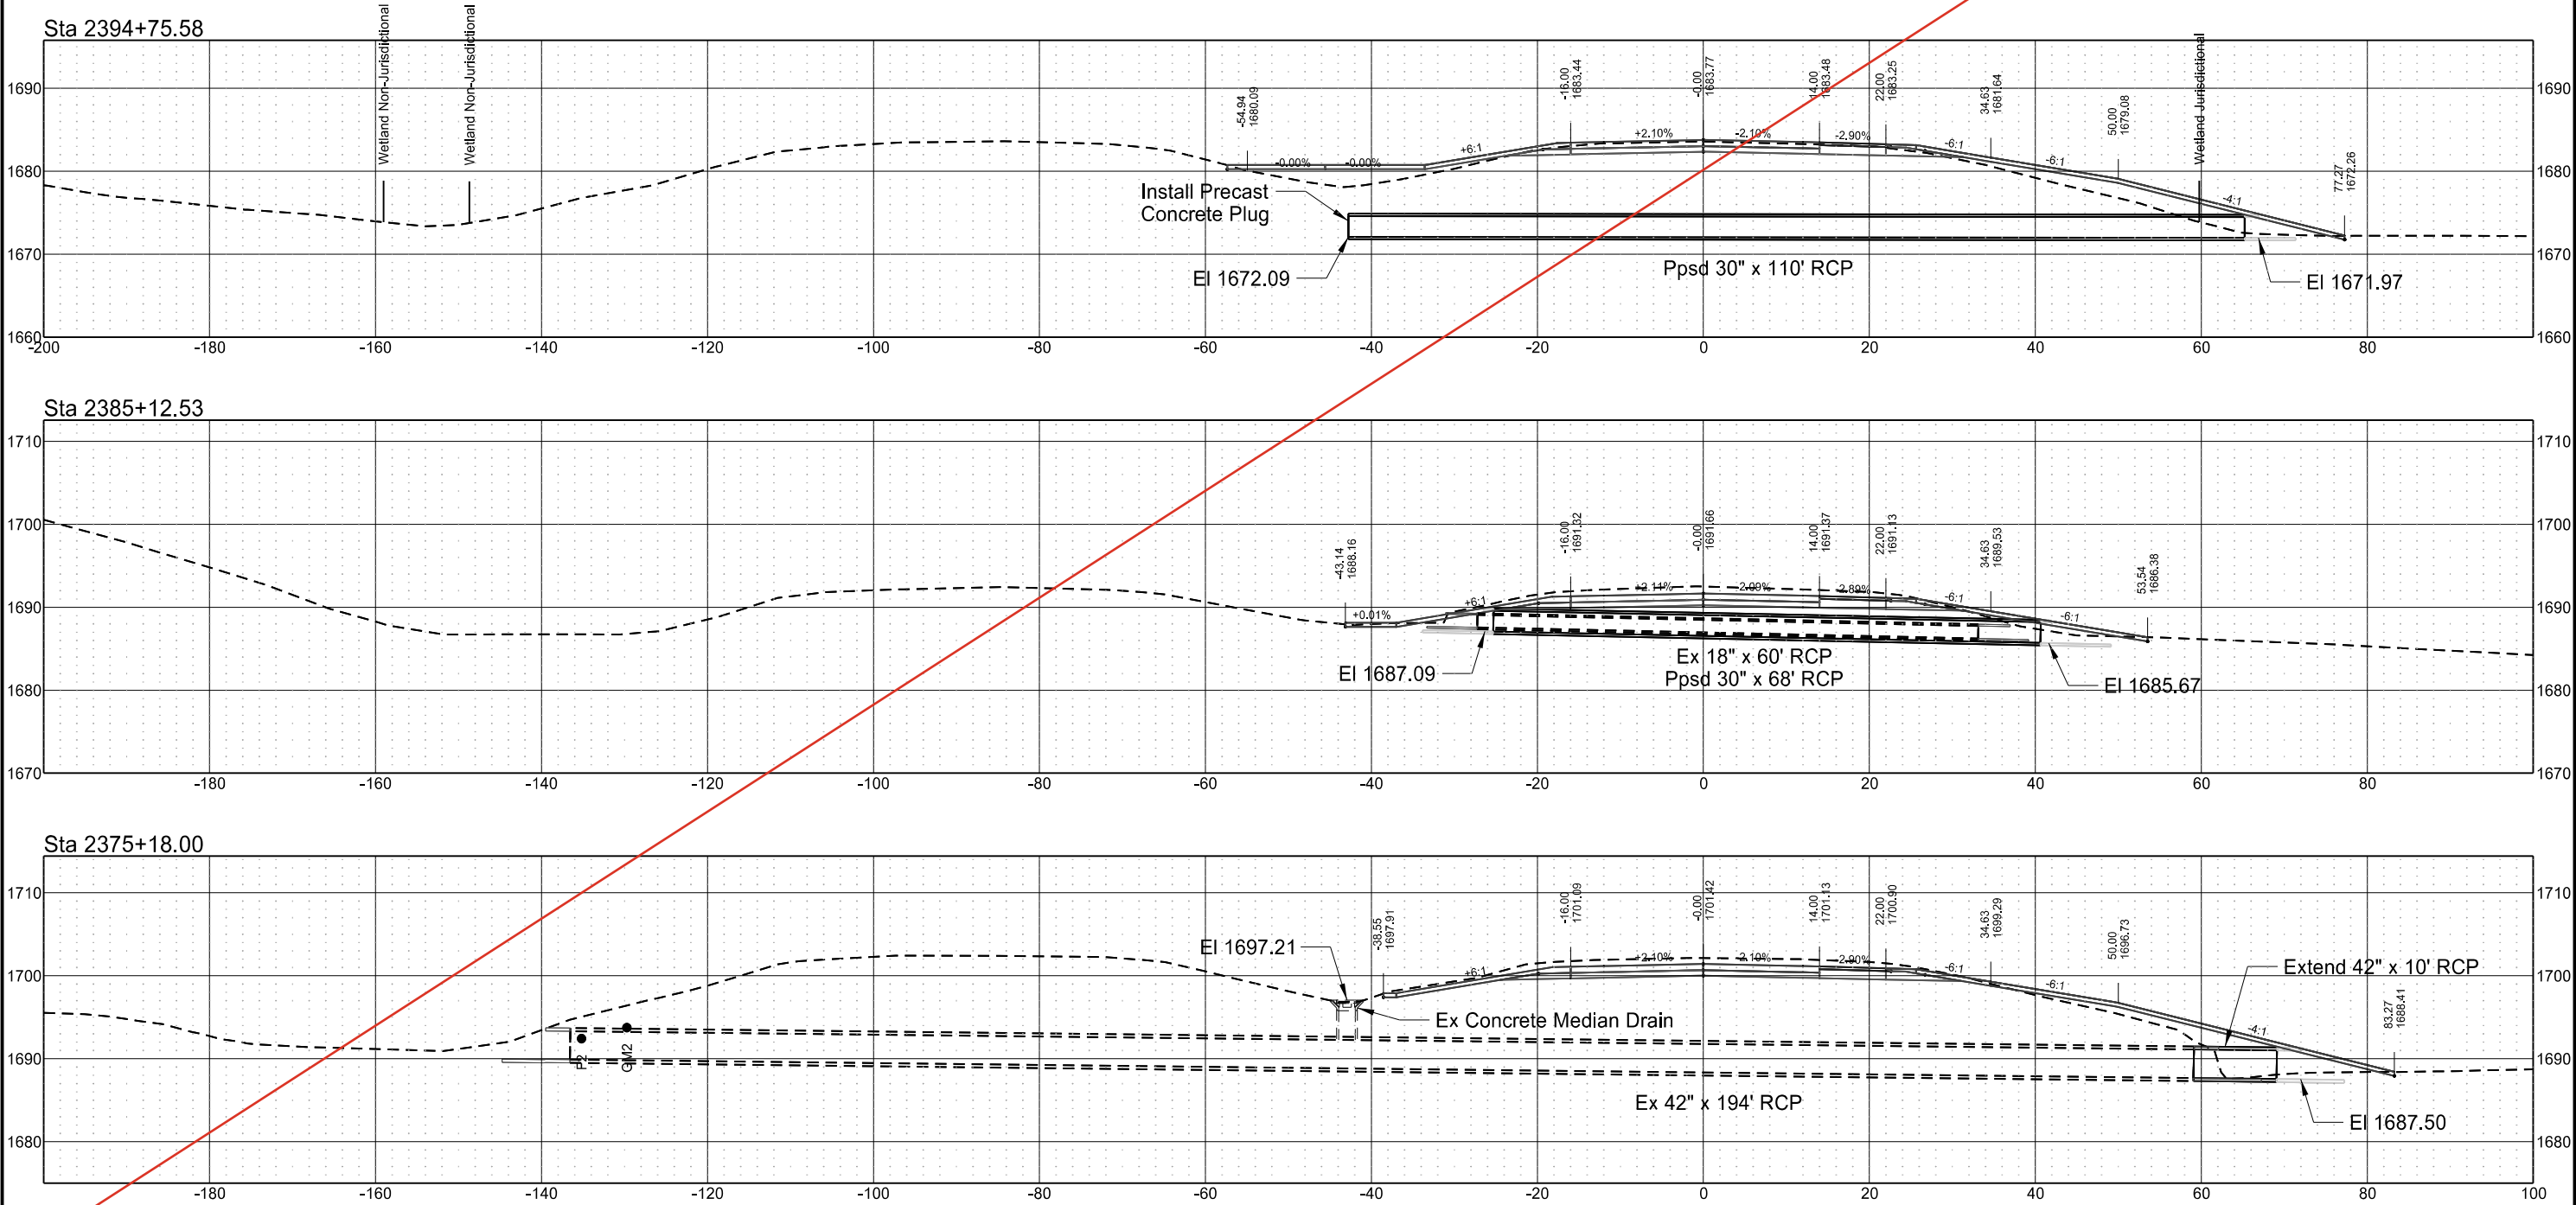


Centerline Culvert Cross Sections - Drawn Parallel to Centerline of Pipes
I-94 Reconstruction
Bismarck to E of Menoken Interchange - EB

Revised	11/7/2024	STATE	PROJECT NO.	SECTION NO.	SHEET NO.
		ND	IM-X-1-094(214)162	200	149

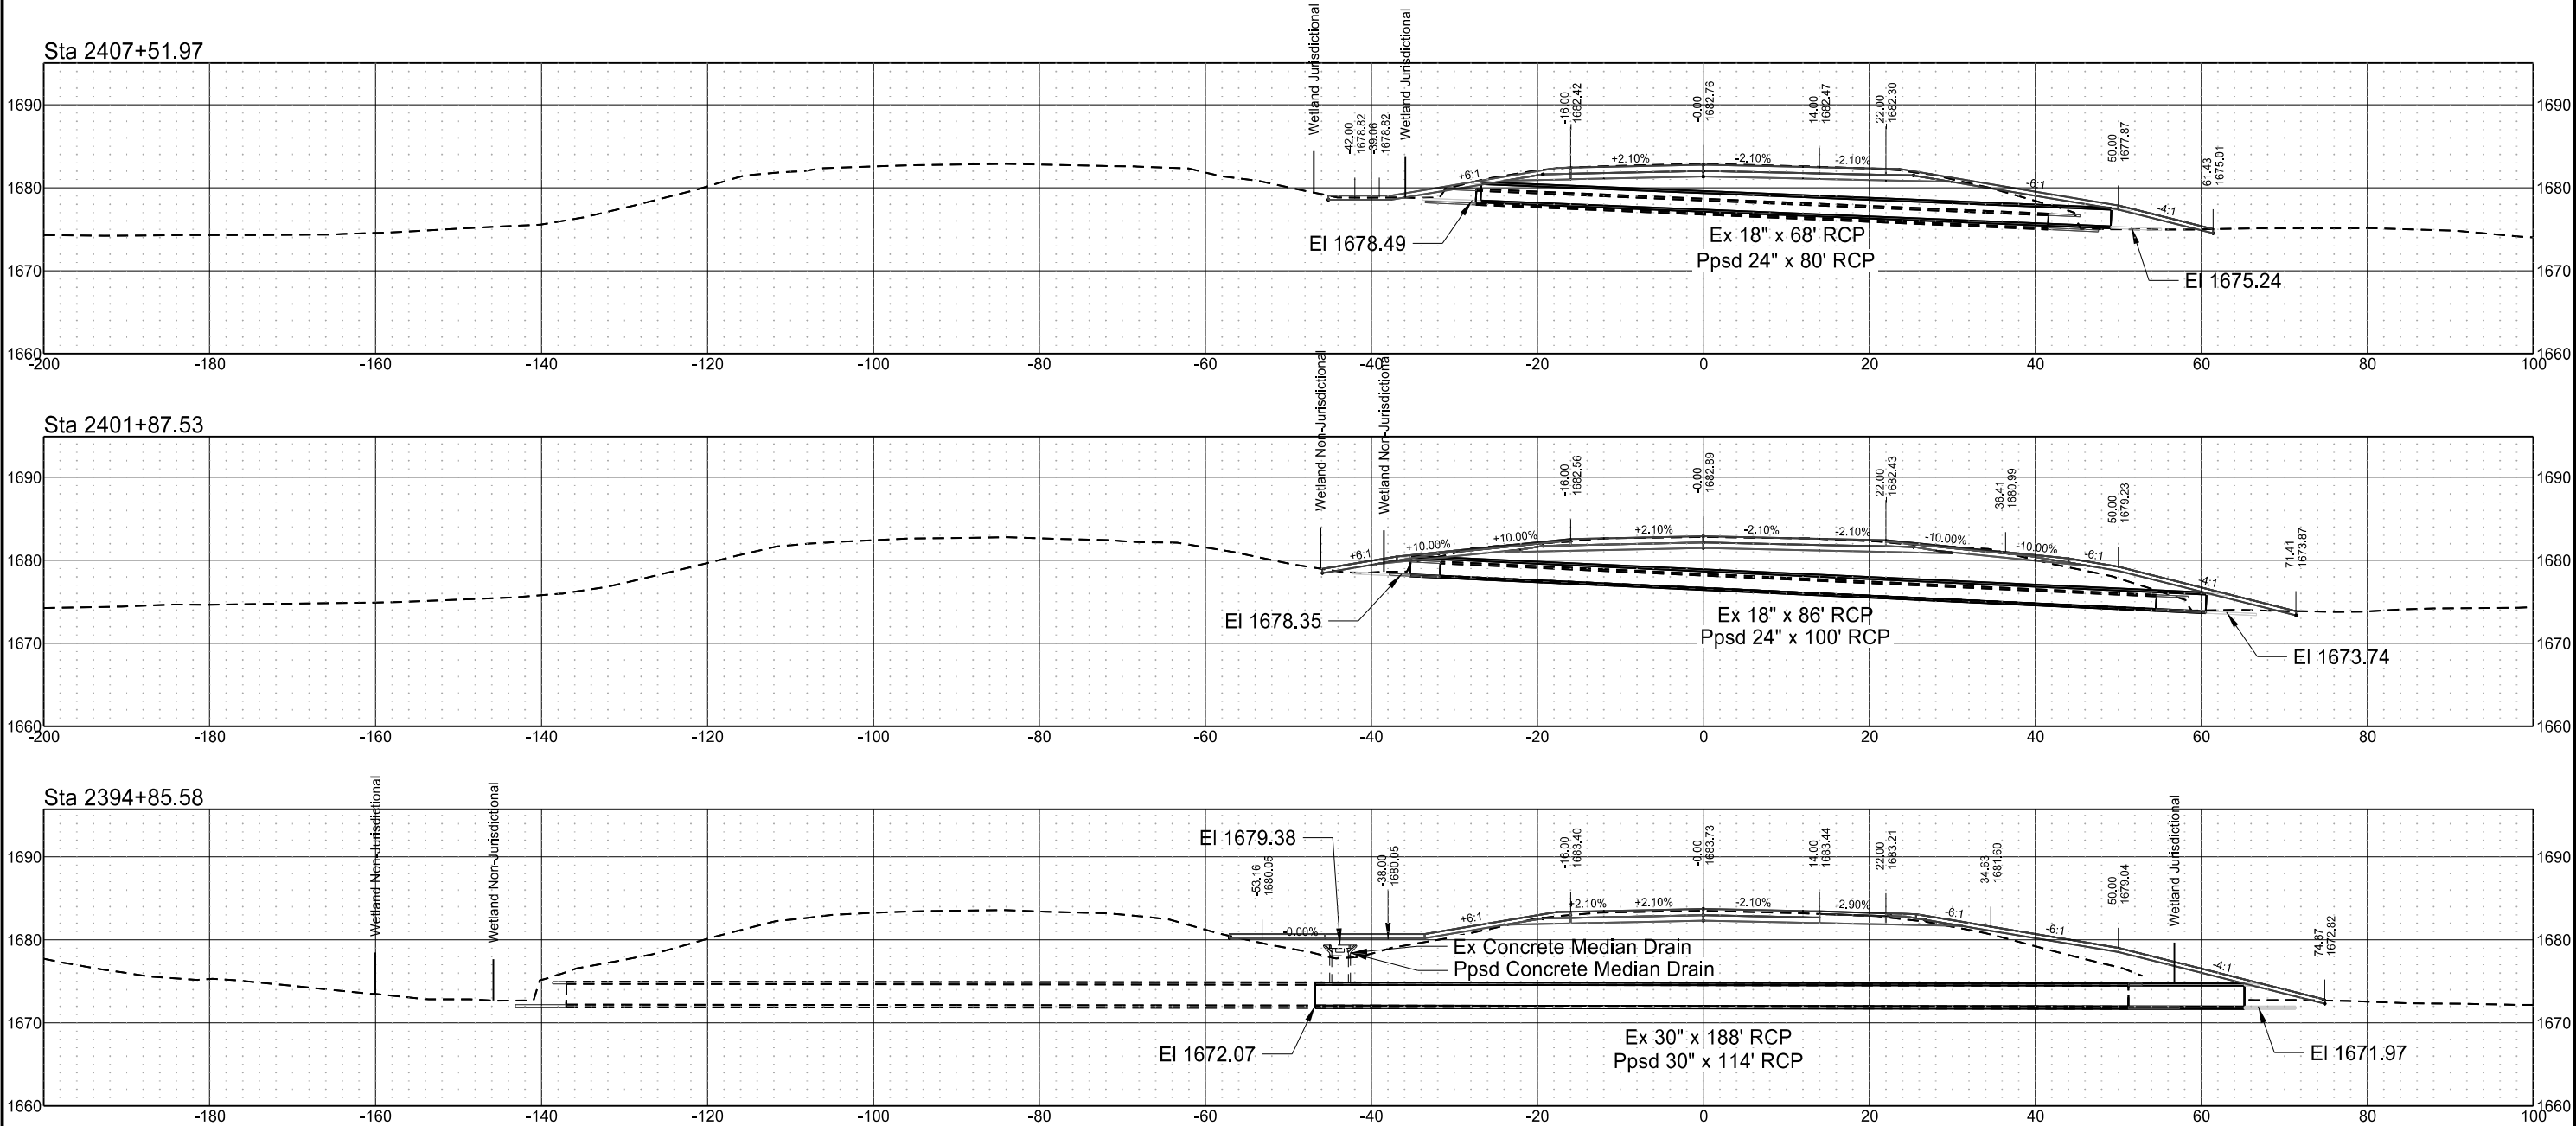

Centerline Culvert Cross Sections - Drawn Parallel to Centerline of Pipes
I-94 Reconstruction
Bismarck to E of Menoken Interchange - EB


	STATE	PROJECT NO.	SECTION NO.	SHEET NO.
	ND	IM-X-1-094(214)162	200	149

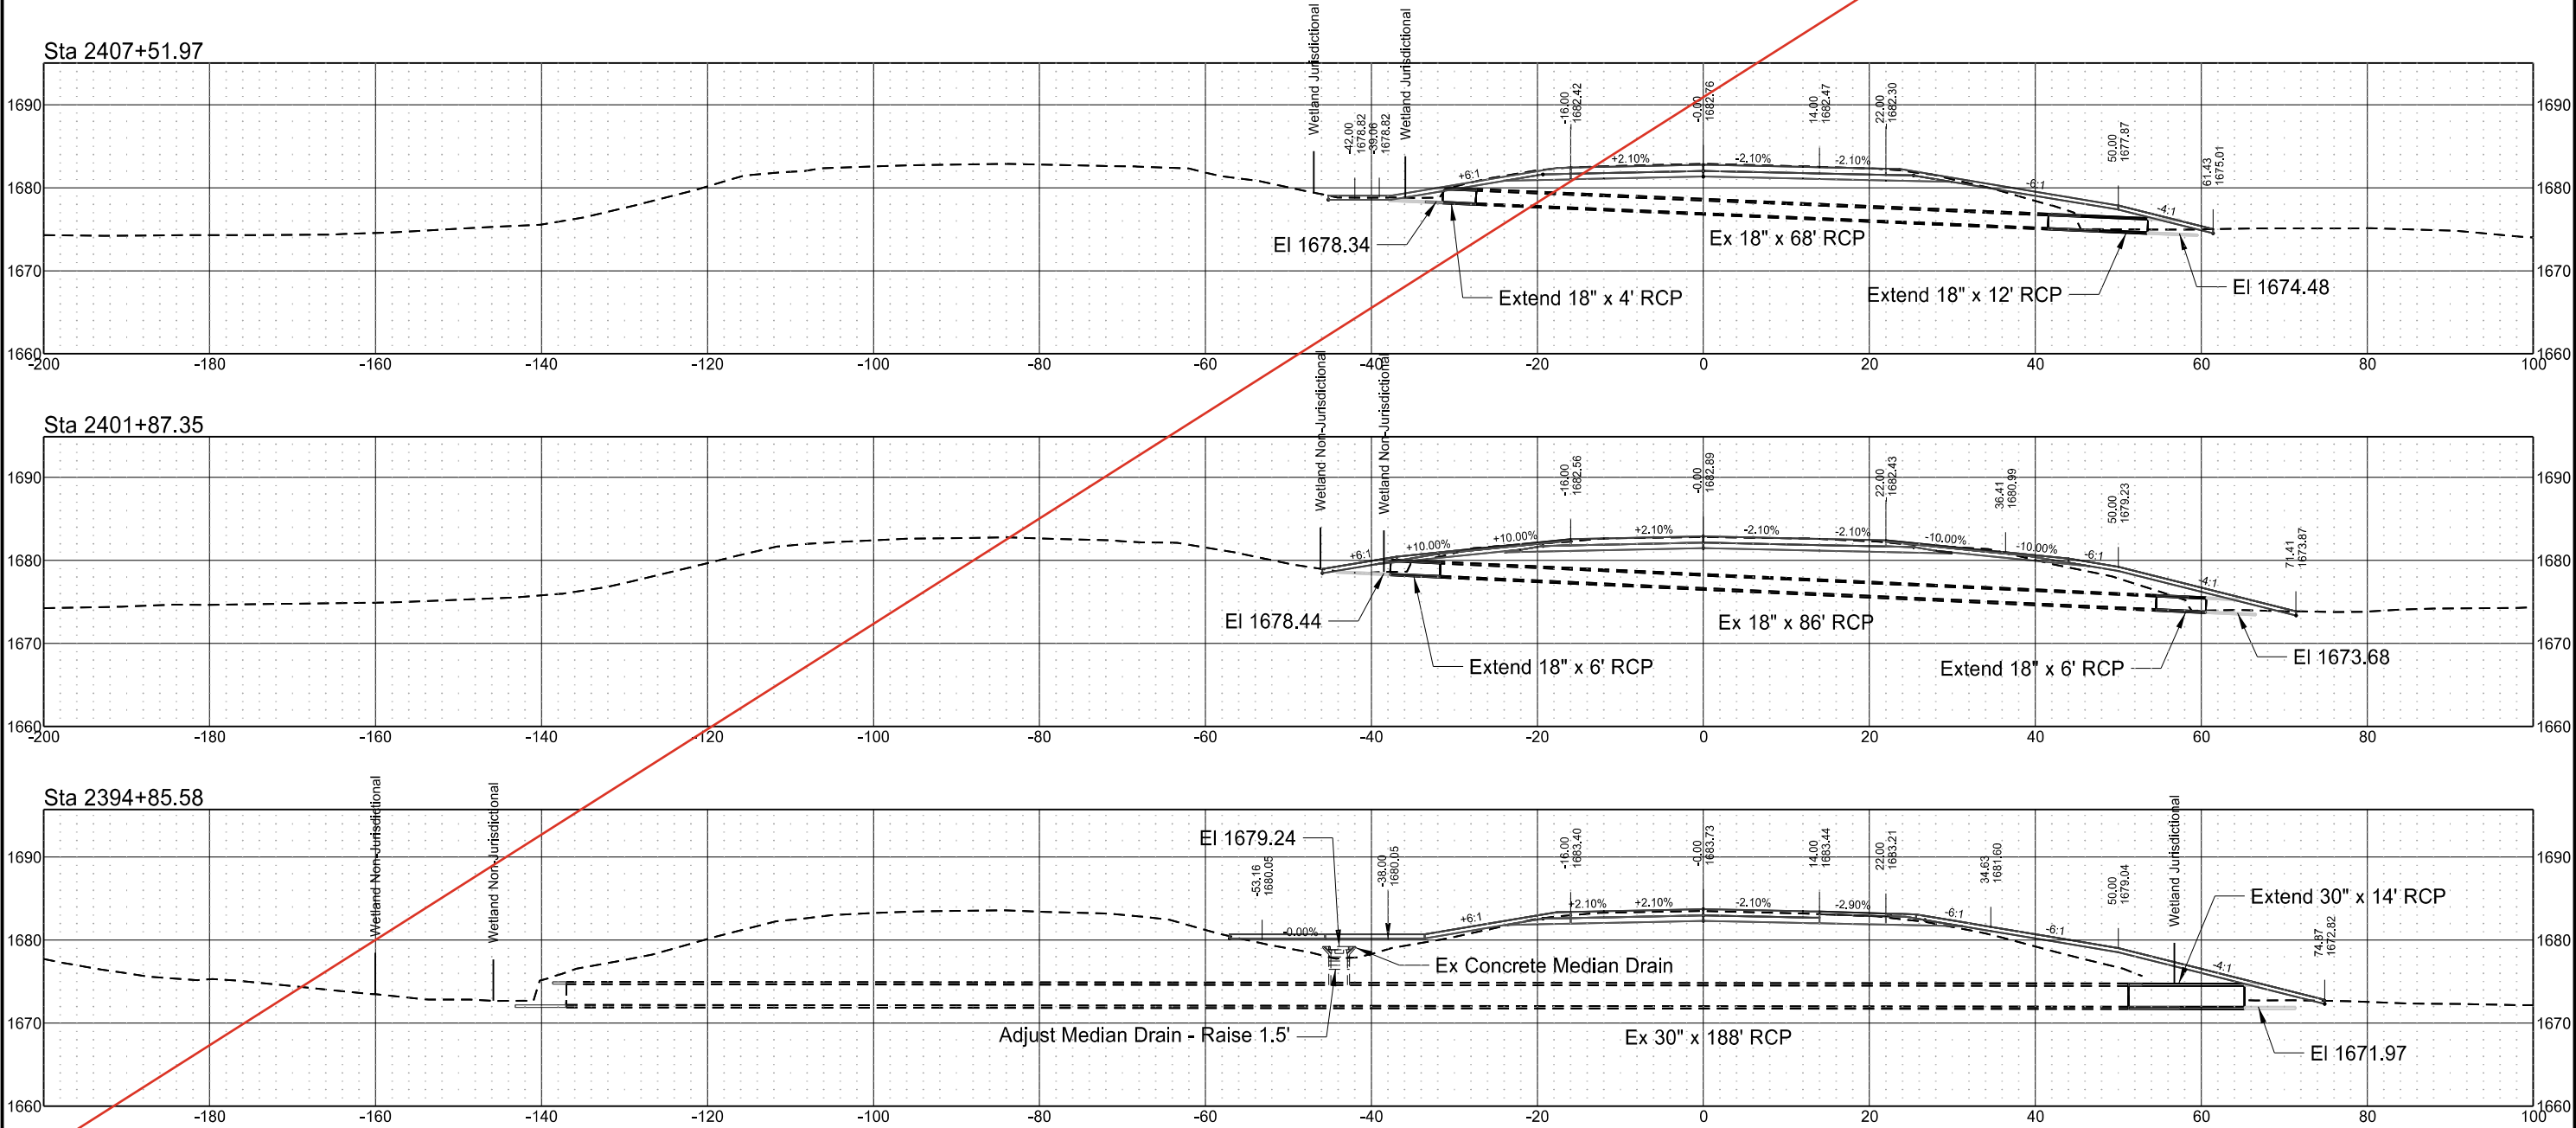


Centerline Culvert Cross Sections - Drawn Parallel to Centerline of Pipes
I-94 Reconstruction
Bismarck to E of Menoken Interchange - EB

Revised	11/7/2024	STATE	PROJECT NO.	SECTION NO.	SHEET NO.
		ND	IM-X-1-094(214)162	200	150


Sta 2448+11.56

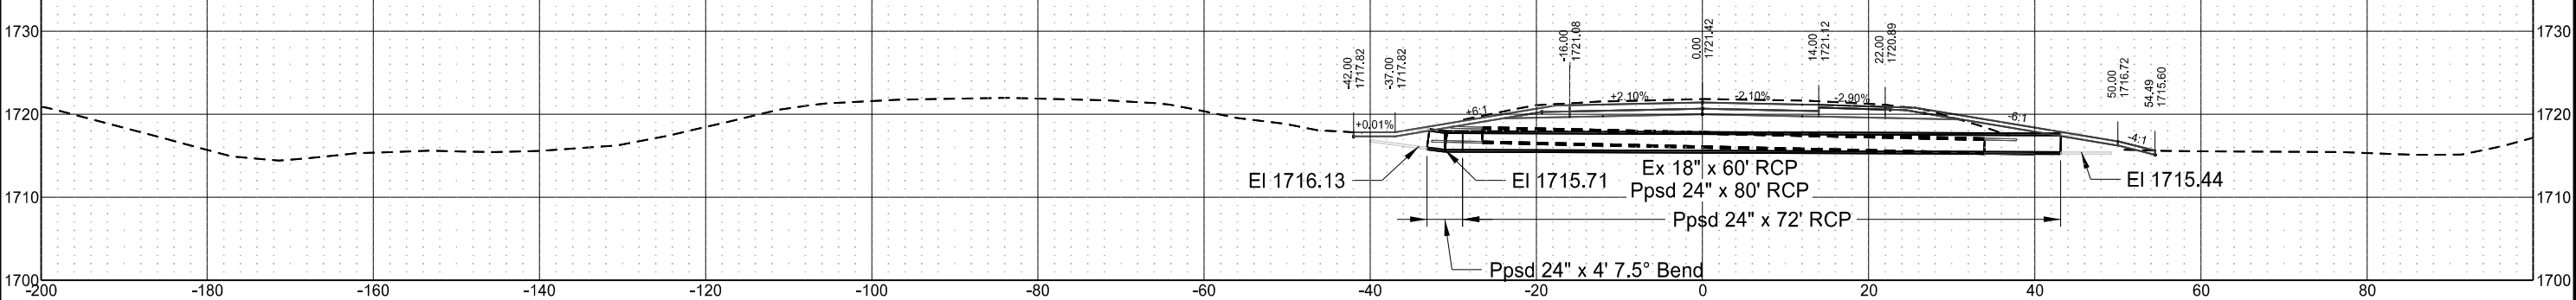


Sta 2439+11.22

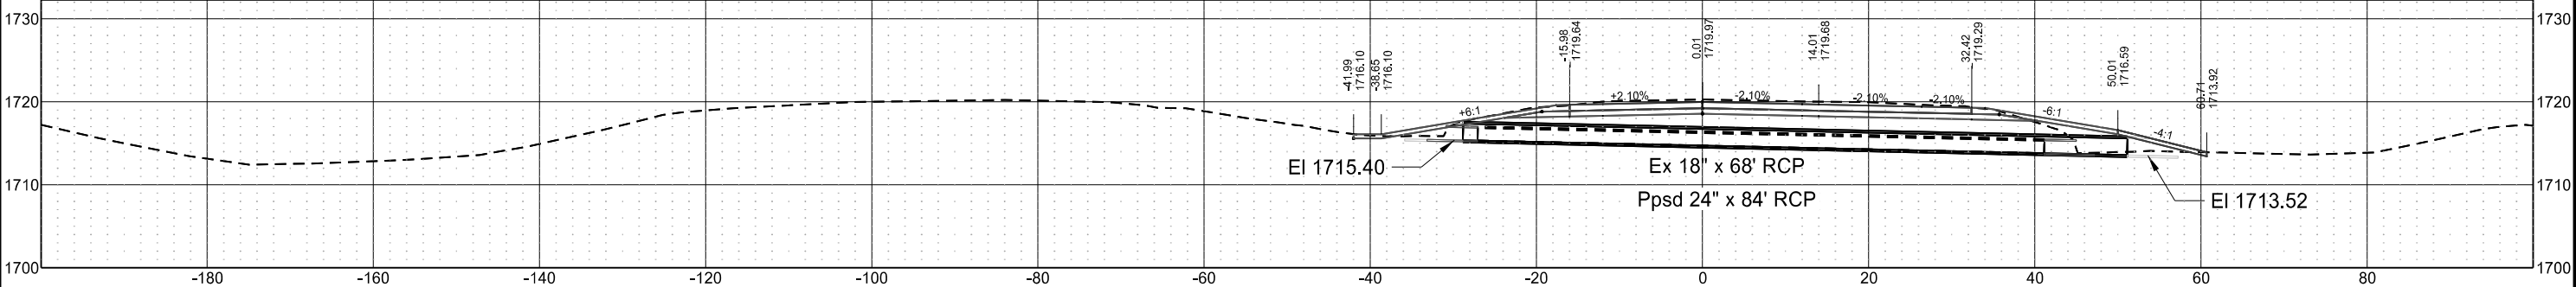

Sta 2426+12.31

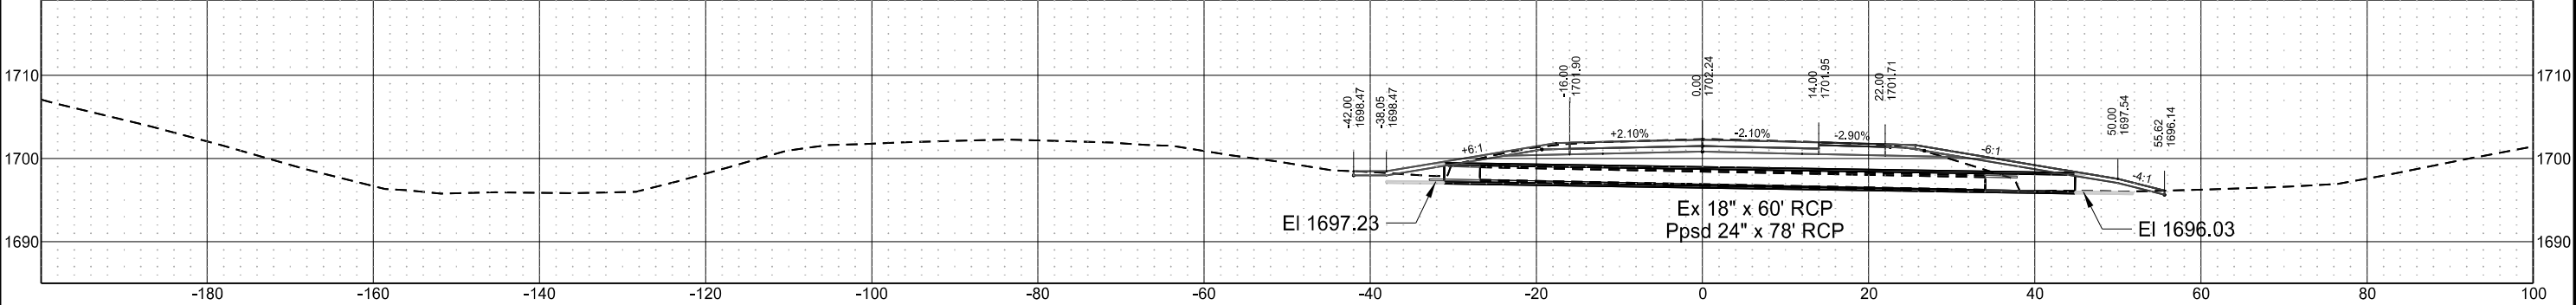


Sta 2413+11.96

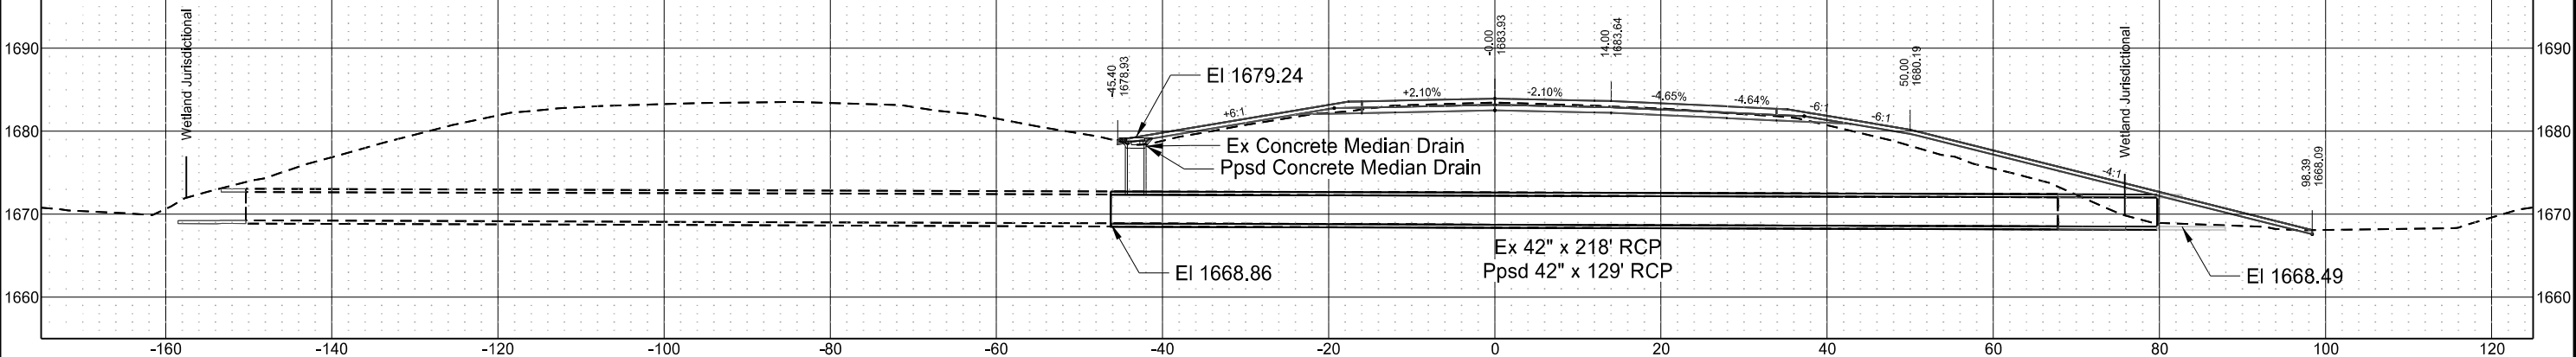


Centerline Culvert Cross Sections - Drawn Parallel to Centerline of Pipes
I-94 Reconstruction
Bismarck to E of Menoken Interchange - EB

	STATE	PROJECT NO.	SECTION NO.	SHEET NO.
	ND	IM-X-1-094(214)162	200	150


Sta 2448+11.56

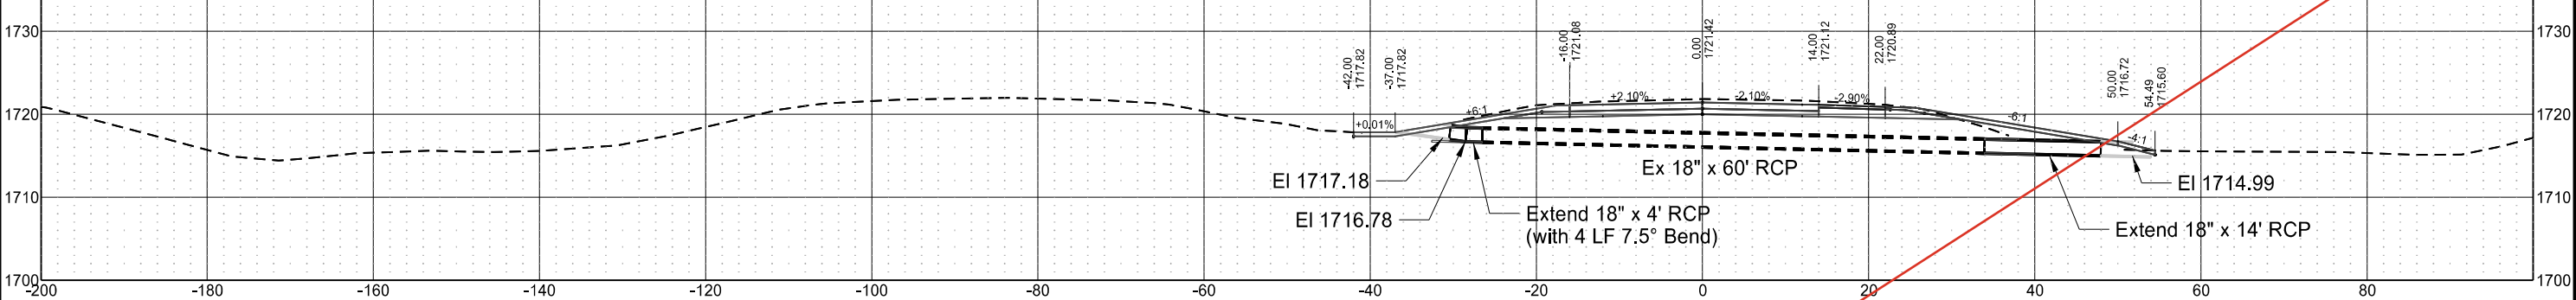


Sta 2439+11.22

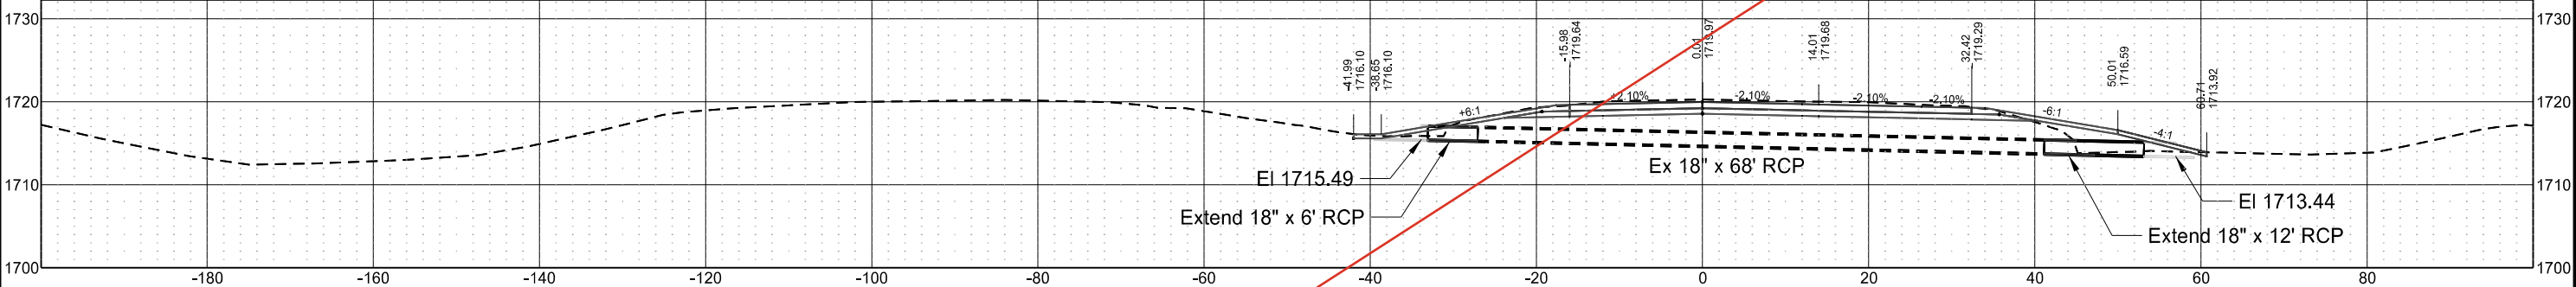

Sta 2426+12.31

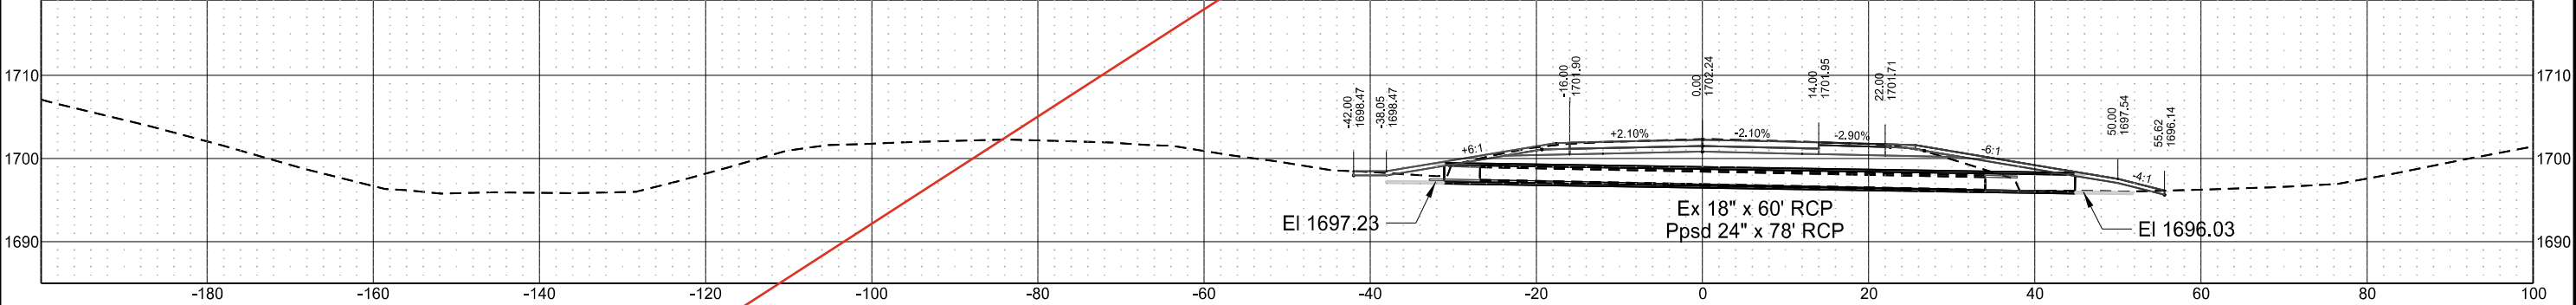


Sta 2413+11.96

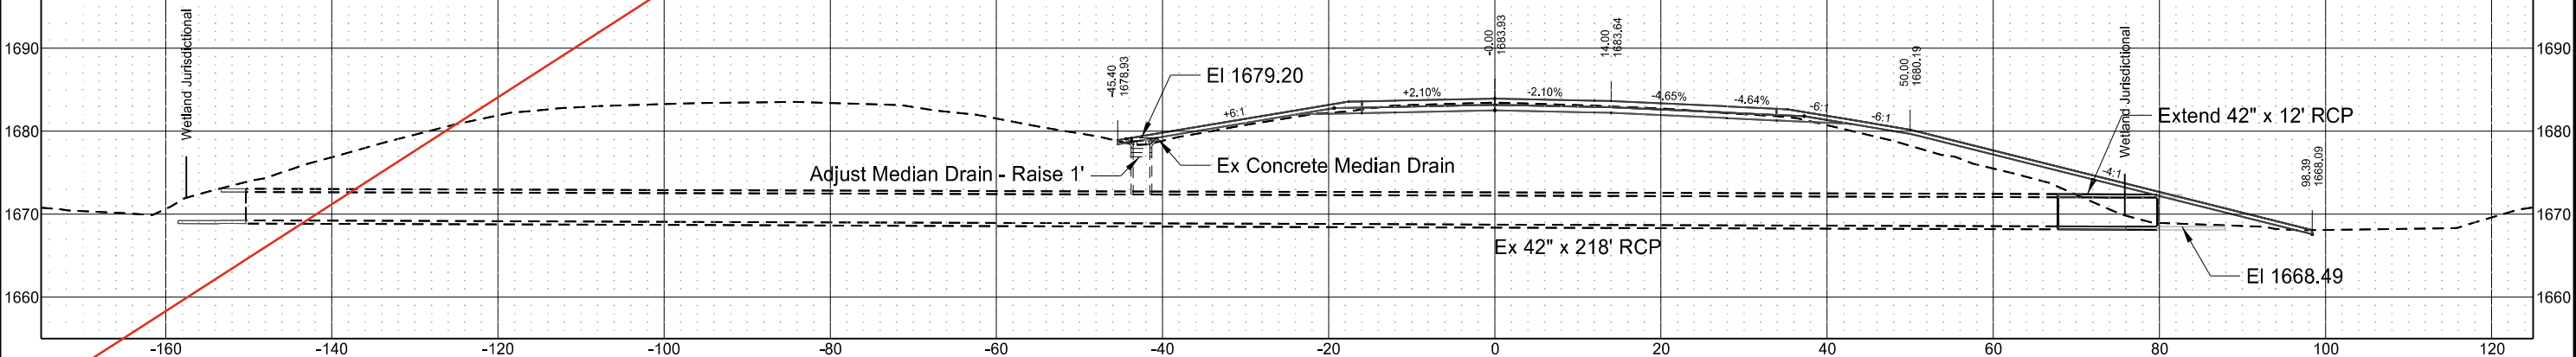


Centerline Culvert Cross Sections - Drawn Parallel to Centerline of Pipes
I-94 Reconstruction
Bismarck to E of Menoken Interchange - EB

Revised	11/7/2024	STATE	PROJECT NO.	SECTION NO.	SHEET NO.
		ND	IM-X-1-094(214)162	200	151


Sta 2508+12.57

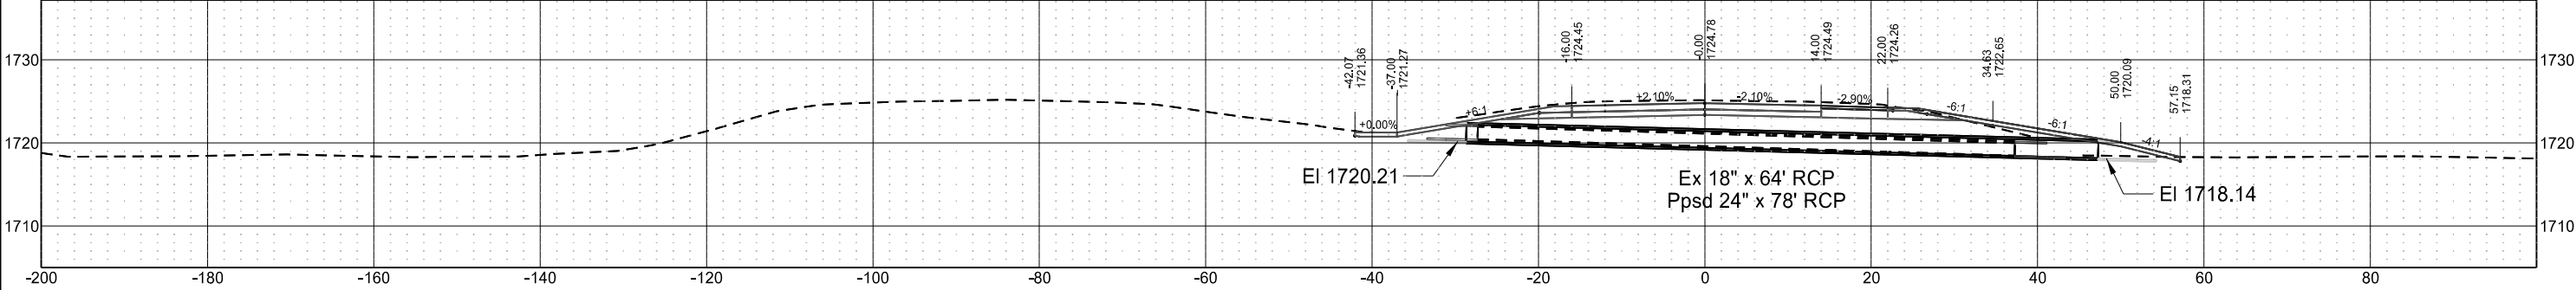


Sta 2500+13.71

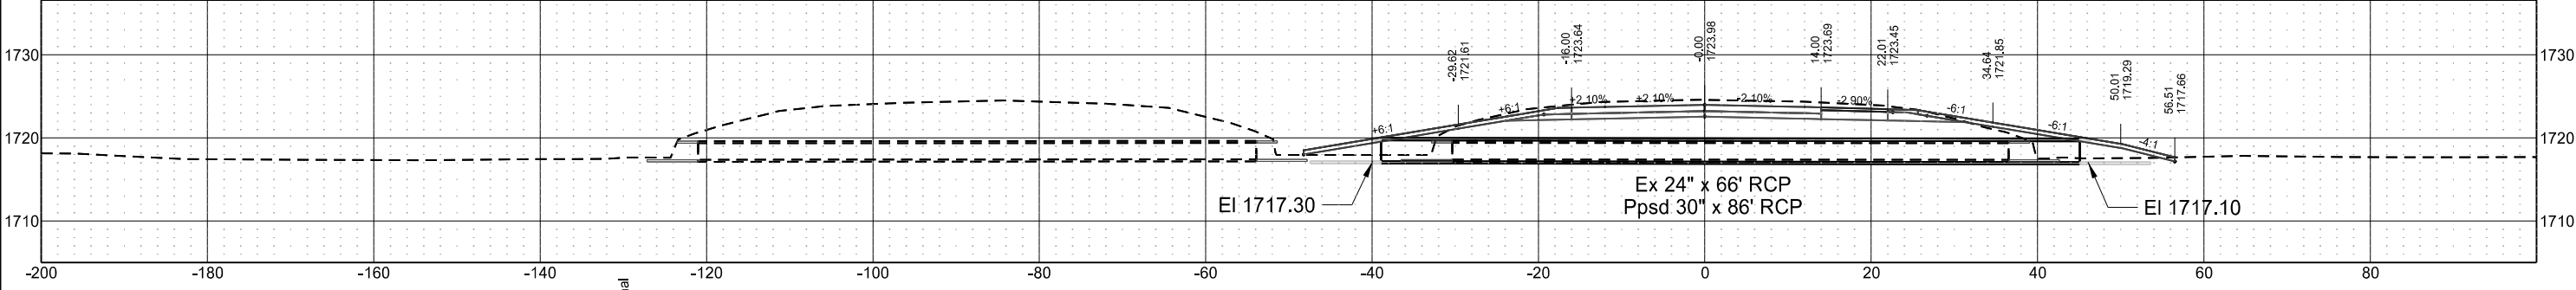

Sta 2476+11.94

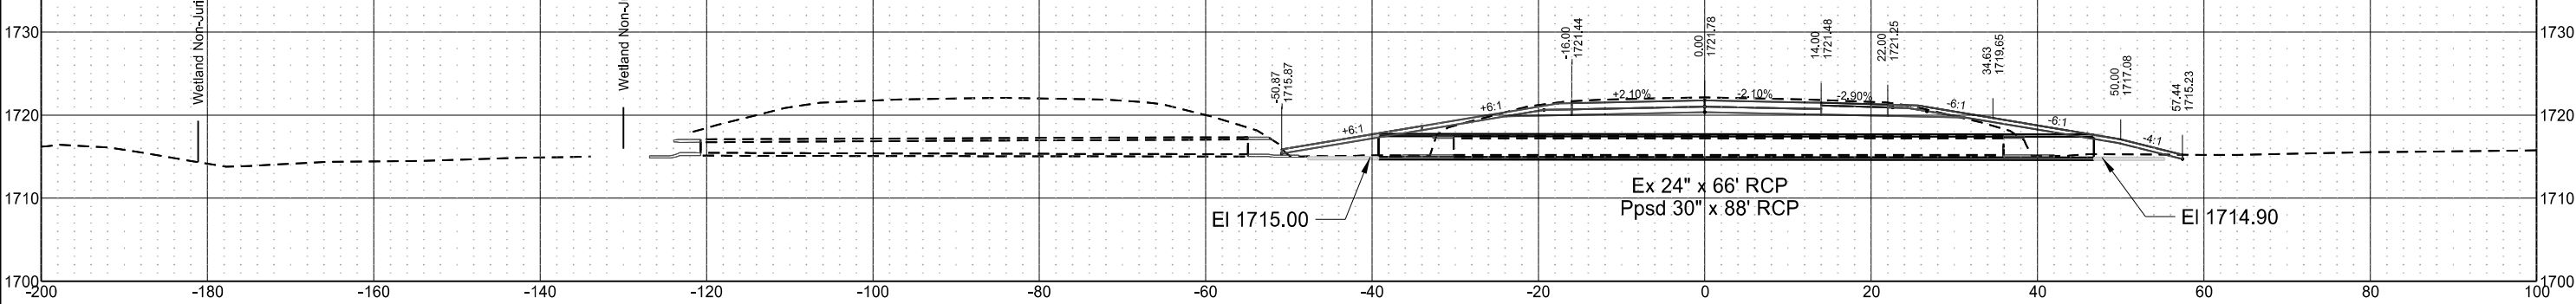


Sta 2468+11.93

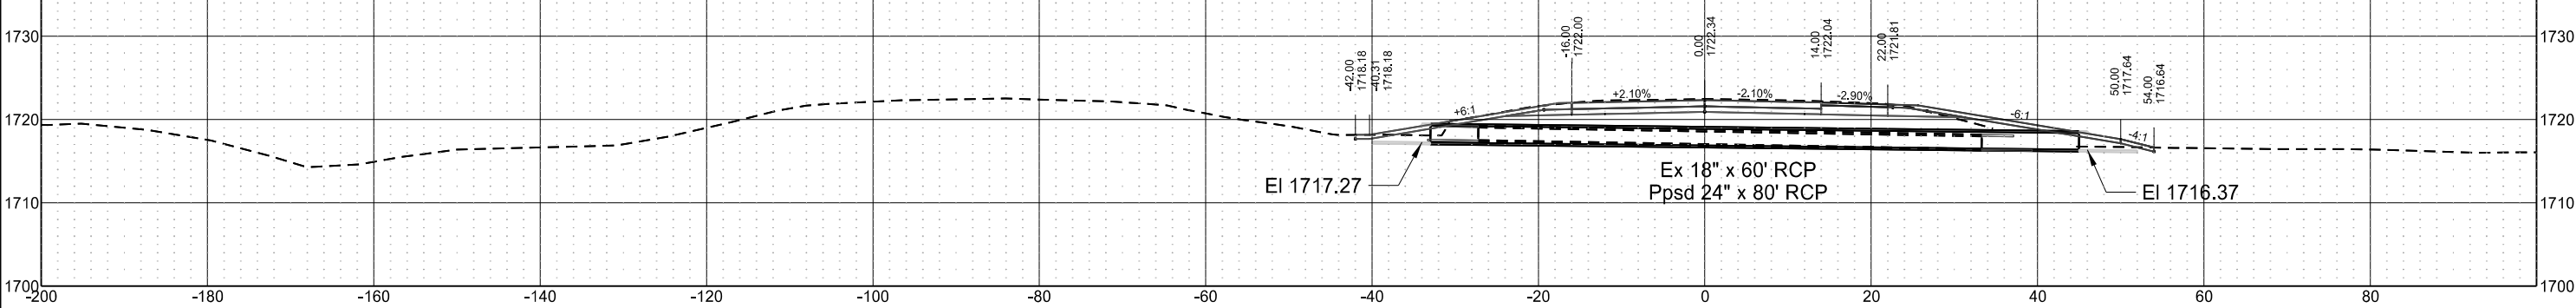


Centerline Culvert Cross Sections - Drawn Parallel to Centerline of Pipes
I-94 Reconstruction
Bismarck to E of Menoken Interchange - EB

STATE	PROJECT NO.	SECTION NO.	SHEET NO.
ND	IM-X-1-094(214)162	200	151


Sta 2508+12.37

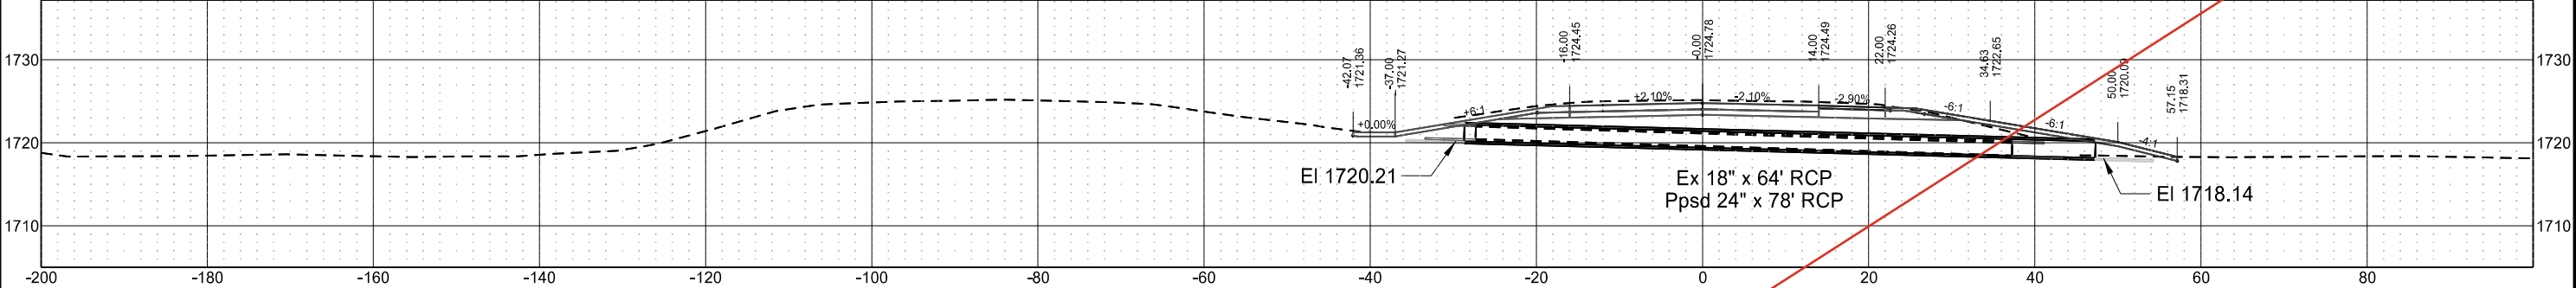


Sta 2500+13.71

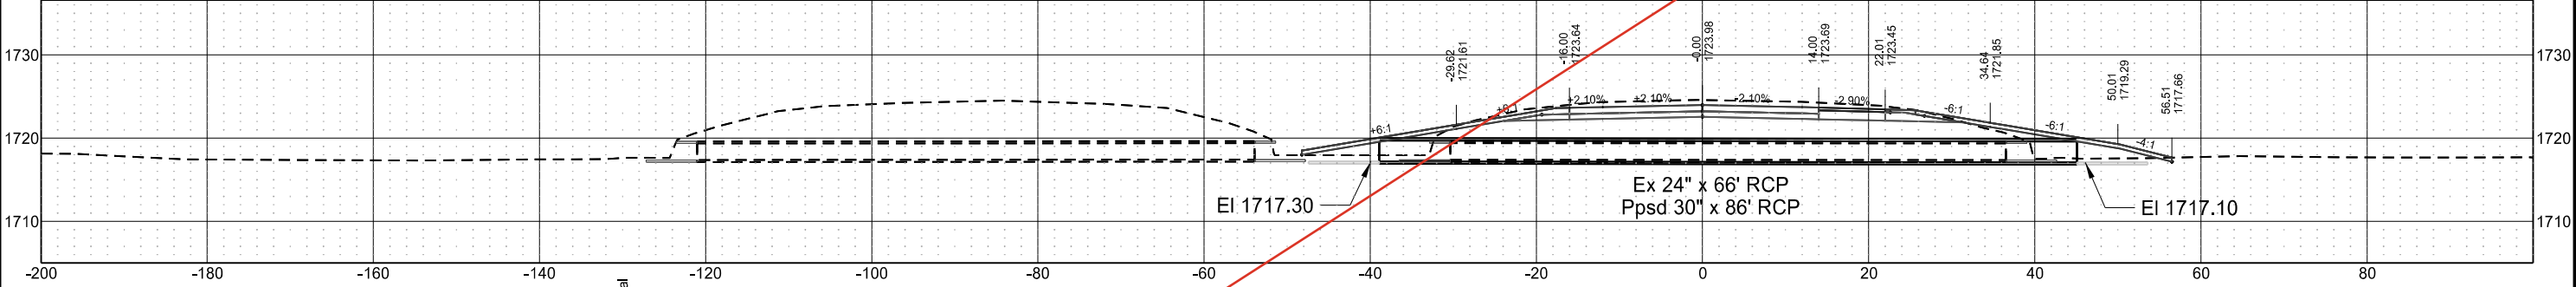

Sta 2476+11.94

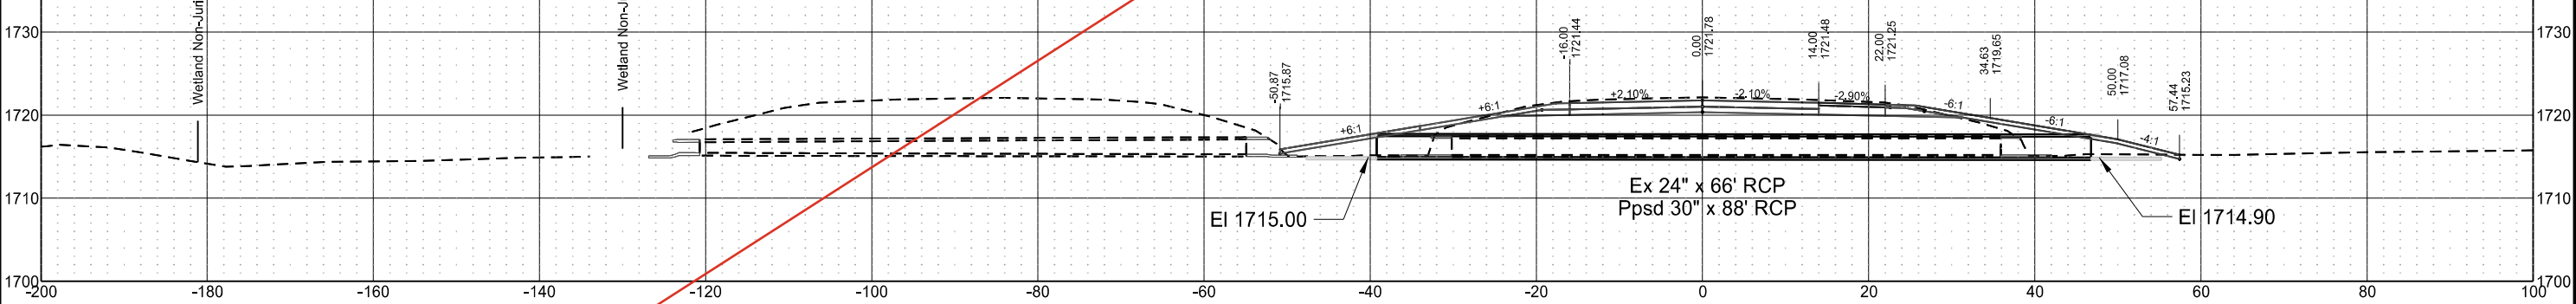


Sta 2468+11.93

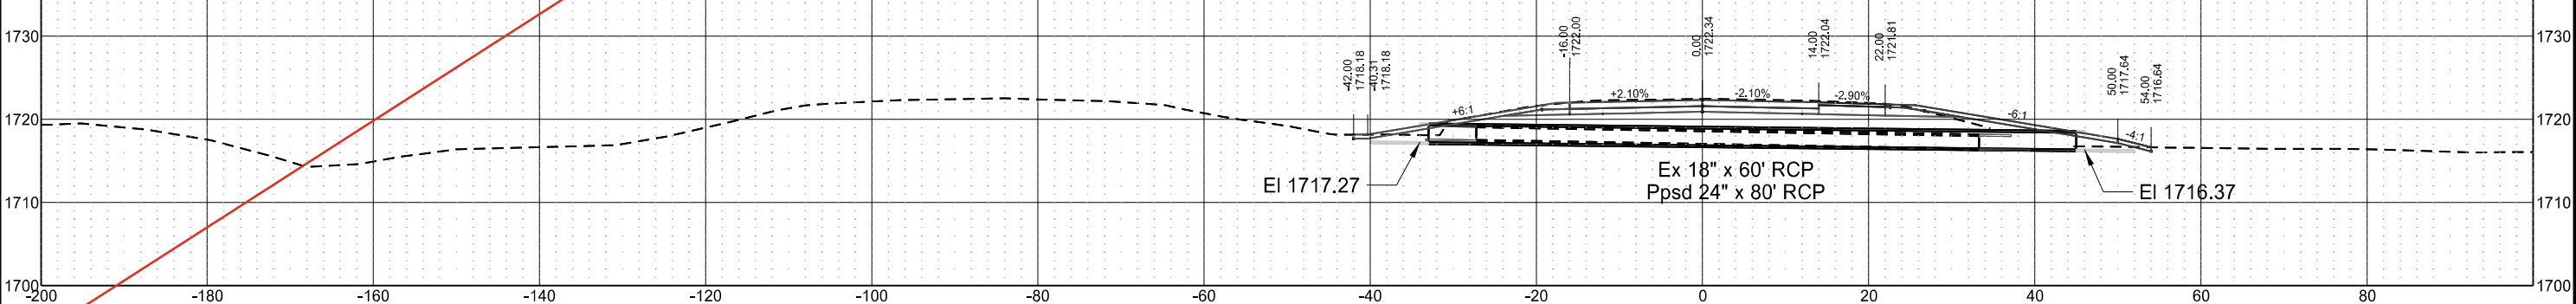





Centerline Culvert Cross Sections - Drawn Parallel to Centerline of Pipes
I-94 Reconstruction
Bismarck to E of Menoken Interchange - EB

Revised	11/7/2024	STATE	PROJECT NO.	SECTION NO.	SHEET NO.
		ND	IM-X-1-094(214)162	200	152

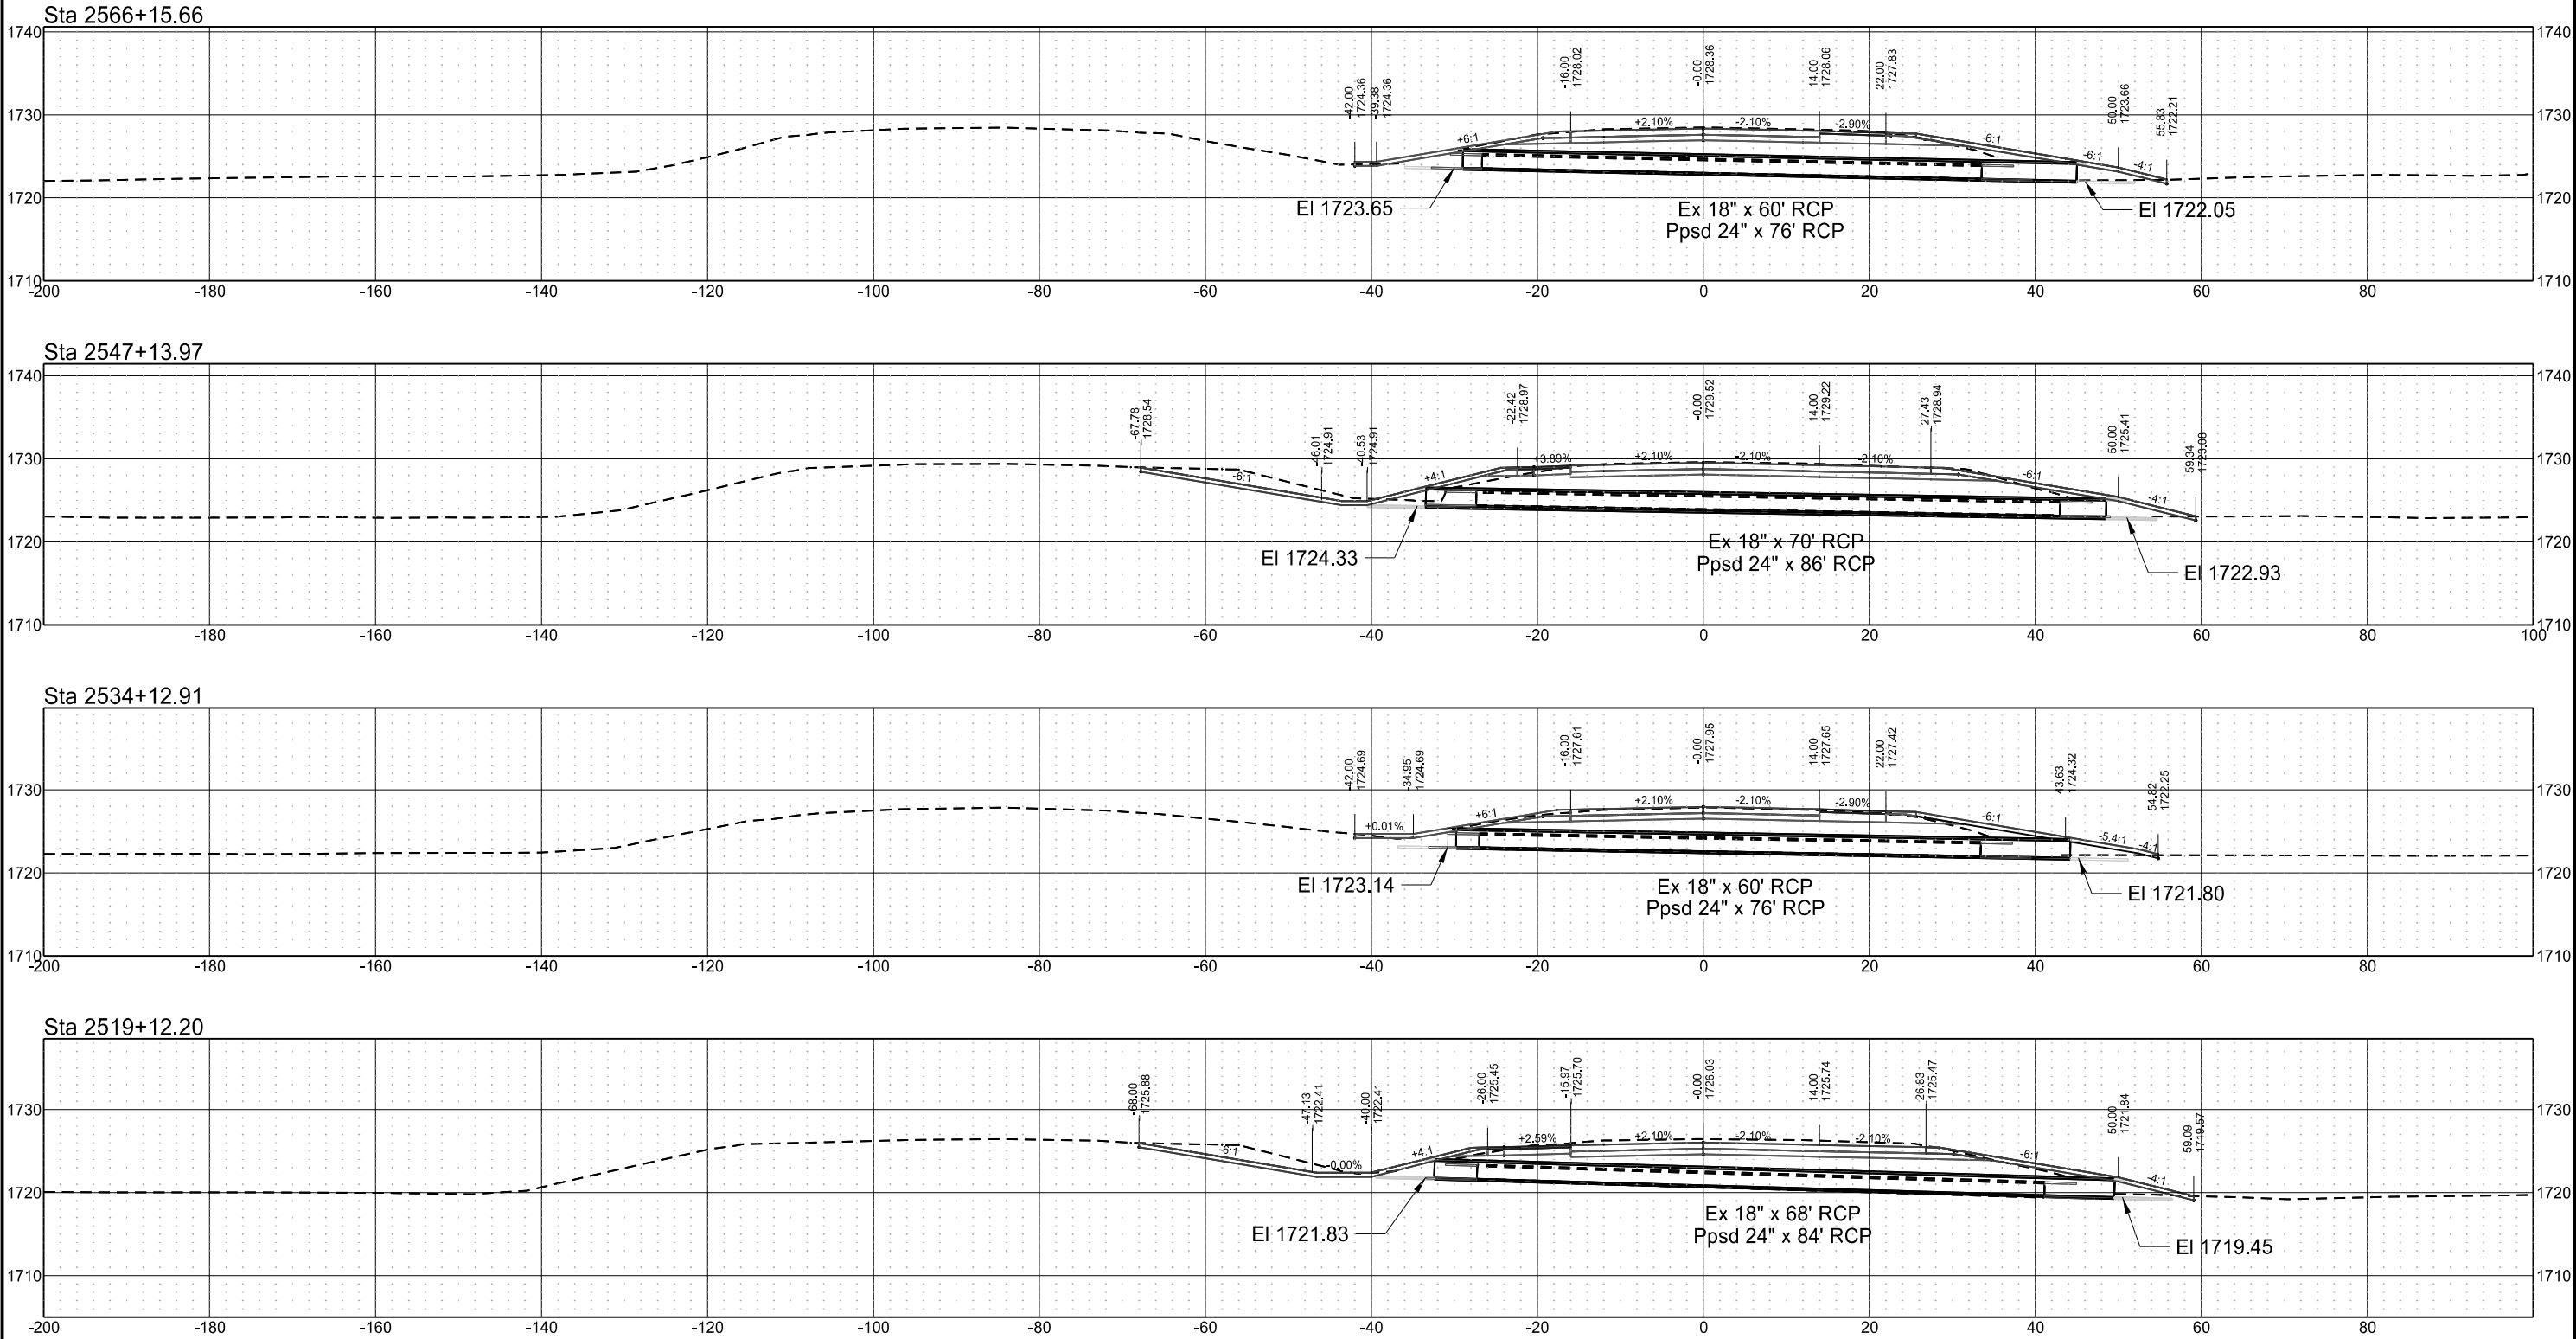


Centerline Culvert Cross Sections - Drawn Parallel to Centerline of Pipes
I-94 Reconstruction
Bismarck to E of Menoken Interchange - EB

	STATE	PROJECT NO.	SECTION NO.	SHEET NO.
	ND	IM-X-1-094(214)162	200	152

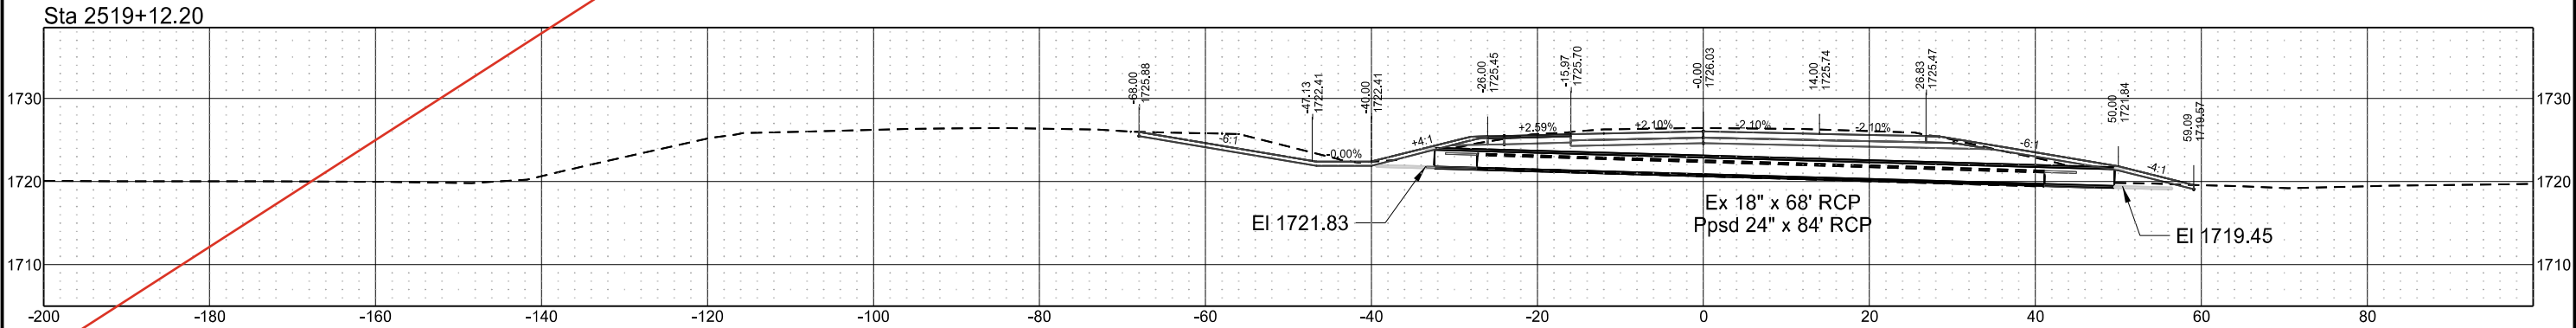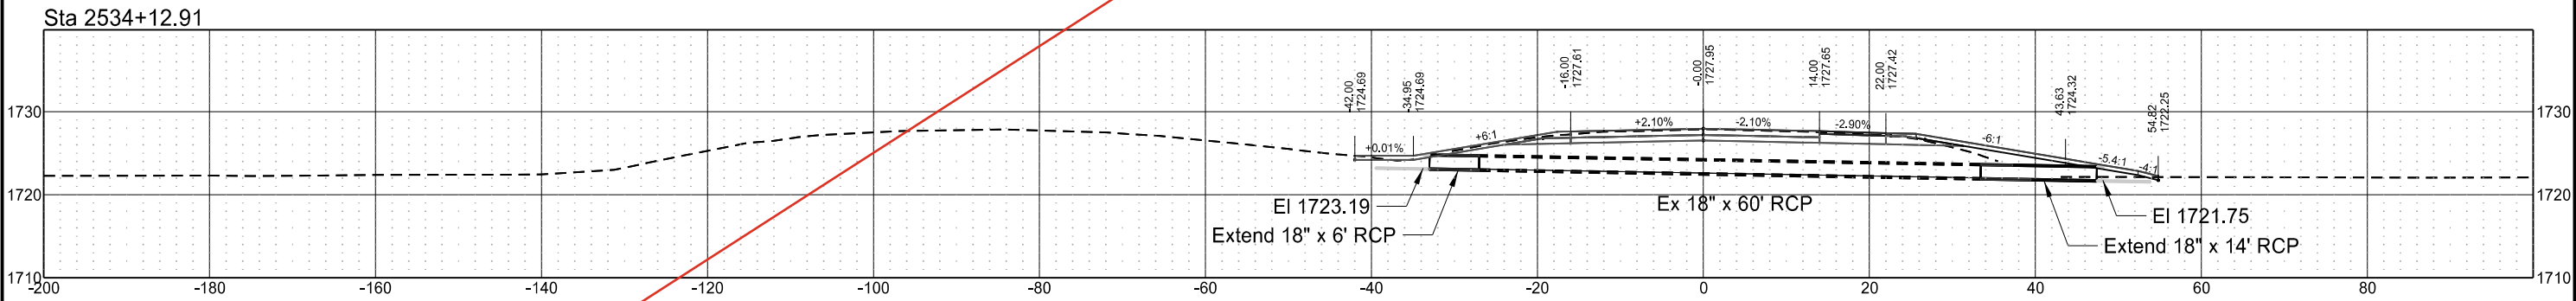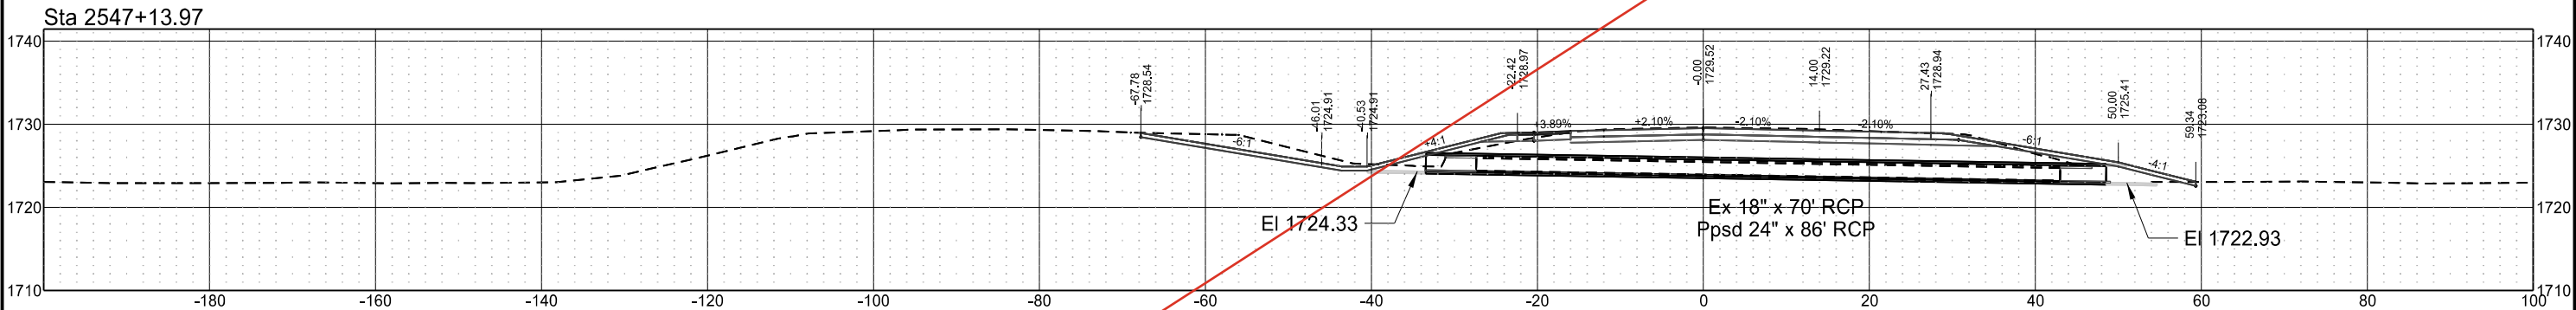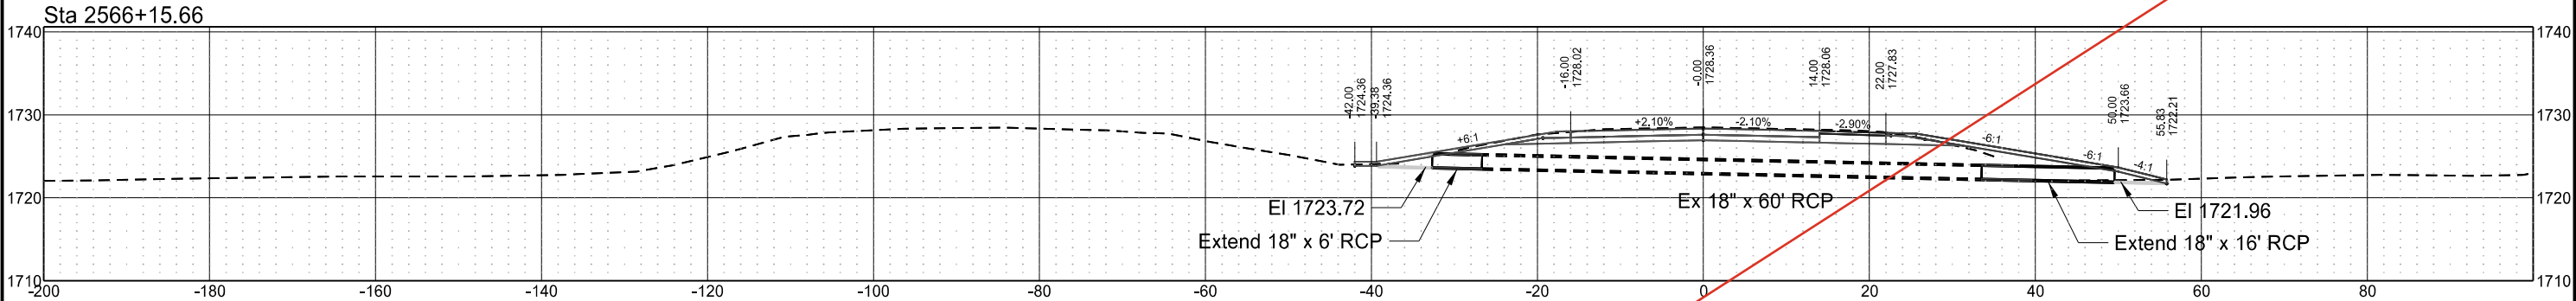


Centerline Culvert Cross Sections - Drawn Parallel to Centerline of Pipes
I-94 Reconstruction
Bismarck to E of Menoken Interchange - EB

Revised	11/7/2024	STATE	PROJECT NO.	SECTION NO.	SHEET NO.
		ND	IM-X-1-094(214)162	200	153

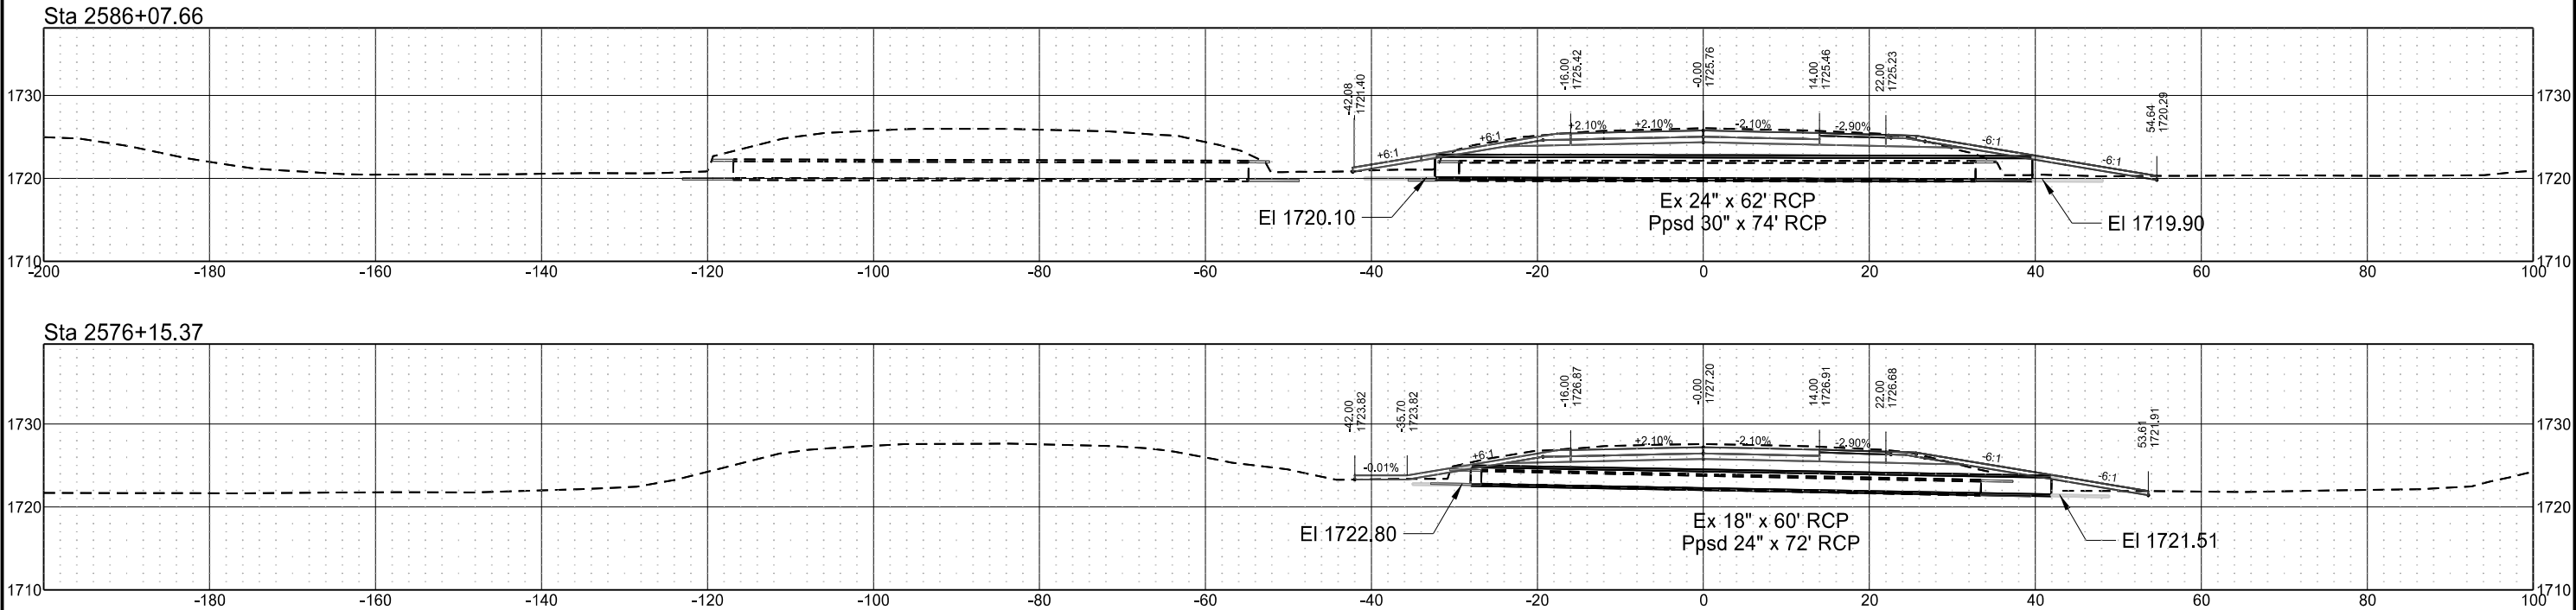

Centerline Culvert Cross Sections - Drawn Parallel to Centerline of Pipes
I-94 Reconstruction
Bismarck to E of Menoken Interchange - EB


	STATE	PROJECT NO.	SECTION NO.	SHEET NO.
	ND	IM-X-1-094(214)162	200	153

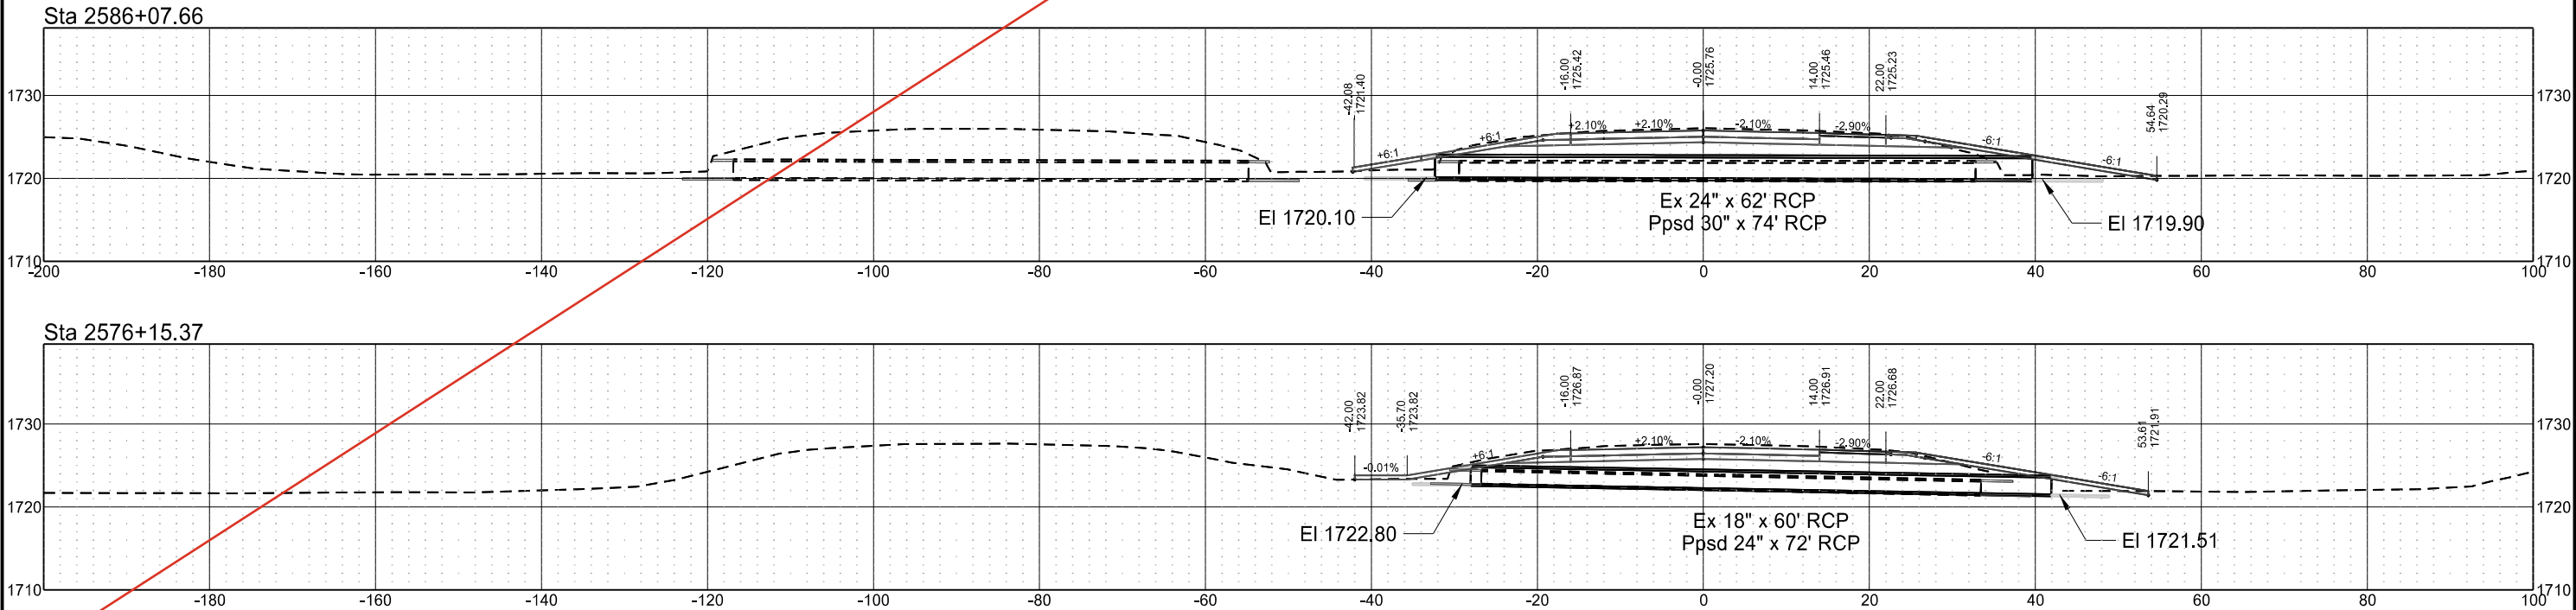


Northwest Temporary Ramp Cross Sections
I-94 Reconstruction - EB
Alignment MNW

	STATE	PROJECT NO.	SECTION NO.	SHEET NO.
	ND	IM-X-1-094(214)162	200	154


Sta 1+50.00

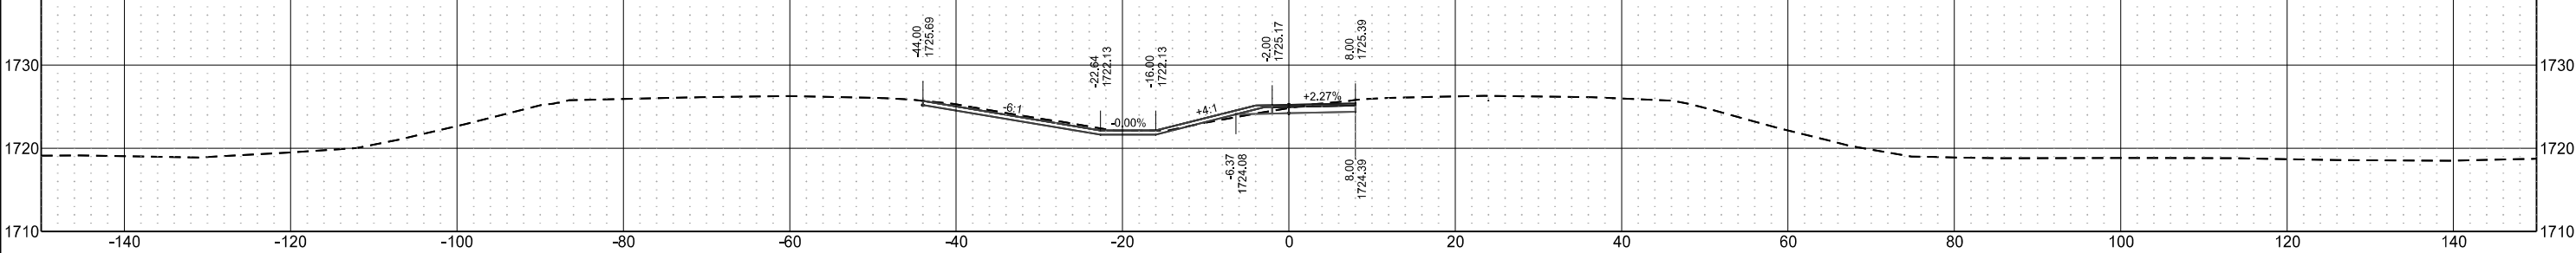


Sta 1+00.00

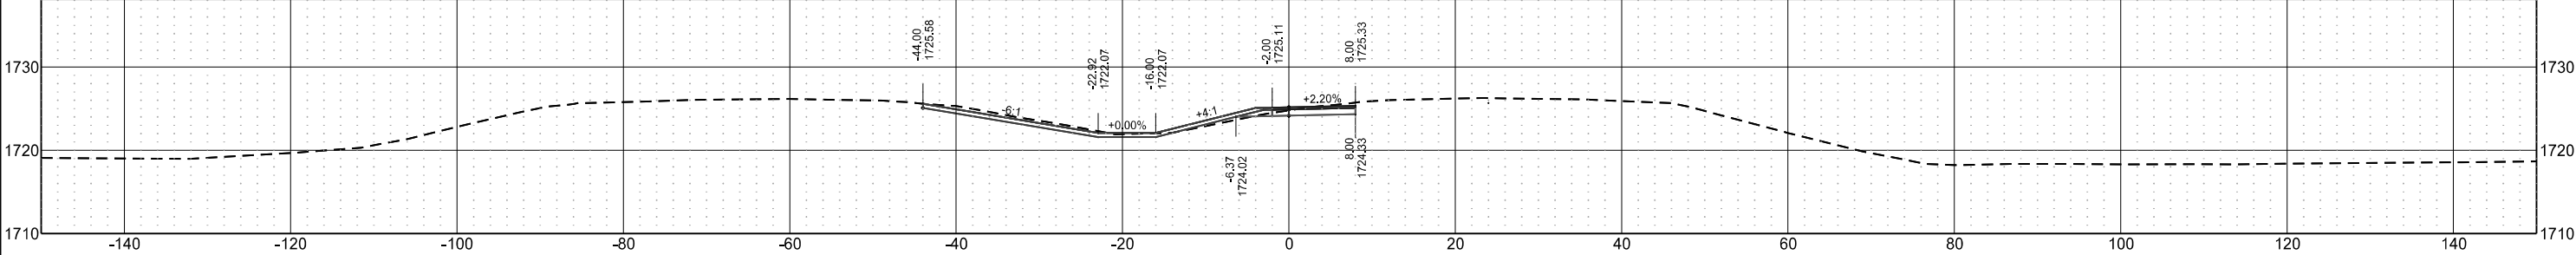

Sta 0+50.00

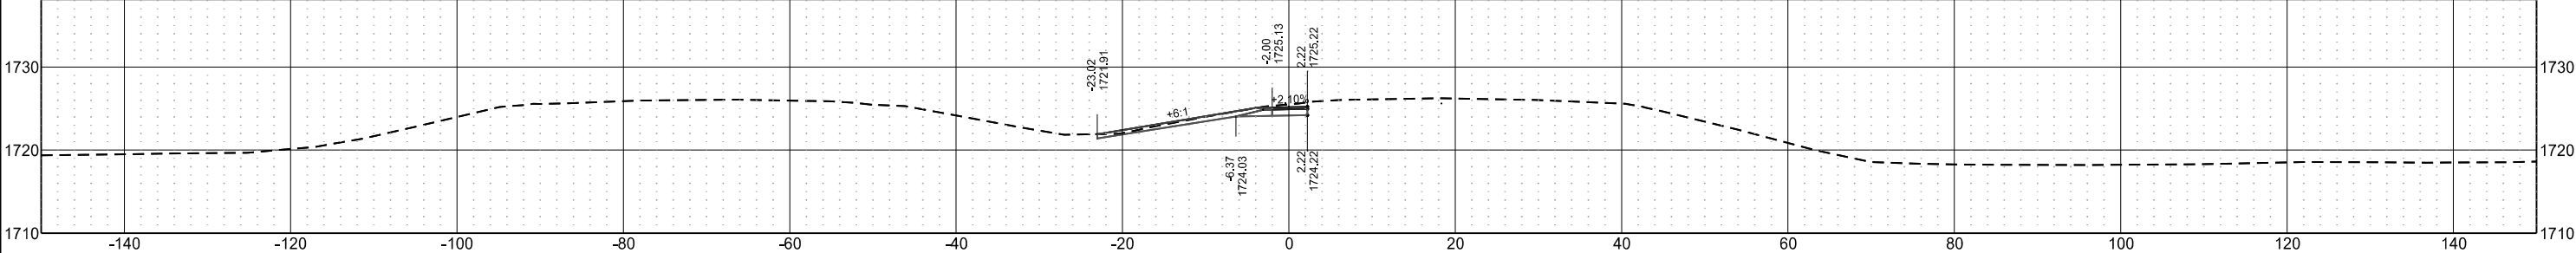


Sta 0+39.04

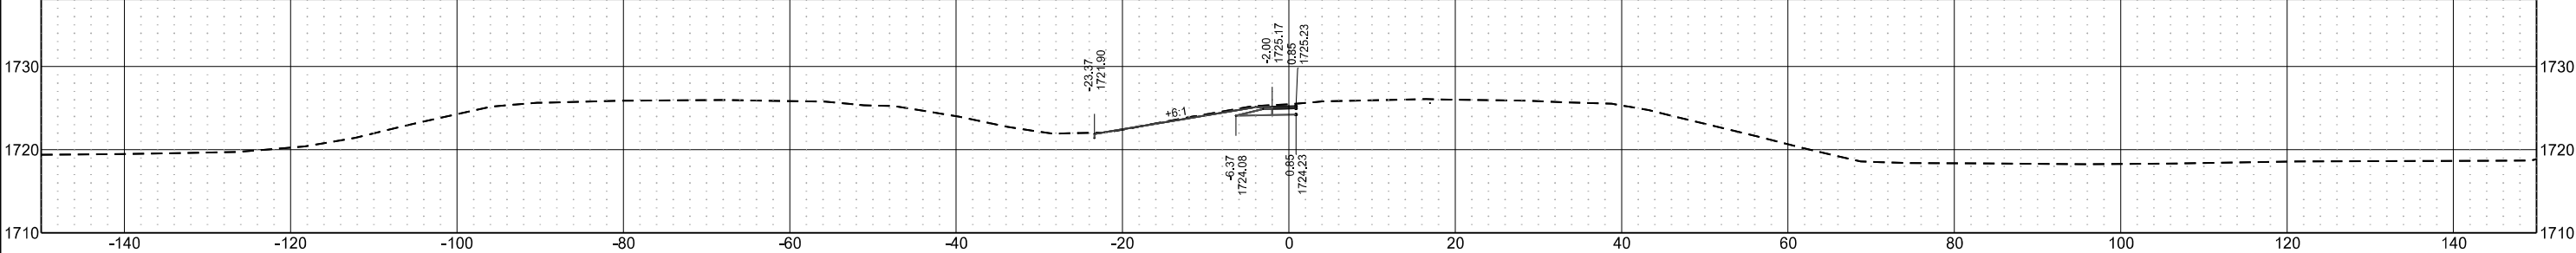


Northwest Temporary Ramp Cross Sections
I-94 Reconstruction - EB
Alignment MNW

	STATE	PROJECT NO.	SECTION NO.	SHEET NO.
	ND	IM-X-1-094(214)162	200	155


Sta 3+50.00

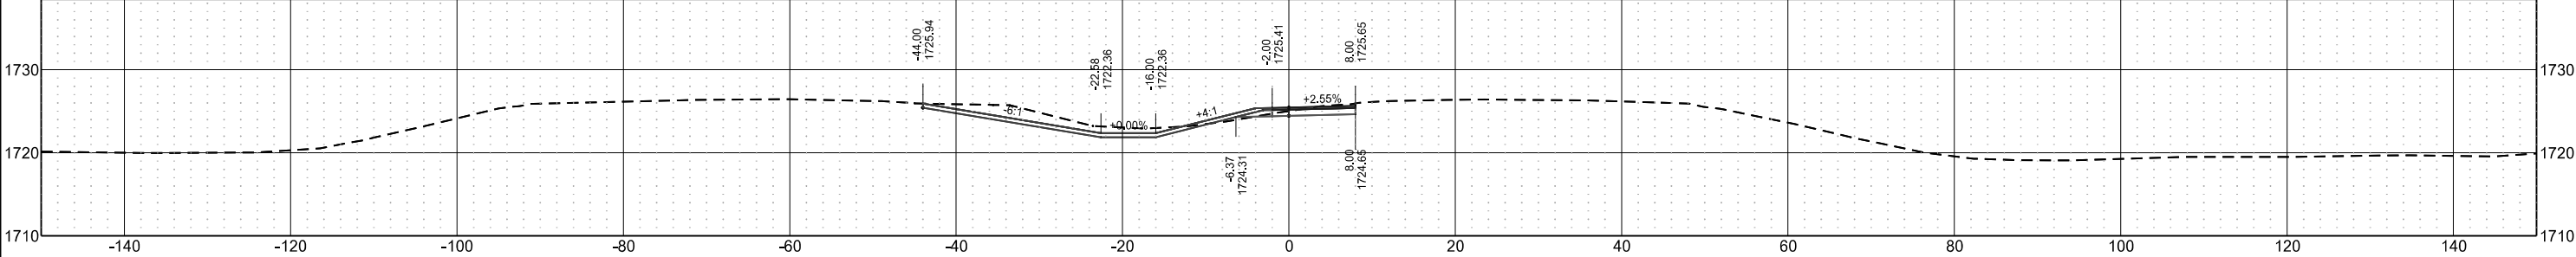


Sta 3+00.00

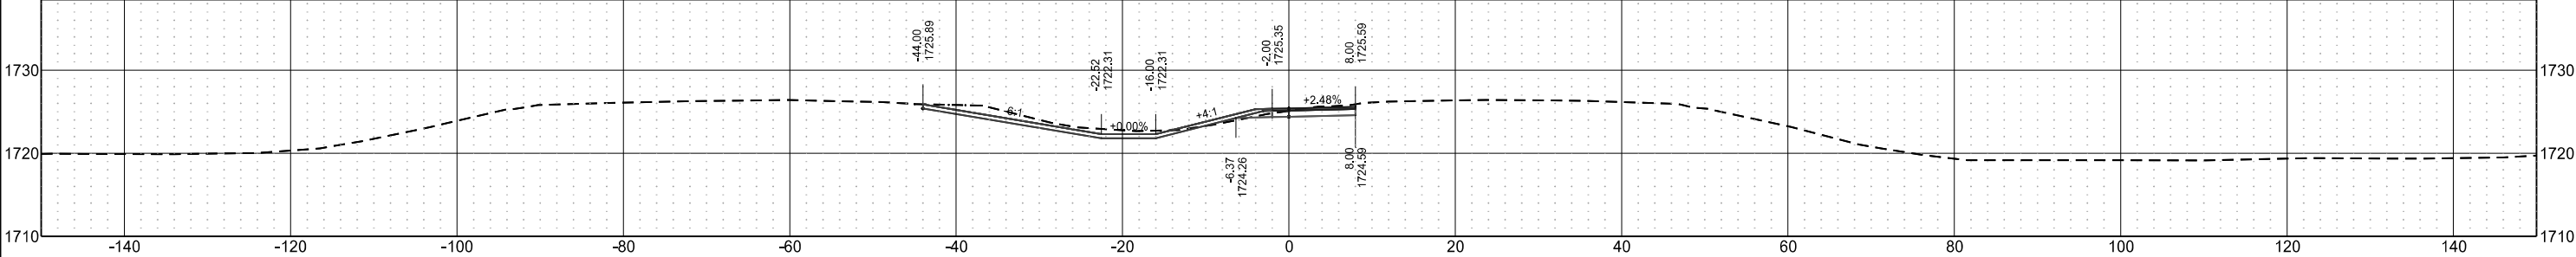

Sta 2+50.00

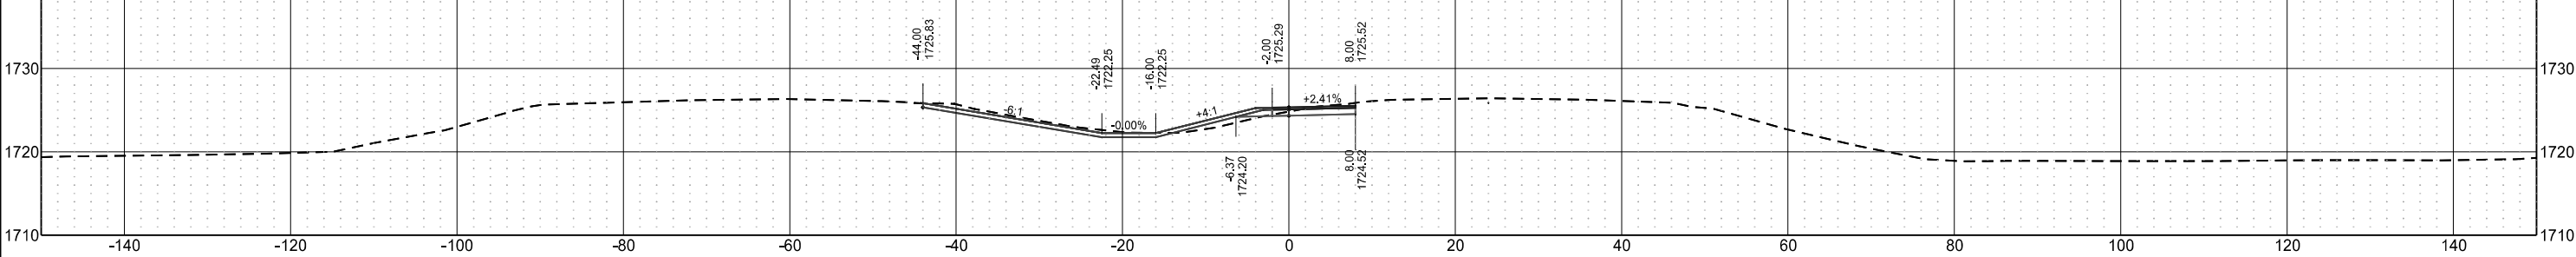


Sta 2+00.00

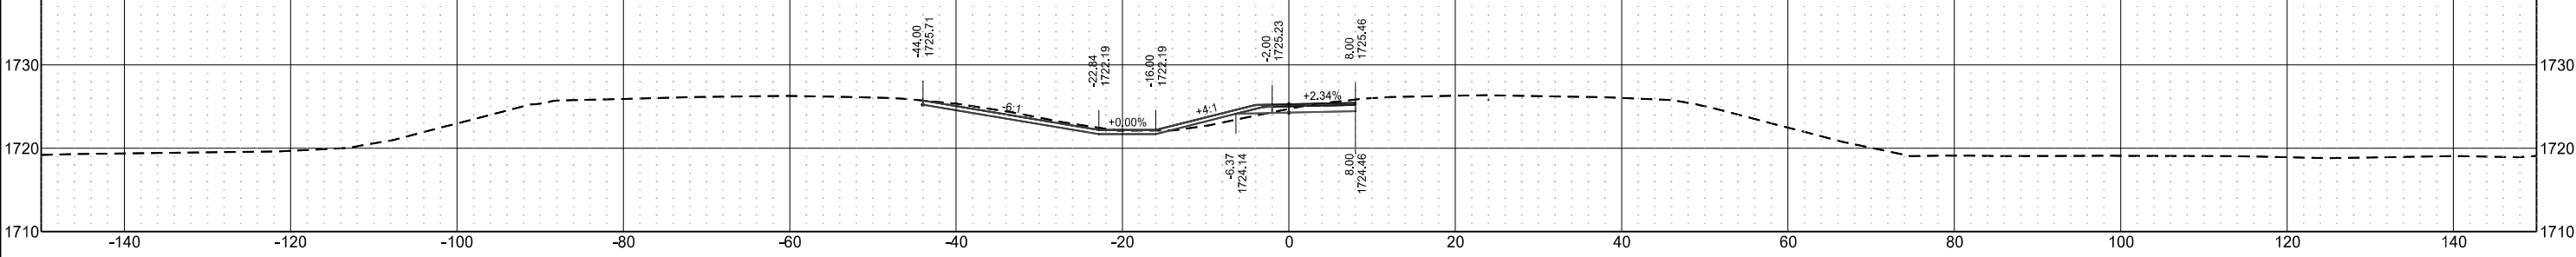


Northwest Temporary Ramp Cross Sections
I-94 Reconstruction - EB
Alignment MNW

	STATE	PROJECT NO.	SECTION NO.	SHEET NO.
	ND	IM-X-1-094(214)162	200	156


Sta 5+00.00

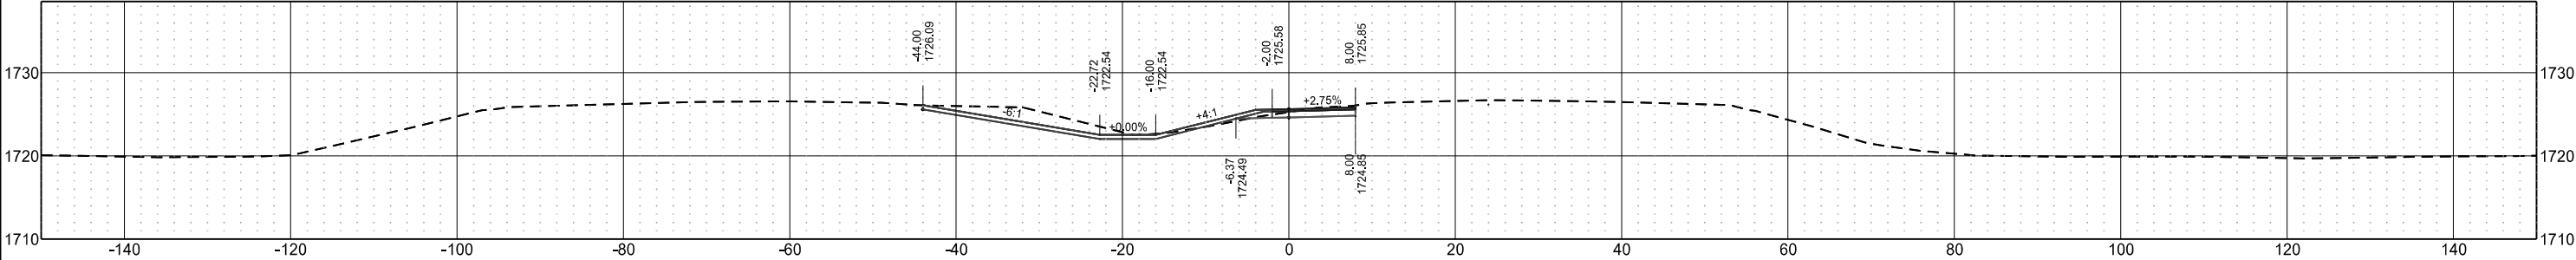


Sta 4+50.00

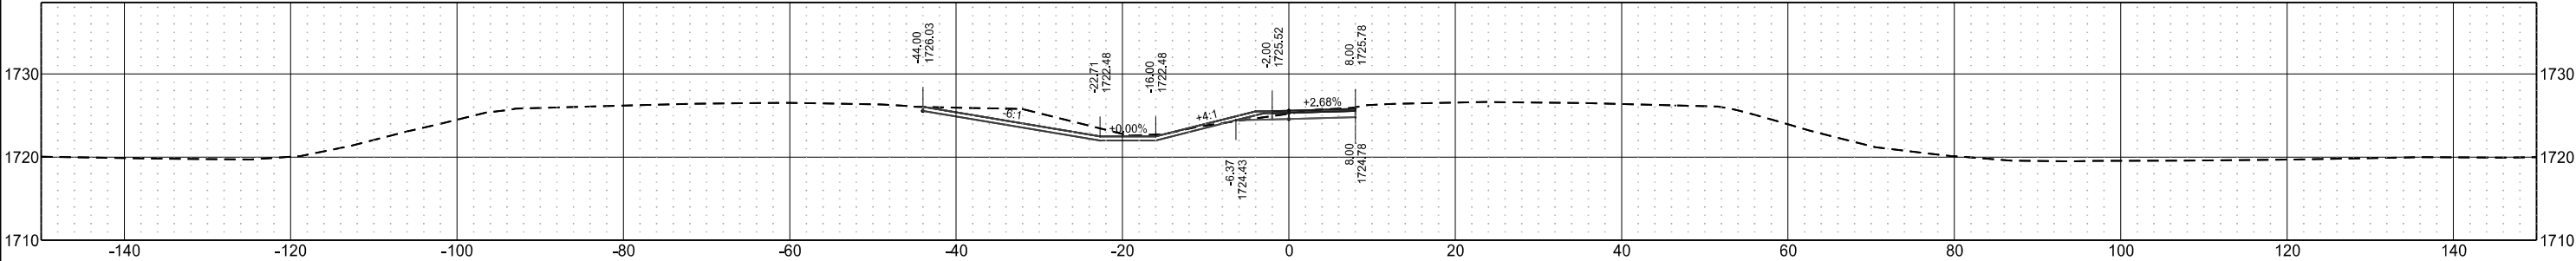

Sta 4+00.00

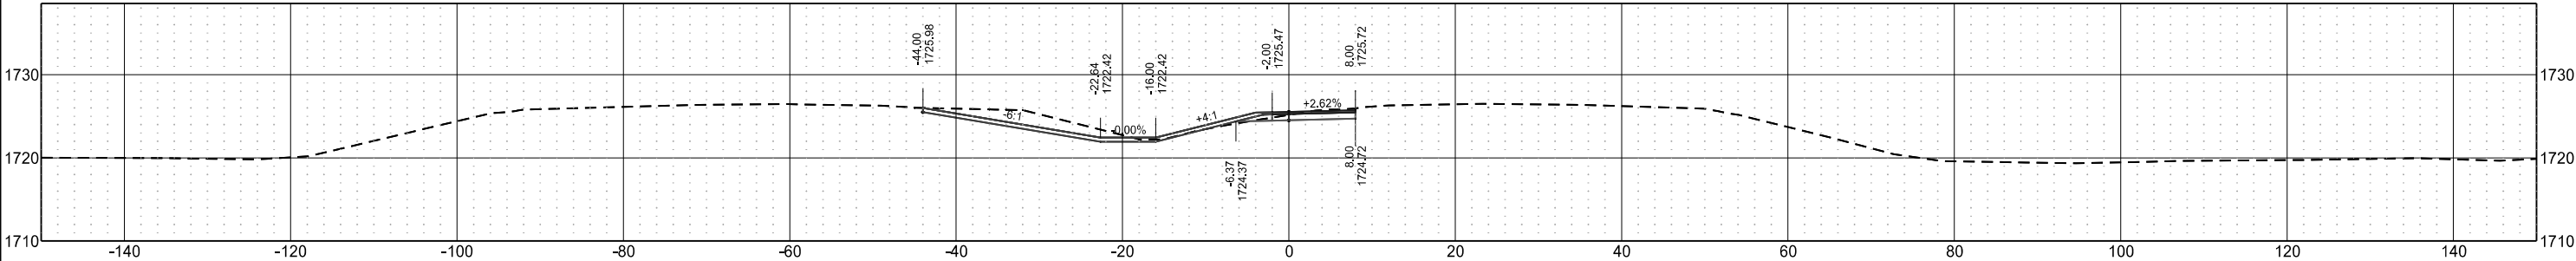


Sta 3+85.05

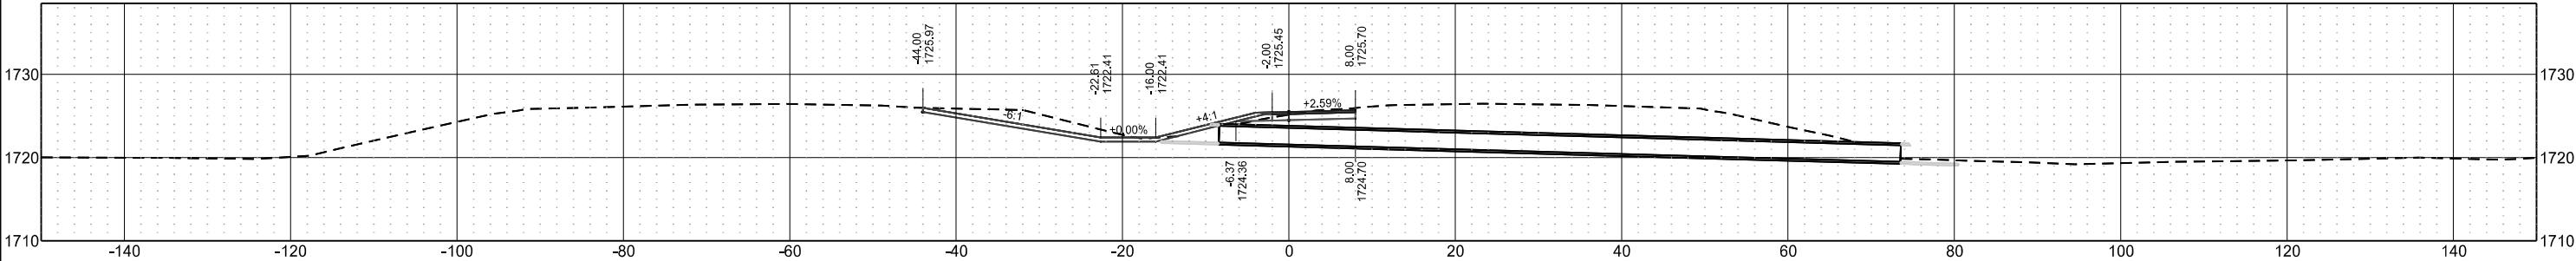


Northwest Temporary Ramp Cross Sections
I-94 Reconstruction - EB
Alignment MNW

	STATE	PROJECT NO.	SECTION NO.	SHEET NO.
	ND	IM-X-1-094(214)162	200	157


Sta 7+00.00

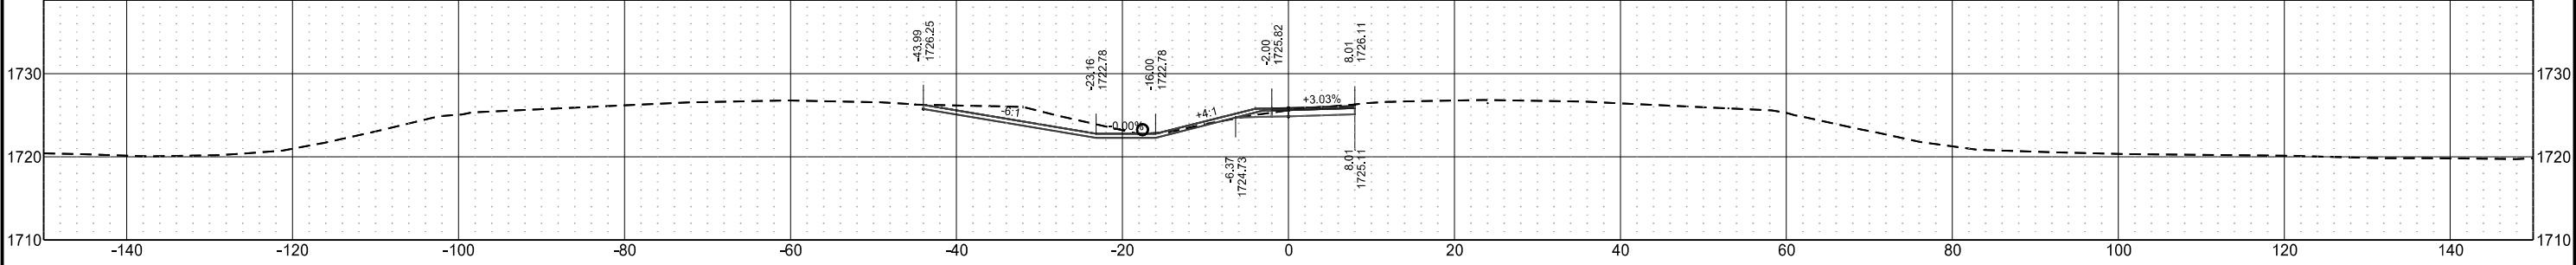


Sta 6+50.00

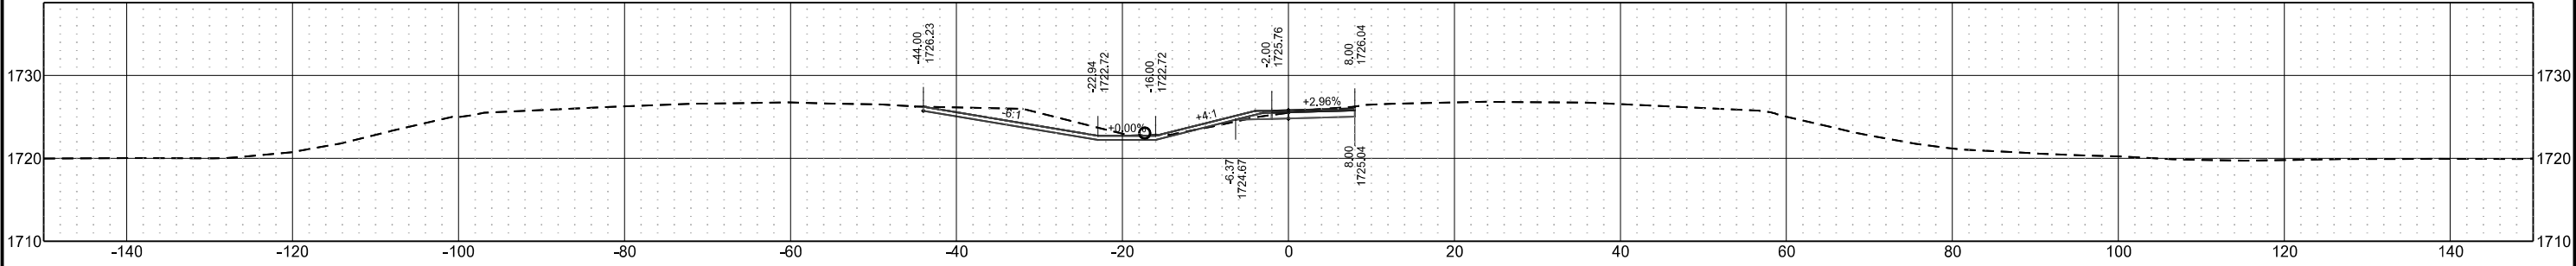

Sta 6+00.00

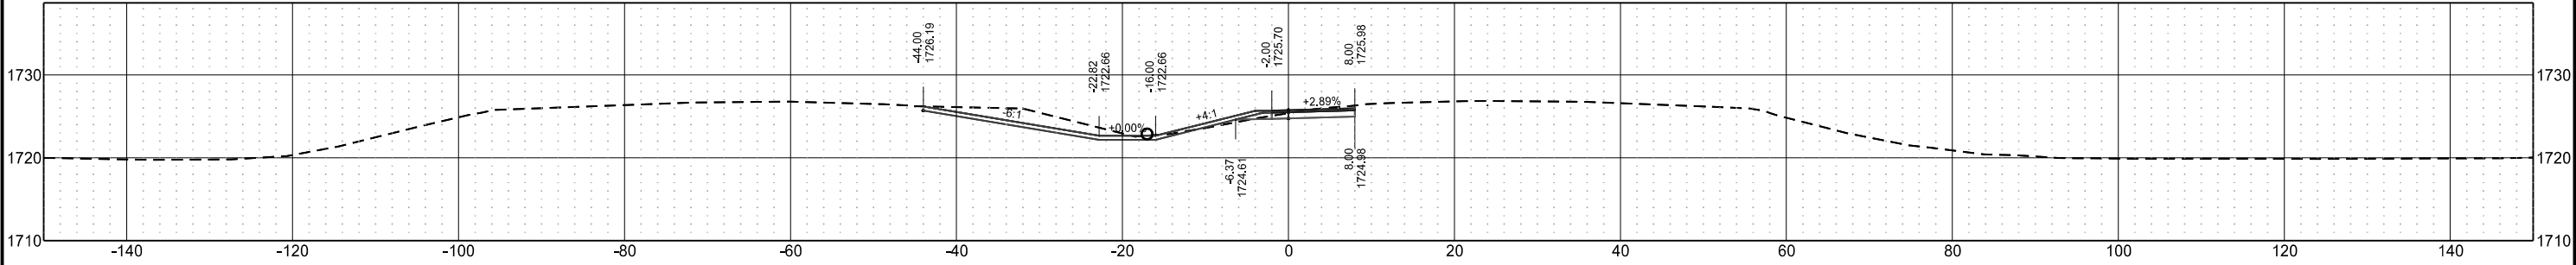


Sta 5+50.00

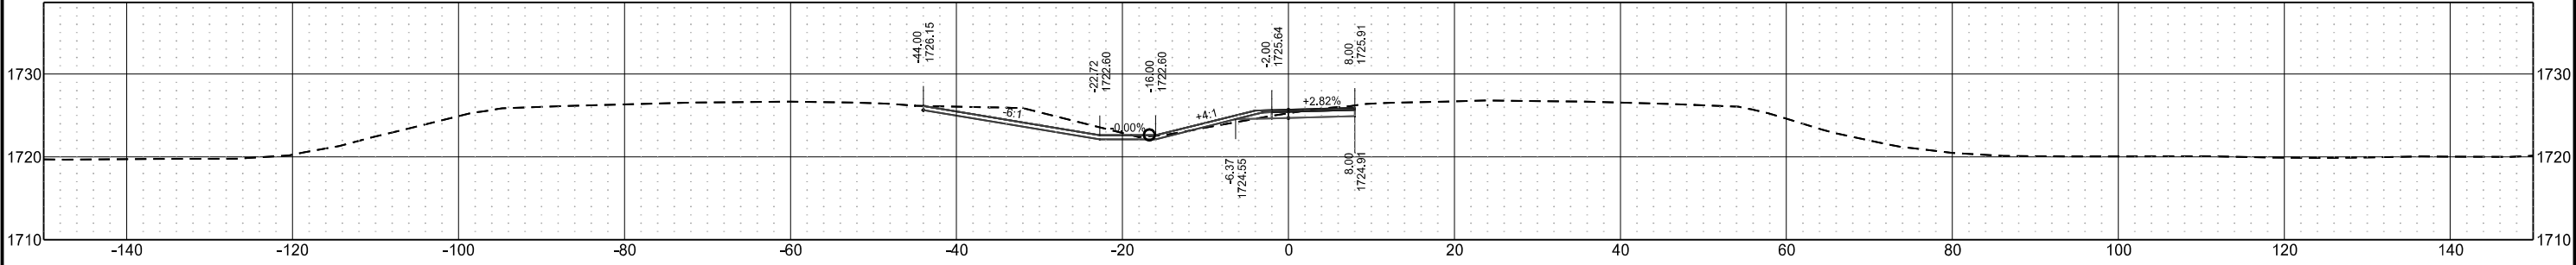


Northwest Temporary Ramp Cross Sections
I-94 Reconstruction - EB
Alignment MNW

	STATE	PROJECT NO.	SECTION NO.	SHEET NO.
	ND	IM-X-1-094(214)162	200	158


Sta 9+00.00

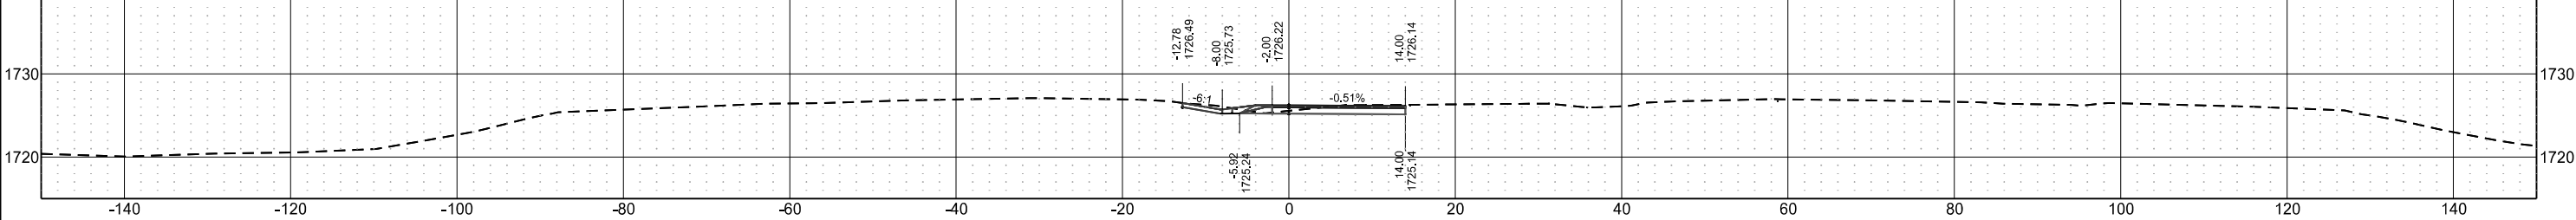


Sta 8+50.00

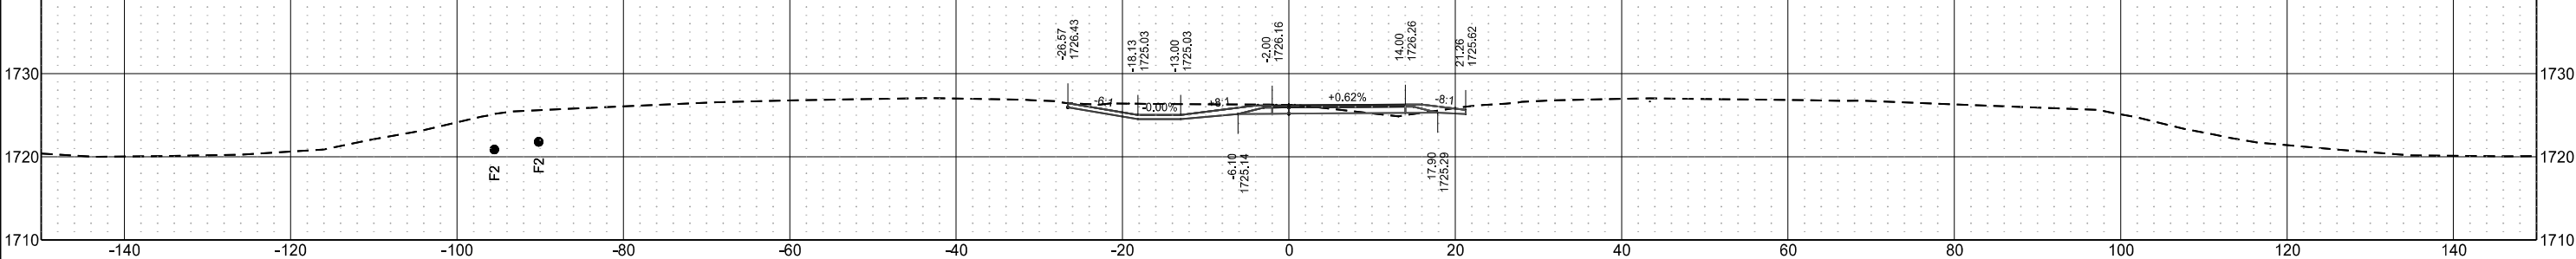

Sta 8+00.00

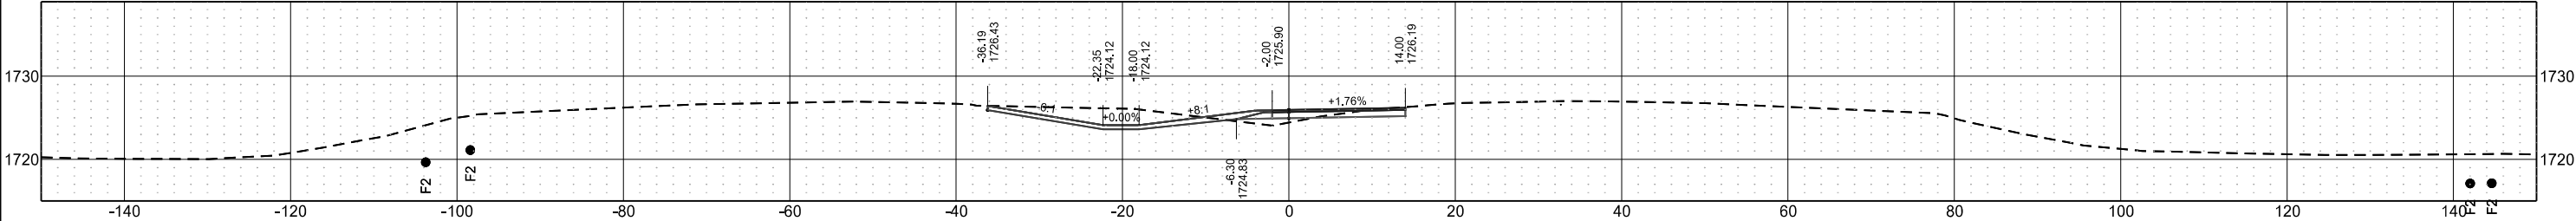


Sta 7+50.00

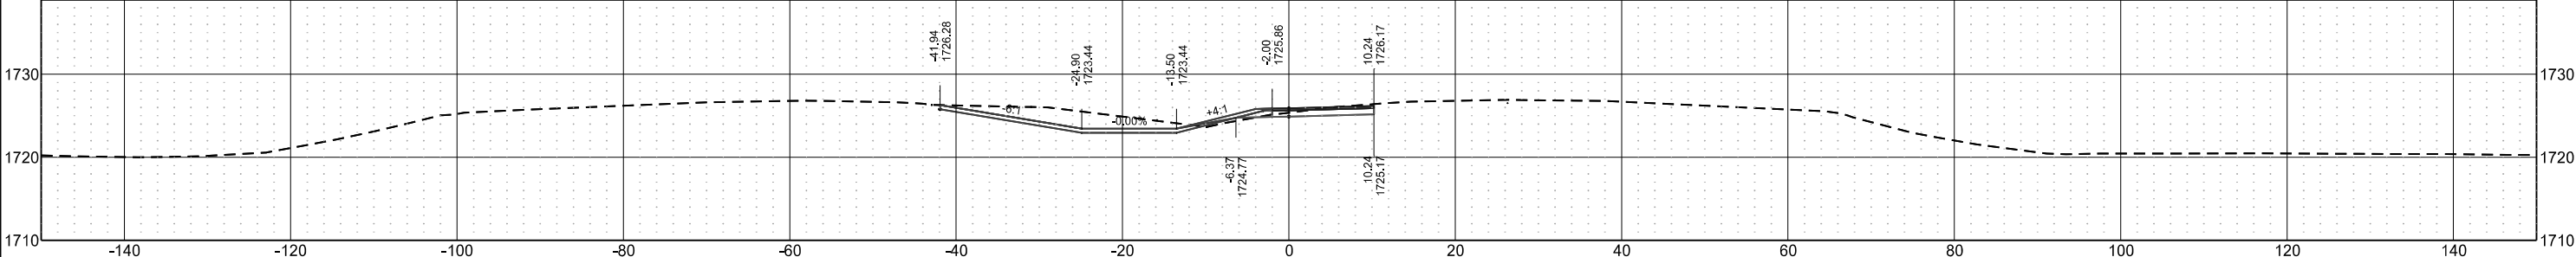


Northwest Temporary Ramp Cross Sections
I-94 Reconstruction - EB
Alignment MNW

	STATE	PROJECT NO.	SECTION NO.	SHEET NO.
	ND	IM-X-1-094(214)162	200	159


Sta 11+50.00

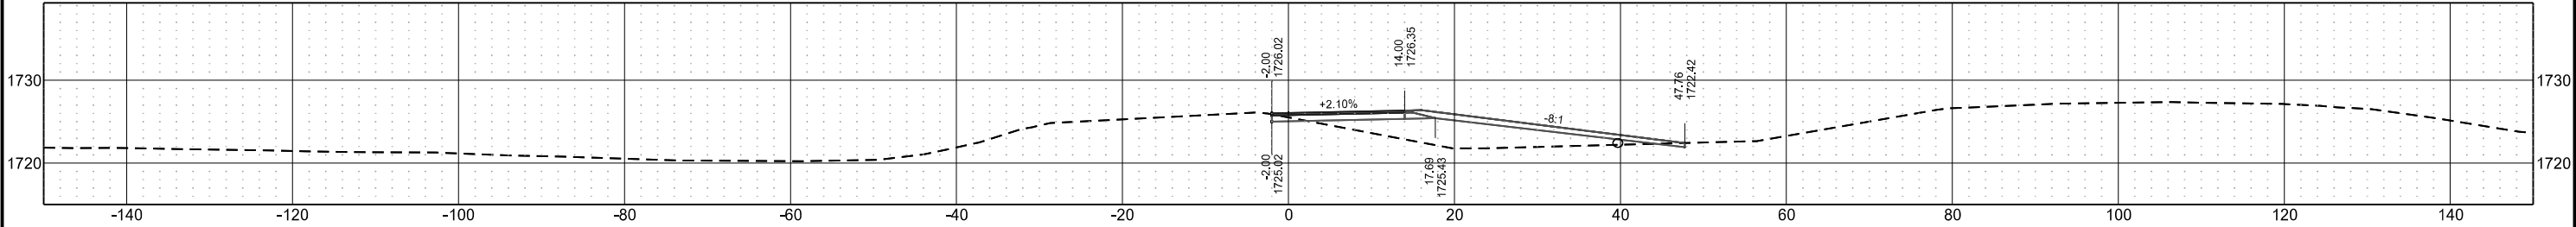


Sta 11+00.00

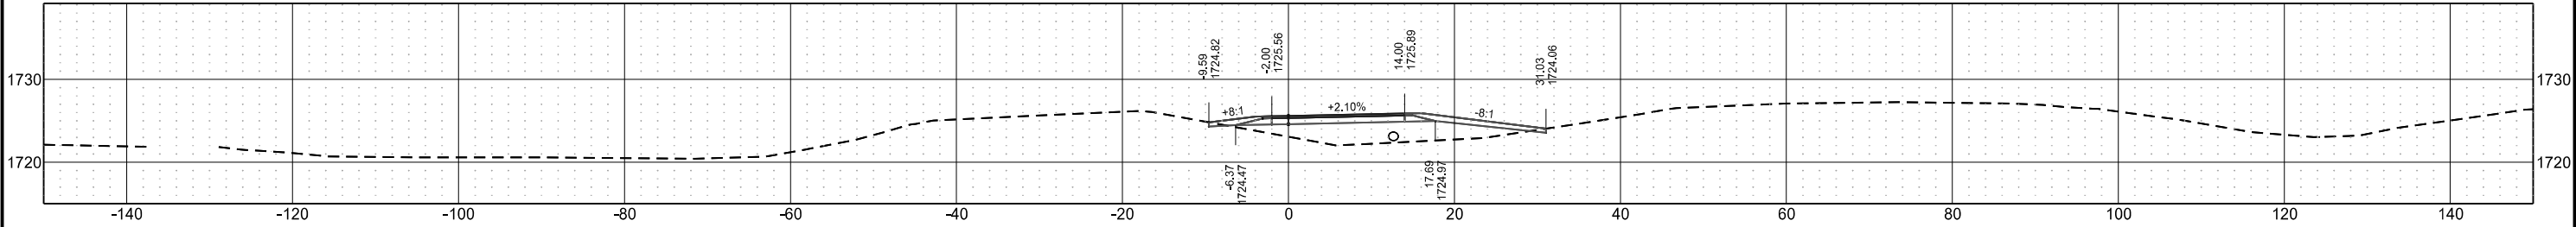


Sta 10+50.00

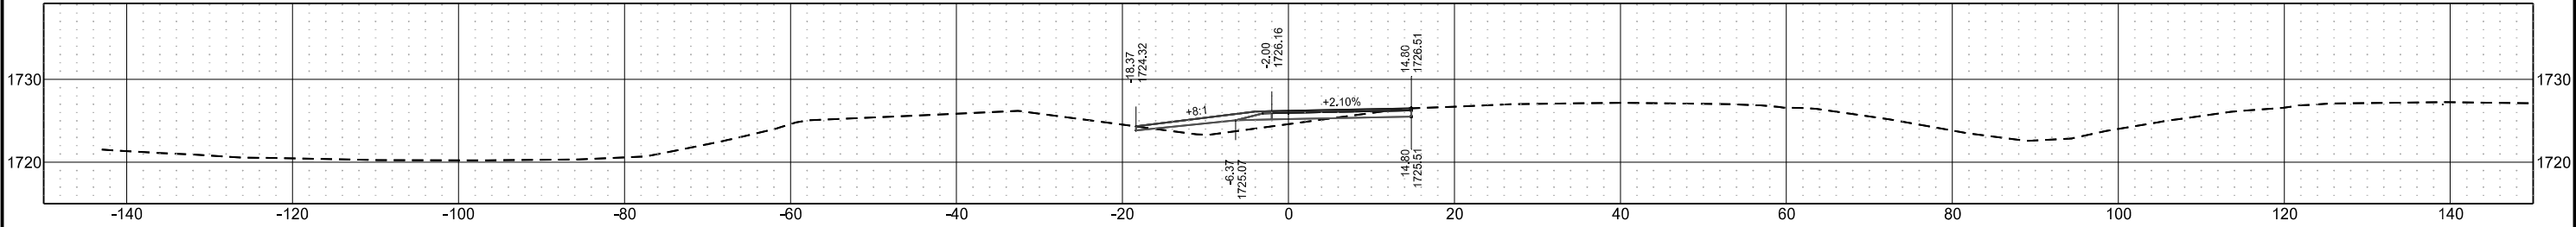

Sta 10+00.00

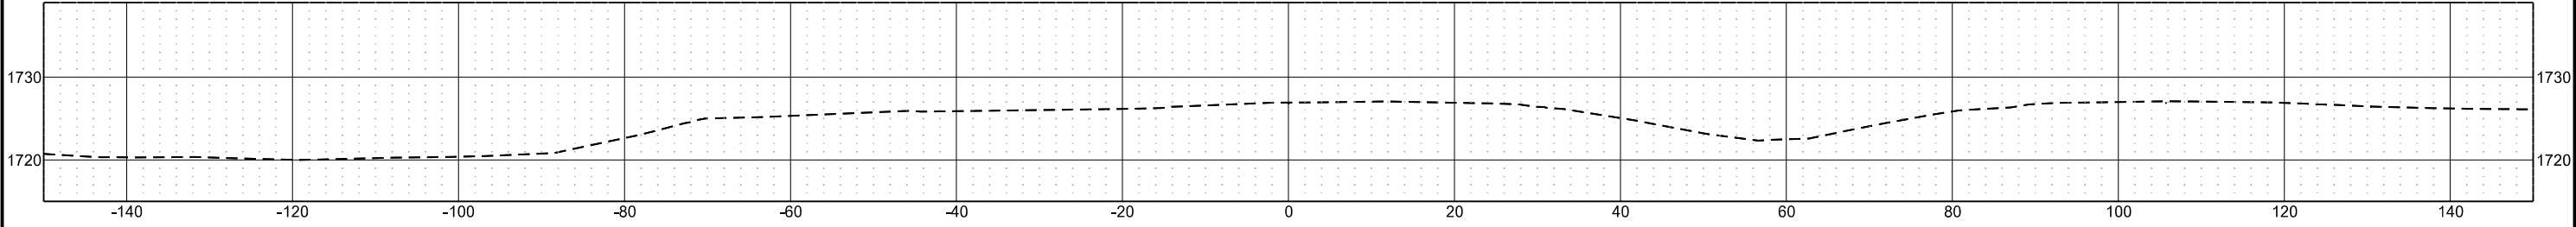


Sta 9+50.00

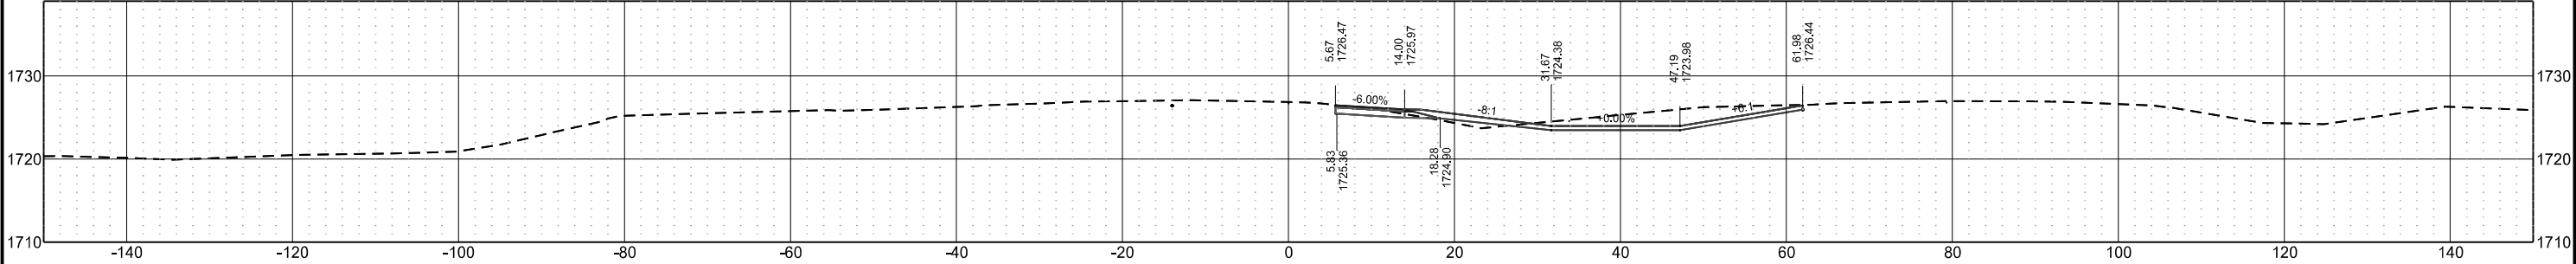


Northwest Temporary Ramp Cross Sections
I-94 Reconstruction - EB
Alignment MNW

	STATE	PROJECT NO.	SECTION NO.	SHEET NO.
	ND	IM-X-1-094(214)162	200	160

Sta 12+16.00

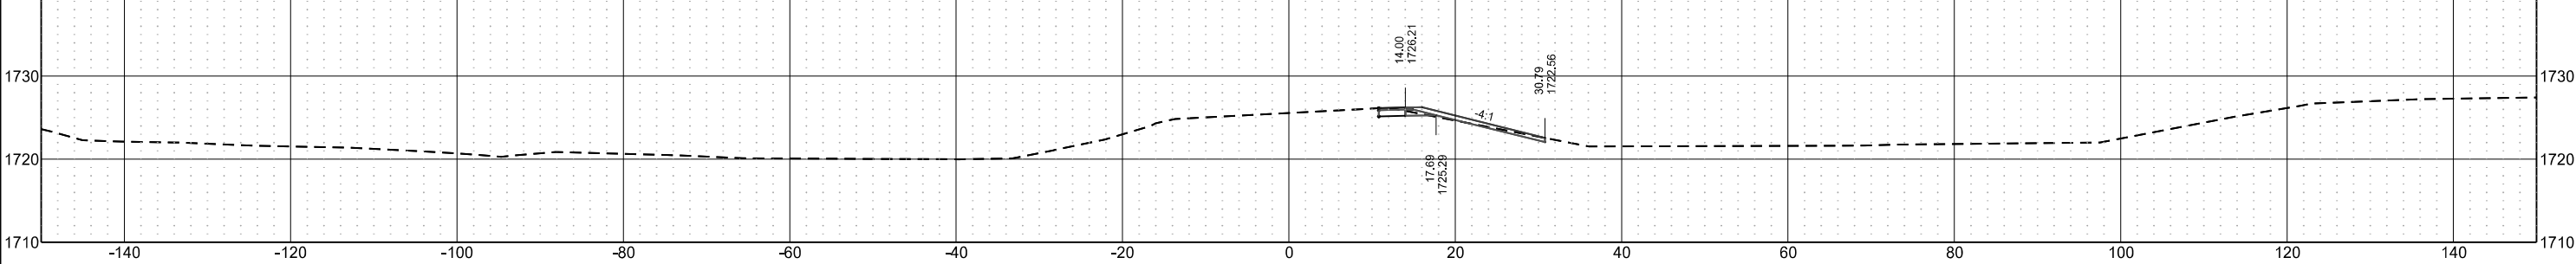


Sta 12+00.00

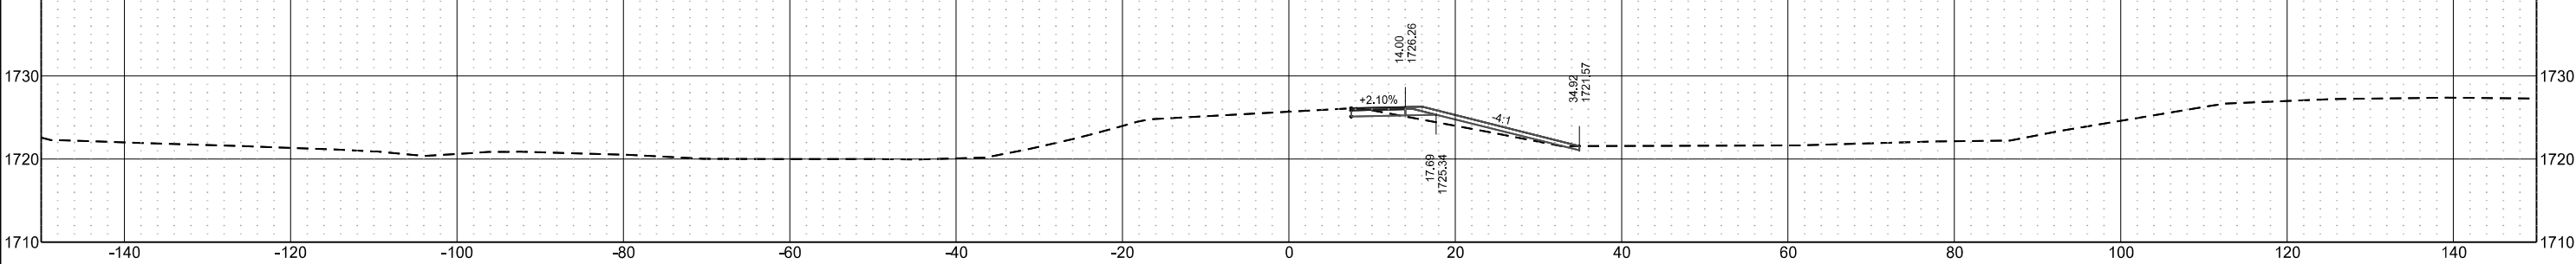


Northeast Temporary Ramp Cross Sections
I-94 Reconstruction - EB
Alignment MNE

	STATE	PROJECT NO.	SECTION NO.	SHEET NO.
	ND	IM-X-1-094(214)162	200	161

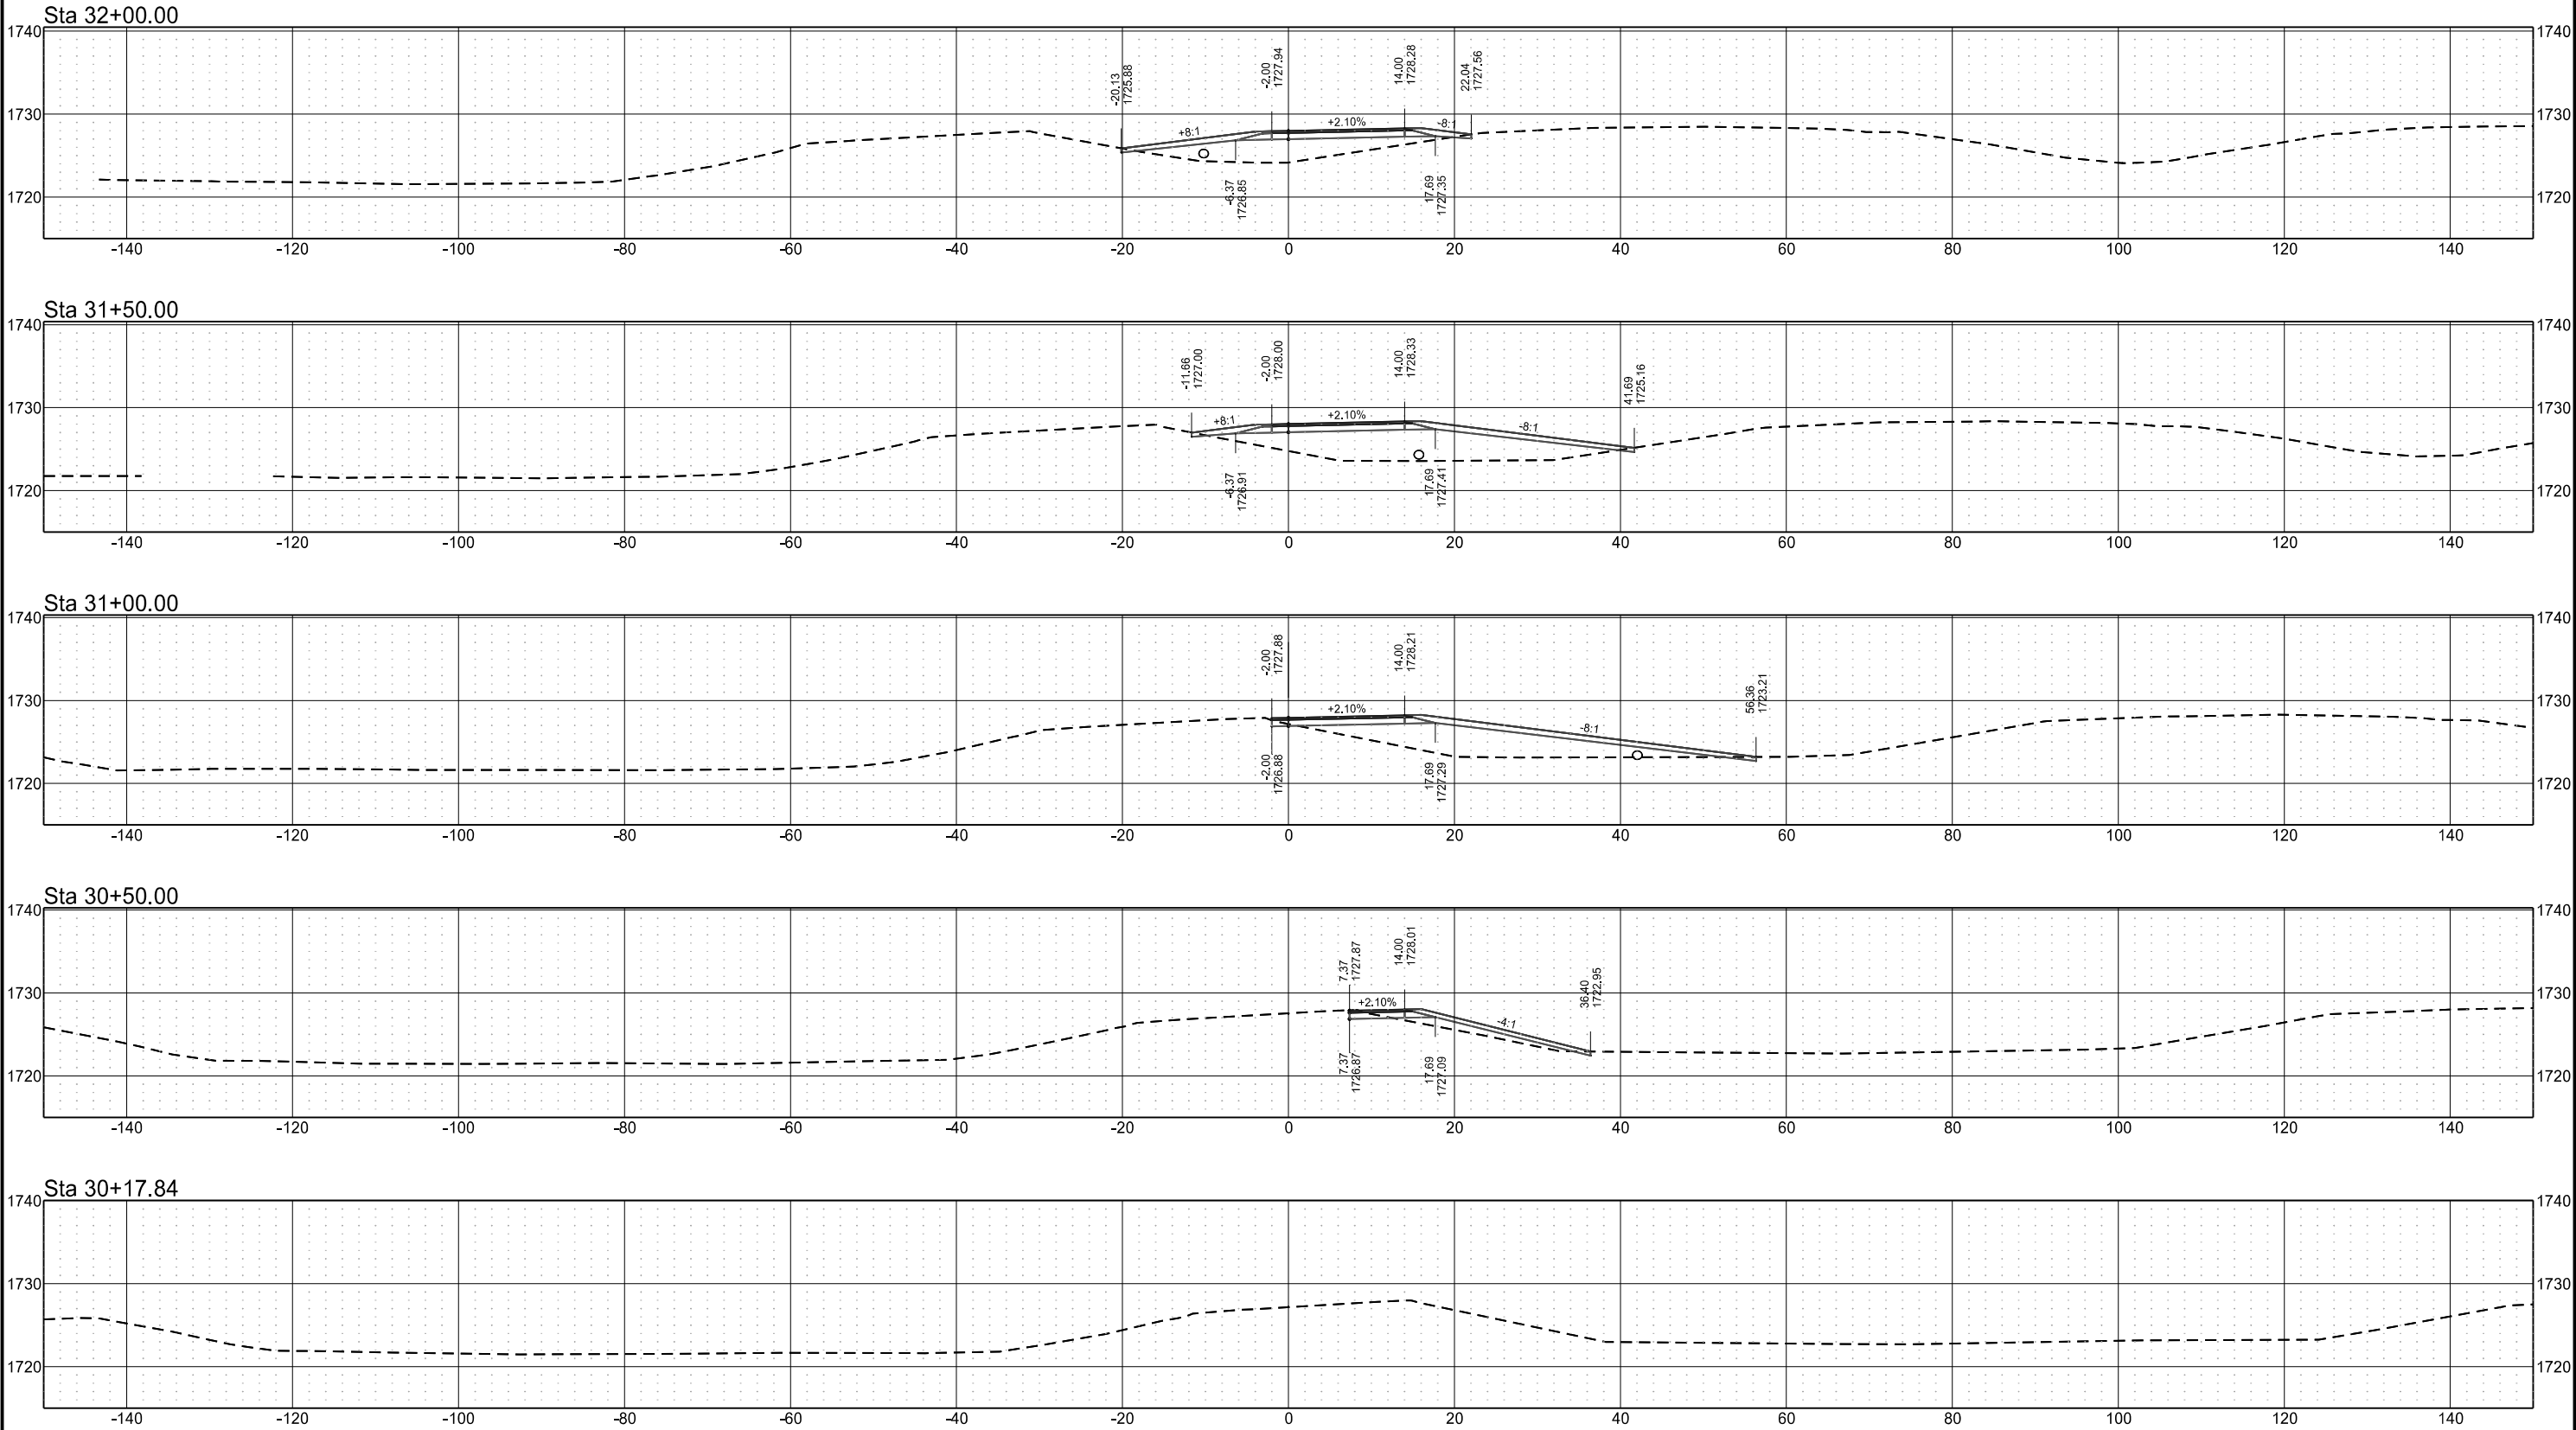

Northeast Temporary Ramp Cross Sections
I-94 Reconstruction - EB
Alignment MNE

	STATE	PROJECT NO.	SECTION NO.	SHEET NO.
	ND	IM-X-1-094(214)162	200	162

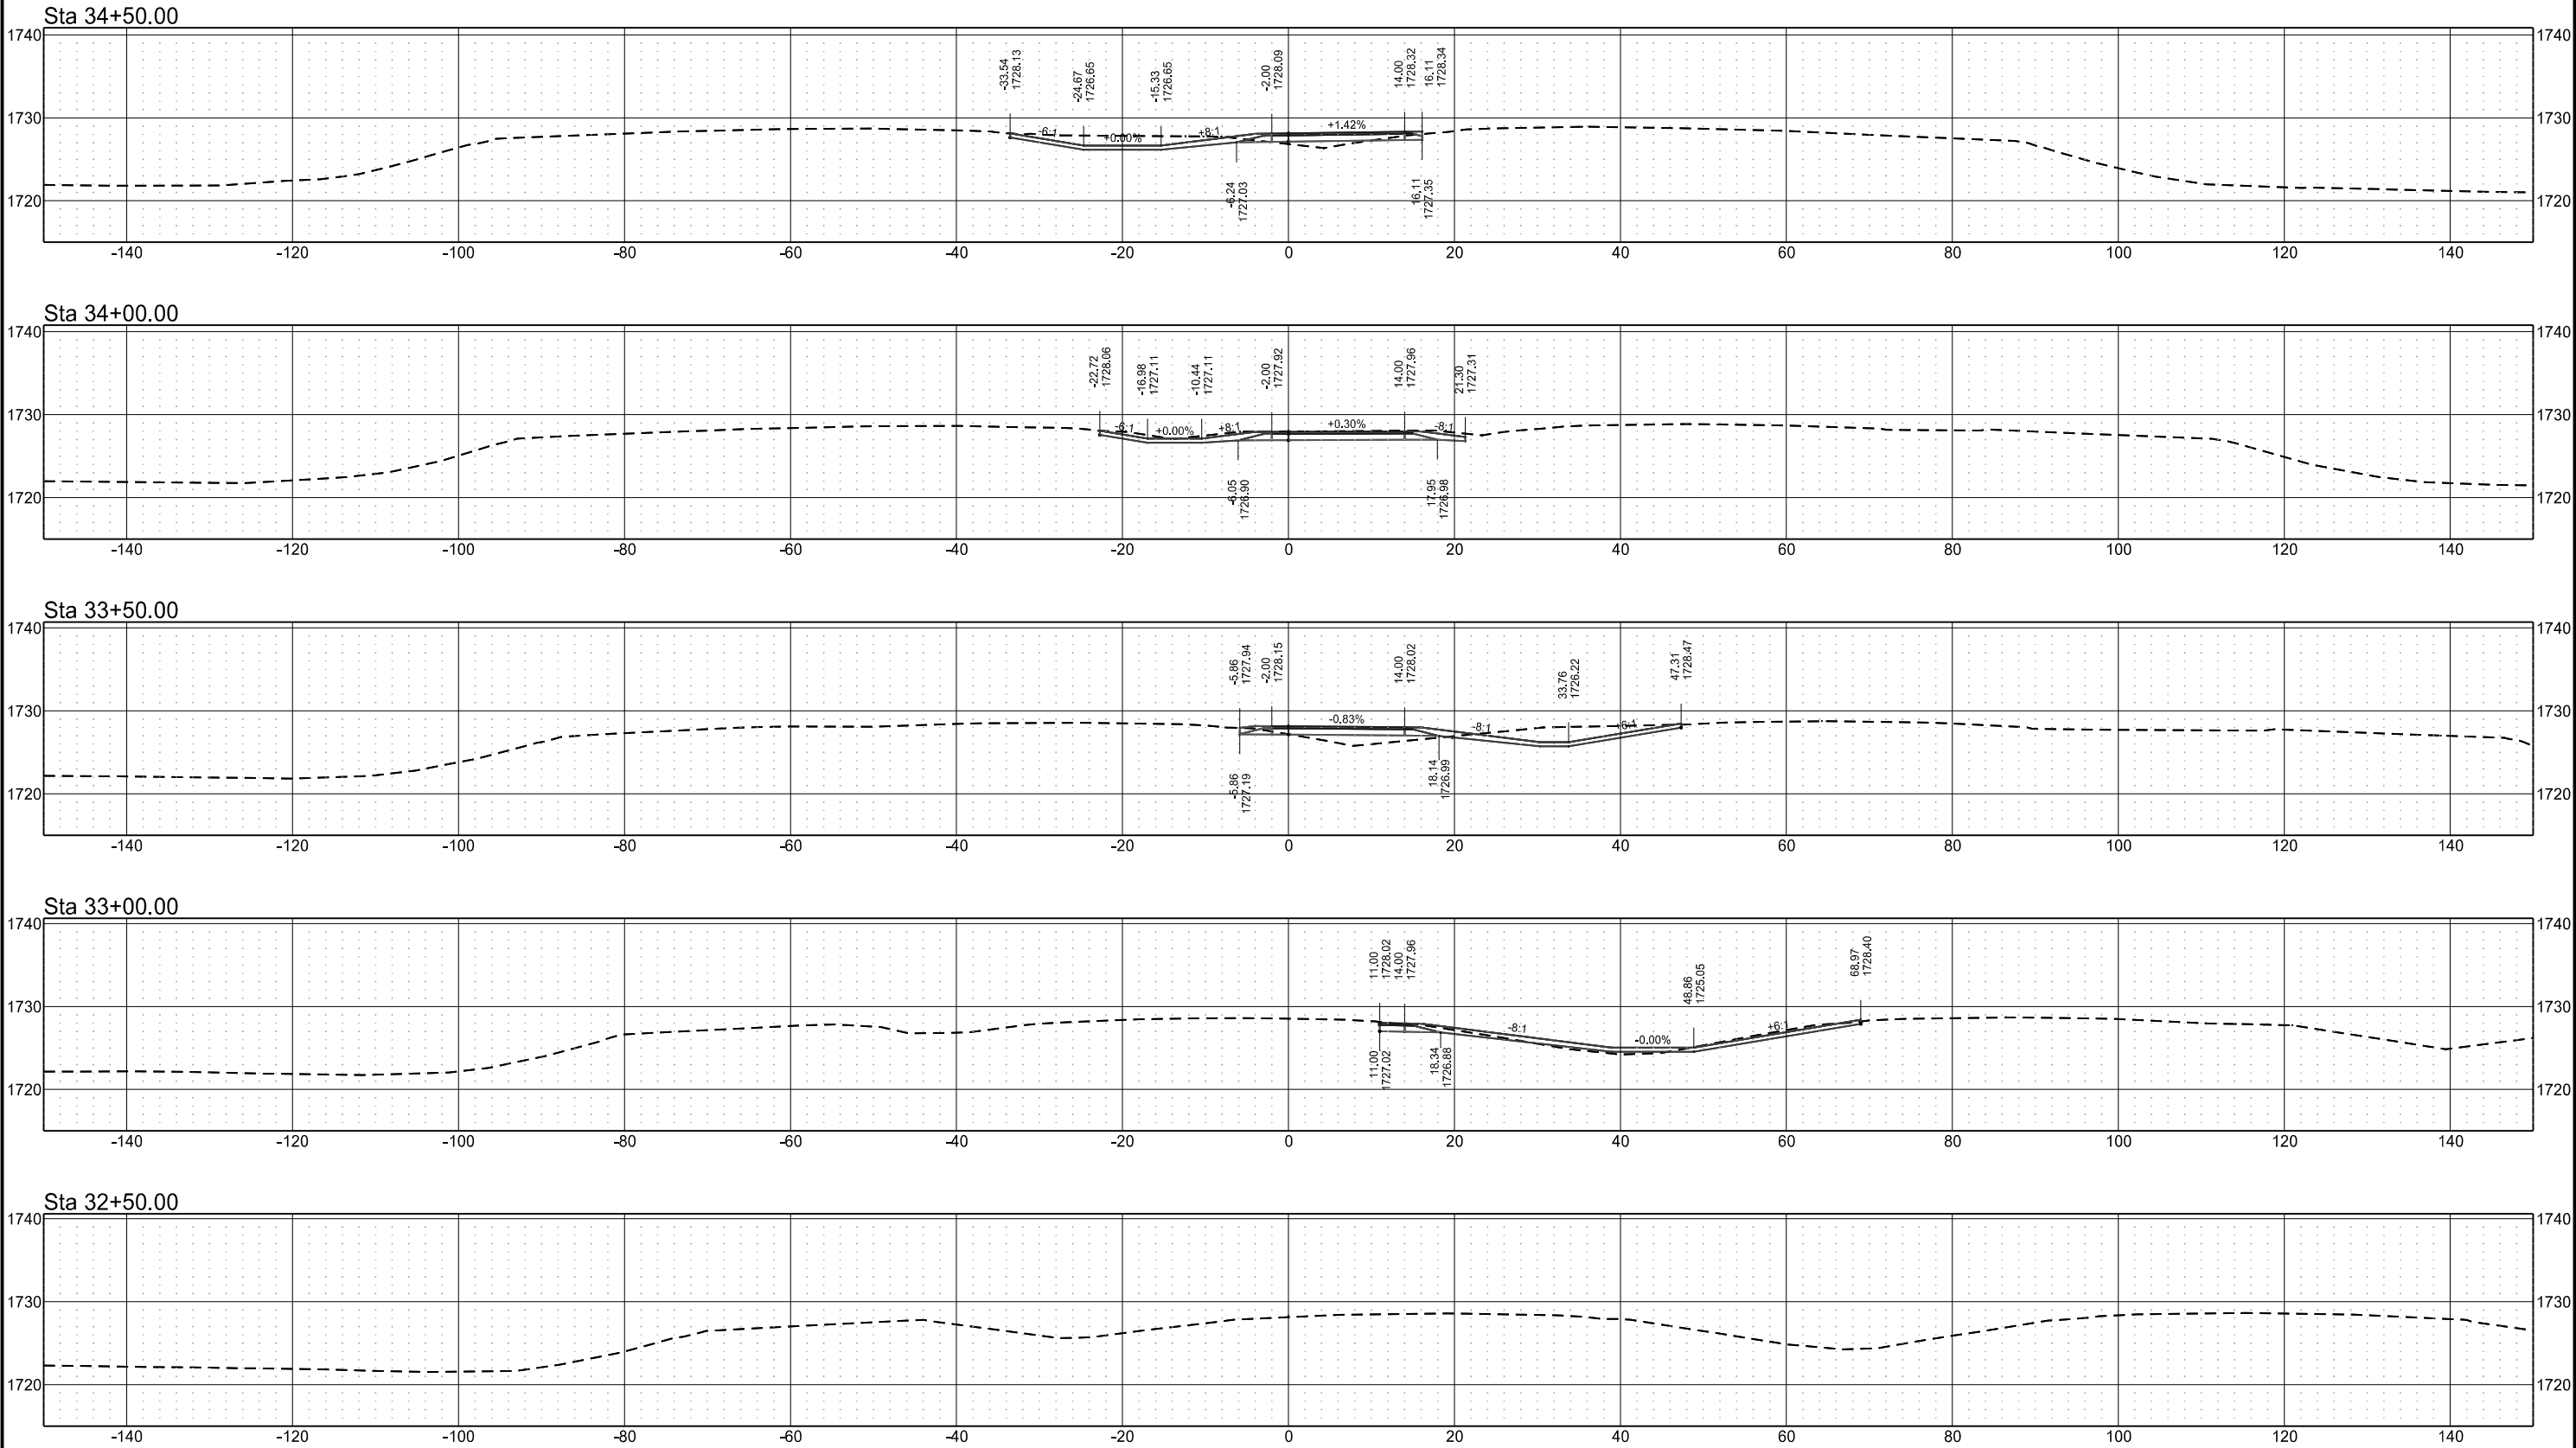

Northeast Temporary Ramp Cross Sections
I-94 Reconstruction - EB
Alignment MNE

STATE

PROJECT NO.

SECTION NO.

SHEET NO.


ND

IM-X-1-094(214)162


200

163


Sta 37+00.00

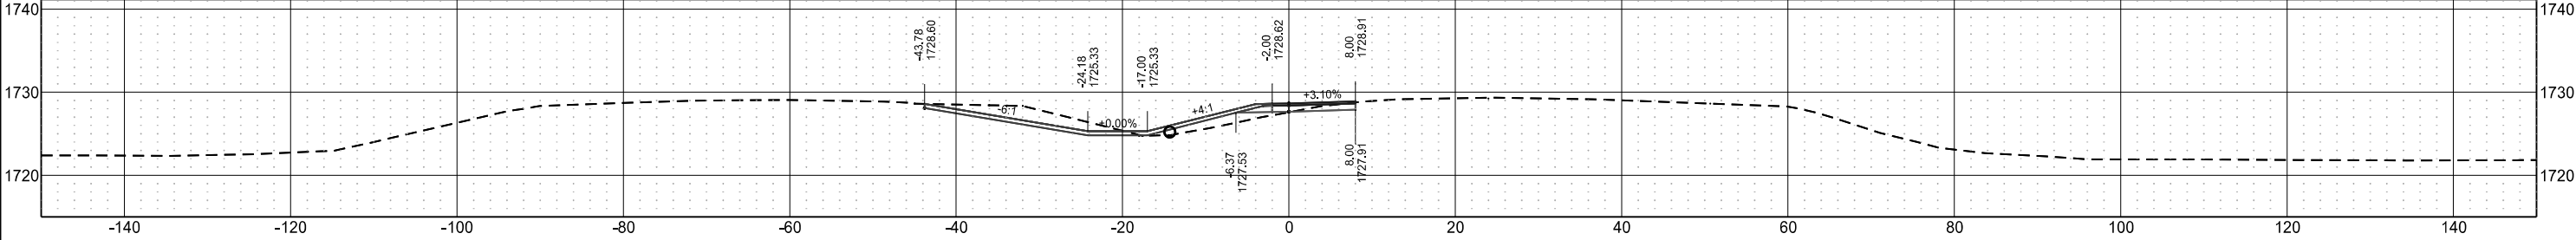


Sta 36+50.00

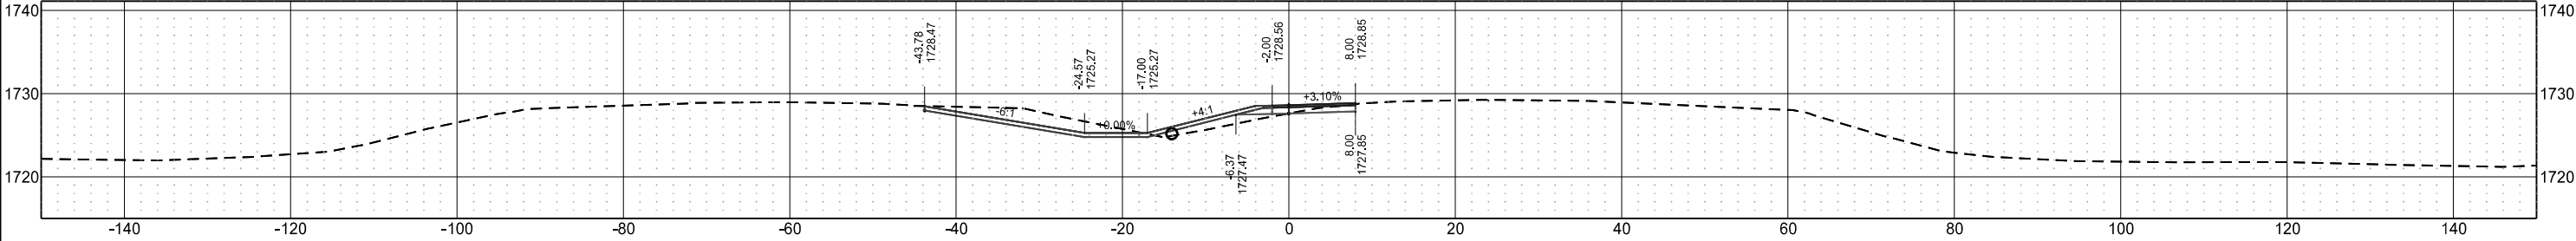


Sta 36+00.00

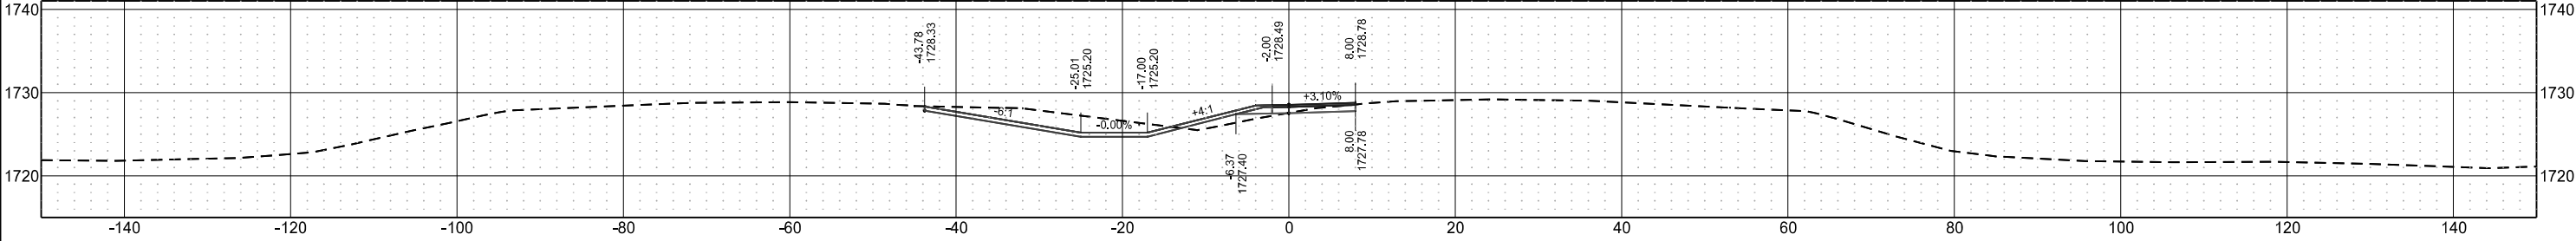

Sta 35+50.00

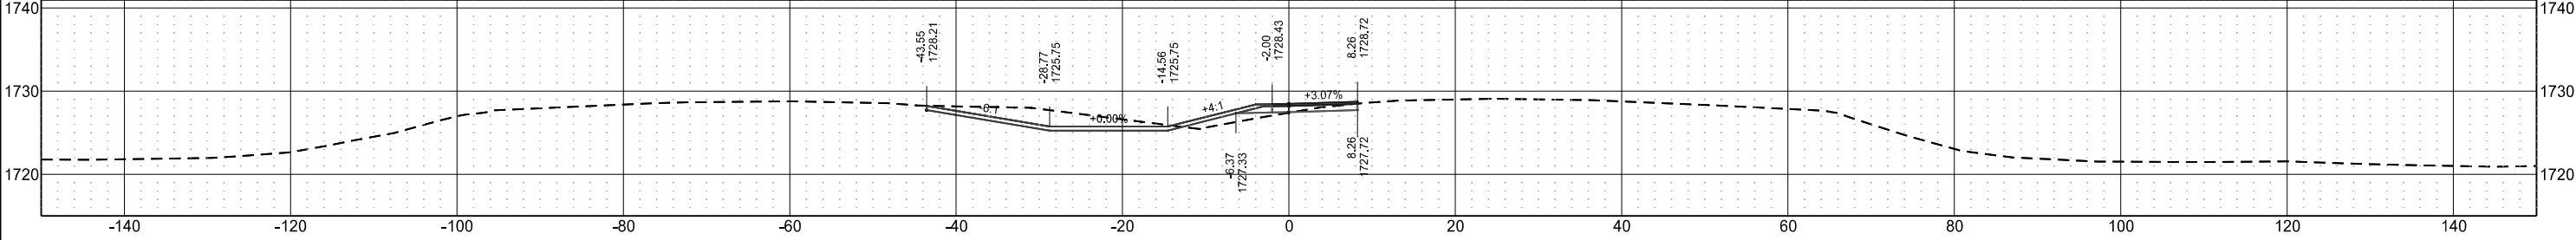


Sta 35+00.00

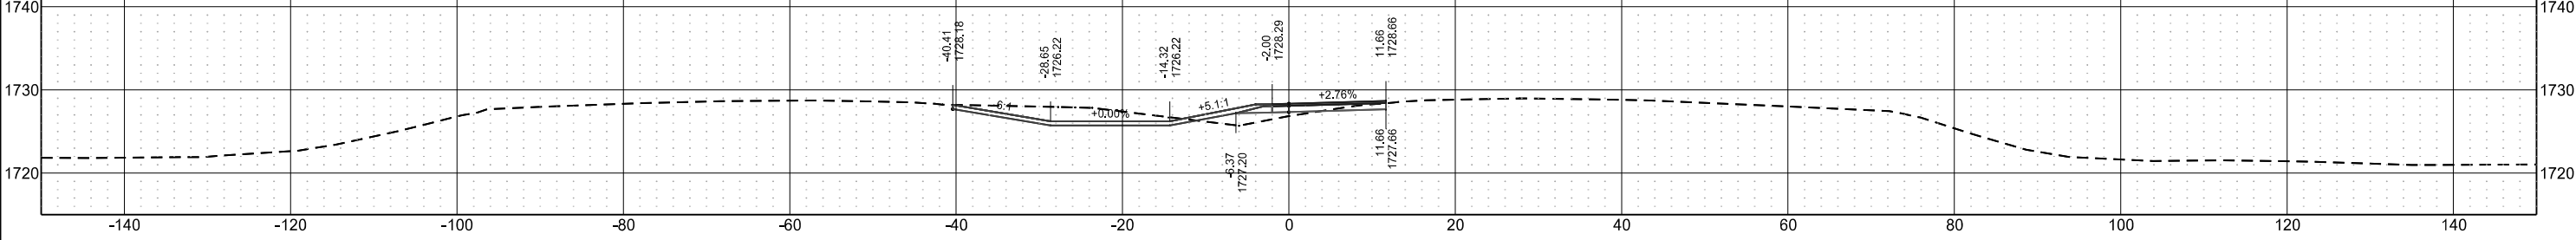


Northeast Temporary Ramp Cross Sections
I-94 Reconstruction - EB
Alignment MNE

	STATE	PROJECT NO.	SECTION NO.	SHEET NO.
	ND	IM-X-1-094(214)162	200	164


Sta 39+50.00

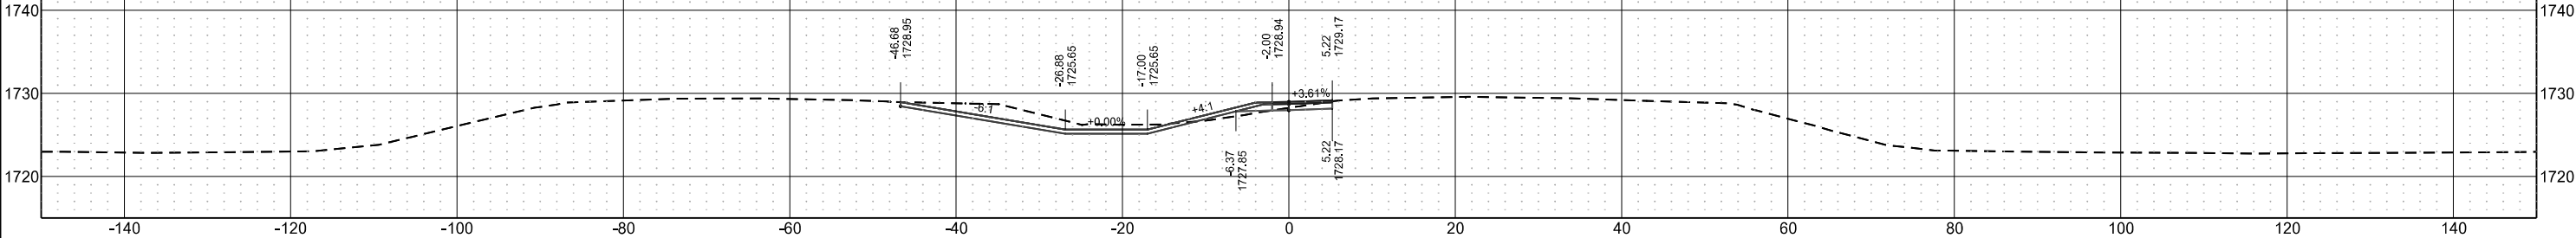


Sta 39+00.00

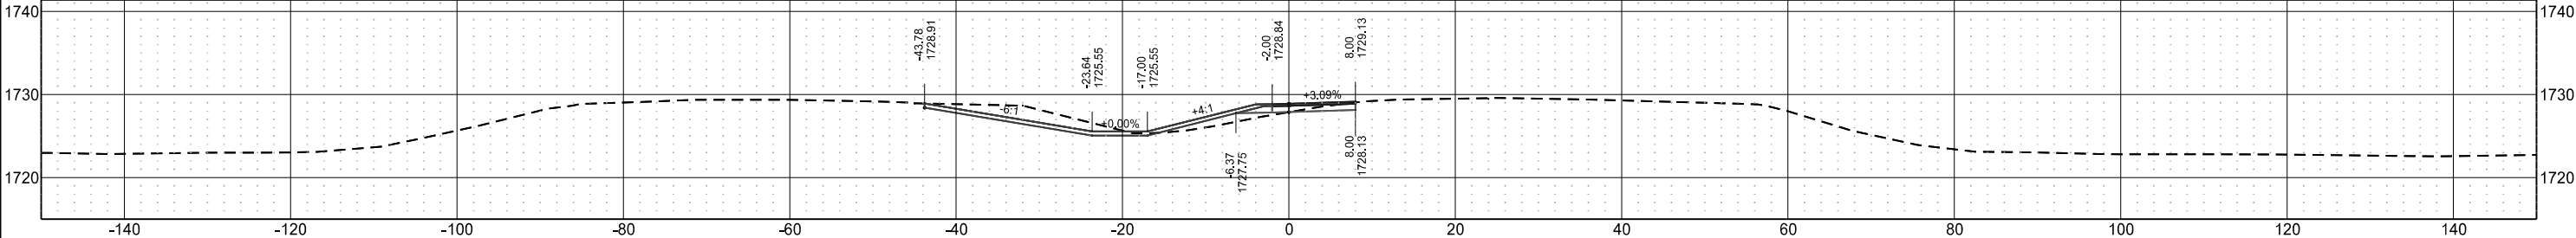


Sta 38+50.00

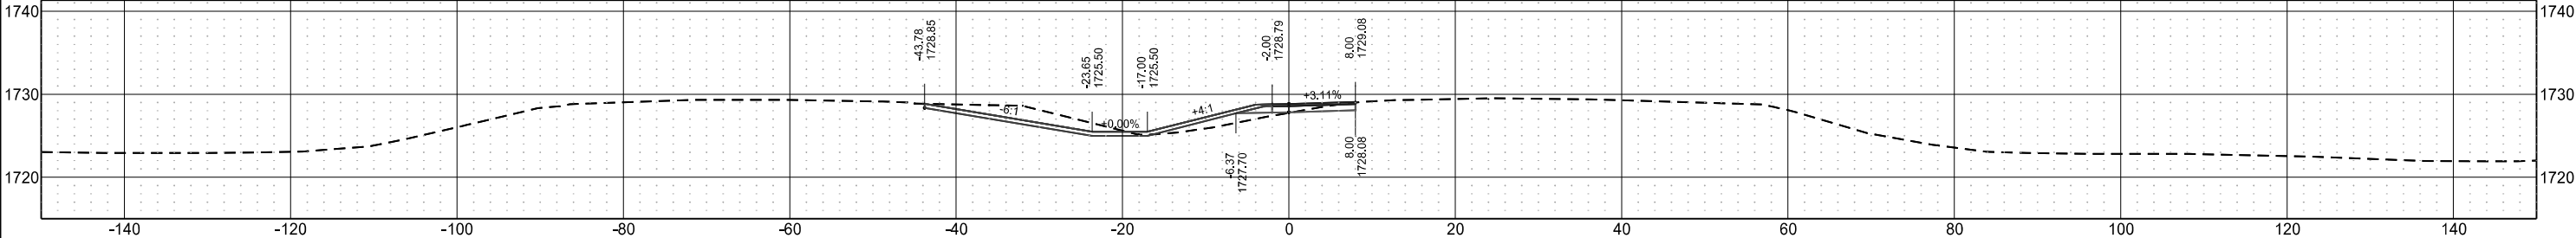

Sta 38+00.00

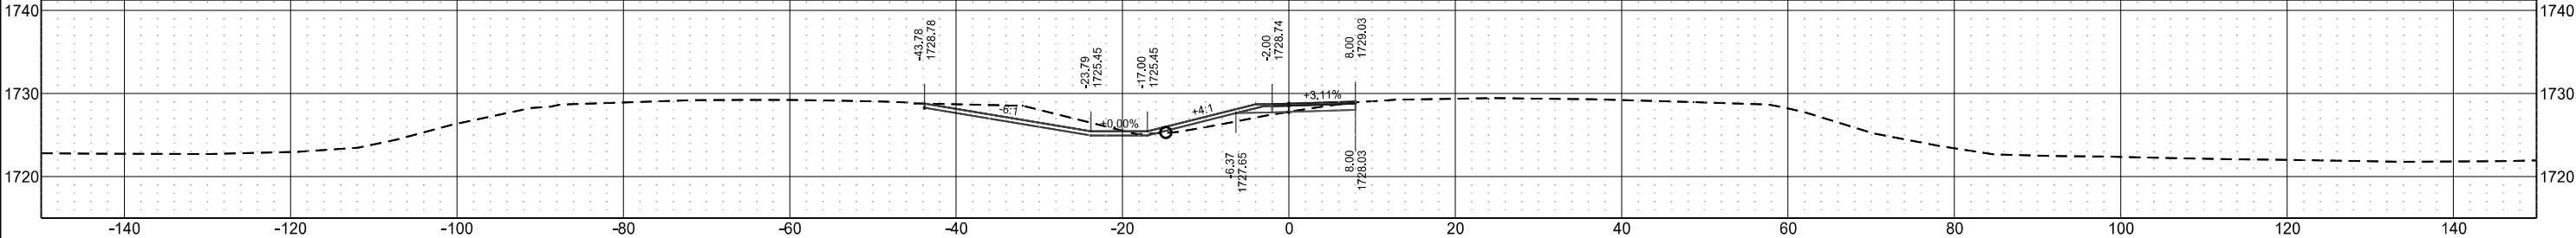


Sta 37+50.00

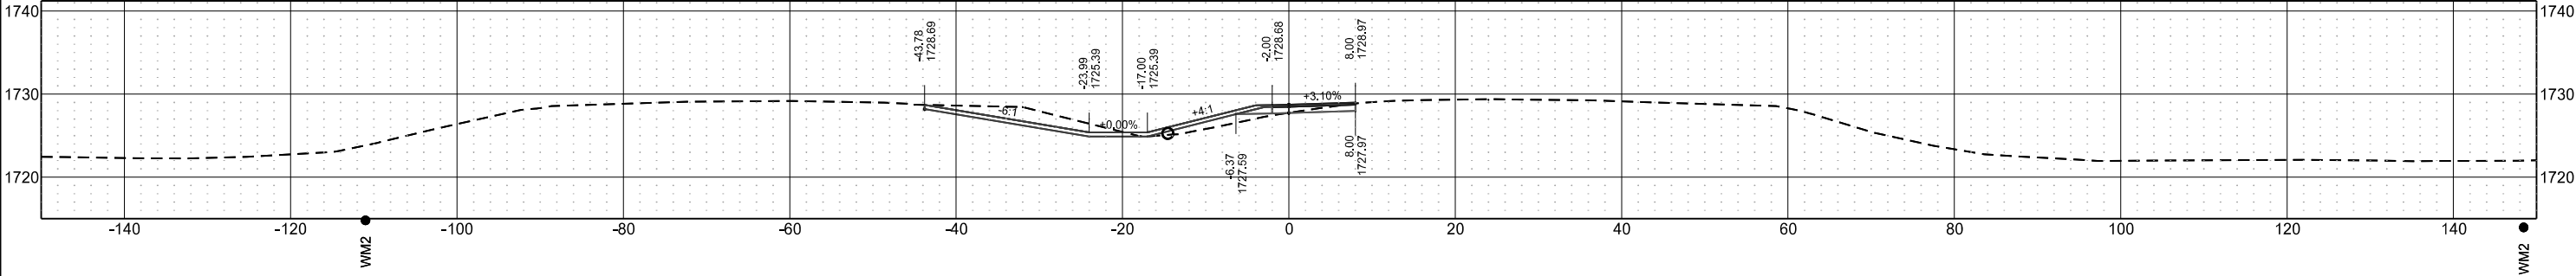


Northeast Temporary Ramp Cross Sections
I-94 Reconstruction - EB
Alignment MNE

	STATE	PROJECT NO.	SECTION NO.	SHEET NO.
	ND	IM-X-1-094(214)162	200	165


Sta 40+50.00

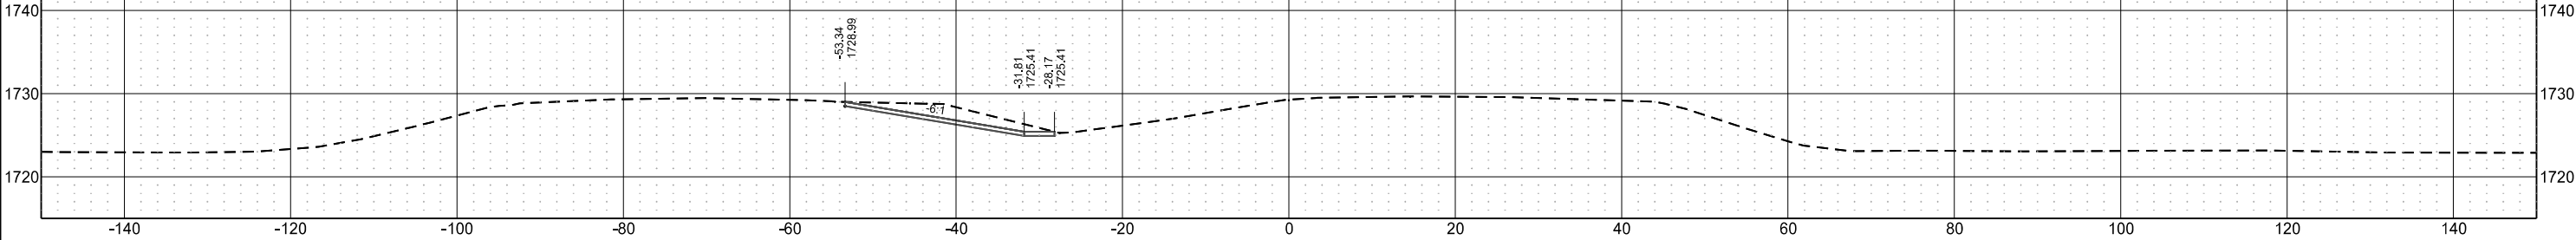


Sta 40+00.00

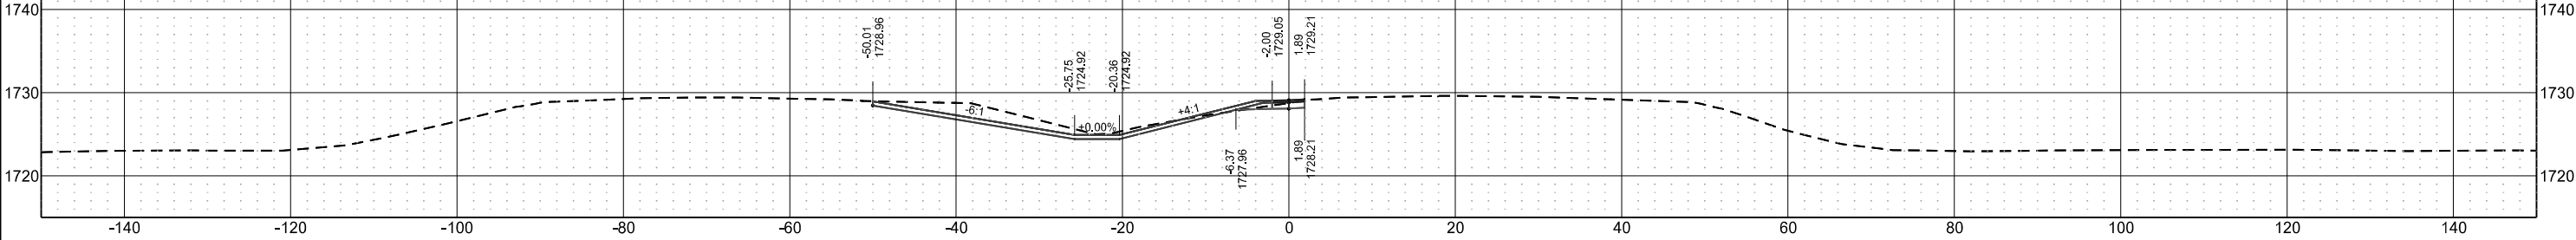

Sta 39+61.00

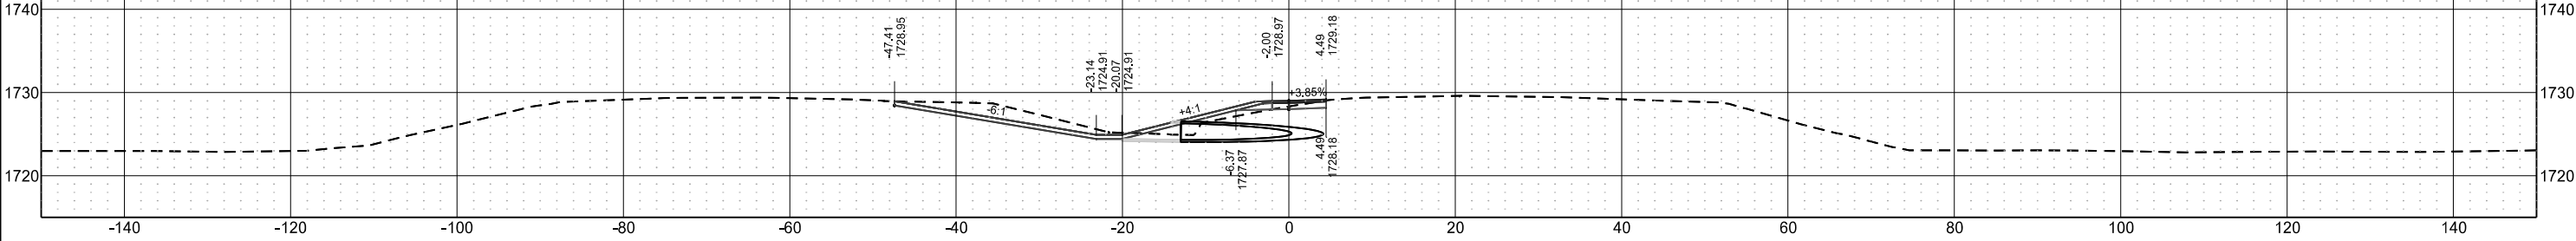


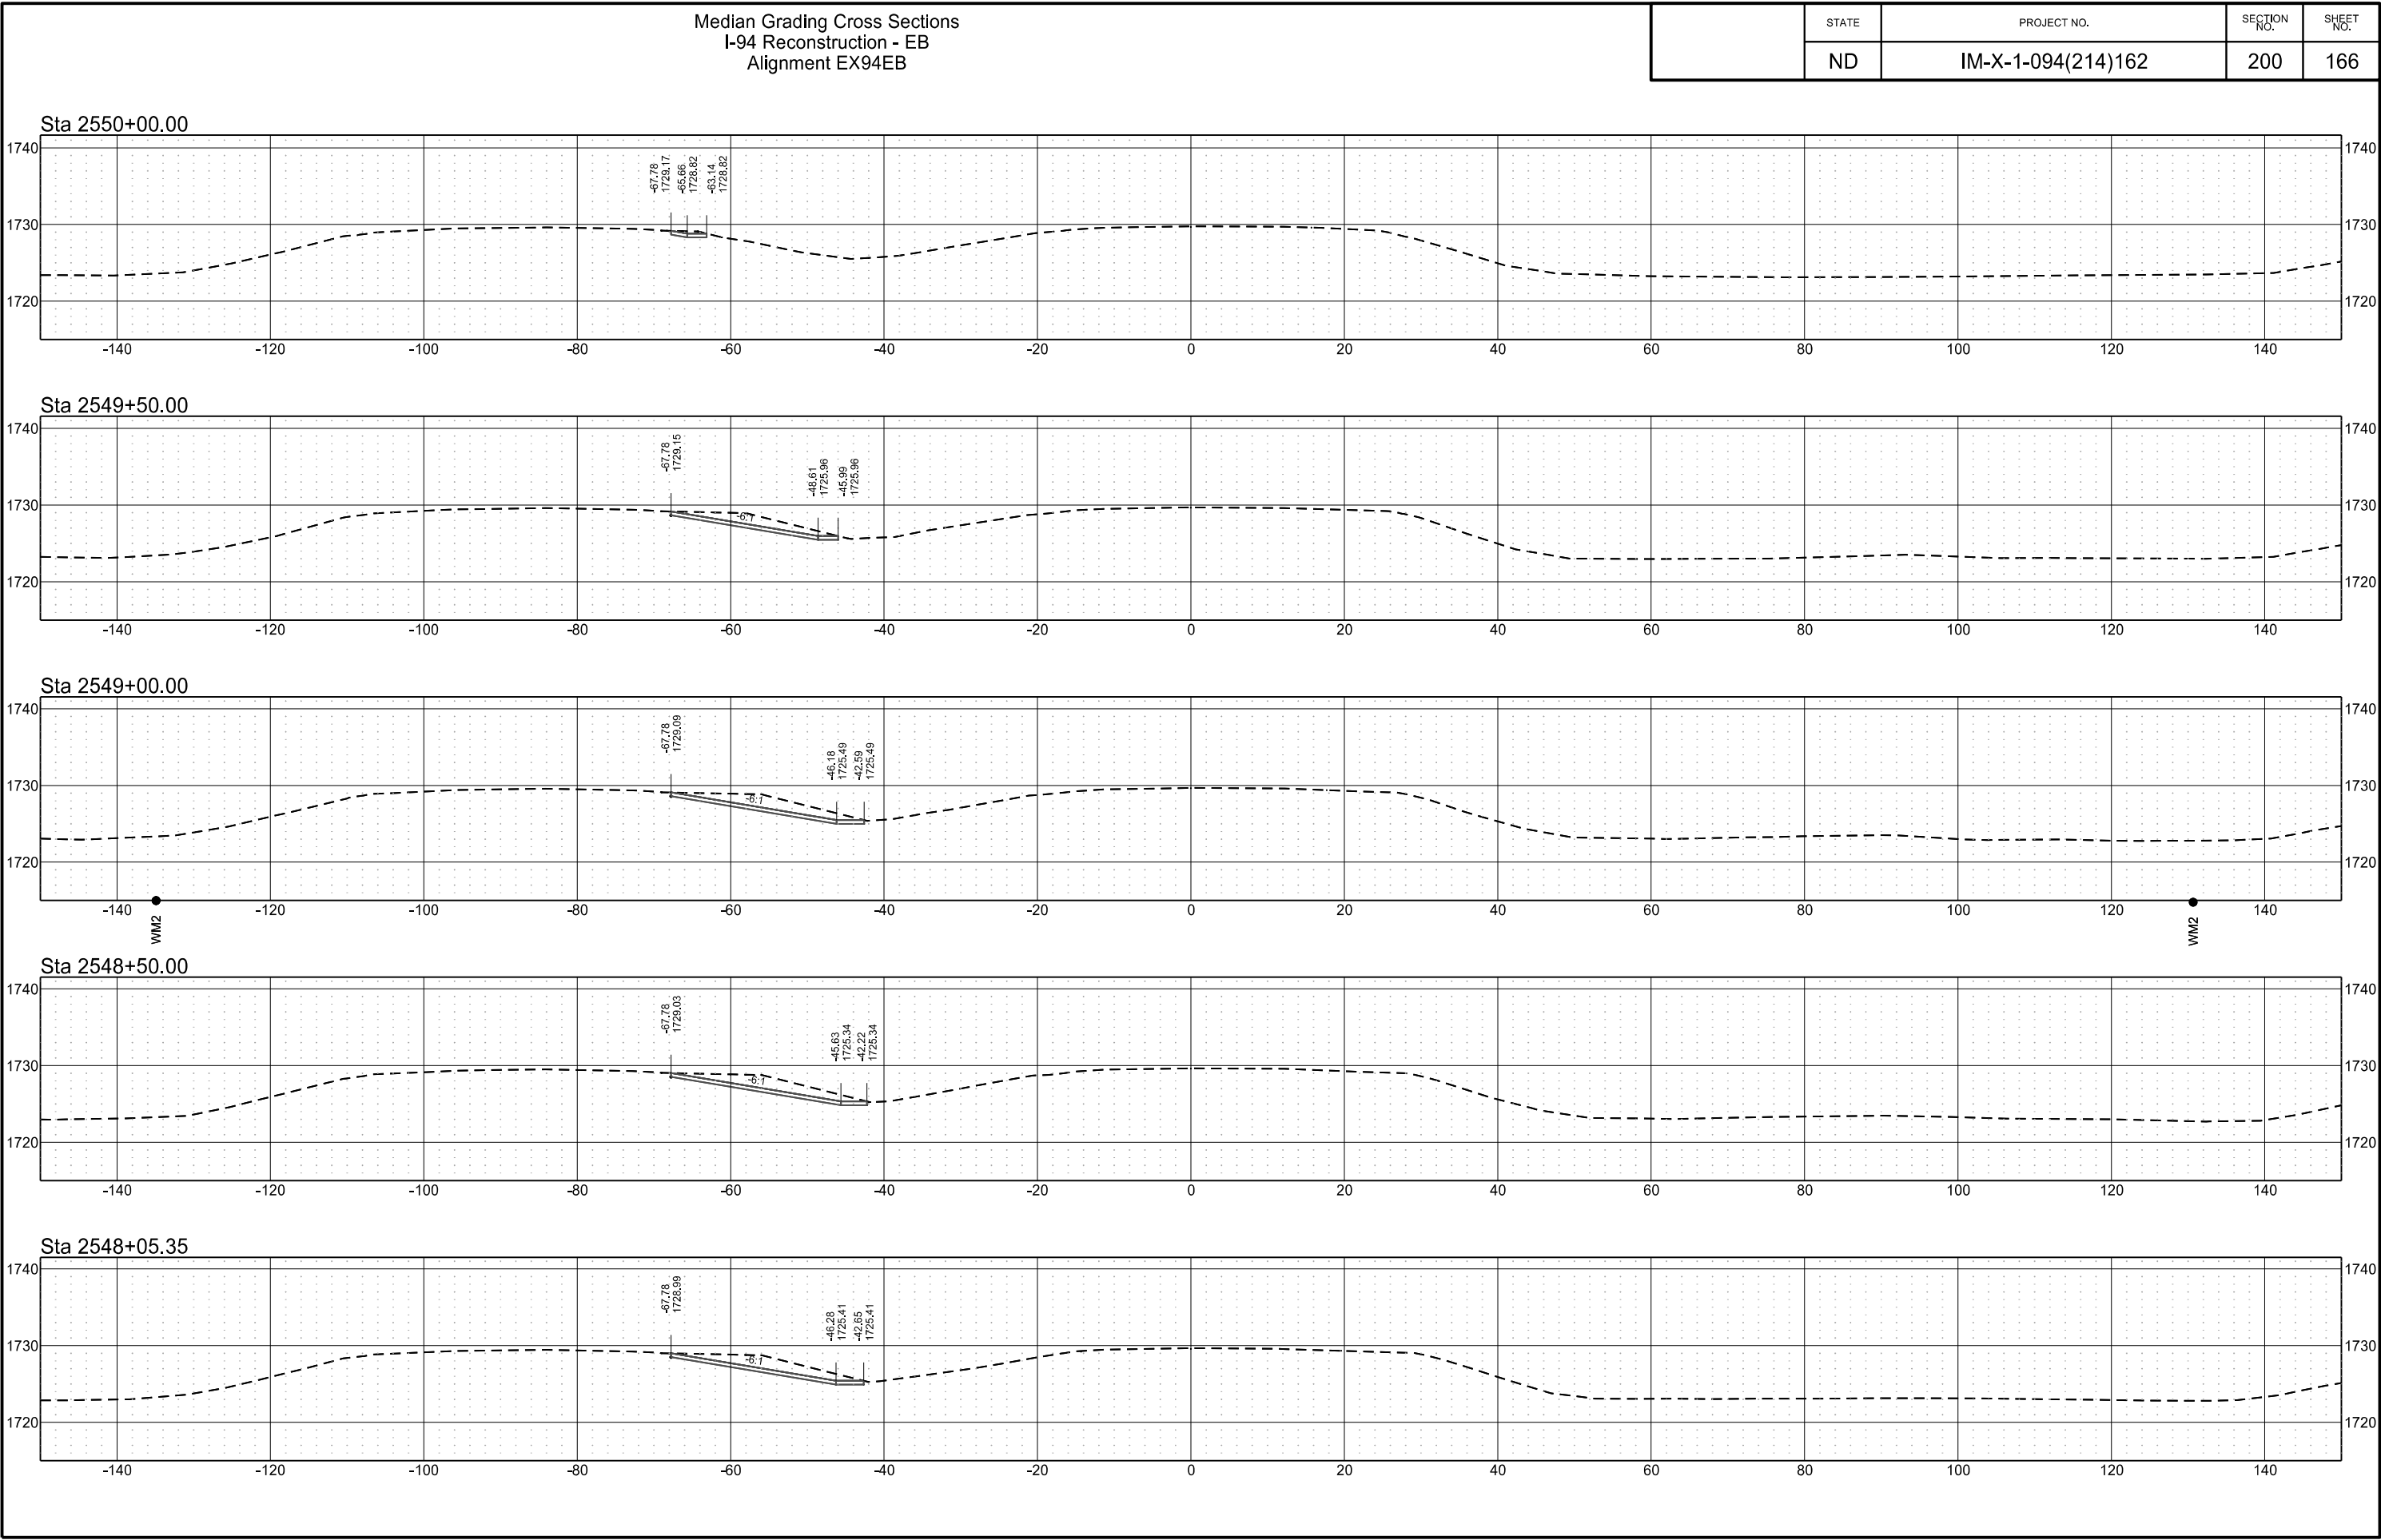


Apple Creek Rest Area Parking Lot Cross Sections
I-94 Reconstruction - EB
Alignment PR_RA

	STATE	PROJECT NO.	SECTION NO.	SHEET NO.
	ND	IM-X-1-094(214)162	200	167


Sta 18+00.00

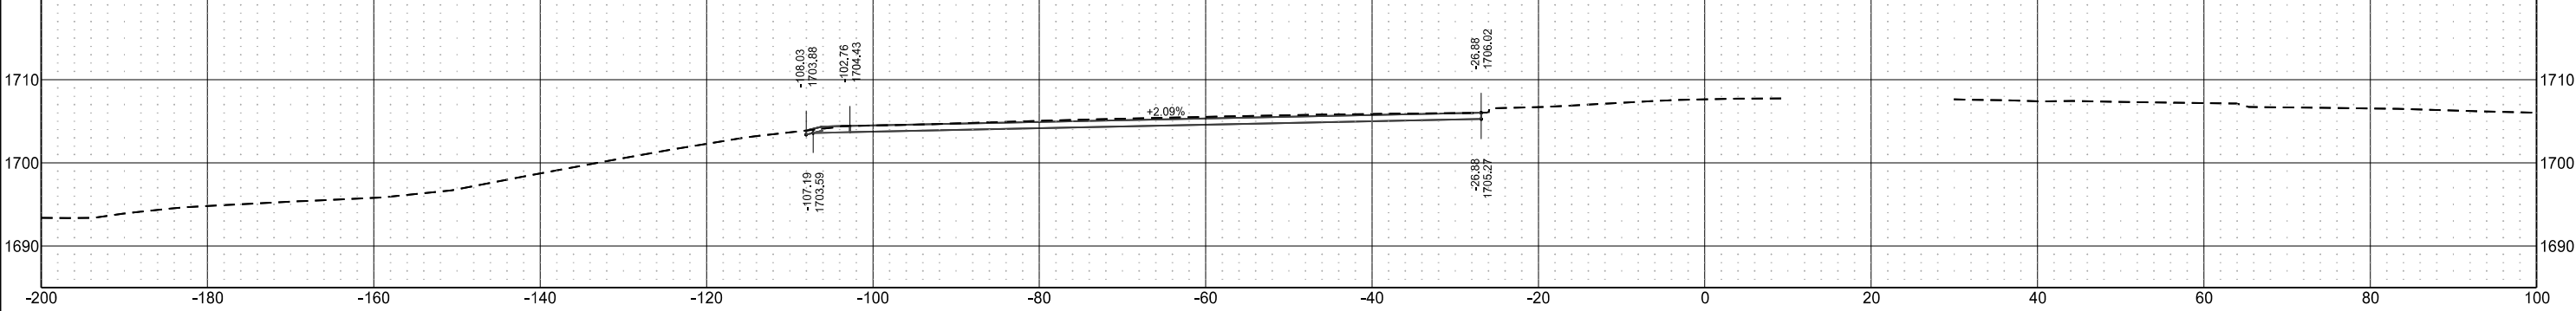


Sta 17+50.00

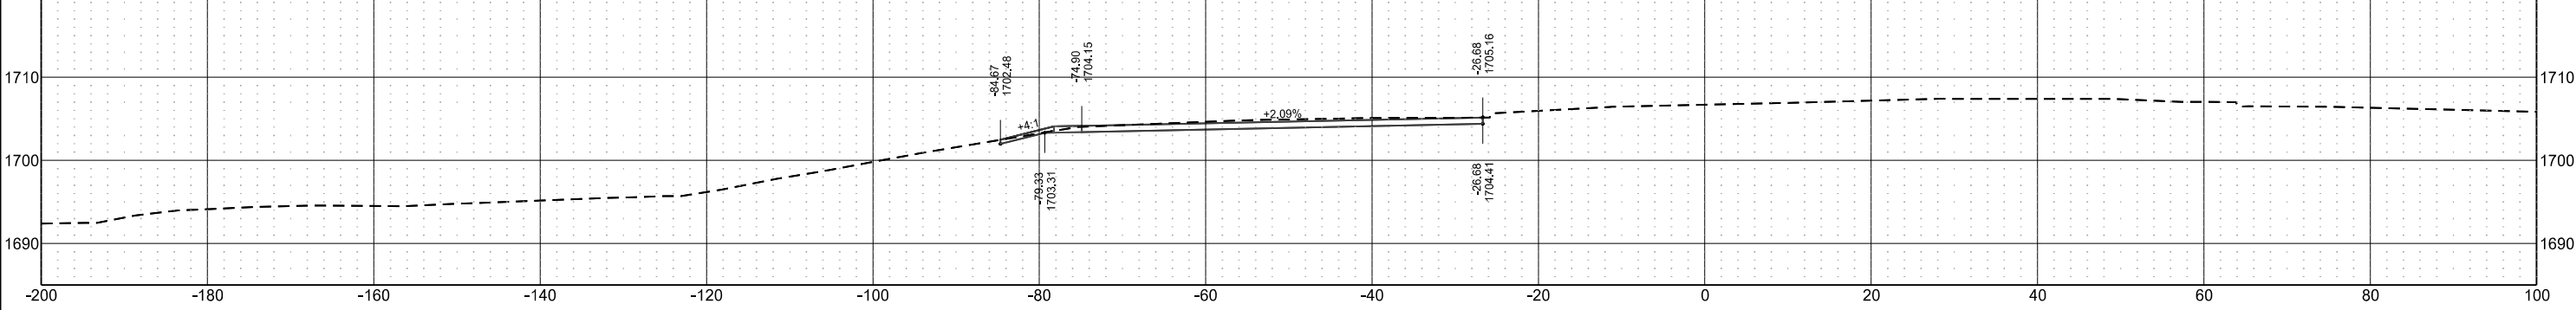

Sta 17+00.00

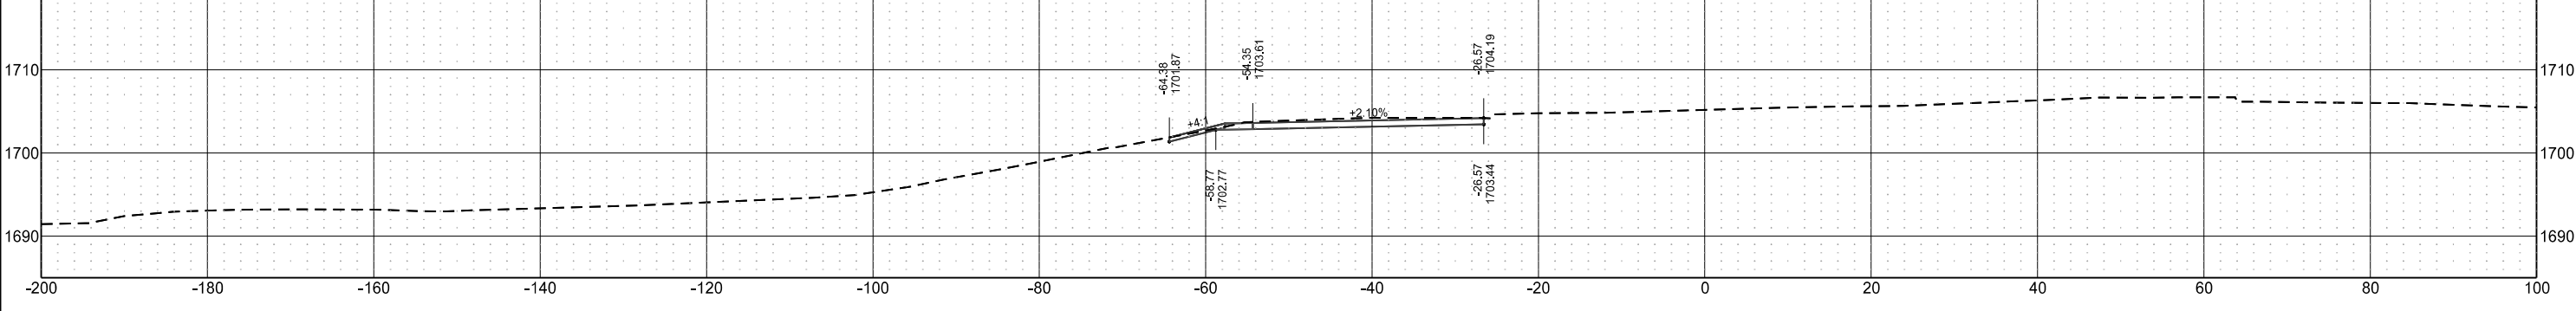


Sta 16+66.50

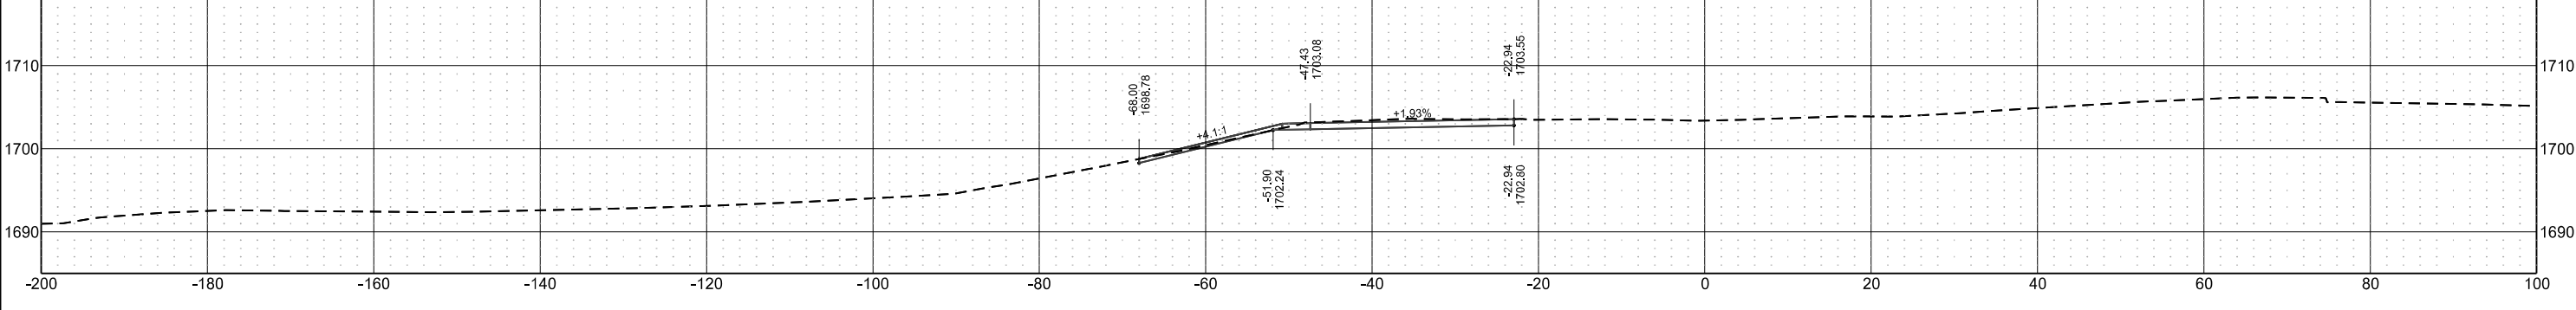


Apple Creek Rest Area Parking Lot Cross Sections
I-94 Reconstruction - EB
Alignment PR_RA

	STATE	PROJECT NO.	SECTION NO.	SHEET NO.
	ND	IM-X-1-094(214)162	200	168

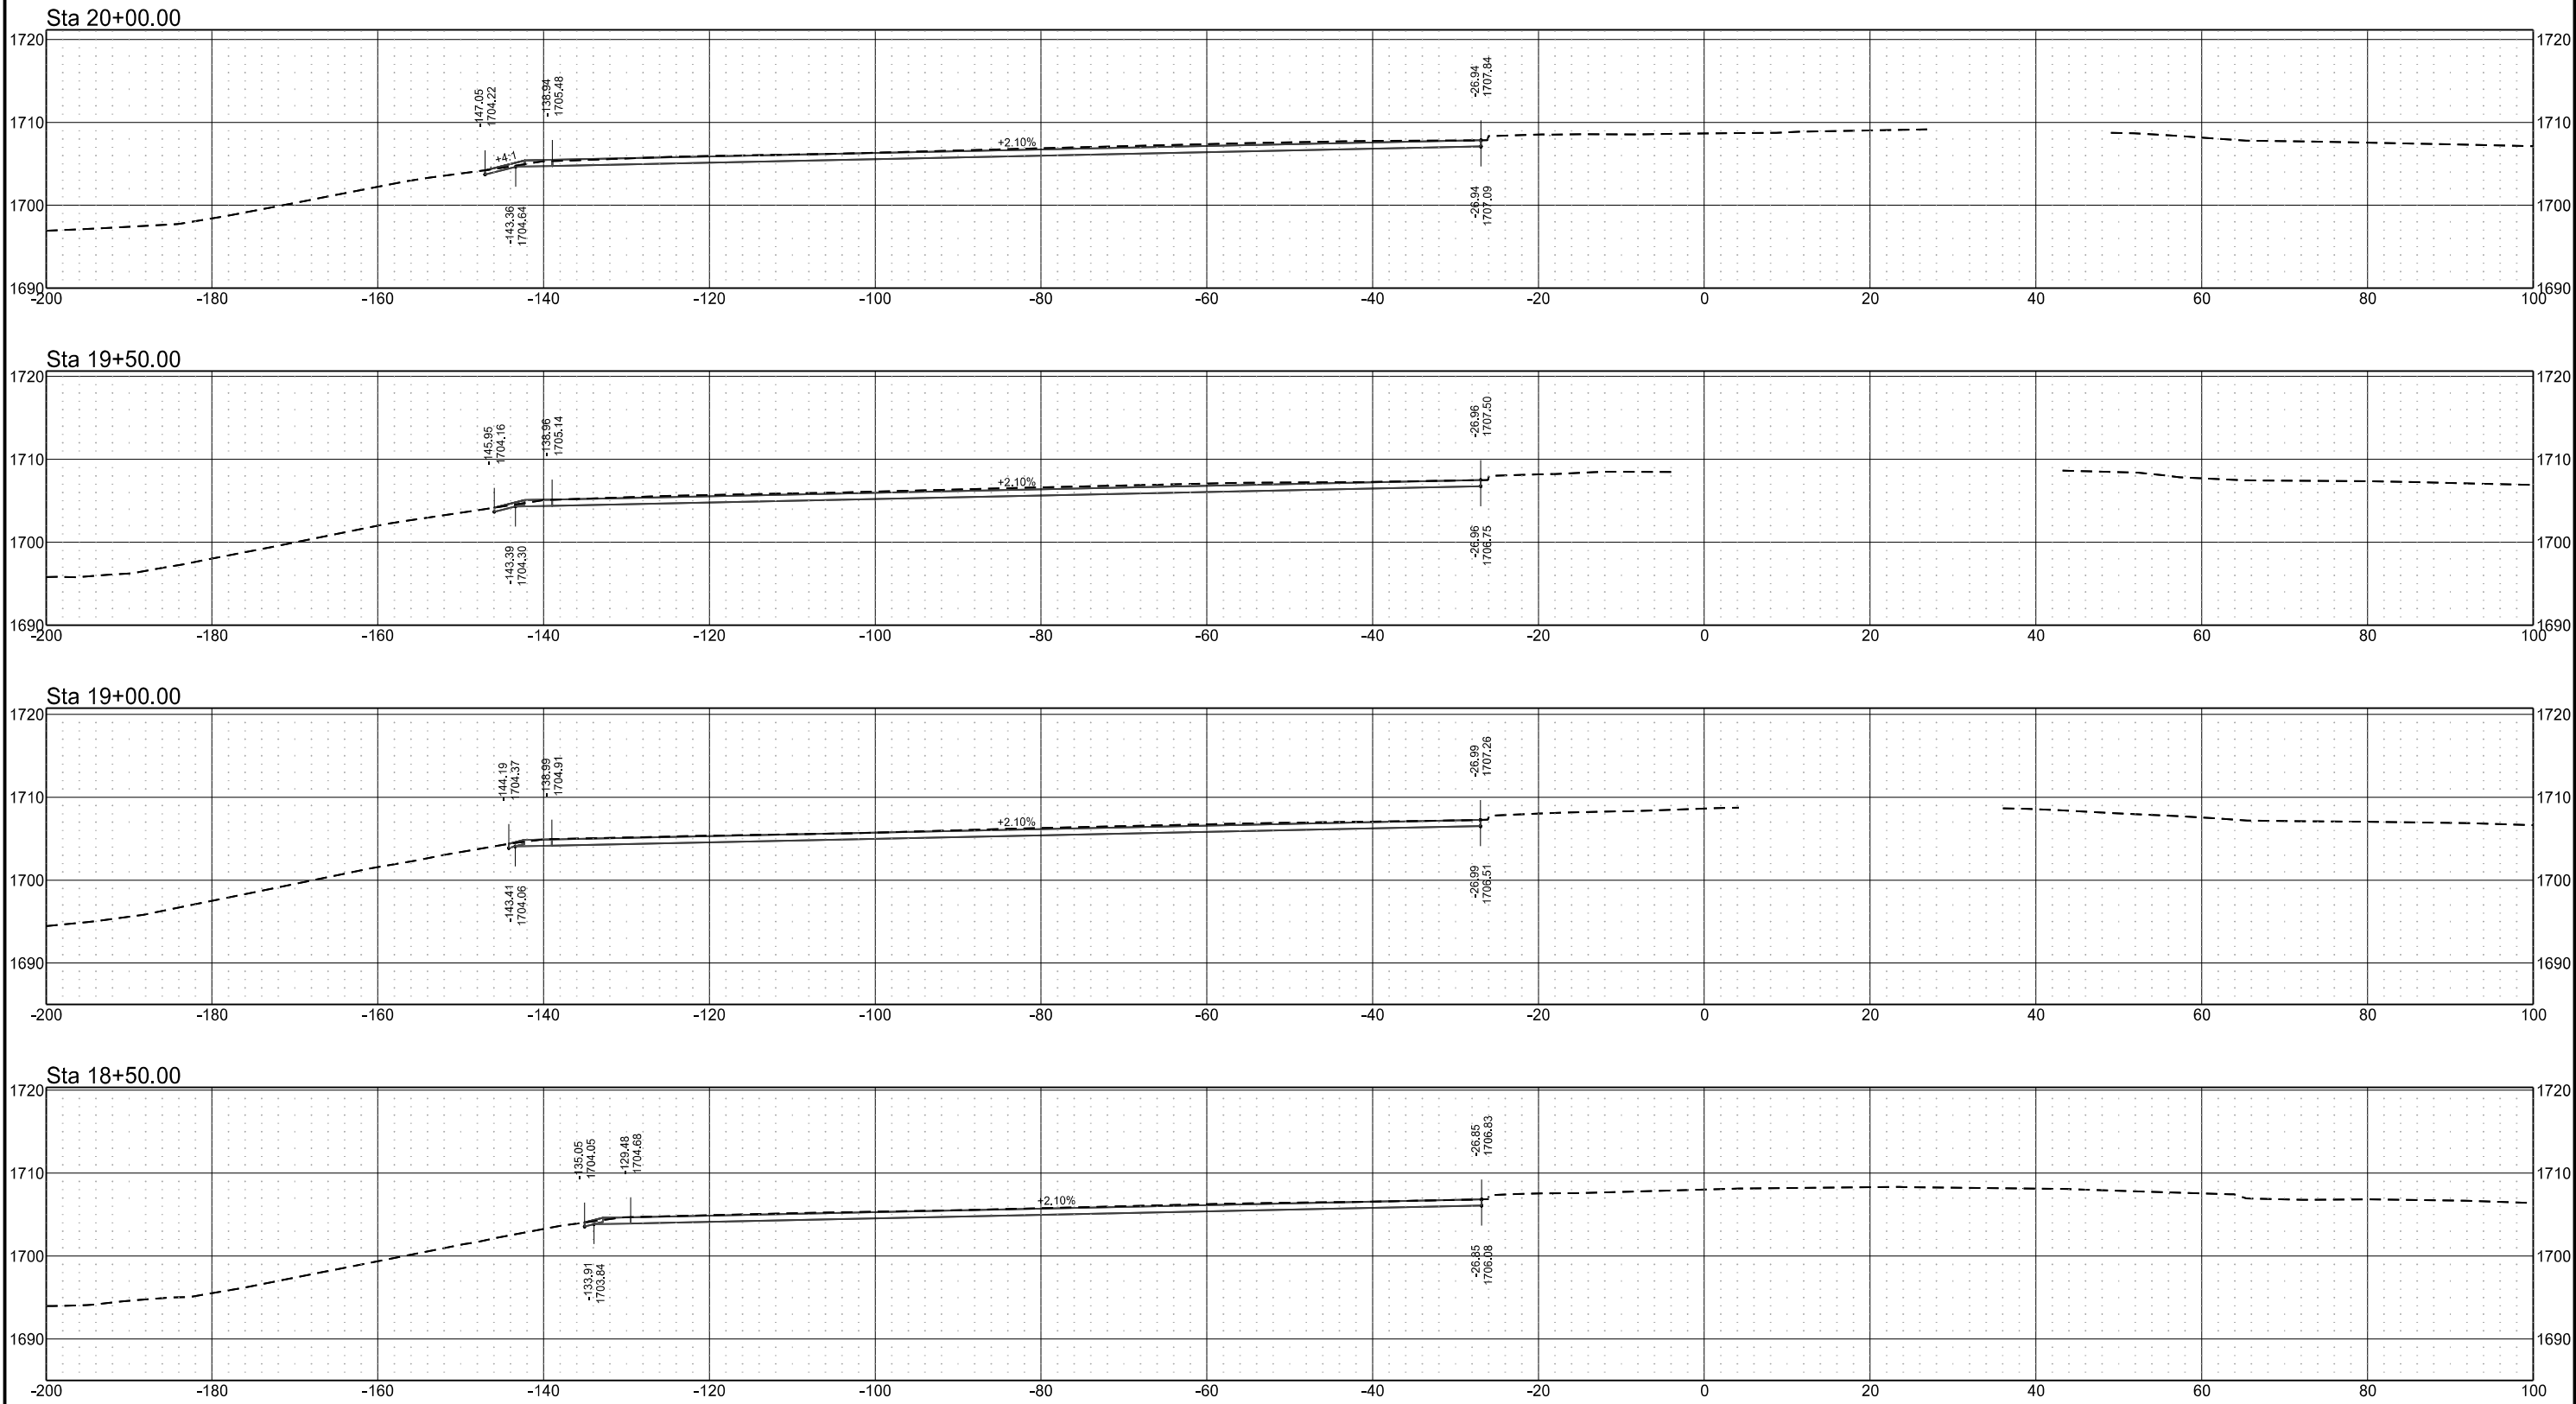

Apple Creek Rest Area Parking Lot Cross Sections
I-94 Reconstruction - EB
Alignment PR_RA


	STATE	PROJECT NO.	SECTION NO.	SHEET NO.
	ND	IM-X-1-094(214)162	200	169

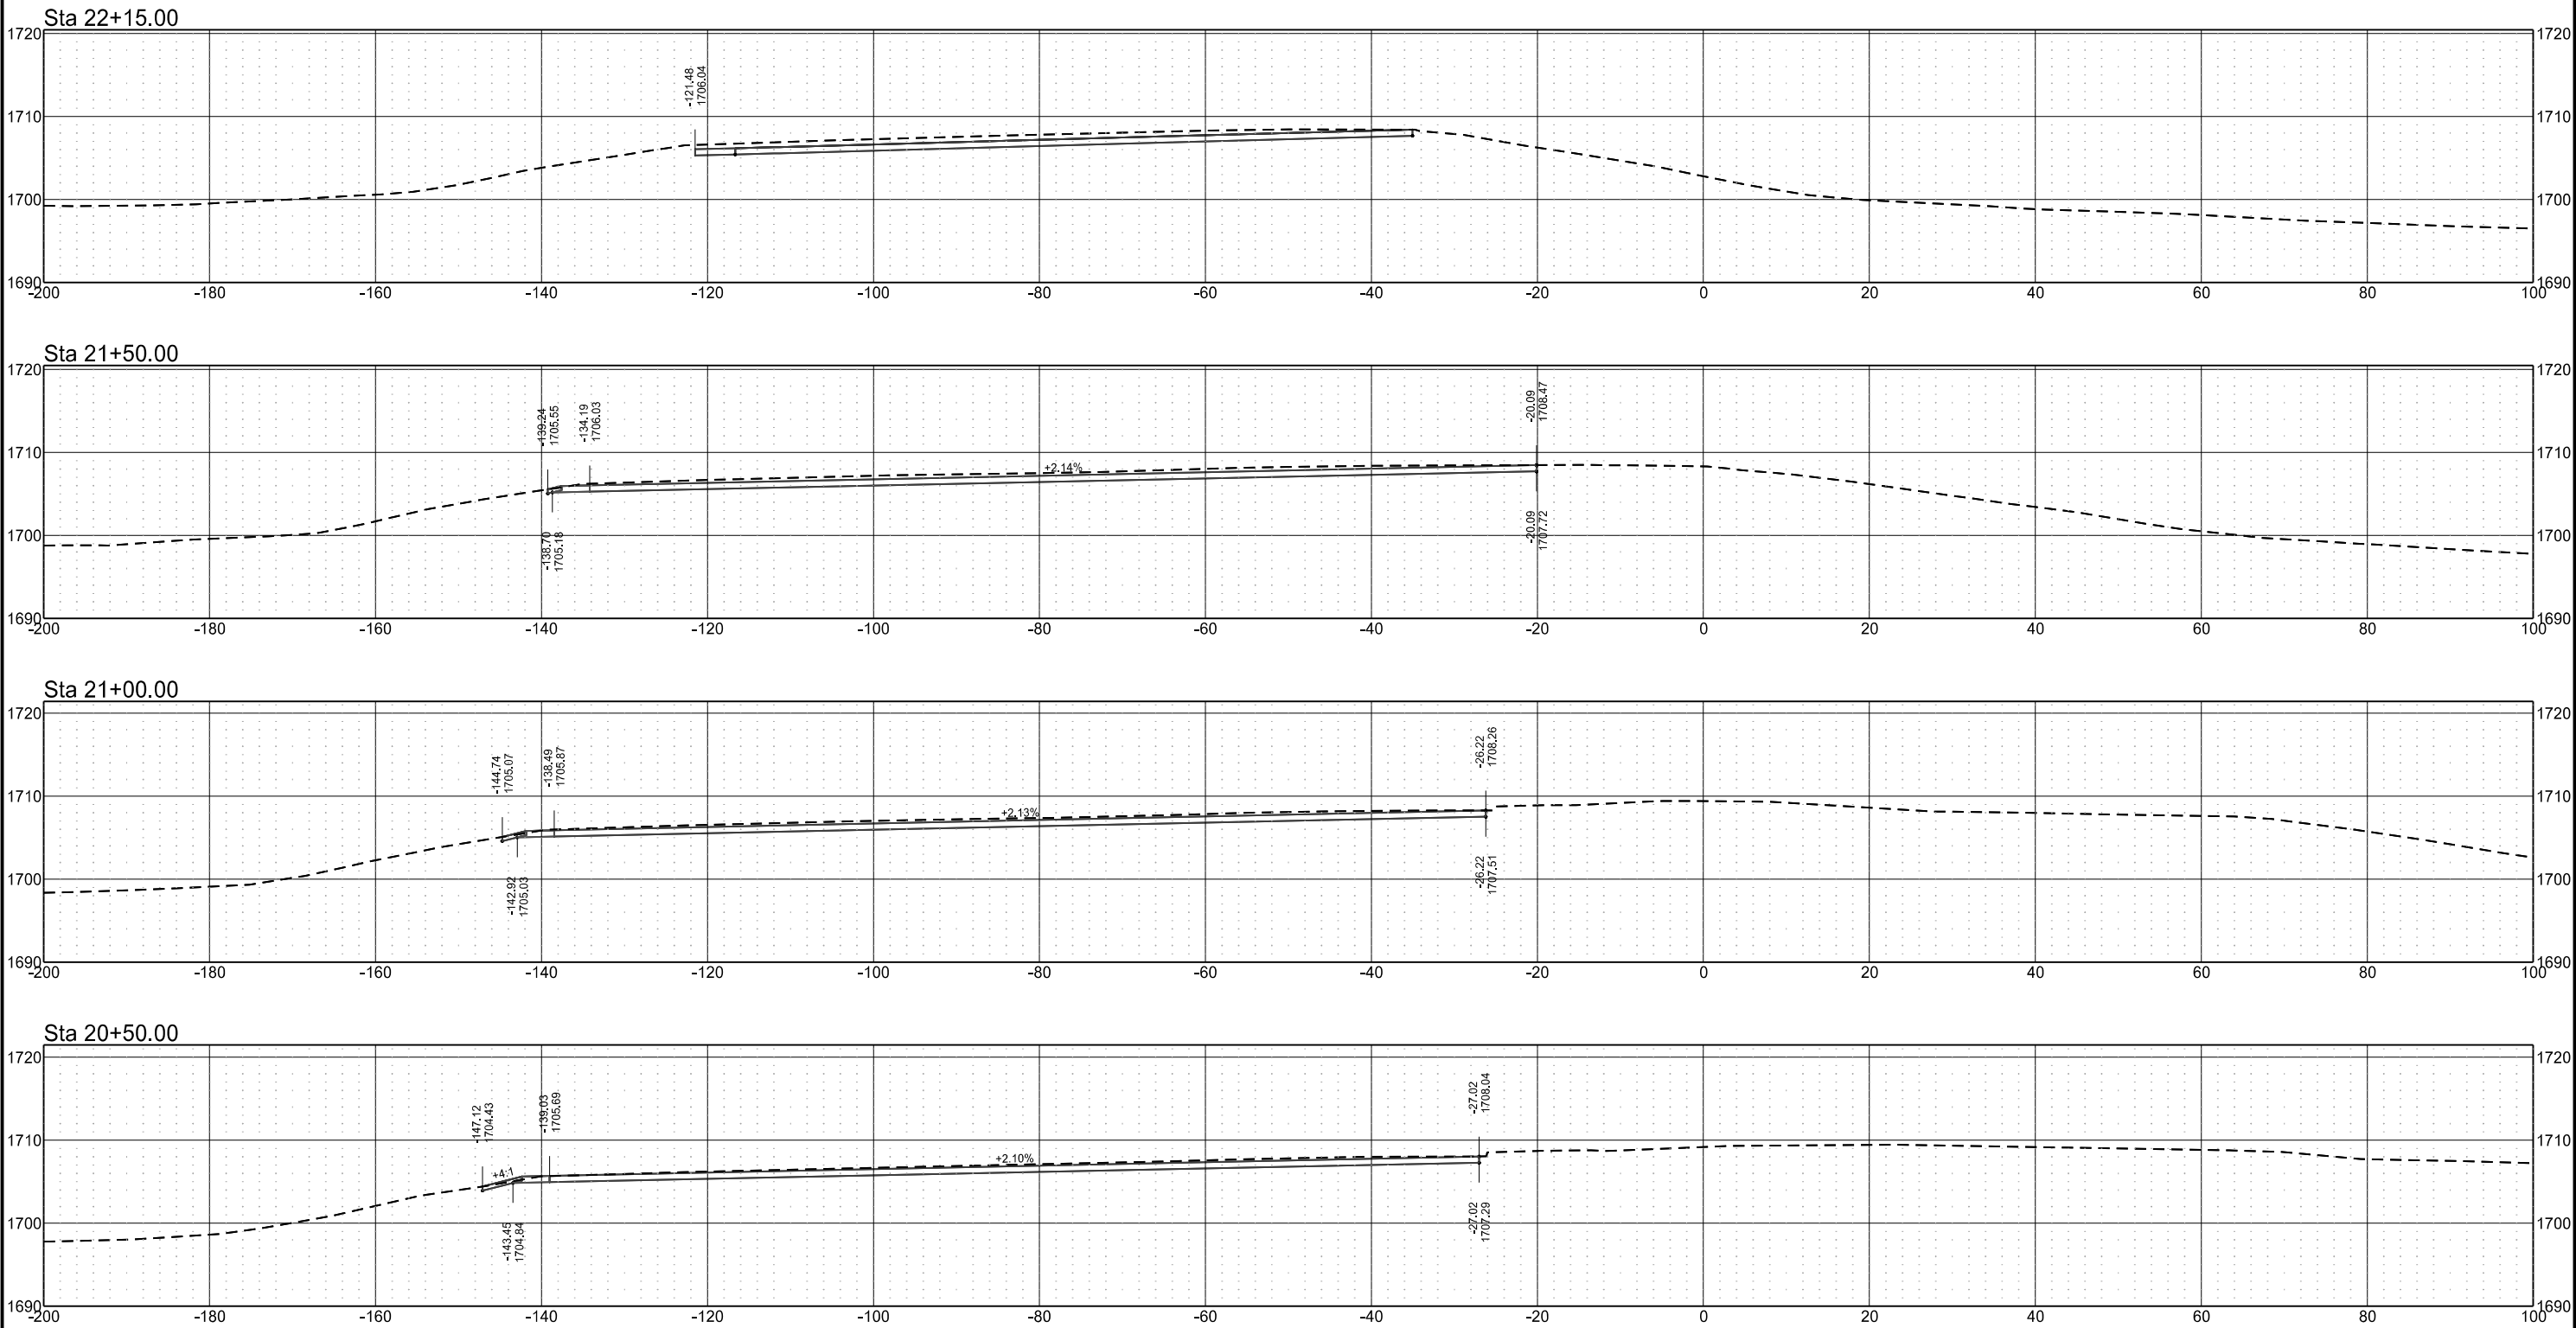


Apple Creek Rest Area Parking Lot Cross Sections
I-94 Reconstruction - EB
Alignment PR_RA

	STATE	PROJECT NO.	SECTION NO.	SHEET NO.
	ND	IM-X-1-094(214)162	200	170

Sta 23+16.50

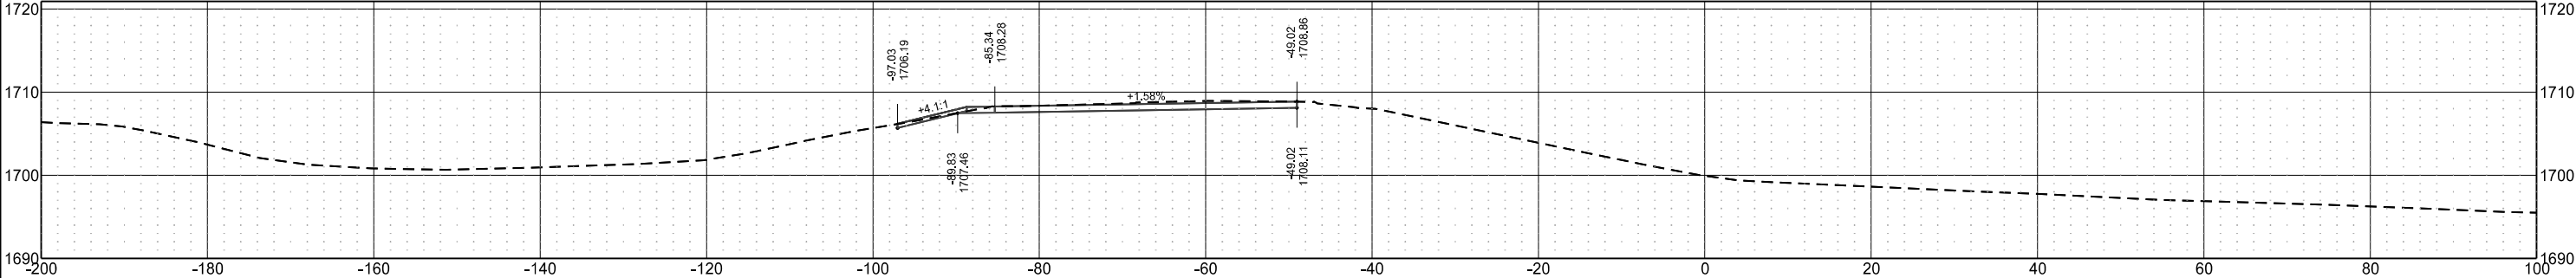

Sta 23+00.00

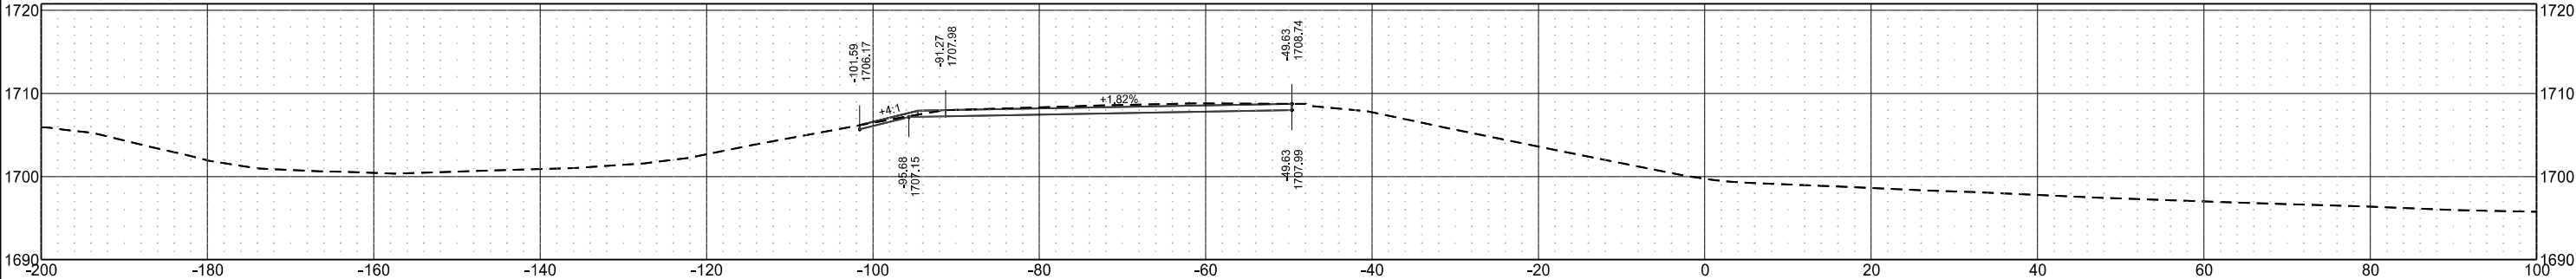

Sta 22+50.00

